PHASE 3 NE WING

PHASE 3A

PHASE 3 SE WING/ PH4 SE WING

PHASE 4 THEATER WING

PHASE 4A

PHASE 5

PHASE 6

PROJECT BASE POINT

SEE FIRST FLOOR PLANS FOR COMMONS ABOVE

SEE FIRST FLOOR PLANS FOR COURTYARD ABOVE

MUSTANGS FILLIES

NATRONA COUNTY

6 00_COMPOSITE GROUND FLOOR PLAN
1/16" = 1'-0"

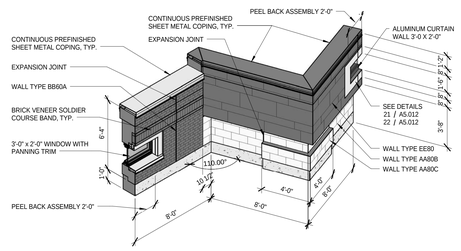

9 95%CD_EXTERIOR BUILDING ENVELOPE MOCK-UP

PE AND BAND LOCKERS

NUMBER OF PE LOCKERS		LINEAR FEET OF BAND LOCKERS
MENS:	68	155' - 3" FT
WOMENS:	68	

LOCKERS

NUMBER OF STUDENT LOCKERS PROVIDED PER FLOOR

GROUND FLOOR:	108
FIRST FLOOR:	58
SECOND FLOOR:	225
THIRD FLOOR:	195
FOURTH FLOOR:	0
TOTAL:	586

bassetti architects
71 Columbia Street, Suite 500
Seattle, Washington 98104
(206) 340 9500

ASSOCIATE ARCHITECT
AMUNDSEN ASSOCIATES LLC
212 E Second Street
Casper, WY 82601
(307) 234-9999

CIVIL ENGINEER
WLC ENGINEERING SURVEYING PLANNING
200 Pronghorn St.
Casper, WY 82601
(307) 266 2524

LANDSCAPE ARCHITECT
SWIFT COMPANY LLC
3131 Western Avenue Suite M423
Seattle, WA 98121
(206) 632 2038

STRUCTURAL ENGINEER
PCS STRUCTURAL SOLUTIONS
1250 Pacific Ave Suite 701
Tacoma, WA 98402
(253) 383-2797

MECHANICAL & ELECTRICAL ENGINEERS
WSP GROUP
600 University Street Suite 500
Seattle, WA 98101
(206) 342 9900

THEATER CONSULTANT
PLA DESIGNS INC.
6230 SW Zabaco Terrace
Aloha, OR 97007
(503) 642 2168

FOOD SERVICE CONSULTANT
JLR DESIGN GROUP
557 Roy Street Suite 175A
Seattle, WA 98109
(206) 625 0070

ACOUSTICAL & A/V CONSULTANT
SPARLING
4100 194th Street SW, Suite 400
Lynnwood, WA 98036
(206) 667 0555

CONSTRUCTION MANAGER AT RISK
AP WYOMING
1800 Carey Avenue, 4th Floor
Cheyenne, Wyoming 82001
(307) 426-4242

LICENSED ARCHITECT KEVIN BROOKS C-2547 Date: 11/20/14 STATE OF WYOMING

0' THIS DRAWING IS 36" X 48" USE THIS SCALE TO VERIFY CORRECT DRAWING SIZE

1	BP#2 - ADDENDUM NO. 1	02/27/2014
Δ	REVISIONS	DATE

NATRONA COUNTY SCHOOL DISTRICT

Natrona County High School

930 SOUTH ELM STREET
CASPER WY 82601

JOB NO: 11855.00
ISSUE DATE: 11/20/2014
DRAWN BY: KES, CJF

COMPOSITE GROUND FLOOR PLAN

A1.001

100% Construction Documents

11/17/2014 2:12:54 PM

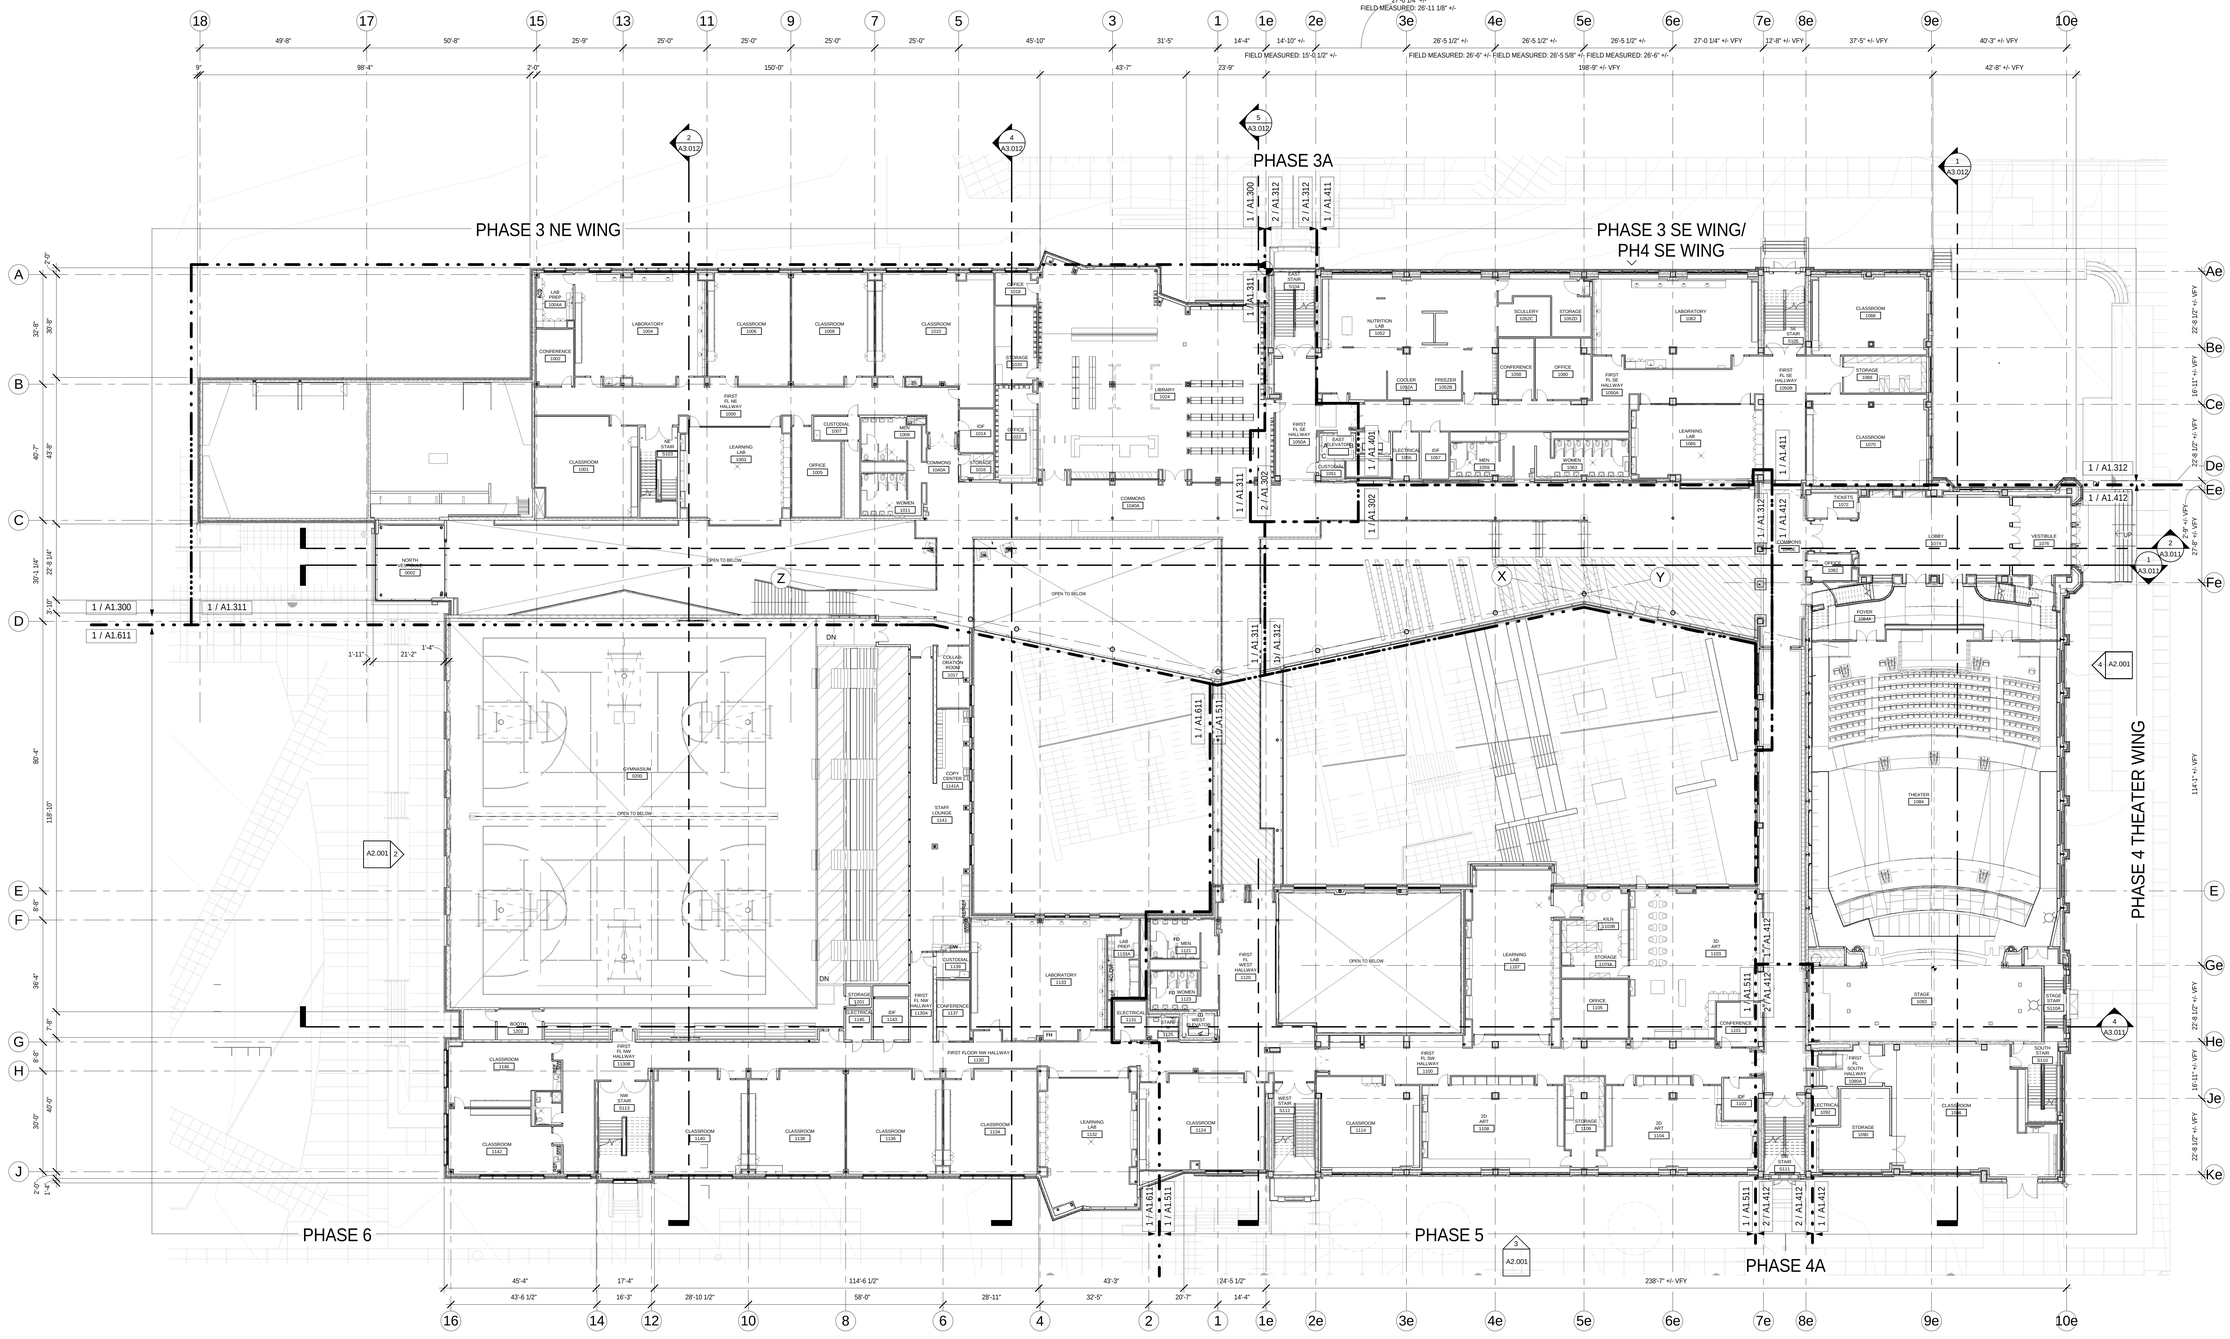

6 01_COMPOSITE FIRST FLOOR
1/16" = 1'-0"

LOCKERS

NUMBER OF STUDENT LOCKERS PROVIDED PER FLOOR

GROUND FLOOR:	108
FIRST FLOOR:	58
SECOND FLOOR:	225
THIRD FLOOR:	195
FOURTH FLOOR:	0
TOTAL:	586

bassetti architects
71 Columbia Street, Suite 500
Seattle, Washington 98104
(206) 340 9500

ASSOCIATE ARCHITECT
AMUNDSEN ASSOCIATES LLC
212 E Second Street
Casper, WY 82601
(307) 234-9999

CIVIL ENGINEER
WLC ENGINEERING SURVEYING PLANNING
200 Pronghorn St.
Casper, WY 82601
(307) 266 2524

LANDSCAPE ARCHITECT
SWIFT COMPANY LLC
3131 Western Avenue Suite M423
Seattle, WA 98121
(206) 632 2038

STRUCTURAL ENGINEER
PCS STRUCTURAL SOLUTIONS
1250 Pacific Ave Suite 701
Tacoma, WA 98402
(253) 383-2797

MECHANICAL & ELECTRICAL ENGINEERS
WSP GROUP
600 University Street Suite 500
Seattle, WA 98101
(206) 342 9900

THEATER CONSULTANT
PLA DESIGNS INC.
6230 SW Zabaco Terrace
Aloha, OR 97007
(503) 642 2168

FOOD SERVICE CONSULTANT
JLR DESIGN GROUP
557 Roy Street Suite 175A
Seattle, WA 98109
(206) 625 0070

ACOUSTICAL & A/V CONSULTANT
SPARLING
4100 194th Street SW, Suite 400
Lynnwood, WA 98036
(206) 667 0555

CONSTRUCTION MANAGER AT RISK
AP WYOMING
1800 Carey Avenue, 4th Floor
Cheyenne, Wyoming 82001
(307) 426-4242

LICENSED ARCHITECT
C-2547
MELVIN BROCKIE
Date: 11/20/14
STATE OF WYOMING

0' 1/2" 1" 2"

THIS DRAWING IS 36" X 48"
USE THIS SCALE TO VERIFY
CORRECT DRAWING SIZE

	REVISIONS	DATE

NATRONA COUNTY SCHOOL DISTRICT

Natrona County High School

930 SOUTH ELM STREET
CASPER WY 82601

JOB NO: 11855.00
ISSUE DATE: 11/20/2014
DRAWN BY: KES, CJF

COMPOSITE FIRST FLOOR PLAN

A1.002

100% Construction Documents

11/17/2014 2:14:20 PM

PHASE 3 NE WING

PHASE 3A

PHASE 3 SE WING/
PH4 SE WING

PHASE 4 THEATER WING

PHASE 6

PHASE 5

PHASE 4A

5 02_COMPOSITE SECOND FLOOR
1/16" = 1'-0"

bassetti architects
71 Columbia Street, Suite 500
Seattle, Washington 98104
(206) 340 9500

ASSOCIATE ARCHITECT
AMUNDSEN ASSOCIATES LLC
212 E Second Street
Casper, WY 82601
(307) 234-9999

CIVIL ENGINEER
WLC ENGINEERING SURVEYING PLANNING
200 Pronghorn St.
Casper, WY 82601
(307) 266 2524

LANDSCAPE ARCHITECT
SWIFT COMPANY LLC
3131 Western Avenue Suite M423
Seattle, WA 98121
(206) 632 2038

STRUCTURAL ENGINEER
PCS STRUCTURAL SOLUTIONS
1250 Pacific Ave Suite 701
Tacoma, WA 98402
(253) 383-2797

MECHANICAL & ELECTRICAL ENGINEERS
WSP GROUP
600 University Street Suite 500
Seattle, WA 98101
(206) 342 9900

THEATER CONSULTANT
PLA DESIGNS INC.
6230 SW Zabaco Terrace
Aloha, OR 97007
(503) 642 2168

FOOD SERVICE CONSULTANT
JLR DESIGN GROUP
557 Roy Street Suite 175A
Seattle, WA 98109
(206) 625 0070

ACOUSTICAL & A/V CONSULTANT
SPARLING
4100 194th Street SW, Suite 400
Lynnwood, WA 98036
(206) 667 0555

CONSTRUCTION MANAGER AT RISK
AP WYOMING
1800 Carey Avenue, 4th Floor
Cheyenne, Wyoming 82001
(307) 426-4242

LICENSED ARCHITECT
C-2547
MELVIN BROCKMAN
Date: 11/20/14
STATE OF WYOMING

THIS DRAWING IS 36" X 48"
USE THIS SCALE TO VERIFY
CORRECT DRAWING SIZE

	REVISIONS	DATE
1		

NATRONA COUNTY SCHOOL DISTRICT

Natrona County High School

930 SOUTH ELM STREET
CASPER WY 82601

JOB NO: 11855.00
ISSUE DATE: 11/20/2014
DRAWN BY: KES, CJF

COMPOSITE SECOND FLOOR PLAN

A1.003

100% Construction Documents

11/17/2014 2:14:59 PM

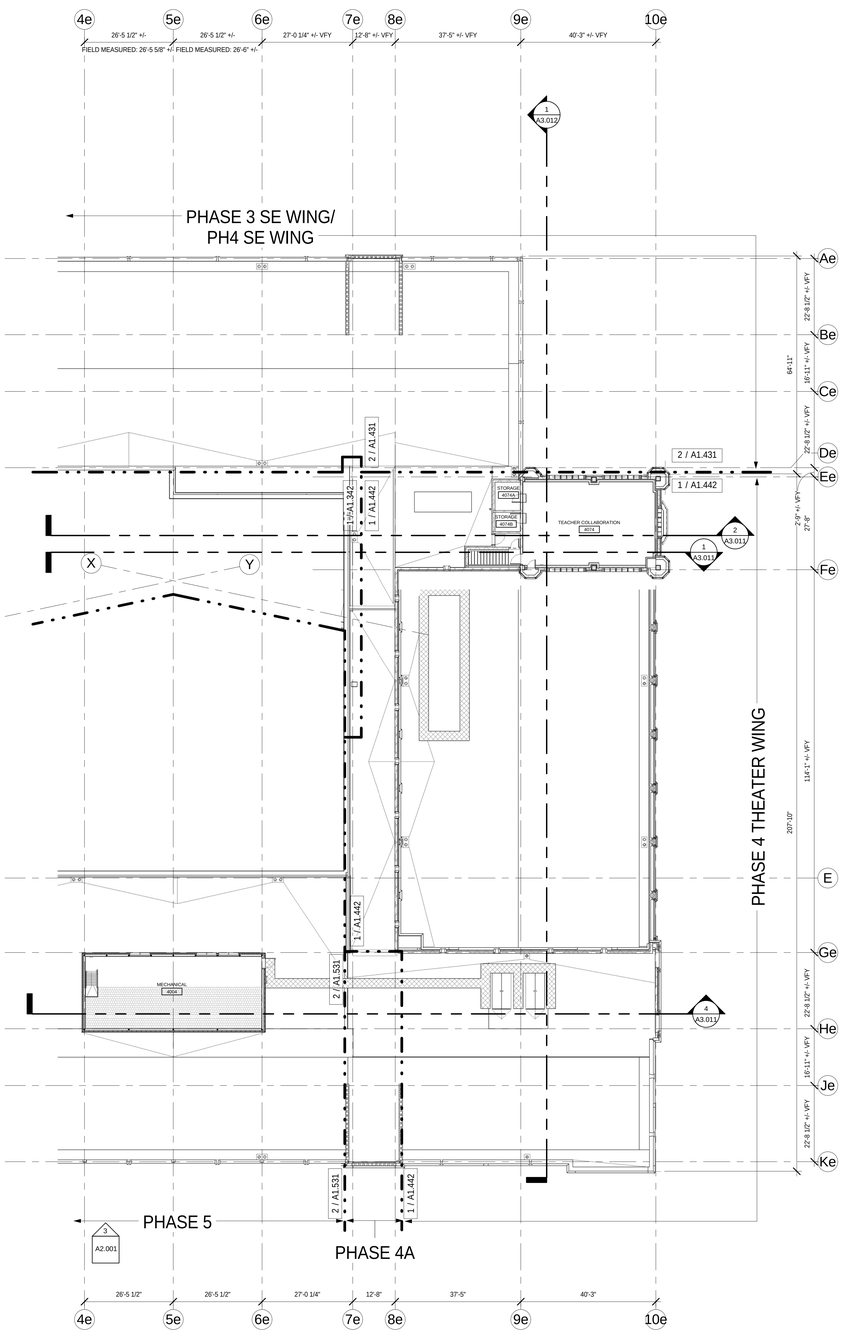

2 04_FOURTH FLOOR COMPOSITE
1/16" = 1'-0"

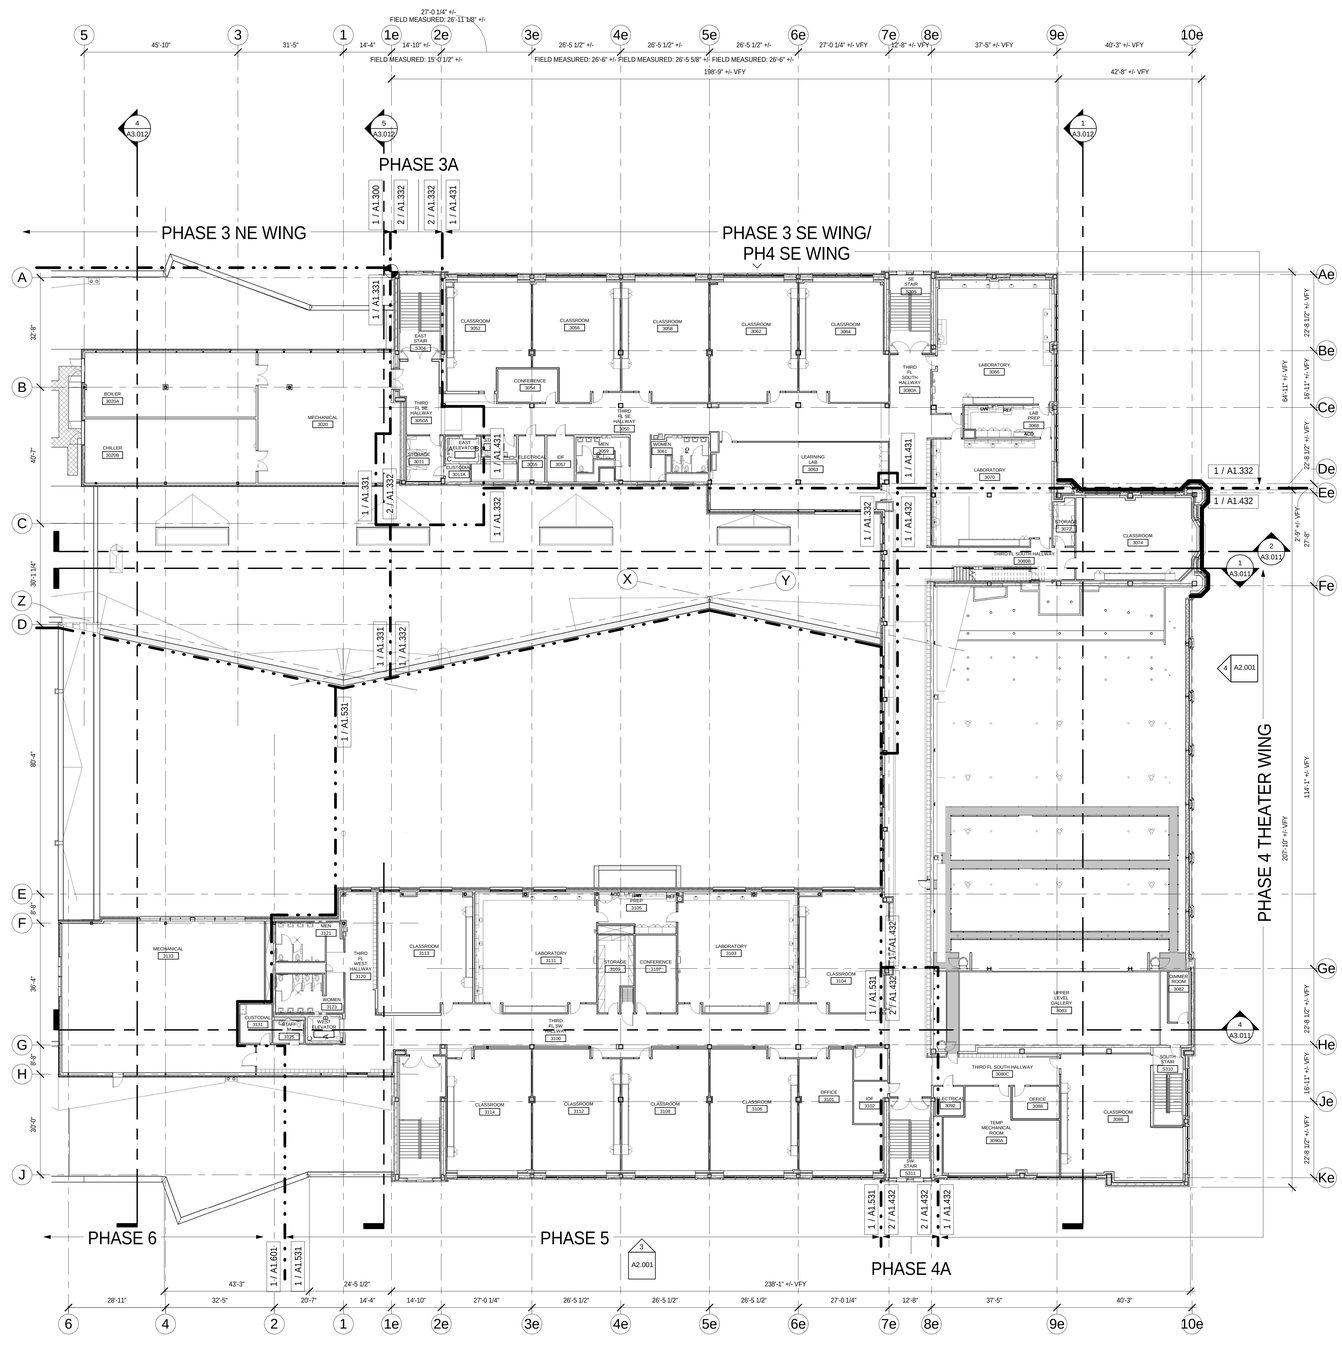

1 03_COMPOSITE THIRD FLOOR
1/16" = 1'-0"

bassetti architects
71 Columbia Street, Suite 500
Seattle, Washington 98104
(206) 340 9500

ASSOCIATE ARCHITECT
AMUNDSEN ASSOCIATES LLC
212 E Second Street
Casper, WY 82601
(307) 234-9999

CIVIL ENGINEER
WLC ENGINEERING SURVEYING PLANNING
200 Pronghorn St.
Casper, WY 82601
(307) 266 2524

LANDSCAPE ARCHITECT
SWIFT COMPANY LLC
3131 Western Avenue Suite M423
Seattle, WA 98121
(206) 632 2038

STRUCTURAL ENGINEER
PCS STRUCTURAL SOLUTIONS
1250 Pacific Ave Suite 701
Tacoma, WA 98402
(253) 383-2797

MECHANICAL & ELECTRICAL ENGINEERS
WSP GROUP
600 University Street Suite 500
Seattle, WA 98101
(206) 342 9900

THEATER CONSULTANT
PLA DESIGNS INC.
6230 SW Zabaco Terrace
Aloha, OR 97007
(503) 642 2168

FOOD SERVICE CONSULTANT
JLR DESIGN GROUP
557 Roy Street Suite 175A
Seattle, WA 98109
(206) 625 0070

ACOUSTICAL & A/V CONSULTANT
SPARLING
4100 194th Street SW, Suite 400
Lynnwood, WA 98036
(206) 667 0555

CONSTRUCTION MANAGER AT RISK
AP WYOMING
1800 Carey Avenue, 4th Floor
Cheyenne, Wyoming 82001
(307) 426-4242

LICENSED ARCHITECT
KEVIN BROSNAN
C-2547
Date: 11/20/14
STATE OF WYOMING

0" 1/2" 1" 2"
THIS DRAWING IS 36" X 48"
USE THIS SCALE TO VERIFY
CORRECT DRAWING SIZE

	REVISIONS	DATE

NATRONA COUNTY SCHOOL DISTRICT

Natrona County High School

930 SOUTH ELM STREET
CASPER WY 82601

JOB NO.: 11855.00
ISSUE DATE: 11/20/2014
DRAWN BY: KES, CJF

COMPOSITE THIRD FLOOR PLAN & COMPOSITE FOURTH FLOOR PLAN

A1.004

100% Construction Documents

0' 8' 16' 32'

11/17/2014 2:15:46 PM

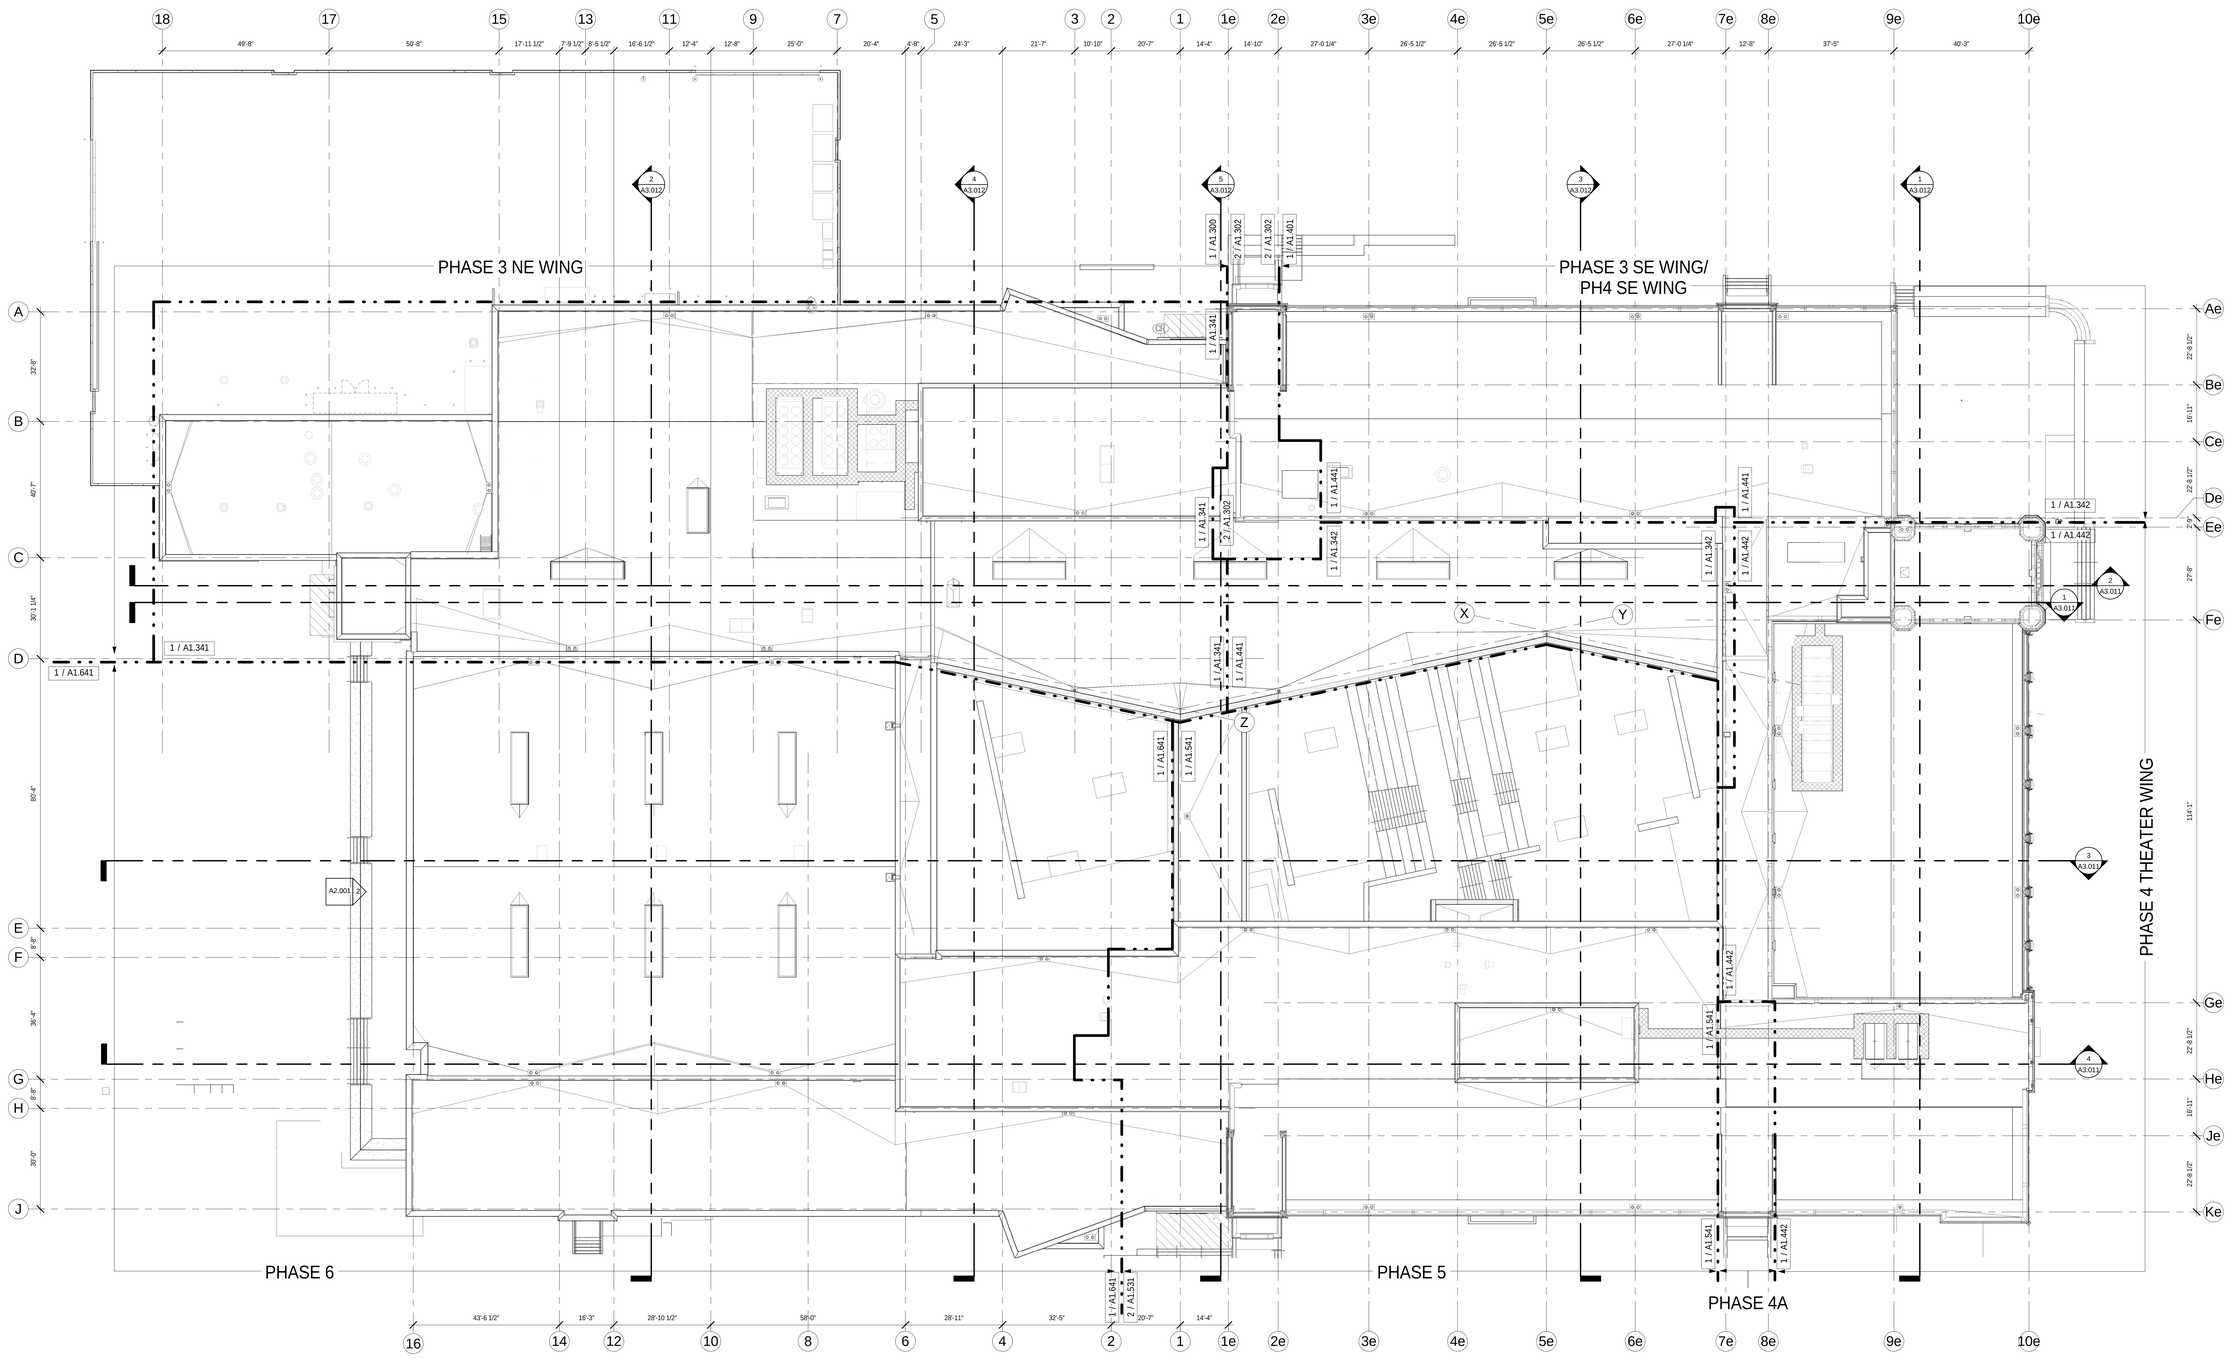

5 ROOF PLAN - COMPOSITE
1/16" = 1'-0"

0' 8' 16' 32'

11/17/2014 2:16:43 PM

100% Construction Documents

bassetti architects
71 Columbia Street, Suite 500
Seattle, Washington 98104
(206) 340 9500

ASSOCIATE ARCHITECT
AMUNDSEN ASSOCIATES LLC
212 E Second Street
Casper, WY 82601
(307) 234-9999

CIVIL ENGINEER
WLC ENGINEERING SURVEYING PLANNING
200 Pronghorn St.
Casper, WY 82601
(307) 266 2524

LANDSCAPE ARCHITECT
SWIFT COMPANY LLC
3131 Western Avenue Suite M423
Seattle, WA 98121
(206) 632 2038

STRUCTURAL ENGINEER
PCS STRUCTURAL SOLUTIONS
1250 Pacific Ave Suite 701
Tacoma, WA 98402
(253) 383-2797

MECHANICAL & ELECTRICAL ENGINEERS
WSP GROUP
600 University Street Suite 500
Seattle, WA 98101
(206) 342 9900

THEATER CONSULTANT
PLA DESIGNS INC.
6230 SW Zabaco Terrace
Aloha, OR 97007
(503) 642 2168

FOOD SERVICE CONSULTANT
JLR DESIGN GROUP
557 Roy Street Suite 175A
Seattle, WA 98109
(206) 625 0070

ACOUSTICAL & A/V CONSULTANT
SPARLING
4100 194th Street SW, Suite 400
Lynnwood, WA 98036
(206) 667 0555

CONSTRUCTION MANAGER AT RISK
AP WYOMING
1800 Carey Avenue, 4th Floor
Cheyenne, Wyoming 82001
(307) 426-4242

LICENSED ARCHITECT
C-2547
MELVIN BROCKIE
Date: 11/20/14
STATE OF WYOMING

0' 1/2" 1" 2"
THIS DRAWING IS 36" X 48"
USE THIS SCALE TO VERIFY
CORRECT DRAWING SIZE

	REVISIONS	DATE

NATRONA COUNTY SCHOOL DISTRICT

Natrona County High School

930 SOUTH ELM STREET
CASPER WY 82601

JOB NO.: 11855.00
ISSUE DATE: 11/20/2014
DRAWN BY: JSC

COMPOSITE ROOF PLAN

A1.006

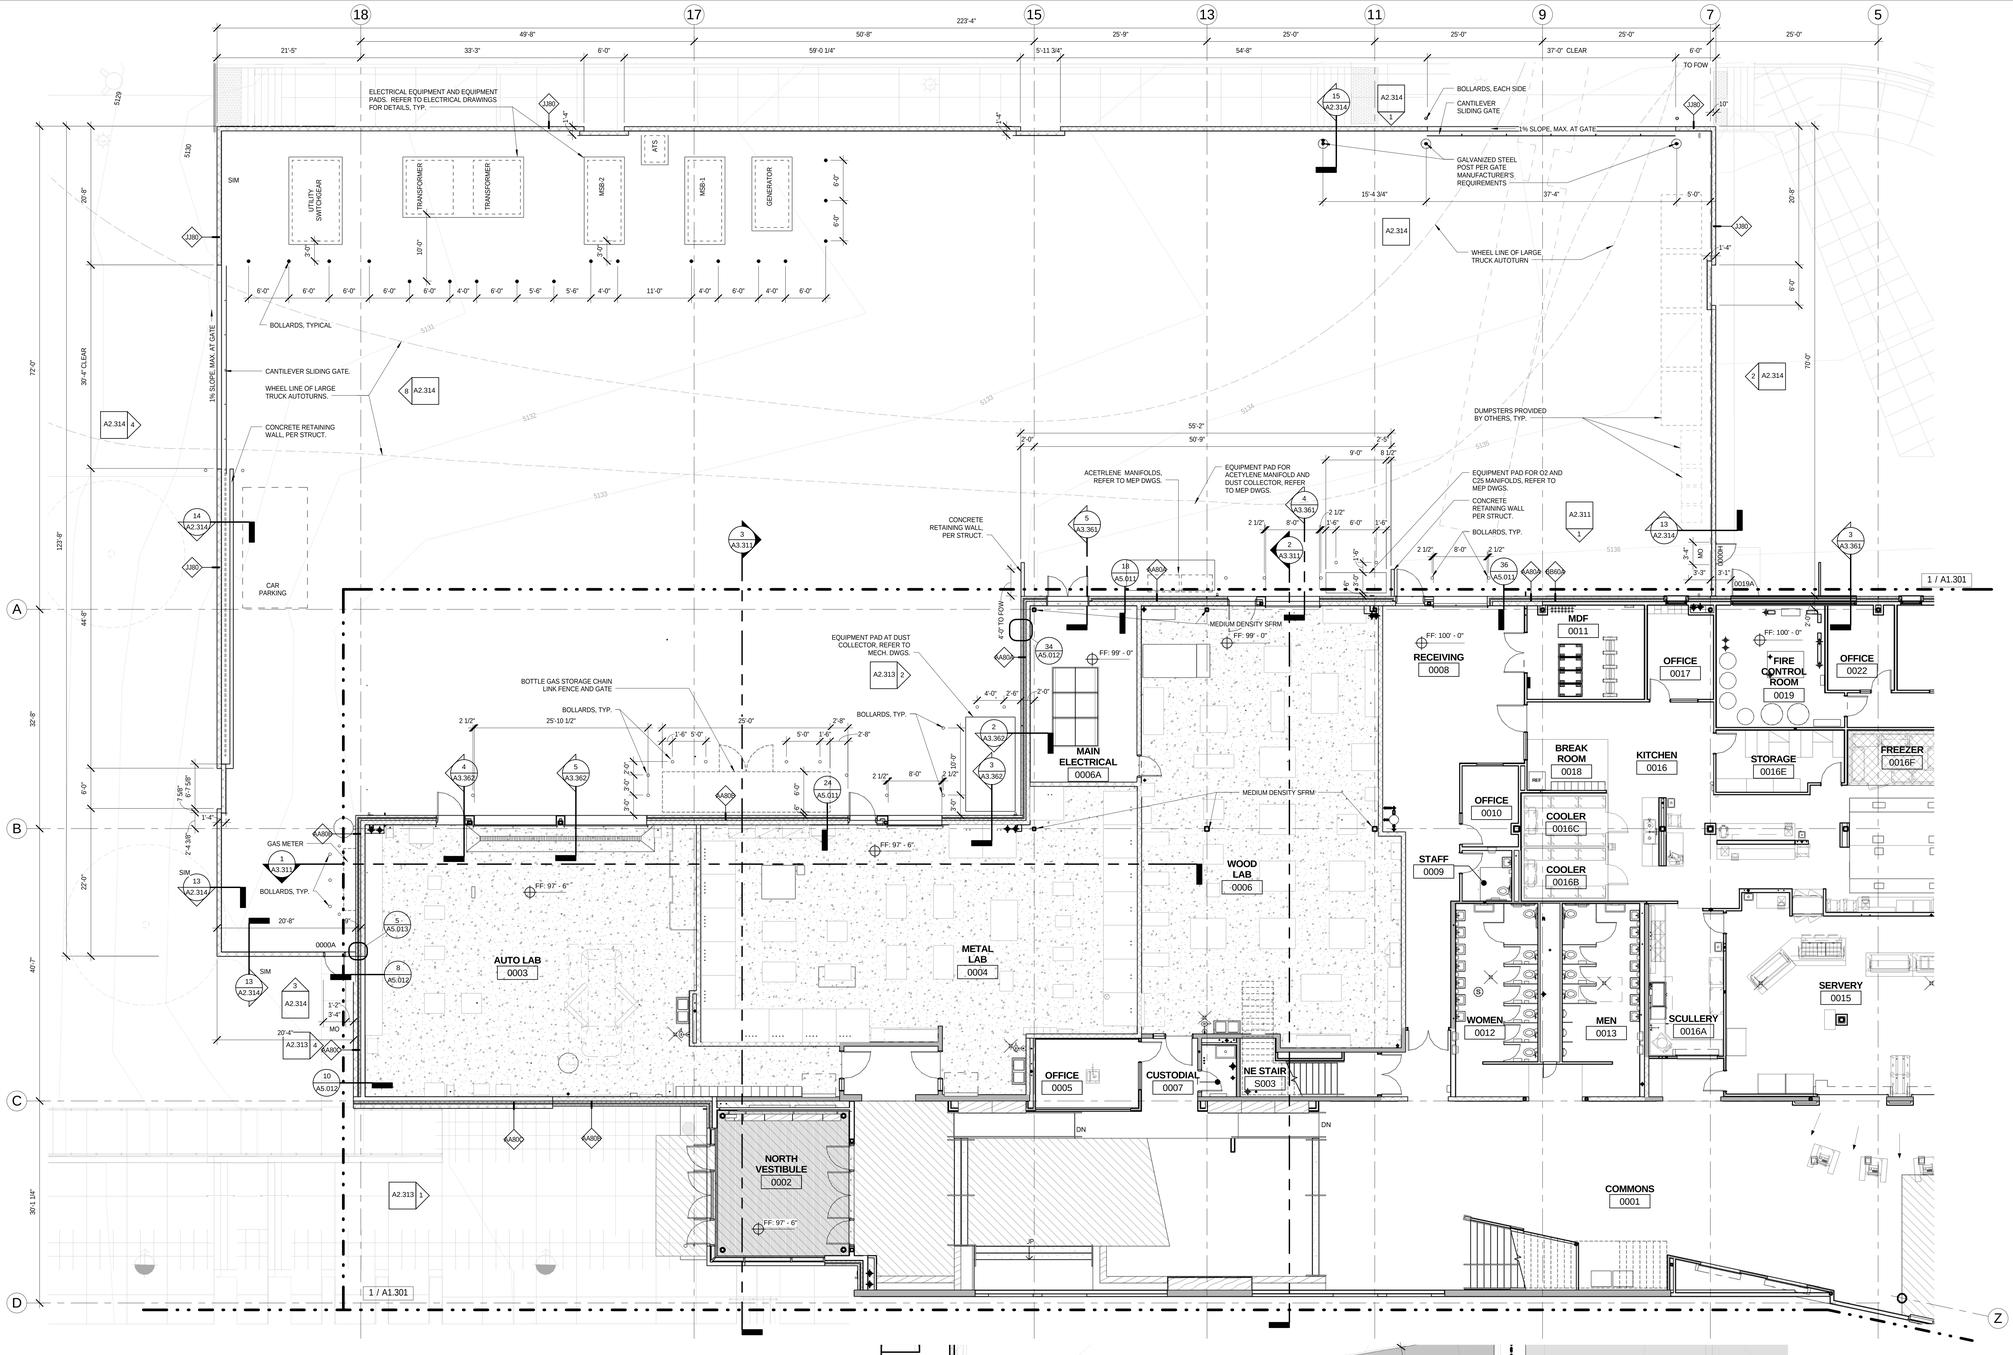

1 PH3_NE BASE BID SERVICE YARD PLAN LEVEL_00
1/8" = 1'-0"

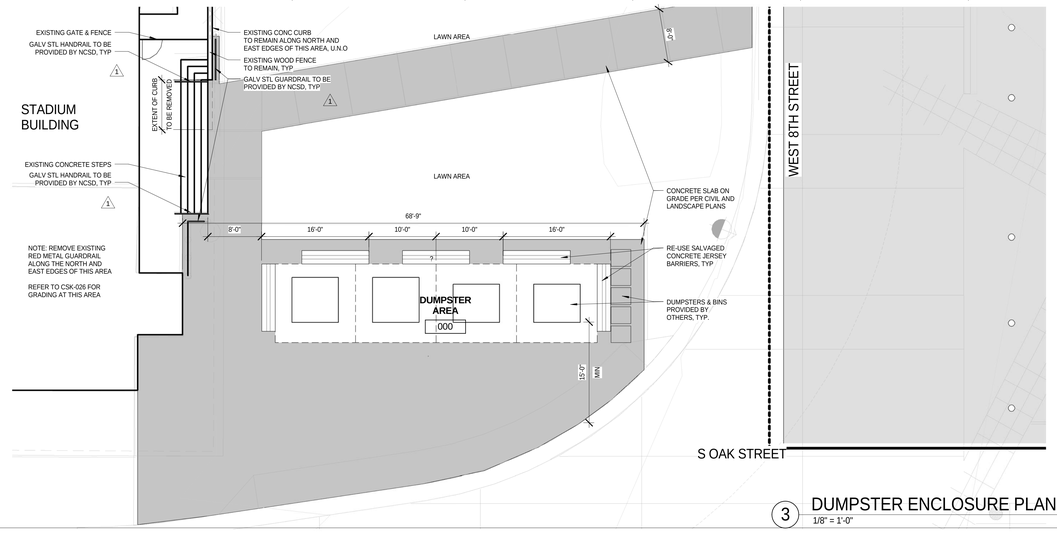

3 DUMPSTER ENCLOSURE PLAN - SOUTH OF STADIUM
1/8" = 1'-0"

11/17/2014 2:17:33 PM

bassetti architects
71 Columbia Street, Suite 500
Seattle, Washington 98104
(206) 340 9500

ASSOCIATE ARCHITECT
AMUNDSEN ASSOCIATES LLC
212 E Second Street
Casper, WY 82601
(307) 234-9999

CIVIL ENGINEER
WLC ENGINEERING SURVEYING PLANNING
200 Pronghorn St.
Casper, WY 82601
(307) 266 2524

LANDSCAPE ARCHITECT
SWIFT COMPANY LLC
3131 Western Avenue Suite M423
Seattle, WA 98121
(206) 632 2038

STRUCTURAL ENGINEER
PCS STRUCTURAL SOLUTIONS
1250 Pacific Ave Suite 701
Tacoma, WA 98402
(253) 383-2797

MECHANICAL & ELECTRICAL ENGINEERS
WSP GROUP
600 University Street Suite 500
Seattle, WA 98101
(206) 342 9900

THEATER CONSULTANT
PLA DESIGNS INC.
6230 SW Zabaco Terrace
Aloha, OR 97007
(503) 642 2168

FOOD SERVICE CONSULTANT
JLR DESIGN GROUP
557 Roy Street Suite 175A
Seattle, WA 98109
(206) 625 0070

ACOUSTICAL & A/V CONSULTANT
SPARLING
4100 194th Street SW, Suite 400
Lynnwood, WA 98036
(206) 667 0555

CONSTRUCTION MANAGER AT RISK
AP WYOMING
1800 Carey Avenue, 4th Floor
Cheyenne, Wyoming 82001
(307) 426-4242

LICENSED ARCHITECT KEVIN BROOKS C-2547 Date 11/20/14 STATE OF WYOMING

0' 1/2" 1" 2"
THIS DRAWING IS 36" X 48"
USE THIS SCALE TO VERIFY CORRECT DRAWING SIZE

1	CCD-008R2	08/26/2014
Δ	REVISIONS	DATE

P3

KEY PLAN

NATRONA COUNTY SCHOOL DISTRICT

Natrona County High School

930 SOUTH ELM STREET
CASPER WY 82601

JOB NO: 11855.00
ISSUE DATE: 11/20/2014
DRAWN BY: KES, JSC

PHASE 3
NE WING
SERVICE YARD
PLAN

A1.300

100% Construction Documents

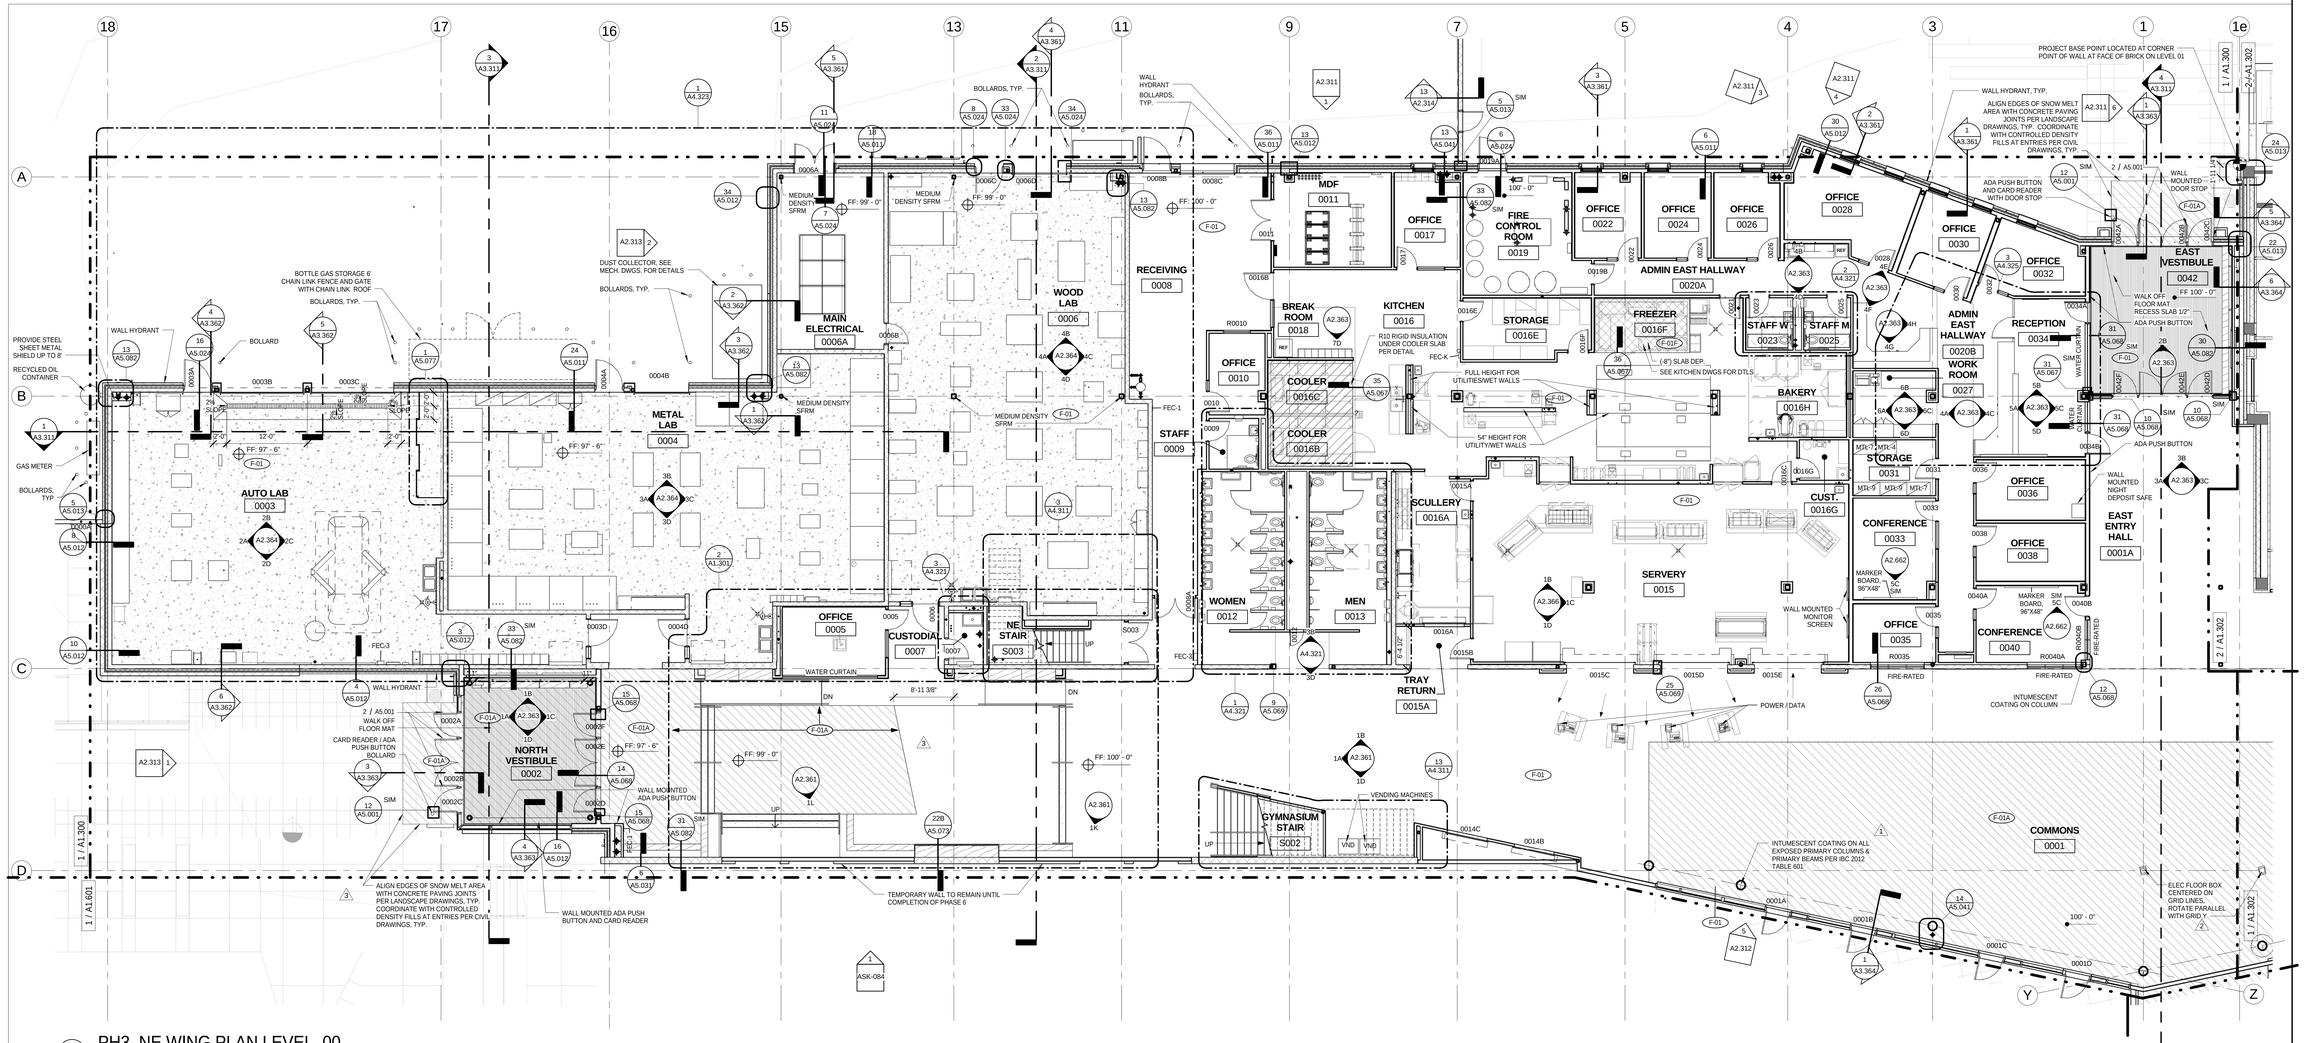

1 PH3_NE WING PLAN LEVEL_00
1/8" = 1'-0"

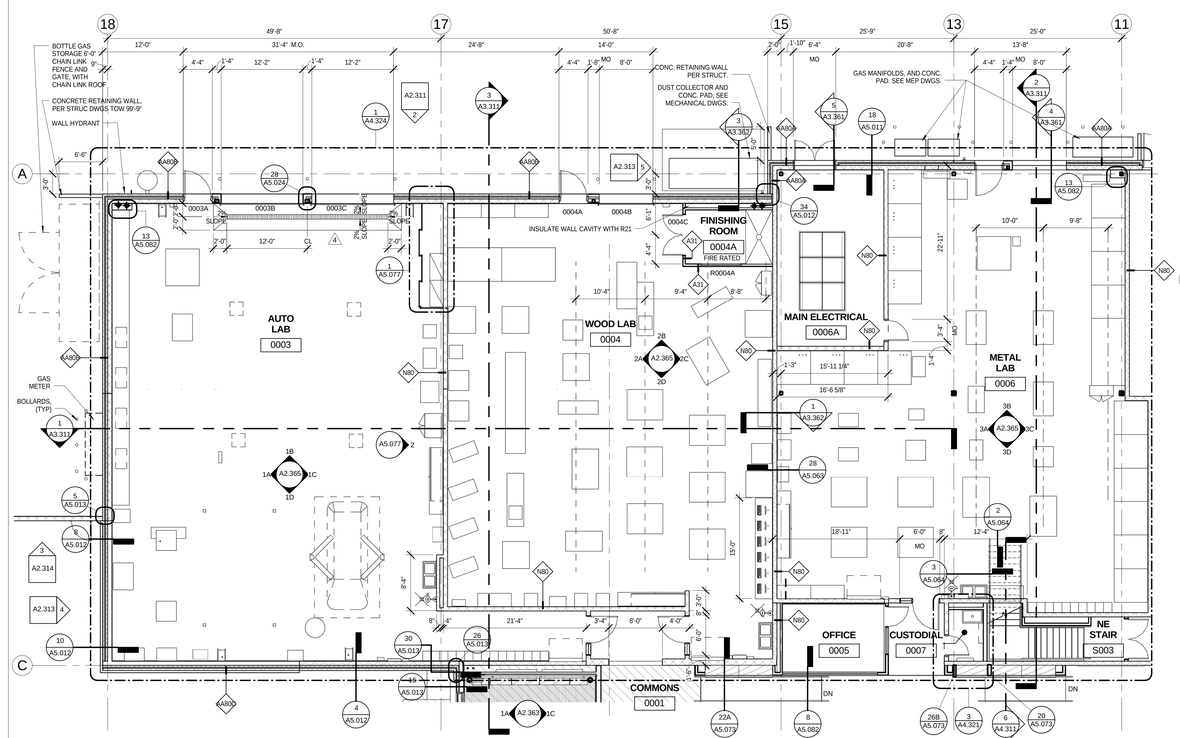

3 PH3_ALTERNATE 1 - CTE LABS - PLAN LEVEL_00
1/8" = 1'-0"

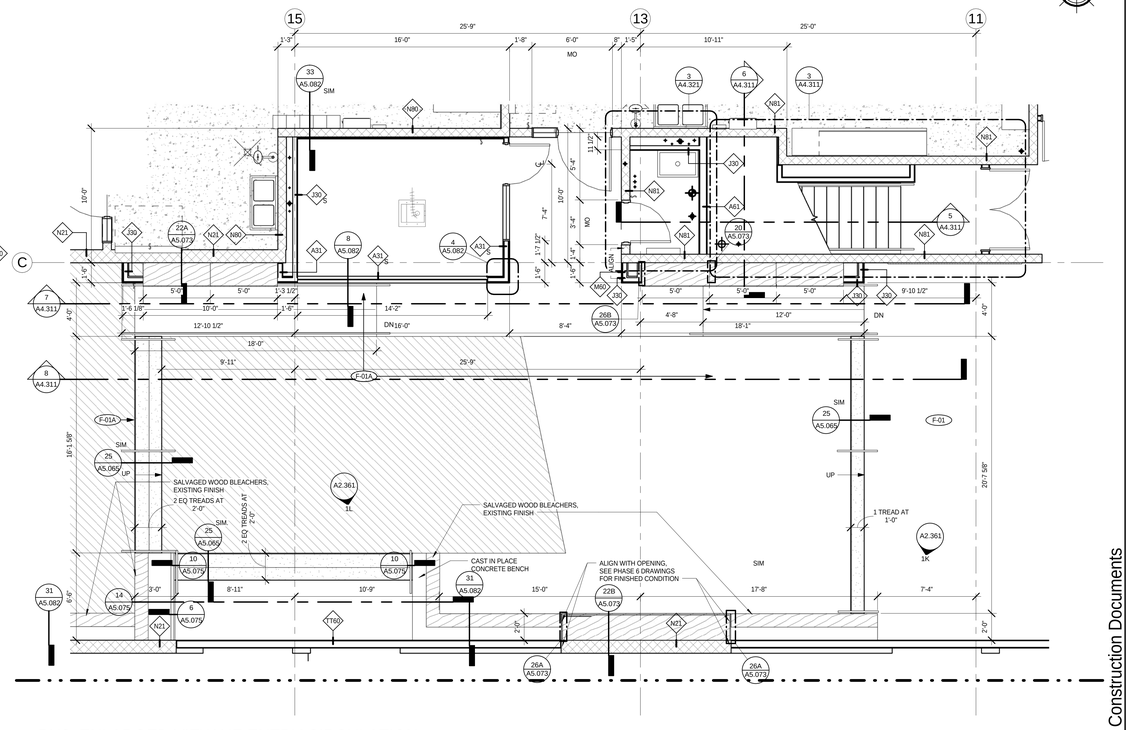

2 PH3_ENLARGED VIEW NE ENTRY CIRCULATION
1/4" = 1'-0"

bassetti architects
71 Columbia Street, Suite 500
Seattle, Washington 98104
(206) 340 9500

ASSOCIATE ARCHITECT
AMUNDSEN ASSOCIATES LLC
212 E Second Street
Casper, WY 82601
(307) 234-9999

CIVIL ENGINEER
WLC ENGINEERING SURVEYING PLANNING
200 Pronghorn St.
Casper, WY 82601
(307) 266 2524

LANDSCAPE ARCHITECT
SWIFT COMPANY LLC
3131 Western Avenue Suite M423
Seattle, WA 98121
(206) 632 2038

STRUCTURAL ENGINEER
PCS STRUCTURAL SOLUTIONS
1250 Pacific Ave Suite 701
Tacoma, WA 98402
(253) 383-2797

MECHANICAL & ELECTRICAL ENGINEERS
WSP GROUP
600 University Street Suite 500
Seattle, WA 98101
(206) 342 9900

THEATER CONSULTANT
PLA DESIGNS INC.
6230 SW Zabaco Terrace
Aloha, OR 97007
(503) 642 2168

FOOD SERVICE CONSULTANT
JLR DESIGN GROUP
557 Roy Street Suite 175A
Seattle, WA 98109
(206) 625 0070

ACOUSTICAL & A/V CONSULTANT
SPARLING
4100 194th Street SW, Suite 400
Lynnwood, WA 98036
(206) 667 0555

CONSTRUCTION MANAGER AT RISK
AP WYOMING
1800 Carey Avenue, 4th Floor
Cheyenne, Wyoming 82001
(307) 426-4242

LICENSED ARCHITECT KEVIN BROOKS C-2547 Date 11/20/14 STATE OF WYOMING

0' 1/2" 1" 2'9"

THIS DRAWING IS 36" X 48"
USE THIS SCALE TO VERIFY CORRECT DRAWING SIZE

4	RFI-072	10/29/2014
3	PR-020	10/10/2014
2	ASI-017	10/2/14
1	95% CD-ADDENDUM NO.5	07/03/2014
Δ	REVISIONS	DATE

P3

KEY PLAN

NATRONA COUNTY SCHOOL DISTRICT

Natrona County High School

930 SOUTH ELM STREET
CASPER WY 82601

JOB NO: 11855.00
ISSUE DATE: 11/20/2014
DRAWN BY: KES, CJF

PHASE 3
NE WING
GROUND
FLOOR PLAN

A1.301

100% Construction Documents

11/17/2014 2:18:26 PM

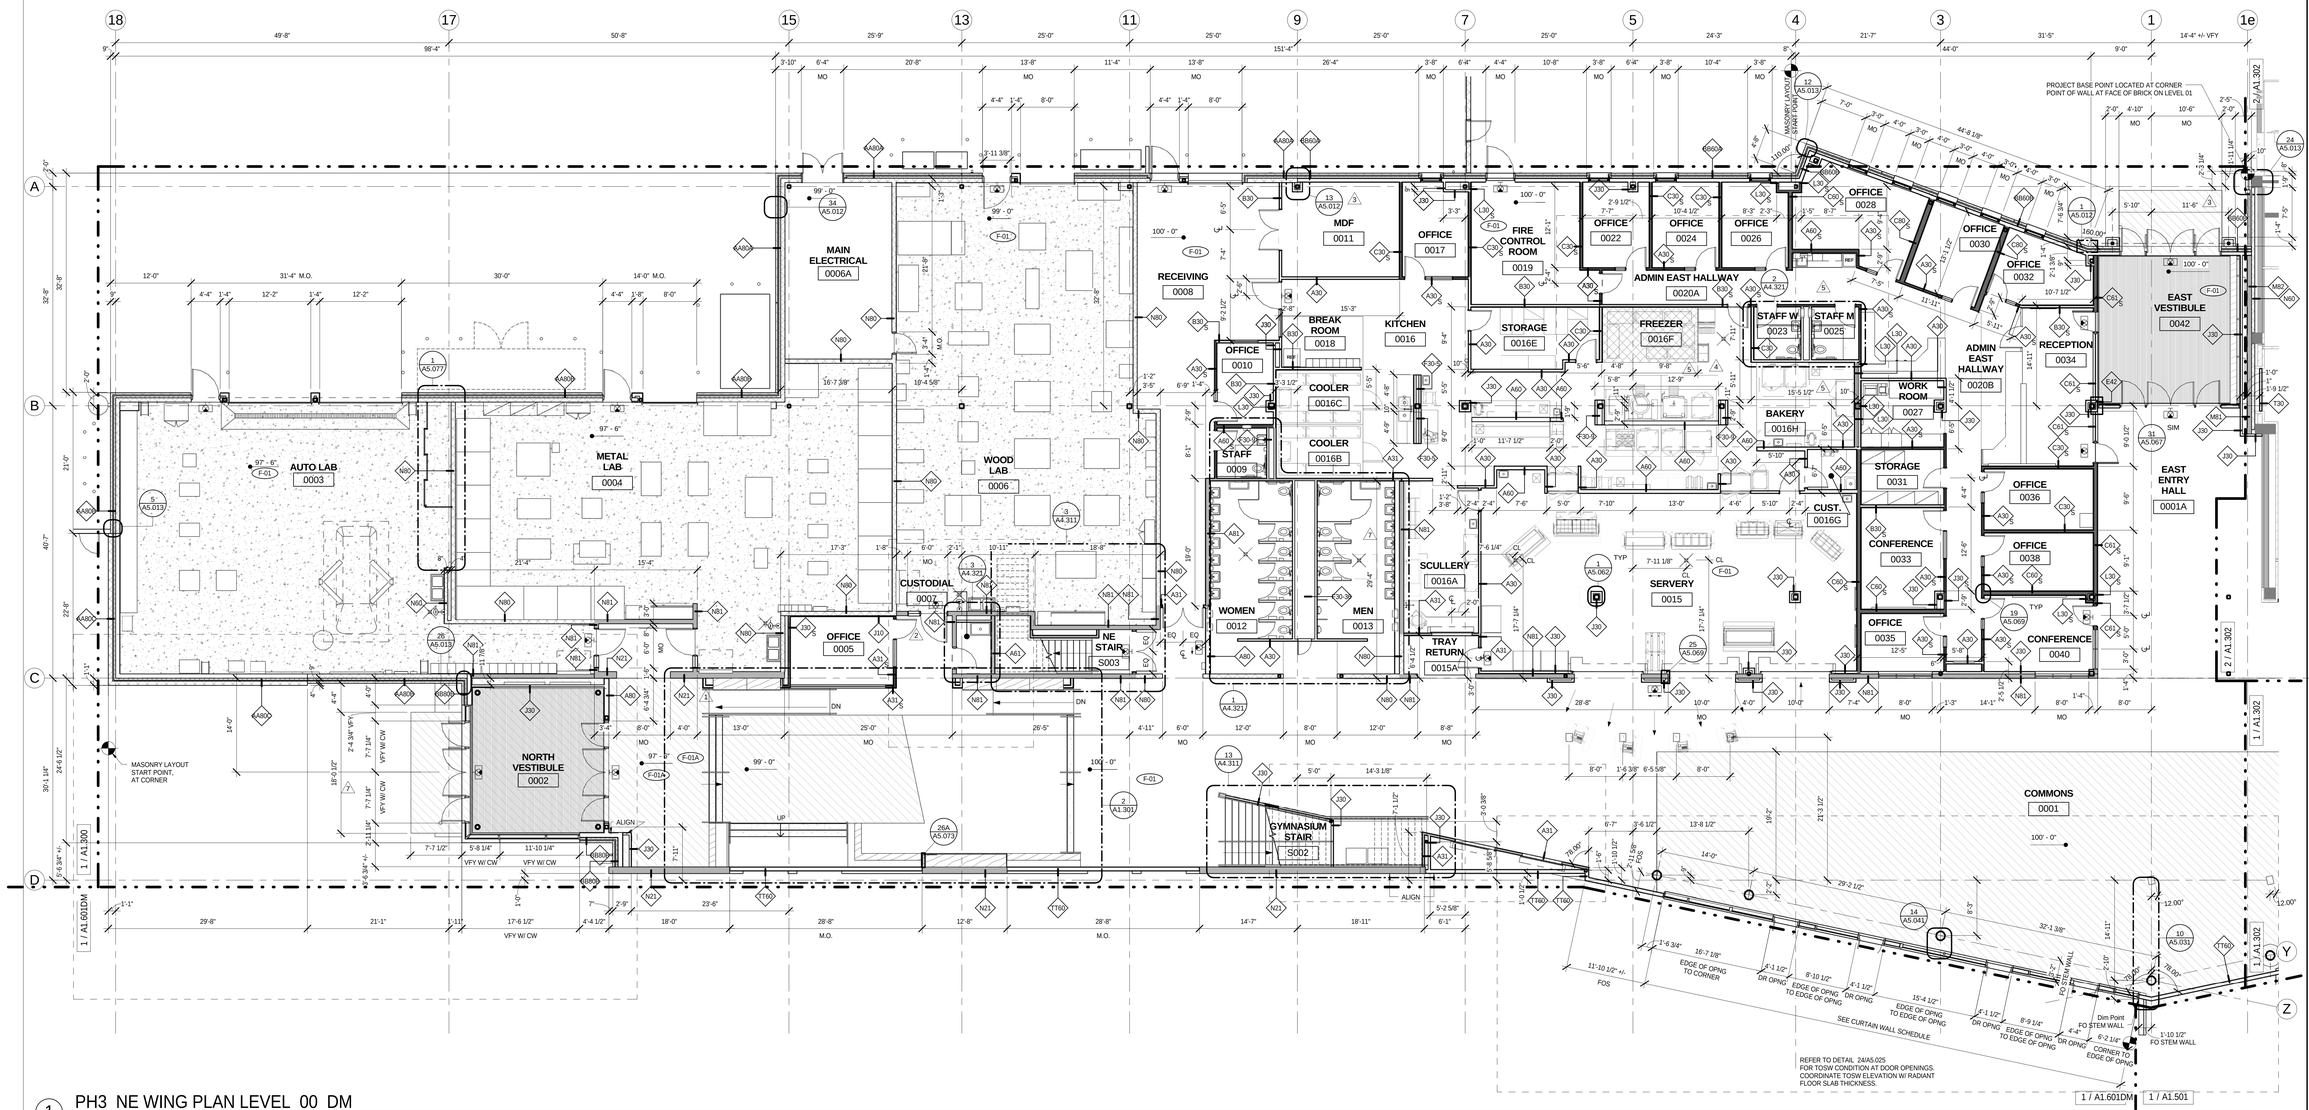

1 PH3_NE WING PLAN LEVEL_00_DM
1/8" = 1'-0"

bassetti architects

71 Columbia Street, Suite 500
Seattle, Washington 98104
(206) 340 9500

ASSOCIATE ARCHITECT
AMUNDSEN ASSOCIATES LLC
212 E Second Street
Casper, WY 82601
(307) 234-9999

CIVIL ENGINEER
WLC ENGINEERING SURVEYING PLANNING
200 Pronghorn St.
Casper, WY 82601
(307) 266 2524

LANDSCAPE ARCHITECT
SWIFT COMPANY LLC
3131 Western Avenue Suite M423
Seattle, WA 98121
(206) 632 2038

STRUCTURAL ENGINEER
PCS STRUCTURAL SOLUTIONS
1250 Pacific Ave Suite 701
Tacoma, WA 98402
(253) 383-2797

MECHANICAL & ELECTRICAL ENGINEERS
WSP GROUP
600 University Street Suite 500
Seattle, WA 98101
(206) 342 9900

THEATER CONSULTANT
PLA DESIGNS INC.
6230 SW Zabaco Terrace
Aloha, OR 97007
(503) 642 2168

FOOD SERVICE CONSULTANT
JLR DESIGN GROUP
557 Roy Street Suite 175A
Seattle, WA 98109
(206) 625 0070

ACOUSTICAL & A/V CONSULTANT
SPARLING
4100 194th Street SW, Suite 400
Lynnwood, WA 98036
(206) 667 0555

CONSTRUCTION MANAGER AT RISK
AP WYOMING
1800 Carey Avenue, 4th Floor
Cheyenne, Wyoming 82001
(307) 426-4242

LICENSED ARCHITECT KEVIN BROOKS C-2547 Date 11/25/14 STATE OF WYOMING

THIS DRAWING IS 36" X 48"
USE THIS SCALE TO VERIFY
CORRECT DRAWING SIZE

7	RFI 087	11/14/14
6	RFI-079	11/5/2014
5	RFI-050	10/10/2014
4	95% CD-ADDENDUM NO.5	07/03/2014
3	95% CD-ADDENDUM NO.4	06/27/2014
2	95% CD-ADDENDUM NO.3	06/25/2014
1	95% CD-ADDENDUM NO.2	06/20/2014
Δ	REVISIONS	DATE

P3

KEY PLAN

NATRONA COUNTY SCHOOL DISTRICT

Natrona County High School

930 SOUTH ELM STREET
CASPER WY 82601

JOB NO: 11855.00
ISSUE DATE: 11/21/2014
DRAWN BY: KES, CJF

PHASE 3
NE WING
GROUND
FLOOR
DIMENSION
PLAN

A1.301DM

100% Construction Documents

11/21/2014 11:31:41 AM

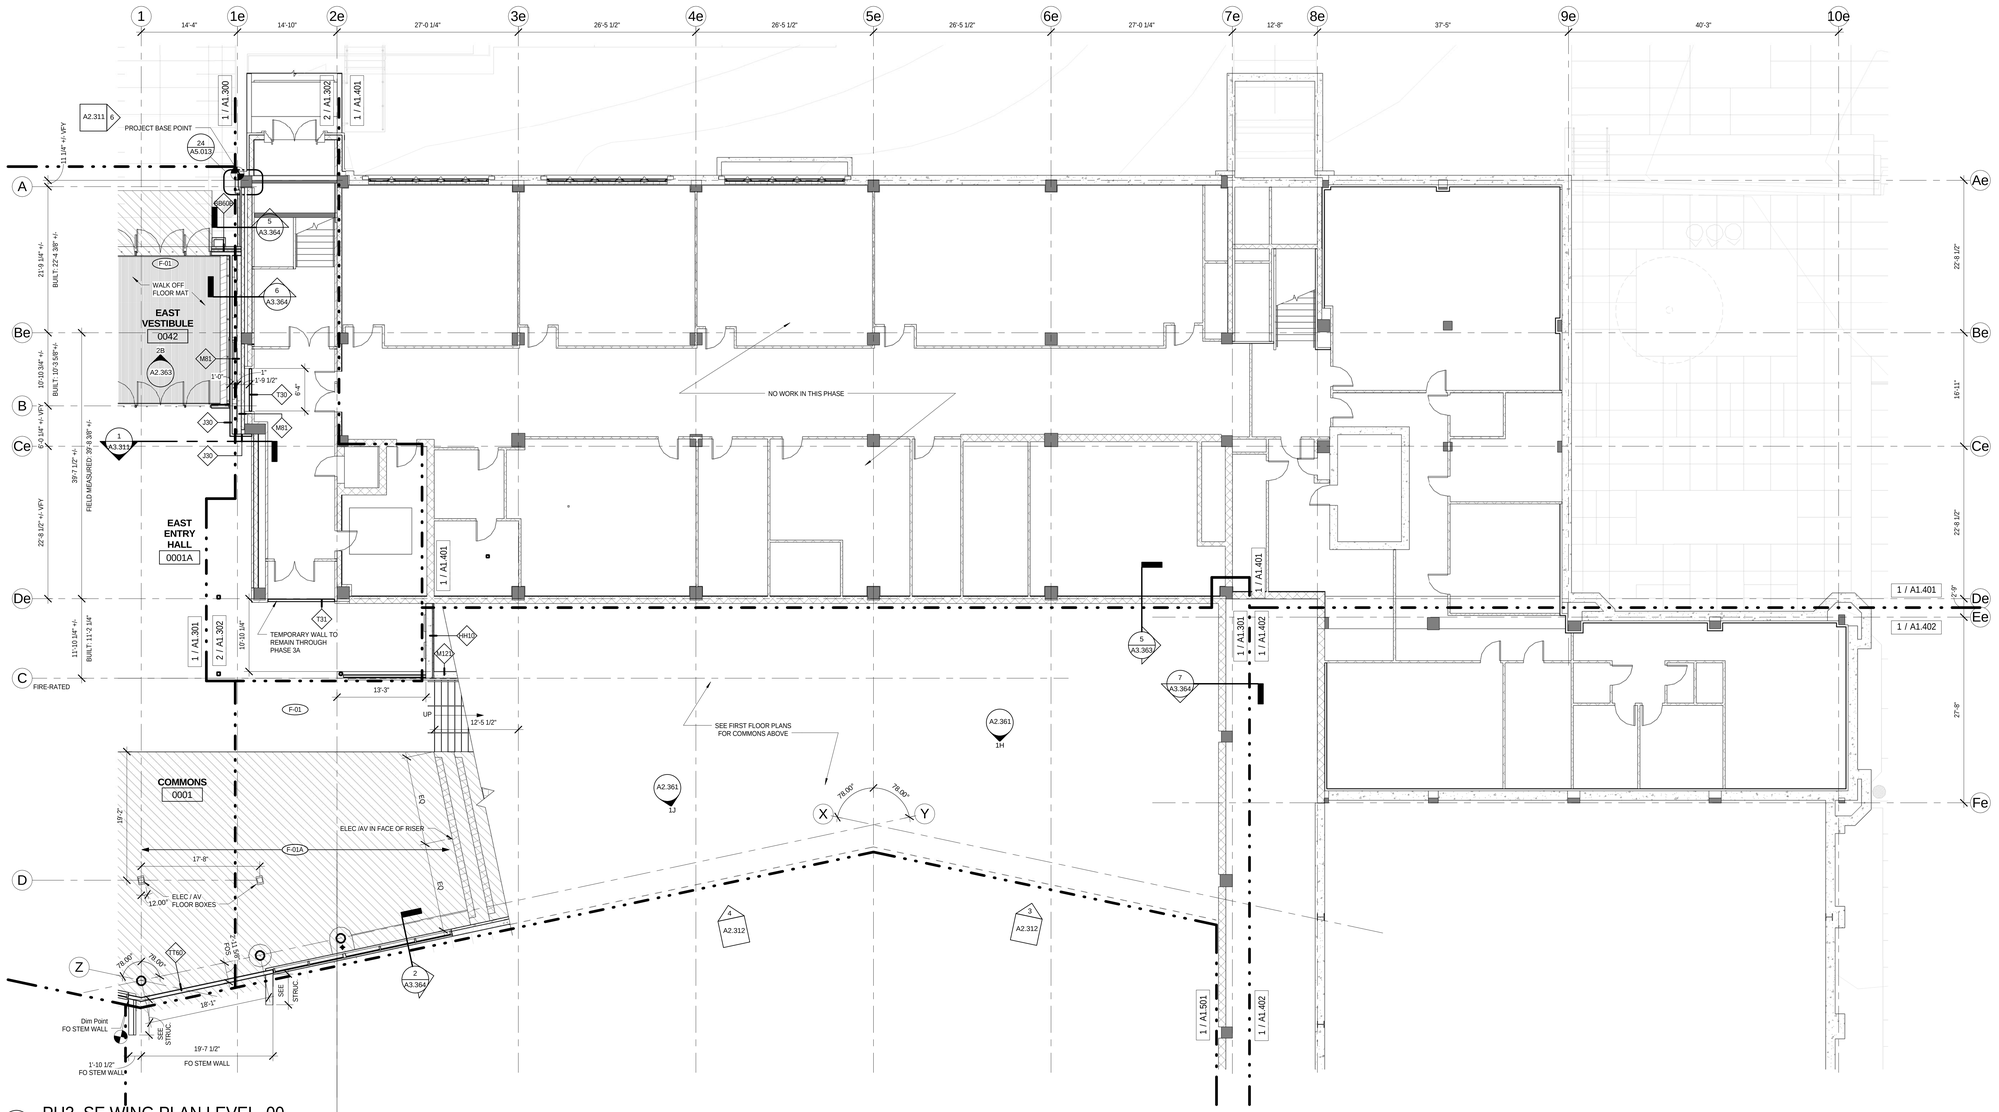

1 PH3_SE WING PLAN LEVEL_00
1/8" = 1'-0"

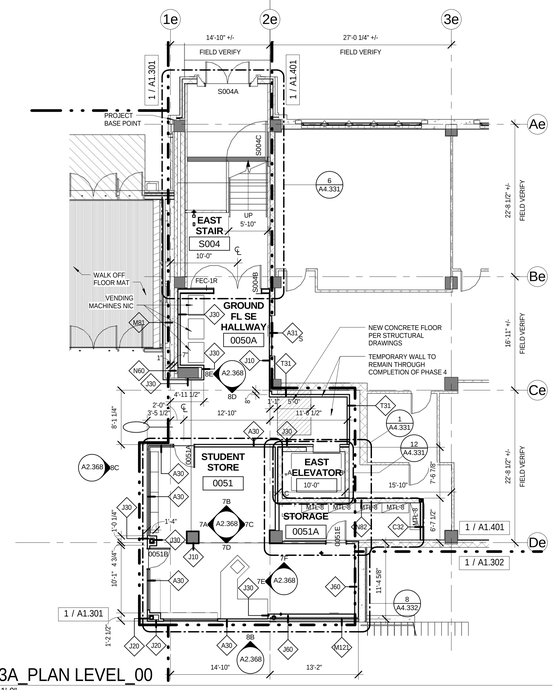

2 PH3A_PLAN LEVEL_00
1/8" = 1'-0"

bassetti architects

71 Columbia Street, Suite 500
Seattle, Washington 98104
(206) 340 9500

ASSOCIATE ARCHITECT
AMUNDSEN ASSOCIATES LLC
212 E Second Street
Casper, WY 82601
(307) 234-9999

CIVIL ENGINEER
WLC ENGINEERING SURVEYING PLANNING
200 Pronghorn St.
Casper, WY 82601
(307) 266 2524

LANDSCAPE ARCHITECT
SWIFT COMPANY LLC
3131 Western Avenue Suite M423
Seattle, WA 98121
(206) 632 2038

STRUCTURAL ENGINEER
PCS STRUCTURAL SOLUTIONS
1250 Pacific Ave Suite 701
Tacoma, WA 98402
(253) 383-2797

MECHANICAL & ELECTRICAL ENGINEERS
WSP GROUP
600 University Street Suite 500
Seattle, WA 98101
(206) 342 9900

THEATER CONSULTANT
PLA DESIGNS INC.
6230 SW Zabaco Terrace
Aloha, OR 97007
(503) 642 2168

FOOD SERVICE CONSULTANT
JLR DESIGN GROUP
557 Roy Street Suite 175A
Seattle, WA 98109
(206) 625 0070

ACOUSTICAL & A/V CONSULTANT
SPARLING
4100 194th Street SW, Suite 400
Lynnwood, WA 98036
(206) 667 0555

CONSTRUCTION MANAGER AT RISK
AP WYOMING
1800 Carey Avenue, 4th Floor
Cheyenne, Wyoming 82001
(307) 426-4242

LICENSED ARCHITECT C-2547 DAVID BROOKS STATE OF WYOMING
Date 11/20/14

0" 1/2" 1" 2"

THIS DRAWING IS 36" X 48"
USE THIS SCALE TO VERIFY
CORRECT DRAWING SIZE

0' 4' 8' 16'

1	BP#2 - ADDENDUM NO. 1	02/27/2014
Δ	REVISIONS	DATE

P3A
P3

KEY PLAN

NATRONA COUNTY SCHOOL DISTRICT

Natrona County High School

930 SOUTH ELM STREET
CASPER WY 82601

JOB NO: 11855.00
ISSUE DATE: 11/20/2014
DRAWN BY: KES, CJF

PHASE 3
SE WING
GROUND
FLOOR

A1.302

100% Construction Documents

11/17/2014 2:19:25 PM

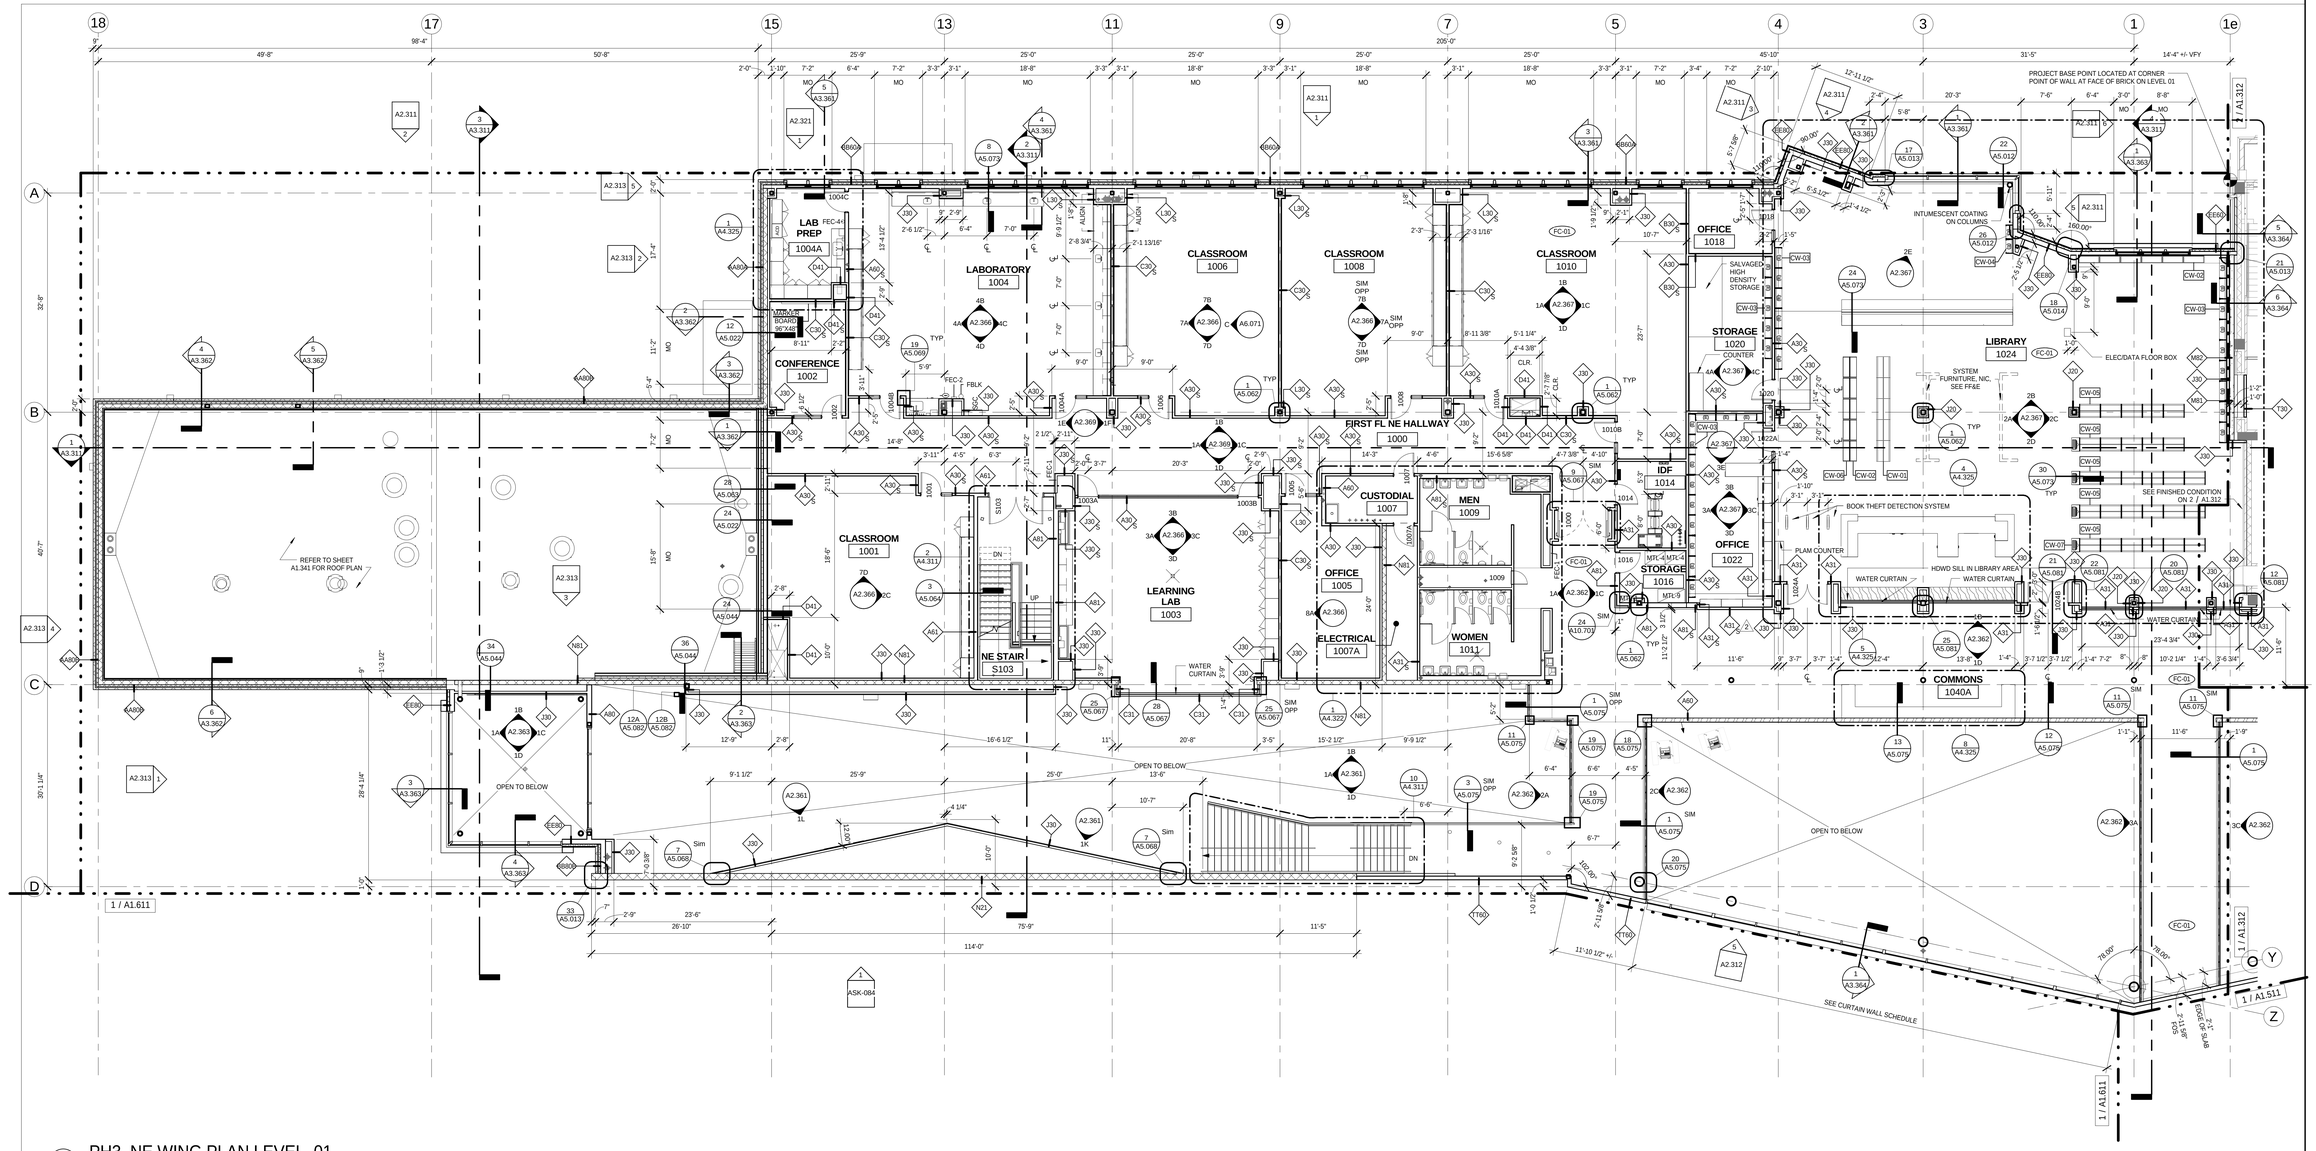

1 PH3_NE WING PLAN LEVEL_01
1/8" = 1'-0"

bassetti architects
71 Columbia Street, Suite 500
Seattle, Washington 98104
(206) 340 9500

ASSOCIATE ARCHITECT
AMUNDSEN ASSOCIATES LLC
212 E Second Street
Casper, WY 82601
(307) 234-9999

CIVIL ENGINEER
WLC ENGINEERING SURVEYING PLANNING
200 Pronghorn St.
Casper, WY 82601
(307) 266 2524

LANDSCAPE ARCHITECT
SWIFT COMPANY LLC
3131 Western Avenue Suite M423
Seattle, WA 98121
(206) 632 2038

STRUCTURAL ENGINEER
PCS STRUCTURAL SOLUTIONS
1250 Pacific Ave Suite 701
Tacoma, WA 98402
(253) 383-2797

MECHANICAL & ELECTRICAL ENGINEERS
WSP GROUP
600 University Street Suite 500
Seattle, WA 98101
(206) 342 9900

THEATER CONSULTANT
PLA DESIGNS INC.
6230 SW Zabaco Terrace
Aloha, OR 97007
(503) 642 2168

FOOD SERVICE CONSULTANT
JLR DESIGN GROUP
557 Roy Street Suite 175A
Seattle, WA 98109
(206) 625 0070

ACOUSTICAL & A/V CONSULTANT
SPARLING
4100 194th Street SW, Suite 400
Lynnwood, WA 98036
(206) 667 0555

CONSTRUCTION MANAGER AT RISK
AP WYOMING
1800 Carey Avenue, 4th Floor
Cheyenne, Wyoming 82001
(307) 426-4242

LICENSED ARCHITECT KEVIN BROSNAHAN C-2547 Date 11/20/14 STATE OF WYOMING

0' 1/2" 1" 2'

THIS DRAWING IS 36" X 48"
USE THIS SCALE TO VERIFY
CORRECT DRAWING SIZE

2	95% CD-ADDENDUM NO.5	07/03/2014
1	BPH2 - ADDENDUM NO. 1	02/27/2014
Δ	REVISIONS	DATE

P3

KEY PLAN

NATRONA COUNTY SCHOOL DISTRICT

Natrona County High School

930 SOUTH ELM STREET
CASPER WY 82601

JOB NO: 11855.00
ISSUE DATE: 11/17/2014
DRAWN BY: KES, CJF

PHASE 3
NE WING FIRST FLOOR PLAN

A1.311

100% Construction Documents

11/20/2014 9:25:05 AM

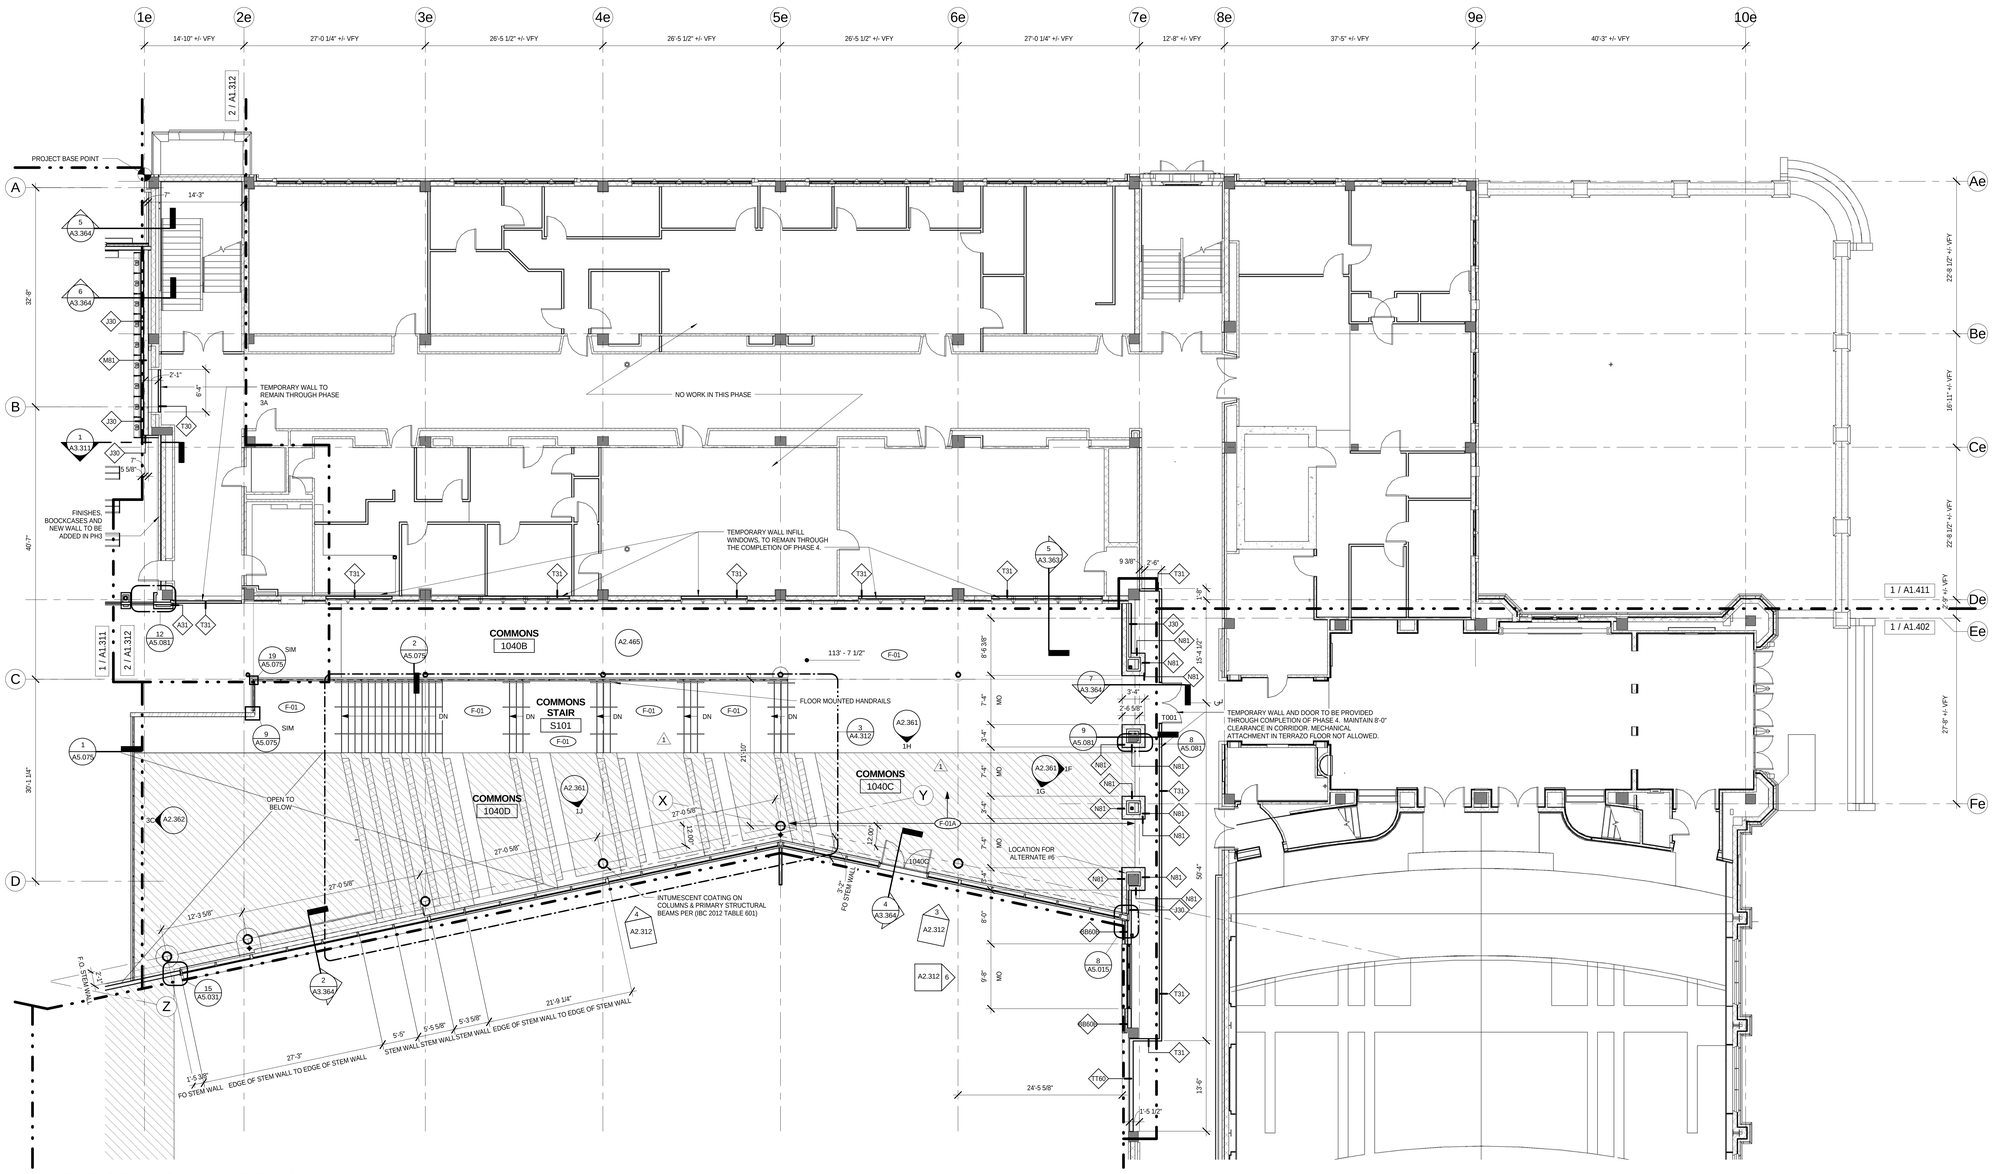

1 PH3_SE WING PLAN LEVEL_01
1/8" = 1'-0"

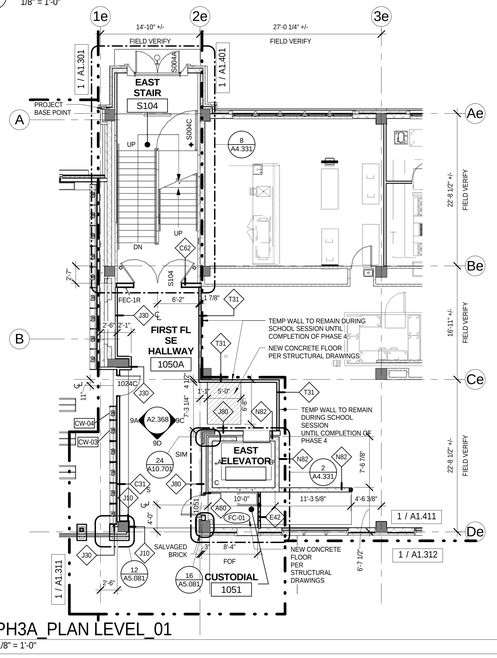

2 PH3A_PLAN LEVEL_01
1/8" = 1'-0"

11/17/2014 2:20:16 PM

bassetti architects
71 Columbia Street, Suite 500
Seattle, Washington 98104
(206) 340 9500

ASSOCIATE ARCHITECT
AMUNDSEN ASSOCIATES LLC
212 E Second Street
Casper, WY 82601
(307) 234-9999

CIVIL ENGINEER
WLC ENGINEERING SURVEYING PLANNING
200 Pronghorn St.
Casper, WY 82601
(307) 266 2524

LANDSCAPE ARCHITECT
SWIFT COMPANY LLC
3131 Western Avenue Suite M423
Seattle, WA 98121
(206) 632 2038

STRUCTURAL ENGINEER
PCS STRUCTURAL SOLUTIONS
1250 Pacific Ave Suite 701
Tacoma, WA 98402
(253) 383-2797

MECHANICAL & ELECTRICAL ENGINEERS
WSP GROUP
600 University Street Suite 500
Seattle, WA 98101
(206) 342 9900

THEATER CONSULTANT
PLA DESIGNS INC.
6230 SW Zabaco Terrace
Aloha, OR 97007
(503) 642 2168

FOOD SERVICE CONSULTANT
JLR DESIGN GROUP
557 Roy Street Suite 175A
Seattle, WA 98109
(206) 625 0070

ACOUSTICAL & A/V CONSULTANT
SPARLING
4100 194th Street SW, Suite 400
Lynnwood, WA 98036
(206) 667 0555

CONSTRUCTION MANAGER AT RISK
AP WYOMING
1800 Carey Avenue, 4th Floor
Cheyenne, Wyoming 82001
(307) 426-4242

LICENSED ARCHITECT
C-2547
KEVIN BROOKS
Date: 11/20/14
STATE OF WYOMING

0' 1/2" 1" 2'

THIS DRAWING IS 36" X 48"
USE THIS SCALE TO VERIFY
CORRECT DRAWING SIZE

1	PR-020	10/10/2014
Δ	REVISIONS	DATE

P3A
P3

KEY PLAN

NATRONA COUNTY SCHOOL DISTRICT

Natrona County High School

930 SOUTH ELM STREET
CASPER WY 82601

JOB NO: 11855.00
ISSUE DATE: 11/20/2014
DRAWN BY: KES, CJF

100% Construction Documents

PHASE 3 SE WING FIRST FLOOR PLAN

A1.312

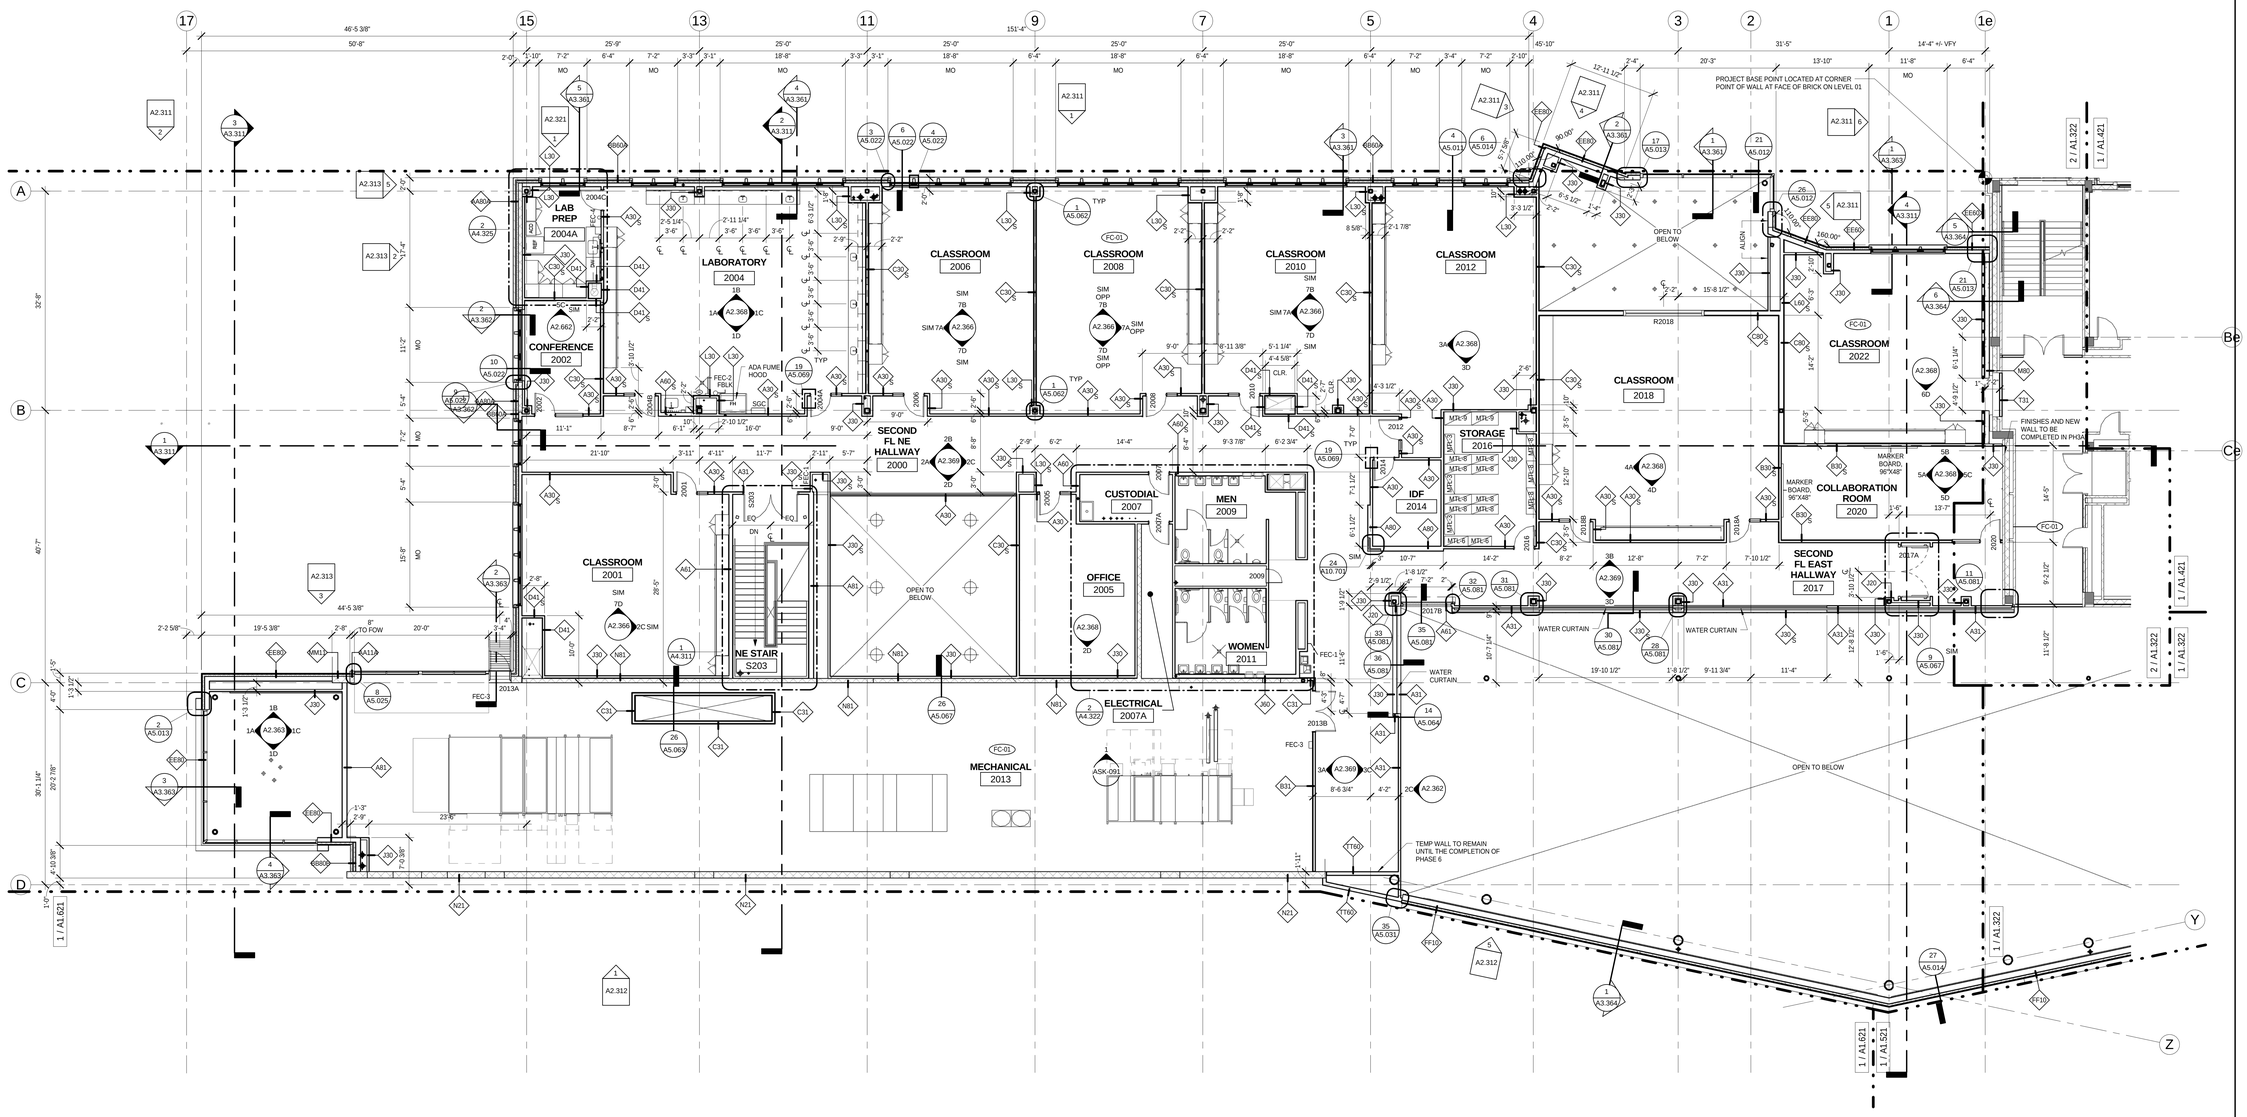

1 PH3_NE WING PLAN LEVEL_02
1/8" = 1'-0"

11/18/2014 7:15:24 AM

100% Construction Documents

bassetti architects

71 Columbia Street, Suite 500
Seattle, Washington 98104
(206) 340 9500

ASSOCIATE ARCHITECT
AMUNDSEN ASSOCIATES LLC
212 E Second Street
Casper, WY 82601
(307) 234-9999

CIVIL ENGINEER
WLC ENGINEERING SURVEYING PLANNING
200 Pronghorn St.
Casper, WY 82601
(307) 266 2524

LANDSCAPE ARCHITECT
SWIFT COMPANY LLC
3131 Western Avenue Suite M423
Seattle, WA 98121
(206) 632 2038

STRUCTURAL ENGINEER
PCS STRUCTURAL SOLUTIONS
1250 Pacific Ave Suite 701
Tacoma, WA 98402
(253) 383-2797

MECHANICAL & ELECTRICAL ENGINEERS
WSP GROUP
600 University Street Suite 500
Seattle, WA 98101
(206) 342 9900

THEATER CONSULTANT
PLA DESIGNS INC.
6230 SW Zabaco Terrace
Aloha, OR 97007
(503) 642 2168

FOOD SERVICE CONSULTANT
JLR DESIGN GROUP
557 Roy Street Suite 175A
Seattle, WA 98109
(206) 625 0070

ACOUSTICAL & A/V CONSULTANT
SPARLING
4100 194th Street SW, Suite 400
Lynnwood, WA 98036
(206) 667 0555

CONSTRUCTION MANAGER AT RISK
AP WYOMING
1800 Carey Avenue, 4th Floor
Cheyenne, Wyoming 82001
(307) 426-4242

LICENSED ARCHITECT KEVIN BROSNAN C-2547 Date 11/25/14 STATE OF WYOMING

0' 1/2" 1" 2"
THIS DRAWING IS 36" X 48"
USE THIS SCALE TO VERIFY
CORRECT DRAWING SIZE

0' 4' 8' 16'

REVISIONS DATE

P3

KEY PLAN

NATRONA COUNTY SCHOOL DISTRICT

Natrona County High School

930 SOUTH ELM STREET
CASPER WY 82601

JOB NO: 11855.00
ISSUE DATE: 11/17/2014
DRAWN BY: KES, CJF

PHASE 3
NE WING
SECOND
FLOOR PLAN

A1.321

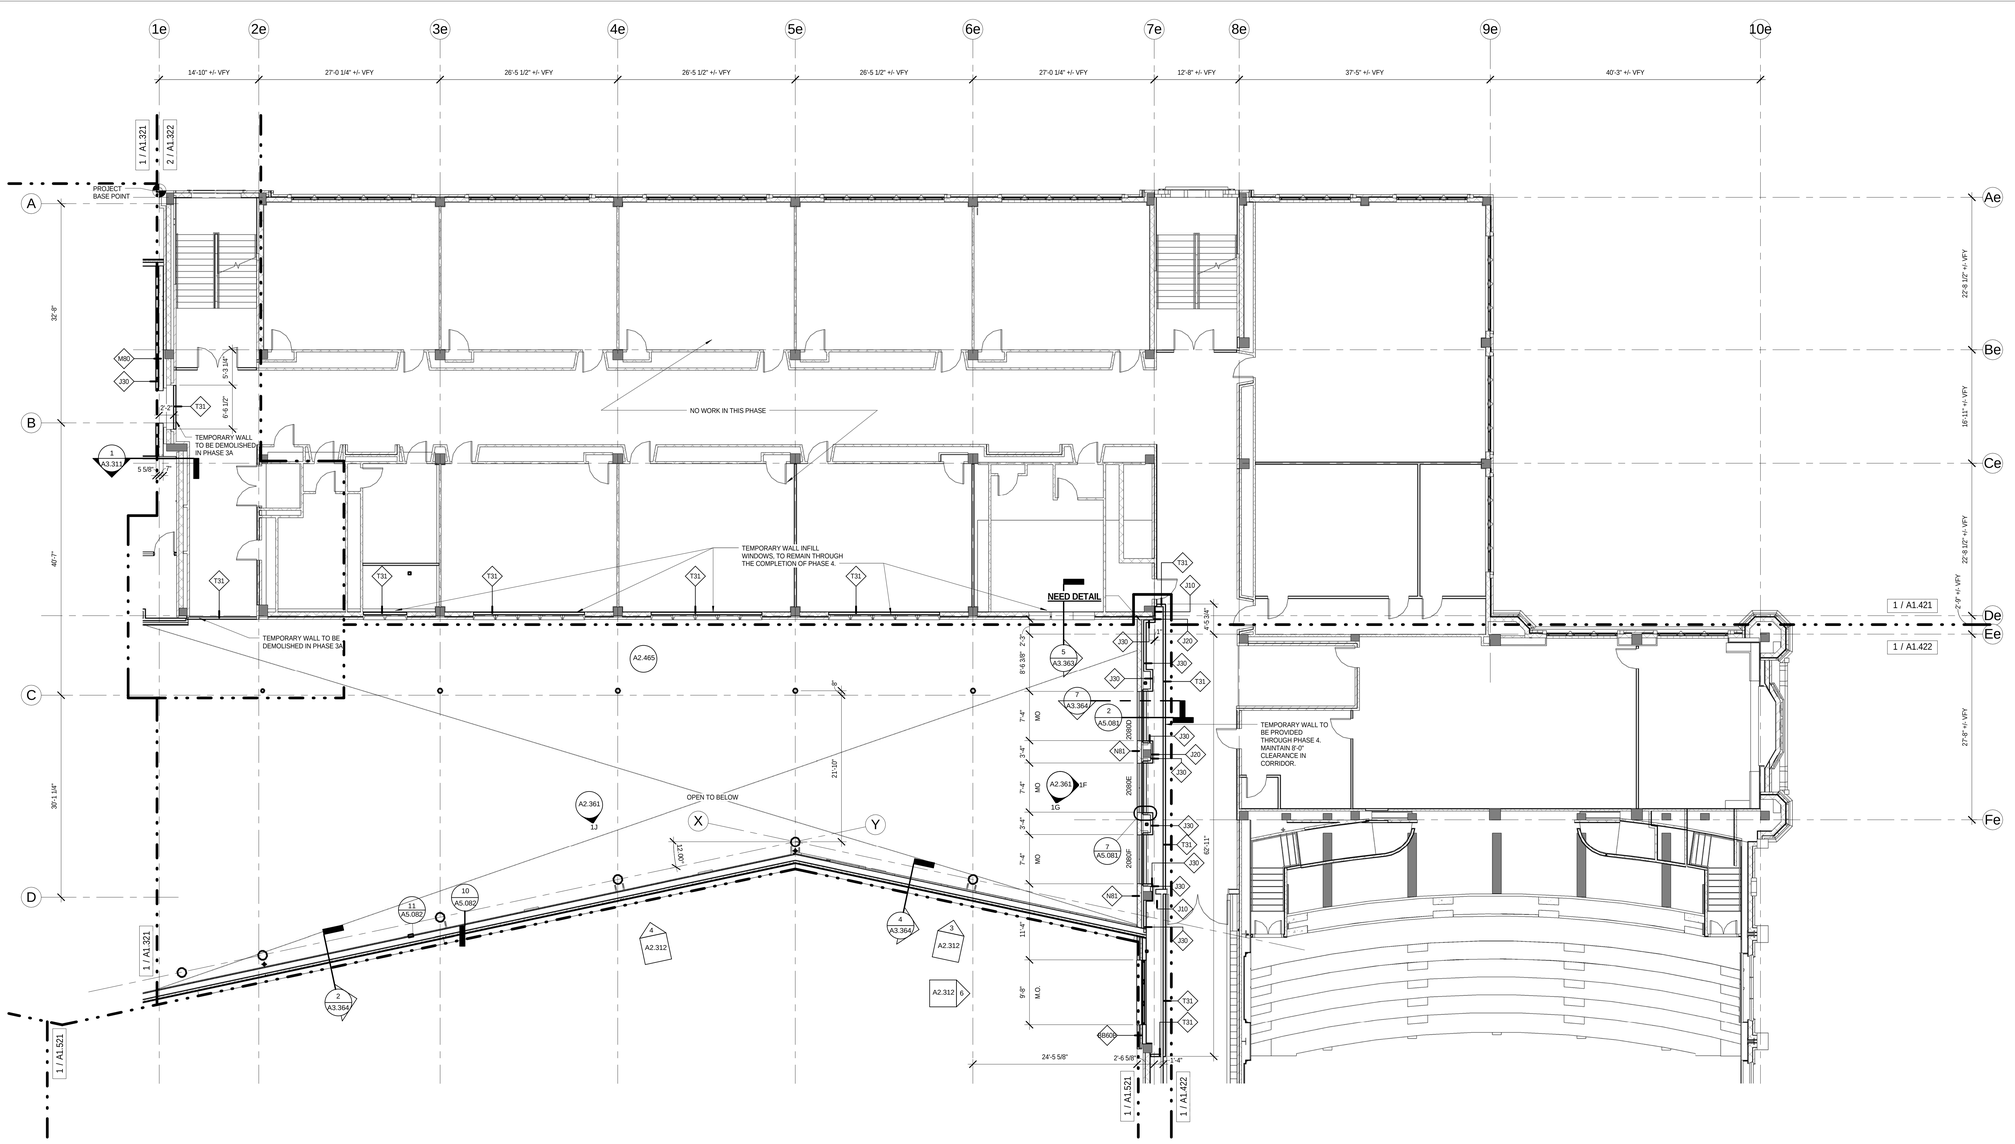

1 PH3_SE WING PLAN LEVEL_02

1/8" = 1'-0"

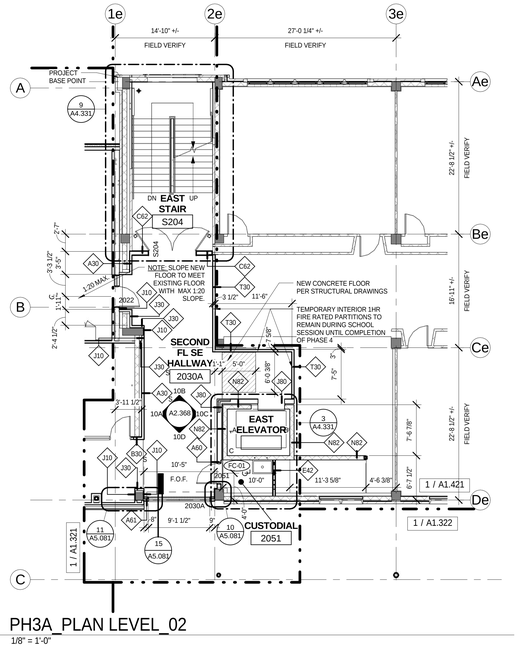

2 PH3A_PLAN LEVEL_02

1/8" = 1'-0"

0' 4' 8' 16'

bassetti architects

71 Columbia Street, Suite 500
Seattle, Washington 98104
(206) 340 9500

ASSOCIATE ARCHITECT
AMUNDSEN ASSOCIATES LLC
212 E Second Street
Casper, WY 82601
(307) 234-9999

CIVIL ENGINEER
WLC ENGINEERING SURVEYING PLANNING
200 Pronghorn St.
Casper, WY 82601
(307) 266 2524

LANDSCAPE ARCHITECT
SWIFT COMPANY LLC
3131 Western Avenue Suite M423
Seattle, WA 98121
(206) 632 2038

STRUCTURAL ENGINEER
PCS STRUCTURAL SOLUTIONS
1250 Pacific Ave Suite 701
Tacoma, WA 98402
(253) 383-2797

MECHANICAL & ELECTRICAL ENGINEERS
WSP GROUP
600 University Street Suite 500
Seattle, WA 98101
(206) 342 9900

THEATER CONSULTANT
PLA DESIGNS INC.
6230 SW Zabaco Terrace
Aloha, OR 97007
(503) 642 2168

FOOD SERVICE CONSULTANT
JLR DESIGN GROUP
557 Roy Street Suite 175A
Seattle, WA 98109
(206) 625 0070

ACOUSTICAL & A/V CONSULTANT
SPARLING
4100 194th Street SW, Suite 400
Lynnwood, WA 98036
(206) 667 0555

CONSTRUCTION MANAGER AT RISK
AP WYOMING
1800 Carey Avenue, 4th Floor
Cheyenne, Wyoming 82001
(307) 426-4242

LICENSED ARCHITECT
C-2547
KEVIN BROOKS
Date 11/20/14
STATE OF WYOMING

0' 1/2" 1" 2'

THIS DRAWING IS 36" X 48"
USE THIS SCALE TO VERIFY
CORRECT DRAWING SIZE

1	REDLINE	Date 1
Δ	REVISIONS	DATE

P3A
P3

KEY PLAN

NATRONA COUNTY SCHOOL DISTRICT

Natrona County High School

930 SOUTH ELM STREET
CASPER WY 82601

JOB NO: 11855.00
ISSUE DATE: 11/20/2014
DRAWN BY: KES, CJF

PHASE 3 SE WING SECOND FLOOR PLAN

A1.322

100% Construction Documents

11/17/2014 2:20:51 PM

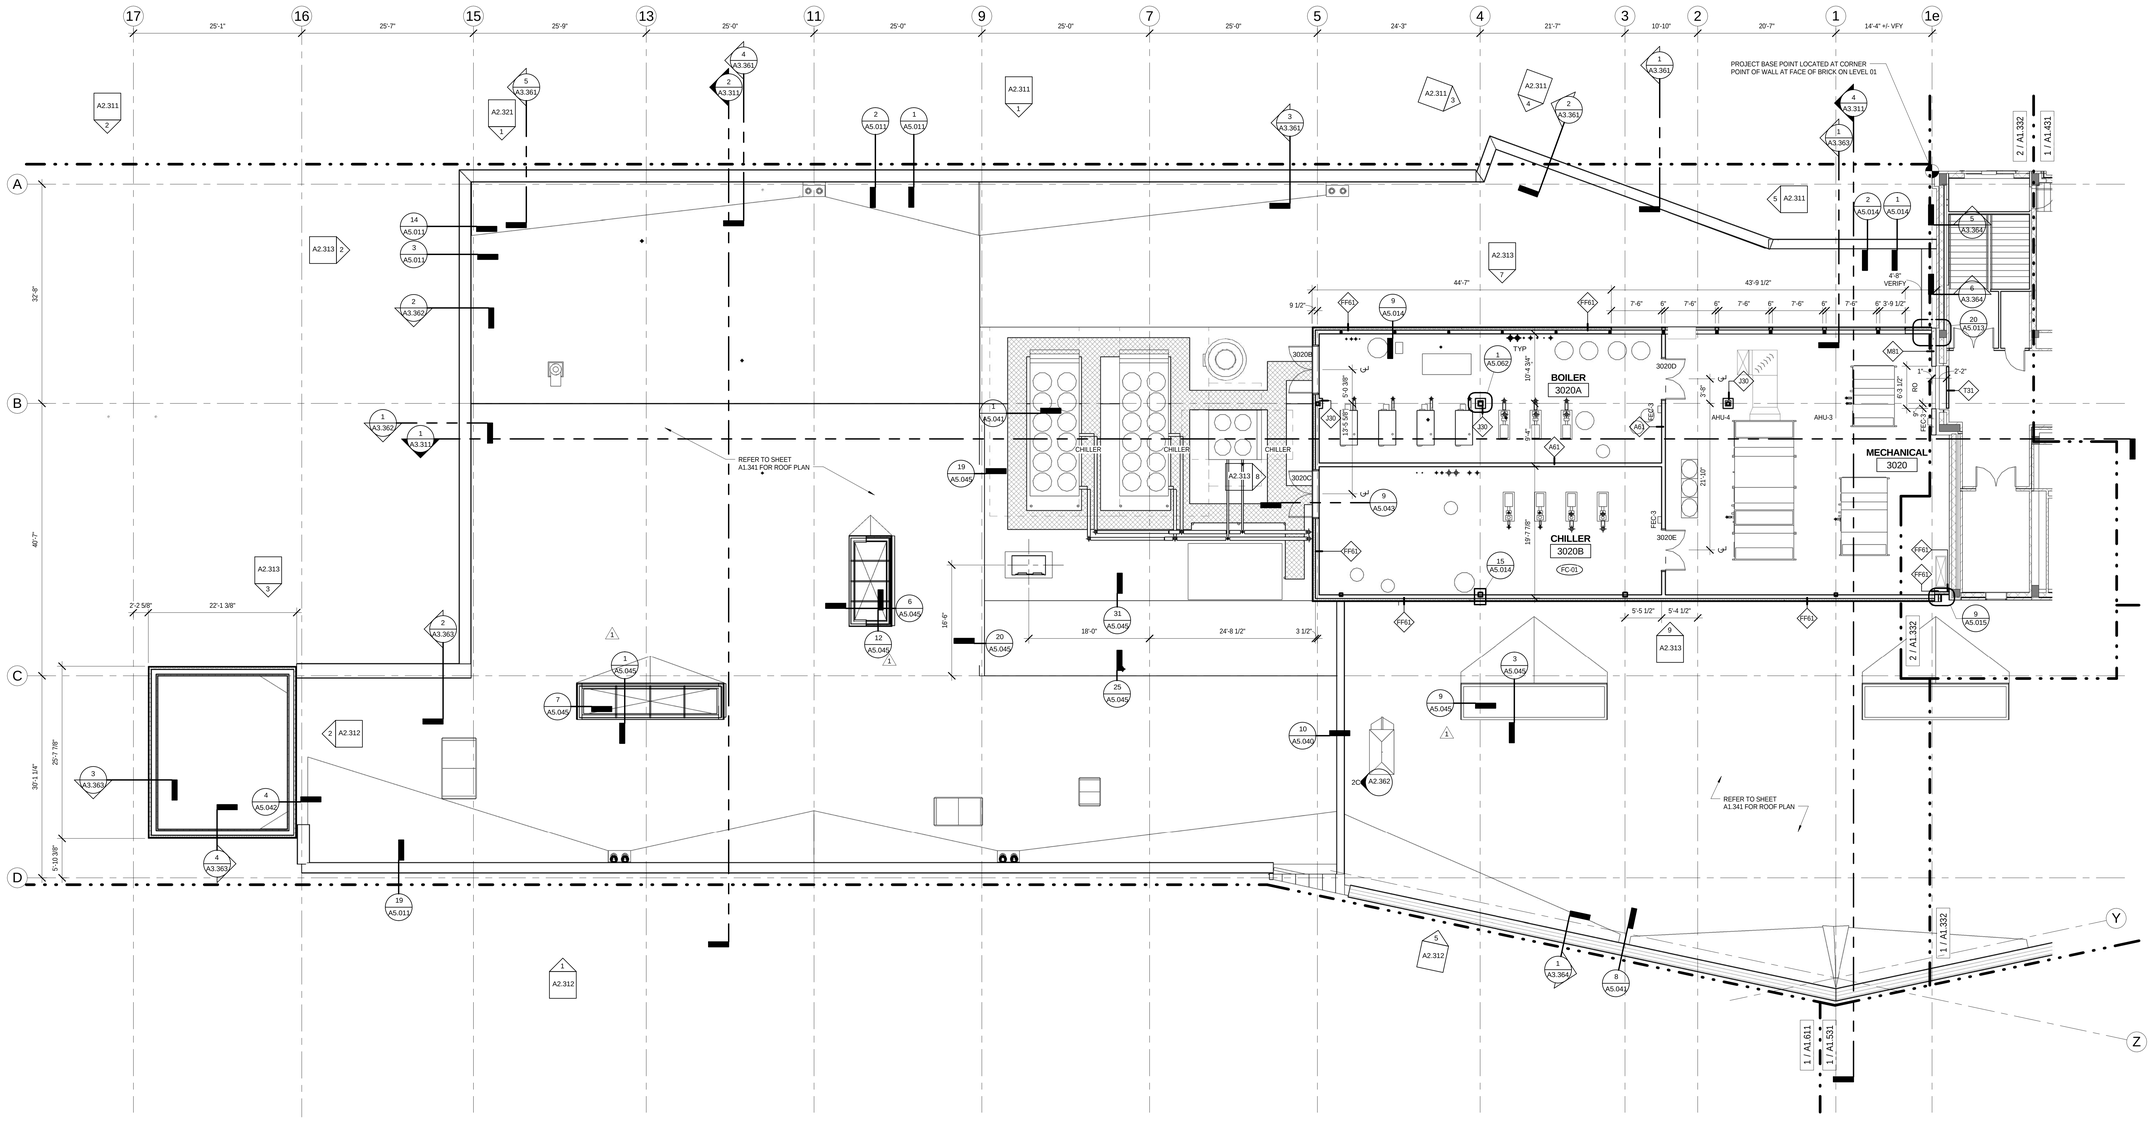

1 PH3_NE WING PLAN LEVEL_03

1/8" = 1'-0"

bassetti architects

71 Columbia Street, Suite 500
Seattle, Washington 98104
(206) 340 9500

ASSOCIATE ARCHITECT
AMUNDSEN ASSOCIATES LLC
212 E Second Street
Casper, WY 82601
(307) 234-9999

CIVIL ENGINEER
WLC ENGINEERING SURVEYING PLANNING
200 Pronghorn St.
Casper, WY 82601
(307) 266 2524

LANDSCAPE ARCHITECT
SWIFT COMPANY LLC
3131 Western Avenue Suite M423
Seattle, WA 98121
(206) 632 2038

STRUCTURAL ENGINEER
PCS STRUCTURAL SOLUTIONS
1250 Pacific Ave Suite 701
Tacoma, WA 98402
(253) 383-2797

MECHANICAL & ELECTRICAL ENGINEERS
WSP GROUP
600 University Street Suite 500
Seattle, WA 98101
(206) 342 9900

THEATER CONSULTANT
PLA DESIGNS INC.
6230 SW Zabaco Terrace
Aloha, OR 97007
(503) 642 2168

FOOD SERVICE CONSULTANT
JLR DESIGN GROUP
557 Roy Street Suite 175A
Seattle, WA 98109
(206) 625 0070

ACOUSTICAL & A/V CONSULTANT
SPARLING
4100 194th Street SW, Suite 400
Lynnwood, WA 98036
(206) 667 0555

CONSTRUCTION MANAGER AT RISK
AP WYOMING
1800 Carey Avenue, 4th Floor
Cheyenne, Wyoming 82001
(307) 426-4242

LICENSED ARCHITECT
C-2547
KEVIN BROOKS
Date 11/20/14
STATE OF WYOMING

0' 1/2" 1" 2'

THIS DRAWING IS 36" X 48"
USE THIS SCALE TO VERIFY
CORRECT DRAWING SIZE

0' 4' 8' 16'

1 PR-022 10/17/2014

	REVISIONS	DATE

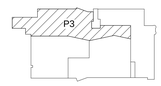

KEY PLAN

NATRONA COUNTY SCHOOL DISTRICT

Natrona County High School

930 SOUTH ELM STREET
CASPER WY 82601

JOB NO: 11855.00
ISSUE DATE: 11/20/2014
DRAWN BY: KES, CJF

PHASE 3
NE WING
THIRD FLOOR PLAN

A1.331

100% Construction Documents

11/17/2014 2:21:06 PM

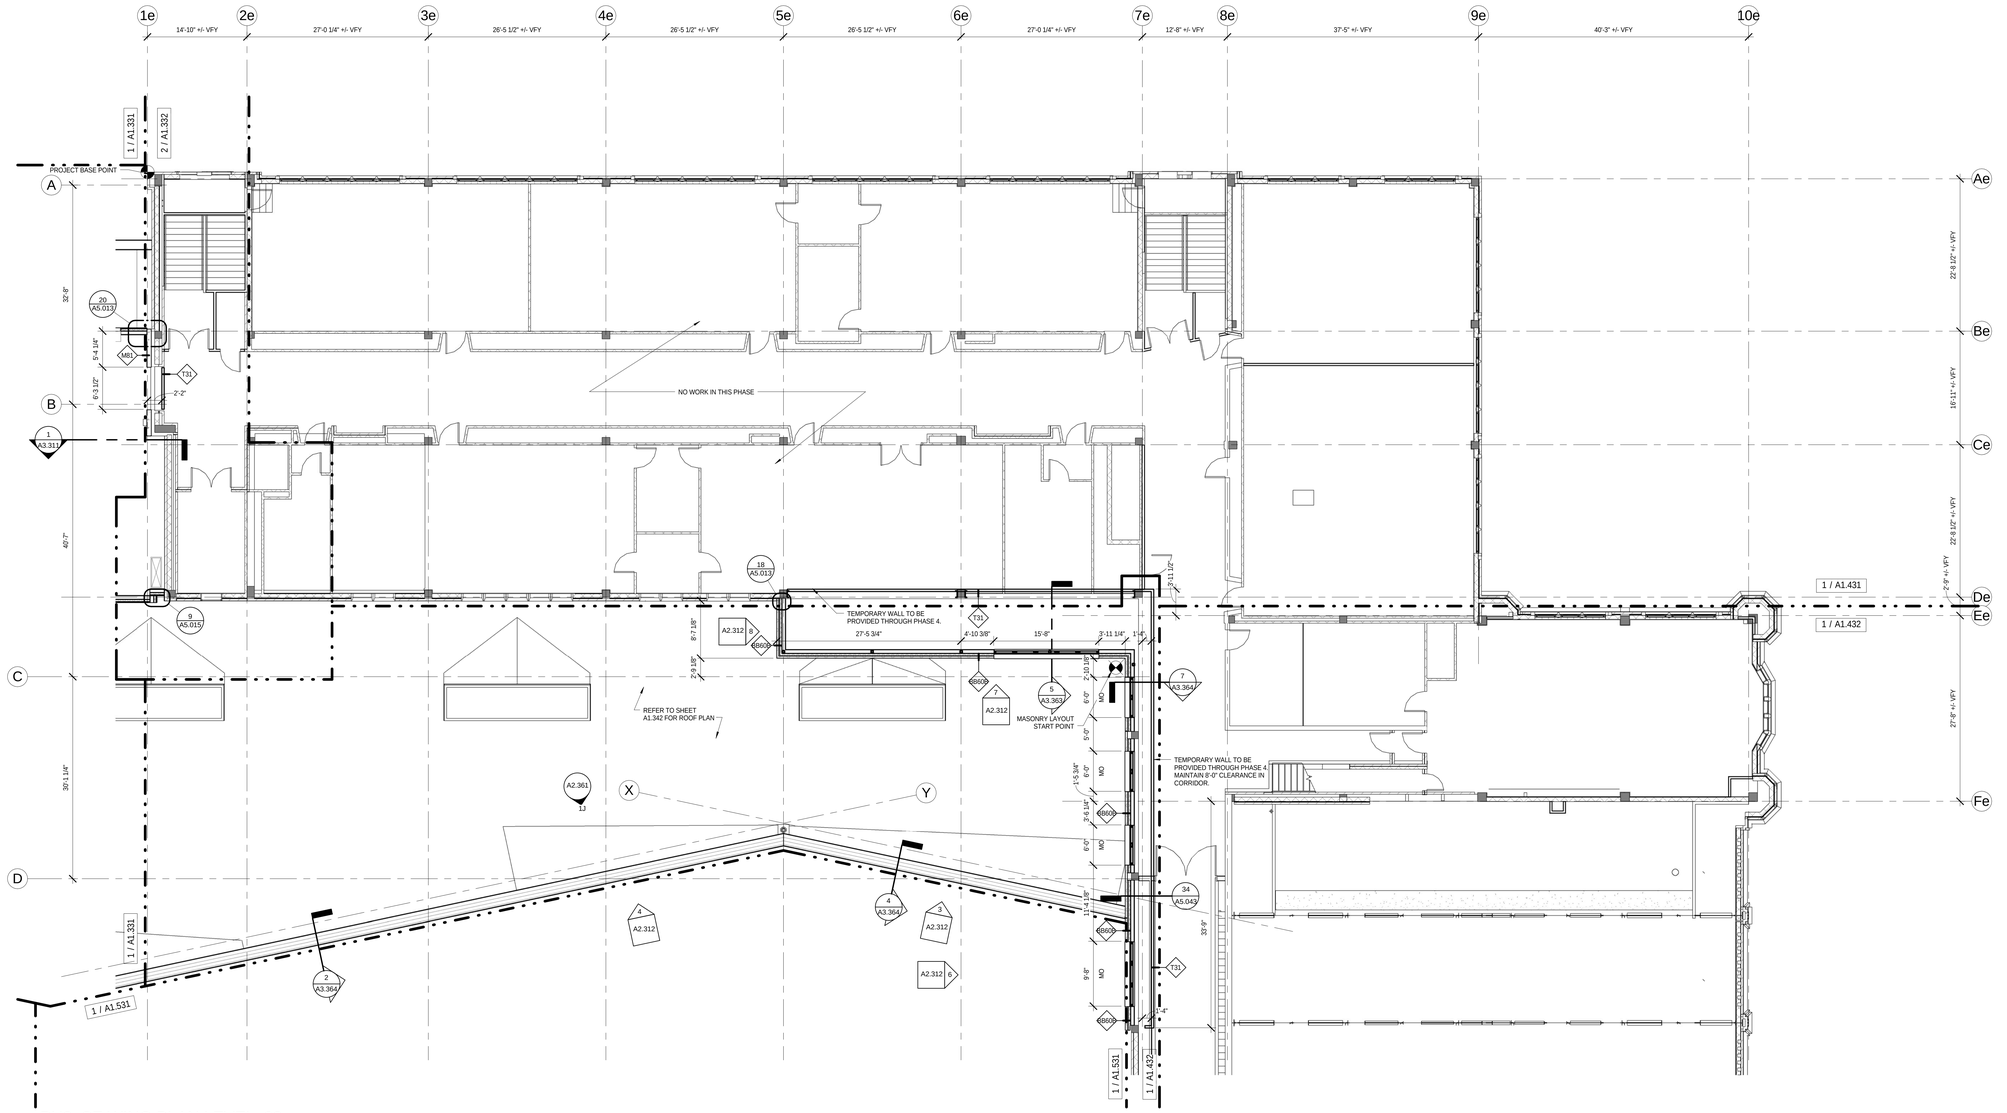

1 PH3_SE WING PLAN LEVEL_03

1/8" = 1'-0"

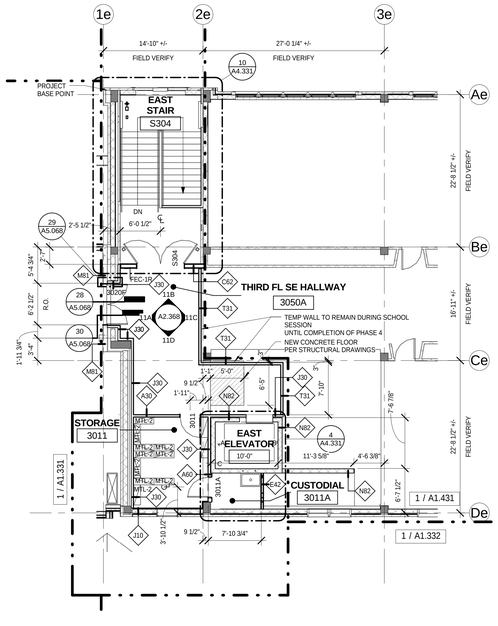

2 PH3A_PLAN LEVEL_03

1/8" = 1'-0"

0' 4' 8' 16'

bassetti architects

71 Columbia Street, Suite 500
Seattle, Washington 98104
(206) 340 9500

ASSOCIATE ARCHITECT
AMUNDSEN ASSOCIATES LLC
212 E Second Street
Casper, WY 82601
(307) 234-9999

CIVIL ENGINEER
WLC ENGINEERING SURVEYING PLANNING
200 Pronghorn St.
Casper, WY 82601
(307) 266 2524

LANDSCAPE ARCHITECT
SWIFT COMPANY LLC
3131 Western Avenue Suite M423
Seattle, WA 98121
(206) 632 2038

STRUCTURAL ENGINEER
PCS STRUCTURAL SOLUTIONS
1250 Pacific Ave Suite 701
Tacoma, WA 98402
(253) 383-2797

MECHANICAL & ELECTRICAL ENGINEERS
WSP GROUP
600 University Street Suite 500
Seattle, WA 98101
(206) 342 9900

THEATER CONSULTANT
PLA DESIGNS INC.
6230 SW Zabaco Terrace
Aloha, OR 97007
(503) 642 2168

FOOD SERVICE CONSULTANT
JLR DESIGN GROUP
557 Roy Street Suite 175A
Seattle, WA 98109
(206) 625 0070

ACOUSTICAL & A/V CONSULTANT
SPARLING
4100 194th Street SW, Suite 400
Lynnwood, WA 98036
(206) 667 0555

CONSTRUCTION MANAGER AT RISK
AP WYOMING
1800 Carey Avenue, 4th Floor
Cheyenne, Wyoming 82001
(307) 426-4242

LICENSED ARCHITECT
C-2547
DARWIN BROOKS
Date: 11/20/14
STATE OF WYOMING

0" 1/2" 1" 2"

THIS DRAWING IS 36" X 48"
USE THIS SCALE TO VERIFY CORRECT DRAWING SIZE

	REVISIONS	DATE
4		

P3A
P3

KEY PLAN

NATRONA COUNTY SCHOOL DISTRICT

Natrona County High School

930 SOUTH ELM STREET
CASPER WY 82601

JOB NO: 11855.00
ISSUE DATE: 11/20/2014
DRAWN BY: KES, CJF

PHASE 3
SE WING
THIRD FLOOR
PLAN

A1.332

100% Construction Documents

11/17/2014 2:21:24 PM

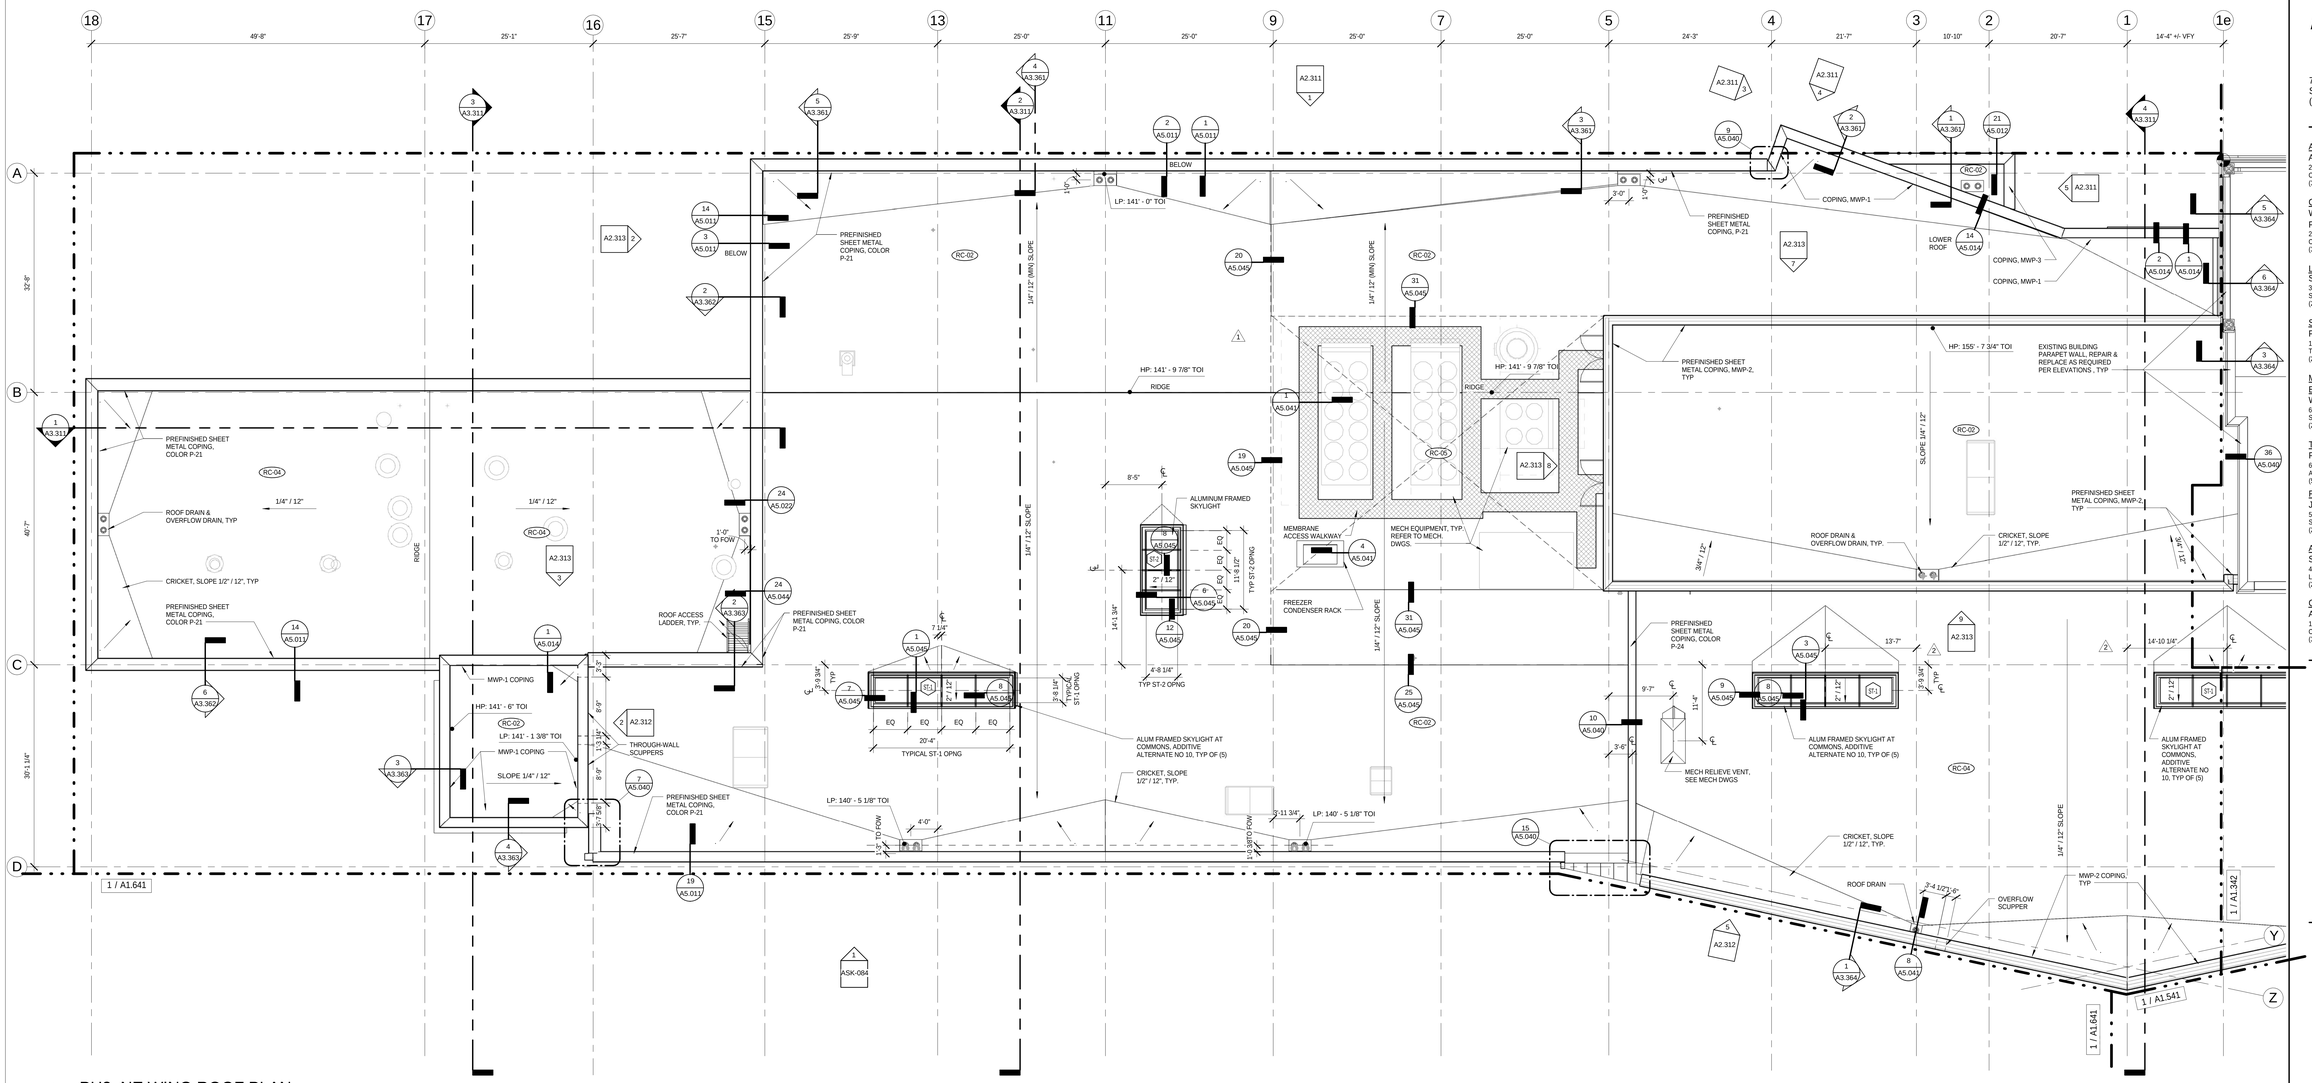

1 PH3_NE WING ROOF PLAN
1/8" = 1'-0"

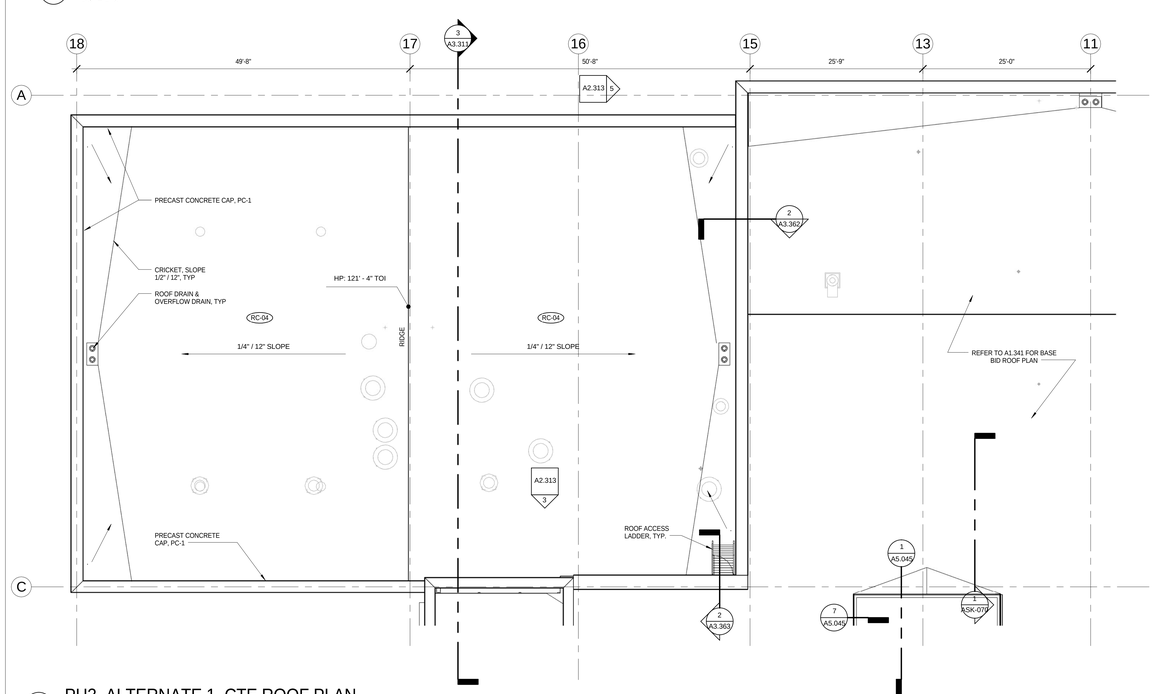

2 PH3_ALTERNATE 1_CTE ROOF PLAN
1/8" = 1'-0"

GENERAL NOTES - ROOF PLANS

1. REFER TO SHEET A6.021 FOR ROOF TYPES
2. ALL CRICKETS TO BE SLOPED AT 1/2" PER 12", TYP. UNLESS OTHERWISE NOTED.
3. REFER TO STRUCTURAL DRAWINGS FOR ROOF PENETRATION DIMENSIONS.
4. ROOF SLOPES INDICATED ON PLAN ARE APPROXIMATE. USE T.O.S. AND T.O.I. FOR ROOF SLOPE CALCULATIONS. CONTRACTOR TO VERIFY.

LEGEND - ROOF PLAN

- RC-##: ROOF ASSEMBLY TYPE. REFER TO A6.021 FOR DETAILS.
- ROOF DRAIN WITH OVERFLOW DRAIN
- ROOF DRAIN
- FA: FALL ARREST ANCHOR
- MEMBRANE ACCESS WALKWAY 24" ROLL
- ST-1: SKYLIGHT TYPE - 1 5'-0" X 20'-10" ALUMINUM FRAMED SKYLIGHT SINGLE SLOPE AT 2:12 WITH 2'-6" MIN. CURB
- ST-2: SKYLIGHT TYPE - 2 6'-0" X 12'-2 1/2" ALUMINUM FRAMED SKYLIGHT SINGLE SLOPE AT 2:12 WITH 2'-6" MIN. CURB
- ST-3: SKYLIGHT TYPE - 3 5'-0" X 20'- 1/2" ALUMINUM FRAMED SKYLIGHT SINGLE SLOPE AT 2:12 WITH 2'-6" MIN. CURB

11/17/2014 2:21:48 PM

bassetti architects
71 Columbia Street, Suite 500
Seattle, Washington 98104
(206) 340 9500

ASSOCIATE ARCHITECT
AMUNDSEN ASSOCIATES LLC
212 E Second Street
Casper, WY 82601
(307) 234-9999

CIVIL ENGINEER
WLC ENGINEERING SURVEYING PLANNING
200 Pronghorn St.
Casper, WY 82601
(307) 266 2524

LANDSCAPE ARCHITECT
SWIFT COMPANY LLC
3131 Western Avenue Suite M423
Seattle, WA 98121
(206) 632 2038

STRUCTURAL ENGINEER
PCS STRUCTURAL SOLUTIONS
1250 Pacific Ave Suite 701
Tacoma, WA 98402
(253) 383-2797

MECHANICAL & ELECTRICAL ENGINEERS
WSP GROUP
600 University Street Suite 500
Seattle, WA 98101
(206) 342 9900

THEATER CONSULTANT
PLA DESIGNS INC.
6230 SW Zabaco Terrace
Aloha, OR 97007
(503) 642 2168

FOOD SERVICE CONSULTANT
JLR DESIGN GROUP
557 Roy Street Suite 175A
Seattle, WA 98109
(206) 625 0070

ACOUSTICAL & A/V CONSULTANT
SPARLING
4100 194th Street SW, Suite 400
Lynnwood, WA 98036
(206) 667 0555

CONSTRUCTION MANAGER AT RISK
AP WYOMING
1800 Carey Avenue, 4th Floor
Cheyenne, Wyoming 82001
(307) 426-4242

LICENSED ARCHITECT KEVIN BROOKHART C-2547 Date: 11/25/14 STATE OF WYOMING

0' 1/0" 1' 2'9"
THIS DRAWING IS 36" X 48"
USE THIS SCALE TO VERIFY CORRECT DRAWING SIZE

0' 4' 8' 16'

2	RFI-069	10/27/2014
1	95% CD-ADDENDUM NO.2	06/20/2014
Δ	REVISIONS	DATE

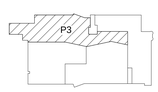

KEY PLAN

NATRONA COUNTY SCHOOL DISTRICT

Natrona County High School

930 SOUTH ELM STREET
CASPER WY 82601

JOB NO.: 11855.00
ISSUE DATE: 11/20/2014
DRAWN BY: JSC

100% Construction Documents

PHASE 3
NE WING ROOF PLAN

A1.341

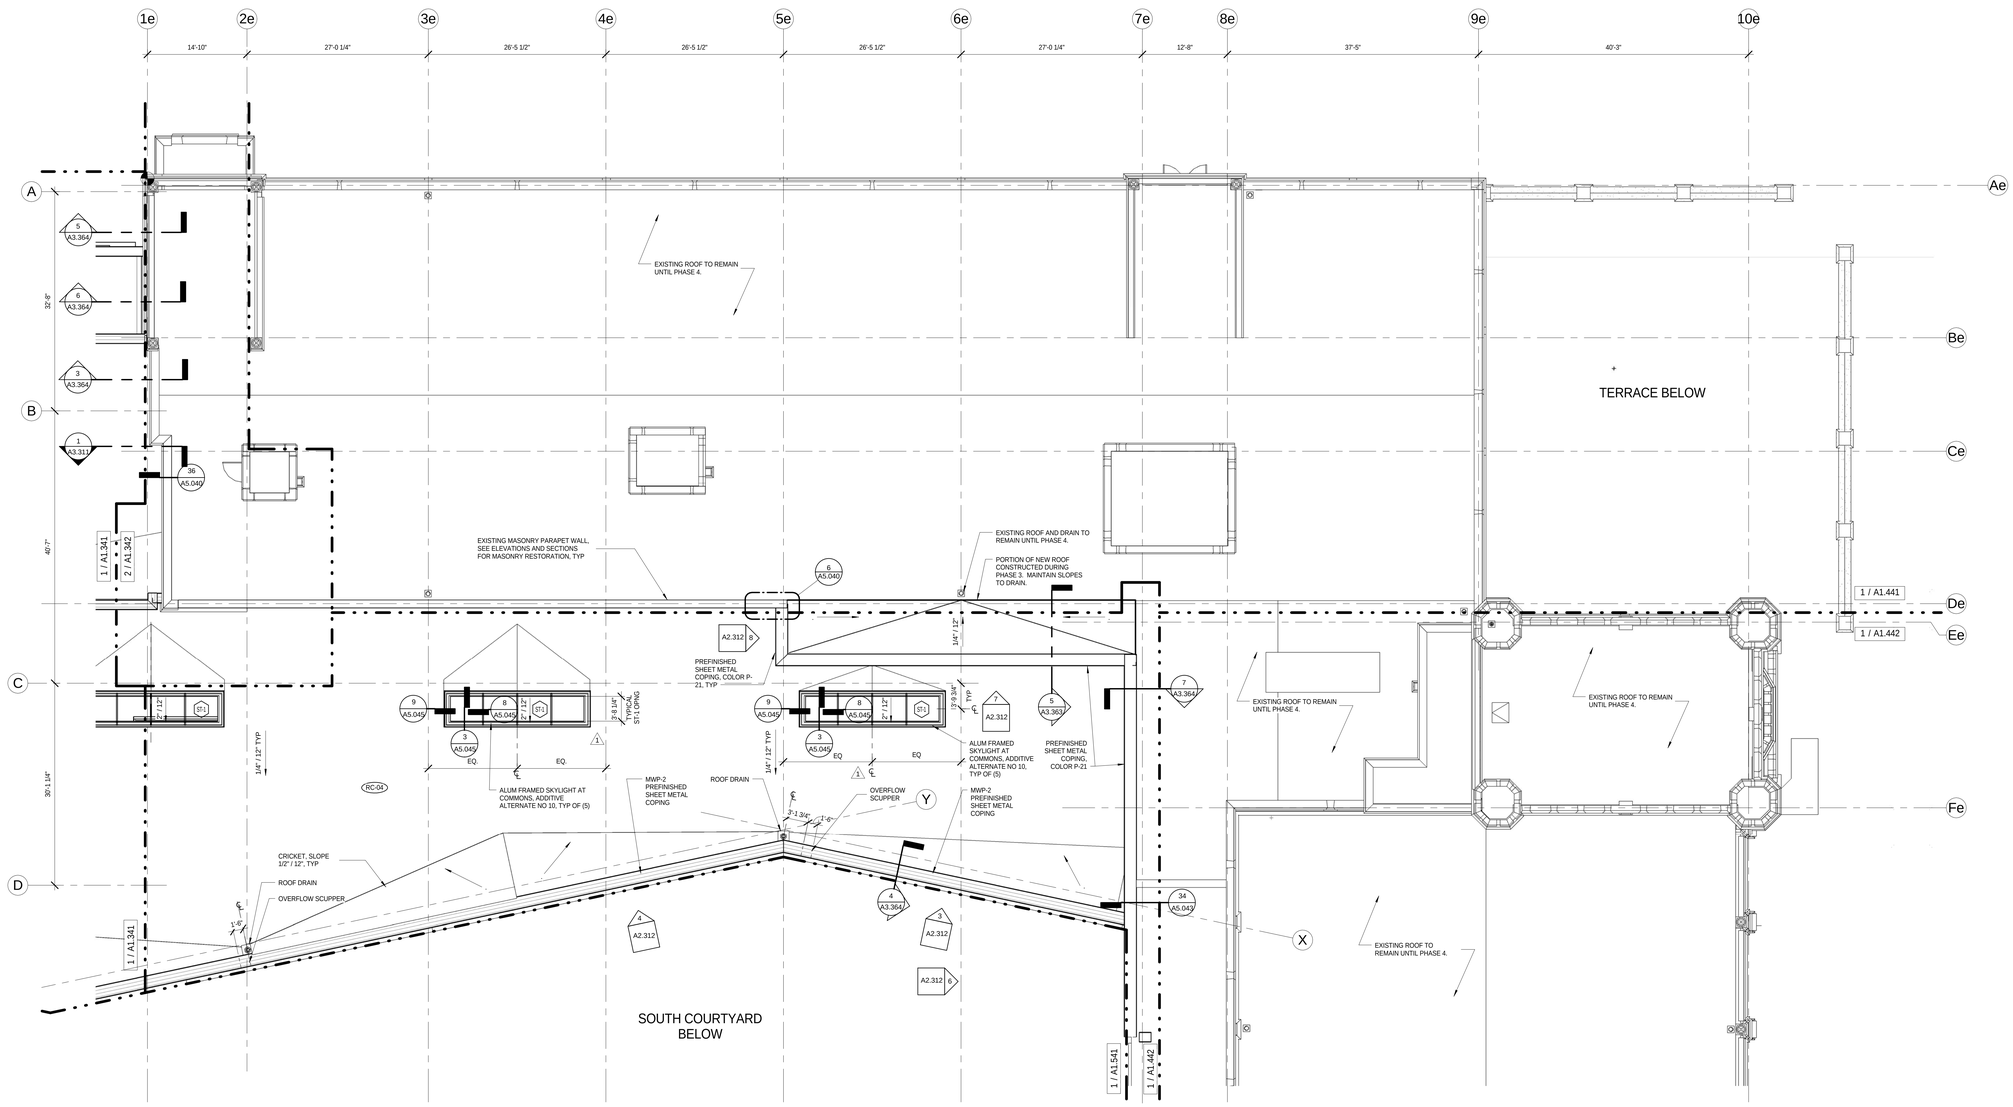

1 PH3_SE WING PLAN ROOF
1/8" = 1'-0"

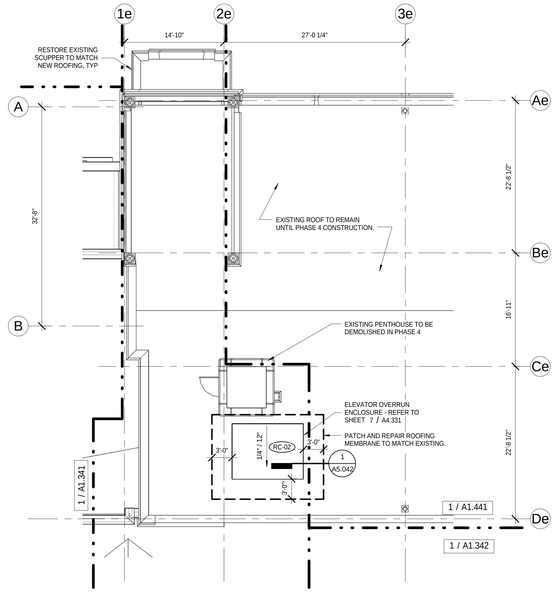

2 PH3A_PLAN ROOF
1/8" = 1'-0"

GENERAL NOTES - ROOF PLANS

1. REFER TO SHEET A6.021 FOR ROOF TYPES
2. ALL CRICKETS TO BE SLOPED AT 1/2" PER 12", TYP. UNLESS OTHERWISE NOTED.
3. REFER TO STRUCTURAL DRAWINGS FOR ROOF PENETRATION DIMENSIONS.
4. ROOF SLOPES INDICATED ON PLAN ARE APPROXIMATE. USE T.O.S. AND T.O.I. FOR ROOF SLOPE CALCULATIONS. CONTRACTOR TO VERIFY.

LEGEND - ROOF PLAN

- RC-## — ROOF ASSEMBLY TYPE. REFER TO A6.021 FOR DETAILS.
- ROOF DRAIN WITH OVERFLOW DRAIN
- ROOF DRAIN
- FA — FALL ARREST ANCHOR
- MEMBRANE ACCESS WALKWAY 24" ROLL
- ST-1 — SKYLIGHT TYPE - 1: 5'-0" X 20'-10" ALUMINUM FRAMED SKYLIGHT SINGLE SLOPE AT 2:12 WITH 2'-6" MIN. CURB
- ST-2 — SKYLIGHT TYPE - 2: 6'-0" X 12'-2 1/2" ALUMINUM FRAMED SKYLIGHT SINGLE SLOPE AT 2:12 WITH 2'-6" MIN. CURB
- ST-3 — SKYLIGHT TYPE - 3: 5'-0" X 20'- 1/2" ALUMINUM FRAMED SKYLIGHT SINGLE SLOPE AT 2:12 WITH 2'-6" MIN. CURB

0' 4' 8' 16'

bassetti architects
71 Columbia Street, Suite 500
Seattle, Washington 98104
(206) 340 9500

ASSOCIATE ARCHITECT
AMUNDSEN ASSOCIATES LLC
212 E Second Street
Casper, WY 82601
(307) 234-9999

CIVIL ENGINEER
WLC ENGINEERING SURVEYING PLANNING
200 Pronghorn St.
Casper, WY 82601
(307) 266 2524

LANDSCAPE ARCHITECT
SWIFT COMPANY LLC
3131 Western Avenue Suite M423
Seattle, WA 98121
(206) 632 2038

STRUCTURAL ENGINEER
PCS STRUCTURAL SOLUTIONS
1250 Pacific Ave Suite 701
Tacoma, WA 98402
(253) 383-2797

MECHANICAL & ELECTRICAL ENGINEERS
WSP GROUP
600 University Street Suite 500
Seattle, WA 98101
(206) 342 9900

THEATER CONSULTANT
PLA DESIGNS INC.
6230 SW Zabaco Terrace
Aloha, OR 97007
(503) 642 2168

FOOD SERVICE CONSULTANT
JLR DESIGN GROUP
557 Roy Street Suite 175A
Seattle, WA 98109
(206) 625 0070

ACOUSTICAL & A/V CONSULTANT
SPARLING
4100 194th Street SW, Suite 400
Lynnwood, WA 98036
(206) 667 0555

CONSTRUCTION MANAGER AT RISK
AP WYOMING
1800 Carey Avenue, 4th Floor
Cheyenne, Wyoming 82001
(307) 426-4242

LICENSED ARCHITECT — DAVID BROCKMAN — C-2547 — Date: 11/20/14 — STATE OF WYOMING

0' 1/2" 1" 2'

THIS DRAWING IS 36" X 48"
USE THIS SCALE TO VERIFY CORRECT DRAWING SIZE

1	RFI-069	10/27/2014
#	REVISIONS	DATE

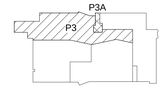

KEY PLAN

NATRONA COUNTY SCHOOL DISTRICT

Natrona County High School

930 SOUTH ELM STREET
CASPER WY 82601

JOB NO: 11855.00
ISSUE DATE: 11/20/2014
DRAWN BY: JSC

PHASE 3
SE WING ROOF PLAN

A1.342

100% Construction Documents

11/17/2014 2:22:17 PM

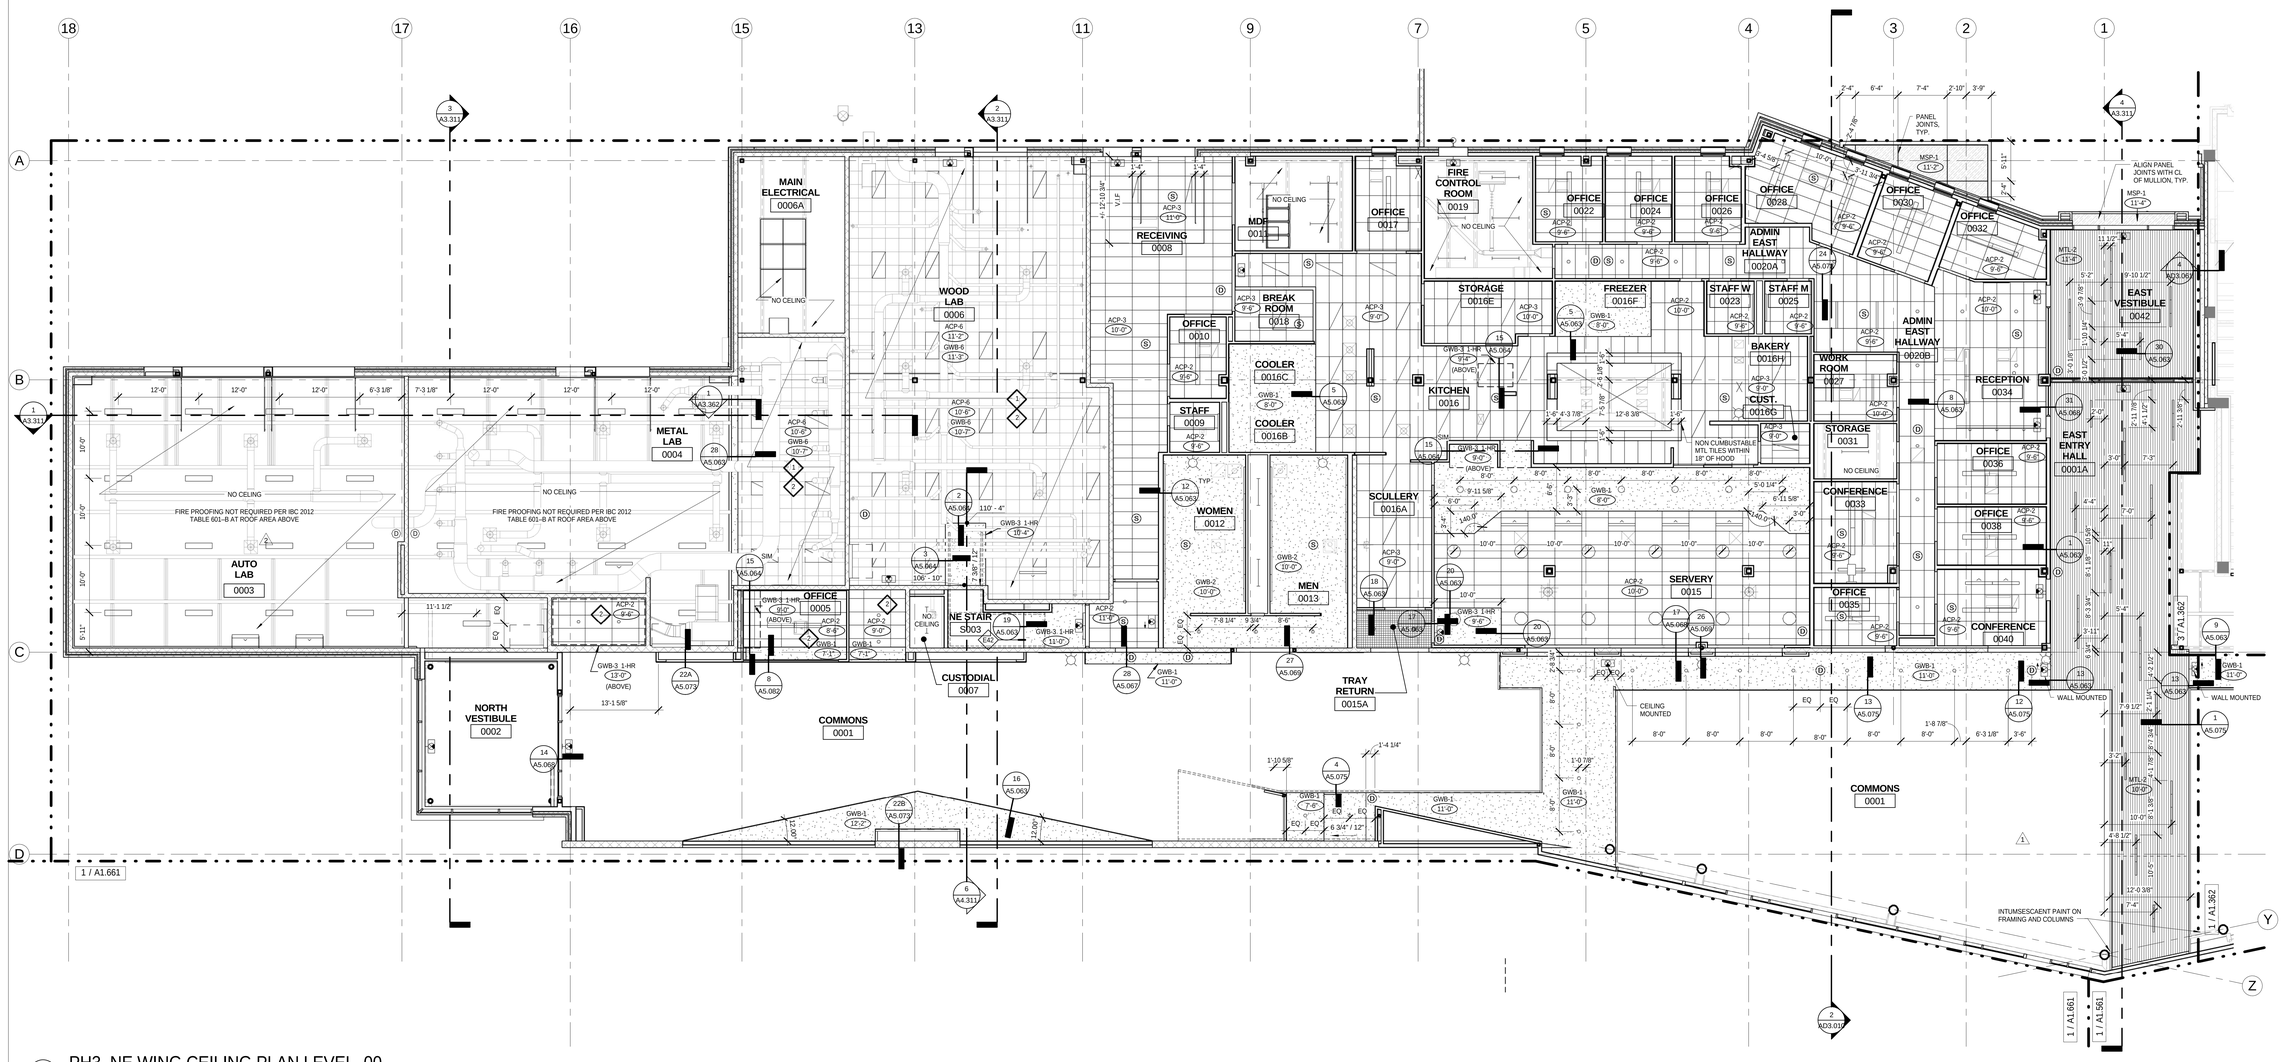

1 PH3_NE WING CEILING PLAN LEVEL_00
1/8" = 1'-0"

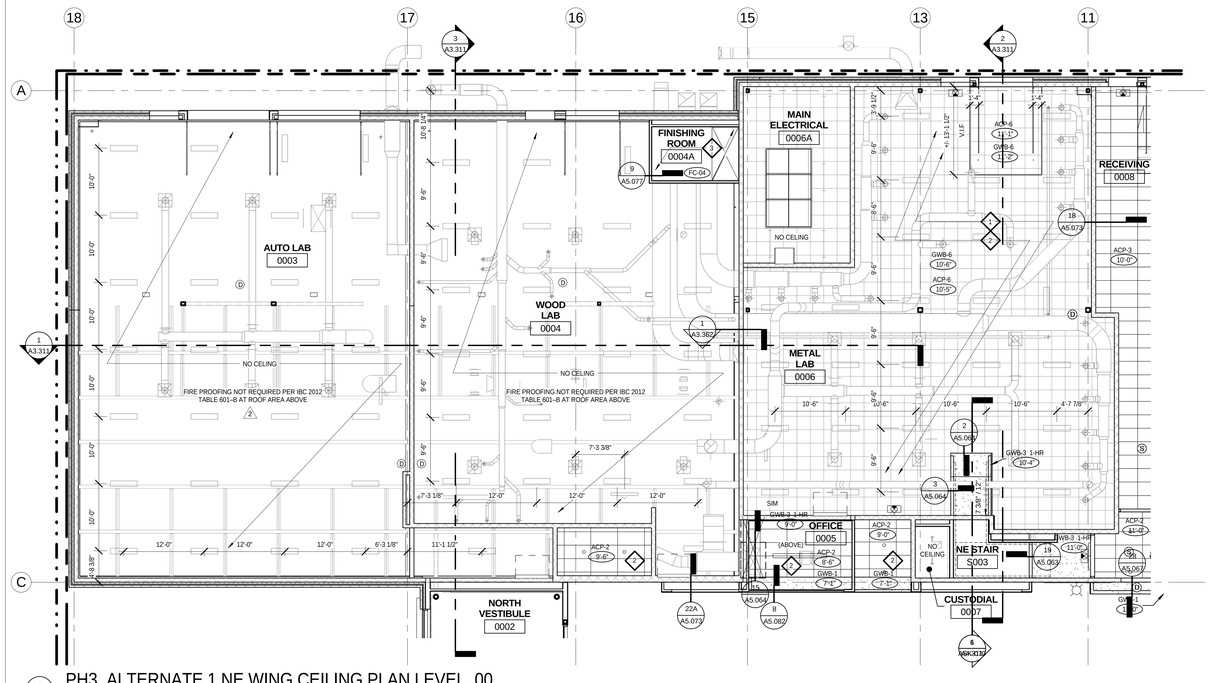

2 PH3_ALTERNATE 1 NE WING CEILING PLAN LEVEL_00
1/8" = 1'-0"

CEILING SHEET NOTES

1. GWB-6 CONTINUOUS OVER ENTIRE ROOM, ACP-6 ACOUSTICAL CEILING PANEL ADHERE TO SURFACE OF GWB-6. MECHANICAL EQUIPMENT AND LIGHTS HANG BELOW CEILING ON ISOLATORS. LIMIT PENETRATIONS THROUGH GWB-6 CEILING
2. CEILING HEIGHTS RELATIVE TO GROUND FLOOR LEVEL. SEE PLANS FOR FLOOR ELEVATIONS
3. FC-04 CEILING / FLOOR ASSEMBLY AT SPRAY ROOM 0004A, T.O.F. 10'-0" A.F.F

RCP NOTES:

1. COORDINATE ACCESS PANELS WITH MECHANICAL
2. CEILING GRID CENTERED IN ROOM UNLESS DIMENSIONED OTHERWISE
3. NO PROJECTIONS FROM CEILING LESS THAN 7' FROM F.F.
4. ALL DIMENSIONS TO FOF OR GRID LINE UNO
5. ALL PERFORATED METAL TYPE-1 UNO
6. WHERE THERE IS A DROP IN GWB SOFFIT, PROVIDE GWB VERTICAL WALL CLOSURE / RETURN, TO A MIN. OF 6" ABV ADJACENT CEILING UNO
7. NO CEILINGS: REFER TO MEP DRAWINGS FOR FIXTURE LOCATIONS
8. SEE 36 / A5.064 FOR TYPICAL LOCATIONS OF DEVICES IN CEILINGS
9. CENTER LIGHT FIXTURE TO CENTER OF ROOM FOR CONFERENCE ROOMS AND OFFICES
10. CEILING MOUNTED WALL WASHINGING LIGHT FIXTURES ARE +/- 2'-0" FROM WALL AND WITHIN CEILING GRID

FIXTURES AND EQUIPMENT

- CEILING SUPPLY DIFFUSER
- RETURN AIR GRILLEE
- LINEAR FLUORESCENT LIGHT FIXTURE
- WALL WASH
- RECESSED CAN
- PENDANT LIGHT
- EXIT SIGN
- WALL MOUNTED PROJECTOR (WMP)
- CEILING MOUNTED SPEAKER
- EXPOSED CEILING MOUNTED TELECOM DATA OUTLET
- GWB ACOUSTIC DIFFUSIVE PANEL

CEILING PLAN LEGEND

- ACP-1 (NOT USED)
- ACP-2
- ACP-3
- ACP-4
- ACP-5 GLUE ON ACOUSTICAL TILES, BLACK
- ACP-6 GLUE ON ACOUSTICAL TILES, WHITE
- AFP-1 ACOUSTICAL FABRIC CEILING PANEL
- AFP-7 STRETCHED FABRIC W/ ACOUSTIC BATT INSULATION
- GWB-1 3 5/8 16" OC MTL STUD FRAMING
- GWB-2 TEE BAR CEILING SUSPENSION SYSTEM
- GWB-3 1 HR RATED HORIZ SHAFT WALL
- GWB-4 2 HR RATED HORIZ SHAFT WALL
- GWB-6 RESILIENTLY SUSPENDED GYPSUM BOARD CEILING
- GWB-7 VENEER PLASTER GWB CEILING
- MTL-1 LINEAR METAL CEILING, MFG. STD. WHITE FINISH
- MTL-2 LINEAR METAL CEILING, CUSTOM COLOR, P-15 FINISH
- C-01 PLASTER / LATH TO MATCH EXISTING

EXTERIOR METAL SOFFIT LEGEND

- MSP-1 METAL SOFFIT PANEL

100% Construction Documents

11/21/2014 10:32:14 AM

bassetti architects
71 Columbia Street, Suite 500
Seattle, Washington 98104
(206) 340 9500

ASSOCIATE ARCHITECT
AMUNDSEN ASSOCIATES LLC
212 E Second Street
Casper, WY 82601
(307) 234-9999

CIVIL ENGINEER
WLC ENGINEERING SURVEYING PLANNING
200 Pronghorn St.
Casper, WY 82601
(307) 266 2524

LANDSCAPE ARCHITECT
SWIFT COMPANY LLC
3131 Western Avenue Suite M423
Seattle, WA 98121
(206) 632 2038

STRUCTURAL ENGINEER
PCS STRUCTURAL SOLUTIONS
1250 Pacific Ave Suite 701
Tacoma, WA 98402
(253) 383-2797

MECHANICAL & ELECTRICAL ENGINEERS
WSP GROUP
600 University Street Suite 500
Seattle, WA 98101
(206) 342 9900

THEATER CONSULTANT
PLA DESIGNS INC.
6230 SW Zabaco Terrace
Aloha, OR 97007
(503) 642 2168

FOOD SERVICE CONSULTANT
JLR DESIGN GROUP
557 Roy Street Suite 175A
Seattle, WA 98109
(206) 625 0070

ACOUSTICAL & A/V CONSULTANT
SPARLING
4100 194th Street SW, Suite 400
Lynnwood, WA 98036
(206) 667 0555

CONSTRUCTION MANAGER AT RISK
AP WYOMING
1800 Carey Avenue, 4th Floor
Cheyenne, Wyoming 82001
(307) 426-4242

LICENSED ARCHITECT KEVIN BROOKHART C-2547 Date 11/21/14 STATE OF WYOMING

THIS DRAWING IS 36" X 48"
USE THIS SCALE TO VERIFY CORRECT DRAWING SIZE

2	95% CD-ADDENDUM NO.5	07/03/2014
1	95% CD-ADDENDUM NO.3	06/25/2014
#	REVISIONS	DATE

P3

KEY PLAN

NATRONA COUNTY SCHOOL DISTRICT

Natrona County High School

930 SOUTH ELM STREET
CASPER WY 82601

JOB NO: 11855.00
ISSUE DATE: 11/21/2014
DRAWN BY: JRM

PHASE 3
NE WING
GROUND
FLOOR
CEILING PLAN

A1.361

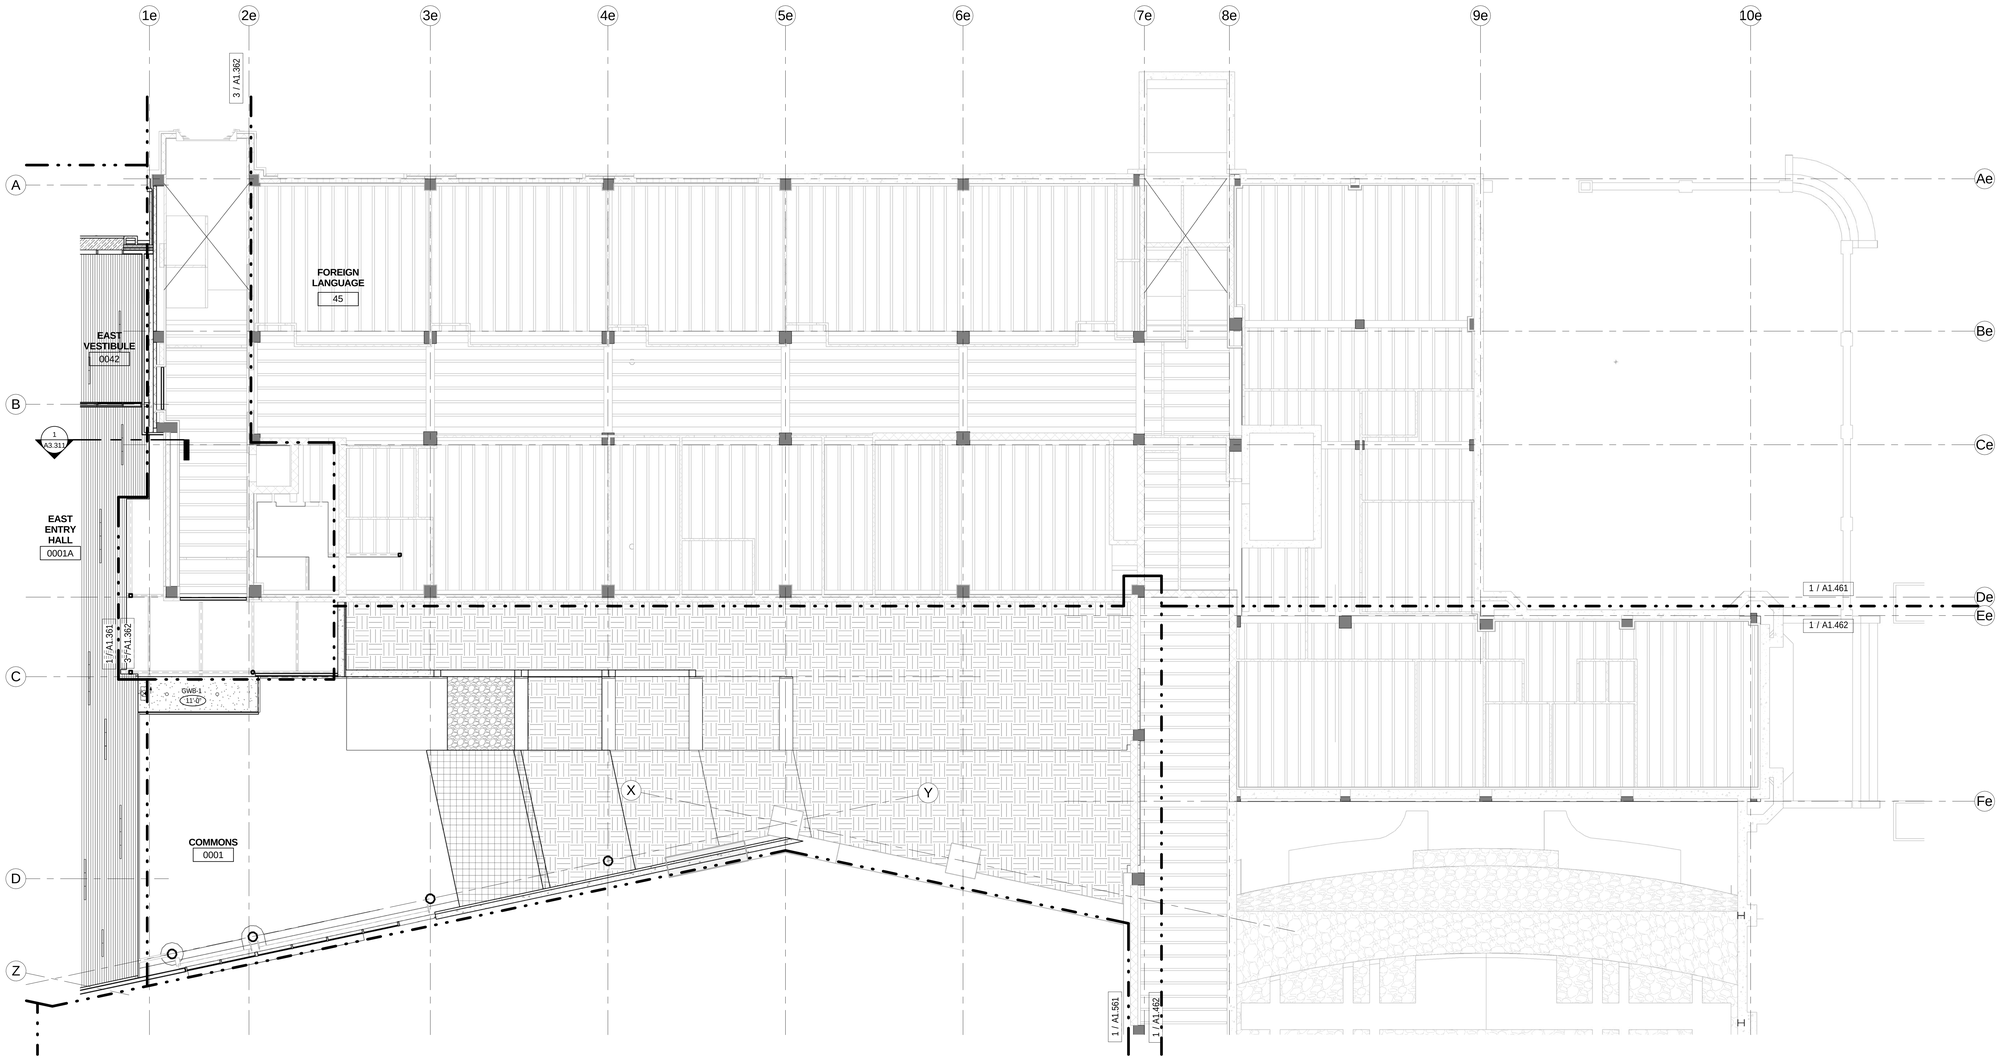

1 PH3_SE WING CEILING PLAN LEVEL_00
1/8" = 1'-0"

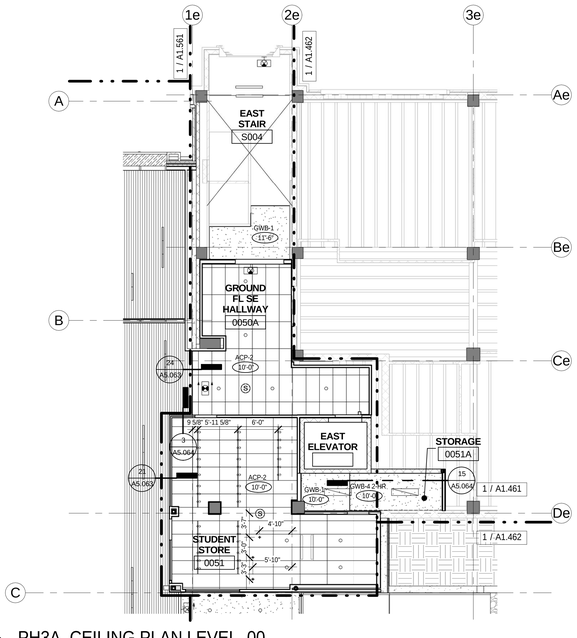

3 PH3A_CEILING PLAN LEVEL_00
1/8" = 1'-0"

CEILING PLAN LEGEND

RCP NOTES:

1. COORDINATE ACCESS PANELS WITH MECHANICAL
2. CEILING GRID CENTERED IN ROOM UNLESS DIMENSIONED OTHERWISE
3. NO PROJECTIONS FROM CEILING LESS THAN 7' FROM F.F.
4. ALL DIMENSIONS TO FOF OR GRID LINE UNO
5. ALL PERFORATED METAL TYPE-1 UNO
6. WHERE THERE IS A DROP IN GWB SOFFIT, PROVIDE GWB VERTICAL WALL CLOSURE / RETURN, TO A MIN. OF 6" ABV ADJACENT CEILING UNO
7. NO CEILINGS: REFER TO MEP DRAWINGS FOR FIXTURE LOCATIONS
8. SEE 36_/ A5.064 FOR TYPICAL LOCATIONS OF DEVICES IN CEILINGS
9. CENTER LIGHT FIXTURE TO CENTER OF ROOM FOR CONFERENCE ROOMS AND OFFICES
10. CEILING MOUNTED WALL WASHINGING LIGHT FIXTURES ARE +/- 2'-0" FROM WALL AND WITHIN CEILING GRID

FIXTURES AND EQUIPMENT

- CEILING SUPPLY DIFFUSER
- RETURN AIR GRILLEE
- LINEAR FLUORESCENT LIGHT FIXTURE
- WALL WASH
- RECESSED CAN
- PENDANT LIGHT
- EXIT SIGN
- WALL MOUNTED PROJECTOR (WMP)
- (S) CEILING MOUNTED SPEAKER
- (D) EXPOSED CEILING MOUNTED TELECOM DATA OUTLET
- GWB ACOUSTIC DIFFUSIVE PANEL

- ACP-1 (NOT USED)
- ACP-2
- ACP-3
- ACP-4
- ACP-5 GLUE ON ACOUSTICAL TILES, BLACK
- ACP-6 GLUE ON ACOUSTICAL TILES, WHITE
- AFP-1 ACOUSTICAL FABRIC CEILING PANEL
- AFP-7 STRETCHED FABRIC W/ ACOUSTIC BATT INSULATION
- GWB-1 3 5/8 16" OC MTL STUD FRAMING
- GWB-2 TEE BAR CEILING SUSPENSION SYSTEM
- GWB-3 1 HR RATED HORIZ SHAFT WALL
- GWB-4 2 HR RATED HORIZ SHAFT WALL
- GWB-6 RESILIENTLY SUSPENDED GYPSUM BOARD CEILING
- GWB-7 VENEER PLASTER GWB CEILING
- MTL-1 LINEAR METAL CEILING, MFG. STD. WHITE FINISH
- MTL-2 LINEAR METAL CEILING, CUSTOM COLOR, P-15 FINISH
- C-01 PLASTER / LATH TO MATCH EXISTING

bassetti architects

71 Columbia Street, Suite 500
Seattle, Washington 98104
(206) 340 9500

ASSOCIATE ARCHITECT
AMUNDSEN ASSOCIATES LLC
212 E Second Street
Casper, WY 82601
(307) 234-9999

CIVIL ENGINEER
WLC ENGINEERING SURVEYING PLANNING
200 Pronghorn St.
Casper, WY 82601
(307) 266 2524

LANDSCAPE ARCHITECT
SWIFT COMPANY LLC
3131 Western Avenue Suite M423
Seattle, WA 98121
(206) 632 2038

STRUCTURAL ENGINEER
PCS STRUCTURAL SOLUTIONS
1250 Pacific Ave Suite 701
Tacoma, WA 98402
(253) 383-2797

MECHANICAL & ELECTRICAL ENGINEERS
WSP GROUP
600 University Street Suite 500
Seattle, WA 98101
(206) 342 9900

THEATER CONSULTANT
PLA DESIGNS INC.
6230 SW Zabaco Terrace
Aloha, OR 97007
(503) 642 2168

FOOD SERVICE CONSULTANT
JLR DESIGN GROUP
557 Roy Street Suite 175A
Seattle, WA 98109
(206) 625 0070

ACOUSTICAL & A/V CONSULTANT
SPARLING
4100 194th Street SW, Suite 400
Lynnwood, WA 98036
(206) 667 0555

CONSTRUCTION MANAGER AT RISK
AP WYOMING
1800 Carey Avenue, 4th Floor
Cheyenne, Wyoming 82001
(307) 426-4242

LICENSED ARCHITECT
C-2547
DARWIN BROCKETT
Date 11/25/14
STATE OF WYOMING

0' 1/2" 1" 2"

THIS DRAWING IS 36" X 48"
USE THIS SCALE TO VERIFY
CORRECT DRAWING SIZE

	REVISIONS	DATE
2		

P3A
P3

KEY PLAN

NATRONA COUNTY SCHOOL DISTRICT

Natrona County High School

930 SOUTH ELM STREET
CASPER WY 82601

JOB NO: 11855.00
ISSUE DATE: 11/17/2014
DRAWN BY: JRM

PHASE 3
SE WING
GROUND FLOOR
CEILING PLAN

A1.362

100% Construction Documents

11/18/2014 11:20:16 AM

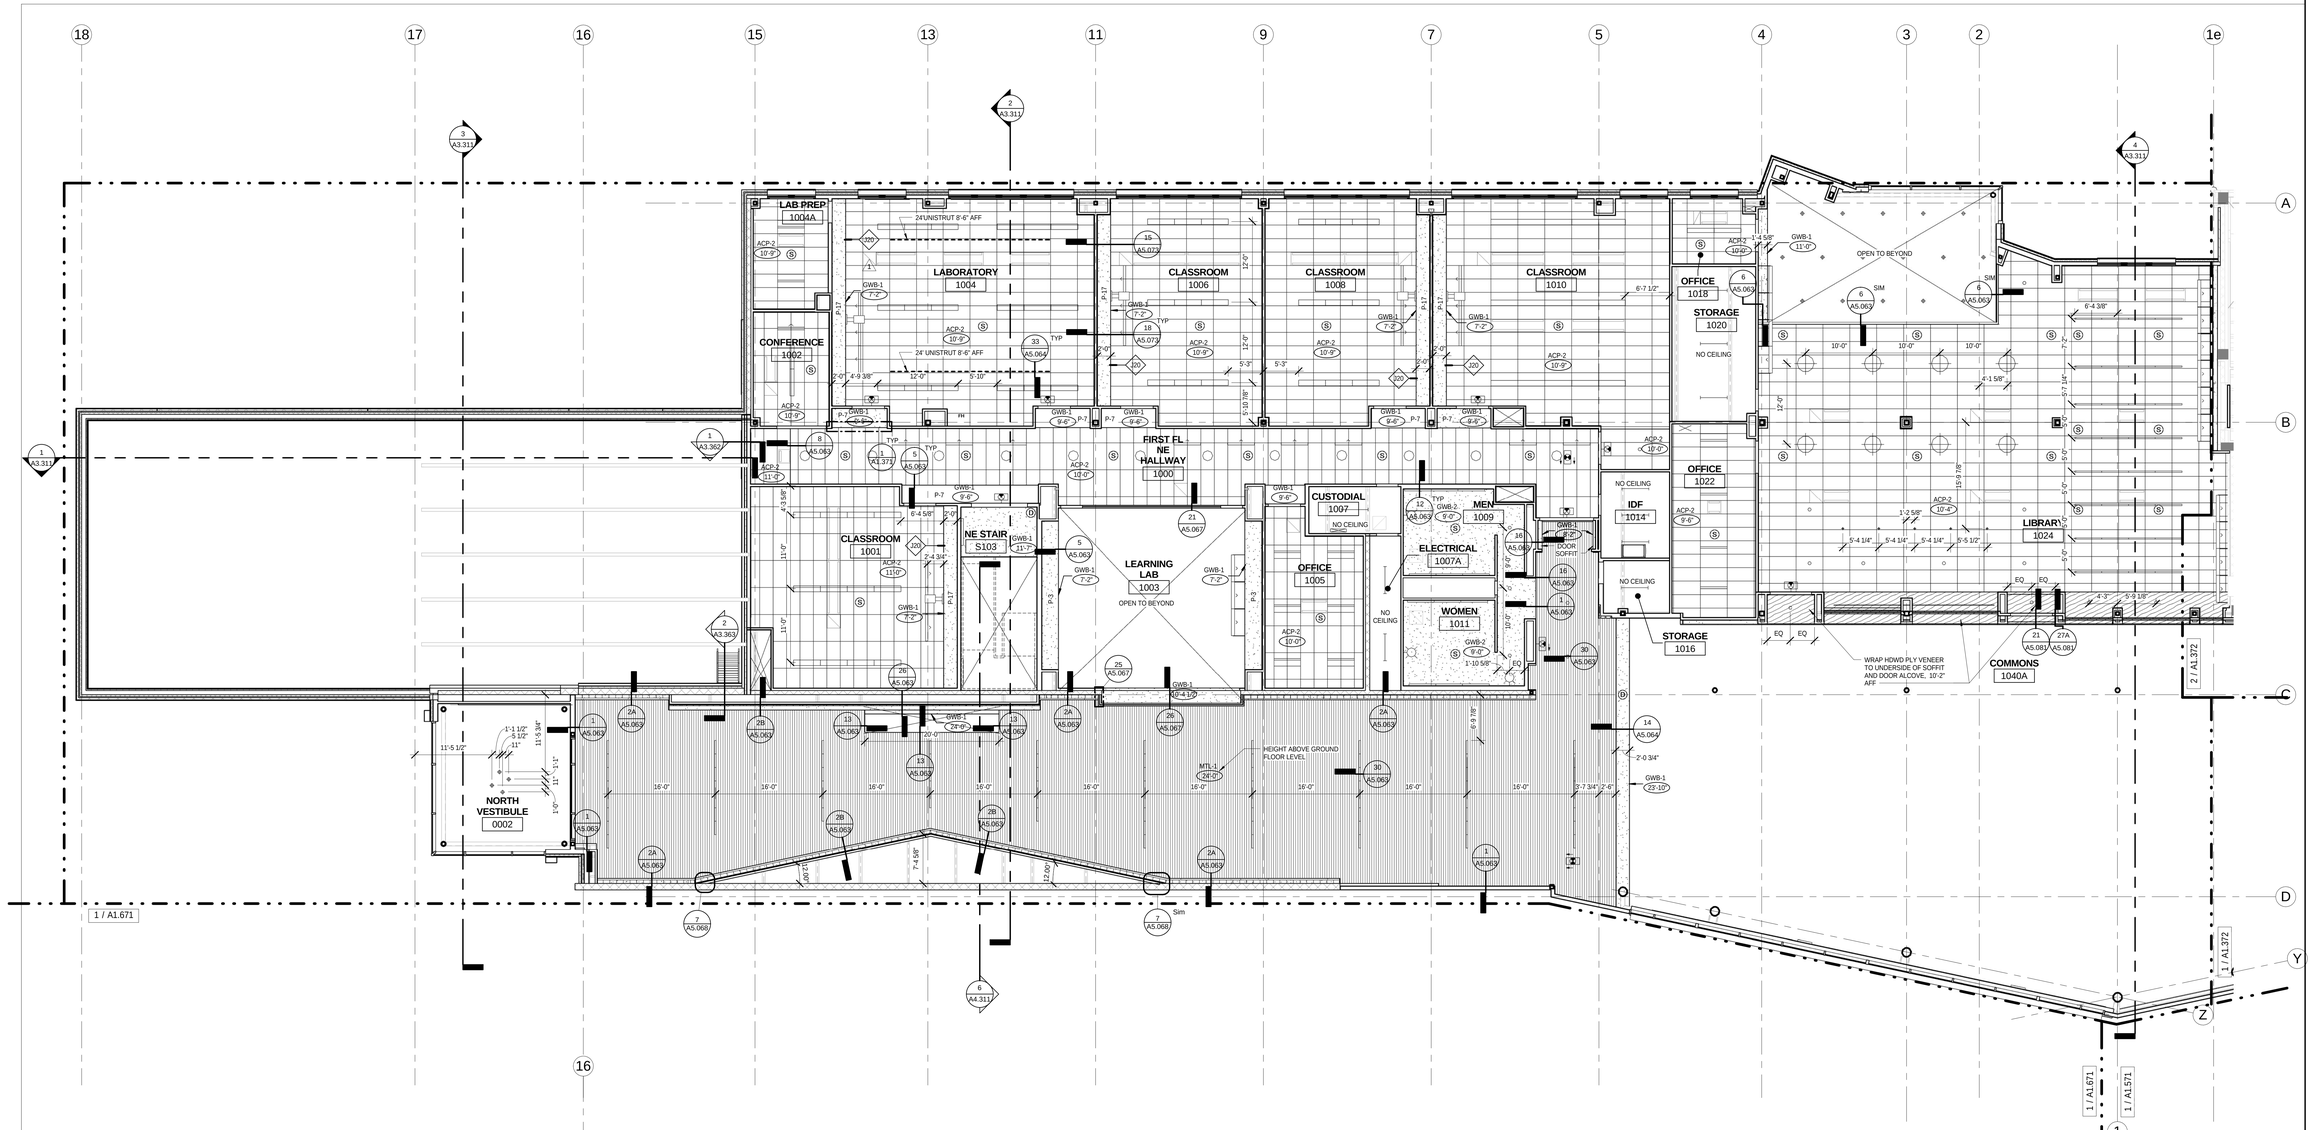

ze PH3_NE WING CEILING PLAN LEVEL_01

1/8" = 1'-0"

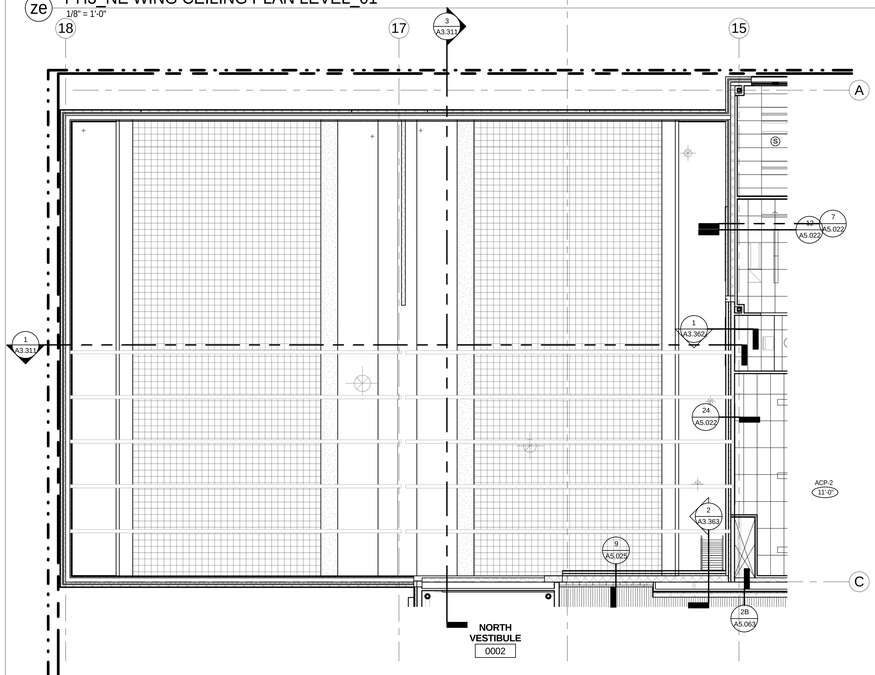

2 PH3_ALTERNATE 1 NE WING CEILING PLAN LEVEL_01

1/8" = 1'-0"

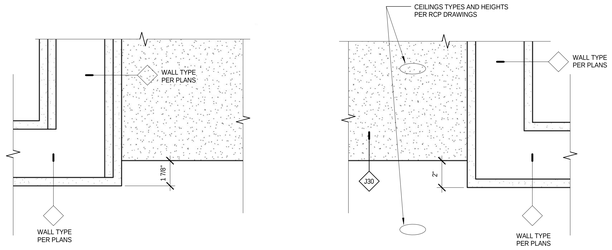

1 CLASSROOM SOFFIT ENLARGED CEILING PLAN

3" = 1'-0"

RCP NOTES:

1. COORDINATE ACCESS PANELS WITH MECHANICAL
2. CEILING GRID CENTERED IN ROOM UNLESS DIMENSIONED OTHERWISE
3. NO PROJECTIONS FROM CEILING LESS THAN 7' FROM F.F.
4. ALL DIMENSIONS TO FOF OR GRID LINE UNO
5. ALL PERFORATED METAL TYPE-1 UNO
6. WHERE THERE IS A DROP IN GWB SOFFIT, PROVIDE GWB VERTICAL WALL CLOSURE / RETURN, TO A MIN. OF 6" ABV ADJACENT CEILING UNO
7. NO CEILINGS. REFER TO MEP DRAWINGS FOR FIXTURE LOCATIONS
8. SEE 36 / A5.064 FOR TYPICAL LOCATIONS OF DEVICES IN CEILINGS
9. CENTER LIGHT FIXTURE TO CENTER OF ROOM FOR CONFERENCE ROOMS AND OFFICES
10. CEILING MOUNTED WALL WASHINGING LIGHT FIXTURES ARE +/- 2'-0" FROM WALL AND WITHIN CEILING GRID

FIXTURES AND EQUIPMENT

- CEILING SUPPLY DIFFUSER
- RETURN AIR GRILLEE
- LINEAR FLUORESCENT LIGHT FIXTURE
- WALL WASH
- RECESSED CAN
- PENDANT LIGHT
- EXIT SIGN
- WALL MOUNTED PROJECTOR (WMP)
- CEILING MOUNTED SPEAKER
- EXPOSED CEILING MOUNTED TELECOM DATA OUTLET
- GWB ACOUSTIC DIFFUSIVE PANEL

CEILING PLAN LEGEND

- ACP-1 (NOT USED)
- ACP-2
- ACP-3
- ACP-4
- ACP-5 GLUE ON ACOUSTICAL TILES, BLACK
- ACP-6 GLUE ON ACOUSTICAL TILES, WHITE
- AFP-1 ACOUSTICAL FABRIC CEILING PANEL
- AFP-7 STRETCHED FABRIC W/ ACOUSTIC BATT INSULATION
- GWB-1 3 5/8 16" OC MTL STUD FRAMING
- GWB-2 TEE BAR CEILING SUSPENSION SYSTEM
- GWB-3 1 HR RATED HORIZ SHAFT WALL
- GWB-4 2 HR RATED HORIZ SHAFT WALL
- GWB-6 RESILIENTLY SUSPENDED GYPSUM BOARD CEILING
- GWB-7 VENEER PLASTER GWB CEILING
- MTL-1 LINEAR METAL CEILING, MFG. STD. WHITE FINISH
- MTL-2 LINEAR METAL CEILING, CUSTOM COLOR, P-15 FINISH
- C-01 PLASTER / LATH TO MATCH EXISTING

11/20/2014 10:17:11 AM

100% Construction Documents

bassetti architects

71 Columbia Street, Suite 500
Seattle, Washington 98104
(206) 340 9500

ASSOCIATE ARCHITECT
AMUNDSEN ASSOCIATES LLC
212 E Second Street
Casper, WY 82601
(307) 234-9999

CIVIL ENGINEER
WLC ENGINEERING SURVEYING PLANNING
200 Pronghorn St.
Casper, WY 82601
(307) 266 2524

LANDSCAPE ARCHITECT
SWIFT COMPANY LLC
3131 Western Avenue Suite M423
Seattle, WA 98121
(206) 632 2038

STRUCTURAL ENGINEER
PCS STRUCTURAL SOLUTIONS
1250 Pacific Ave Suite 701
Tacoma, WA 98402
(253) 383-2797

MECHANICAL & ELECTRICAL ENGINEERS
WSP GROUP
600 University Street Suite 500
Seattle, WA 98101
(206) 342 9900

THEATER CONSULTANT
PLA DESIGNS INC.
6230 SW Zabaco Terrace
Aloha, OR 97007
(503) 642 2168

FOOD SERVICE CONSULTANT
JLR DESIGN GROUP
557 Roy Street Suite 175A
Seattle, WA 98109
(206) 625 0070

ACOUSTICAL & A/V CONSULTANT
SPARLING
4100 194th Street SW, Suite 400
Lynnwood, WA 98036
(206) 667 0555

CONSTRUCTION MANAGER AT RISK
AP WYOMING
1800 Carey Avenue, 4th Floor
Cheyenne, Wyoming 82001
(307) 426-4242

LICENSED ARCHITECT KEVIN BROOKS C-2547 Date 11/20/14 STATE OF WYOMING

THIS DRAWING IS 36" X 48"
USE THIS SCALE TO VERIFY
CORRECT DRAWING SIZE

1	95% CD-ADDENDUM NO.3	06/25/2014
	REVISIONS	DATE

KEY PLAN

NATRONA COUNTY SCHOOL DISTRICT

Natrona County High School

930 SOUTH ELM STREET
CASPER WY 82601

JOB NO: 11855.00
ISSUE DATE: 11/17/2014
DRAWN BY: JRM

PHASE 3 NE WING FIRST FLOOR CEILING PLAN

A1.371

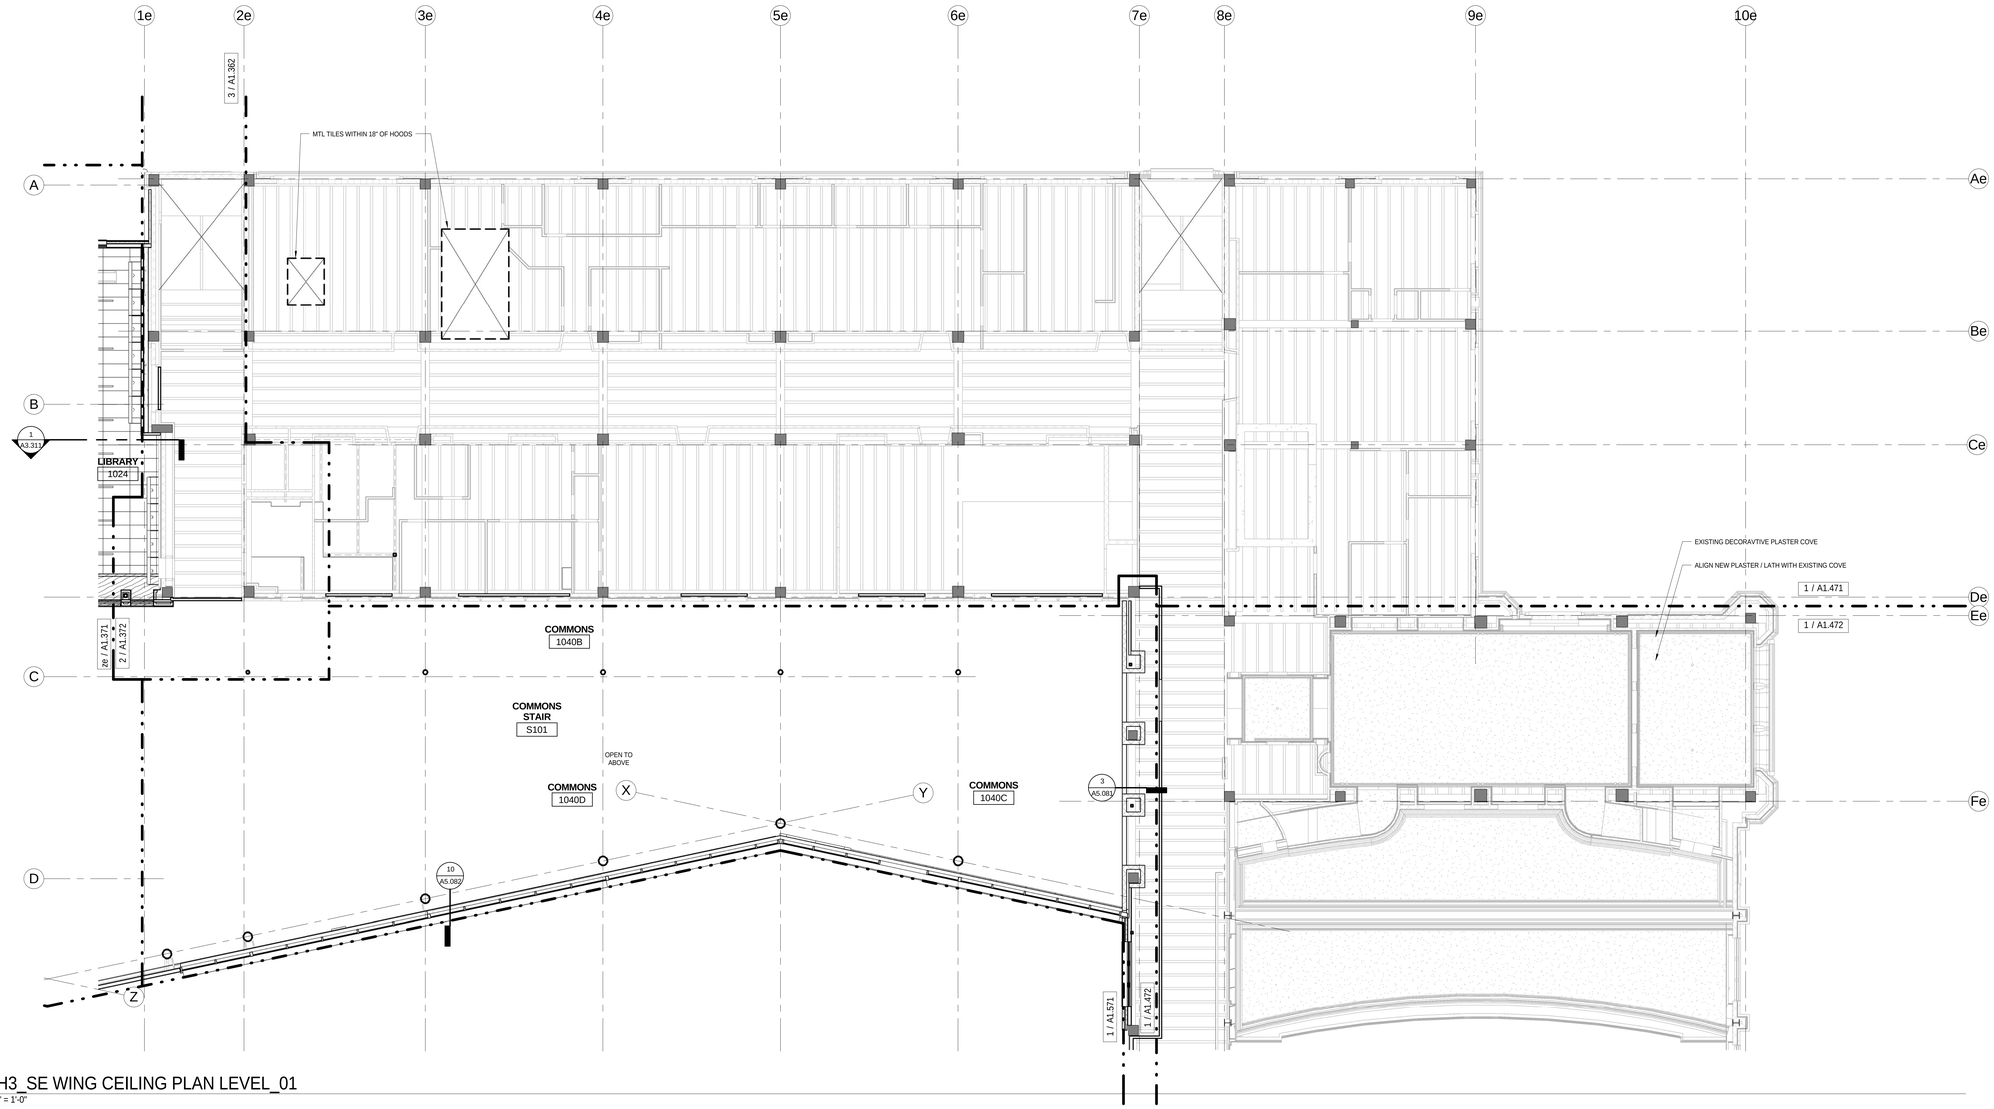

1 PH3_SE WING CEILING PLAN LEVEL_01
1/8" = 1'-0"

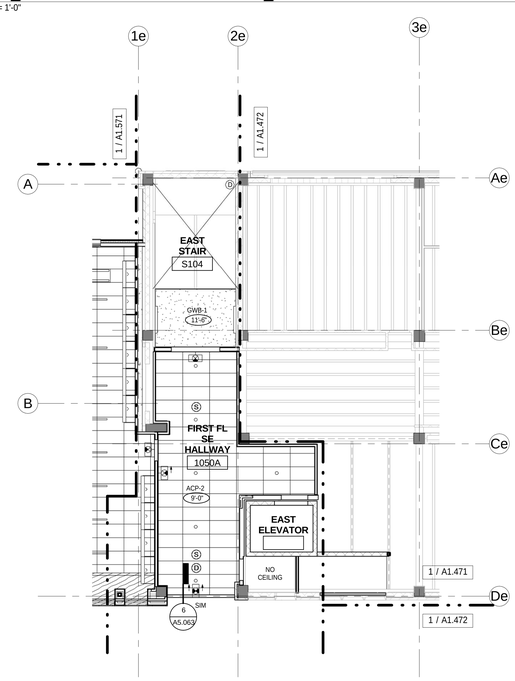

2 PH3A_CEILING PLAN LEVEL_01
1/8" = 1'-0"

0' 4' 8' 16'

CEILING PLAN LEGEND

RCP NOTES:

1. COORDINATE ACCESS PANELS WITH MECHANICAL
2. CEILING GRID CENTERED IN ROOM UNLESS DIMENSIONED OTHERWISE
3. NO PROJECTIONS FROM CEILING LESS THAN 7' FROM F.F.
4. ALL DIMENSIONS TO FOF OR GRID LINE UNO
5. ALL PERFORATED METAL TYPE-1 UNO
6. WHERE THERE IS A DROP IN GWB SOFFIT, PROVIDE GWB VERTICAL WALL CLOSURE / RETURN, TO A MIN. OF 6" ABV ADJACENT CEILING UNO
7. NO CEILINGS: REFER TO MEP DRAWINGS FOR FIXTURE LOCATIONS
8. SEE 36 / A5.064 FOR TYPICAL LOCATIONS OF DEVICES IN CEILINGS
9. CENTER LIGHT FIXTURE TO CENTER OF ROOM FOR CONFERENCE ROOMS AND OFFICES
10. CEILING MOUNTED WALL WASHINGING LIGHT FIXTURES ARE +/- 2'-0" FROM WALL AND WITHIN CEILING GRID

FIXTURES AND EQUIPMENT

- CEILING SUPPLY DIFFUSER
- RETURN AIR GRILLEE
- LINEAR FLUORESCENT LIGHT FIXTURE
- WALL WASH
- RECESSED CAN
- PENDANT LIGHT
- EXIT SIGN
- WALL MOUNTED PROJECTOR (WMP)
- CEILING MOUNTED SPEAKER
- EXPOSED CEILING MOUNTED TELECOM DATA OUTLET
- GWB ACOUSTIC DIFFUSIVE PANEL

- ACP-1 (NOT USED)
- ACP-2
- ACP-3
- ACP-4
- ACP-5 GLUE ON ACOUSTICAL TILES, BLACK
- ACP-6 GLUE ON ACOUSTICAL TILES, WHITE
- AFP-1 ACOUSTICAL FABRIC CEILING PANEL
- AFP-7 STRETCHED FABRIC W/ ACOUSTIC BATT INSULATION
- GWB-1 3 5/8 16" OC MTL STUD FRAMING
- GWB-2 TEE BAR CEILING SUSPENSION SYSTEM
- GWB-3 1 HR RATED HORIZ SHAFT WALL
- GWB-4 2 HR RATED HORIZ SHAFT WALL
- GWB-6 RESILIENTLY SUSPENDED GYPSUM BOARD CEILING
- GWB-7 VENEER PLASTER GWB CEILING
- MTL-1 LINEAR METAL CEILING, MFG. STD. WHITE FINISH
- MTL-2 LINEAR METAL CEILING, CUSTOM COLOR, P-15 FINISH
- C-01 PLASTER / LATH TO MATCH EXISTING

bassetti architects
71 Columbia Street, Suite 500
Seattle, Washington 98104
(206) 340 9500

ASSOCIATE ARCHITECT
AMUNDSEN ASSOCIATES LLC
212 E Second Street
Casper, WY 82601
(307) 234-9999

CIVIL ENGINEER
WLC ENGINEERING SURVEYING PLANNING
200 Pronghorn St.
Casper, WY 82601
(307) 266 2524

LANDSCAPE ARCHITECT
SWIFT COMPANY LLC
3131 Western Avenue Suite M423
Seattle, WA 98121
(206) 632 2038

STRUCTURAL ENGINEER
PCS STRUCTURAL SOLUTIONS
1250 Pacific Ave Suite 701
Tacoma, WA 98402
(253) 383-2797

MECHANICAL & ELECTRICAL ENGINEERS
WSP GROUP
600 University Street Suite 500
Seattle, WA 98101
(206) 342 9900

THEATER CONSULTANT
PLA DESIGNS INC.
6230 SW Zabaco Terrace
Aloha, OR 97007
(503) 642 2168

FOOD SERVICE CONSULTANT
JLR DESIGN GROUP
557 Roy Street Suite 175A
Seattle, WA 98109
(206) 625 0070

ACOUSTICAL & A/V CONSULTANT
SPARLING
4100 194th Street SW, Suite 400
Lynnwood, WA 98036
(206) 667 0555

CONSTRUCTION MANAGER AT RISK
AP WYOMING
1800 Carey Avenue, 4th Floor
Cheyenne, Wyoming 82001
(307) 426-4242

LICENSED ARCHITECT
KEVIN BROOKS
C-2547
Date 11/25/14
STATE OF WYOMING

0' 1/2" 1" 2"

THIS DRAWING IS 36" X 48"
USE THIS SCALE TO VERIFY
CORRECT DRAWING SIZE

	REVISIONS	DATE
1		

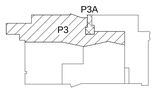

KEY PLAN

NATRONA COUNTY SCHOOL DISTRICT

Natrona County High School

930 SOUTH ELM STREET
CASPER WY 82601

JOB NO: 11855.00
ISSUE DATE: 11/17/2014
DRAWN BY: JRM

PHASE 3
SE WING FIRST FLOOR CEILING PLAN

A1.372

100% Construction Documents

11/18/2014 11:20:54 AM

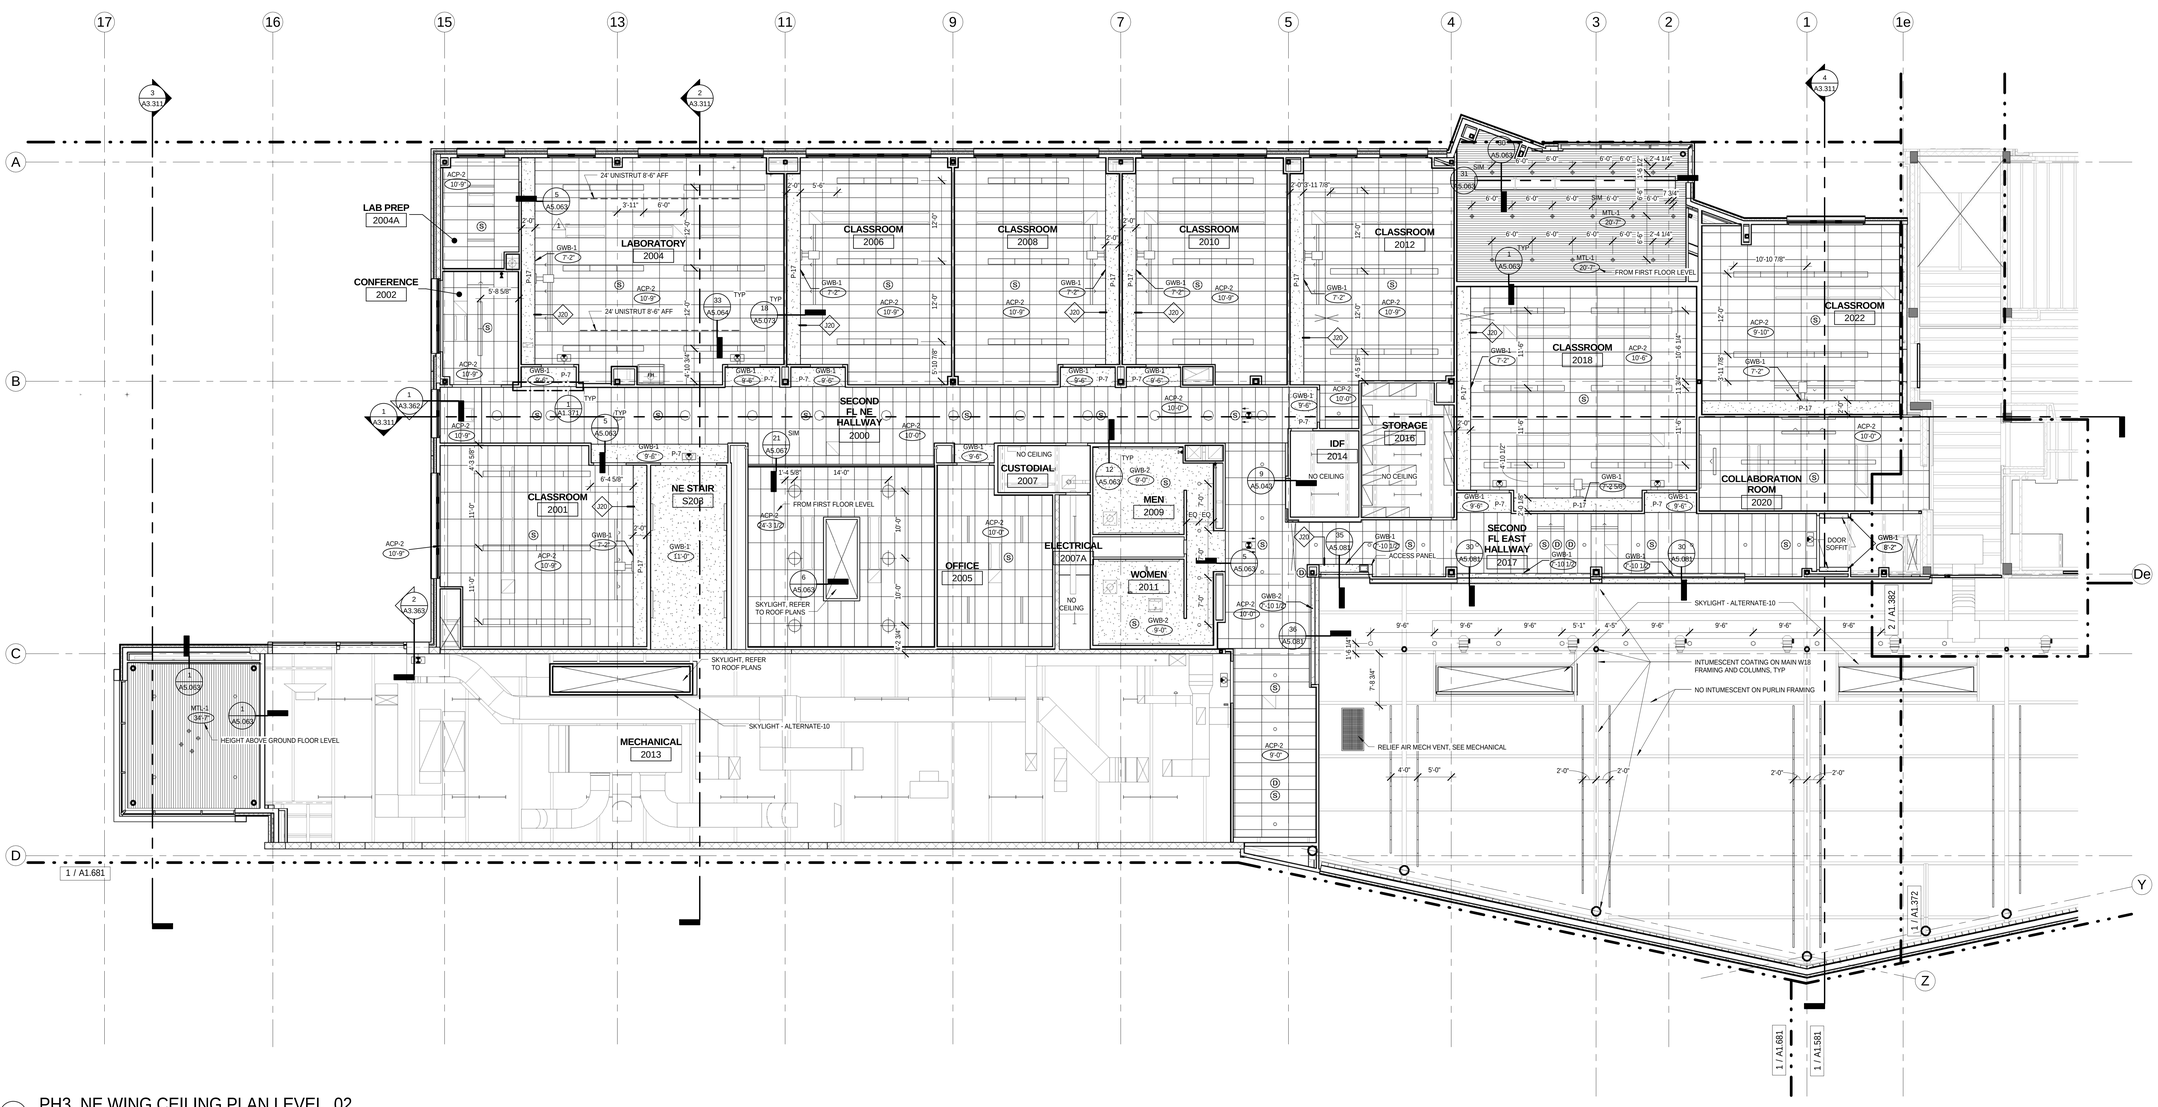

1 PH3_NE WING CEILING PLAN LEVEL_02
1/8" = 1'-0"

0' 4' 8' 16'

CEILING PLAN LEGEND

RCP NOTES:

1. COORDINATE ACCESS PANELS WITH MECHANICAL
2. CEILING GRID CENTERED IN ROOM UNLESS DIMENSIONED OTHERWISE
3. NO PROJECTIONS FROM CEILING LESS THAN 7' FROM F.F.
4. ALL DIMENSIONS TO FOF OR GRID LINE UNO
5. ALL PERFORATED METAL TYPE-1 UNO
6. WHERE THERE IS A DROP IN GWB SOFFIT, PROVIDE GWB VERTICAL WALL CLOSURE / RETURN, TO A MIN. OF 6" ABV ADJACENT CEILING UNO
7. NO CEILINGS: REFER TO MEP DRAWINGS FOR FIXTURE LOCATIONS
8. SEE '36 ' / A5.064 FOR TYPICAL LOCATIONS OF DEVICES IN CEILINGS
9. CENTER LIGHT FIXTURE TO CENTER OF ROOM FOR CONFERENCE ROOMS AND OFFICES
10. CEILING MOUNTED WALL WASHINGING LIGHT FIXTURES ARE +/- 2'-0" FROM WALL AND WITHIN CEILING GRID

FIXTURES AND EQUIPMENT

- CEILING SUPPLY DIFFUSER
- RETURN AIR GRILLEE
- LINEAR FLUORESCENT LIGHT FIXTURE
- WALL WASH
- RECESSED CAN
- PENDANT LIGHT
- EXIT SIGN
- WALL MOUNTED PROJECTOR (WMP)
- CEILING MOUNTED SPEAKER
- EXPOSED CEILING MOUNTED TELECOM DATA OUTLET
- GWB ACOUSTIC DIFFUSIVE PANEL

- ACP-1 (NOT USED)
- ACP-2
- ACP-3
- ACP-4
- ACP-5 GLUE ON ACOUSTICAL TILES, BLACK
- ACP-6 GLUE ON ACOUSTICAL TILES, WHITE
- AFP-1 ACOUSTICAL FABRIC CEILING PANEL
- AFP-7 STRETCHED FABRIC W/ ACOUSTIC BATT INSULATION
- GWB-1 3 5/8 16" OC MTL STUD FRAMING
- GWB-2 TEE BAR CEILING SUSPENSION SYSTEM
- GWB-3 1 HR RATED HORIZ SHAFT WALL
- GWB-4 2 HR RATED HORIZ SHAFT WALL
- GWB-6 RESILIENTLY SUSPENDED GYPSUM BOARD CEILING
- GWB-7 VENEER PLASTER GWB CEILING
- MTL-1 LINEAR METAL CEILING, MFG. STD. WHITE FINISH
- MTL-2 LINEAR METAL CEILING, CUSTOM COLOR, P-15 FINISH
- C-01 PLASTER / LATH TO MATCH EXISTING

bassetti architects
71 Columbia Street, Suite 500
Seattle, Washington 98104
(206) 340 9500

ASSOCIATE ARCHITECT
AMUNDSEN ASSOCIATES LLC
212 E Second Street
Casper, WY 82601
(307) 234-9999

CIVIL ENGINEER
WLC ENGINEERING SURVEYING PLANNING
200 Pronghorn St.
Casper, WY 82601
(307) 266 2524

LANDSCAPE ARCHITECT
SWIFT COMPANY LLC
3131 Western Avenue Suite M423
Seattle, WA 98121
(206) 632 2038

STRUCTURAL ENGINEER
PCS STRUCTURAL SOLUTIONS
1250 Pacific Ave Suite 701
Tacoma, WA 98402
(253) 383-2797

MECHANICAL & ELECTRICAL ENGINEERS
WSP GROUP
600 University Street Suite 500
Seattle, WA 98101
(206) 342 9900

THEATER CONSULTANT
PLA DESIGNS INC.
6230 SW Zabaco Terrace
Aloha, OR 97007
(503) 642 2168

FOOD SERVICE CONSULTANT
JLR DESIGN GROUP
557 Roy Street Suite 175A
Seattle, WA 98109
(206) 625 0070

ACOUSTICAL & A/V CONSULTANT
SPARLING
4100 194th Street SW, Suite 400
Lynnwood, WA 98036
(206) 667 0555

CONSTRUCTION MANAGER AT RISK
AP WYOMING
1800 Carey Avenue, 4th Floor
Cheyenne, Wyoming 82001
(307) 426-4242

LICENSED ARCHITECT KEVIN BROOKS C-2547 Date 11/25/14 STATE OF WYOMING

0" 1/2" 1" 2"

THIS DRAWING IS 36" X 48"
USE THIS SCALE TO VERIFY CORRECT DRAWING SIZE

1 95% CD-ADDENDUM NO.3 06/25/2014
REVISIONS DATE

P3

KEY PLAN

NATRONA COUNTY SCHOOL DISTRICT

Natrona County High School

930 SOUTH ELM STREET
CASPER WY 82601

JOB NO: 11855.00
ISSUE DATE: 11/17/2014
DRAWN BY: JRM

PHASE 3
NE WING
SECOND FLOOR
CEILING PLAN

A1.381

100% Construction Documents

11/18/2014 11:21:10 AM

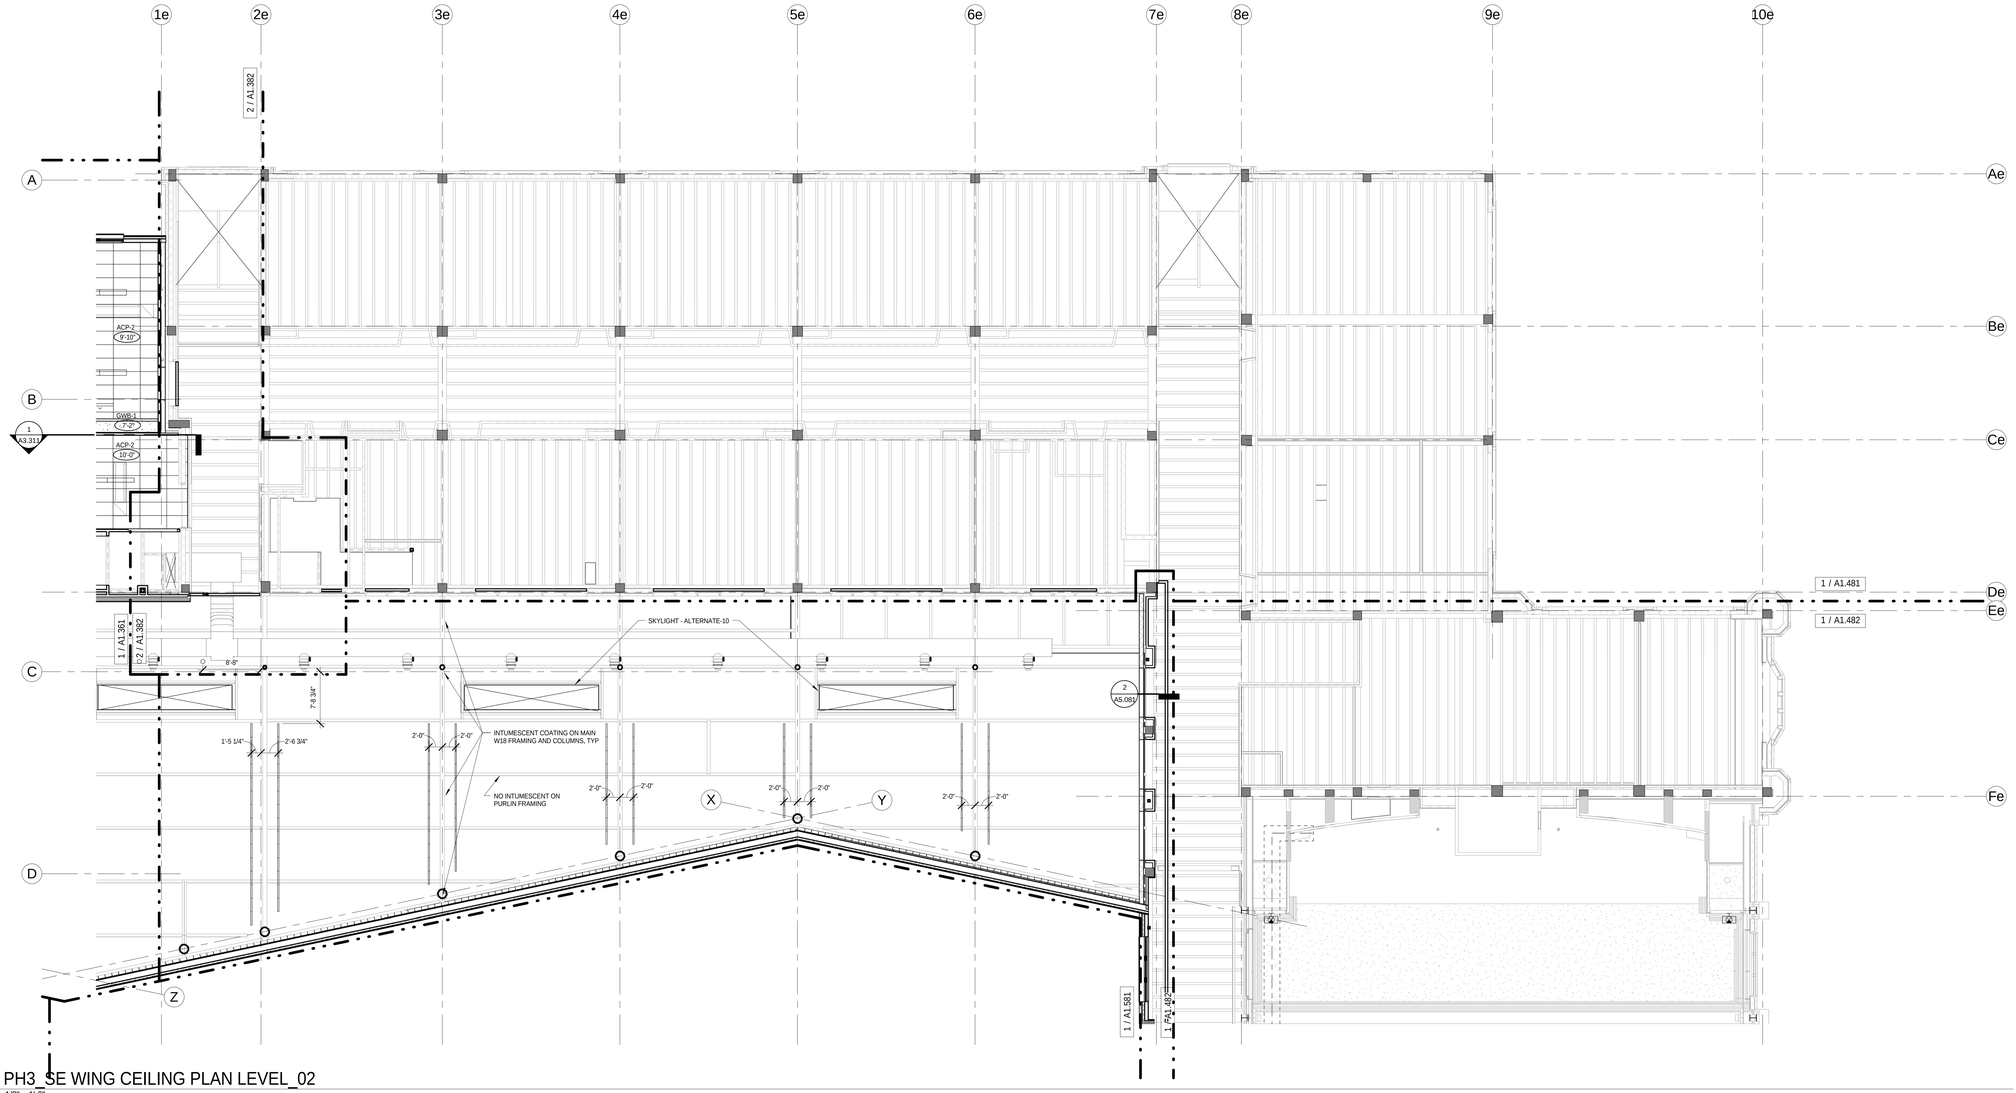

1 PH3_SE WING CEILING PLAN LEVEL_02
1/8" = 1'-0"

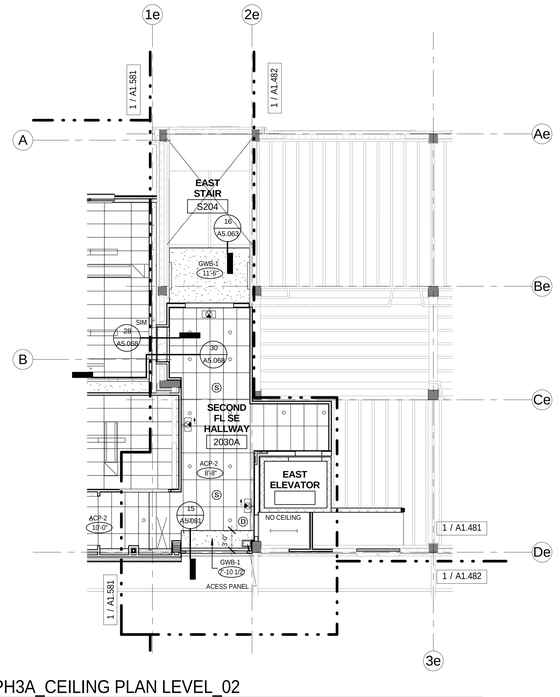

2 PH3A_CEILING PLAN LEVEL_02
1/8" = 1'-0"

CEILING PLAN LEGEND

RCP NOTES:

1. COORDINATE ACCESS PANELS WITH MECHANICAL
2. CEILING GRID CENTERED IN ROOM UNLESS DIMENSIONED OTHERWISE
3. NO PROJECTIONS FROM CEILING LESS THAN 7' FROM F.F.
4. ALL DIMENSIONS TO FOF OR GRID LINE UNO
5. ALL PERFORATED METAL TYPE-1 UNO
6. WHERE THERE IS A DROP IN GWB SOFFIT, PROVIDE GWB VERTICAL WALL CLOSURE / RETURN, TO A MIN. OF 6" ABV ADJACENT CEILING UNO
7. NO CEILINGS: REFER TO MEP DRAWINGS FOR FIXTURE LOCATIONS
8. SEE 36 / A5.064 FOR TYPICAL LOCATIONS OF DEVICES IN CEILINGS
9. CENTER LIGHT FIXTURE TO CENTER OF ROOM FOR CONFERENCE ROOMS AND OFFICES
10. CEILING MOUNTED WALL WASHINGING LIGHT FIXTURES ARE +/- 2'-0" FROM WALL AND WITHIN CEILING GRID

FIXTURES AND EQUIPMENT

- CEILING SUPPLY DIFFUSER
- RETURN AIR GRILLEE
- LINEAR FLUORESCENT LIGHT FIXTURE
- WALL WASH
- RECESSED CAN
- PENDANT LIGHT
- EXIT SIGN
- WALL MOUNTED PROJECTOR (WMP)
- (S) CEILING MOUNTED SPEAKER
- (D) EXPOSED CEILING MOUNTED TELECOM DATA OUTLET
- GWB ACOUSTIC DIFFUSIVE PANEL

- ACP-1 (NOT USED)
- ACP-2
- ACP-3
- ACP-4
- ACP-5 GLUE ON ACOUSTICAL TILES, BLACK
- ACP-6 GLUE ON ACOUSTICAL TILES, WHITE
- AFP-1 ACOUSTICAL FABRIC CEILING PANEL
- AFP-7 STRETCHED FABRIC W/ ACOUSTIC BATT INSULATION
- GWB-1 3 5/8 16" OC MTL STUD FRAMING
- GWB-2 TEE BAR CEILING SUSPENSION SYSTEM
- GWB-3 1 HR RATED HORIZ SHAFT WALL
- GWB-4 2 HR RATED HORIZ SHAFT WALL
- GWB-6 RESILIENTLY SUSPENDED GYPSUM BOARD CEILING
- GWB-7 VENEER PLASTER GWB CEILING
- MTL-1 LINEAR METAL CEILING, MFG. STD. WHITE FINISH
- MTL-2 LINEAR METAL CEILING, CUSTOM COLOR, P-15 FINISH
- C-01 PLASTER / LATH TO MATCH EXISTING

0' 4' 8' 16'

bassetti architects
71 Columbia Street, Suite 500
Seattle, Washington 98104
(206) 340 9500

ASSOCIATE ARCHITECT
AMUNDSEN ASSOCIATES LLC
212 E Second Street
Casper, WY 82601
(307) 234-9999

CIVIL ENGINEER
WLC ENGINEERING SURVEYING PLANNING
200 Pronghorn St.
Casper, WY 82601
(307) 266 2524

LANDSCAPE ARCHITECT
SWIFT COMPANY LLC
3131 Western Avenue Suite M423
Seattle, WA 98121
(206) 632 2038

STRUCTURAL ENGINEER
PCS STRUCTURAL SOLUTIONS
1250 Pacific Ave Suite 701
Tacoma, WA 98402
(253) 383-2797

MECHANICAL & ELECTRICAL ENGINEERS
WSP GROUP
600 University Street Suite 500
Seattle, WA 98101
(206) 342 9900

THEATER CONSULTANT
PLA DESIGNS INC.
6230 SW Zabaco Terrace
Aloha, OR 97007
(503) 642 2168

FOOD SERVICE CONSULTANT
JLR DESIGN GROUP
557 Roy Street Suite 175A
Seattle, WA 98109
(206) 625 0070

ACOUSTICAL & A/V CONSULTANT
SPARLING
4100 194th Street SW, Suite 400
Lynnwood, WA 98036
(206) 667 0555

CONSTRUCTION MANAGER AT RISK
AP WYOMING
1800 Carey Avenue, 4th Floor
Cheyenne, Wyoming 82001
(307) 426-4242

LICENSED ARCHITECT
C-2547
DARWIN BROCKMAN
Date 11/25/14
STATE OF WYOMING

0' 1/2" 1" 2"

THIS DRAWING IS 36" X 48"
USE THIS SCALE TO VERIFY
CORRECT DRAWING SIZE

REVISIONS	DATE

P3A
P3

KEY PLAN

NATRONA COUNTY SCHOOL DISTRICT

Natrona County High School

930 SOUTH ELM STREET
CASPER WY 82601

JOB NO: 11855.00
ISSUE DATE: 11/17/2014
DRAWN BY: JRM

PHASE 3
SE WING
SECOND
FLOOR
CEILING PLAN

A1.382

100% Construction Documents

11/18/2014 11:21:29 AM

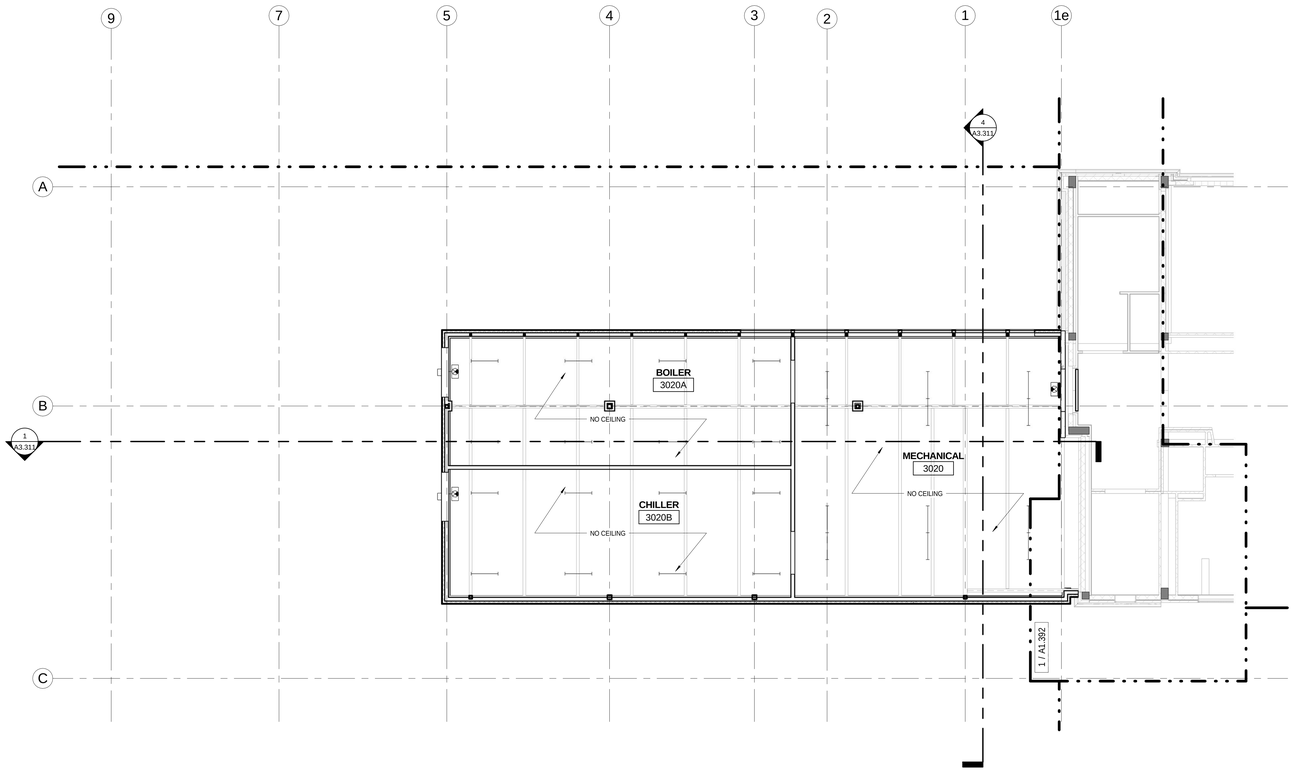

1 PH3_NE WING CEILING PLAN LEVEL_03

1/8" = 1'-0"

0' 4' 8' 16'

CEILING PLAN LEGEND

RCP NOTES:

1. COORDINATE ACCESS PANELS WITH MECHANICAL
2. CEILING GRID CENTERED IN ROOM UNLESS DIMENSIONED OTHERWISE
3. NO PROJECTIONS FROM CEILING LESS THAN 7' FROM F.F.
4. ALL DIMENSIONS TO FOF OR GRID LINE UNO
5. ALL PERFORATED METAL TYPE-1 UNO
6. WHERE THERE IS A DROP IN GWB SOFFIT, PROVIDE GWB VERTICAL WALL CLOSURE I RETURN, TO A MIN. OF 6" ABV ADJACENT CEILING UNO
7. NO CEILINGS: REFER TO MEP DRAWINGS FOR FIXTURE LOCATIONS
8. SEE 36 / AS.064 FOR TYPICAL LOCATIONS OF DEVICES IN CEILINGS
9. CENTER LIGHT FIXTURE TO CENTER OF ROOM FOR CONFERENCE ROOMS AND OFFICES
10. CEILING MOUNTED WALL WASHINGING LIGHT FIXTURES ARE +/- 2'-0" FROM WALL AND WITHIN CEILING GRID

FIXTURES AND EQUIPMENT

- CEILING SUPPLY DIFFUSER
- RETURN AIR GRILLEE
- LINEAR FLUORESCENT LIGHT FIXTURE
- WALL WASH
- RECESSED CAN
- PENDANT LIGHT
- EXIT SIGN
- WALL MOUNTED PROJECTOR (WMP)
- CEILING MOUNTED SPEAKER
- EXPOSED CEILING MOUNTED TELECOM DATA OUTLET
- GWB ACOUSTIC DIFFUSIVE PANEL

- ACP-1 (NOT USED)
- ACP-2
- ACP-3
- ACP-4
- ACP-5 GLUE ON ACOUSTICAL TILES, BLACK
- ACP-6 GLUE ON ACOUSTICAL TILES, WHITE
- AFP-1 ACOUSTICAL FABRIC CEILING PANEL
- AFP-7 STRETCHED FABRIC W/ ACOUSTIC BATT INSULATION
- GWB-1 3 5/8 16" OC MTL STUD FRAMING
- GWB-2 TEE BAR CEILING SUSPENSION SYSTEM
- GWB-3 1 HR RATED HORIZ SHAFT WALL
- GWB-4 2 HR RATED HORIZ SHAFT WALL
- GWB-6 RESILIENTLY SUSPENDED GYPSUM BOARD CEILING
- GWB-7 VENEER PLASTER GWB CEILING
- MTL-1 LINEAR METAL CEILING, MFG. STD. WHITE FINISH
- MTL-2 LINEAR METAL CEILING, CUSTOM COLOR, P-15 FINISH
- C-01 PLASTER / LATH TO MATCH EXISTING

11/18/2014 11:21:41 AM

100% Construction Documents

bassetti architects

71 Columbia Street, Suite 500
Seattle, Washington 98104
(206) 340 9500

ASSOCIATE ARCHITECT
AMUNDSEN ASSOCIATES LLC
212 E Second Street
Casper, WY 82601
(307) 234-9999

CIVIL ENGINEER
WLC ENGINEERING SURVEYING PLANNING
200 Pronghorn St.
Casper, WY 82601
(307) 266 2524

LANDSCAPE ARCHITECT
SWIFT COMPANY LLC
3131 Western Avenue Suite M423
Seattle, WA 98121
(206) 632 2038

STRUCTURAL ENGINEER
PCS STRUCTURAL SOLUTIONS
1250 Pacific Ave Suite 701
Tacoma, WA 98402
(253) 383-2797

MECHANICAL & ELECTRICAL ENGINEERS
WSP GROUP
600 University Street Suite 500
Seattle, WA 98101
(206) 342 9900

THEATER CONSULTANT
PLA DESIGNS INC.
6230 SW Zabaco Terrace
Aloha, OR 97007
(503) 642 2168

FOOD SERVICE CONSULTANT
JLR DESIGN GROUP
557 Roy Street Suite 175A
Seattle, WA 98109
(206) 625 0070

ACOUSTICAL & A/V CONSULTANT
SPARLING
4100 194th Street SW, Suite 400
Lynnwood, WA 98036
(206) 667 0555

CONSTRUCTION MANAGER AT RISK
AP WYOMING
1800 Carey Avenue, 4th Floor
Cheyenne, Wyoming 82001
(307) 426-4242

LICENSED ARCHITECT
KEVIN BROOKS
C-2547
Date 11/25/14
STATE OF WYOMING

0' 1/2" 1" 2'1"

THIS DRAWING IS 36" X 48"
USE THIS SCALE TO VERIFY
CORRECT DRAWING SIZE

	REVISIONS	DATE

P3

KEY PLAN

NATRONA COUNTY SCHOOL DISTRICT

Natrona County High School

930 SOUTH ELM STREET
CASPER WY 82601

JOB NO: 11855.00
ISSUE DATE: 11/17/2014
DRAWN BY: JRM

PHASE 3 NE WING THIRD FLOOR CEILING PLAN

A1.391

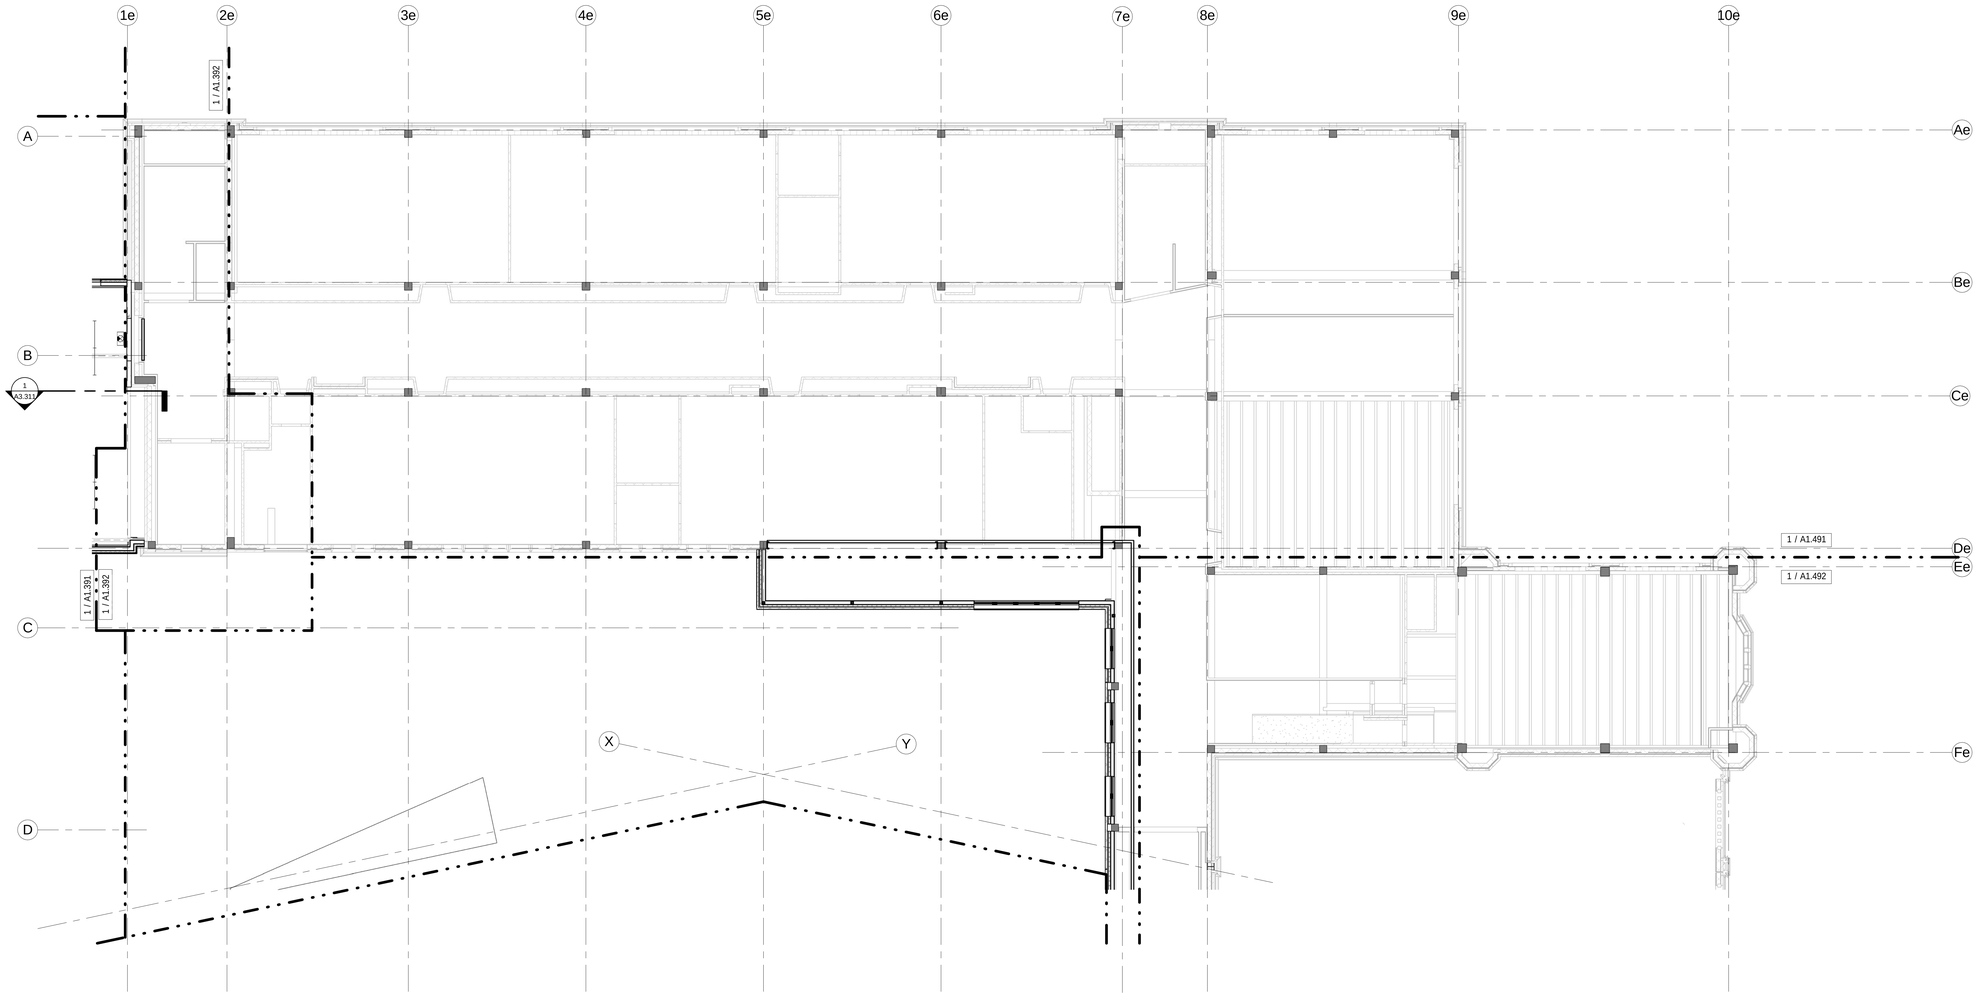

2 PH3_SE WING CEILING PLAN LEVEL_03
1/8" = 1'-0"

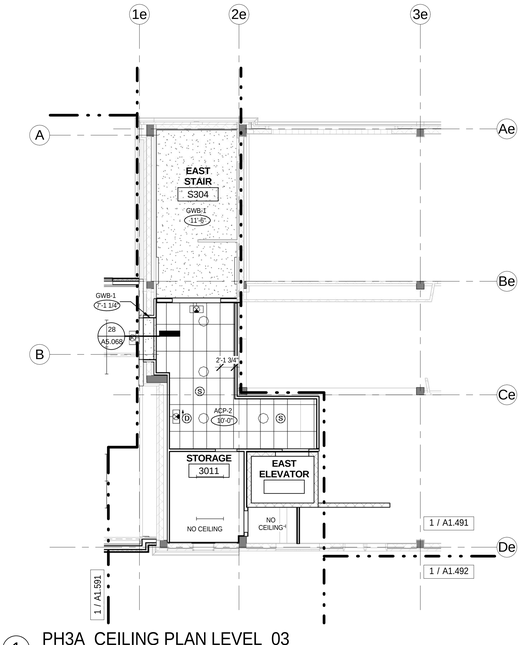

1 PH3A_CEILING PLAN LEVEL_03
1/8" = 1'-0"

0' 4' 8' 16'

CEILING PLAN LEGEND

RCP NOTES:

1. COORDINATE ACCESS PANELS WITH MECHANICAL
2. CEILING GRID CENTERED IN ROOM UNLESS DIMENSIONED OTHERWISE
3. NO PROJECTIONS FROM CEILING LESS THAN 7' FROM F.F.
4. ALL DIMENSIONS TO FOF OR GRID LINE UNO
5. ALL PERFORATED METAL TYPE-1 UNO
6. WHERE THERE IS A DROP IN GWB SOFFIT, PROVIDE GWB VERTICAL WALL CLOSURE / RETURN, TO A MIN. OF 6" ABV ADJACENT CEILING UNO
7. NO CEILINGS. REFER TO MEP DRAWINGS FOR FIXTURE LOCATIONS
8. SEE 3/ / A5.064 FOR TYPICAL LOCATIONS OF DEVICES IN CEILINGS
9. CENTER LIGHT FIXTURE TO CENTER OF ROOM FOR CONFERENCE ROOMS AND OFFICES
10. CEILING MOUNTED WALL WASHINGING LIGHT FIXTURES ARE +/- 2'-0" FROM WALL AND WITHIN CEILING GRID

FIXTURES AND EQUIPMENT

- CEILING SUPPLY DIFFUSER
- RETURN AIR GRILLEE
- LINEAR FLUORESCENT LIGHT FIXTURE
- WALL WASH
- RECESSED CAN
- PENDANT LIGHT
- EXIT SIGN
- WALL MOUNTED PROJECTOR (WMP)
- (S) CEILING MOUNTED SPEAKER
- (D) EXPOSED CEILING MOUNTED TELECOM DATA OUTLET
- GWB ACOUSTIC DIFFUSIVE PANEL

- ACP-1 (NOT USED)
- ACP-2
- ACP-3
- ACP-4
- ACP-5 GLUE ON ACOUSTICAL TILES, BLACK
- ACP-6 GLUE ON ACOUSTICAL TILES, WHITE
- AFP-1 ACOUSTICAL FABRIC CEILING PANEL
- AFP-7 STRETCHED FABRIC W/ ACOUSTIC BATT INSULATION
- GWB-1 3 5/8 16" OC MTL STUD FRAMING
- GWB-2 TEE BAR CEILING SUSPENSION SYSTEM
- GWB-3 1 HR RATED HORIZ SHAFT WALL
- GWB-4 2 HR RATED HORIZ SHAFT WALL
- GWB-6 RESILIENTLY SUSPENDED GYPSUM BOARD CEILING
- GWB-7 VENEER PLASTER GWB CEILING
- MTL-1 LINEAR METAL CEILING, MFG. STD. WHITE FINISH
- MTL-2 LINEAR METAL CEILING, CUSTOM COLOR, P-15 FINISH
- C-01 PLASTER / LATH TO MATCH EXISTING

bassetti architects
71 Columbia Street, Suite 500
Seattle, Washington 98104
(206) 340 9500

ASSOCIATE ARCHITECT
AMUNDSEN ASSOCIATES LLC
212 E Second Street
Casper, WY 82601
(307) 234-9999

CIVIL ENGINEER
WLC ENGINEERING SURVEYING PLANNING
200 Pronghorn St.
Casper, WY 82601
(307) 266 2524

LANDSCAPE ARCHITECT
SWIFT COMPANY LLC
3131 Western Avenue Suite M423
Seattle, WA 98121
(206) 632 2038

STRUCTURAL ENGINEER
PCS STRUCTURAL SOLUTIONS
1250 Pacific Ave Suite 701
Tacoma, WA 98402
(253) 383-2797

MECHANICAL & ELECTRICAL ENGINEERS
WSP GROUP
600 University Street Suite 500
Seattle, WA 98101
(206) 342 9900

THEATER CONSULTANT
PLA DESIGNS INC.
6230 SW Zabaco Terrace
Aloha, OR 97007
(503) 642 2168

FOOD SERVICE CONSULTANT
JLR DESIGN GROUP
557 Roy Street Suite 175A
Seattle, WA 98109
(206) 625 0070

ACOUSTICAL & A/V CONSULTANT
SPARLING
4100 194th Street SW, Suite 400
Lynnwood, WA 98036
(206) 667 0555

CONSTRUCTION MANAGER AT RISK
AP WYOMING
1800 Carey Avenue, 4th Floor
Cheyenne, Wyoming 82001
(307) 426-4242

LICENSED ARCHITECT
C-2547
KEVIN BROOKS
Date 11/25/14
STATE OF WYOMING

0' 1/2" 1" 2'

THIS DRAWING IS 36" X 48"
USE THIS SCALE TO VERIFY
CORRECT DRAWING SIZE

	REVISIONS	DATE
1		

P3A
P3

KEY PLAN

NATRONA COUNTY SCHOOL DISTRICT

Natrona County High School

930 SOUTH ELM STREET
CASPER WY 82601

JOB NO: 11855.00
ISSUE DATE: 11/17/2014
DRAWN BY: JRM

PHASE 3
SE WING
THIRD &
FOURTH
FLOOR
CEILING PLAN

A1.392

100% Construction Documents

11/18/2014 11:21:56 AM

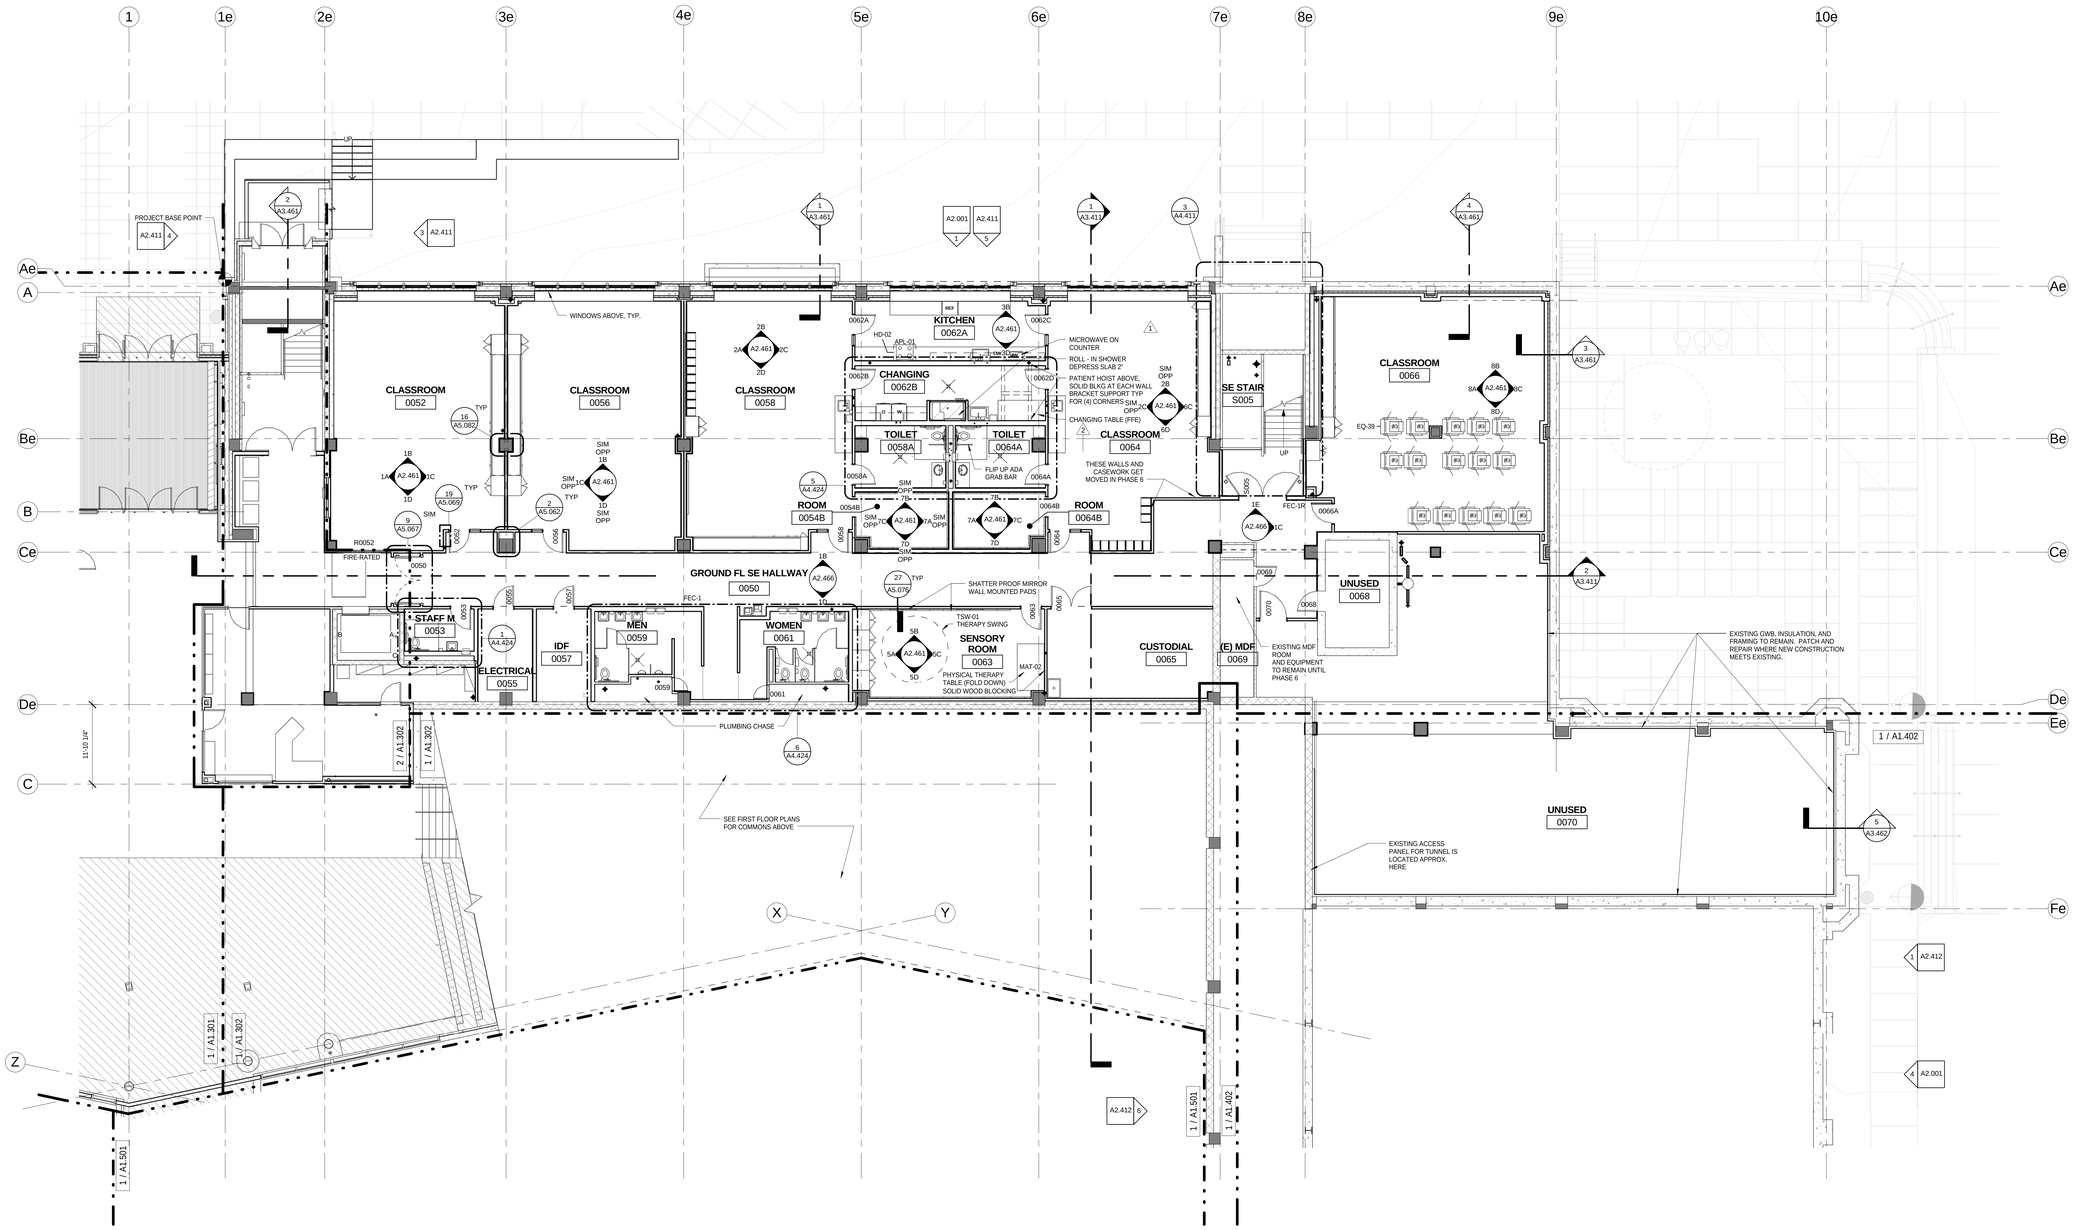

1 PH4_SE WING PLAN LEVEL_00
1/8" = 1'-0"

0' 4' 8' 16'

bassetti architects

71 Columbia Street, Suite 500
Seattle, Washington 98104
(206) 340 9500

ASSOCIATE ARCHITECT
AMUNDSEN ASSOCIATES LLC
212 E Second Street
Casper, WY 82601
(307) 234-9999

CIVIL ENGINEER
WLC ENGINEERING SURVEYING PLANNING
200 Pronghorn St.
Casper, WY 82601
(307) 266 2524

LANDSCAPE ARCHITECT
SWIFT COMPANY LLC
3131 Western Avenue Suite M423
Seattle, WA 98121
(206) 632 2038

STRUCTURAL ENGINEER
PCS STRUCTURAL SOLUTIONS
1250 Pacific Ave Suite 701
Tacoma, WA 98402
(253) 383-2797

MECHANICAL & ELECTRICAL ENGINEERS
WSP GROUP
600 University Street Suite 500
Seattle, WA 98101
(206) 342 9900

THEATER CONSULTANT
PLA DESIGNS INC.
6230 SW Zabaco Terrace
Aloha, OR 97007
(503) 642 2168

FOOD SERVICE CONSULTANT
JLR DESIGN GROUP
557 Roy Street Suite 175A
Seattle, WA 98109
(206) 625 0070

ACOUSTICAL & A/V CONSULTANT
SPARLING
4100 194th Street SW, Suite 400
Lynnwood, WA 98036
(206) 667 0555

CONSTRUCTION MANAGER AT RISK
AP WYOMING
1800 Carey Avenue, 4th Floor
Cheyenne, Wyoming 82001
(307) 426-4242

LICENSED ARCHITECT KEVIN BROOKHART C-2547 Date 11/25/14 STATE OF WYOMING

THIS DRAWING IS 36" X 48"
USE THIS SCALE TO VERIFY
CORRECT DRAWING SIZE

2	PR-019	10/21/2014
1	95% CD-ADDENDUM NO.3	06/25/2014
Δ	REVISIONS	DATE

KEY PLAN

NATRONA COUNTY SCHOOL DISTRICT

Natrona County High School

930 SOUTH ELM STREET
CASPER WY 82601

JOB NO: 11855.00
ISSUE DATE: 11/17/2014
DRAWN BY: KES, CJF

PHASE 4
SE WING
GROUND
FLOOR PLAN

A1.401

100% Construction Documents

11/18/2014 2:50:09 PM

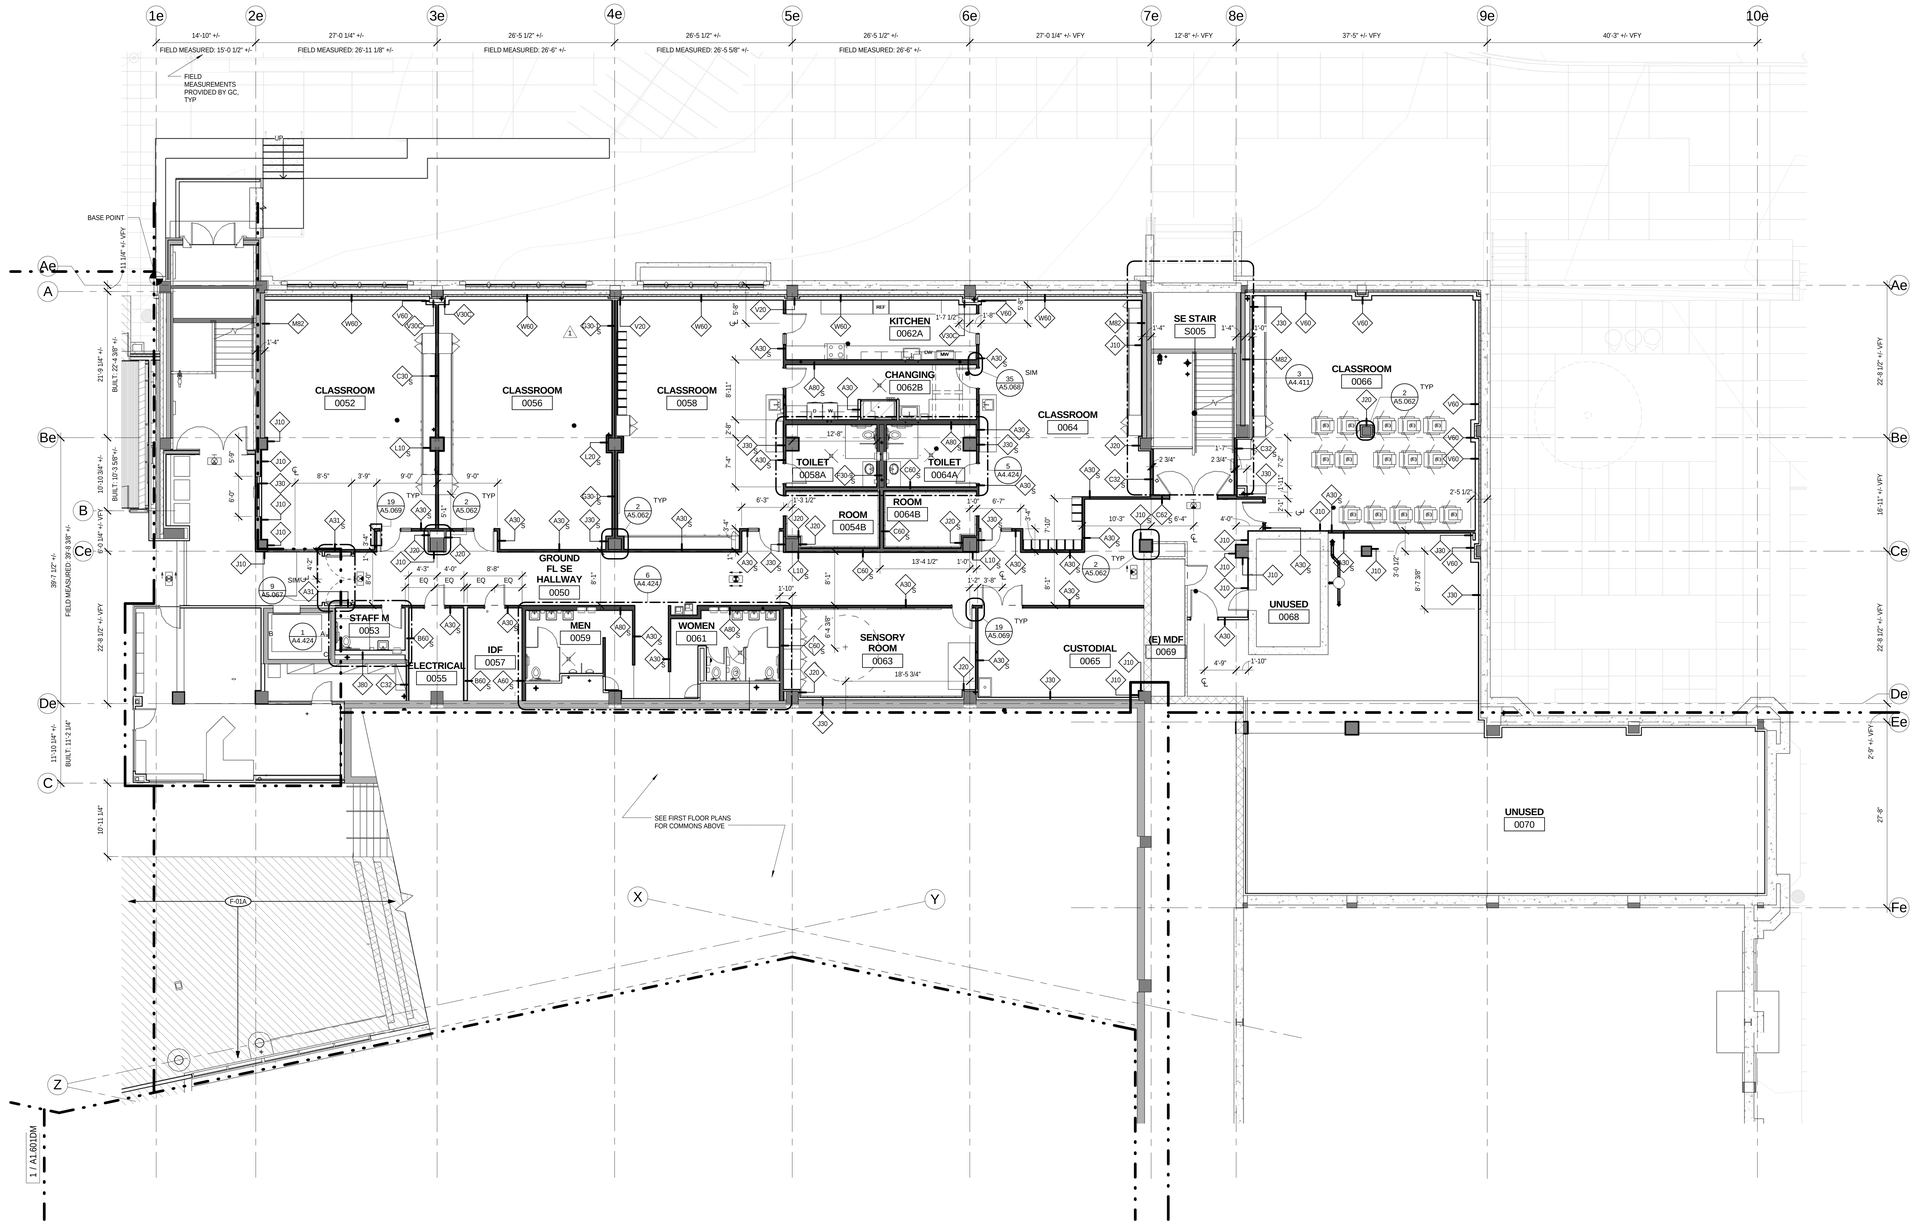

1 PH4_SE WING PLAN LEVEL_00_DM
1/8" = 1'-0"

0' 4' 8' 16'

bassetti architects

71 Columbia Street, Suite 500
Seattle, Washington 98104
(206) 340 9500

ASSOCIATE ARCHITECT
AMUNDSEN ASSOCIATES LLC
212 E Second Street
Casper, WY 82601
(307) 234-9999

CIVIL ENGINEER
WLC ENGINEERING SURVEYING PLANNING
200 Pronghorn St.
Casper, WY 82601
(307) 266 2524

LANDSCAPE ARCHITECT
SWIFT COMPANY LLC
3131 Western Avenue Suite M423
Seattle, WA 98121
(206) 632 2038

STRUCTURAL ENGINEER
PCS STRUCTURAL SOLUTIONS
1250 Pacific Ave Suite 701
Tacoma, WA 98402
(253) 383-2797

MECHANICAL & ELECTRICAL ENGINEERS
WSP GROUP
600 University Street Suite 500
Seattle, WA 98101
(206) 342 9900

THEATER CONSULTANT
PLA DESIGNS INC.
6230 SW Zabaco Terrace
Aloha, OR 97007
(503) 642 2168

FOOD SERVICE CONSULTANT
JLR DESIGN GROUP
557 Roy Street Suite 175A
Seattle, WA 98109
(206) 625 0070

ACOUSTICAL & A/V CONSULTANT
SPARLING
4100 194th Street SW, Suite 400
Lynnwood, WA 98036
(206) 667 0555

CONSTRUCTION MANAGER AT RISK
AP WYOMING
1800 Carey Avenue, 4th Floor
Cheyenne, Wyoming 82001
(307) 426-4242

LICENSED ARCHITECT KEVIN BROOKS C-2547 Date 11/25/14 STATE OF WYOMING

0' 1/2" 1" 2"

THIS DRAWING IS 36" X 48"
USE THIS SCALE TO VERIFY
CORRECT DRAWING SIZE

1	95% CD-ADDENDUM NO.2	06/20/2014
	REVISIONS	DATE

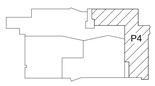

KEY PLAN

NATRONA COUNTY SCHOOL DISTRICT

Natrona County High School

930 SOUTH ELM STREET
CASPER WY 82601

JOB NO: 11855.00
ISSUE DATE: 11/17/2014
DRAWN BY: KES, CJF

PHASE 4
SE WING
GROUND
FLOOR
DIMENSION
PLAN

A1.401DM

100% Construction Documents

11/18/2014 2:52:19 PM

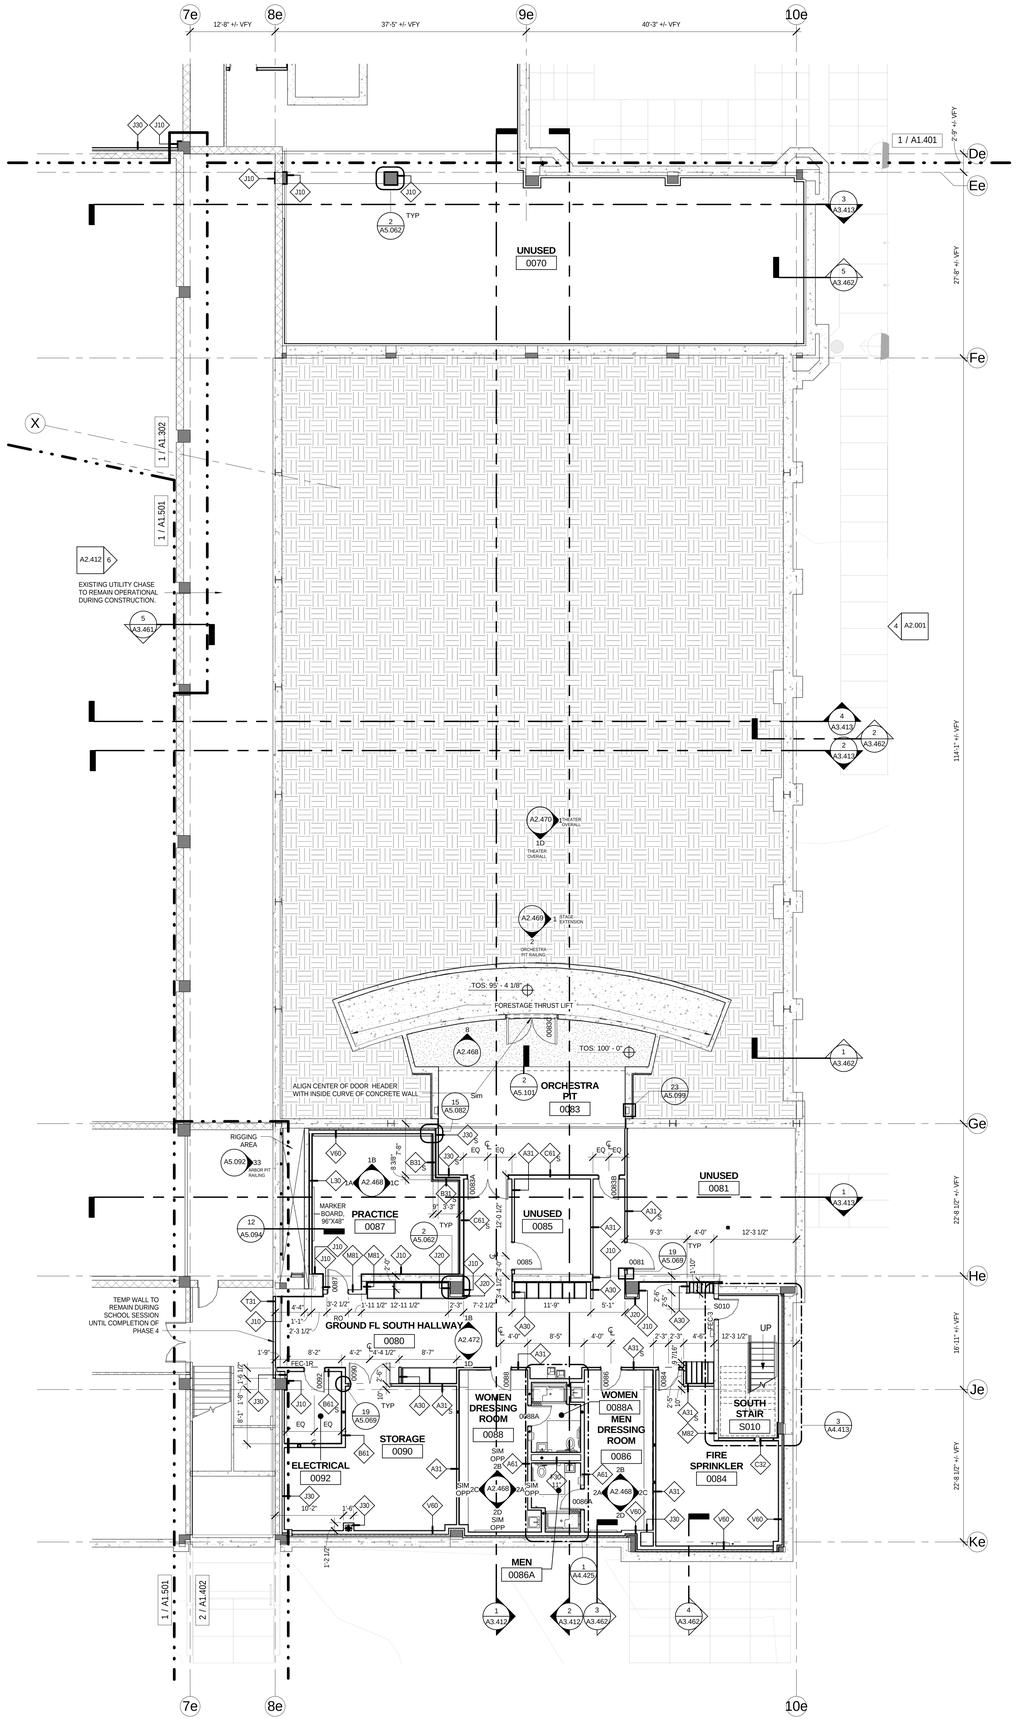

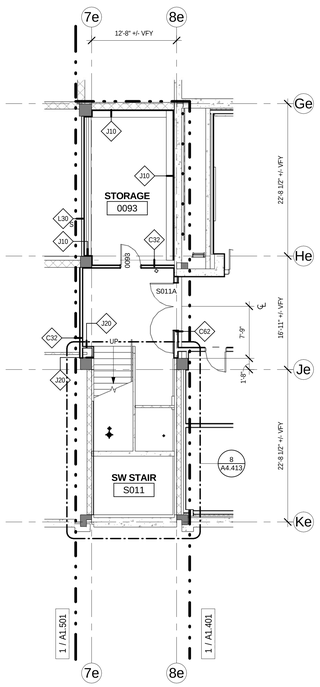

2 PH4A_PLAN LEVEL_00
1/8" = 1'-0"

1 PH4_THEATER WING PLAN LEVEL_00
1/8" = 1'-0"

11/18/2014 2:56:59 PM

100% Construction Documents

bassetti architects

71 Columbia Street, Suite 500
Seattle, Washington 98104
(206) 340 9500

ASSOCIATE ARCHITECT
AMUNDSEN ASSOCIATES LLC
212 E Second Street
Casper, WY 82601
(307) 234-9999

CIVIL ENGINEER
WLC ENGINEERING SURVEYING PLANNING
200 Pronghorn St.
Casper, WY 82601
(307) 266 2524

LANDSCAPE ARCHITECT
SWIFT COMPANY LLC
3131 Western Avenue Suite M423
Seattle, WA 98121
(206) 632 2038

STRUCTURAL ENGINEER
PCS STRUCTURAL SOLUTIONS
1250 Pacific Ave Suite 701
Tacoma, WA 98402
(253) 383-2797

MECHANICAL & ELECTRICAL ENGINEERS
WSP GROUP
600 University Street Suite 500
Seattle, WA 98101
(206) 342 9900

THEATER CONSULTANT
PLA DESIGNS INC.
6230 SW Zabaco Terrace
Aloha, OR 97007
(503) 642 2168

FOOD SERVICE CONSULTANT
JLR DESIGN GROUP
557 Roy Street Suite 175A
Seattle, WA 98109
(206) 625 0070

ACOUSTICAL & A/V CONSULTANT
SPARLING
4100 194th Street SW, Suite 400
Lynnwood, WA 98036
(206) 667 0555

CONSTRUCTION MANAGER AT RISK
AP WYOMING
1800 Carey Avenue, 4th Floor
Cheyenne, Wyoming 82001
(307) 426-4242

LICENSED ARCHITECT
C-2547
KEVIN BROOKS
Date: 11/25/14
STATE OF WYOMING

0' 1/2" 1" 2"

THIS DRAWING IS 36" X 48"
USE THIS SCALE TO VERIFY CORRECT DRAWING SIZE

	REVISIONS	DATE

P4

P4A

KEY PLAN

NATRONA COUNTY SCHOOL DISTRICT

Natrona County High School

930 SOUTH ELM STREET
CASPER WY 82601

JOB NO: 11855.00
ISSUE DATE: 11/17/2014
DRAWN BY: KES, KAW

PHASE 4 THEATER WING GROUND FLOOR PLAN

A1.402

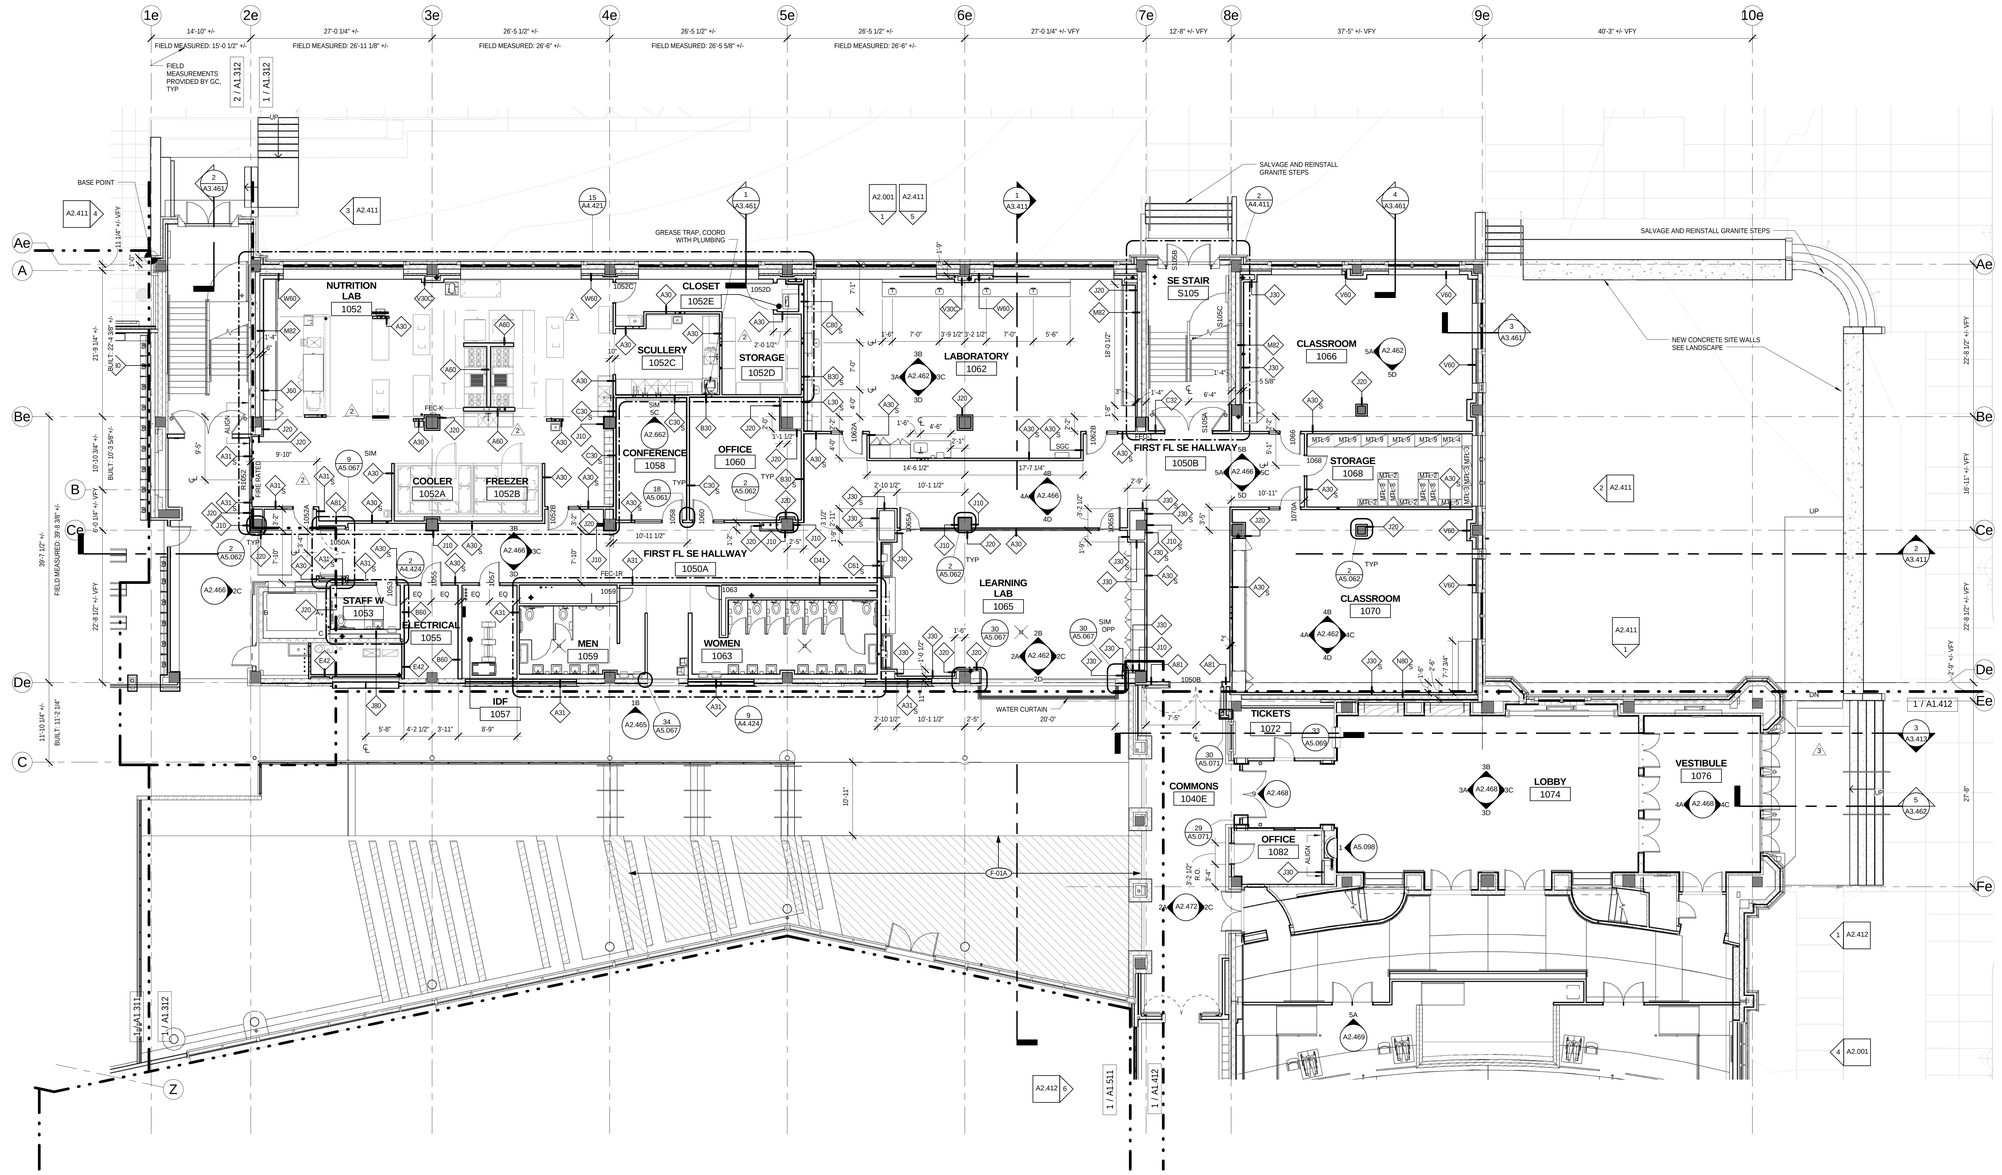

1 PH4_SE WING PLAN LEVEL_01
1/8" = 1'-0"

bassetti architects

71 Columbia Street, Suite 500
Seattle, Washington 98104
(206) 340 9500

ASSOCIATE ARCHITECT
AMUNDSEN ASSOCIATES LLC
212 E Second Street
Casper, WY 82601
(307) 234-9999

CIVIL ENGINEER
WLC ENGINEERING SURVEYING PLANNING
200 Pronghorn St.
Casper, WY 82601
(307) 266 2524

LANDSCAPE ARCHITECT
SWIFT COMPANY LLC
3131 Western Avenue Suite M423
Seattle, WA 98121
(206) 632 2038

STRUCTURAL ENGINEER
PCS STRUCTURAL SOLUTIONS
1250 Pacific Ave Suite 701
Tacoma, WA 98402
(253) 383-2797

MECHANICAL & ELECTRICAL ENGINEERS
WSP GROUP
600 University Street Suite 500
Seattle, WA 98101
(206) 342 9900

THEATER CONSULTANT
PLA DESIGNS INC.
6230 SW Zabaco Terrace
Aloha, OR 97007
(503) 642 2168

FOOD SERVICE CONSULTANT
JLR DESIGN GROUP
557 Roy Street Suite 175A
Seattle, WA 98109
(206) 625 0070

ACOUSTICAL & A/V CONSULTANT
SPARLING
4100 194th Street SW, Suite 400
Lynnwood, WA 98036
(206) 667 0555

CONSTRUCTION MANAGER AT RISK
AP WYOMING
1800 Carey Avenue, 4th Floor
Cheyenne, Wyoming 82001
(307) 426-4242

LICENSED ARCHITECT KEVIN BROOKHART C-2547 Date: 11/25/14 STATE OF WYOMING

0' 1/2" 1" 2'?

THIS DRAWING IS 36" X 48"
USE THIS SCALE TO VERIFY
CORRECT DRAWING SIZE

3	95% CD-ADDENDUM NO.4	06/27/2014
2	95% CD-ADDENDUM NO.3	06/25/2014
1	BP#2 - ADDENDUM NO. 2	03/06/2014
Δ	REVISIONS	DATE

P4

KEY PLAN

NATRONA COUNTY SCHOOL DISTRICT

Natrona County High School

930 SOUTH ELM STREET
CASPER WY 82601

JOB NO: 11855.00
ISSUE DATE: 11/17/2014
DRAWN BY: KES, CJF

PHASE 4
SE WING FIRST FLOOR PLAN

A1.411

100% Construction Documents

11/18/2014 2:55:42 PM

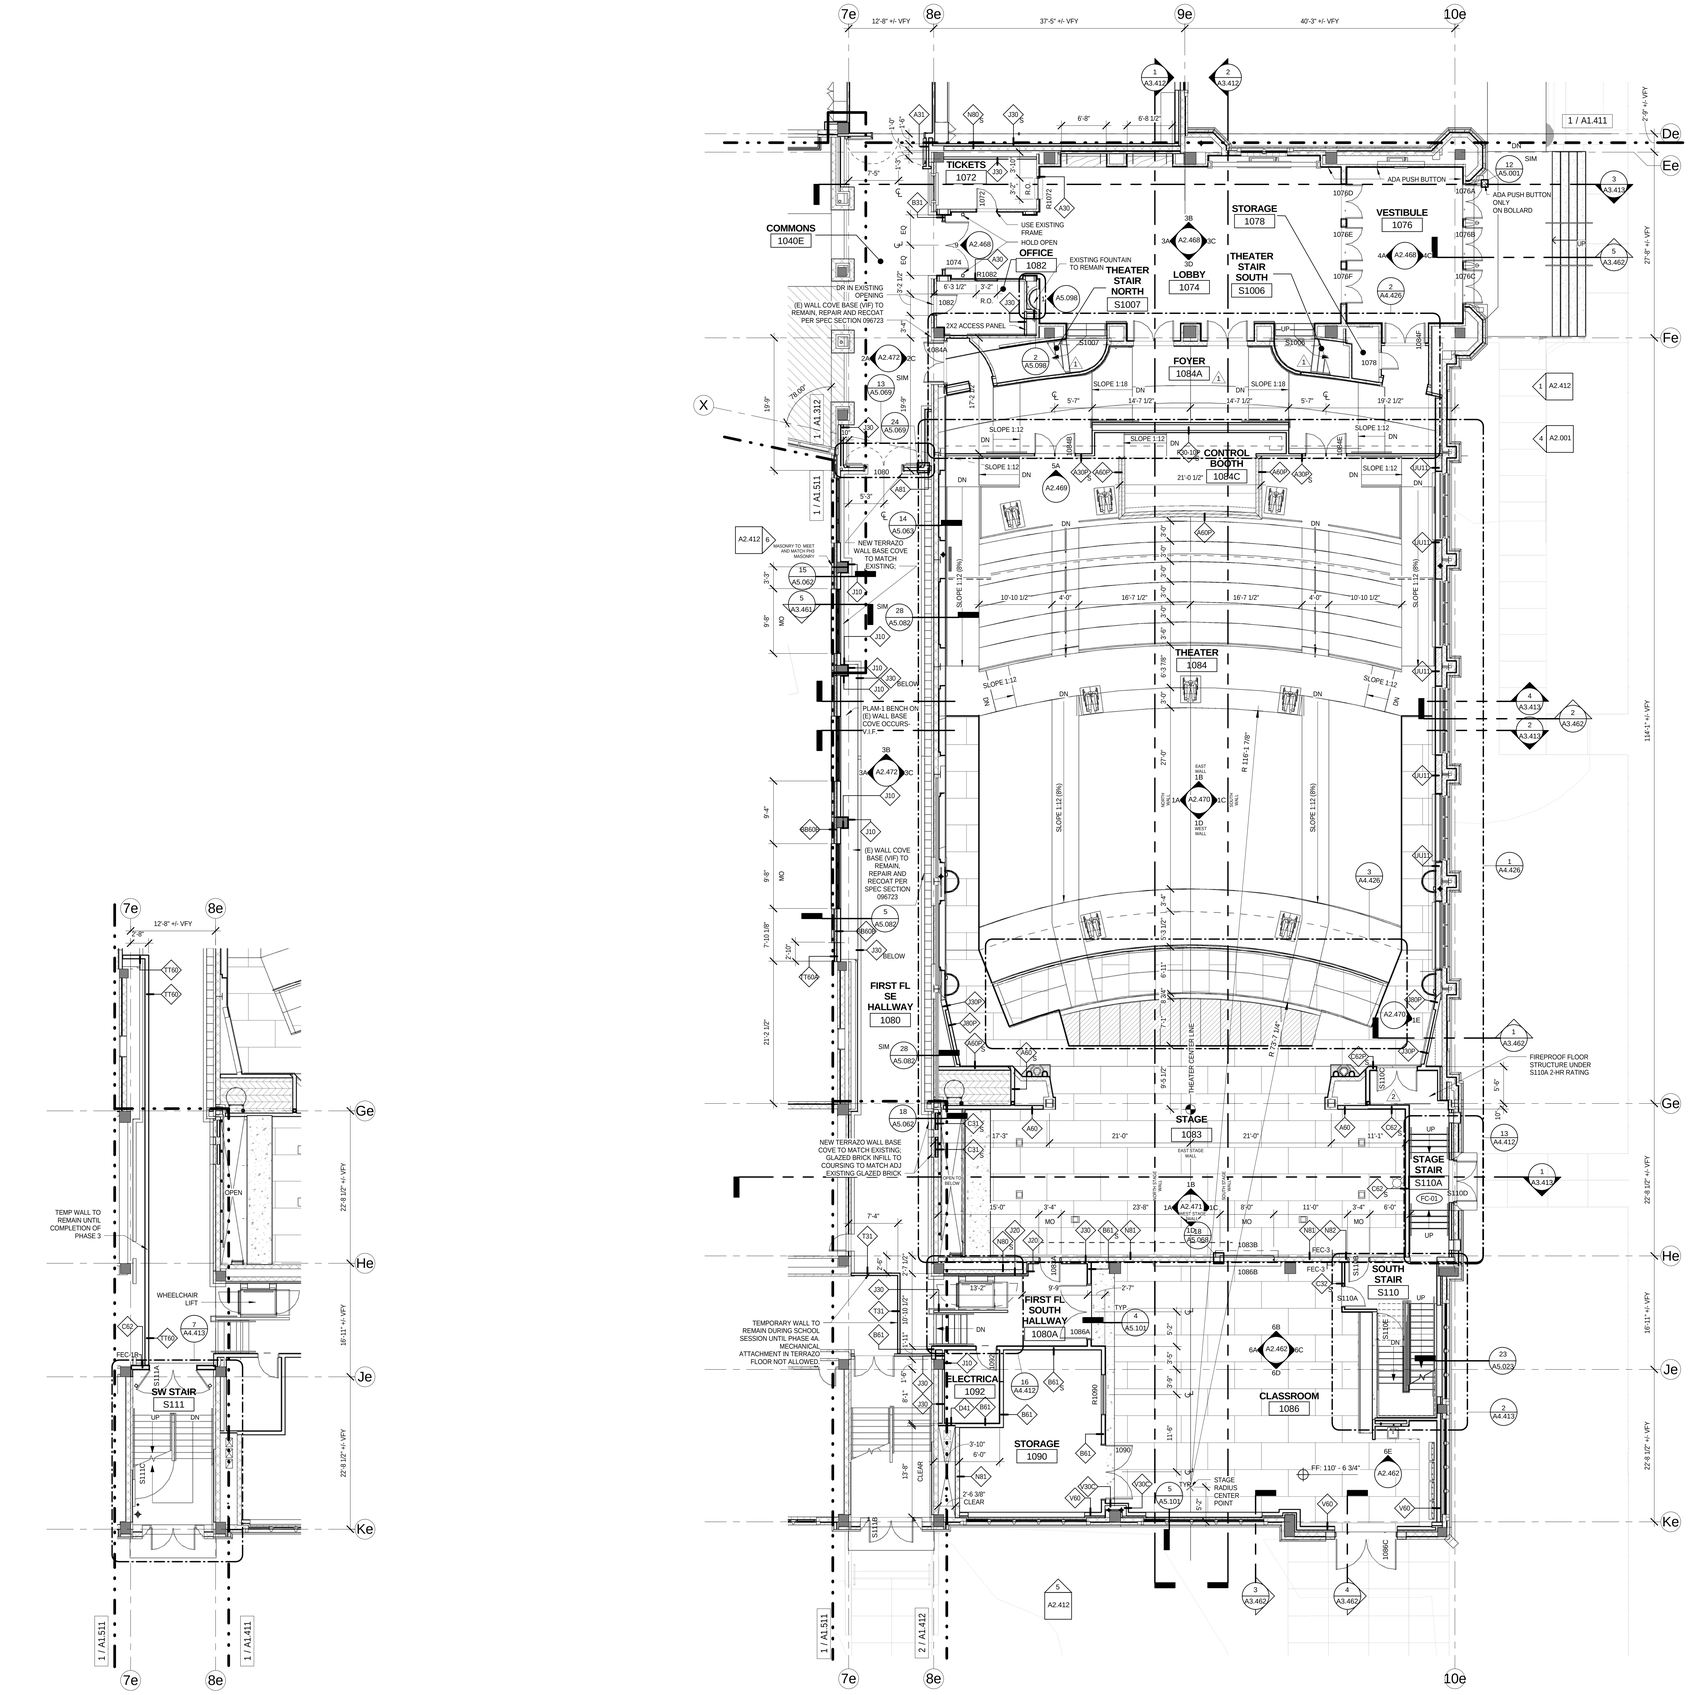

1 PH4_THEATER WING PLAN LEVEL_01
1/8" = 1'-0"

2 PH4A_PLAN LEVEL_01
1/8" = 1'-0"

11/17/2014 2:27:57 PM

bassetti architects

71 Columbia Street, Suite 500
Seattle, Washington 98104
(206) 340 9500

ASSOCIATE ARCHITECT
AMUNDSEN ASSOCIATES LLC
212 E Second Street
Casper, WY 82601
(307) 234-9999

CIVIL ENGINEER
WLC ENGINEERING SURVEYING PLANNING
200 Pronghorn St.
Casper, WY 82601
(307) 266 2524

LANDSCAPE ARCHITECT
SWIFT COMPANY LLC
3131 Western Avenue Suite M423
Seattle, WA 98121
(206) 632 2038

STRUCTURAL ENGINEER
PCS STRUCTURAL SOLUTIONS
1250 Pacific Ave Suite 701
Tacoma, WA 98402
(253) 383-2797

MECHANICAL & ELECTRICAL ENGINEERS
WSP GROUP
600 University Street Suite 500
Seattle, WA 98101
(206) 342 9900

THEATER CONSULTANT
PLA DESIGNS INC.
6230 SW Zabaco Terrace
Aloha, OR 97007
(503) 642 2168

FOOD SERVICE CONSULTANT
JLR DESIGN GROUP
557 Roy Street Suite 175A
Seattle, WA 98109
(206) 625 0070

ACOUSTICAL & A/V CONSULTANT
SPARLING
4100 194th Street SW, Suite 400
Lynnwood, WA 98036
(206) 667 0555

CONSTRUCTION MANAGER AT RISK
AP WYOMING
1800 Carey Avenue, 4th Floor
Cheyenne, Wyoming 82001
(307) 426-4242

LICENSED ARCHITECT
MARVIN BROCKIE
C-2547
Date: 11/20/14
STATE OF WYOMING

0' 1/2" 1" 2"

THIS DRAWING IS 36" X 48"
USE THIS SCALE TO VERIFY
CORRECT DRAWING SIZE

3	CCD-008R2	08/26/2014
2	95% CD-ADDENDUM NO.4	06/27/2014
1	95% CD-ADDENDUM NO.3	06/25/2014
Δ	REVISIONS	DATE

P4
P4A
KEY PLAN

NATRONA COUNTY SCHOOL DISTRICT

Natrona County High School

930 SOUTH ELM STREET
CASPER WY 82601

JOB NO: 11855.00
ISSUE DATE: 11/20/2014
DRAWN BY: KES, KAW

100% Construction Documents

PHASE 4 THEATER WING FIRST FLOOR PLAN

A1.412

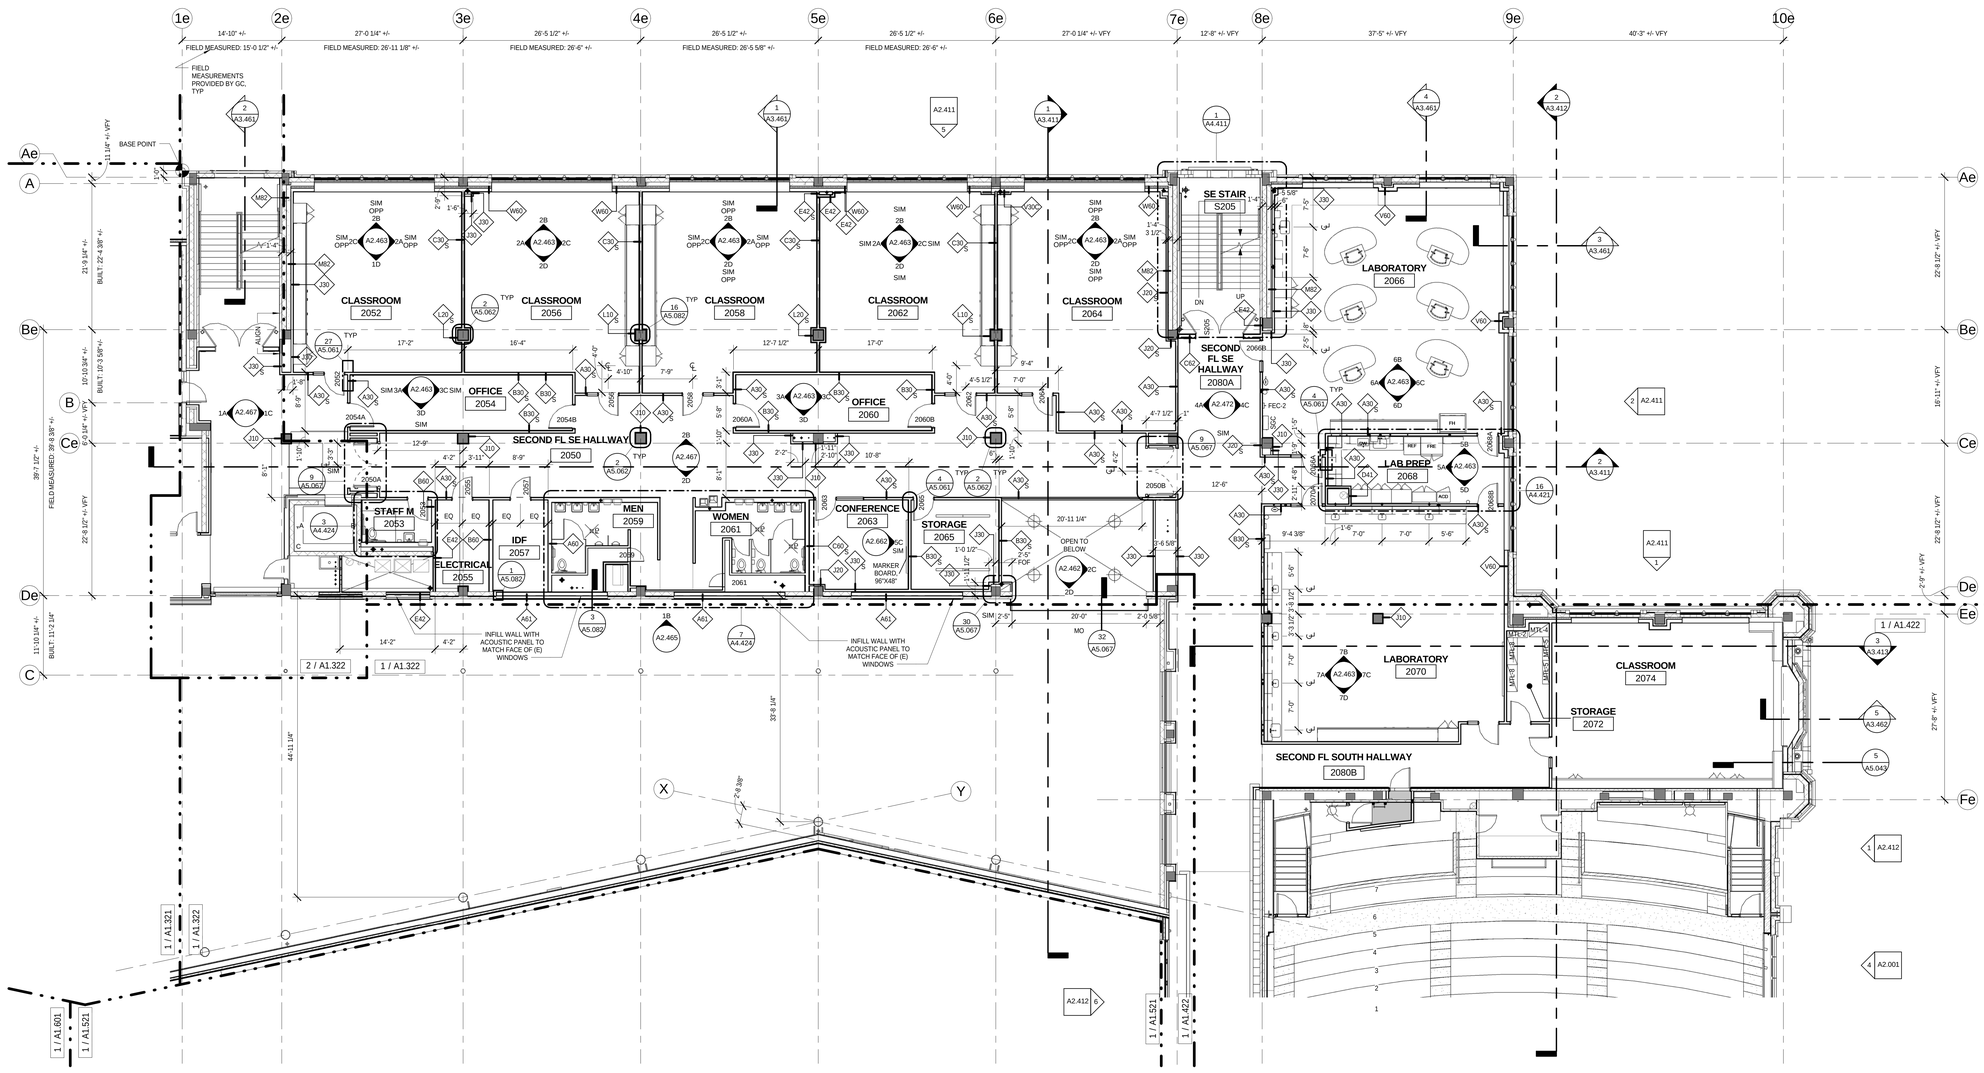

1 PH4_SE WING PLAN LEVEL_02
1/8" = 1'-0"

bassetti architects

71 Columbia Street, Suite 500
Seattle, Washington 98104
(206) 340 9500

ASSOCIATE ARCHITECT
AMUNDSEN ASSOCIATES LLC
212 E Second Street
Casper, WY 82601
(307) 234-9999

CIVIL ENGINEER
WLC ENGINEERING SURVEYING PLANNING
200 Pronghorn St.
Casper, WY 82601
(307) 266 2524

LANDSCAPE ARCHITECT
SWIFT COMPANY LLC
3131 Western Avenue Suite M423
Seattle, WA 98121
(206) 632 2038

STRUCTURAL ENGINEER
PCS STRUCTURAL SOLUTIONS
1250 Pacific Ave Suite 701
Tacoma, WA 98402
(253) 383-2797

MECHANICAL & ELECTRICAL ENGINEERS
WSP GROUP
600 University Street Suite 500
Seattle, WA 98101
(206) 342 9900

THEATER CONSULTANT
PLA DESIGNS INC.
6230 SW Zabaco Terrace
Aloha, OR 97007
(503) 642 2168

FOOD SERVICE CONSULTANT
JLR DESIGN GROUP
557 Roy Street Suite 175A
Seattle, WA 98109
(206) 625 0070

ACOUSTICAL & A/V CONSULTANT
SPARLING
4100 194th Street SW, Suite 400
Lynnwood, WA 98036
(206) 667 0555

CONSTRUCTION MANAGER AT RISK
AP WYOMING
1800 Carey Avenue, 4th Floor
Cheyenne, Wyoming 82001
(307) 426-4242

LICENSED ARCHITECT KEVIN BROOKS C-2547 Date 11/20/14 STATE OF WYOMING

0' 1/2" 1" 2'

THIS DRAWING IS 36" X 48"
USE THIS SCALE TO VERIFY
CORRECT DRAWING SIZE

#	REVISIONS	DATE

KEY PLAN

NATRONA COUNTY SCHOOL DISTRICT

Natrona County High School

930 SOUTH ELM STREET
CASPER WY 82601

JOB NO.: 11855.00
ISSUE DATE: 11/20/2014
DRAWN BY: KES, CJF

PHASE 4
SE WING
SECOND
FLOOR PLAN

A1.421

100% Construction Documents

11/17/2014 2:28:16 PM

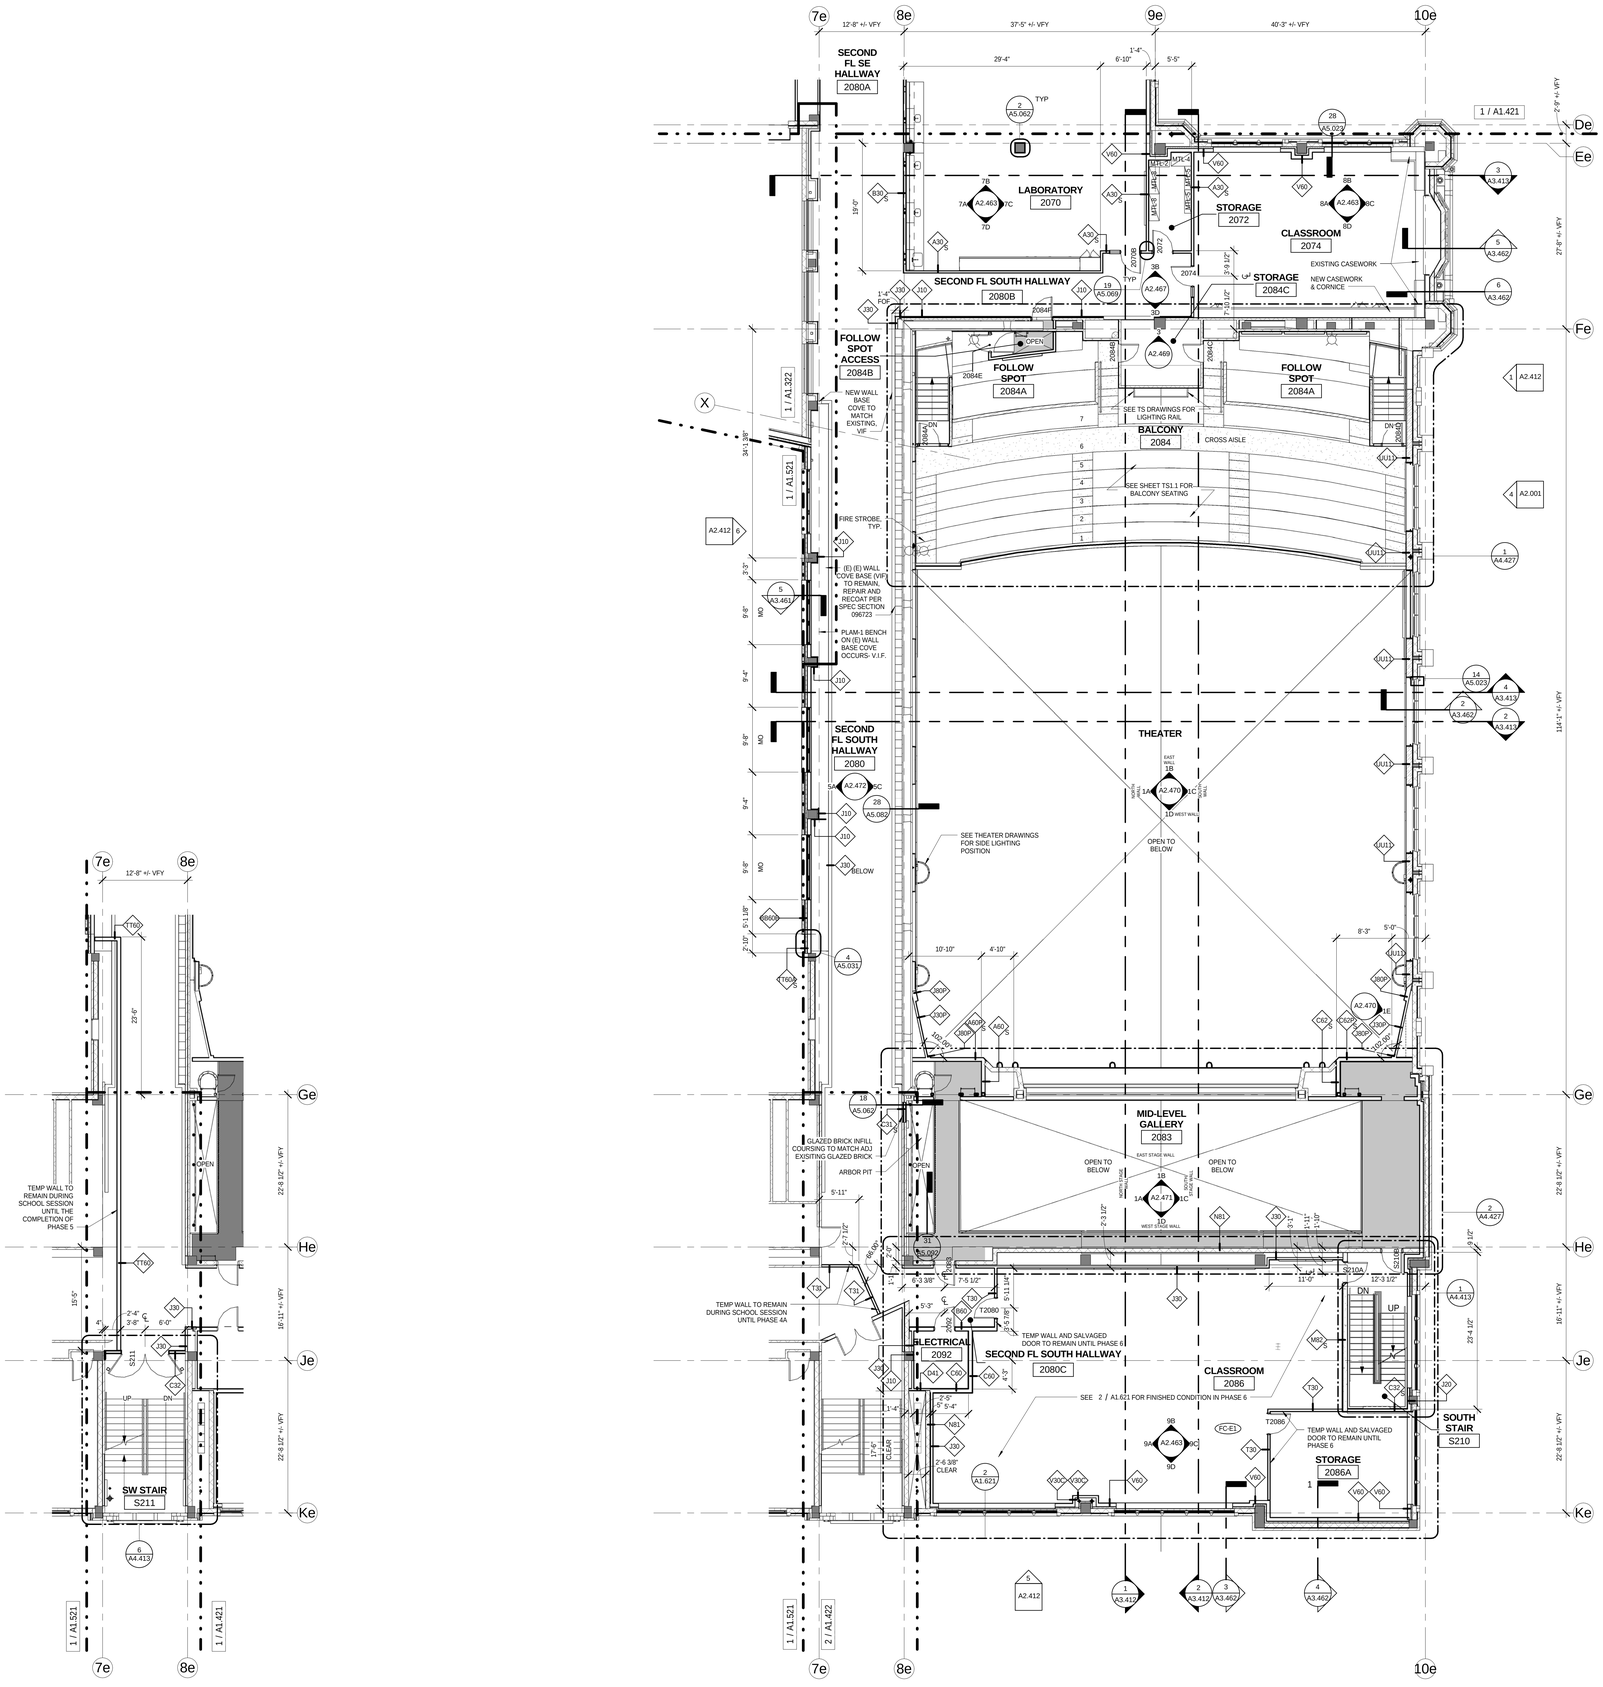

1 PH4_THEATER WING PLAN LEVEL_02
1/8" = 1'-0"

2 PH4A_PLAN LEVEL_02
1/8" = 1'-0"

bassetti architects
71 Columbia Street, Suite 500
Seattle, Washington 98104
(206) 340 9500

ASSOCIATE ARCHITECT
AMUNDSEN ASSOCIATES LLC
212 E Second Street
Casper, WY 82601
(307) 234-9999

CIVIL ENGINEER
WLC ENGINEERING SURVEYING PLANNING
200 Pronghorn St.
Casper, WY 82601
(307) 266 2524

LANDSCAPE ARCHITECT
SWIFT COMPANY LLC
3131 Western Avenue Suite M423
Seattle, WA 98121
(206) 632 2038

STRUCTURAL ENGINEER
PCS STRUCTURAL SOLUTIONS
1250 Pacific Ave Suite 701
Tacoma, WA 98402
(253) 383-2797

MECHANICAL & ELECTRICAL ENGINEERS
WSP GROUP
600 University Street Suite 500
Seattle, WA 98101
(206) 342 9900

THEATER CONSULTANT
PLA DESIGNS INC.
6230 SW Zabaco Terrace
Aloha, OR 97007
(503) 642 2168

FOOD SERVICE CONSULTANT
JLR DESIGN GROUP
557 Roy Street Suite 175A
Seattle, WA 98109
(206) 625 0070

ACOUSTICAL & A/V CONSULTANT
SPARLING
4100 194th Street SW, Suite 400
Lynnwood, WA 98036
(206) 667 0555

CONSTRUCTION MANAGER AT RISK
AP WYOMING
1800 Carey Avenue, 4th Floor
Cheyenne, Wyoming 82001
(307) 426-4242

LICENSED ARCHITECT
KEVIN BROOKS
C-2547
Date 11/20/14
STATE OF WYOMING

0' 1/2" 1" 2"
THIS DRAWING IS 36" X 48"
USE THIS SCALE TO VERIFY CORRECT DRAWING SIZE

#	REVISIONS	DATE

P4
P4A
KEY PLAN

NATRONA COUNTY SCHOOL DISTRICT

Natrona County High School

930 SOUTH ELM STREET
CASPER WY 82601

JOB NO: 11855.00
ISSUE DATE: 11/20/2014
DRAWN BY: KES, KAW

PHASE 4
THEATER WING
SECOND FLOOR PLAN

A1.422

100% Construction Documents

11/17/2014 2:28:36 PM

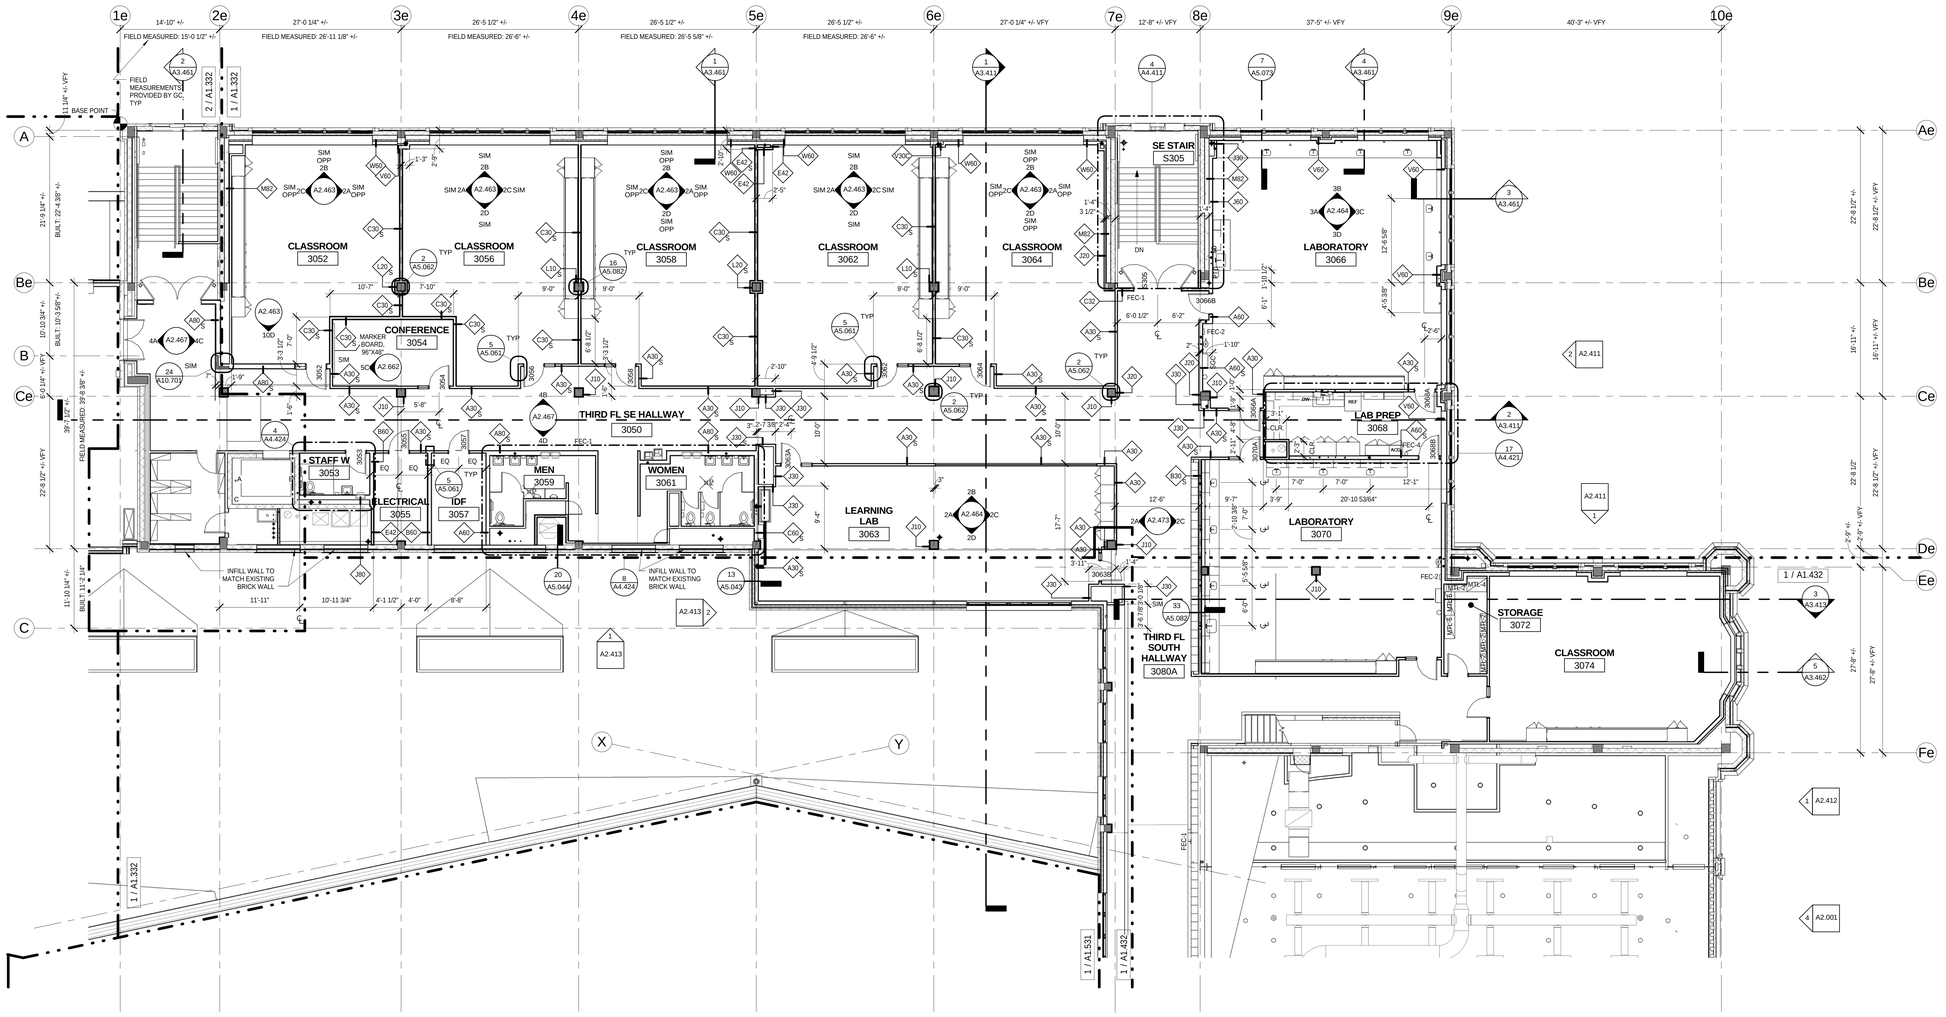

1 PH4_SE WING PLAN LEVEL_03
1/8" = 1'-0"

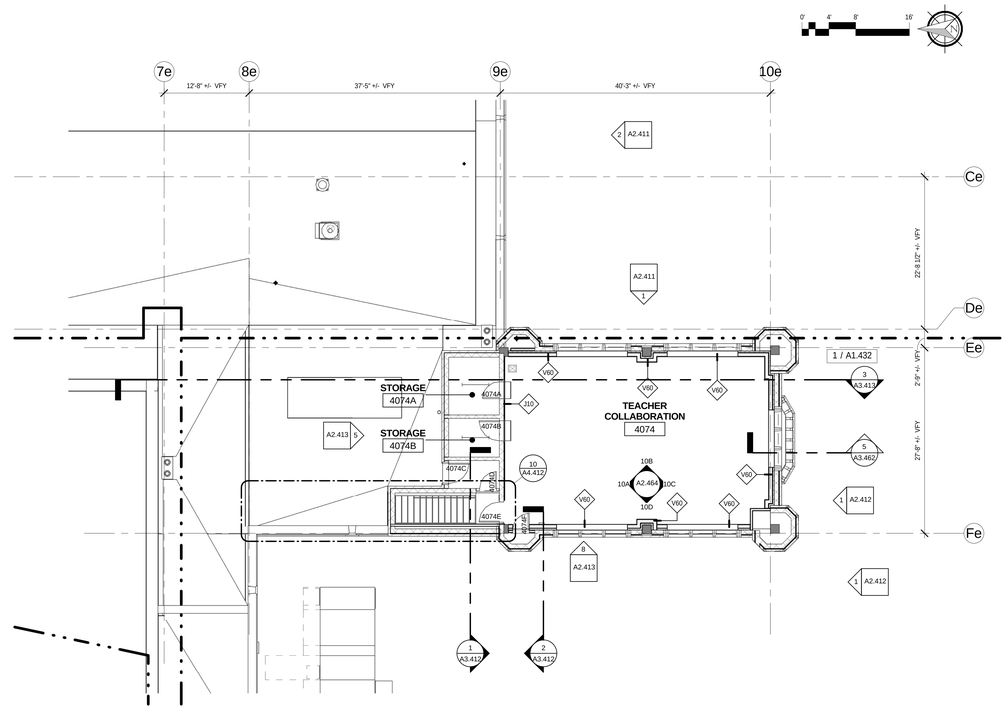

2 PH4_SE WING PLAN LEVEL_04
1/8" = 1'-0"

bassetti architects
71 Columbia Street, Suite 500
Seattle, Washington 98104
(206) 340 9500

ASSOCIATE ARCHITECT
AMUNDSEN ASSOCIATES LLC
212 E Second Street
Casper, WY 82601
(307) 234-9999

CIVIL ENGINEER
WLC ENGINEERING SURVEYING PLANNING
200 Pronghorn St.
Casper, WY 82601
(307) 266 2524

LANDSCAPE ARCHITECT
SWIFT COMPANY LLC
3131 Western Avenue Suite M423
Seattle, WA 98121
(206) 632 2038

STRUCTURAL ENGINEER
PCS STRUCTURAL SOLUTIONS
1250 Pacific Ave Suite 701
Tacoma, WA 98402
(253) 383-2797

MECHANICAL & ELECTRICAL ENGINEERS
WSP GROUP
600 University Street Suite 500
Seattle, WA 98101
(206) 342 9900

THEATER CONSULTANT
PLA DESIGNS INC.
6230 SW Zabaco Terrace
Aloha, OR 97007
(503) 642 2168

FOOD SERVICE CONSULTANT
JLR DESIGN GROUP
557 Roy Street Suite 175A
Seattle, WA 98109
(206) 625 0070

ACOUSTICAL & A/V CONSULTANT
SPARLING
4100 194th Street SW, Suite 400
Lynnwood, WA 98036
(206) 667 0555

CONSTRUCTION MANAGER AT RISK
AP WYOMING
1800 Carey Avenue, 4th Floor
Cheyenne, Wyoming 82001
(307) 426-4242

LICENSED ARCHITECT
C-2547
KEVIN BROSNAHAN
Date 11/20/14
STATE OF WYOMING

0' 1/2" 1" 2'

THIS DRAWING IS 36" X 48"
USE THIS SCALE TO VERIFY
CORRECT DRAWING SIZE

REVISIONS	DATE

KEY PLAN

NATRONA COUNTY SCHOOL DISTRICT

Natrona County High School

930 SOUTH ELM STREET
CASPER WY 82601

JOB NO: 11855.00
ISSUE DATE: 11/20/2014
DRAWN BY: KES, CJF

PHASE 4
SE WING
THIRD &
FOURTH
FLOOR PLAN

A1.431

100% Construction Documents

11/17/2014 2:28:57 PM

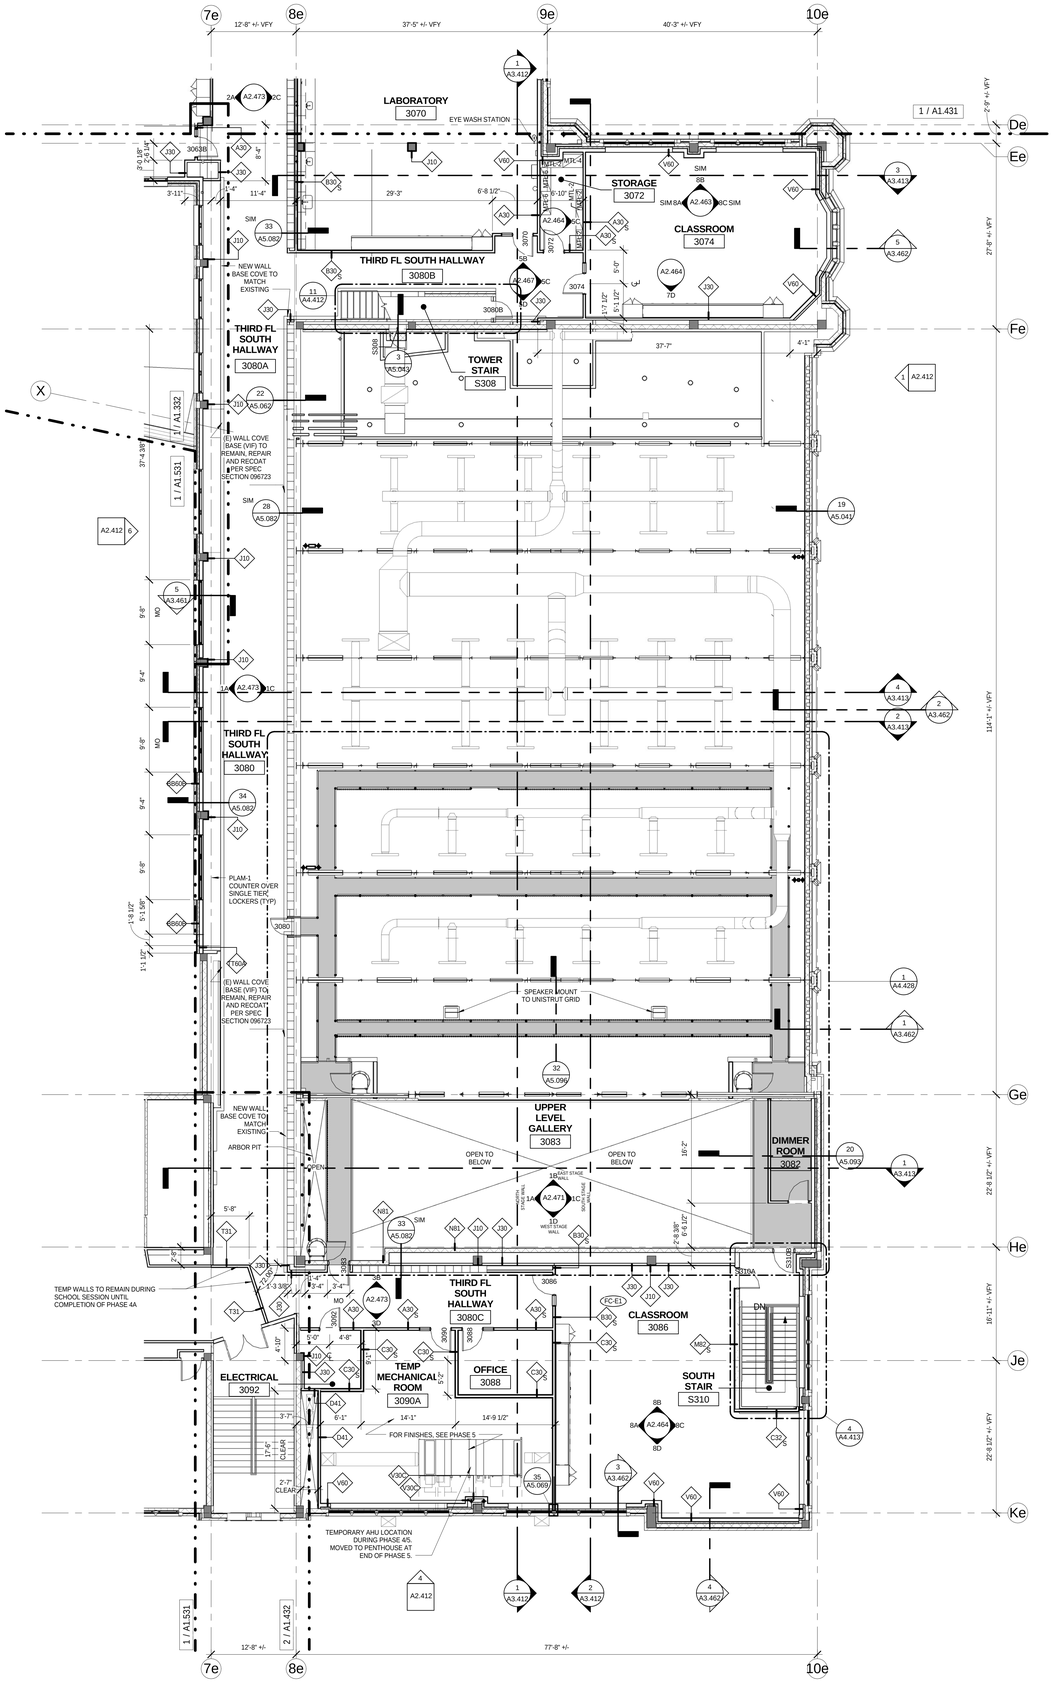

1 PH4_THEATER WING PLAN LEVEL_03
1/8" = 1'-0"

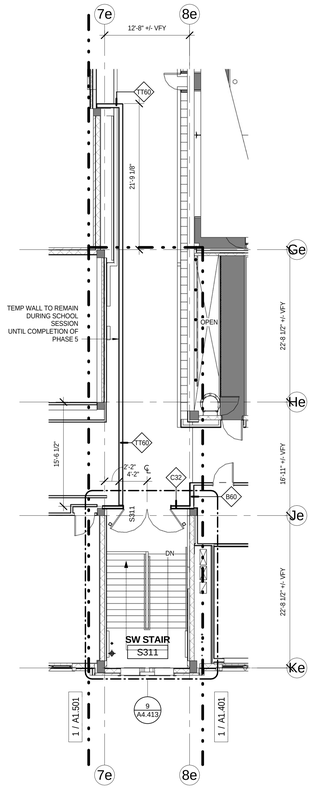

2 PH4A_PLAN LEVEL_03
1/8" = 1'-0"

bassetti architects
71 Columbia Street, Suite 500
Seattle, Washington 98104
(206) 340 9500

ASSOCIATE ARCHITECT
AMUNDSEN ASSOCIATES LLC
212 E Second Street
Casper, WY 82601
(307) 234-9999

CIVIL ENGINEER
WLC ENGINEERING SURVEYING PLANNING
200 Pronghorn St.
Casper, WY 82601
(307) 266 2524

LANDSCAPE ARCHITECT
SWIFT COMPANY LLC
3131 Western Avenue Suite M423
Seattle, WA 98121
(206) 632 2038

STRUCTURAL ENGINEER
PCS STRUCTURAL SOLUTIONS
1250 Pacific Ave Suite 701
Tacoma, WA 98402
(253) 383-2797

MECHANICAL & ELECTRICAL ENGINEERS
WSP GROUP
600 University Street Suite 500
Seattle, WA 98101
(206) 342 9900

THEATER CONSULTANT
PLA DESIGNS INC.
6230 SW Zabaco Terrace
Aloha, OR 97007
(503) 642 2168

FOOD SERVICE CONSULTANT
JLR DESIGN GROUP
557 Roy Street Suite 175A
Seattle, WA 98109
(206) 625 0070

ACOUSTICAL & A/V CONSULTANT
SPARLING
4100 194th Street SW, Suite 400
Lynnwood, WA 98036
(206) 667 0555

CONSTRUCTION MANAGER AT RISK
AP WYOMING
1800 Carey Avenue, 4th Floor
Cheyenne, Wyoming 82001
(307) 426-4242

LICENSED ARCHITECT
KEVIN BROOKS
C-2547
Date 11/20/14
STATE OF WYOMING

0' 1/2" 1" 2'7"
THIS DRAWING IS 36" X 48"
USE THIS SCALE TO VERIFY CORRECT DRAWING SIZE

	REVISIONS	DATE

P4
P4A
KEY PLAN

NATRONA COUNTY SCHOOL DISTRICT

Natrona County High School

930 SOUTH ELM STREET
CASPER WY 82601

JOB NO: 11855.00
ISSUE DATE: 11/20/2014
DRAWN BY: KES, KAW

PHASE 4 THEATER WING THIRD FLOOR PLAN

A1.432

100% Construction Documents

11/17/2014 2:29:20 PM

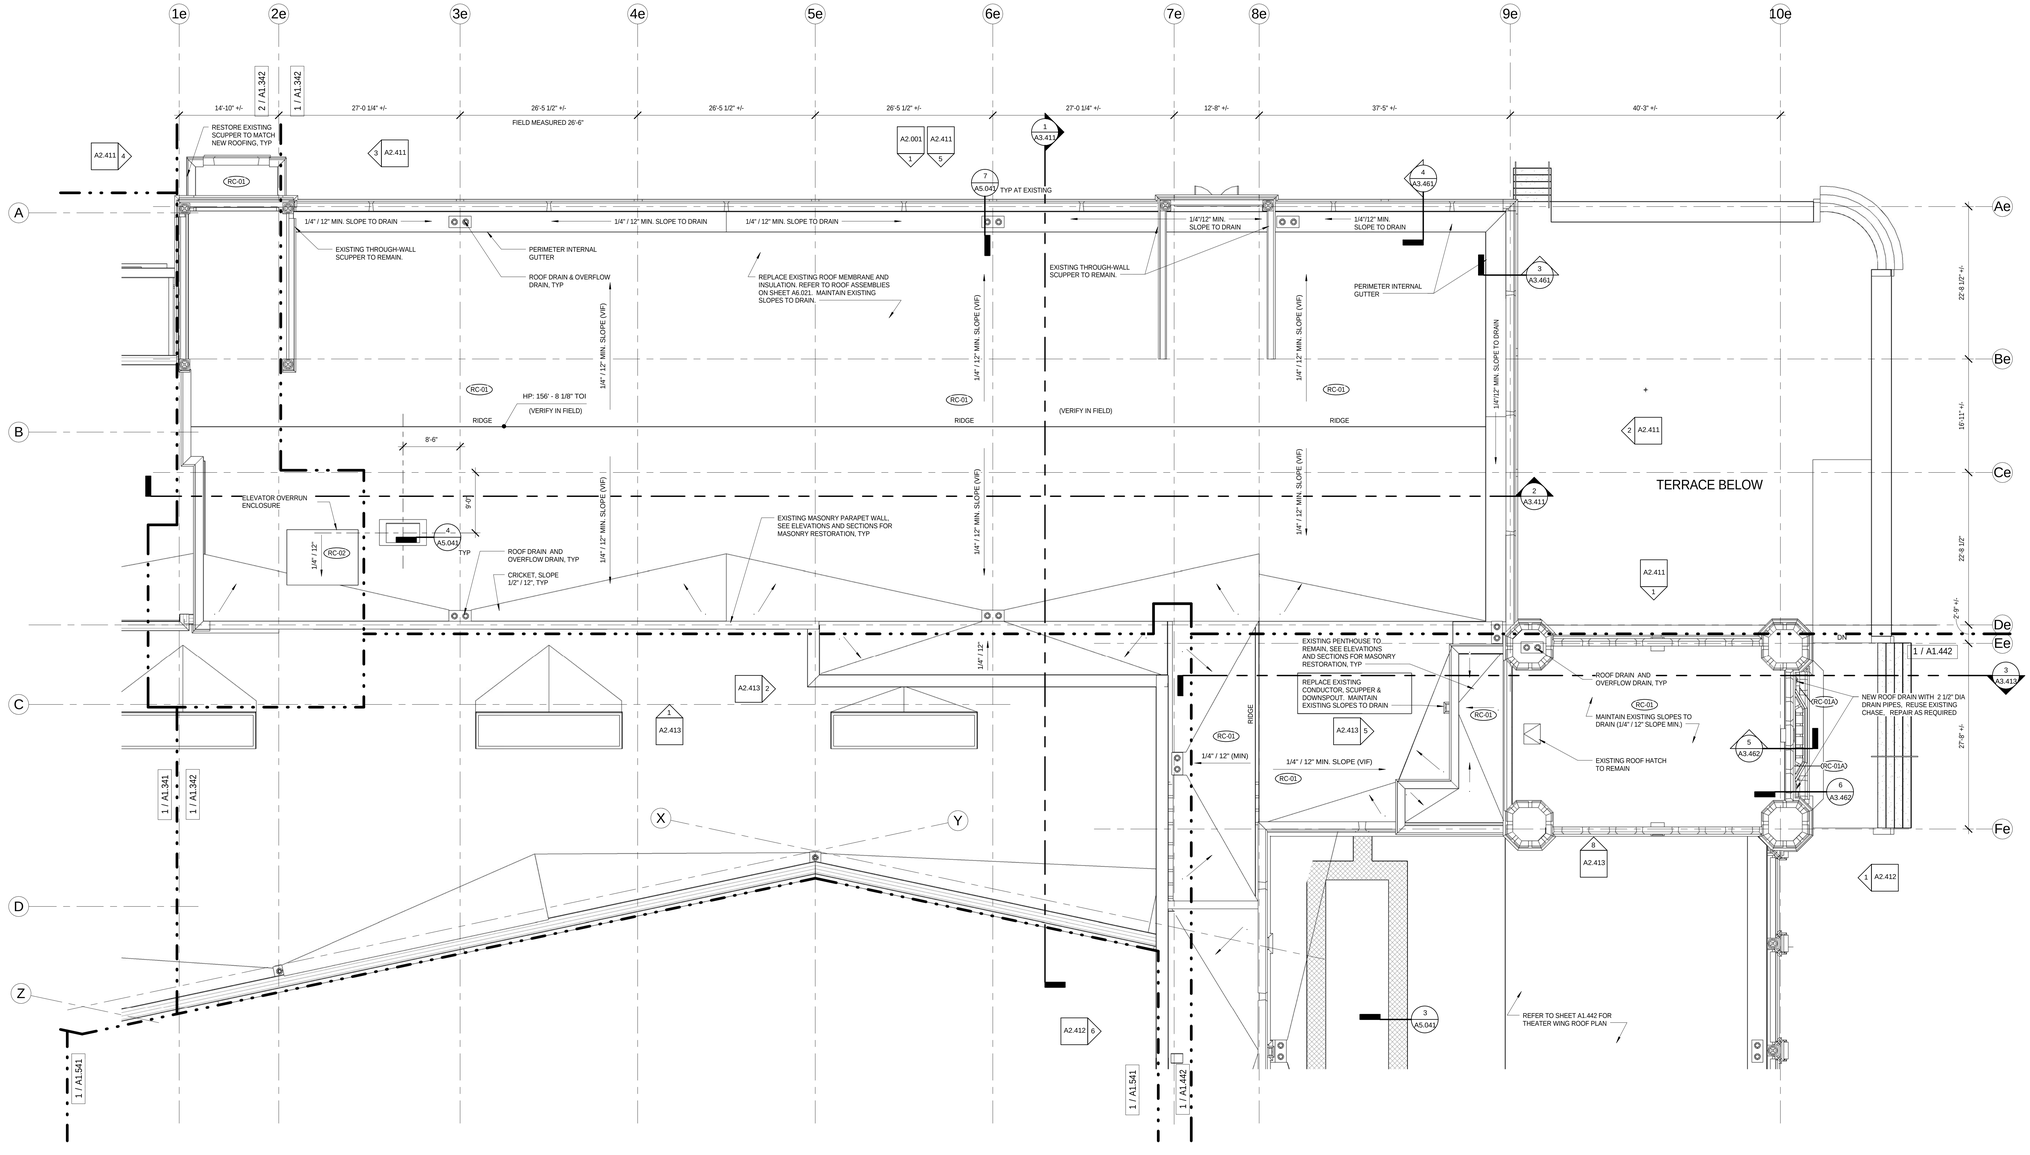

1 PH4_SE WING PLAN ROOF
1/8" = 1'-0"

GENERAL NOTES - ROOF PLANS

1. REFER TO SHEET A6.021 FOR ROOF TYPES
2. ALL CRICKETS TO BE SLOPED AT 1/2" PER 12", TYP. UNLESS OTHERWISE NOTED.
3. REFER TO STRUCTURAL DRAWINGS FOR ROOF PENETRATION DIMENSIONS.
4. ROOF SLOPES INDICATED ON PLAN ARE APPROXIMATE. USE T.O.S. AND T.O.I. FOR ROOF SLOPE CALCULATIONS. CONTRACTOR TO VERIFY.

LEGEND - ROOF PLAN

- RC-## — ROOF ASSEMBLY TYPE. REFER TO A6.021 FOR DETAILS.
- ROOF DRAIN WITH OVERFLOW DRAIN
- ROOF DRAIN
- FA — FALL ARREST ANCHOR
- MEMBRANE ACCESS WALKWAY 24" ROLL
- SK1 — SKYLIGHT TYPE - 1: 5'-0" X 20'-10" ALUMINUM FRAMED SKYLIGHT SINGLE SLOPE AT 2:12 WITH 2'-6" MIN. CURB
- SK2 — SKYLIGHT TYPE - 2: 6'-0" X 12'-2 1/2" ALUMINUM FRAMED SKYLIGHT SINGLE SLOPE AT 2:12 WITH 2'-6" MIN. CURB
- SK3 — SKYLIGHT TYPE - 3: 5'-0" X 20' - 1/2" ALUMINUM FRAMED SKYLIGHT SINGLE SLOPE AT 2:12 WITH 2'-6" MIN. CURB

0' 4' 8' 16'

11/17/2014 2:29:46 PM

bassetti architects
71 Columbia Street, Suite 500
Seattle, Washington 98104
(206) 340 9500

ASSOCIATE ARCHITECT
AMUNDSEN ASSOCIATES LLC
212 E Second Street
Casper, WY 82601
(307) 234-9999

CIVIL ENGINEER
WLC ENGINEERING SURVEYING PLANNING
200 Pronghorn St.
Casper, WY 82601
(307) 266 2524

LANDSCAPE ARCHITECT
SWIFT COMPANY LLC
3131 Western Avenue Suite M423
Seattle, WA 98121
(206) 632 2038

STRUCTURAL ENGINEER
PCS STRUCTURAL SOLUTIONS
1250 Pacific Ave Suite 701
Tacoma, WA 98402
(253) 383-2797

MECHANICAL & ELECTRICAL ENGINEERS
WSP GROUP
600 University Street Suite 500
Seattle, WA 98101
(206) 342 9900

THEATER CONSULTANT
PLA DESIGNS INC.
6230 SW Zabaco Terrace
Aloha, OR 97007
(503) 642 2168

FOOD SERVICE CONSULTANT
JLR DESIGN GROUP
557 Roy Street Suite 175A
Seattle, WA 98109
(206) 625 0070

ACOUSTICAL & A/V CONSULTANT
SPARLING
4100 194th Street SW, Suite 400
Lynnwood, WA 98036
(206) 667 0555

CONSTRUCTION MANAGER AT RISK
AP WYOMING
1800 Carey Avenue, 4th Floor
Cheyenne, Wyoming 82001
(307) 426-4242

LICENSED ARCHITECT
C-2547
KEVIN BROOKHART
Date: 11/20/14
STATE OF WYOMING

0' 1/2" 1" 2'1"

THIS DRAWING IS 36" X 48"
USE THIS SCALE TO VERIFY
CORRECT DRAWING SIZE

	REVISIONS	DATE

P4

KEY PLAN

NATRONA COUNTY SCHOOL DISTRICT

Natrona County High School

930 SOUTH ELM STREET
CASPER WY 82601

JOB NO: 11855.00
ISSUE DATE: 11/20/2014
DRAWN BY: JSC

PHASE 4
SE WING ROOF PLAN

A1.441

100% Construction Documents

GENERAL NOTES - ROOF PLANS

1. REFER TO SHEET A6.021 FOR ROOF TYPES
2. ALL CRICKETS TO BE SLOPED AT 1/2" PER 12", TYP. UNLESS OTHERWISE NOTED.
3. REFER TO STRUCTURAL DRAWINGS FOR ROOF PENETRATION DIMENSIONS.
4. ROOF SLOPES INDICATED ON PLAN ARE APPROXIMATE. USE T.O.S. AND T.O.I. FOR ROOF SLOPE CALCULATIONS. CONTRACTOR TO VERIFY.

LEGEND - ROOF PLAN

RC-##	ROOF ASSEMBLY TYPE. REFER TO A6.021 FOR DETAILS.
	ROOF DRAIN WITH OVERFLOW DRAIN
	ROOF DRAIN
FA	FALL ARREST ANCHOR
	MEMBRANE ACCESS WALKWAY 24" ROLL
S1	SKYLIGHT TYPE - 1 5'-0" X 20'-10" ALUMINUM FRAMED SKYLIGHT SINGLE SLOPE AT 2:12 WITH 2'-6" MIN. CURB
S2	SKYLIGHT TYPE - 2 6'-0" X 12'-2 1/2" ALUMINUM FRAMED SKYLIGHT SINGLE SLOPE AT 2:12 WITH 2'-6" MIN. CURB
S3	SKYLIGHT TYPE - 3 5'-0" X 20'-10" ALUMINUM FRAMED SKYLIGHT SINGLE SLOPE AT 2:12 WITH 2'-6" MIN. CURB

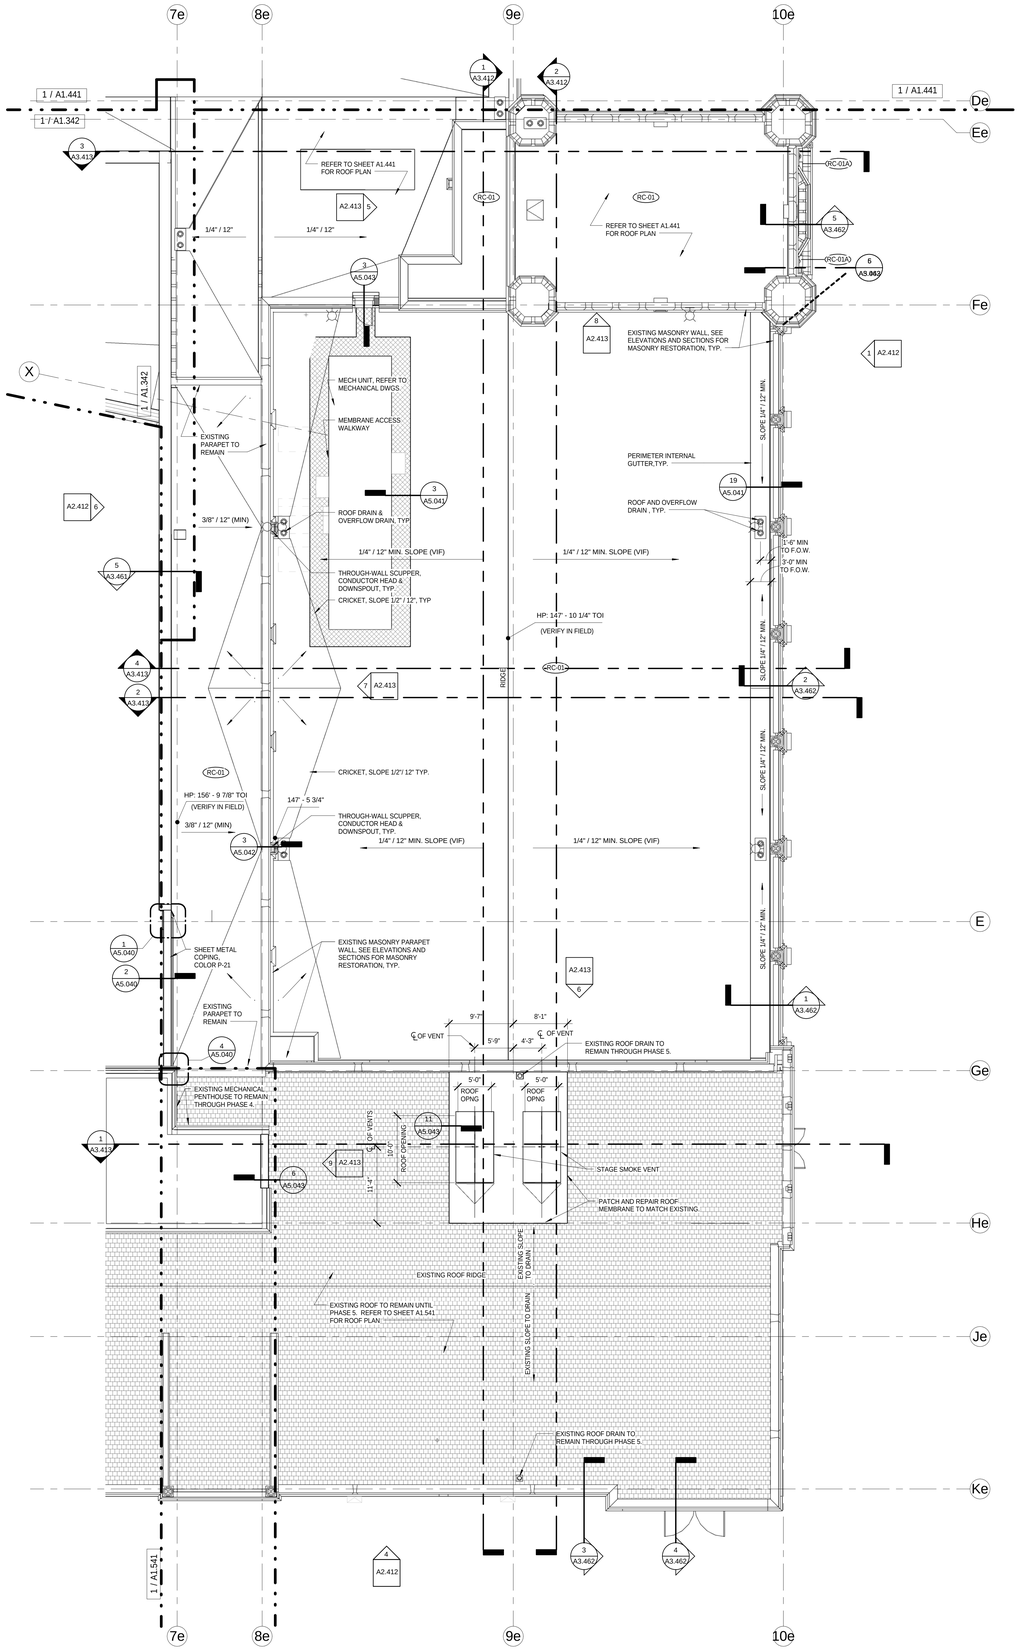

1 PH4_THEATER WING PLAN ROOF
1/8" = 1'-0"

0' 4' 8' 16'

11/17/2014 2:30:17 PM

100% Construction Documents

bassetti architects

71 Columbia Street, Suite 500
Seattle, Washington 98104
(206) 340 9500

ASSOCIATE ARCHITECT
AMUNDSEN ASSOCIATES LLC
212 E Second Street
Casper, WY 82601
(307) 234-9999

CIVIL ENGINEER
WLC ENGINEERING SURVEYING PLANNING
200 Pronghorn St.
Casper, WY 82601
(307) 266 2524

LANDSCAPE ARCHITECT
SWIFT COMPANY LLC
3131 Western Avenue Suite M423
Seattle, WA 98121
(206) 632 2038

STRUCTURAL ENGINEER
PCS STRUCTURAL SOLUTIONS
1250 Pacific Ave Suite 701
Tacoma, WA 98402
(253) 383-2797

MECHANICAL & ELECTRICAL ENGINEERS
WSP GROUP
600 University Street Suite 500
Seattle, WA 98101
(206) 342 9900

THEATER CONSULTANT
PLA DESIGNS INC.
6230 SW Zabaco Terrace
Aloha, OR 97007
(503) 642 2168

FOOD SERVICE CONSULTANT
JLR DESIGN GROUP
557 Roy Street Suite 175A
Seattle, WA 98109
(206) 625 0070

ACOUSTICAL & A/V CONSULTANT
SPARLING
4100 194th Street SW, Suite 400
Lynnwood, WA 98036
(206) 667 0555

CONSTRUCTION MANAGER AT RISK
AP WYOMING
1800 Carey Avenue, 4th Floor
Cheyenne, Wyoming 82001
(307) 426-4242

LICENSED ARCHITECT
C-2547
DARWIN BROCKMAN
Date: 11/20/14
STATE OF WYOMING

0' 1/2" 1" 2"

THIS DRAWING IS 36" X 48"
USE THIS SCALE TO VERIFY CORRECT DRAWING SIZE

	REVISIONS	DATE
4		

P4
P4A

KEY PLAN

NATRONA COUNTY SCHOOL DISTRICT

Natrona County High School

930 SOUTH ELM STREET
CASPER WY 82601

JOB NO: 11855.00
ISSUE DATE: 11/20/2014
DRAWN BY: JSC

PHASE 4 THEATER WING ROOF PLAN

A1.442

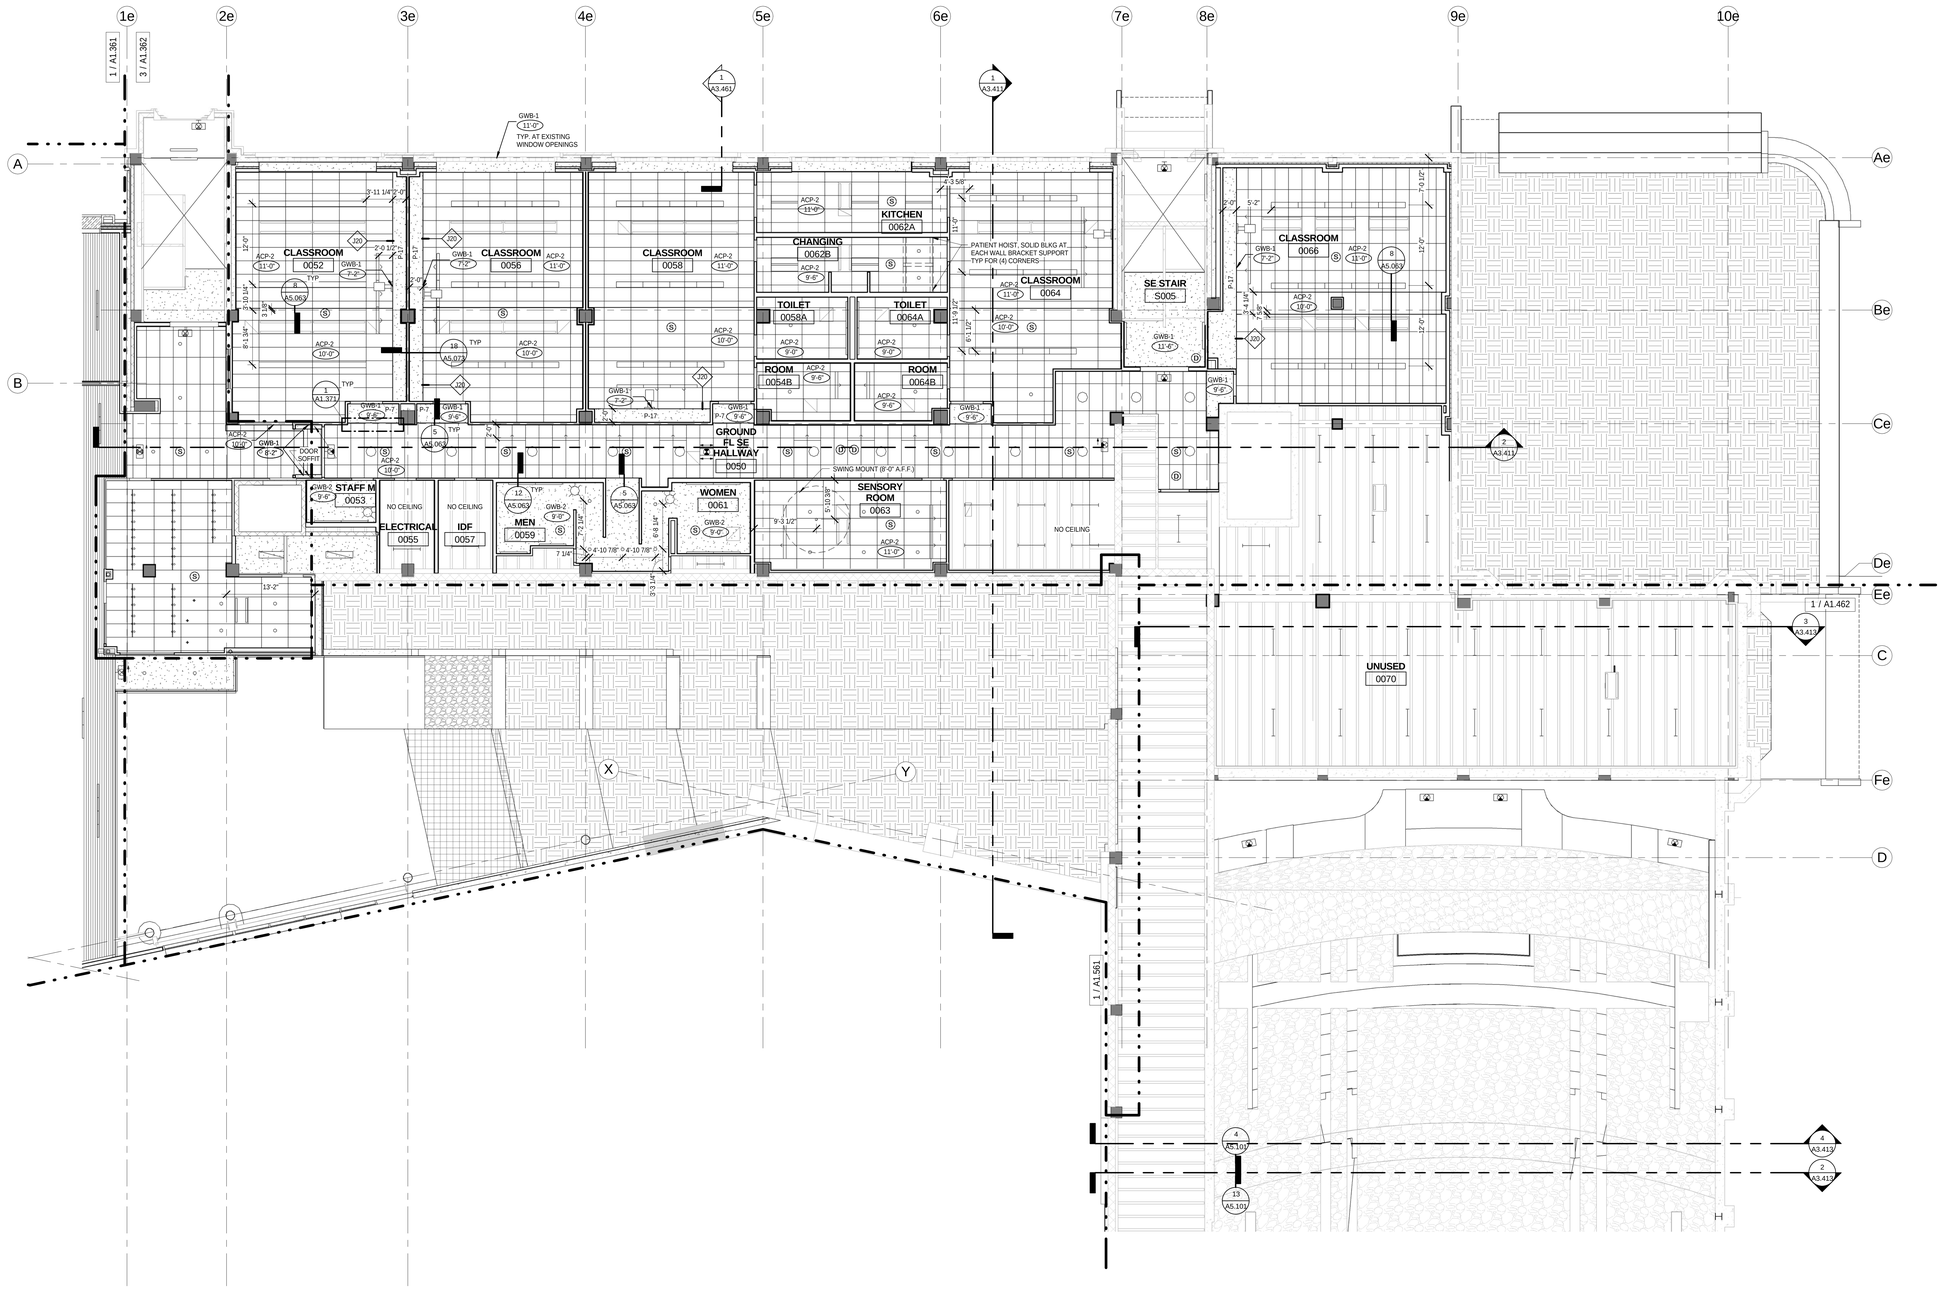

1 PH4_SE WING CEILING PLAN LEVEL_00
1/8" = 1'-0"

0' 4' 8' 16'

CEILING PLAN LEGEND

RCP NOTES:

1. COORDINATE ACCESS PANELS WITH MECHANICAL
2. CEILING GRID CENTERED IN ROOM UNLESS DIMENSIONED OTHERWISE
3. NO PROJECTIONS FROM CEILING LESS THAN 7' FROM F.F.
4. ALL DIMENSIONS TO FOF OR GRID LINE UNO
5. ALL PERFORATED METAL TYPE-1 UNO
6. WHERE THERE IS A DROP IN GWB SOFFIT, PROVIDE GWB VERTICAL WALL CLOSURE / RETURN, TO A MIN. OF 6" ABV ADJACENT CEILING UNO
7. NO CEILINGS: REFER TO MEP DRAWINGS FOR FIXTURE LOCATIONS
8. SEE 36 / A5.064 FOR TYPICAL LOCATIONS OF DEVICES IN CEILINGS
9. CENTER LIGHT FIXTURE TO CENTER OF ROOM FOR CONFERENCE ROOMS AND OFFICES
10. CEILING MOUNTED WALL WASHINGING LIGHT FIXTURES ARE +/- 2'-0" FROM WALL AND WITHIN CEILING GRID

FIXTURES AND EQUIPMENT

- CEILING SUPPLY DIFFUSER
- RETURN AIR GRILLEE
- LINEAR FLUORESCENT LIGHT FIXTURE
- WALL WASH
- RECESSED CAN
- PENDANT LIGHT
- EXIT SIGN
- WALL MOUNTED PROJECTOR (WMP)
- CEILING MOUNTED SPEAKER
- EXPOSED CEILING MOUNTED TELECOM DATA OUTLET
- GWB ACOUSTIC DIFFUSIVE PANEL

- ACP-1 (NOT USED)
- ACP-2
- ACP-3
- ACP-4
- ACP-5 GLUE ON ACOUSTICAL TILES, BLACK
- ACP-6 GLUE ON ACOUSTICAL TILES, WHITE
- AFP-1 ACOUSTICAL FABRIC CEILING PANEL
- AFP-7 STRETCHED FABRIC W/ ACOUSTIC BATT INSULATION
- GWB-1 3 5/8 16" OC MTL STUD FRAMING
- GWB-2 TEE BAR CEILING SUSPENSION SYSTEM
- GWB-3 1 HR RATED HORIZ SHAFT WALL
- GWB-4 2 HR RATED HORIZ SHAFT WALL
- GWB-6 RESILIENTLY SUSPENDED GYPSUM BOARD CEILING
- GWB-7 VENEER PLASTER GWB CEILING
- MTL-1 LINEAR METAL CEILING, MFG. STD. WHITE FINISH
- MTL-2 LINEAR METAL CEILING, CUSTOM COLOR, P-15 FINISH
- C-01 PLASTER / LATH TO MATCH EXISTING

11/18/2014 11:22:12 AM

100% Construction Documents

bassetti architects

71 Columbia Street, Suite 500
Seattle, Washington 98104
(206) 340 9500

ASSOCIATE ARCHITECT
AMUNDSEN ASSOCIATES LLC
212 E Second Street
Casper, WY 82601
(307) 234-9999

CIVIL ENGINEER
WLC ENGINEERING SURVEYING PLANNING
200 Pronghorn St.
Casper, WY 82601
(307) 266 2524

LANDSCAPE ARCHITECT
SWIFT COMPANY LLC
3131 Western Avenue Suite M423
Seattle, WA 98121
(206) 632 2038

STRUCTURAL ENGINEER
PCS STRUCTURAL SOLUTIONS
1250 Pacific Ave Suite 701
Tacoma, WA 98402
(253) 383-2797

MECHANICAL & ELECTRICAL ENGINEERS
WSP GROUP
600 University Street Suite 500
Seattle, WA 98101
(206) 342 9900

THEATER CONSULTANT
PLA DESIGNS INC.
6230 SW Zabaco Terrace
Aloha, OR 97007
(503) 642 2168

FOOD SERVICE CONSULTANT
JLR DESIGN GROUP
557 Roy Street Suite 175A
Seattle, WA 98109
(206) 625 0070

ACOUSTICAL & A/V CONSULTANT
SPARLING
4100 194th Street SW, Suite 400
Lynnwood, WA 98036
(206) 667 0555

CONSTRUCTION MANAGER AT RISK
AP WYOMING
1800 Carey Avenue, 4th Floor
Cheyenne, Wyoming 82001
(307) 426-4242

LICENSED ARCHITECT
MARVIN BROSAM
C-2547
Date 11/25/14
STATE OF WYOMING

0' 1/2" 1" 2'

THIS DRAWING IS 36" X 48"
USE THIS SCALE TO VERIFY
CORRECT DRAWING SIZE

	REVISIONS	DATE

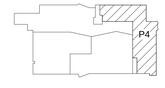

KEY PLAN

NATRONA COUNTY SCHOOL DISTRICT

Natrona County High School

930 SOUTH ELM STREET
CASPER WY 82601

JOB NO: 11855.00
ISSUE DATE: 11/17/2014
DRAWN BY: JRM

PHASE 4 SE WING GROUND FLOOR CEILING PLAN

A1.461

CEILING PLAN LEGEND

RCP NOTES:

1. COORDINATE ACCESS PANELS WITH MECHANICAL
2. CEILING GRID CENTERED IN ROOM UNLESS DIMENSIONED OTHERWISE
3. NO PROJECTIONS FROM CEILING LESS THAN 7' FROM F.F.
4. ALL DIMENSIONS TO FOF OR GRID LINE UNO
5. ALL PERFORATED METAL TYPE-1 UNO
6. WHERE THERE IS A DROP IN GWB SOFFIT, PROVIDE GWB VERTICAL WALL CLOSURE / RETURN, TO A MIN. OF 6" ABV ADJACENT CEILING UNO
7. NO CEILINGS: REFER TO MEP DRAWINGS FOR FIXTURE LOCATIONS
8. SEE 36 / A5.064 FOR TYPICAL LOCATIONS OF DEVICES IN CEILINGS
9. CENTER LIGHT FIXTURE TO CENTER OF ROOM FOR CONFERENCE ROOMS AND OFFICES
10. CEILING MOUNTED WALL WASHINGING LIGHT FIXTURES ARE +/- 2'-0" FROM WALL AND WITHIN CEILING GRID

FIXTURES AND EQUIPMENT

- CEILING SUPPLY DIFFUSER
- RETURN AIR GRILLEE
- LINEAR FLUORESCENT LIGHT FIXTURE
- WALL WASH
- RECESSED CAN
- PENDANT LIGHT
- EXIT SIGN
- WALL MOUNTED PROJECTOR (WMP)
- CEILING MOUNTED SPEAKER
- EXPOSED CEILING MOUNTED TELECOM DATA OUTLET
- GWB ACOUSTIC DIFFUSIVE PANEL

- ACP-1 (NOT USED)
- ACP-2
- ACP-3
- ACP-4
- ACP-5 GLUE ON ACOUSTICAL TILES, BLACK
- ACP-6 GLUE ON ACOUSTICAL TILES, WHITE
- AFP-1 ACOUSTICAL FABRIC CEILING PANEL
- AFP-7 STRETCHED FABRIC W/ ACOUSTIC BATT INSULATION
- GWB-1 3 5/8 16" OC MTL STUD FRAMING
- GWB-2 TEE BAR CEILING SUSPENSION SYSTEM
- GWB-3 1 HR RATED HORIZ SHAFT WALL
- GWB-4 2 HR RATED HORIZ SHAFT WALL
- GWB-6 RESILIENTLY SUSPENDED GYPSUM BOARD CEILING
- GWB-7 VENEER PLASTER GWB CEILING
- MTL-1 LINEAR METAL CEILING, MFG. STD. WHITE FINISH
- MTL-2 LINEAR METAL CEILING, CUSTOM COLOR, P-15 FINISH
- C-01 PLASTER / LATH TO MATCH EXISTING

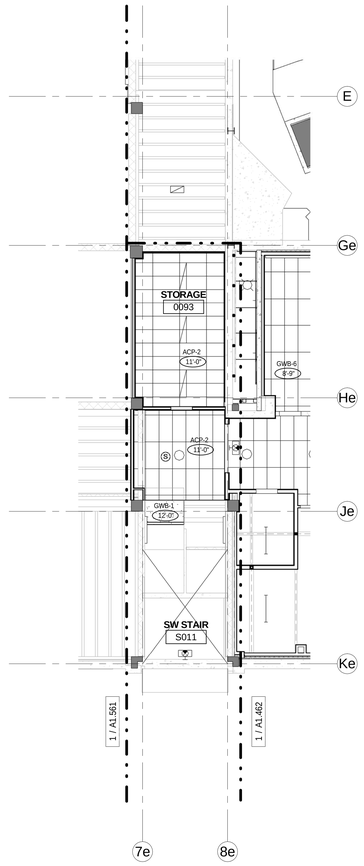

2 PH4A_CEILING PLAN LEVEL_00
1/8" = 1'-0"

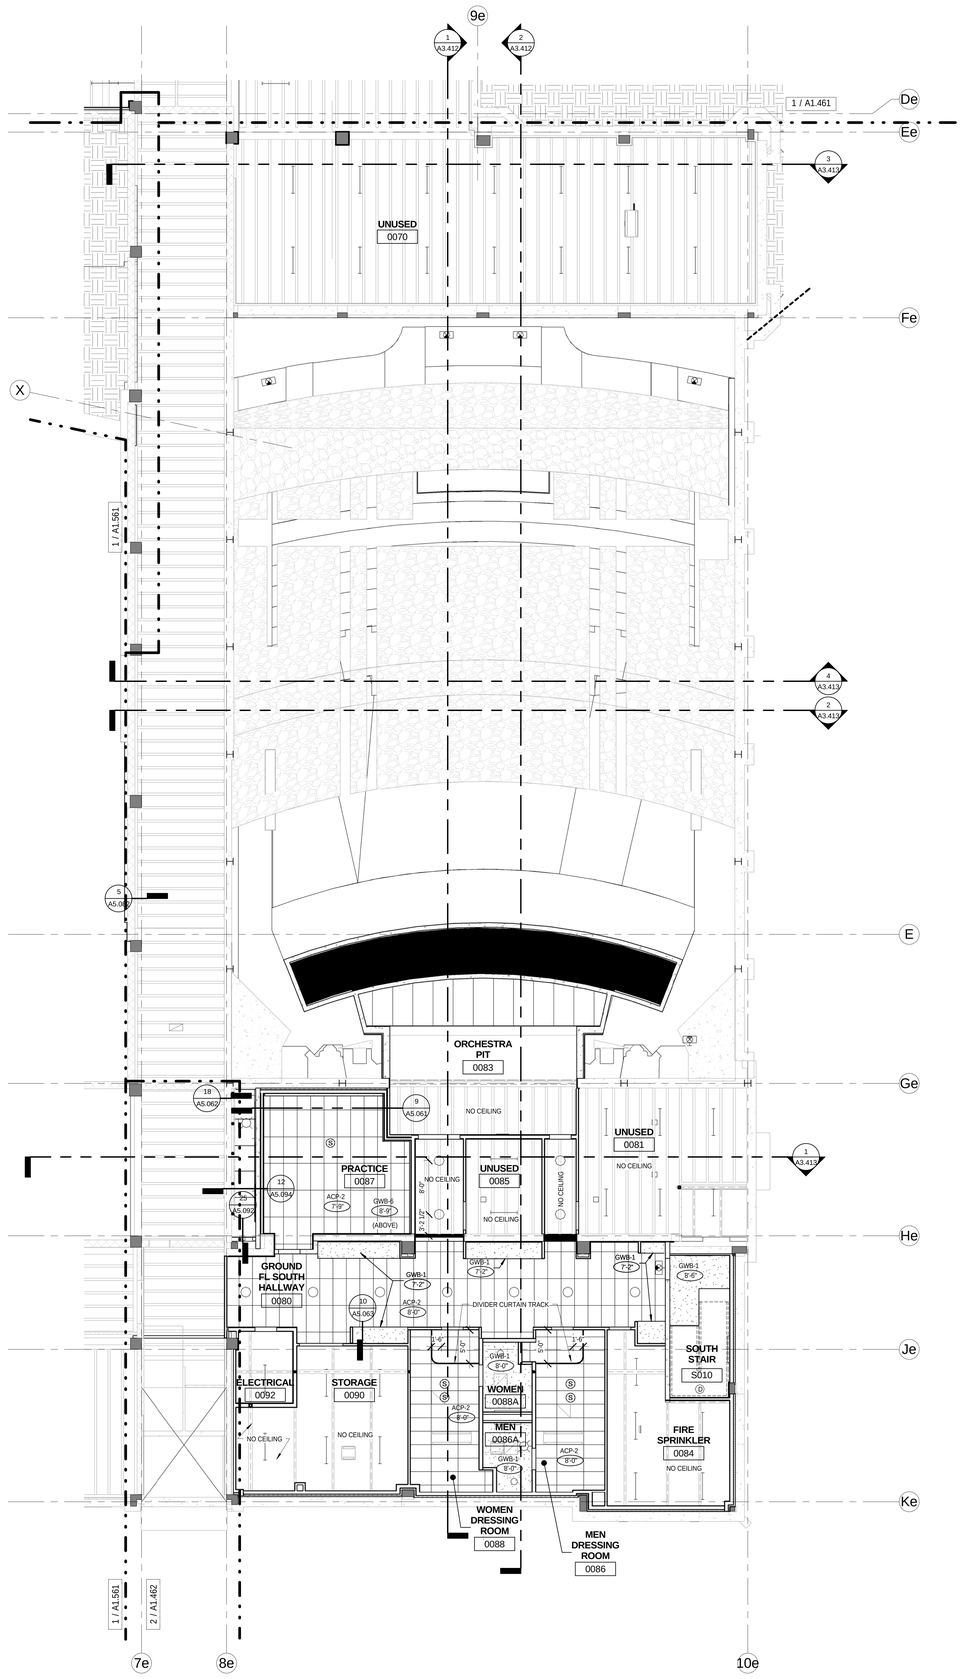

1 PH4_THEATER WING CEILING PLAN LEVEL_00
1/8" = 1'-0"

bassetti architects
71 Columbia Street, Suite 500
Seattle, Washington 98104
(206) 340 9500

ASSOCIATE ARCHITECT
AMUNDSEN ASSOCIATES LLC
212 E Second Street
Casper, WY 82601
(307) 234-9999

CIVIL ENGINEER
WLC ENGINEERING SURVEYING PLANNING
200 Pronghorn St.
Casper, WY 82601
(307) 266 2524

LANDSCAPE ARCHITECT
SWIFT COMPANY LLC
3131 Western Avenue Suite M423
Seattle, WA 98121
(206) 632 2038

STRUCTURAL ENGINEER
PCS STRUCTURAL SOLUTIONS
1250 Pacific Ave Suite 701
Tacoma, WA 98402
(253) 383-2797

MECHANICAL & ELECTRICAL ENGINEERS
WSP GROUP
600 University Street Suite 500
Seattle, WA 98101
(206) 342 9900

THEATER CONSULTANT
PLA DESIGNS INC.
6230 SW Zabaco Terrace
Aloha, OR 97007
(503) 642 2168

FOOD SERVICE CONSULTANT
JLR DESIGN GROUP
557 Roy Street Suite 175A
Seattle, WA 98109
(206) 625 0070

ACOUSTICAL & A/V CONSULTANT
SPARLING
4100 194th Street SW, Suite 400
Lynnwood, WA 98036
(206) 667 0555

CONSTRUCTION MANAGER AT RISK
AP WYOMING
1800 Carey Avenue, 4th Floor
Cheyenne, Wyoming 82001
(307) 426-4242

LICENSED ARCHITECT
C-2547
LINDSEY BROCKETT
Date: 11/25/14
STATE OF WYOMING

0' 1/2" 1" 2"'

THIS DRAWING IS 36" X 48"
USE THIS SCALE TO VERIFY
CORRECT DRAWING SIZE

REVISIONS	DATE

P4
P4A
KEY PLAN

NATRONA COUNTY SCHOOL DISTRICT

Natrona County High School

930 SOUTH ELM STREET
CASPER WY 82601

JOB NO: 11855.00
ISSUE DATE: 11/17/2014
DRAWN BY: JRM, KAW

PHASE 4
THEATER WING
GROUND FLOOR
CEILING PLAN

A1.462

100% Construction Documents

11/18/2014 11:22:30 AM

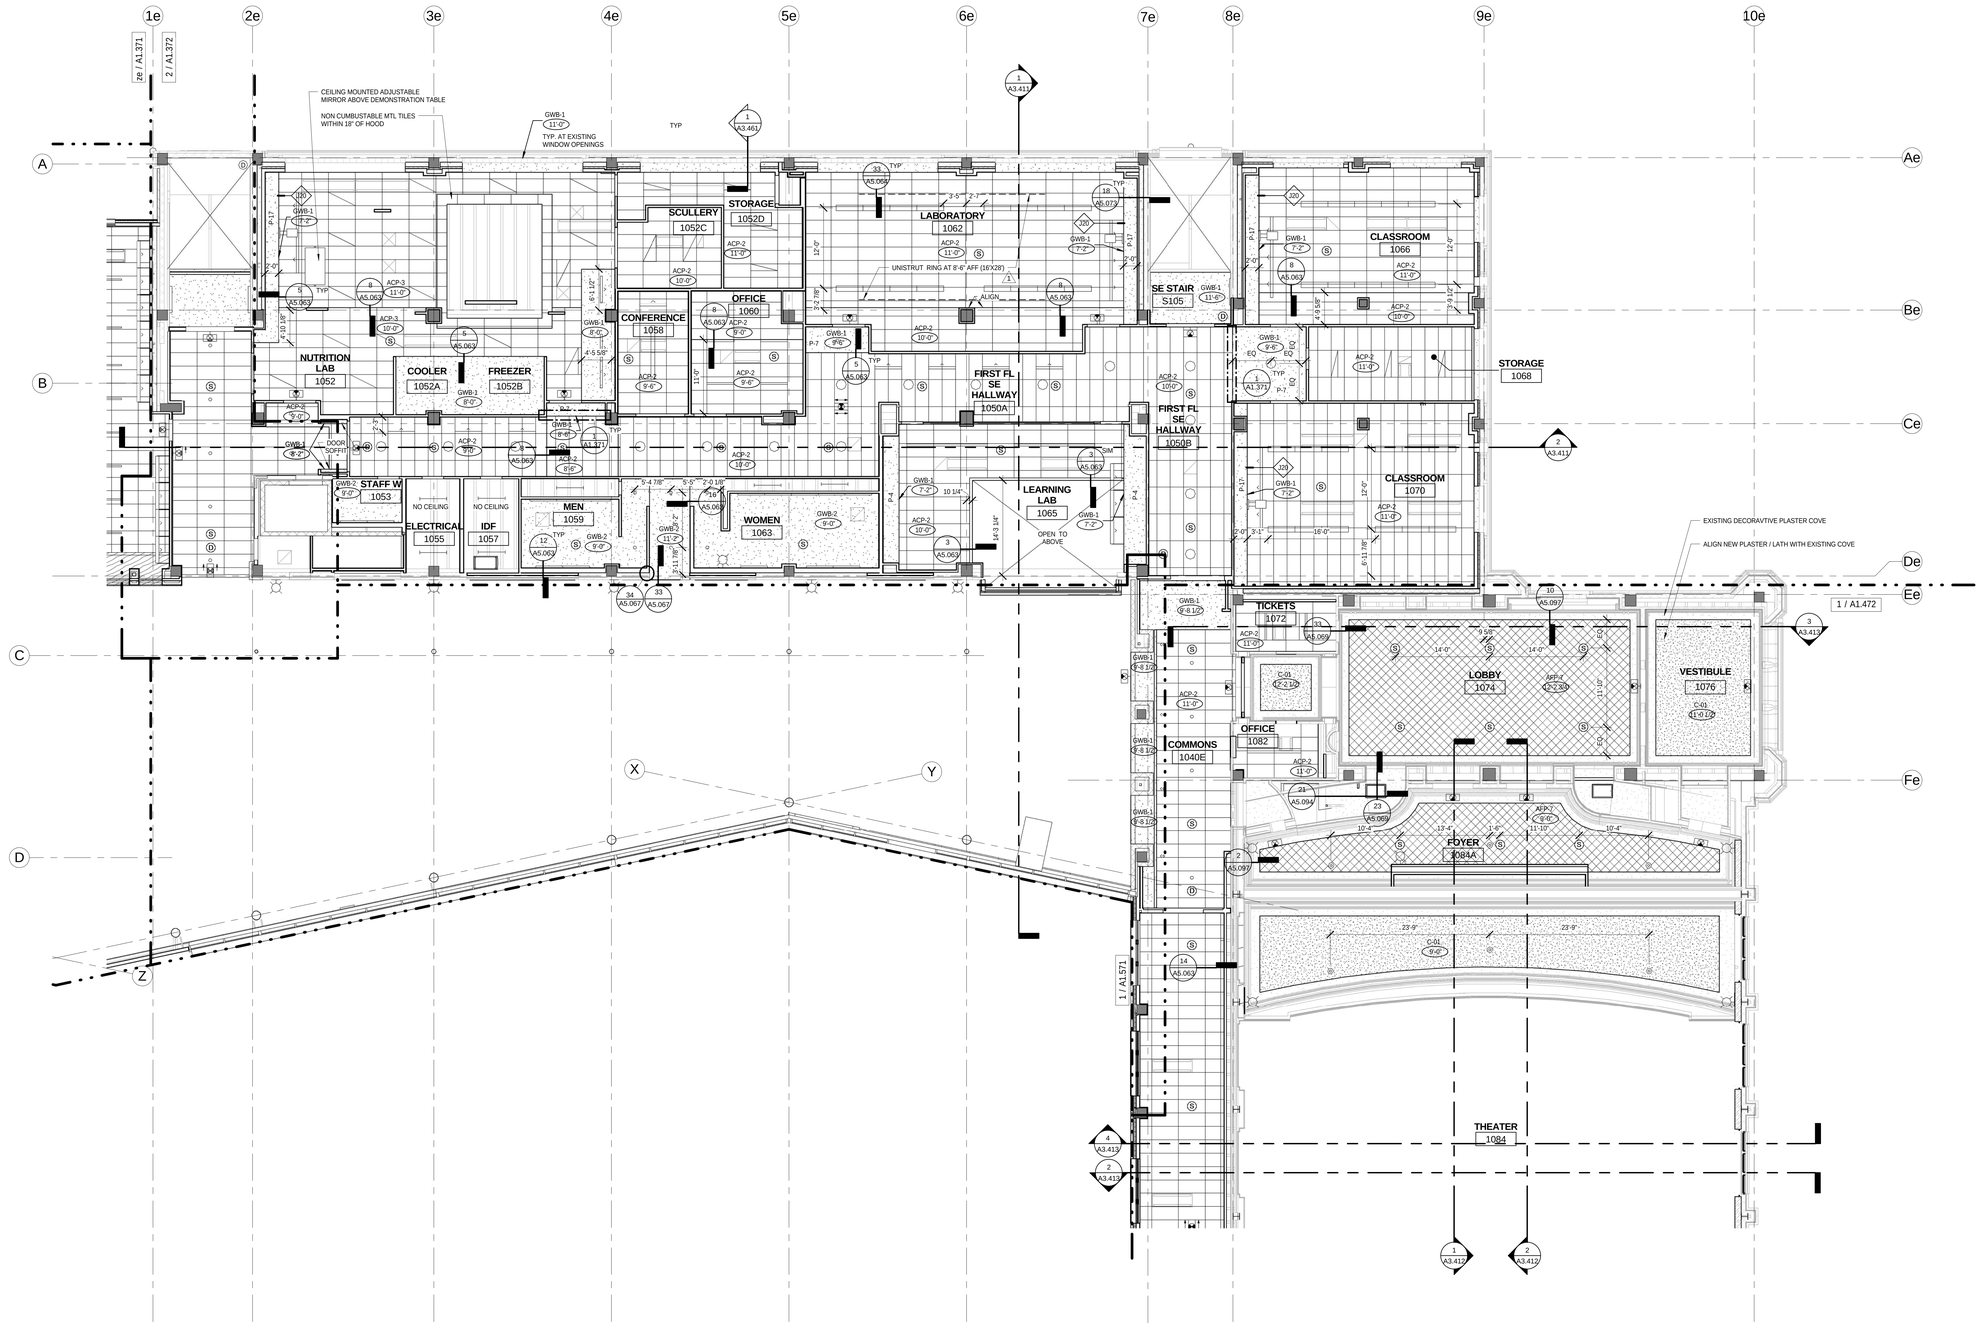

1 PH4_SE WING CEILING PLAN LEVEL_01
1/8" = 1'-0"

0' 4' 8' 16'

CEILING PLAN LEGEND

RCP NOTES:

1. COORDINATE ACCESS PANELS WITH MECHANICAL
2. CEILING GRID CENTERED IN ROOM UNLESS DIMENSIONED OTHERWISE
3. NO PROJECTIONS FROM CEILING LESS THAN 7' FROM F.F.
4. ALL DIMENSIONS TO FOF OR GRID LINE UNO
5. ALL PERFORATED METAL TYPE-1 UNO
6. WHERE THERE IS A DROP IN GWB SOFFIT, PROVIDE GWB VERTICAL WALL CLOSURE / RETURN, TO A MIN. OF 6" ABV ADJACENT CEILING UNO
7. NO CEILINGS: REFER TO MEP DRAWINGS FOR FIXTURE LOCATIONS
8. SEE 36 / A5.064 FOR TYPICAL LOCATIONS OF DEVICES IN CEILINGS
9. CENTER LIGHT FIXTURE TO CENTER OF ROOM FOR CONFERENCE ROOMS AND OFFICES
10. CEILING MOUNTED WALL WASHINGING LIGHT FIXTURES ARE +/- 2'-0" FROM WALL AND WITHIN CEILING GRID

FIXTURES AND EQUIPMENT

- CEILING SUPPLY DIFFUSER
- RETURN AIR GRILLEE
- LINEAR FLUORESCENT LIGHT FIXTURE
- WALL WASH
- RECESSED CAN
- PENDANT LIGHT
- EXIT SIGN
- WALL MOUNTED PROJECTOR (WMP)
- (S) CEILING MOUNTED SPEAKER
- (D) EXPOSED CEILING MOUNTED TELECOM DATA OUTLET
- GWB ACOUSTIC DIFFUSIVE PANEL

- ACP-1 (NOT USED)
- ACP-2
- ACP-3
- ACP-4
- ACP-5 GLUE ON ACOUSTICAL TILES, BLACK
- ACP-6 GLUE ON ACOUSTICAL TILES, WHITE
- AFP-1 ACOUSTICAL FABRIC CEILING PANEL
- AFP-7 STRETCHED FABRIC W/ ACOUSTIC BATT INSULATION
- GWB-1 3 5/8 16" OC MTL STUD FRAMING
- GWB-2 TEE BAR CEILING SUSPENSION SYSTEM
- GWB-3 1 HR RATED HORIZ SHAFT WALL
- GWB-4 2 HR RATED HORIZ SHAFT WALL
- GWB-6 RESILIENTLY SUSPENDED GYPSUM BOARD CEILING
- GWB-7 VENEER PLASTER GWB CEILING
- MTL-1 LINEAR METAL CEILING, MFG. STD. WHITE FINISH
- MTL-2 LINEAR METAL CEILING, CUSTOM COLOR, P-15 FINISH
- C-01 PLASTER / LATH TO MATCH EXISTING

11/18/2014 11:22:47 AM

100% Construction Documents

bassetti architects

71 Columbia Street, Suite 500
Seattle, Washington 98104
(206) 340 9500

ASSOCIATE ARCHITECT
AMUNDSEN ASSOCIATES LLC
212 E Second Street
Casper, WY 82601
(307) 234-9999

CIVIL ENGINEER
WLC ENGINEERING SURVEYING PLANNING
200 Pronghorn St.
Casper, WY 82601
(307) 266 2524

LANDSCAPE ARCHITECT
SWIFT COMPANY LLC
3131 Western Avenue Suite M423
Seattle, WA 98121
(206) 632 2038

STRUCTURAL ENGINEER
PCS STRUCTURAL SOLUTIONS
1250 Pacific Ave Suite 701
Tacoma, WA 98402
(253) 383-2797

MECHANICAL & ELECTRICAL ENGINEERS
WSP GROUP
600 University Street Suite 500
Seattle, WA 98101
(206) 342 9900

THEATER CONSULTANT
PLA DESIGNS INC.
6230 SW Zabaco Terrace
Aloha, OR 97007
(503) 642 2168

FOOD SERVICE CONSULTANT
JLR DESIGN GROUP
557 Roy Street Suite 175A
Seattle, WA 98109
(206) 625 0070

ACOUSTICAL & A/V CONSULTANT
SPARLING
4100 194th Street SW, Suite 400
Lynnwood, WA 98036
(206) 667 0555

CONSTRUCTION MANAGER AT RISK
AP WYOMING
1800 Carey Avenue, 4th Floor
Cheyenne, Wyoming 82001
(307) 426-4242

LICENSED ARCHITECT KEVIN BROOKS C-2547 Date 11/25/14 STATE OF WYOMING

0' 1/2" 1" 2'9"

THIS DRAWING IS 36" X 48"
USE THIS SCALE TO VERIFY
CORRECT DRAWING SIZE

	REVISIONS	DATE
1	95% CD-ADDENDUM NO.3	06/25/2014

P4

KEY PLAN

NATRONA COUNTY SCHOOL DISTRICT

Natrona County High School

930 SOUTH ELM STREET
CASPER WY 82601

JOB NO: 11855.00
ISSUE DATE: 11/17/2014
DRAWN BY: JRM

PHASE 4
SE WING FIRST FLOOR CEILING PLAN

A1.471

CEILING PLAN LEGEND

RCP NOTES:

1. COORDINATE ACCESS PANELS WITH MECHANICAL
2. CEILING GRID CENTERED IN ROOM UNLESS DIMENSIONED OTHERWISE
3. NO PROJECTIONS FROM CEILING LESS THAN 7' FROM F.F.
4. ALL DIMENSIONS TO FOF OR GRID LINE UNO
5. ALL PERFORATED METAL TYPE-1 UNO
6. WHERE THERE IS A DROP IN GWB SOFFIT, PROVIDE GWB VERTICAL WALL CLOSURE / RETURN, TO A MIN. OF 8" ABV ADJACENT CEILING UNO
7. NO CEILINGS: REFER TO MEP DRAWINGS FOR FIXTURE LOCATIONS
8. SEE 36 / A5.064 FOR TYPICAL LOCATIONS OF DEVICES IN CEILINGS
9. CENTER LIGHT FIXTURE TO CENTER OF ROOM FOR CONFERENCE ROOMS AND OFFICES
10. CEILING MOUNTED WALL WASHINGING LIGHT FIXTURES ARE +/- 2'-0" FROM WALL AND WITHIN CEILING GRID

FIXTURES AND EQUIPMENT

- CEILING SUPPLY DIFFUSER
- RETURN AIR GRILLEE
- LINEAR FLUORESCENT LIGHT FIXTURE
- WALL WASH
- RECESSED CAN
- PENDANT LIGHT
- EXIT SIGN
- WALL MOUNTED PROJECTOR (WMP)
- (S) CEILING MOUNTED SPEAKER
- (D) EXPOSED CEILING MOUNTED TELECOM DATA OUTLET
- GWB ACOUSTIC DIFFUSIVE PANEL

- ACP-1 (NOT USED)
- ACP-2
- ACP-3
- ACP-4
- ACP-5 GLUE ON ACOUSTICAL TILES, BLACK
- ACP-6 GLUE ON ACOUSTICAL TILES, WHITE
- AFP-1 ACOUSTICAL FABRIC CEILING PANEL
- AFP-7 STRETCHED FABRIC W/ ACOUSTIC BATT INSULATION
- GWB-1 3 5/8 16" OC MTL STUD FRAMING
- GWB-2 TEE BAR CEILING SUSPENSION SYSTEM
- GWB-3 1 HR RATED HORIZ SHAFT WALL
- GWB-4 2 HR RATED HORIZ SHAFT WALL
- GWB-6 RESILIENTLY SUSPENDED GYPSUM BOARD CEILING
- GWB-7 VENEER PLASTER GWB CEILING
- MTL-1 LINEAR METAL CEILING, MFG. STD. WHITE FINISH
- MTL-2 LINEAR METAL CEILING, CUSTOM COLOR, P-15 FINISH
- C-01 PLASTER / LATH TO MATCH EXISTING

CEILING SHEET NOTES

1. GWB-6 CONTINUOUS OVER ENTIRE ROOM. ACP-6 ACOUSTICAL CEILING PANEL GLUE / STICK PIN TO SURFACE OF GWB-6. MECHANICAL EQUIPMENT AND LIGHTS HANG BELOW CEILING ON ISOLATORS. LIMIT PENETRATIONS THROUGH GWB-6 CEILING
2. CEILING HEIGHTS RELATIVE TO STAGE FLOOR LEVEL, SEE PLAN FOR FLOOR ELEVATIONS

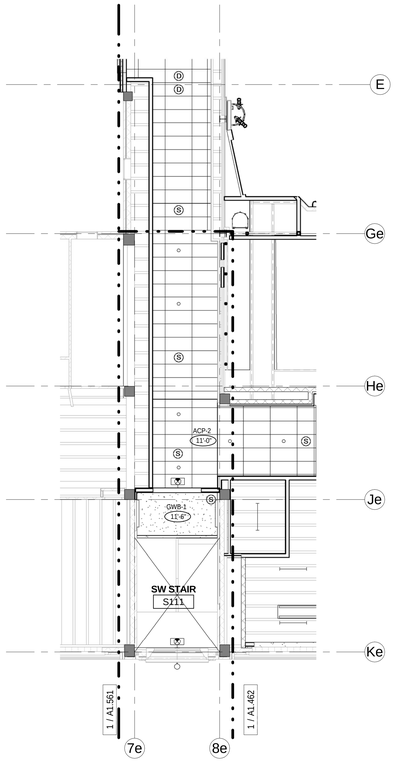

2 PH4A_CEILING PLAN LEVEL_01
1/8" = 1'-0"

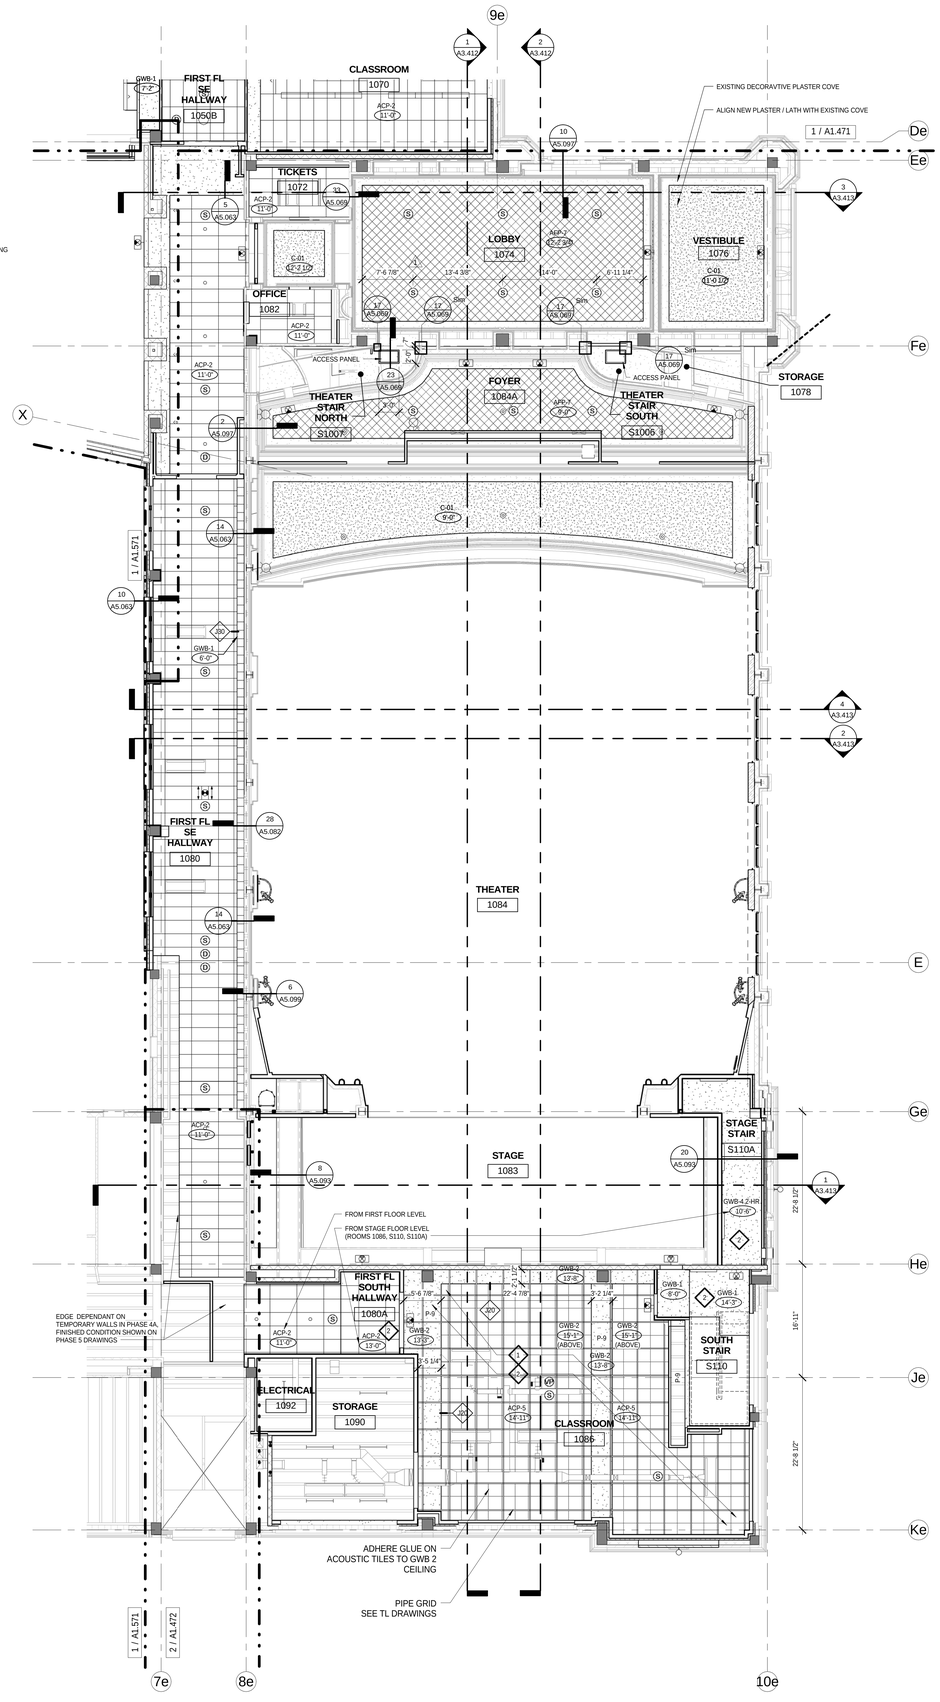

1 PH4_THEATER WING CEILING PLAN LEVEL_01
1/8" = 1'-0"

bassetti architects
71 Columbia Street, Suite 500
Seattle, Washington 98104
(206) 340 9500

ASSOCIATE ARCHITECT
AMUNDSEN ASSOCIATES LLC
212 E Second Street
Casper, WY 82601
(307) 234-9999

CIVIL ENGINEER
WLC ENGINEERING SURVEYING PLANNING
200 Pronghorn St.
Casper, WY 82601
(307) 266 2524

LANDSCAPE ARCHITECT
SWIFT COMPANY LLC
3131 Western Avenue Suite M423
Seattle, WA 98121
(206) 632 2038

STRUCTURAL ENGINEER
PCS STRUCTURAL SOLUTIONS
1250 Pacific Ave Suite 701
Tacoma, WA 98402
(253) 383-2797

MECHANICAL & ELECTRICAL ENGINEERS
WSP GROUP
600 University Street Suite 500
Seattle, WA 98101
(206) 342 9900

THEATER CONSULTANT
PLA DESIGNS INC.
6230 SW Zabaco Terrace
Aloha, OR 97007
(503) 642 2168

FOOD SERVICE CONSULTANT
JLR DESIGN GROUP
557 Roy Street Suite 175A
Seattle, WA 98109
(206) 625 0070

ACOUSTICAL & A/V CONSULTANT
SPARLING
4100 194th Street SW, Suite 400
Lynnwood, WA 98036
(206) 667 0555

CONSTRUCTION MANAGER AT RISK
AP WYOMING
1800 Carey Avenue, 4th Floor
Cheyenne, Wyoming 82001
(307) 426-4242

LICENSED ARCHITECT C-2547 JOSEPH BROCKMAN STATE OF WYOMING Date 11/25/14

0' 1/2" 1" 2'

THIS DRAWING IS 36" X 48"
USE THIS SCALE TO VERIFY CORRECT DRAWING SIZE

2	PR-021	10/10/2014
1	95% CD-ADDENDUM NO.3	06/25/2014
#	REVISIONS	DATE

P4 P4A

KEY PLAN

NATRONA COUNTY SCHOOL DISTRICT

Natrona County High School

930 SOUTH ELM STREET
CASPER WY 82601

JOB NO: 11855.00
ISSUE DATE: 11/17/2014
DRAWN BY: JRM, KAW

PHASE 4 THEATER WING FIRST FLOOR CEILING PLAN

A1.472

100% Construction Documents

11/18/2014 11:23:06 AM

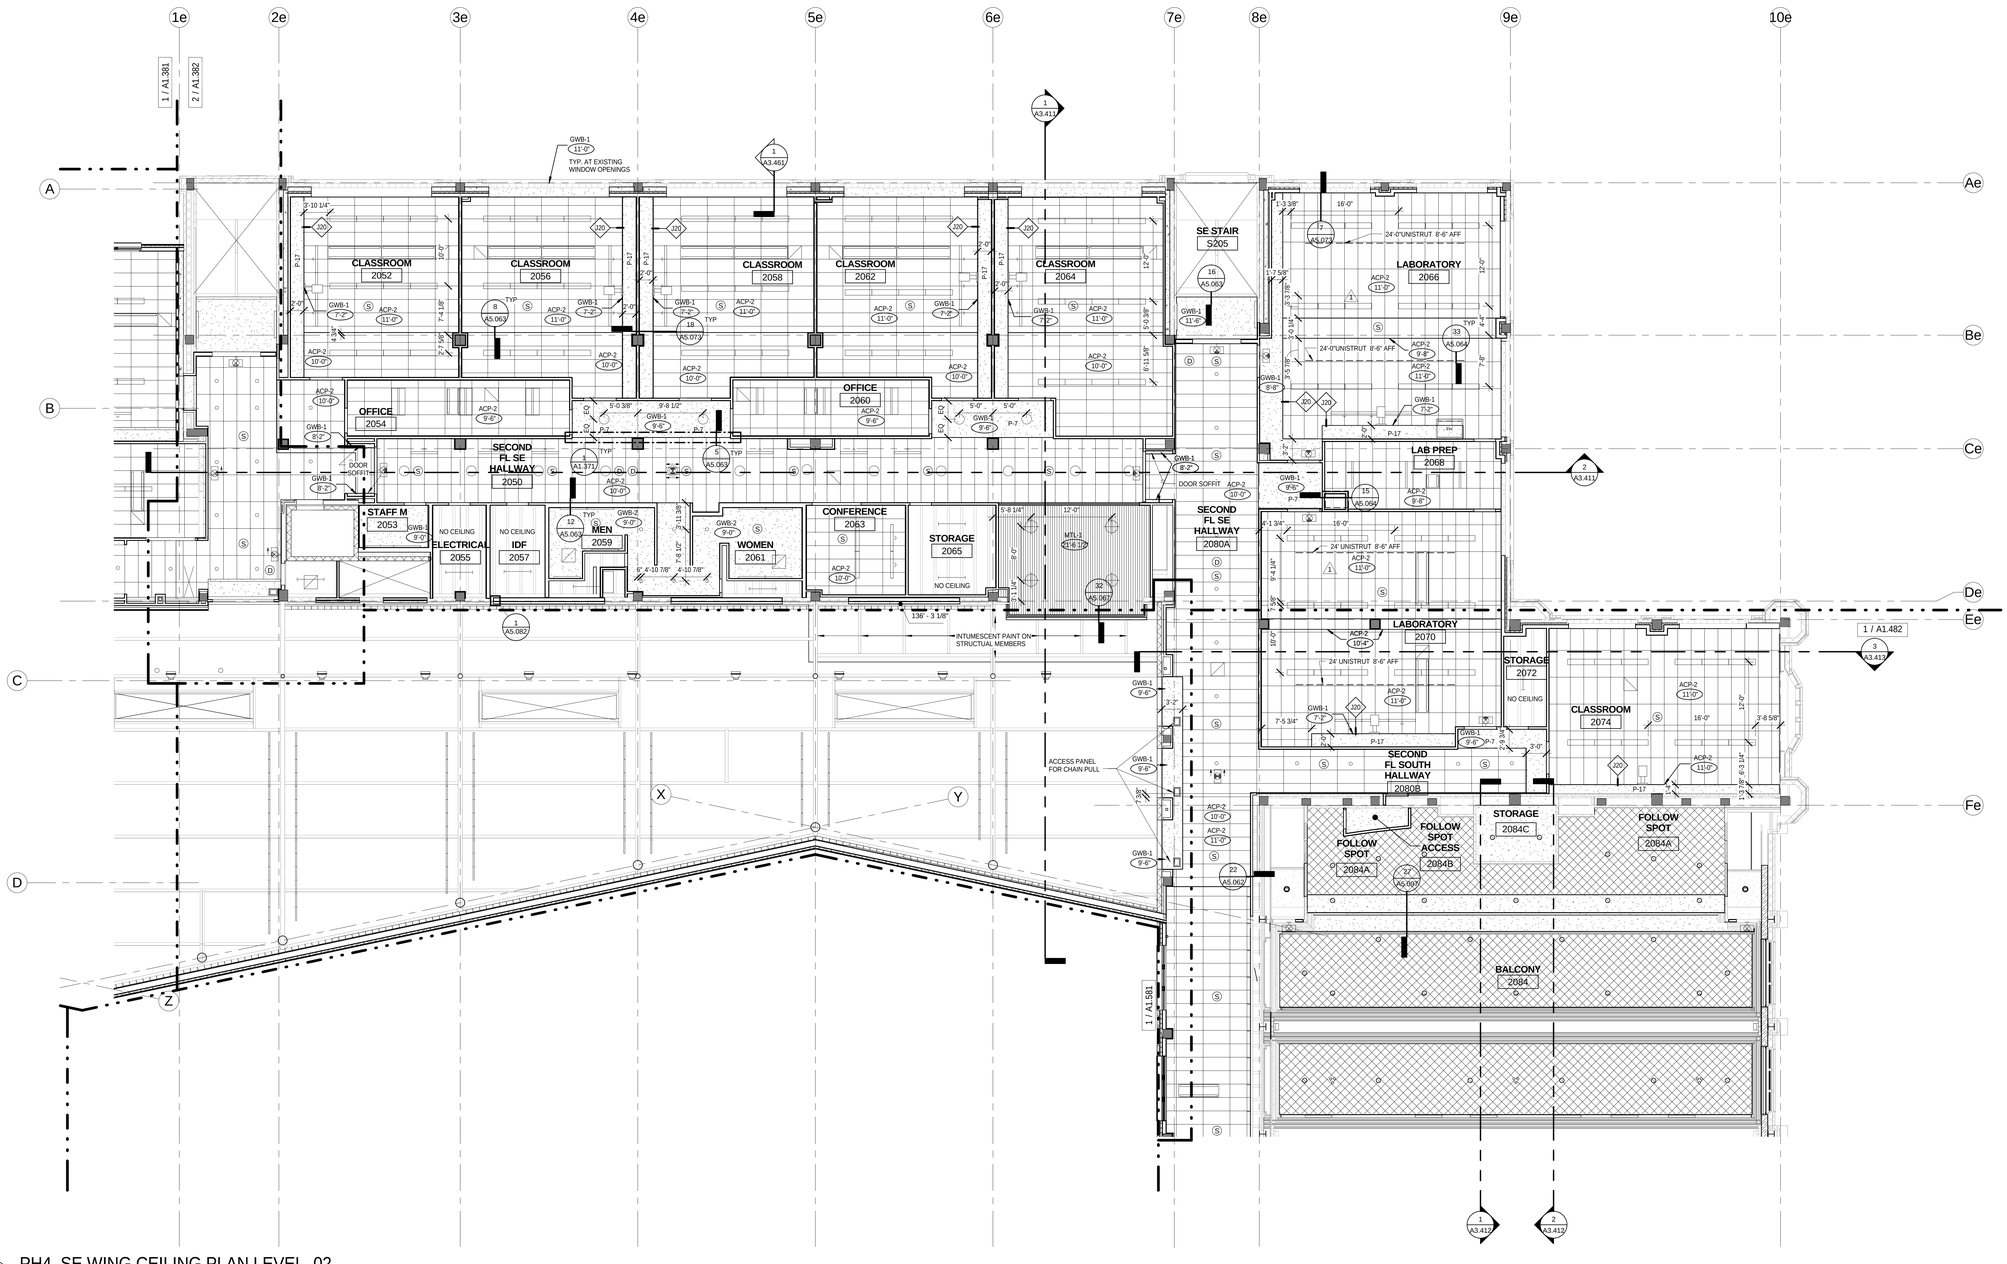

1 PH4_SE WING CEILING PLAN LEVEL_02
1/8" = 1'-0"

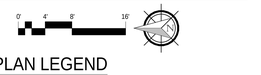

CEILING PLAN LEGEND

RCP NOTES:

1. COORDINATE ACCESS PANELS WITH MECHANICAL
2. CEILING GRID CENTERED IN ROOM UNLESS DIMENSIONED OTHERWISE
3. NO PROJECTIONS FROM CEILING LESS THAN 7' FROM F.F.
4. ALL DIMENSIONS TO FOF OR GRID LINE UNO
5. ALL PERFORATED METAL TYPE-1 UNO
6. WHERE THERE IS A DROP IN GWB SOFFIT, PROVIDE GWB VERTICAL WALL CLOSURE / RETURN, TO A MIN. OF 6" ABV ADJACENT CEILING UNO
7. NO CEILINGS: REFER TO MEP DRAWINGS FOR FIXTURE LOCATIONS
8. SEE 36 / A5.064 FOR TYPICAL LOCATIONS OF DEVICES IN CEILINGS
9. CENTER LIGHT FIXTURE TO CENTER OF ROOM FOR CONFERENCE ROOMS AND OFFICES
10. CEILING MOUNTED WALL WASHINGING LIGHT FIXTURES ARE +/- 2'-0" FROM WALL AND WITHIN CEILING GRID

FIXTURES AND EQUIPMENT

- CEILING SUPPLY DIFFUSER
- RETURN AIR GRILLEE
- LINEAR FLUORESCENT LIGHT FIXTURE
- WALL WASH
- RECESSED CAN
- PENDANT LIGHT
- EXIT SIGN
- WALL MOUNTED PROJECTOR (WMP)
- (S) CEILING MOUNTED SPEAKER
- (D) EXPOSED CEILING MOUNTED TELECOM DATA OUTLET
- GWB ACOUSTIC DIFFUSIVE PANEL

- ACP-1 (NOT USED)
- ACP-2
- ACP-3
- ACP-4
- ACP-5 GLUE ON ACOUSTICAL TILES, BLACK
- ACP-6 GLUE ON ACOUSTICAL TILES, WHITE
- AFP-1 ACOUSTICAL FABRIC CEILING PANEL
- AFP-7 STRETCHED FABRIC W/ ACOUSTIC BATT INSULATION
- GWB-1 3 5/8 16" OC MTL STUD FRAMING
- GWB-2 TEE BAR CEILING SUSPENSION SYSTEM
- GWB-3 1 HR RATED HORIZ SHAFT WALL
- GWB-4 2 HR RATED HORIZ SHAFT WALL
- GWB-6 RESILIENTLY SUSPENDED GYPSUM BOARD CEILING
- GWB-7 VENEER PLASTER GWB CEILING
- MTL-1 LINEAR METAL CEILING, MFG. STD. WHITE FINISH
- MTL-2 LINEAR METAL CEILING, CUSTOM COLOR, P-15 FINISH
- C-01 PLASTER / LATH TO MATCH EXISTING

bassetti architects
71 Columbia Street, Suite 500
Seattle, Washington 98104
(206) 340 9500

ASSOCIATE ARCHITECT
AMUNDSEN ASSOCIATES LLC
212 E Second Street
Casper, WY 82601
(307) 234-9999

CIVIL ENGINEER
WLC ENGINEERING SURVEYING PLANNING
200 Pronghorn St.
Casper, WY 82601
(307) 266 2524

LANDSCAPE ARCHITECT
SWIFT COMPANY LLC
3131 Western Avenue Suite M423
Seattle, WA 98121
(206) 632 2038

STRUCTURAL ENGINEER
PCS STRUCTURAL SOLUTIONS
1250 Pacific Ave Suite 701
Tacoma, WA 98402
(253) 383-2797

MECHANICAL & ELECTRICAL ENGINEERS
WSP GROUP
600 University Street Suite 500
Seattle, WA 98101
(206) 342 9900

THEATER CONSULTANT
PLA DESIGNS INC.
6230 SW Zabaco Terrace
Aloha, OR 97007
(503) 642 2168

FOOD SERVICE CONSULTANT
JLR DESIGN GROUP
557 Roy Street Suite 175A
Seattle, WA 98109
(206) 625 0070

ACOUSTICAL & A/V CONSULTANT
SPARLING
4100 194th Street SW, Suite 400
Lynnwood, WA 98036
(206) 667 0555

CONSTRUCTION MANAGER AT RISK
AP WYOMING
1800 Carey Avenue, 4th Floor
Cheyenne, Wyoming 82001
(307) 426-4242

LICENSED ARCHITECT
MARVIN BROSZUS
C-2547
Date: 11/25/14
STATE OF WYOMING

0' 1/2" 1" 2"
THIS DRAWING IS 36" X 48"
USE THIS SCALE TO VERIFY CORRECT DRAWING SIZE

2	REDLINE	Date 1
1	95% CD-ADDENDUM NO.3	06/25/2014
Δ	REVISIONS	DATE

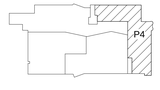

KEY PLAN

NATRONA COUNTY SCHOOL DISTRICT

Natrona County High School

930 SOUTH ELM STREET
CASPER WY 82601

JOB NO: 11855.00
ISSUE DATE: 11/17/2014
DRAWN BY: JRM

PHASE 4
SE WING
SECOND
FLOOR
CEILING PLAN

A1.481

100% Construction Documents

11/20/2014 7:05:25 AM

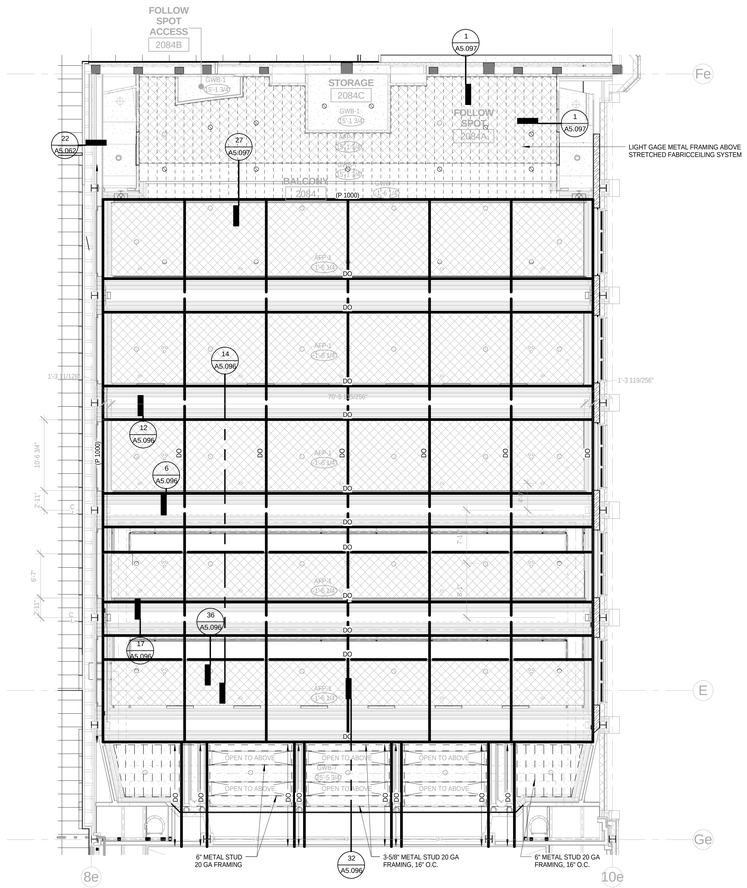

2 PH4_GFRP CEILING SUPPORT FRAMING
1/8" = 1'-0"

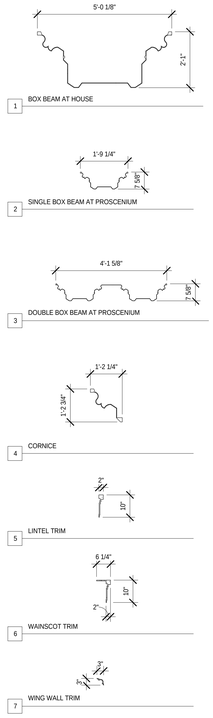

NOTE: DIMENSIONS & PROFILES ARE FOR GENERAL GUIDELINES. ALL SHAPES & SIZES ARE TO BE VERIFIED IN FIELD.

4 GFRP TYPICAL PROFILES
1/2" = 1'-0"

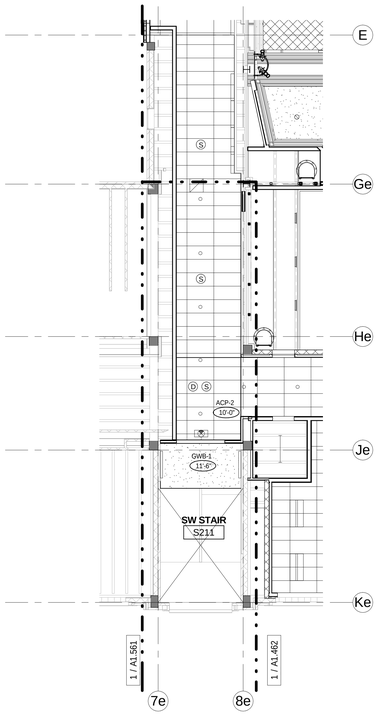

3 PH4A_CEILING PLAN LEVEL_02
1/8" = 1'-0"

CEILING SHEET NOTES

1. R11 (6") BATT INSULATION ABOVE CEILING TILE, TEMPORARY LARGE INSTURMENT LAB

CEILING PLAN LEGEND

BCP NOTES:

1. COORDINATE ACCESS PANELS WITH MECHANICAL
2. CEILING GRID CENTERED IN ROOM UNLESS DIMENSIONED OTHERWISE
3. NO PROJECTIONS FROM CEILING LESS THAN 7' FROM F.F.
4. ALL DIMENSIONS TO FOF OR GRID LINE UNO
5. ALL PERFORATED METAL TYPE-1 UNO
6. WHERE THERE IS A DROP IN GWB SOFFIT, PROVIDE GWB VERTICAL WALL CLOSURE / RETURN, TO A MIN. OF 6" ABV ADJACENT CEILING UNO
7. NO CEILINGS: REFER TO MEP DRAWINGS FOR FIXTURE LOCATIONS
8. SEE '36 / A5.064 FOR TYPICAL LOCATIONS OF DEVICES IN CEILINGS
9. CENTER LIGHT FIXTURE TO CENTER OF ROOM FOR CONFERENCE ROOMS AND OFFICES
10. CEILING MOUNTED WALL WASHINGING LIGHT FIXTURES ARE +/- 2'-0" FROM WALL AND WITHIN CEILING GRID

FIXTURES AND EQUIPMENT

- CEILING SUPPLY DIFFUSER
- RETURN AIR GRILLEE
- LINEAR FLUORESCENT LIGHT FIXTURE
- WALL WASH
- RECESSED CAN
- PENDANT LIGHT
- EXIT SIGN
- WALL MOUNTED PROJECTOR (WMP)
- (S) CEILING MOUNTED SPEAKER
- (D) EXPOSED CEILING MOUNTED TELECOM DATA OUTLET
- GWB ACOUSTIC DIFFUSIVE PANEL

- ACP-1 (NOT USED)
- ACP-2
- ACP-3
- ACP-4
- ACP-5 GLUE ON ACOUSTICAL TILES, BLACK
- ACP-6 GLUE ON ACOUSTICAL TILES, WHITE
- AFP-1 ACOUSTICAL FABRIC CEILING PANEL
- AFP-7 STRETCHED FABRIC W/ ACOUSTIC BATT INSULATION
- GWB-1 3 5/8 16" OC MTL STUD FRAMING
- GWB-2 TEE BAR CEILING SUSPENSION SYSTEM
- GWB-3 1 HR RATED HORIZ SHAFT WALL
- GWB-4 2 HR RATED HORIZ SHAFT WALL
- GWB-6 RESILIENTLY SUSPENDED GYPSUM BOARD CEILING
- GWB-7 VENEER PLASTER GWB CEILING
- MTL-1 LINEAR METAL CEILING, MFG. STD. WHITE FINISH
- MTL-2 LINEAR METAL CEILING, CUSTOM COLOR, P-15 FINISH
- C-01 PLASTER / LATH TO MATCH EXISTING

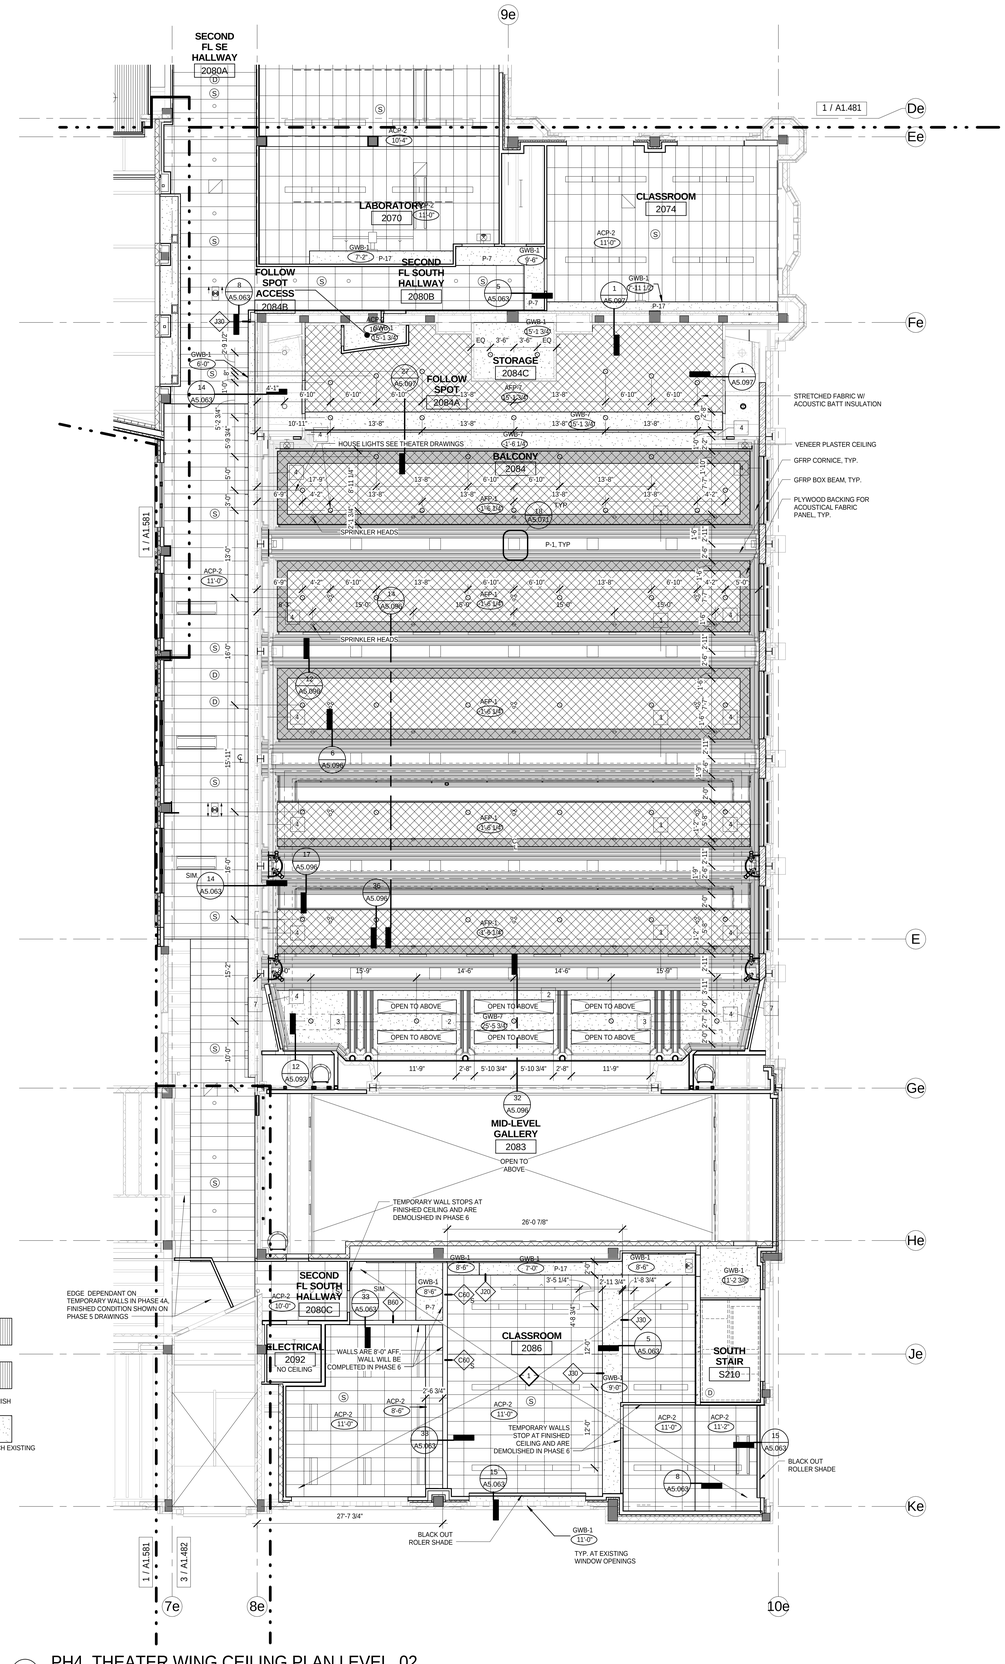

1 PH4_THEATER WING CEILING PLAN LEVEL_02
1/8" = 1'-0"

bassetti architects
71 Columbia Street, Suite 500
Seattle, Washington 98104
(206) 340 9500

ASSOCIATE ARCHITECT
AMUNDSEN ASSOCIATES LLC
212 E Second Street
Casper, WY 82601
(307) 234-9999

CIVIL ENGINEER
WLC ENGINEERING SURVEYING PLANNING
200 Pronghorn St.
Casper, WY 82601
(307) 266 2524

LANDSCAPE ARCHITECT
SWIFT COMPANY LLC
3131 Western Avenue Suite M423
Seattle, WA 98121
(206) 632 2038

STRUCTURAL ENGINEER
PCS STRUCTURAL SOLUTIONS
1250 Pacific Ave Suite 701
Tacoma, WA 98402
(253) 383-2797

MECHANICAL & ELECTRICAL ENGINEERS
WSP GROUP
600 University Street Suite 500
Seattle, WA 98101
(206) 342 9900

THEATER CONSULTANT
PLA DESIGNS INC.
6230 SW Zabaco Terrace
Aloha, OR 97007
(503) 642 2168

FOOD SERVICE CONSULTANT
JLR DESIGN GROUP
557 Roy Street Suite 175A
Seattle, WA 98109
(206) 625 0070

ACOUSTICAL & A/V CONSULTANT
SPARLING
4100 194th Street SW, Suite 400
Lynnwood, WA 98036
(206) 667 0555

CONSTRUCTION MANAGER AT RISK
AP WYOMING
1800 Carey Avenue, 4th Floor
Cheyenne, Wyoming 82001
(307) 426-4242

LICENSED ARCHITECT C-2547 JAMES BROCKETT Date: 11/20/14 STATE OF WYOMING

0 1/2" 1" 2"

THIS DRAWING IS 36" X 48"
USE THIS SCALE TO VERIFY CORRECT DRAWING SIZE

#	REVISIONS	DATE

P4 P4A

KEY PLAN

NATRONA COUNTY SCHOOL DISTRICT

Natrona County High School

930 SOUTH ELM STREET
CASPER WY 82601

JOB NO: 11855.00
ISSUE DATE: 11/17/2014
DRAWN BY: JRM, KAW

PHASE 4 THEATER WING SECOND FLOOR CEILING PLAN

A1.482

100% Construction Documents

0' 4' 8' 16'

11/20/2014 7:07:09 AM

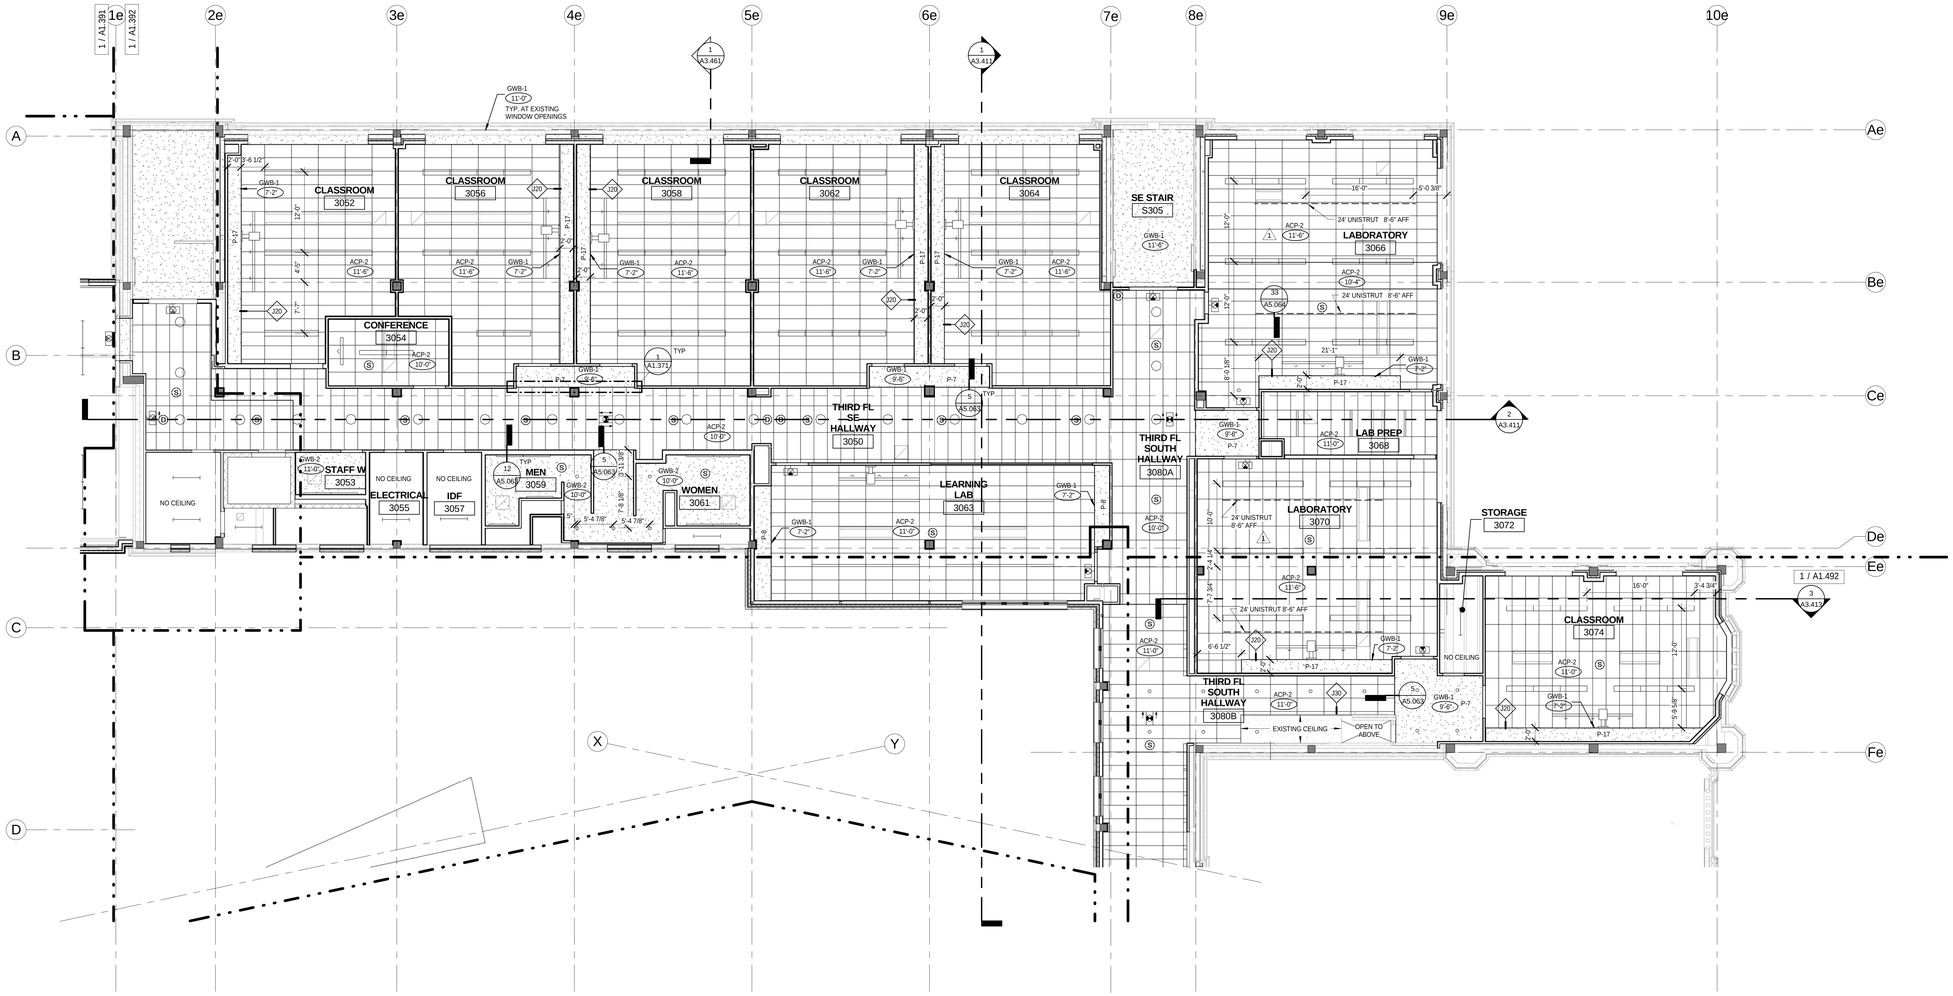

1 PH4_SE WING CEILING PLAN LEVEL_03
1/8" = 1'-0"

CEILING PLAN LEGEND

RCP NOTES:

1. COORDINATE ACCESS PANELS WITH MECHANICAL
2. CEILING GRID CENTERED IN ROOM UNLESS DIMENSIONED OTHERWISE
3. NO PROJECTIONS FROM CEILING LESS THAN 7' FROM F.F.
4. ALL DIMENSIONS TO FOF OR GRID LINE UNO
5. ALL PERFORATED METAL TYPE-1 UNO
6. WHERE THERE IS A DROP IN GWB SOFFIT, PROVIDE GWB VERTICAL WALL CLOSURE / RETURN, TO A MIN. OF 6" ABV ADJACENT CEILING UNO
7. NO CEILINGS: REFER TO MEP DRAWINGS FOR FIXTURE LOCATIONS
8. SEE 36 / A5.064 FOR TYPICAL LOCATIONS OF DEVICES IN CEILINGS
9. CENTER LIGHT FIXTURE TO CENTER OF ROOM FOR CONFERENCE ROOMS AND OFFICES
10. CEILING MOUNTED WALL WASHINGING LIGHT FIXTURES ARE +/- 2'-0" FROM WALL AND WITHIN CEILING GRID

FIXTURES AND EQUIPMENT

- CEILING SUPPLY DIFFUSER
- RETURN AIR GRILLEE
- LINEAR FLUORESCENT LIGHT FIXTURE
- WALL WASH
- RECESSED CAN
- PENDANT LIGHT
- EXIT SIGN
- WALL MOUNTED PROJECTOR (WMP)
- CEILING MOUNTED SPEAKER
- EXPOSED CEILING MOUNTED TELECOM DATA OUTLET
- GWB ACOUSTIC DIFFUSIVE PANEL

- ACP-1 (NOT USED)
- ACP-2
- ACP-3
- ACP-4
- ACP-5 GLUE ON ACOUSTICAL TILES, BLACK
- ACP-6 GLUE ON ACOUSTICAL TILES, WHITE
- AFP-1 ACOUSTICAL FABRIC CEILING PANEL
- AFP-7 STRETCHED FABRIC W/ ACOUSTIC BATT INSULATION
- GWB-1 3 5/8 16" OC MTL STUD FRAMING
- GWB-2 TEE BAR CEILING SUSPENSION SYSTEM
- GWB-3 1 HR RATED HORIZ SHAFT WALL
- GWB-4 2 HR RATED HORIZ SHAFT WALL
- GWB-6 RESILIENTLY SUSPENDED GYPSUM BOARD CEILING
- GWB-7 VENEER PLASTER GWB CEILING
- MTL-1 LINEAR METAL CEILING, MFG. STD. WHITE FINISH
- MTL-2 LINEAR METAL CEILING, CUSTOM COLOR. P-15 FINISH
- C-01 PLASTER / LATH TO MATCH EXISTING

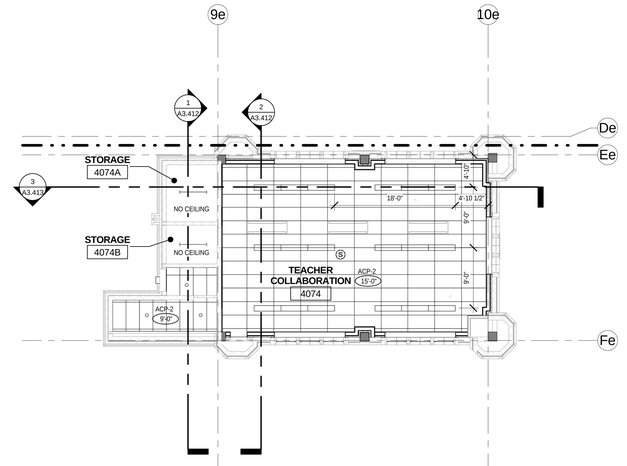

2 PH4_SE WING CEILING PLAN LEVEL_04
1/8" = 1'-0"

bassetti architects
71 Columbia Street, Suite 500
Seattle, Washington 98104
(206) 340 9500

ASSOCIATE ARCHITECT
AMUNDSEN ASSOCIATES LLC
212 E Second Street
Casper, WY 82601
(307) 234-9999

CIVIL ENGINEER
WLC ENGINEERING SURVEYING PLANNING
200 Pronghorn St.
Casper, WY 82601
(307) 266 2524

LANDSCAPE ARCHITECT
SWIFT COMPANY LLC
3131 Western Avenue Suite M423
Seattle, WA 98121
(206) 632 2038

STRUCTURAL ENGINEER
PCS STRUCTURAL SOLUTIONS
1250 Pacific Ave Suite 701
Tacoma, WA 98402
(253) 383-2797

MECHANICAL & ELECTRICAL ENGINEERS
WSP GROUP
600 University Street Suite 500
Seattle, WA 98101
(206) 342 9900

THEATER CONSULTANT
PLA DESIGNS INC.
6230 SW Zabaco Terrace
Aloha, OR 97007
(503) 642 2168

FOOD SERVICE CONSULTANT
JLR DESIGN GROUP
557 Roy Street Suite 175A
Seattle, WA 98109
(206) 625 0070

ACOUSTICAL & A/V CONSULTANT
SPARLING
4100 194th Street SW, Suite 400
Lynnwood, WA 98036
(206) 667 0555

CONSTRUCTION MANAGER AT RISK
AP WYOMING
1800 Carey Avenue, 4th Floor
Cheyenne, Wyoming 82001
(307) 426-4242

LICENSED ARCHITECT C-2547 MELVIN BROOKS STATE OF WYOMING
Date 11/25/14

0' 1/2" 1" 2'

THIS DRAWING IS 36" X 48"
USE THIS SCALE TO VERIFY CORRECT DRAWING SIZE

1	95% CD-ADDENDUM NO.3	06/25/2014
	REVISIONS	DATE

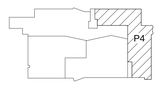

KEY PLAN

NATRONA COUNTY SCHOOL DISTRICT

Natrona County High School

930 SOUTH ELM STREET
CASPER WY 82601

JOB NO: 11855.00
ISSUE DATE: 11/17/2014
DRAWN BY: JRM

PHASE 4
SE WING
THIRD & FOURTH FLOOR CEILING PLAN

A1.491

100% Construction Documents

11/18/2014 11:24:11 AM

CEILING PLAN LEGEND

RCP NOTES:

1. COORDINATE ACCESS PANELS WITH MECHANICAL
2. CEILING GRID CENTERED IN ROOM UNLESS DIMENSIONED OTHERWISE
3. NO PROJECTIONS FROM CEILING LESS THAN 7' FROM F.F.
4. ALL DIMENSIONS TO FOF OR GRID LINE UNO
5. ALL PERFORATED METAL TYPE-1 UNO
6. WHERE THERE IS A DROP IN GWB SOFFIT, PROVIDE GWB VERTICAL WALL CLOSURE / RETURN, TO A MIN. OF 6" ABV ADJACENT CEILING UNO
7. NO CEILINGS: REFER TO MEP DRAWINGS FOR FIXTURE LOCATIONS
8. SEE 36 / A5.064 FOR TYPICAL LOCATIONS OF DEVICES IN CEILINGS
9. CENTER LIGHT FIXTURE TO CENTER OF ROOM FOR CONFERENCE ROOMS AND OFFICES
10. CEILING MOUNTED WALL WASHINGING LIGHT FIXTURES ARE +/- 2'-0" FROM WALL AND WITHIN CEILING GRID

FIXTURES AND EQUIPMENT

- CEILING SUPPLY DIFFUSER
- RETURN AIR GRILLEE
- LINEAR FLUORESCENT LIGHT FIXTURE
- WALL WASH
- RECESSED CAN
- PENDANT LIGHT
- EXIT SIGN
- WALL MOUNTED PROJECTOR (WMP)
- (S) CEILING MOUNTED SPEAKER
- (D) EXPOSED CEILING MOUNTED TELECOM DATA OUTLET
- GWB ACOUSTIC DIFFUSIVE PANEL

- ACP-1 (NOT USED)
- ACP-2
- ACP-3
- ACP-4
- ACP-5 GLUE ON ACOUSTICAL TILES, BLACK
- ACP-6 GLUE ON ACOUSTICAL TILES, WHITE
- AFP-1 ACOUSTICAL FABRIC CEILING PANEL
- AFP-7 STRETCHED FABRIC W/ ACOUSTIC BATT INSULATION
- GWB-1 3 5/8 16" OC MTL STUD FRAMING
- GWB-2 TEE BAR CEILING SUSPENSION SYSTEM
- GWB-3 1 HR RATED HORIZ SHAFT WALL
- GWB-4 2 HR RATED HORIZ SHAFT WALL
- GWB-6 RESILIENTLY SUSPENDED GYPSUM BOARD CEILING
- GWB-7 VENEER PLASTER GWB CEILING
- MTL-1 LINEAR METAL CEILING, MFG. STD. WHITE FINISH
- MTL-2 LINEAR METAL CEILING, CUSTOM COLOR, P-15 FINISH
- C-01 PLASTER / LATH TO MATCH EXISTING

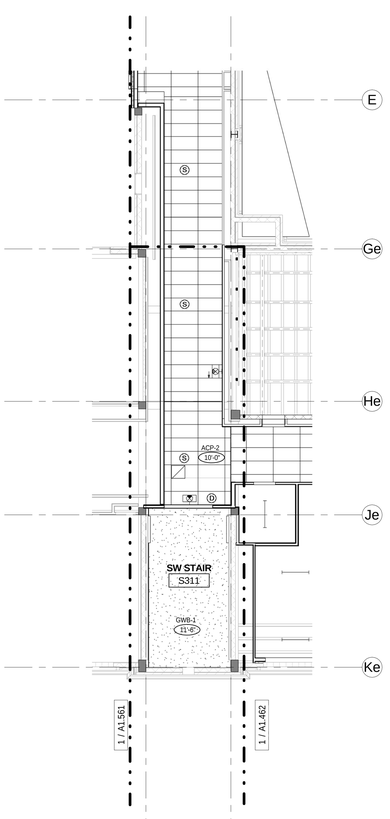

2 PH4A_CEILING PLAN LEVEL_03
1/8" = 1'-0"

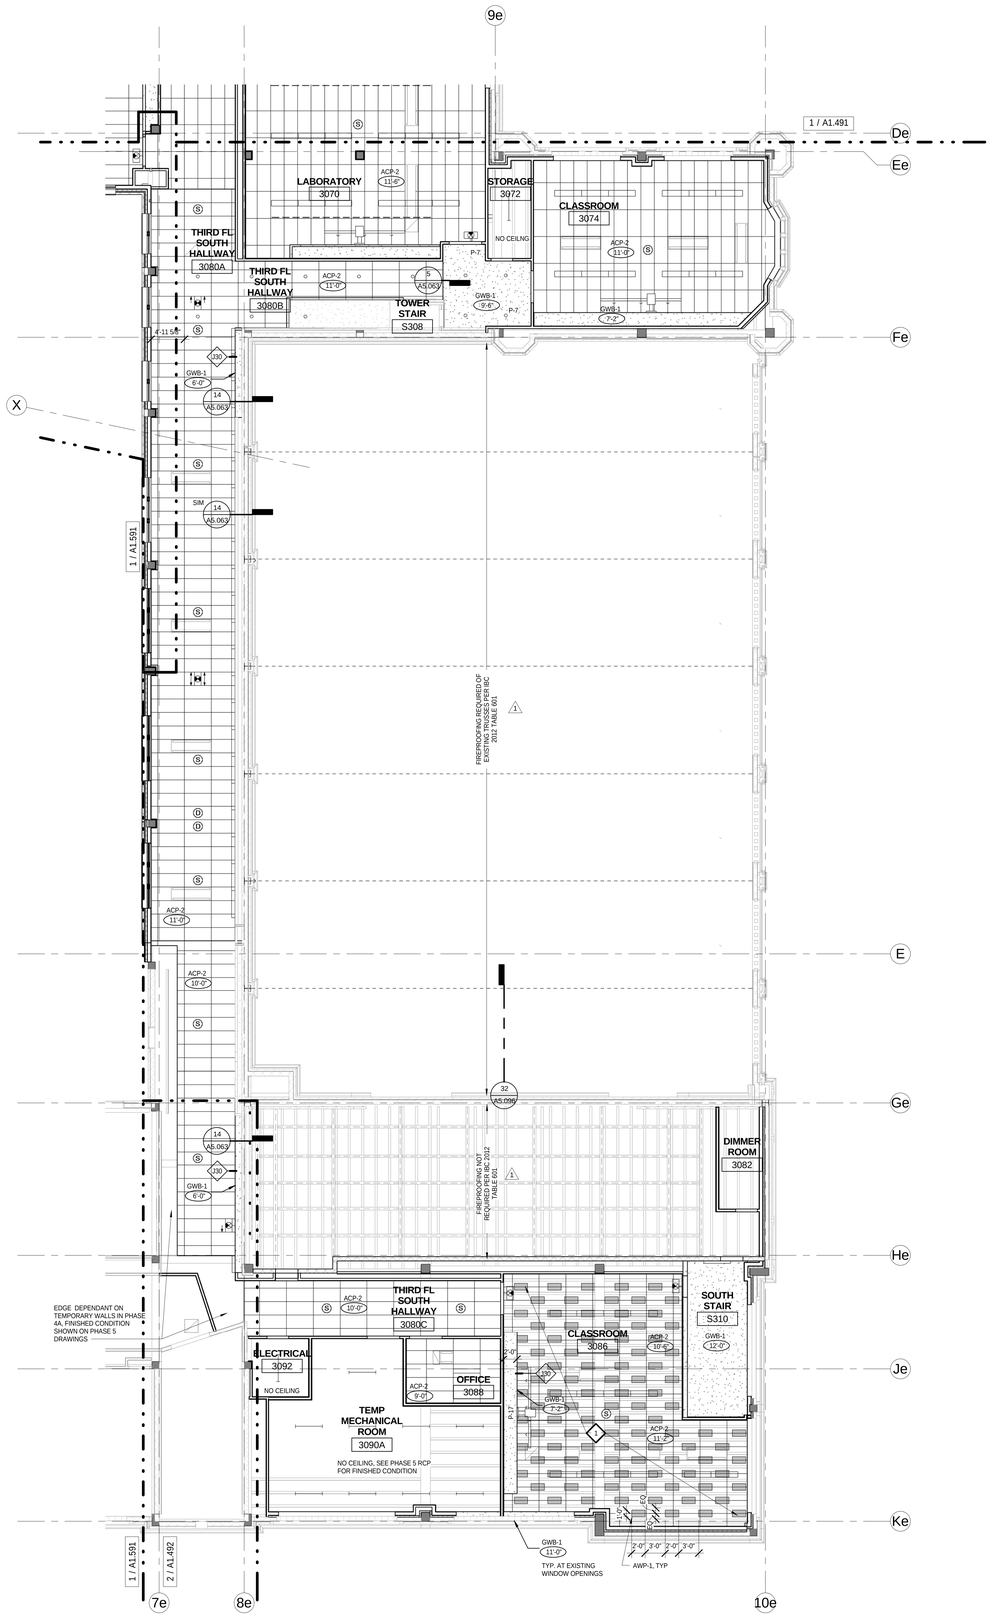

CEILING SHEET NOTES

1. TEMPERARY VOCAL LAB: INSTALL GRID ONLY, ACOUSTICAL PANELS SHOWN IN FINISHED CONDITION ON 3 / A1.681 , PIN MOUNT / ADHERE 2'-0" X 1'-0" AWP-1 CENTERED BETWEEN STRUCTURE AS SHOWN ON DRAWINGS, PAINT EXISTING AND NEW AND EXISTING WALLS / DUCTWORK / PIPING IN ROOM 3086 P-1 (WHITE) ABOVE CEILING GRID

1 PH4_THEATER WING CEILING PLAN LEVEL_03
1/8" = 1'-0"

0' 4' 8' 16'

11/19/2014 11:24:27 AM

bassetti architects
71 Columbia Street, Suite 500
Seattle, Washington 98104
(206) 340 9500

ASSOCIATE ARCHITECT
AMUNDSEN ASSOCIATES LLC
212 E Second Street
Casper, WY 82601
(307) 234-9999

CIVIL ENGINEER
WLC ENGINEERING SURVEYING PLANNING
200 Pronghorn St.
Casper, WY 82601
(307) 266 2524

LANDSCAPE ARCHITECT
SWIFT COMPANY LLC
3131 Western Avenue Suite M423
Seattle, WA 98121
(206) 632 2038

STRUCTURAL ENGINEER
PCS STRUCTURAL SOLUTIONS
1250 Pacific Ave Suite 701
Tacoma, WA 98402
(253) 383-2797

MECHANICAL & ELECTRICAL ENGINEERS
WSP GROUP
600 University Street Suite 500
Seattle, WA 98101
(206) 342 9900

THEATER CONSULTANT
PLA DESIGNS INC.
6230 SW Zabaco Terrace
Aloha, OR 97007
(503) 642 2168

FOOD SERVICE CONSULTANT
JLR DESIGN GROUP
557 Roy Street Suite 175A
Seattle, WA 98109
(206) 625 0070

ACOUSTICAL & A/V CONSULTANT
SPARLING
4100 194th Street SW, Suite 400
Lynnwood, WA 98036
(206) 667 0555

CONSTRUCTION MANAGER AT RISK
AP WYOMING
1800 Carey Avenue, 4th Floor
Cheyenne, Wyoming 82001
(307) 426-4242

LICENSED ARCHITECT
C-2547
TIMOTHY BROCKETT
Date 11/25/14
STATE OF WYOMING

0' 1/2" 1" 2"
THIS DRAWING IS 36" X 48"
USE THIS SCALE TO VERIFY CORRECT DRAWING SIZE

1	95% CD-ADDENDUM NO.5	07/03/2014
#	REVISIONS	DATE

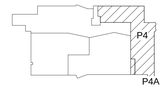

KEY PLAN

NATRONA COUNTY SCHOOL DISTRICT

Natrona County High School

930 SOUTH ELM STREET
CASPER WY 82601

JOB NO: 11855.00
ISSUE DATE: 11/17/2014
DRAWN BY: JRM, KAW

PHASE 4 THEATER WING THIRD FLOOR CEILING PLAN

A1.492

100% Construction Documents

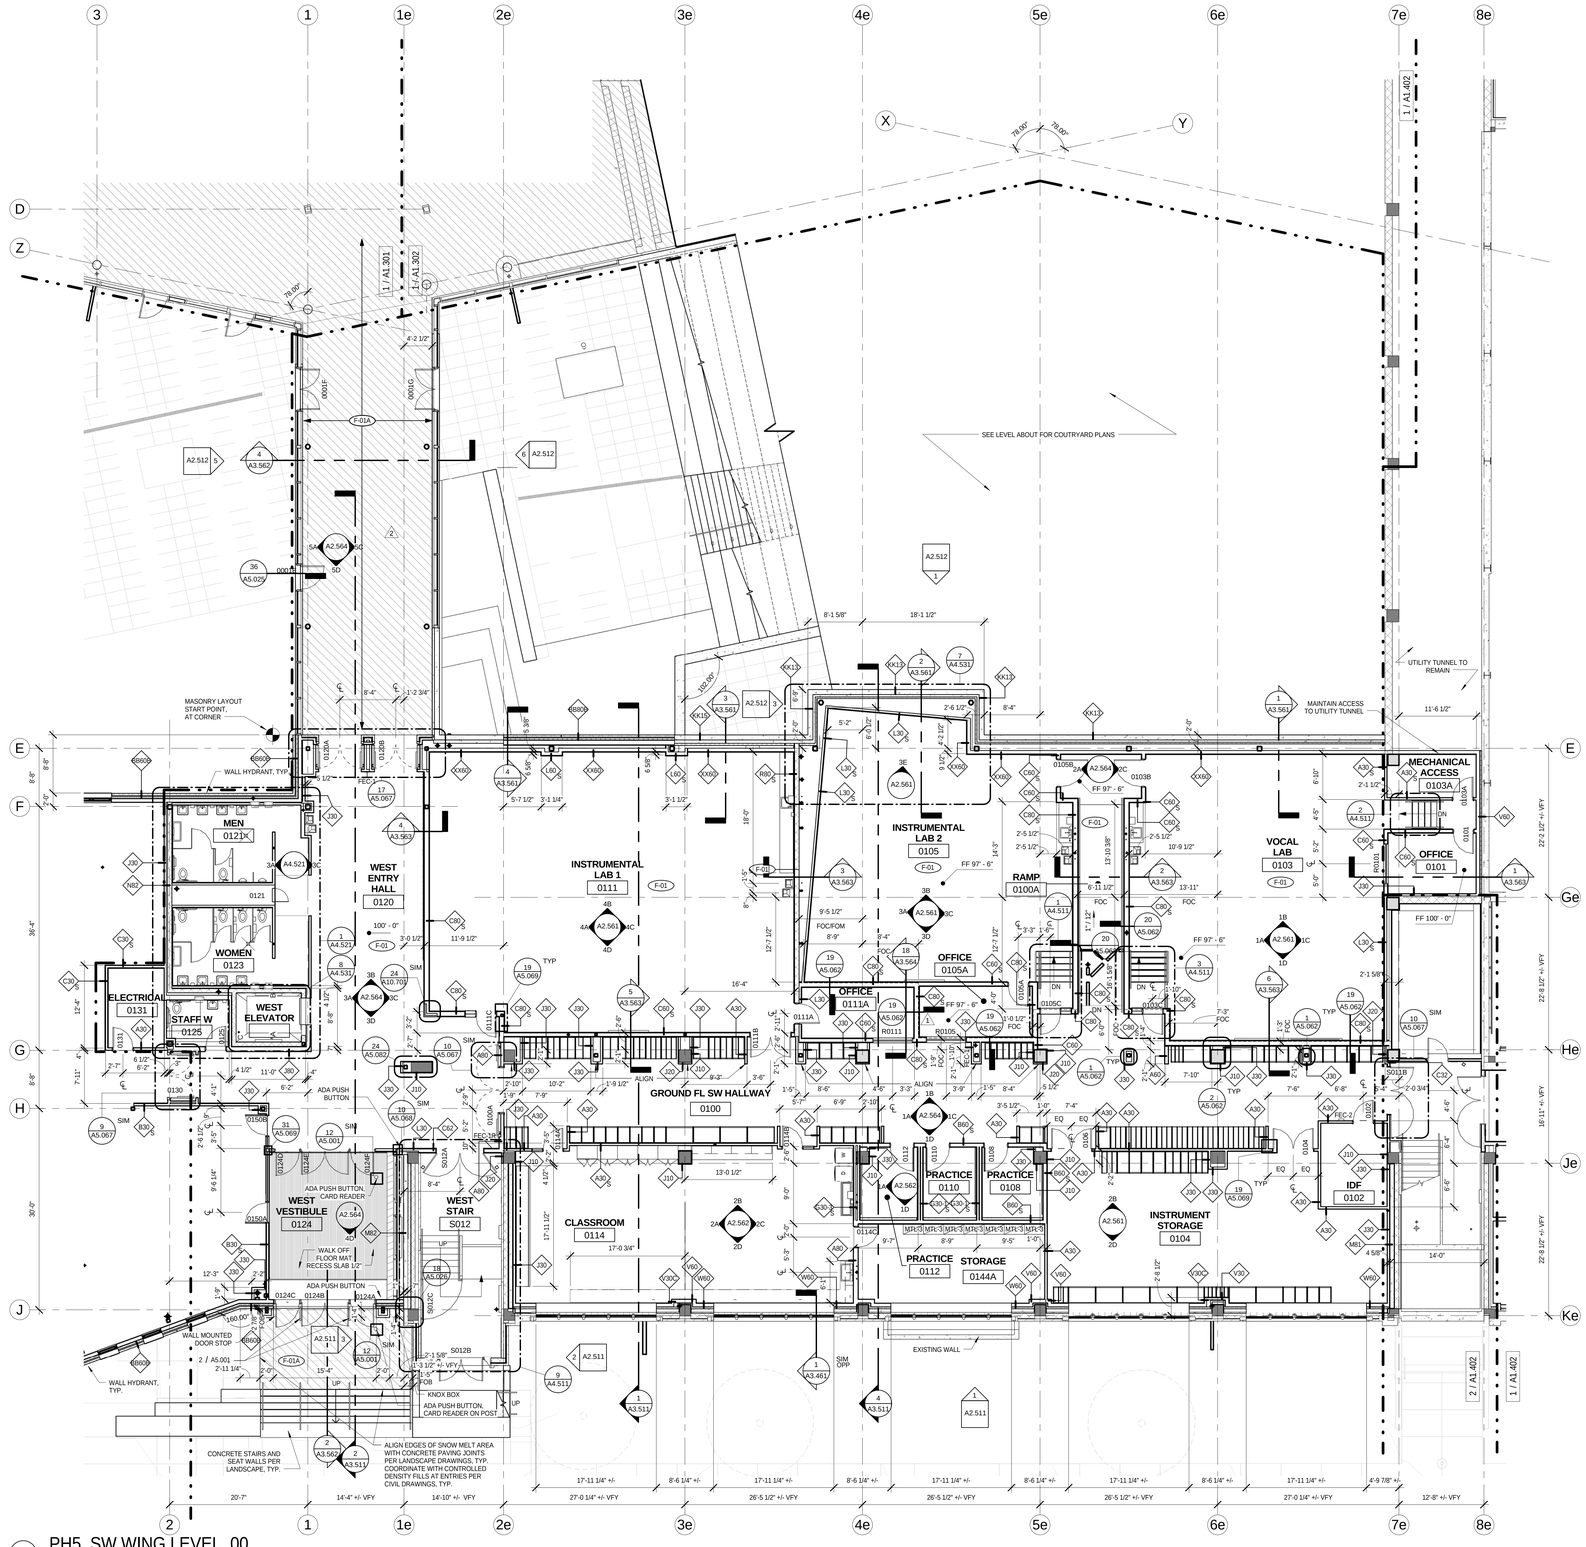

1 PH5_SW WING LEVEL_00
1/8" = 1'-0"

bassetti architects

71 Columbia Street, Suite 500
Seattle, Washington 98104
(206) 340 9500

ASSOCIATE ARCHITECT
AMUNDSEN ASSOCIATES LLC
212 E Second Street
Casper, WY 82601
(307) 234-9999

CIVIL ENGINEER
WLC ENGINEERING SURVEYING PLANNING
200 Pronghorn St.
Casper, WY 82601
(307) 266 2524

LANDSCAPE ARCHITECT
SWIFT COMPANY LLC
3131 Western Avenue Suite M423
Seattle, WA 98121
(206) 632 2038

STRUCTURAL ENGINEER
PCS STRUCTURAL SOLUTIONS
1250 Pacific Ave Suite 701
Tacoma, WA 98402
(253) 383-2797

MECHANICAL & ELECTRICAL ENGINEERS
WSP GROUP
600 University Street Suite 500
Seattle, WA 98101
(206) 342 9900

THEATER CONSULTANT
PLA DESIGNS INC.
6230 SW Zabaco Terrace
Aloha, OR 97007
(503) 642 2168

FOOD SERVICE CONSULTANT
JLR DESIGN GROUP
557 Roy Street Suite 175A
Seattle, WA 98109
(206) 625 0070

ACOUSTICAL & A/V CONSULTANT
SPARLING
4100 194th Street SW, Suite 400
Lynnwood, WA 98036
(206) 667 0555

CONSTRUCTION MANAGER AT RISK
AP WYOMING
1800 Carey Avenue, 4th Floor
Cheyenne, Wyoming 82001
(307) 426-4242

LICENSED ARCHITECT
C-2547
KEVIN BROOKS
Date 11/20/14
STATE OF WYOMING

0 1/2" 1" 2"
THIS DRAWING IS 36" X 48"
USE THIS SCALE TO VERIFY CORRECT DRAWING SIZE

2	PR-020	10/10/2014
1	95% CD-ADDENDUM NO.4	06/27/2014
#	REVISIONS	DATE

P5
KEY PLAN

NATRONA COUNTY SCHOOL DISTRICT

Natrona County High School

930 SOUTH ELM STREET
CASPER WY 82601

JOB NO: 11855.00
ISSUE DATE: 11/20/2014
DRAWN BY: KES, CJF

PHASE 5
SW WING
GROUND
FLOOR PLAN

A1.501

100% Construction Documents

11/17/2014 2:34:59 PM

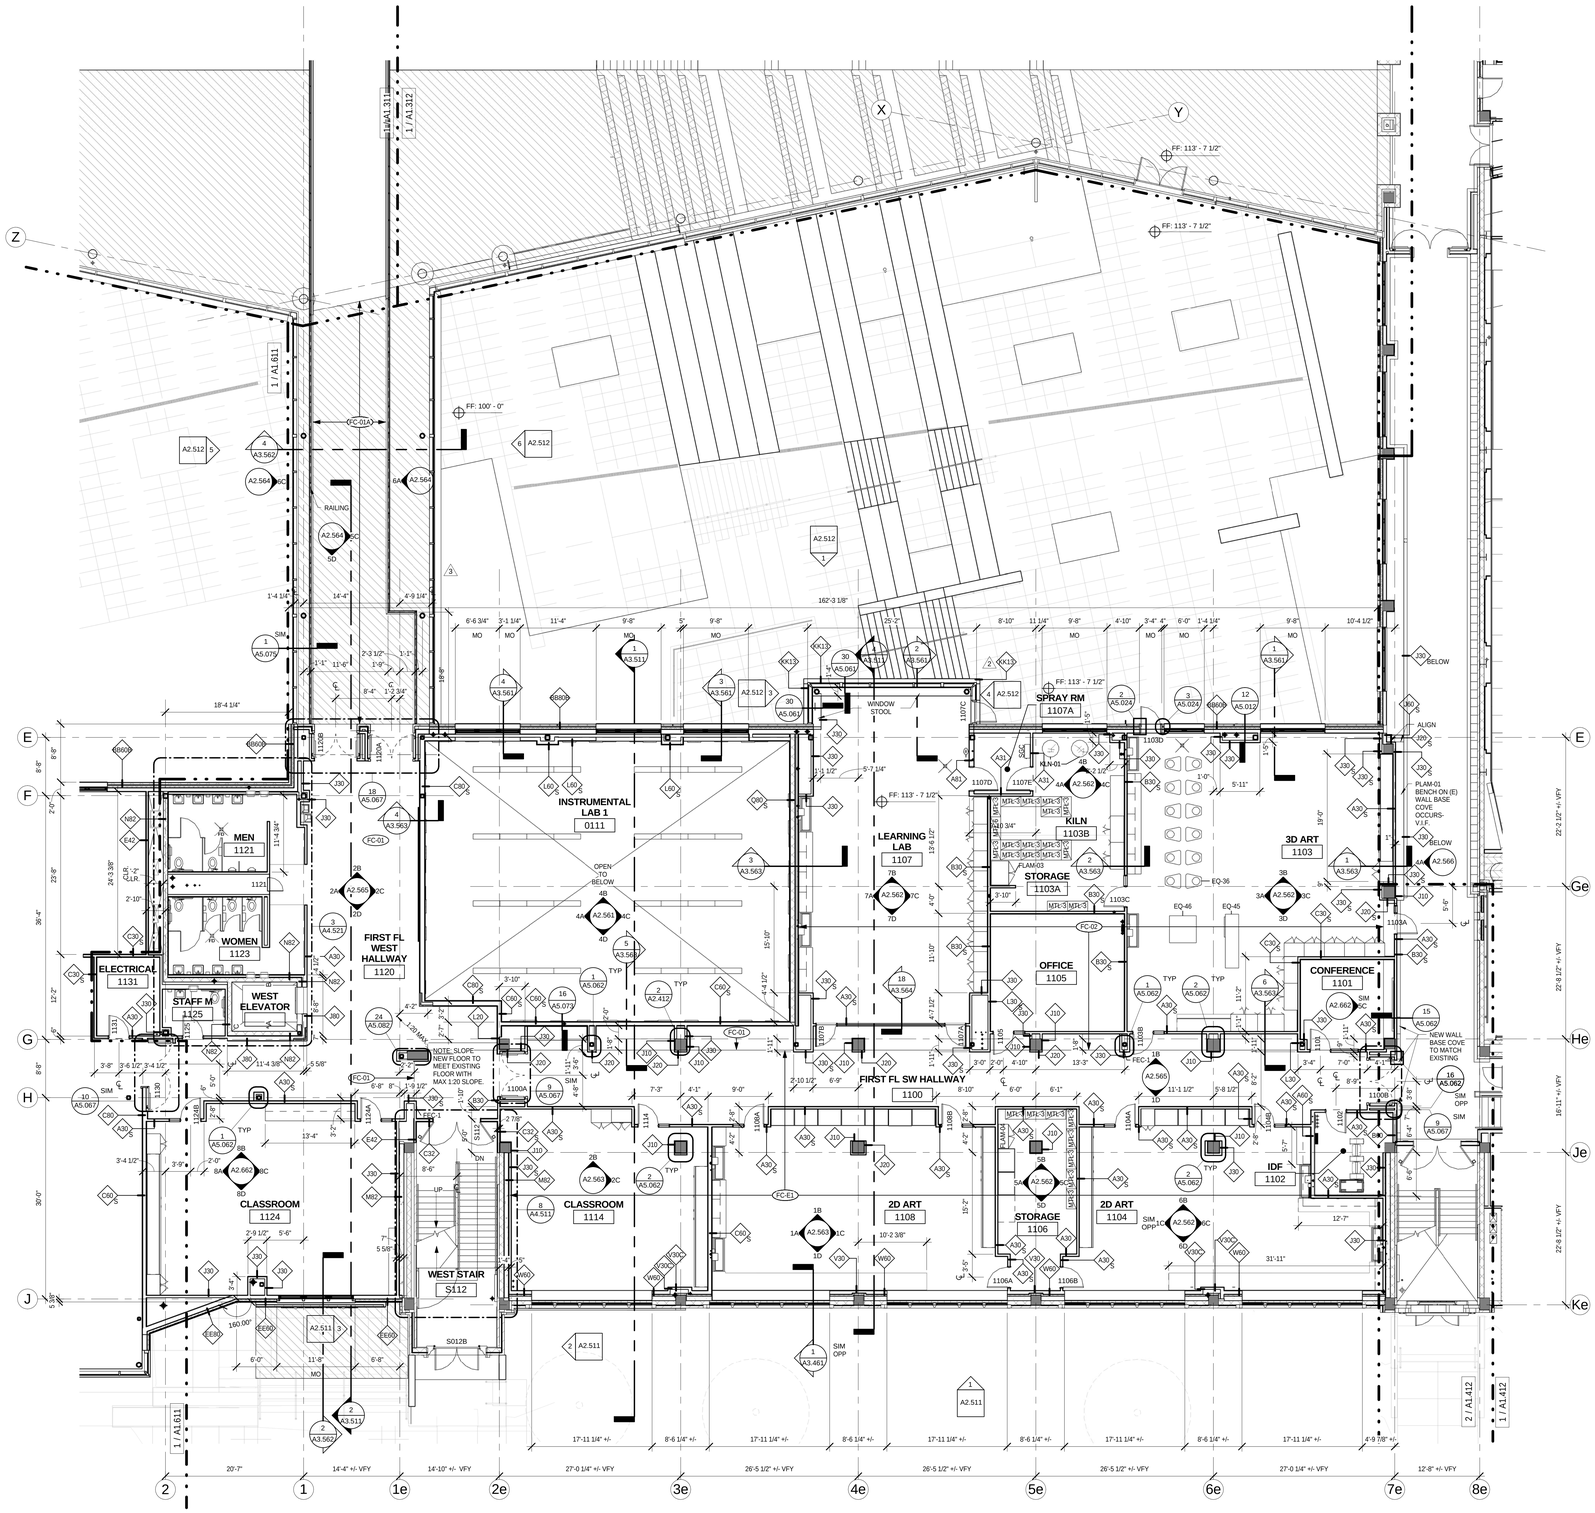

1 PH5_SW WING LEVEL_01
1/8" = 1'-0"

0' 4' 8' 16'

11/17/2014 2:35:42 PM

100% Construction Documents

bassetti architects

71 Columbia Street, Suite 500
Seattle, Washington 98104
(206) 340 9500

ASSOCIATE ARCHITECT
AMUNDSEN ASSOCIATES LLC
212 E Second Street
Casper, WY 82601
(307) 234-9999

CIVIL ENGINEER
WLC ENGINEERING SURVEYING PLANNING
200 Pronghorn St.
Casper, WY 82601
(307) 266 2524

LANDSCAPE ARCHITECT
SWIFT COMPANY LLC
3131 Western Avenue Suite M423
Seattle, WA 98121
(206) 632 2038

STRUCTURAL ENGINEER
PCS STRUCTURAL SOLUTIONS
1250 Pacific Ave Suite 701
Tacoma, WA 98402
(253) 383-2797

MECHANICAL & ELECTRICAL ENGINEERS
WSP GROUP
600 University Street Suite 500
Seattle, WA 98101
(206) 342 9900

THEATER CONSULTANT
PLA DESIGNS INC.
6230 SW Zabaco Terrace
Aloha, OR 97007
(503) 642 2168

FOOD SERVICE CONSULTANT
JLR DESIGN GROUP
557 Roy Street Suite 175A
Seattle, WA 98109
(206) 625 0070

ACOUSTICAL & A/V CONSULTANT
SPARLING
4100 194th Street SW, Suite 400
Lynnwood, WA 98036
(206) 667 0555

CONSTRUCTION MANAGER AT RISK
AP WYOMING
1800 Carey Avenue, 4th Floor
Cheyenne, Wyoming 82001
(307) 426-4242

LICENSED ARCHITECT
C-2547
KEVIN BROOKS
Date 11/20/14
STATE OF WYOMING

0' 1/2" 1" 2'1"

THIS DRAWING IS 36" X 48"
USE THIS SCALE TO VERIFY CORRECT DRAWING SIZE

3	PR-020	10/10/2014
2	95% CD-ADDENDUM NO.3	06/25/2014
1	95% CD-ADDENDUM NO.2	06/20/2014
	REVISIONS	DATE

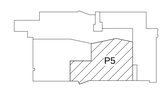

KEY PLAN

NATRONA COUNTY SCHOOL DISTRICT

Natrona County High School

930 SOUTH ELM STREET
CASPER WY 82601

JOB NO.: 11855.00
ISSUE DATE: 11/20/2014
DRAWN BY: KES, CJF

PHASE 5
SW WING
FIRST FLOOR
PLAN

A1.511

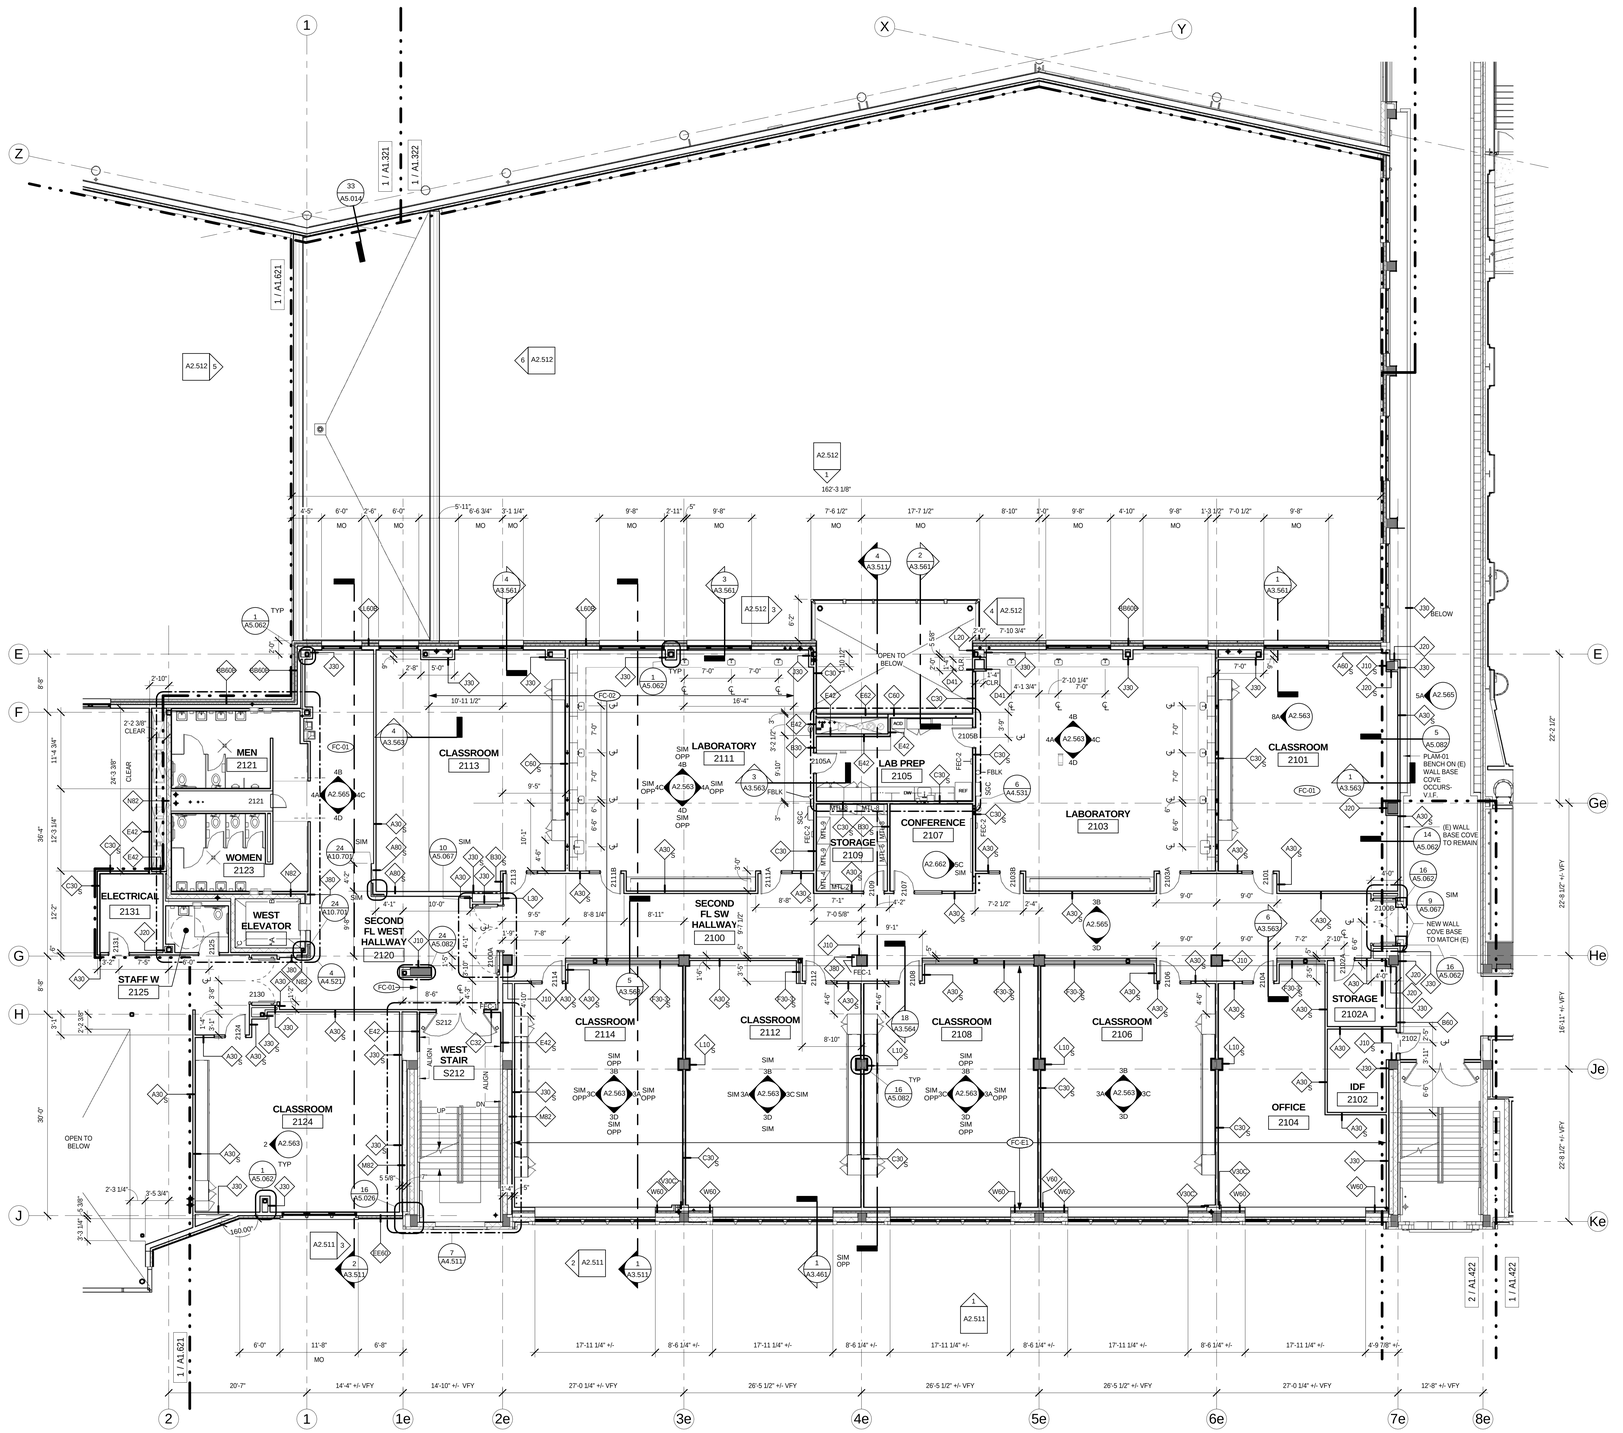

1 PH5_SW WING LEVEL_02
1/8" = 1'-0"

bassetti architects
71 Columbia Street, Suite 500
Seattle, Washington 98104
(206) 340 9500

ASSOCIATE ARCHITECT
AMUNDSEN ASSOCIATES LLC
212 E Second Street
Casper, WY 82601
(307) 234-9999

CIVIL ENGINEER
WLC ENGINEERING SURVEYING PLANNING
200 Pronghorn St.
Casper, WY 82601
(307) 266 2524

LANDSCAPE ARCHITECT
SWIFT COMPANY LLC
3131 Western Avenue Suite M423
Seattle, WA 98121
(206) 632 2038

STRUCTURAL ENGINEER
PCS STRUCTURAL SOLUTIONS
1250 Pacific Ave Suite 701
Tacoma, WA 98402
(253) 383-2797

MECHANICAL & ELECTRICAL ENGINEERS
WSP GROUP
600 University Street Suite 500
Seattle, WA 98101
(206) 342 9900

THEATER CONSULTANT
PLA DESIGNS INC.
6230 SW Zabaco Terrace
Aloha, OR 97007
(503) 642 2168

FOOD SERVICE CONSULTANT
JLR DESIGN GROUP
557 Roy Street Suite 175A
Seattle, WA 98109
(206) 625 0070

ACOUSTICAL & A/V CONSULTANT
SPARLING
4100 194th Street SW, Suite 400
Lynnwood, WA 98036
(206) 667 0555

CONSTRUCTION MANAGER AT RISK
AP WYOMING
1800 Carey Avenue, 4th Floor
Cheyenne, Wyoming 82001
(307) 426-4242

LICENSED ARCHITECT
C-2547
KEVIN BROOKS
STATE OF WYOMING
Date 11/20/14

0 1/2" 1" 2"
THIS DRAWING IS 36" X 48"
USE THIS SCALE TO VERIFY CORRECT DRAWING SIZE

#	REVISIONS	DATE

P5

KEY PLAN

NATRONA COUNTY SCHOOL DISTRICT

Natrona County High School

930 SOUTH ELM STREET
CASPER WY 82601

JOB NO: 11855.00
ISSUE DATE: 11/20/2014
DRAWN BY: KES, CJF

PHASE 5
SW WING
SECOND
FLOOR PLAN

A1.521

100% Construction Documents

0' 4' 8' 16'

11/17/2014 2:36:01 PM

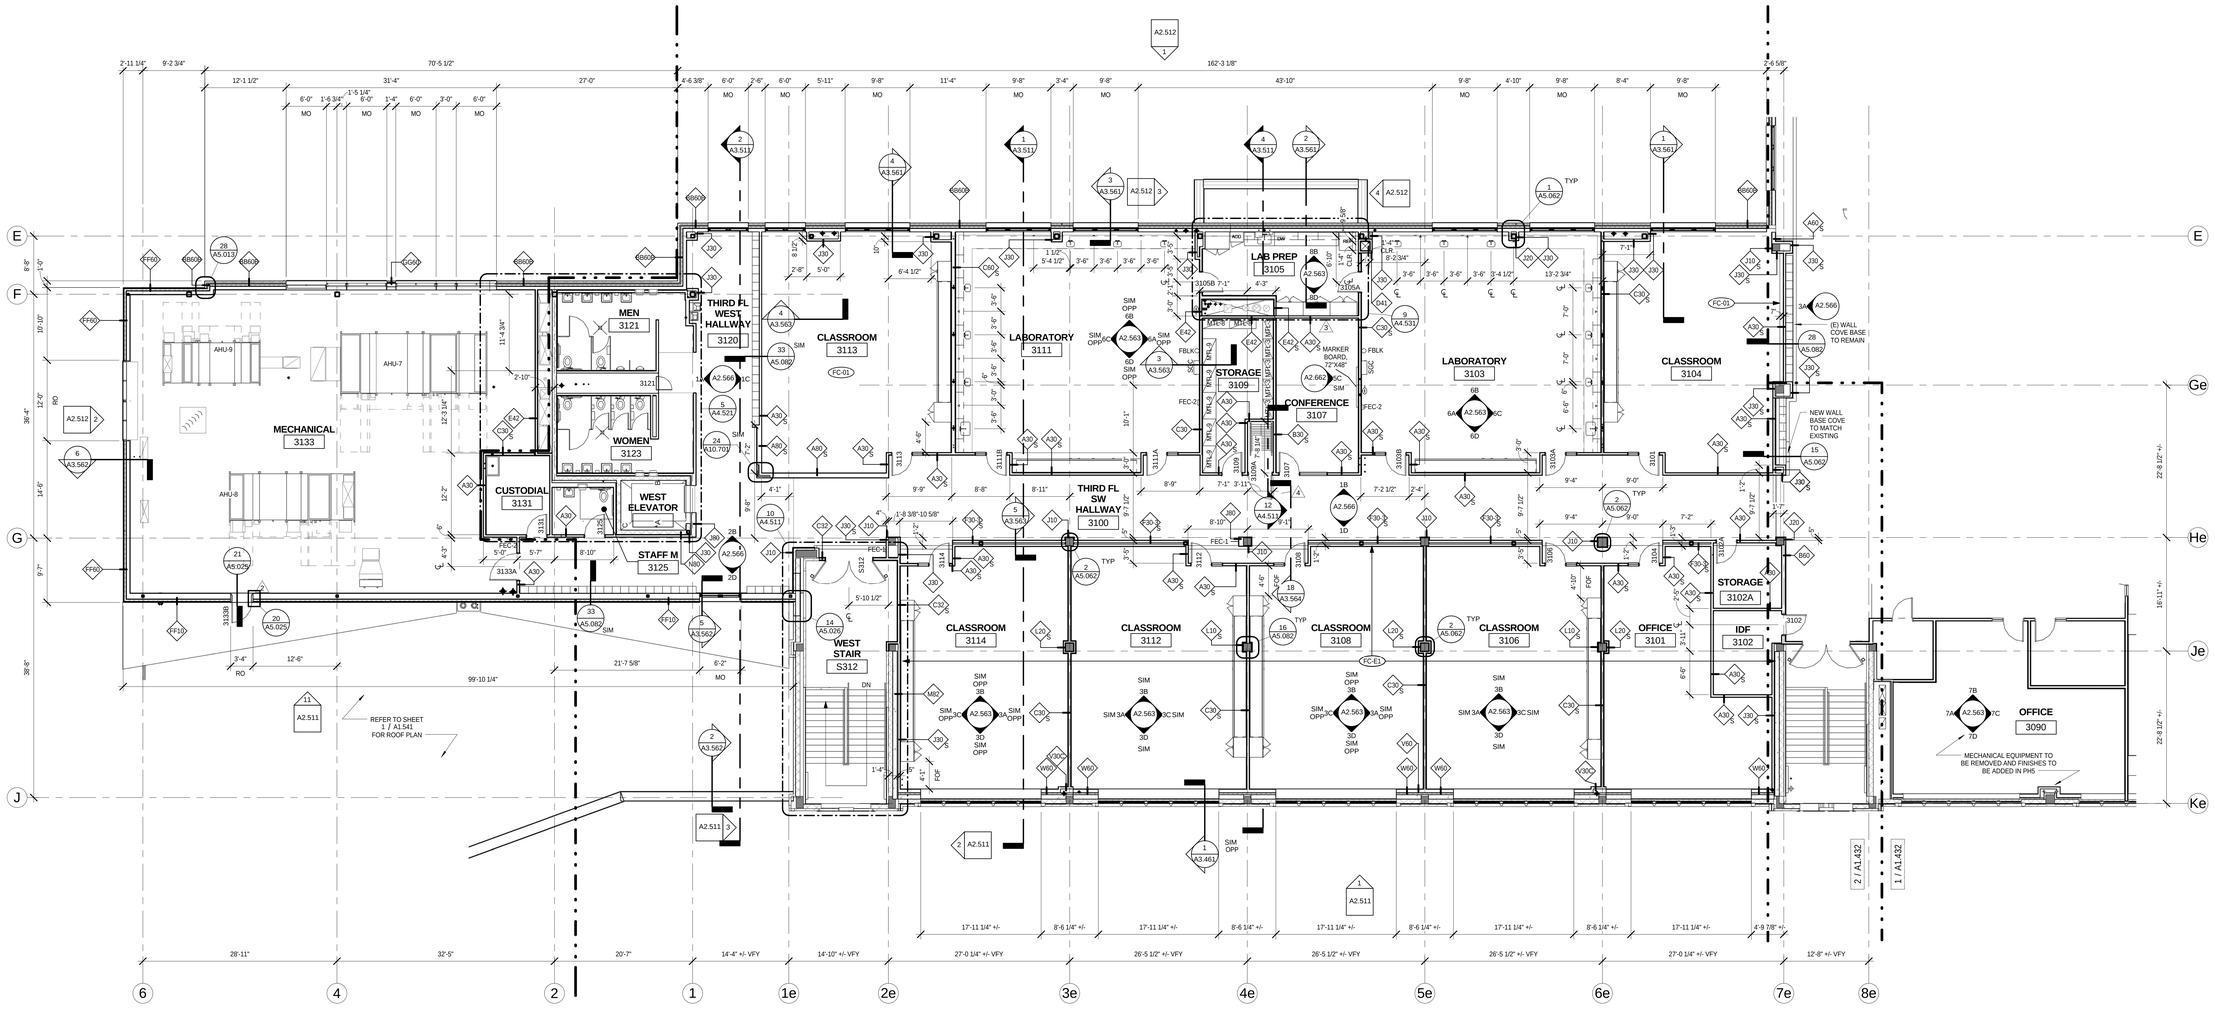

1 PH5_SW WING LEVEL_03
1/8" = 1'-0"

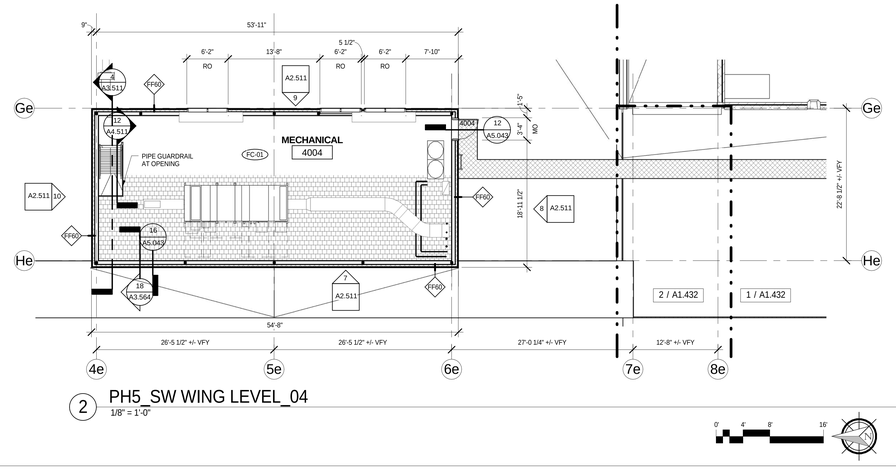

2 PH5_SW WING LEVEL_04
1/8" = 1'-0"

11/17/2014 2:37:52 PM

100% Construction Documents

bassetti architects
71 Columbia Street, Suite 500
Seattle, Washington 98104
(206) 340 9500

ASSOCIATE ARCHITECT
AMUNDSEN ASSOCIATES LLC
212 E Second Street
Casper, WY 82601
(307) 234-9999

CIVIL ENGINEER
WLC ENGINEERING SURVEYING PLANNING
200 Pronghorn St.
Casper, WY 82601
(307) 266 2524

LANDSCAPE ARCHITECT
SWIFT COMPANY LLC
3131 Western Avenue Suite M423
Seattle, WA 98121
(206) 632 2038

STRUCTURAL ENGINEER
PCS STRUCTURAL SOLUTIONS
1250 Pacific Ave Suite 701
Tacoma, WA 98402
(253) 383-2797

MECHANICAL & ELECTRICAL ENGINEERS
WSP GROUP
600 University Street Suite 500
Seattle, WA 98101
(206) 342 9900

THEATER CONSULTANT
PLA DESIGNS INC.
6230 SW Zabaco Terrace
Aloha, OR 97007
(503) 642 2168

FOOD SERVICE CONSULTANT
JLR DESIGN GROUP
557 Roy Street Suite 175A
Seattle, WA 98109
(206) 625 0070

ACOUSTICAL & A/V CONSULTANT
SPARLING
4100 194th Street SW, Suite 400
Lynnwood, WA 98036
(206) 667 0555

CONSTRUCTION MANAGER AT RISK
AP WYOMING
1800 Carey Avenue, 4th Floor
Cheyenne, Wyoming 82001
(307) 426-4242

LICENSED ARCHITECT KEVIN BROOKS C-2547 Date: 11/20/14 STATE OF WYOMING

THIS DRAWING IS 36" X 48"
USE THIS SCALE TO VERIFY CORRECT DRAWING SIZE

4	PR-019	10/21/2014
3	95% CD-ADDENDUM NO.3	06/25/2014
2	95% CD-ADDENDUM NO.2	06/20/2014
1	BP#2 - ADDENDUM NO. 1	02/27/2014
Δ	REVISIONS	DATE

P5

KEY PLAN

NATRONA COUNTY SCHOOL DISTRICT

Natrona County High School

930 SOUTH ELM STREET
CASPER WY 82601

JOB NO.: 11855.00
ISSUE DATE: 11/20/2014
DRAWN BY: KES, CJF

PHASE 5 SW WING THIRD & FOURTH FLOOR PLAN

A1.531

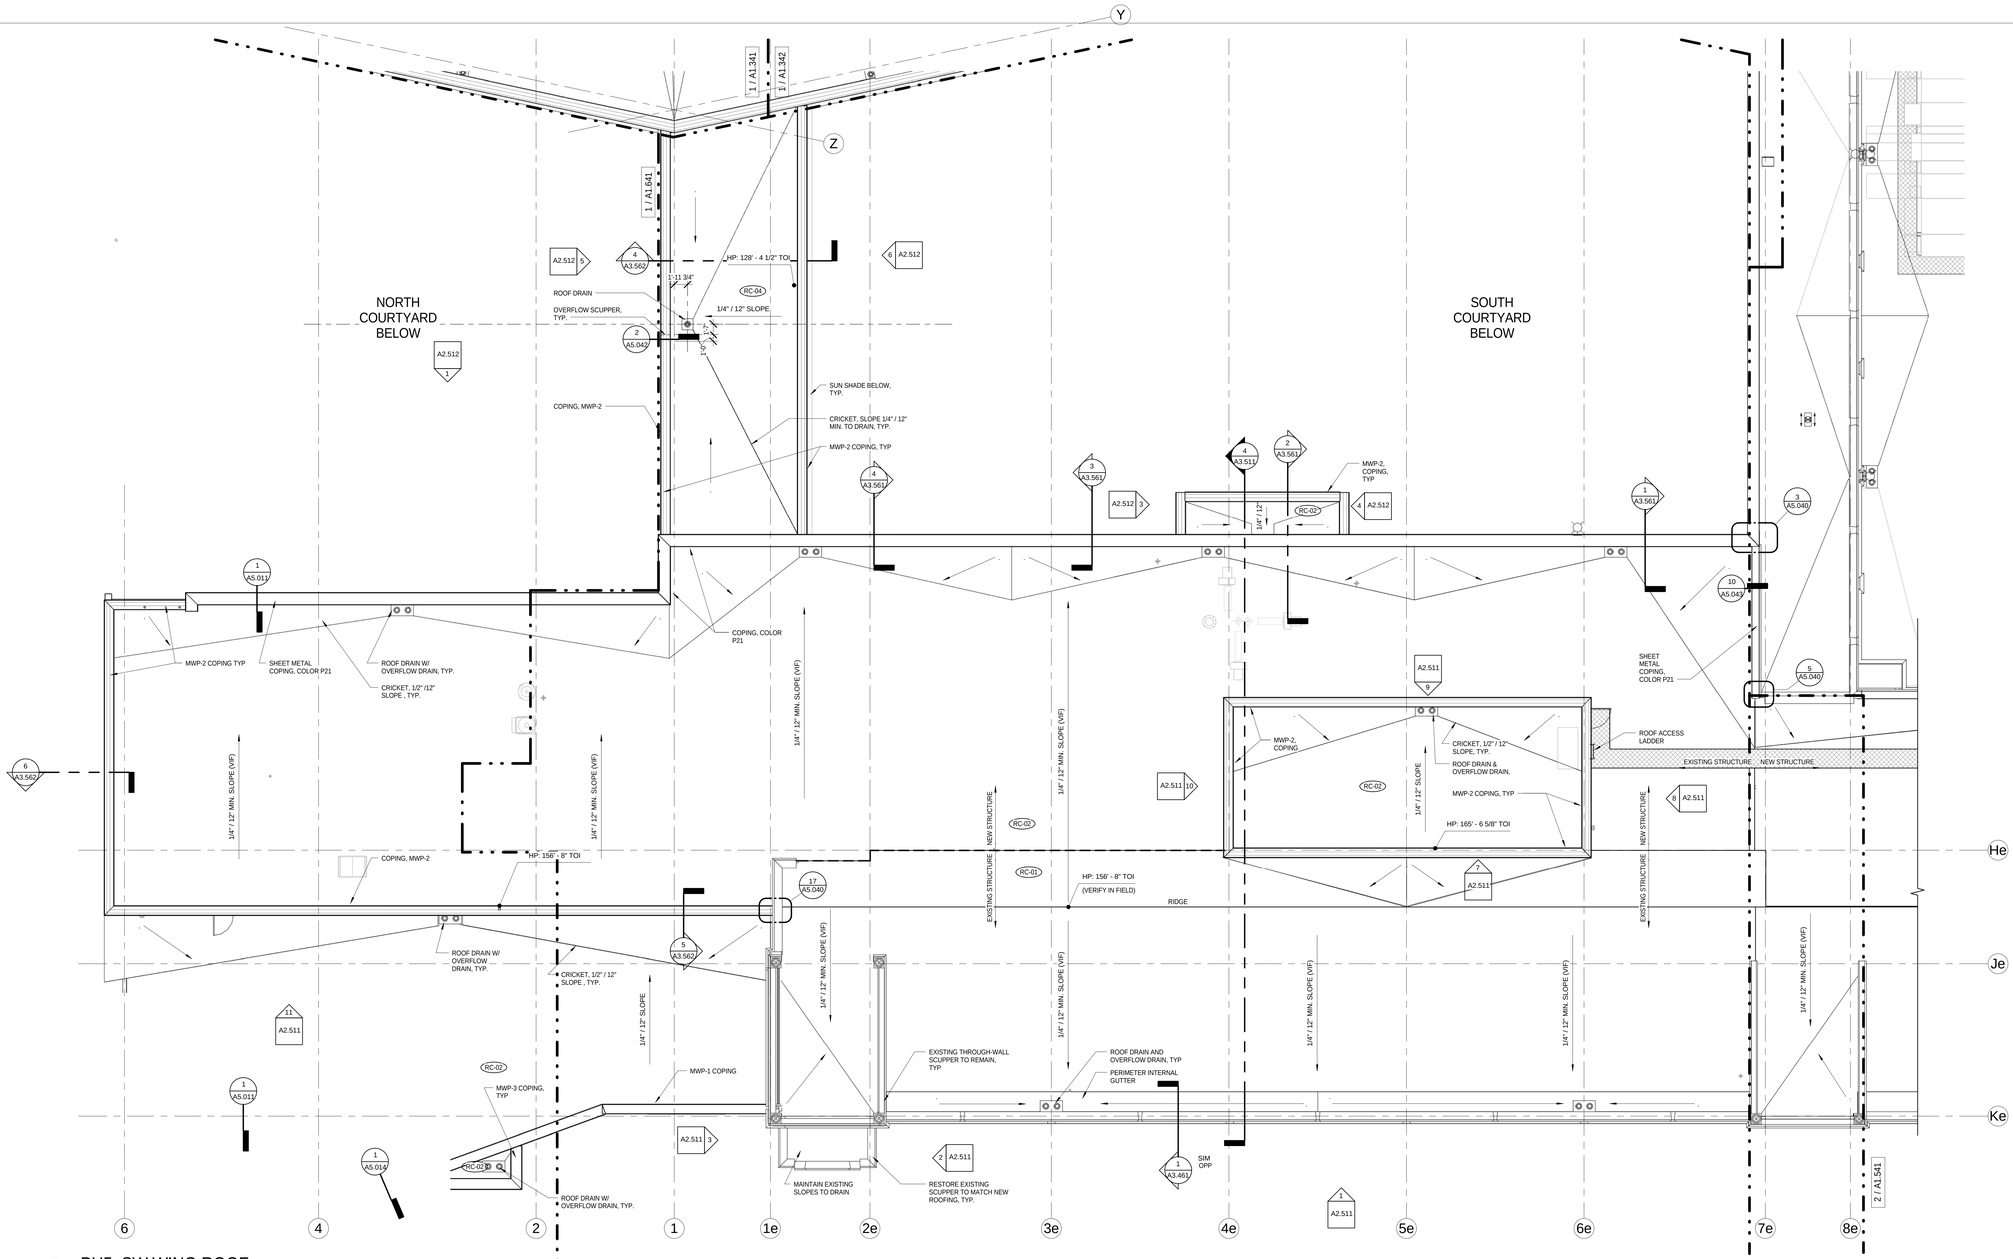

1 PH5_SW WING ROOF
1/8" = 1'-0"

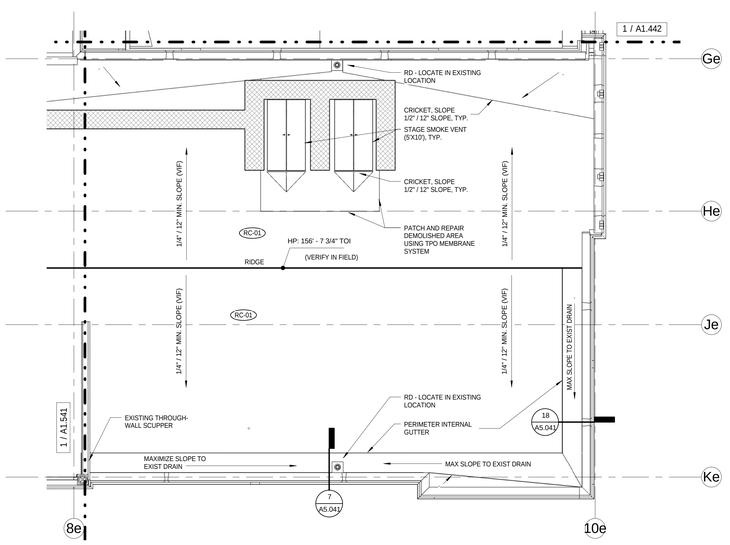

2 PH5_THEATER WING ROOF
1/8" = 1'-0"

GENERAL NOTES - ROOF PLANS

1. REFER TO SHEET A6.021 FOR ROOF TYPES
2. ALL CRICKETS TO BE SLOPED AT 1/2" PER 12", TYP. UNLESS OTHERWISE NOTED.
3. REFER TO STRUCTURAL DRAWINGS FOR ROOF PENETRATION DIMENSIONS.
4. ROOF SLOPES INDICATED ON PLAN ARE APPROXIMATE. USE T.O.S. AND T.O.I. FOR ROOF SLOPE CALCULATIONS. CONTRACTOR TO VERIFY.

LEGEND - ROOF PLAN

- RC-## — ROOF ASSEMBLY TYPE. REFER TO A6.021 FOR DETAILS.
- ROOF DRAIN WITH OVERFLOW DRAIN
- ROOF DRAIN
- FA — FALL ARREST ANCHOR
- MEMBRANE ACCESS WALKWAY 24" ROLL
- ST-1 — SKYLIGHT TYPE - 1: 5'-0" X 20'-10" ALUMINUM FRAMED SKYLIGHT SINGLE SLOPE AT 2:12 WITH 2'-6" MIN. CURB
- ST-2 — SKYLIGHT TYPE - 2: 6'-0" X 12'-2 1/2" ALUMINUM FRAMED SKYLIGHT SINGLE SLOPE AT 2:12 WITH 2'-6" MIN. CURB
- ST-3 — SKYLIGHT TYPE - 3: 5'-0" X 20'- 1/2" ALUMINUM FRAMED SKYLIGHT SINGLE SLOPE AT 2:12 WITH 2'-6" MIN. CURB

bassetti architects
71 Columbia Street, Suite 500
Seattle, Washington 98104
(206) 340 9500

ASSOCIATE ARCHITECT
AMUNDSEN ASSOCIATES LLC
212 E Second Street
Casper, WY 82601
(307) 234-9999

CIVIL ENGINEER
WLC ENGINEERING SURVEYING PLANNING
200 Pronghorn St.
Casper, WY 82601
(307) 266 2524

LANDSCAPE ARCHITECT
SWIFT COMPANY LLC
3131 Western Avenue Suite M423
Seattle, WA 98121
(206) 632 2038

STRUCTURAL ENGINEER
PCS STRUCTURAL SOLUTIONS
1250 Pacific Ave Suite 701
Tacoma, WA 98402
(253) 383-2797

MECHANICAL & ELECTRICAL ENGINEERS
WSP GROUP
600 University Street Suite 500
Seattle, WA 98101
(206) 342 9900

THEATER CONSULTANT
PLA DESIGNS INC.
6230 SW Zabaco Terrace
Aloha, OR 97007
(503) 642 2168

FOOD SERVICE CONSULTANT
JLR DESIGN GROUP
557 Roy Street Suite 175A
Seattle, WA 98109
(206) 625 0070

ACOUSTICAL & A/V CONSULTANT
SPARLING
4100 194th Street SW, Suite 400
Lynnwood, WA 98036
(206) 667 0555

CONSTRUCTION MANAGER AT RISK
AP WYOMING
1800 Carey Avenue, 4th Floor
Cheyenne, Wyoming 82001
(307) 426-4242

LICENSED ARCHITECT — C-2547 — KEVIN BROSNAHAN — Date: 11/20/14 — STATE OF WYOMING

0' 1/2" 1" 2"
THIS DRAWING IS 36" X 48" USE THIS SCALE TO VERIFY CORRECT DRAWING SIZE

#	REVISIONS	DATE

P5

KEY PLAN

NATRONA COUNTY SCHOOL DISTRICT

Natrona County High School

930 SOUTH ELM STREET
CASPER WY 82601

JOB NO: 11855.00
ISSUE DATE: 11/20/2014
DRAWN BY: JSC

PHASE 5
SW WING ROOF PLAN

A1.541

100% Construction Documents

11/17/2014 2:51:02 PM

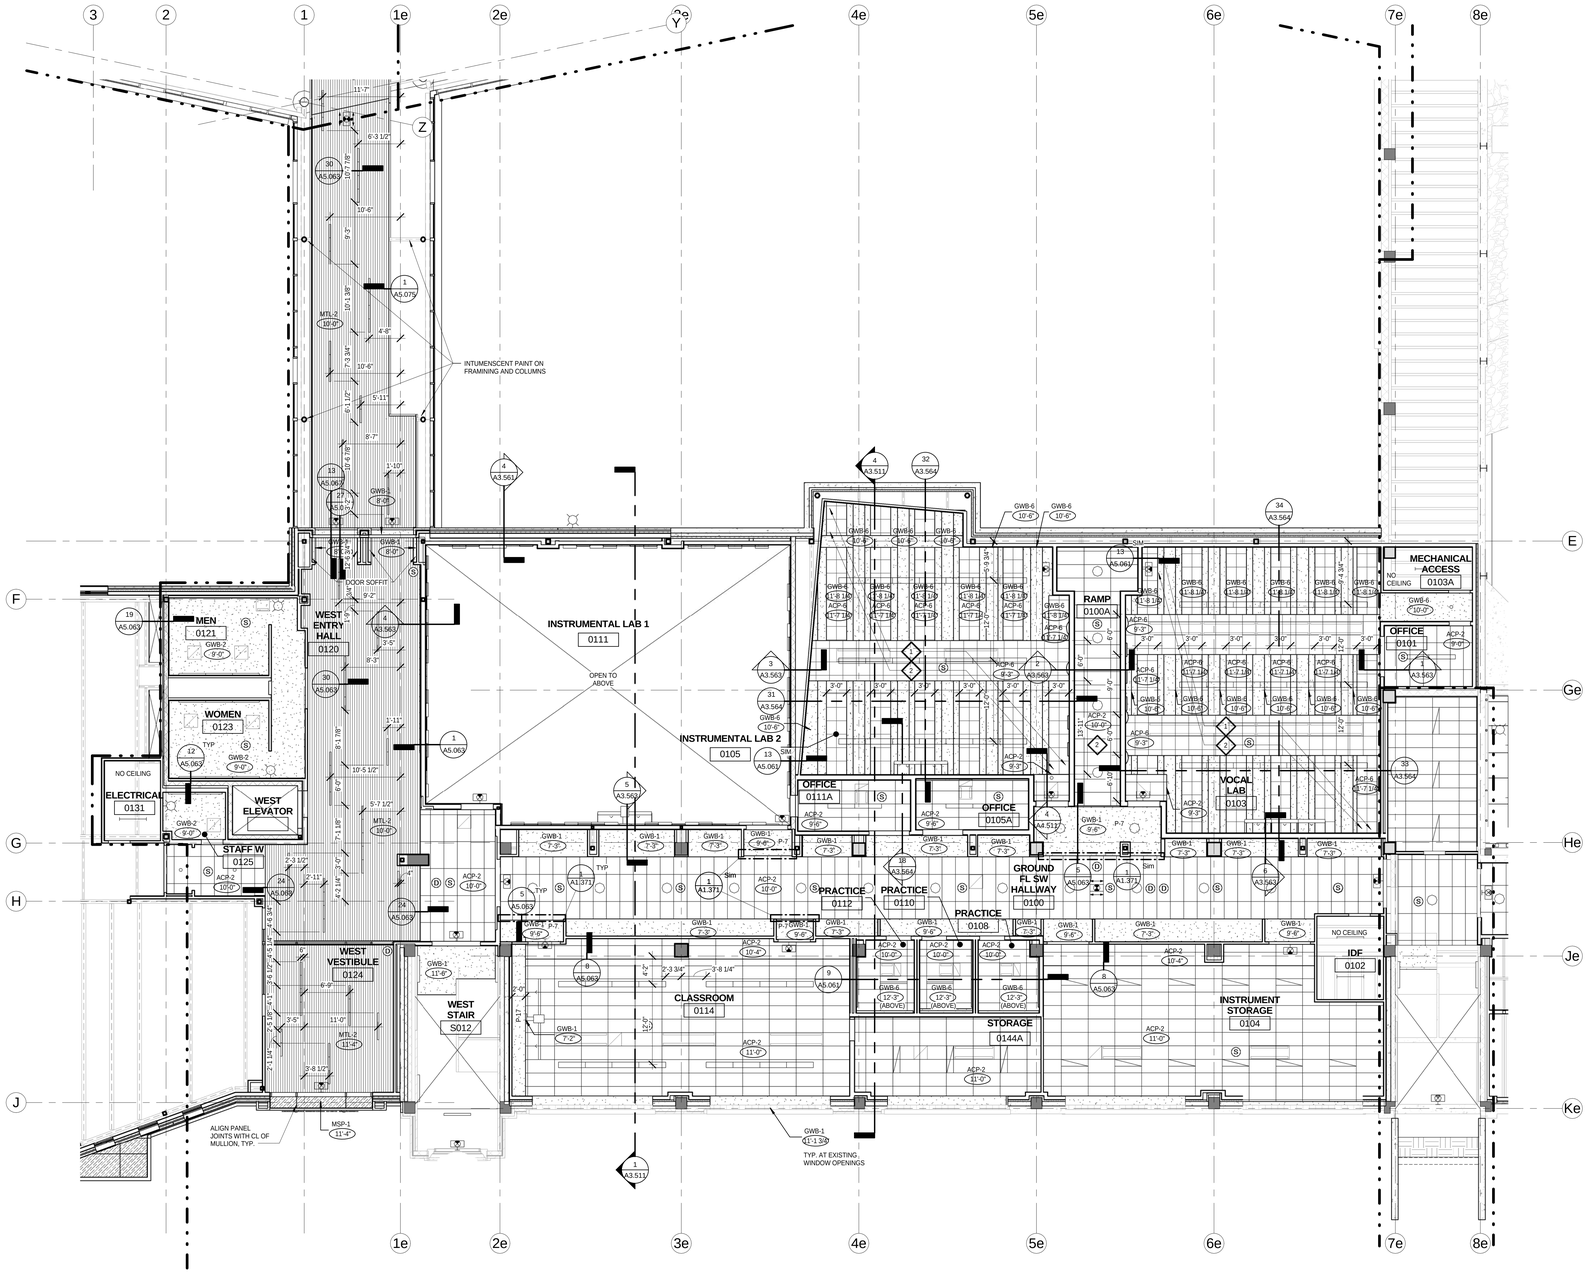

1 PH5_CEILING PLAN LEVEL_00
1/8" = 1'-0"

CEILING SHEET NOTES

1. GWB-6 CONTINUOUS OVER ENTIRE ROOM INCLUDING UNDER ACP-6 SOFFIT, ACP-6 ACOUSTICAL CEILING PANEL GLUE / STICK PIN TO SURFACE OF GWB-6
2. CEILING HEIGHTS RELATIVE TO GROUND FLOOR LEVEL, SEE PLAN FOR FLOOR ELEVATION

RCP NOTES:

1. COORDINATE ACCESS PANELS WITH MECHANICAL
2. CEILING GRID CENTERED IN ROOM UNLESS DIMENSIONED OTHERWISE
3. NO PROJECTIONS FROM CEILING LESS THAN 7' FROM F.F.
4. ALL DIMENSIONS TO FOF OR GRID LINE UNO
5. ALL PERFORATED METAL TYPE-1 UNO
6. WHERE THERE IS A DROP IN GWB SOFFIT, PROVIDE GWB VERTICAL WALL CLOSURE / RETURN, TO A MIN. OF 6" ABV ADJACENT CEILING UNO
7. NO CEILINGS: REFER TO MEP DRAWINGS FOR FIXTURE LOCATIONS
8. SEE 36 / A5.064 FOR TYPICAL LOCATIONS OF DEVICES IN CEILINGS
9. CENTER LIGHT FIXTURE TO CENTER OF ROOM FOR CONFERENCE ROOMS AND OFFICES
10. CEILING MOUNTED WALL WASHINGING LIGHT FIXTURES ARE +/- 2'-0" FROM WALL AND WITHIN CEILING GRID

FIXTURES AND EQUIPMENT

- CEILING SUPPLY DIFFUSER
- RETURN AIR GRILLEE
- LINEAR FLUORESCENT LIGHT FIXTURE
- WALL WASH
- RECESSED CAN
- PENDANT LIGHT
- EXIT SIGN
- WALL MOUNTED PROJECTOR (WMP)
- CEILING MOUNTED SPEAKER
- EXPOSED CEILING MOUNTED TELECOM DATA OUTLET
- GWB ACOUSTIC DIFFUSIVE PANEL

CEILING PLAN LEGEND

- ACP-1 (NOT USED)
- ACP-2
- ACP-3
- ACP-4
- ACP-5 GLUE ON ACOUSTICAL TILES, BLACK
- ACP-6 GLUE ON ACOUSTICAL TILES, WHITE
- AFP-1 ACOUSTICAL FABRIC CEILING PANEL
- AFP-7 STRETCHED FABRIC W/ ACOUSTIC BATT INSULATION
- GWB-1 3 5/8 16" OC MTL STUD FRAMING
- GWB-2 TEE BAR CEILING SUSPENSION SYSTEM
- GWB-3 1 HR RATED HORIZ SHAFT WALL
- GWB-4 2 HR RATED HORIZ SHAFT WALL
- GWB-6 RESILIENTLY SUSPENDED GYPSUM BOARD CEILING
- GWB-7 VENEER PLASTER GWB CEILING
- MTL-1 LINEAR METAL CEILING, MFG. STD. WHITE FINISH
- MTL-2 LINEAR METAL CEILING, CUSTOM COLOR, P-15 FINISH
- C-01 PLASTER / LATH TO MATCH EXISTING

bassetti architects
71 Columbia Street, Suite 500
Seattle, Washington 98104
(206) 340 9500

ASSOCIATE ARCHITECT
AMUNDSEN ASSOCIATES LLC
212 E Second Street
Casper, WY 82601
(307) 234-9999

CIVIL ENGINEER
WLC ENGINEERING SURVEYING PLANNING
200 Pronghorn St.
Casper, WY 82601
(307) 266 2524

LANDSCAPE ARCHITECT
SWIFT COMPANY LLC
3131 Western Avenue Suite M423
Seattle, WA 98121
(206) 632 2038

STRUCTURAL ENGINEER
PCS STRUCTURAL SOLUTIONS
1250 Pacific Ave Suite 701
Tacoma, WA 98402
(253) 383-2797

MECHANICAL & ELECTRICAL ENGINEERS
WSP GROUP
600 University Street Suite 500
Seattle, WA 98101
(206) 342 9900

THEATER CONSULTANT
PLA DESIGNS INC.
6230 SW Zabaco Terrace
Aloha, OR 97007
(503) 642 2168

FOOD SERVICE CONSULTANT
JLR DESIGN GROUP
557 Roy Street Suite 175A
Seattle, WA 98109
(206) 625 0070

ACOUSTICAL & A/V CONSULTANT
SPARLING
4100 194th Street SW, Suite 400
Lynnwood, WA 98036
(206) 667 0555

CONSTRUCTION MANAGER AT RISK
AP WYOMING
1800 Carey Avenue, 4th Floor
Cheyenne, Wyoming 82001
(307) 426-4242

LICENSED ARCHITECT KEVIN BROOKS C-2547 Date 11/25/14 STATE OF WYOMING

0' 1/2" 1" 2'1"
THIS DRAWING IS 36" X 48"
USE THIS SCALE TO VERIFY CORRECT DRAWING SIZE

REVISIONS	DATE

KEY PLAN

NATRONA COUNTY SCHOOL DISTRICT

Natrona County High School

930 SOUTH ELM STREET
CASPER WY 82601

JOB NO: 11855.00
ISSUE DATE: 11/17/2014
DRAWN BY: JRM

PHASE 5
SW WING
GROUND
FLOOR
CEILING PLAN

A1.561

100% Construction Documents

11/18/2014 11:24:43 AM

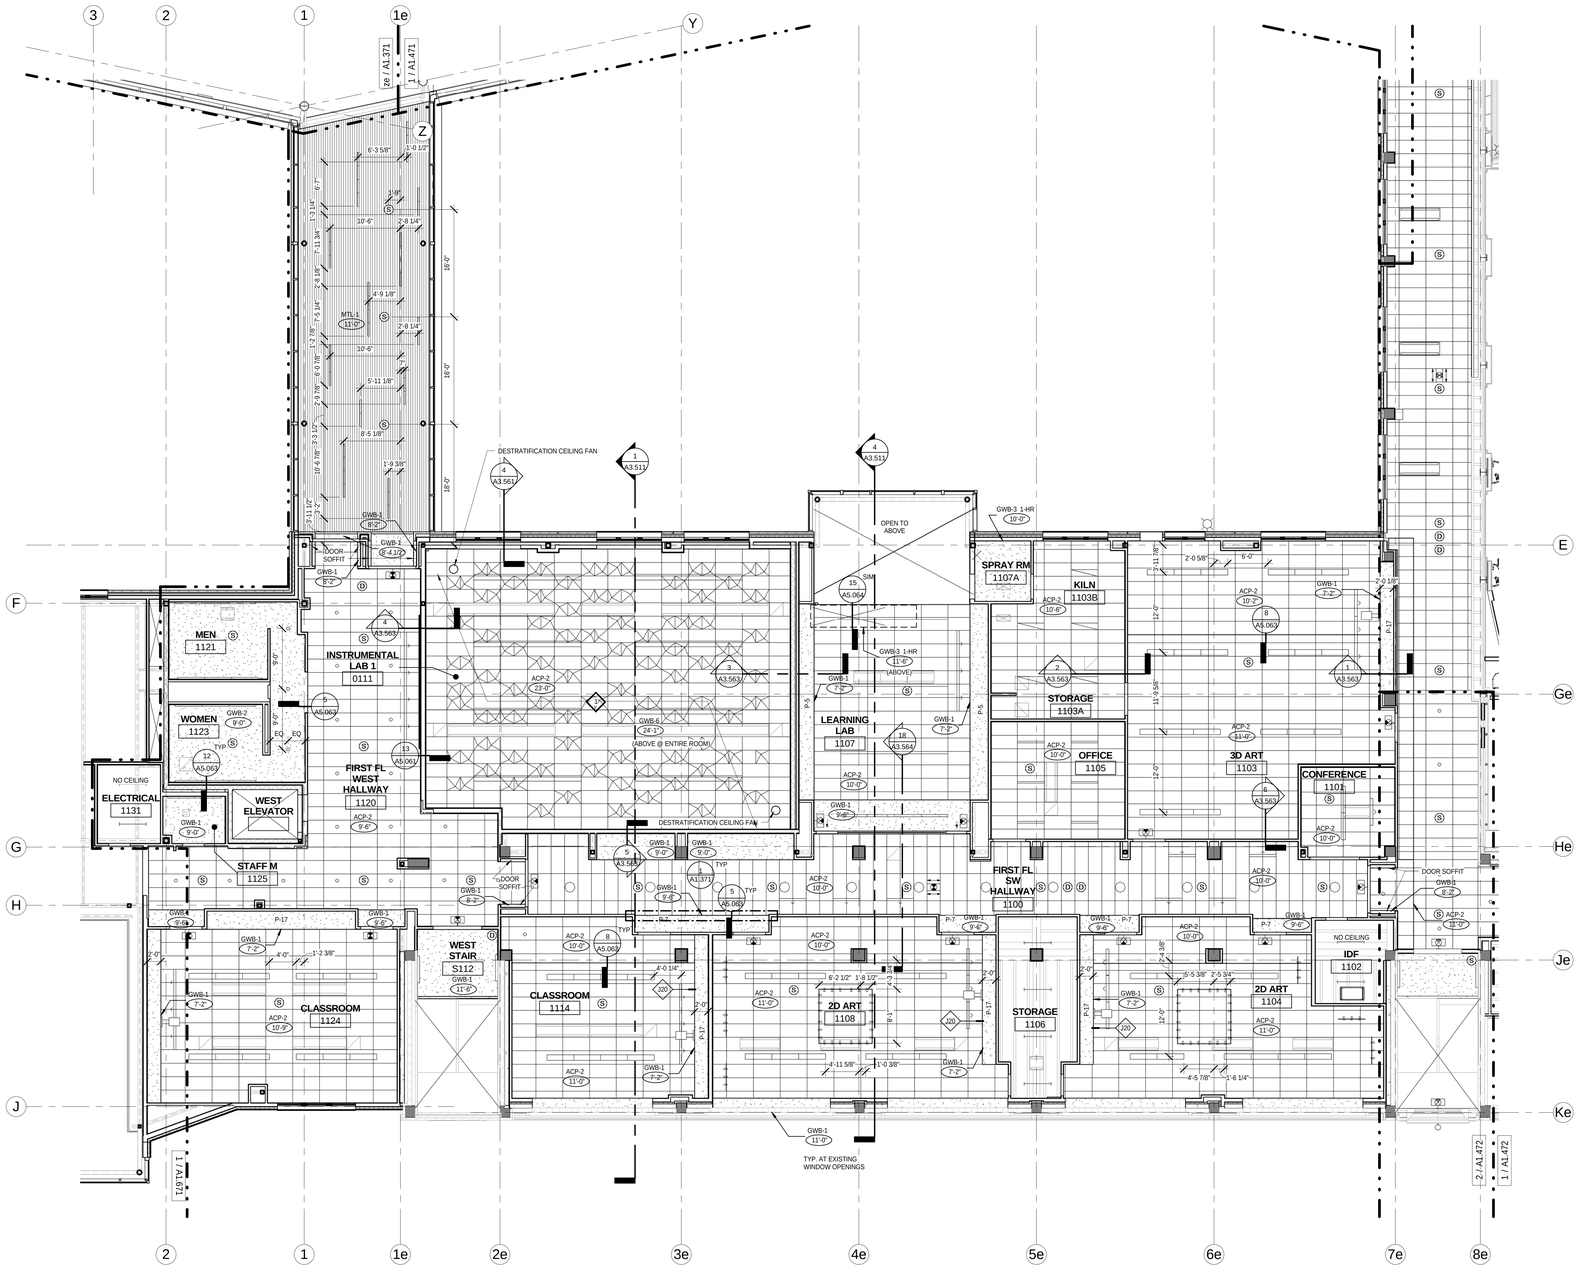

1 PH5_CEILING PLAN LEVEL_01

1/8" = 1'-0"

CEILING SHEET NOTES

1. GWB-6 CONTINUOUS OVER ENTIRE ROOM

   ACP-2 CEILING BELOW WITH 1/3 CEILING AREA COVERAGE WITH 2'X2' CONVEX ACOUSTICAL REFLECTORS

CEILING PLAN LEGEND

RCP NOTES:

1. COORDINATE ACCESS PANELS WITH MECHANICAL
2. CEILING GRID CENTERED IN ROOM UNLESS DIMENSIONED OTHERWISE
3. NO PROJECTIONS FROM CEILING LESS THAN 7' FROM F.F.
4. ALL DIMENSIONS TO FOF OR GRID LINE UNO
5. ALL PERFORATED METAL TYPE-1 UNO
6. WHERE THERE IS A DROP IN GWB SOFFIT, PROVIDE GWB VERTICAL WALL CLOSURE / RETURN, TO A MIN. OF 6" ABV ADJACENT CEILING UNO
7. NO CEILINGS: REFER TO MEP DRAWINGS FOR FIXTURE LOCATIONS
8. SEE 36 / A5.064 FOR TYPICAL LOCATIONS OF DEVICES IN CEILINGS
9. CENTER LIGHT FIXTURE TO CENTER OF ROOM FOR CONFERENCE ROOMS AND OFFICES
10. CEILING MOUNTED WALL WASHINGING LIGHT FIXTURES ARE +/- 2'-0" FROM WALL AND WITHIN CEILING GRID

FIXTURES AND EQUIPMENT

- CEILING SUPPLY DIFFUSER
- RETURN AIR GRILLEE
- LINEAR FLUORESCENT LIGHT FIXTURE
- WALL WASH
- RECESSED CAN
- PENDANT LIGHT
- EXIT SIGN
- WALL MOUNTED PROJECTOR (WMP)
- (S) CEILING MOUNTED SPEAKER
- (D) EXPOSED CEILING MOUNTED TELECOM DATA OUTLET
- GWB ACOUSTIC DIFFUSIVE PANEL

ACP-1 (NOT USED)
ACP-2
ACP-3
ACP-4
ACP-5 GLUE ON ACOUSTICAL TILES, BLACK
ACP-6 GLUE ON ACOUSTICAL TILES, WHITE
AFP-1 ACOUSTICAL FABRIC CEILING PANEL
AFP-2 STRETCHED FABRIC W/ ACOUSTIC BATT INSULATION

GWB-1 3 5/8 16" OC MTL STUD FRAMING
GWB-2 TEE BAR CEILING SUSPENSION SYSTEM
GWB-3 1 HR RATED HORIZ SHAFT WALL
GWB-4 2 HR RATED HORIZ SHAFT WALL
GWB-6 RESILIENTLY SUSPENDED GYPSUM BOARD CEILING
GWB-7 VENEER PLASTER GWB CEILING

MTL-1 LINEAR METAL CEILING, MFG. STD. WHITE FINISH
MTL-2 LINEAR METAL CEILING, CUSTOM COLOR, P-15 FINISH
C-01 PLASTER / LATH TO MATCH EXISTING

11/18/2014 11:24:59 AM

100% Construction Documents

bassetti architects
71 Columbia Street, Suite 500
Seattle, Washington 98104
(206) 340 9500

ASSOCIATE ARCHITECT
AMUNDSEN ASSOCIATES LLC
212 E Second Street
Casper, WY 82601
(307) 234-9999

CIVIL ENGINEER
WLC ENGINEERING SURVEYING PLANNING
200 Pronghorn St.
Casper, WY 82601
(307) 266 2524

LANDSCAPE ARCHITECT
SWIFT COMPANY LLC
3131 Western Avenue Suite M423
Seattle, WA 98121
(206) 632 2038

STRUCTURAL ENGINEER
PCS STRUCTURAL SOLUTIONS
1250 Pacific Ave Suite 701
Tacoma, WA 98402
(253) 383-2797

MECHANICAL & ELECTRICAL ENGINEERS
WSP GROUP
600 University Street Suite 500
Seattle, WA 98101
(206) 342 9900

THEATER CONSULTANT
PLA DESIGNS INC.
6230 SW Zabaco Terrace
Aloha, OR 97007
(503) 642 2168

FOOD SERVICE CONSULTANT
JLR DESIGN GROUP
557 Roy Street Suite 175A
Seattle, WA 98109
(206) 625 0070

ACOUSTICAL & A/V CONSULTANT
SPARLING
4100 194th Street SW, Suite 400
Lynnwood, WA 98036
(206) 667 0555

CONSTRUCTION MANAGER AT RISK
AP WYOMING
1800 Carey Avenue, 4th Floor
Cheyenne, Wyoming 82001
(307) 426-4242

LICENSED ARCHITECT KEVIN BROOKS C-2547 Date 11/25/14 STATE OF WYOMING

0' 1/2" 1" 2'?

THIS DRAWING IS 36" X 48"
USE THIS SCALE TO VERIFY CORRECT DRAWING SIZE

1	REDLINE	Date 1
Δ	REVISIONS	DATE

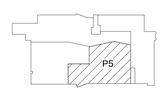

KEY PLAN

NATRONA COUNTY SCHOOL DISTRICT

Natrona County High School

930 SOUTH ELM STREET
CASPER WY 82601

JOB NO: 11855.00
ISSUE DATE: 11/17/2014
DRAWN BY: JRM

PHASE 5
SW WING
FIRST FLOOR
CEILING PLAN

A1.571

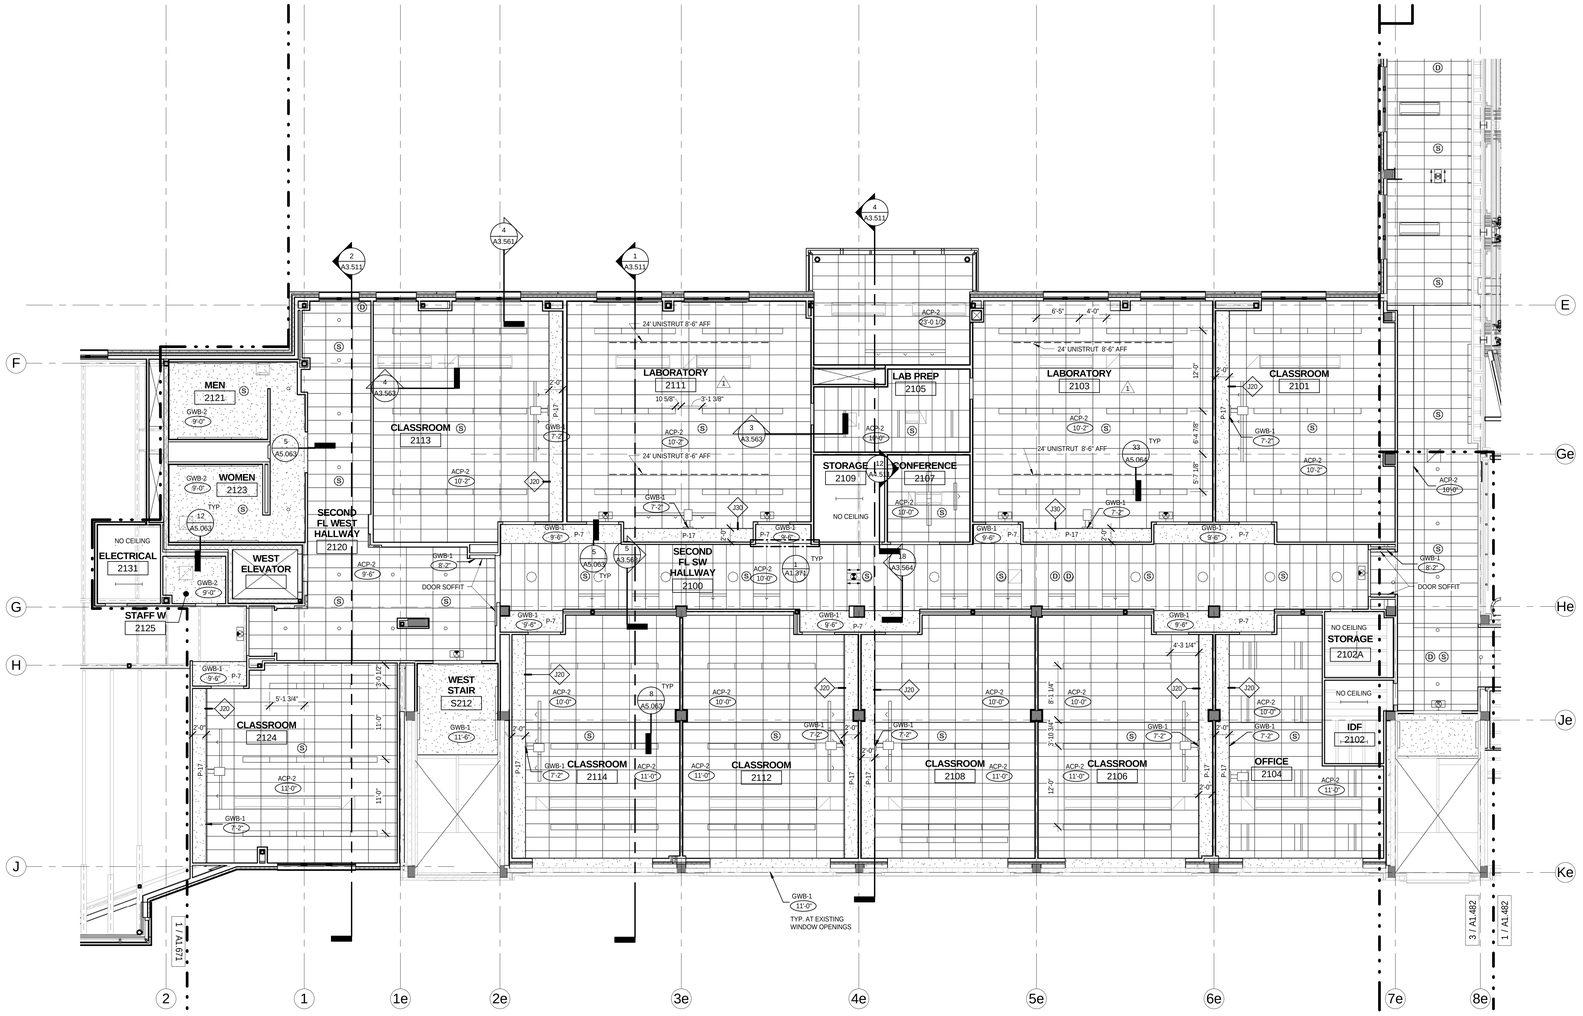

1 PH5_CEILING PLAN LEVEL_02
1/8" = 1'-0"

RCP NOTES:

1. COORDINATE ACCESS PANELS WITH MECHANICAL
2. CEILING GRID CENTERED IN ROOM UNLESS DIMENSIONED OTHERWISE
3. NO PROJECTIONS FROM CEILING LESS THAN 7' FROM F.F.
4. ALL DIMENSIONS TO FOF OR GRID LINE UNO
5. ALL PERFORATED METAL TYPE-1 UNO
6. WHERE THERE IS A DROP IN GWB SOFFIT, PROVIDE GWB VERTICAL WALL CLOSURE / RETURN, TO A MIN. OF 6" ABV ADJACENT CEILING UNO
7. NO CEILINGS: REFER TO MEP DRAWINGS FOR FIXTURE LOCATIONS
8. SEE 36 / A5.064 FOR TYPICAL LOCATIONS OF DEVICES IN CEILINGS
9. CENTER LIGHT FIXTURE TO CENTER OF ROOM FOR CONFERENCE ROOMS AND OFFICES
10. CEILING MOUNTED WALL WASHINGING LIGHT FIXTURES ARE +/- 2'-0" FROM WALL AND WITHIN CEILING GRID

FIXTURES AND EQUIPMENT

- CEILING SUPPLY DIFFUSER
- RETURN AIR GRILLEE
- LINEAR FLUORESCENT LIGHT FIXTURE
- WALL WASH
- RECESSED CAN
- PENDANT LIGHT
- EXIT SIGN
- WALL MOUNTED PROJECTOR (WMP)
- (S) CEILING MOUNTED SPEAKER
- (D) EXPOSED CEILING MOUNTED TELECOM DATA OUTLET
- GWB ACOUSTIC DIFFUSIVE PANEL

CEILING PLAN LEGEND

- ACP-1 (NOT USED)
- ACP-2
- ACP-3
- ACP-4
- ACP-5 GLUE ON ACOUSTICAL TILES, BLACK
- ACP-6 GLUE ON ACOUSTICAL TILES, WHITE
- AFP-1 ACOUSTICAL FABRIC CEILING PANEL
- AFP-7 STRETCHED FABRIC W/ ACOUSTIC BATT INSULATION
- GWB-1 3 5/8 16" OC MTL STUD FRAMING
- GWB-2 TEE BAR CEILING SUSPENSION SYSTEM
- GWB-3 1 HR RATED HORIZ SHAFT WALL
- GWB-4 2 HR RATED HORIZ SHAFT WALL
- GWB-6 RESILIENTLY SUSPENDED GYPSUM BOARD CEILING
- GWB-7 VENEER PLASTER GWB CEILING
- MTL-1 LINEAR METAL CEILING, MFG. STD. WHITE FINISH
- MTL-2 LINEAR METAL CEILING, CUSTOM COLOR, P-15 FINISH
- C-01 PLASTER / LATH TO MATCH EXISTING

11/18/2014 11:25:15 AM

100% Construction Documents

bassetti architects

71 Columbia Street, Suite 500
Seattle, Washington 98104
(206) 340 9500

ASSOCIATE ARCHITECT
AMUNDSEN ASSOCIATES LLC
212 E Second Street
Casper, WY 82601
(307) 234-9999

CIVIL ENGINEER
WLC ENGINEERING SURVEYING PLANNING
200 Pronghorn St.
Casper, WY 82601
(307) 266 2524

LANDSCAPE ARCHITECT
SWIFT COMPANY LLC
3131 Western Avenue Suite M423
Seattle, WA 98121
(206) 632 2038

STRUCTURAL ENGINEER
PCS STRUCTURAL SOLUTIONS
1250 Pacific Ave Suite 701
Tacoma, WA 98402
(253) 383-2797

MECHANICAL & ELECTRICAL ENGINEERS
WSP GROUP
600 University Street Suite 500
Seattle, WA 98101
(206) 342 9900

THEATER CONSULTANT
PLA DESIGNS INC.
6230 SW Zabaco Terrace
Aloha, OR 97007
(503) 642 2168

FOOD SERVICE CONSULTANT
JLR DESIGN GROUP
557 Roy Street Suite 175A
Seattle, WA 98109
(206) 625 0070

ACOUSTICAL & A/V CONSULTANT
SPARLING
4100 194th Street SW, Suite 400
Lynnwood, WA 98036
(206) 667 0555

CONSTRUCTION MANAGER AT RISK
AP WYOMING
1800 Carey Avenue, 4th Floor
Cheyenne, Wyoming 82001
(307) 426-4242

LICENSED ARCHITECT KEVIN BROOKS C-2547 Date: 11/25/14 STATE OF WYOMING

0' 1/2" 1" 2'1"

THIS DRAWING IS 36" X 48"
USE THIS SCALE TO VERIFY
CORRECT DRAWING SIZE

1 95% CD-ADDENDUM NO.3 06/25/2014
REVISIONS DATE

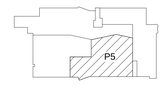

KEY PLAN

NATRONA COUNTY SCHOOL DISTRICT

Natrona County High School

930 SOUTH ELM STREET
CASPER WY 82601

JOB NO: 11855.00
ISSUE DATE: 11/17/2014
DRAWN BY: JRM

PHASE 5 SW WING SECOND FLOOR CEILING PLAN

A1.581

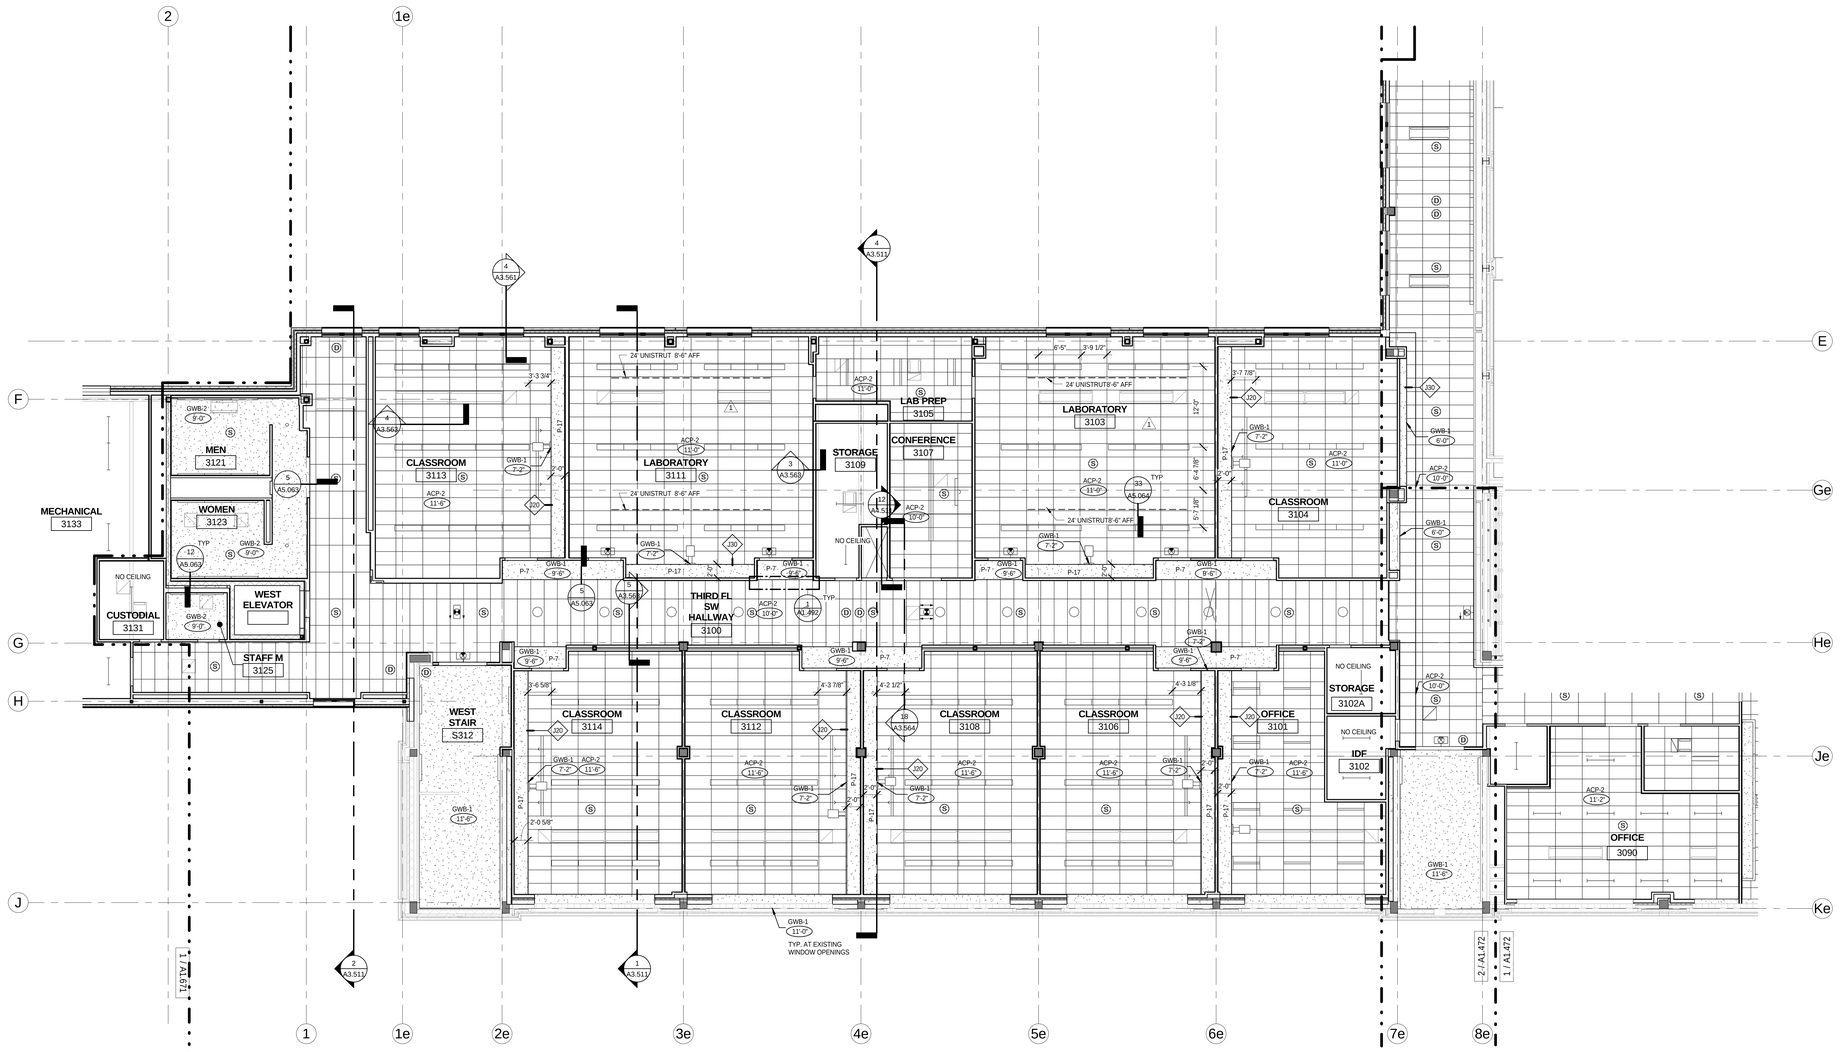

1 PH5_CEILING PLAN LEVEL_03
1/8" = 1'-0"

0' 4' 8' 16'

CEILING PLAN LEGEND

RCP NOTES:

1. COORDINATE ACCESS PANELS WITH MECHANICAL
2. CEILING GRID CENTERED IN ROOM UNLESS DIMENSIONED OTHERWISE
3. NO PROJECTIONS FROM CEILING LESS THAN 7' FROM F.F.
4. ALL DIMENSIONS TO FOF OR GRID LINE UNO
5. ALL PERFORATED METAL TYPE-1 UNO
6. WHERE THERE IS A DROP IN GWB SOFFIT, PROVIDE GWB VERTICAL WALL CLOSURE / RETURN, TO A MIN. OF 6" ABV ADJACENT CEILING UNO
7. NO CEILINGS: REFER TO MEP DRAWINGS FOR FIXTURE LOCATIONS
8. SEE 36 / A5.064 FOR TYPICAL LOCATIONS OF DEVICES IN CEILINGS
9. CENTER LIGHT FIXTURE TO CENTER OF ROOM FOR CONFERENCE ROOMS AND OFFICES
10. CEILING MOUNTED WALL WASHINGING LIGHT FIXTURES ARE +/- 2'-0" FROM WALL AND WITHIN CEILING GRID

FIXTURES AND EQUIPMENT

- CEILING SUPPLY DIFFUSER
- RETURN AIR GRILLEE
- LINEAR FLUORESCENT LIGHT FIXTURE
- WALL WASH
- RECESSED CAN
- PENDANT LIGHT
- EXIT SIGN
- WALL MOUNTED PROJECTOR (WMP)
- CEILING MOUNTED SPEAKER
- EXPOSED CEILING MOUNTED TELECOM DATA OUTLET
- GWB ACOUSTIC DIFFUSIVE PANEL

- ACP-1 (NOT USED)
- ACP-2
- ACP-3
- ACP-4
- ACP-5 GLUE ON ACOUSTICAL TILES, BLACK
- ACP-6 GLUE ON ACOUSTICAL TILES, WHITE
- AFP-1 ACOUSTICAL FABRIC CEILING PANEL
- AFP-7 STRETCHED FABRIC W/ ACOUSTIC BATT INSULATION
- GWB-1 3 5/8 16" OC MTL STUD FRAMING
- GWB-2 TEE BAR CEILING SUSPENSION SYSTEM
- GWB-3 1 HR RATED HORIZ SHAFT WALL
- GWB-4 2 HR RATED HORIZ SHAFT WALL
- GWB-6 RESILIENTLY SUSPENDED GYPSUM BOARD CEILING
- GWB-7 VENEER PLASTER GWB CEILING
- MTL-1 LINEAR METAL CEILING, MFG. STD, WHITE FINISH
- MTL-2 LINEAR METAL CEILING, CUSTOM COLOR, P-15 FINISH
- C-01 PLASTER / LATH TO MATCH EXISTING

11/18/2014 11:26:20 AM

100% Construction Documents

bassetti architects

71 Columbia Street, Suite 500
Seattle, Washington 98104
(206) 340 9500

ASSOCIATE ARCHITECT
AMUNDSEN ASSOCIATES LLC
212 E Second Street
Casper, WY 82601
(307) 234-9999

CIVIL ENGINEER
WLC ENGINEERING SURVEYING PLANNING
200 Pronghorn St.
Casper, WY 82601
(307) 266 2524

LANDSCAPE ARCHITECT
SWIFT COMPANY LLC
3131 Western Avenue Suite M423
Seattle, WA 98121
(206) 632 2038

STRUCTURAL ENGINEER
PCS STRUCTURAL SOLUTIONS
1250 Pacific Ave Suite 701
Tacoma, WA 98402
(253) 383-2797

MECHANICAL & ELECTRICAL ENGINEERS
WSP GROUP
600 University Street Suite 500
Seattle, WA 98101
(206) 342 9900

THEATER CONSULTANT
PLA DESIGNS INC.
6230 SW Zabaco Terrace
Aloha, OR 97007
(503) 642 2168

FOOD SERVICE CONSULTANT
JLR DESIGN GROUP
557 Roy Street Suite 175A
Seattle, WA 98109
(206) 625 0070

ACOUSTICAL & A/V CONSULTANT
SPARLING
4100 194th Street SW, Suite 400
Lynnwood, WA 98036
(206) 667 0555

CONSTRUCTION MANAGER AT RISK
AP WYOMING
1800 Carey Avenue, 4th Floor
Cheyenne, Wyoming 82001
(307) 426-4242

LICENSED ARCHITECT KEVIN BROSNAHAN C-2547 Date: 11/25/14 STATE OF WYOMING

0' 1/2" 1" 2"

THIS DRAWING IS 36" X 48"
USE THIS SCALE TO VERIFY
CORRECT DRAWING SIZE

1 95% CD-ADDENDUM NO.3 06/25/2014
REVISIONS DATE

P5

KEY PLAN

NATRONA COUNTY SCHOOL DISTRICT

Natrona County High School

930 SOUTH ELM STREET
CASPER WY 82601

JOB NO: 11855.00
ISSUE DATE: 11/17/2014
DRAWN BY: JRM

PHASE 5 SW WING THIRD FLOOR CEILING PLAN

A1.591

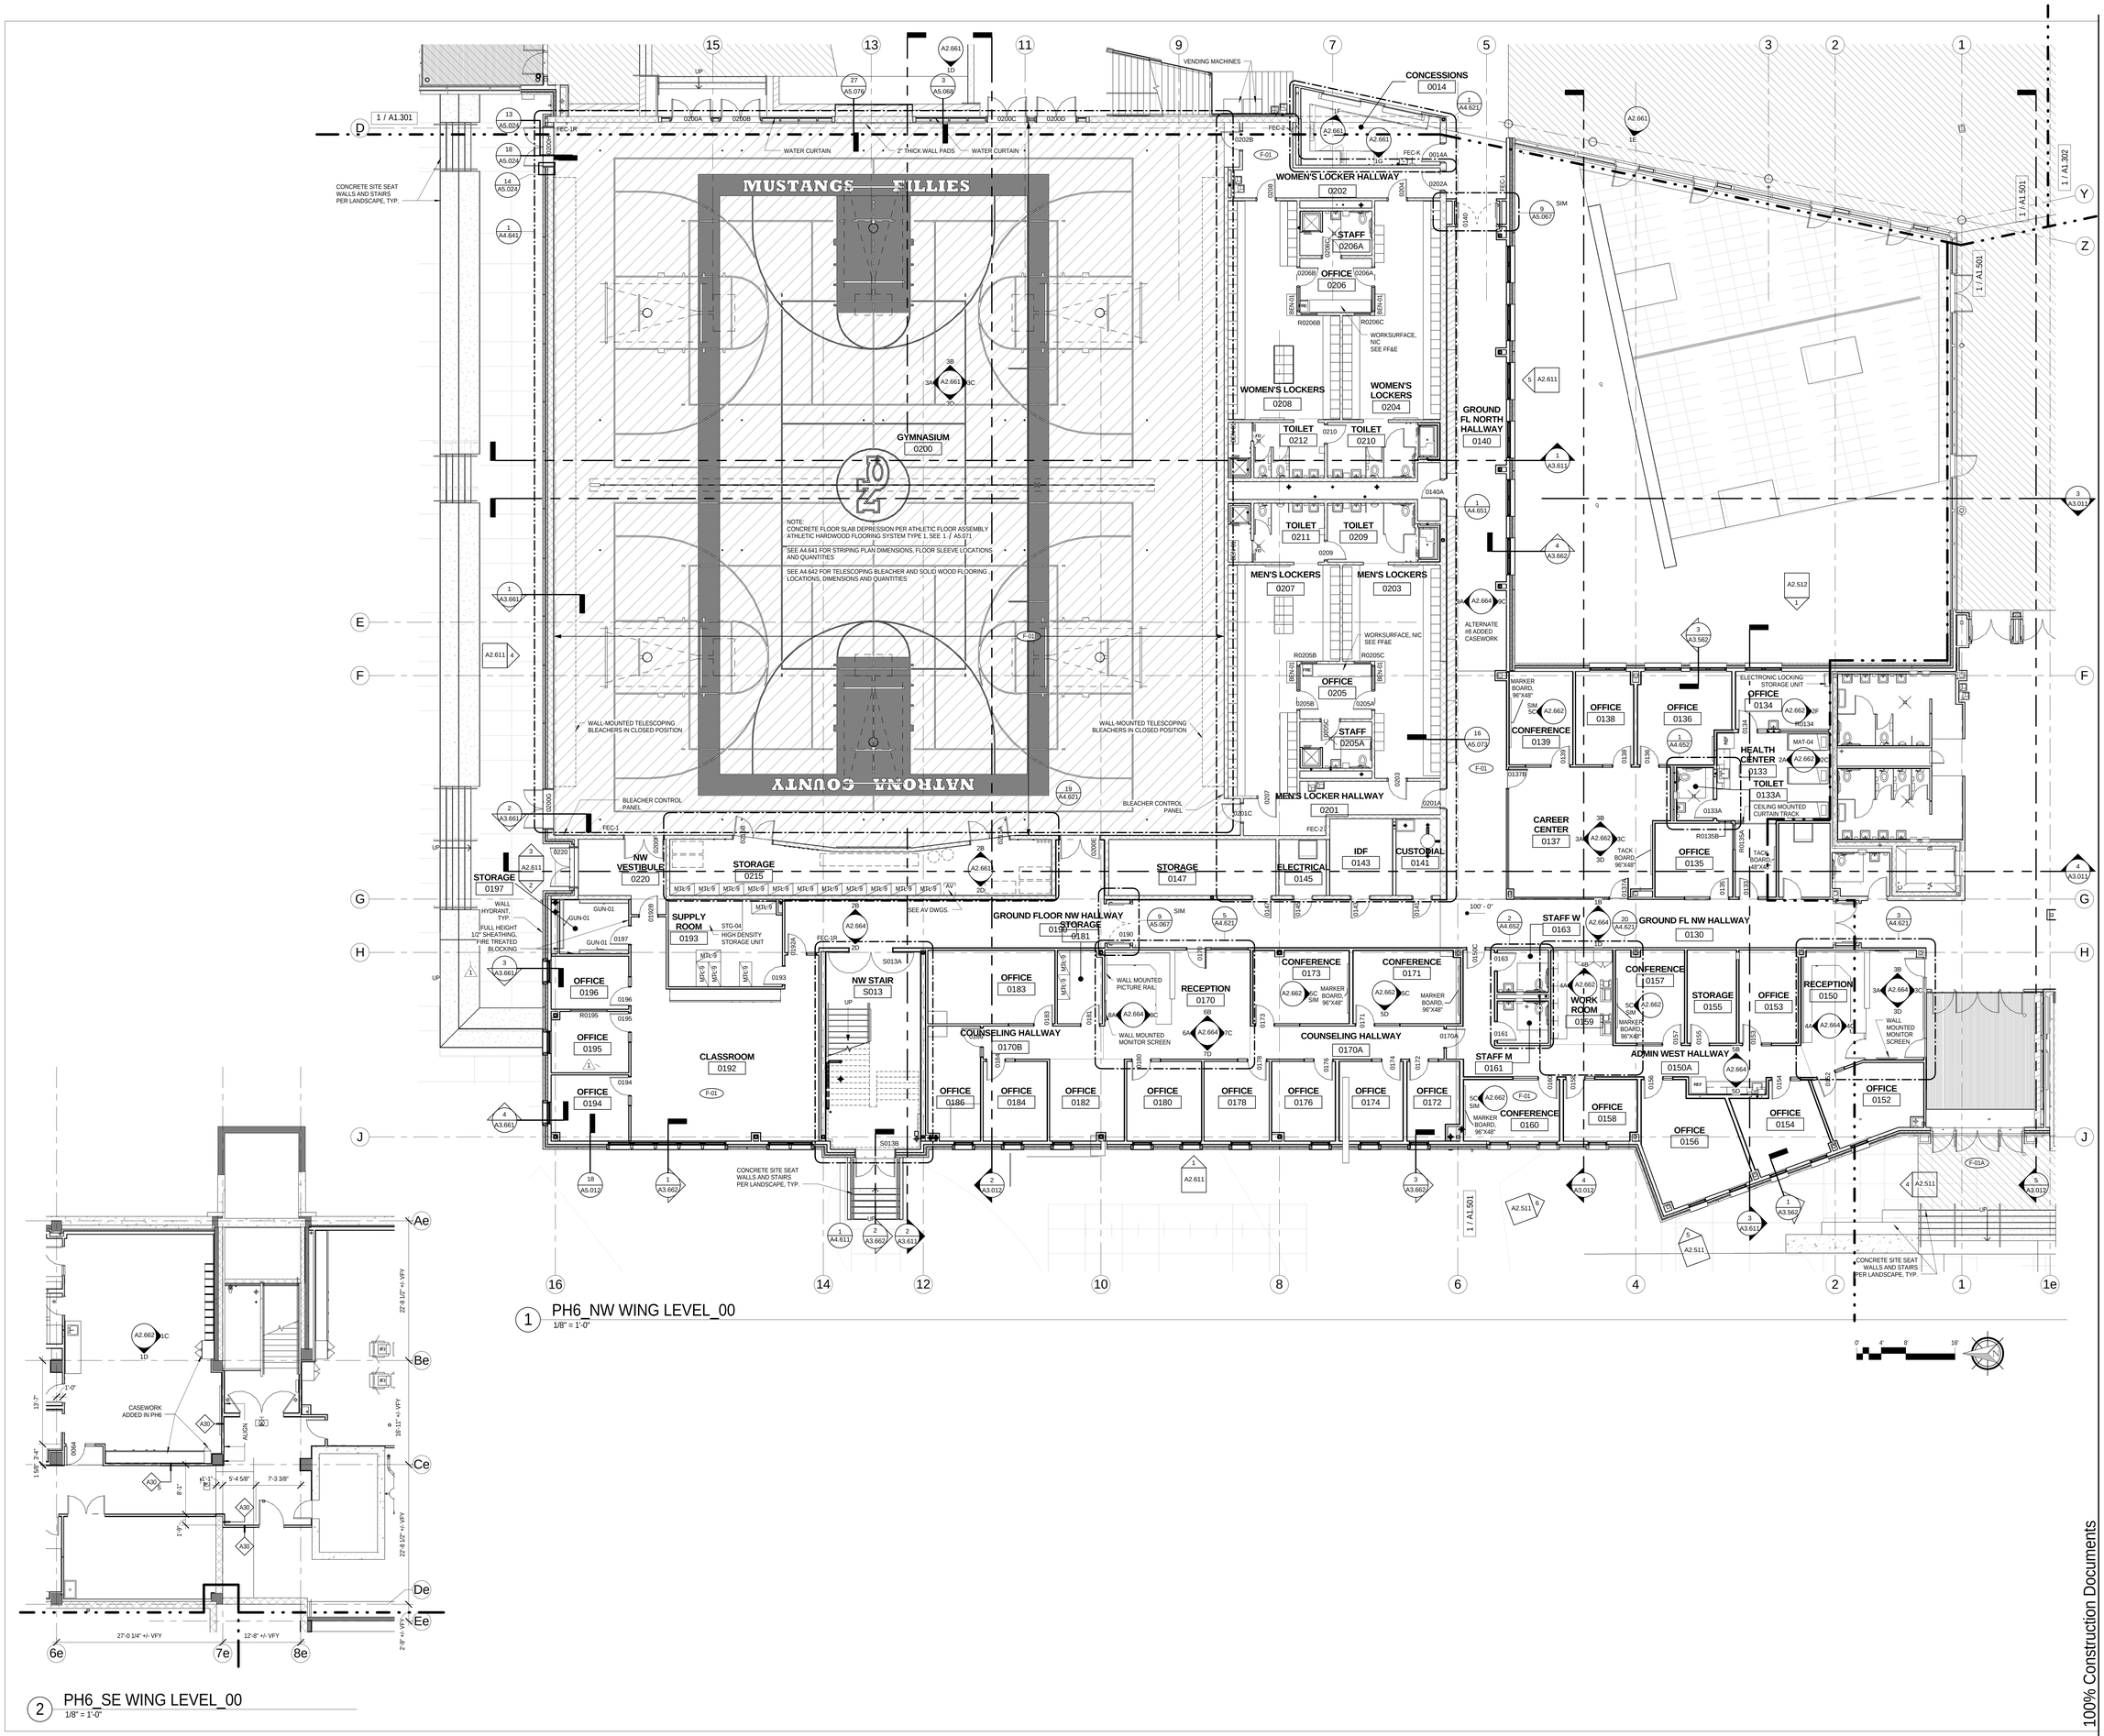

1 PH6_NW WING LEVEL_00
1/8" = 1'-0"

2 PH6_SE WING LEVEL_00
1/8" = 1'-0"

11/17/2014 2:56:13 PM

bassetti architects
71 Columbia Street, Suite 500
Seattle, Washington 98104
(206) 340 9500

ASSOCIATE ARCHITECT
AMUNDSEN ASSOCIATES LLC
212 E Second Street
Casper, WY 82601
(307) 234-9999

CIVIL ENGINEER
WLC ENGINEERING SURVEYING PLANNING
200 Pronghorn St.
Casper, WY 82601
(307) 266 2524

LANDSCAPE ARCHITECT
SWIFT COMPANY LLC
3131 Western Avenue Suite M423
Seattle, WA 98121
(206) 632 2038

STRUCTURAL ENGINEER
PCS STRUCTURAL SOLUTIONS
1250 Pacific Ave Suite 701
Tacoma, WA 98402
(253) 383-2797

MECHANICAL & ELECTRICAL ENGINEERS
WSP GROUP
600 University Street Suite 500
Seattle, WA 98101
(206) 342 9900

THEATER CONSULTANT
PLA DESIGNS INC.
6230 SW Zabaco Terrace
Aloha, OR 97007
(503) 642 2168

FOOD SERVICE CONSULTANT
JLR DESIGN GROUP
557 Roy Street Suite 175A
Seattle, WA 98109
(206) 625 0070

ACOUSTICAL & A/V CONSULTANT
SPARLING
4100 194th Street SW, Suite 400
Lynnwood, WA 98036
(206) 667 0555

CONSTRUCTION MANAGER AT RISK
AP WYOMING
1800 Carey Avenue, 4th Floor
Cheyenne, Wyoming 82001
(307) 426-4242

LICENSED ARCHITECT KEVIN BROSNAHAN C-2547 Date: 11/20/14 STATE OF WYOMING

0' 1/2" 1" 2'9"

THIS DRAWING IS 36" X 48"
USE THIS SCALE TO VERIFY CORRECT DRAWING SIZE

1	PR-019	10/21/2014
Δ	REVISIONS	DATE

P6

KEY PLAN

NATRONA COUNTY SCHOOL DISTRICT

Natrona County High School

930 SOUTH ELM STREET
CASPER WY 82601

JOB NO: 11855.00
ISSUE DATE: 11/20/2014
DRAWN BY: KES, CJF

PHASE 6
NW WING
GROUND
FLOOR PLAN

A1.601

100% Construction Documents

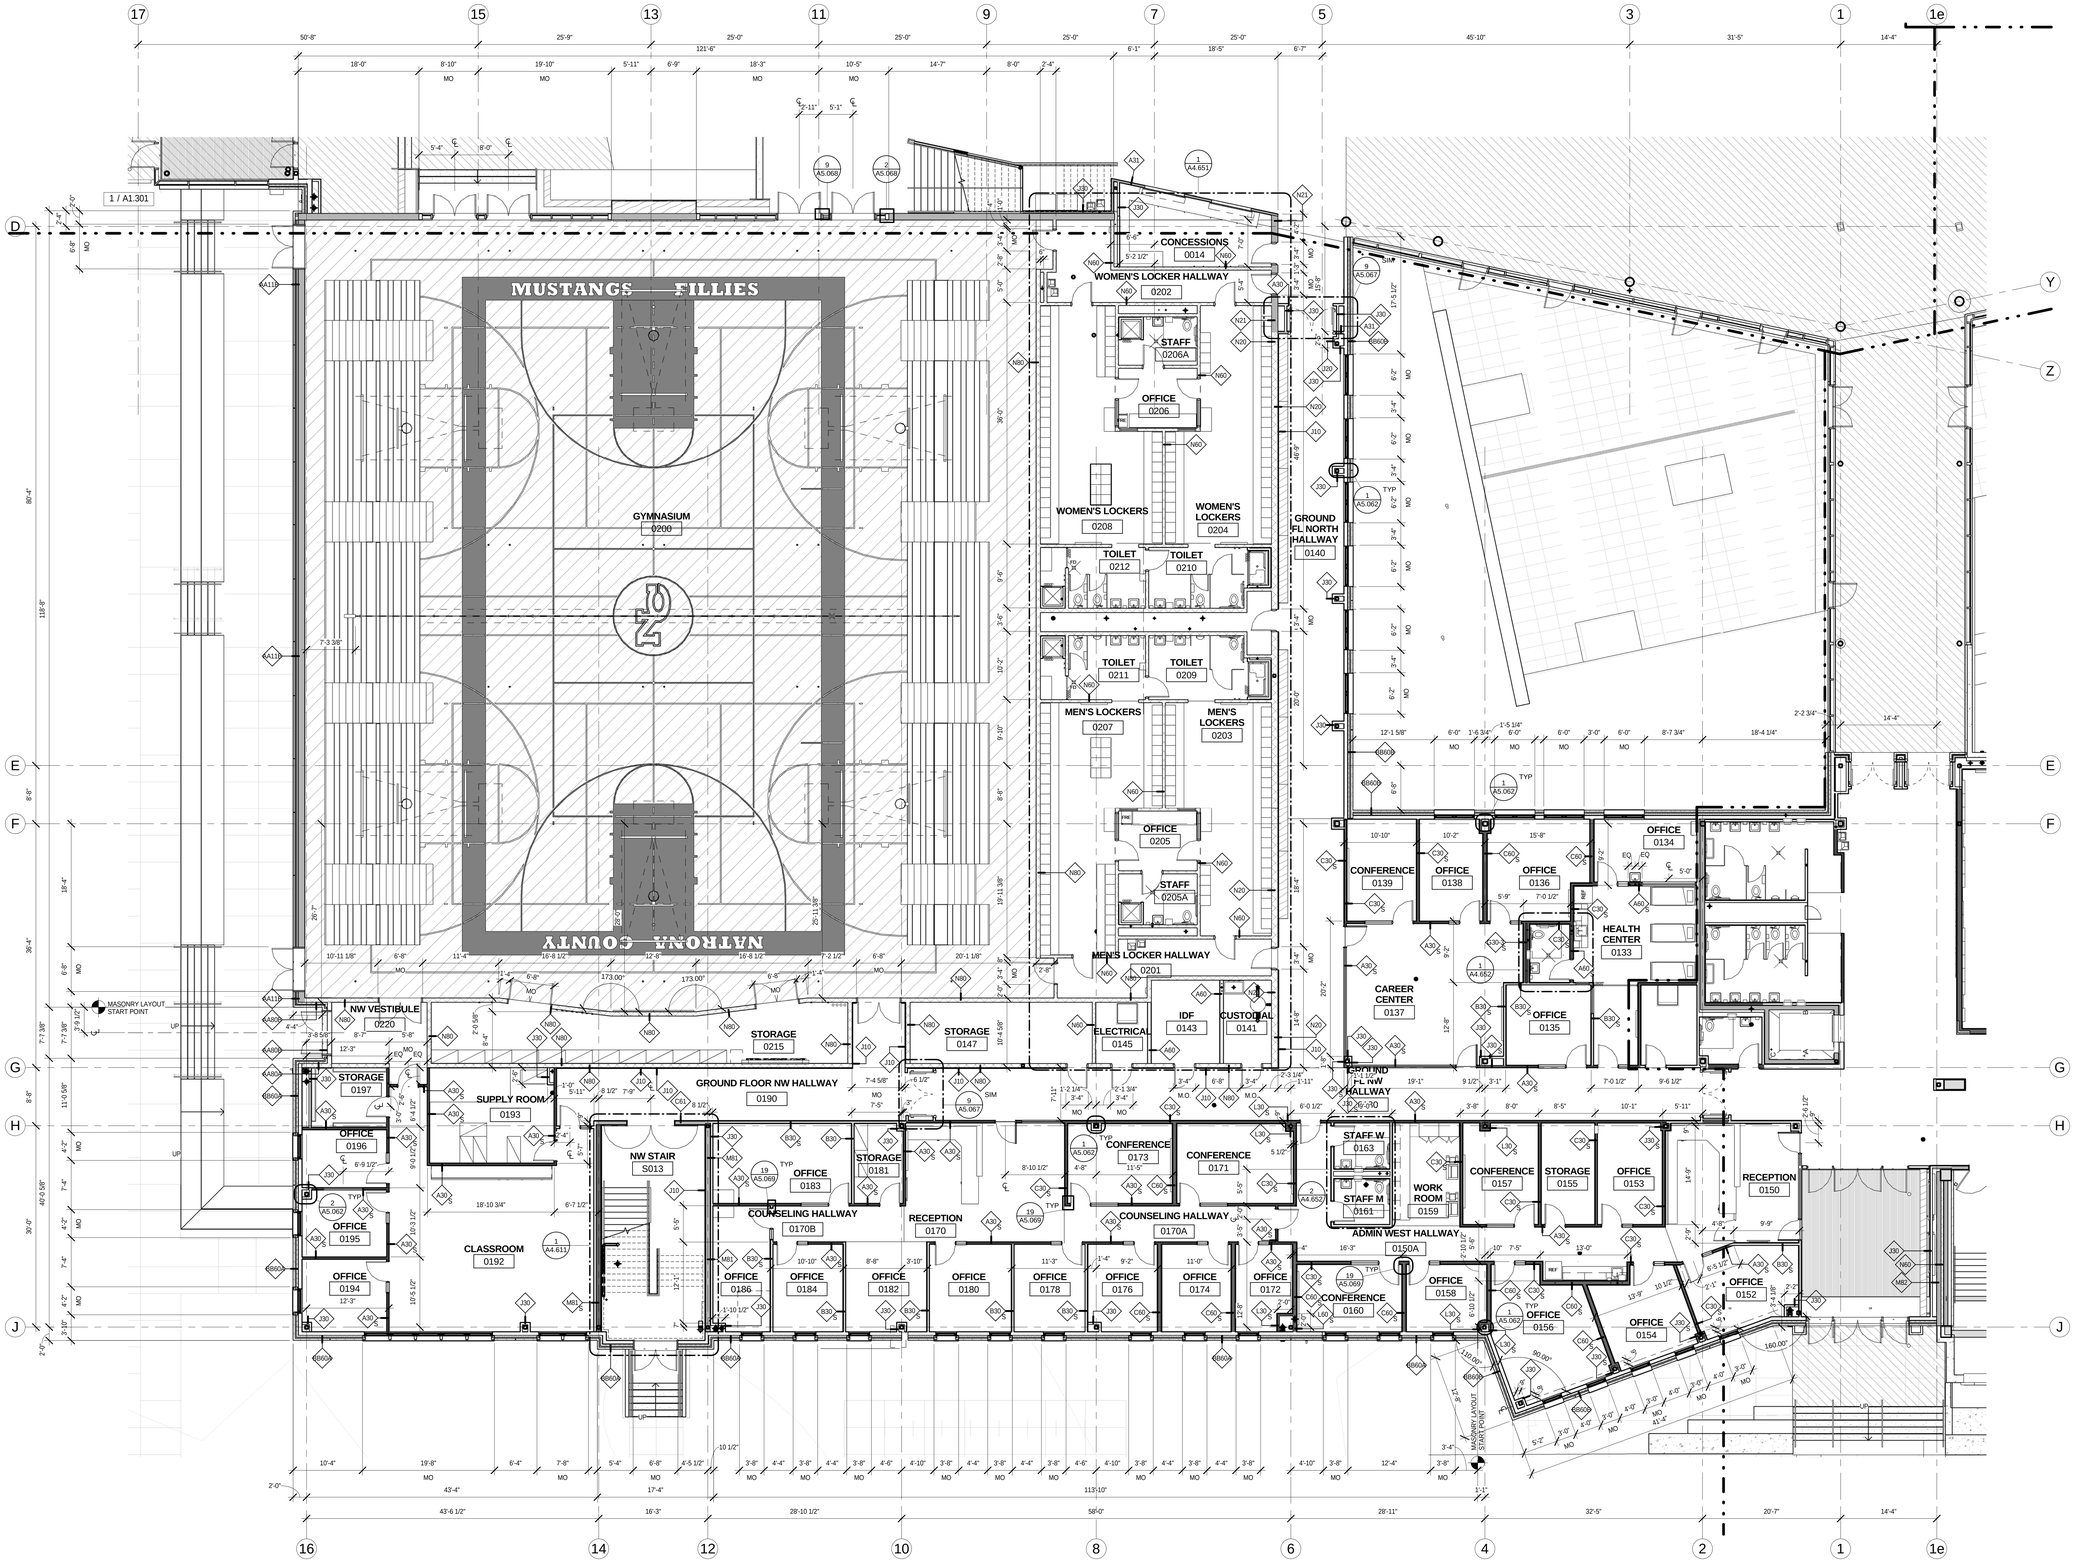

1 PH6_NW WING LEVEL_00_DM
1/8" = 1'-0"

bassetti architects
71 Columbia Street, Suite 500
Seattle, Washington 98104
(206) 340 9500

ASSOCIATE ARCHITECT
AMUNDSEN ASSOCIATES LLC
212 E Second Street
Casper, WY 82601
(307) 234-9999

CIVIL ENGINEER
WLC ENGINEERING SURVEYING PLANNING
200 Pronghorn St.
Casper, WY 82601
(307) 266 2524

LANDSCAPE ARCHITECT
SWIFT COMPANY LLC
3131 Western Avenue Suite M423
Seattle, WA 98121
(206) 632 2038

STRUCTURAL ENGINEER
PCS STRUCTURAL SOLUTIONS
1250 Pacific Ave Suite 701
Tacoma, WA 98402
(253) 383-2797

MECHANICAL & ELECTRICAL ENGINEERS
WSP GROUP
600 University Street Suite 500
Seattle, WA 98101
(206) 342 9900

THEATER CONSULTANT
PLA DESIGNS INC.
6230 SW Zabaco Terrace
Aloha, OR 97007
(503) 642 2168

FOOD SERVICE CONSULTANT
JLR DESIGN GROUP
557 Roy Street Suite 175A
Seattle, WA 98109
(206) 625 0070

ACOUSTICAL & A/V CONSULTANT
SPARLING
4100 194th Street SW, Suite 400
Lynnwood, WA 98036
(206) 667 0555

CONSTRUCTION MANAGER AT RISK
AP WYOMING
1800 Carey Avenue, 4th Floor
Cheyenne, Wyoming 82001
(307) 426-4242

LICENSED ARCHITECT
C-2547
Date: 11/25/14
STATE OF WYOMING

THIS DRAWING IS 36" X 48"
USE THIS SCALE TO VERIFY CORRECT DRAWING SIZE

#	REVISIONS	DATE

P6

KEY PLAN

NATRONA COUNTY SCHOOL DISTRICT

Natrona County High School

930 SOUTH ELM STREET
CASPER WY 82601

JOB NO: 11855.00
ISSUE DATE: 11/17/2014
DRAWN BY: KES, CJF

PHASE 6
NW WING
GROUND
FLOOR
DIMENSION
PLAN

A1.601DM

100% Construction Documents

11/18/2014 3:01:04 PM

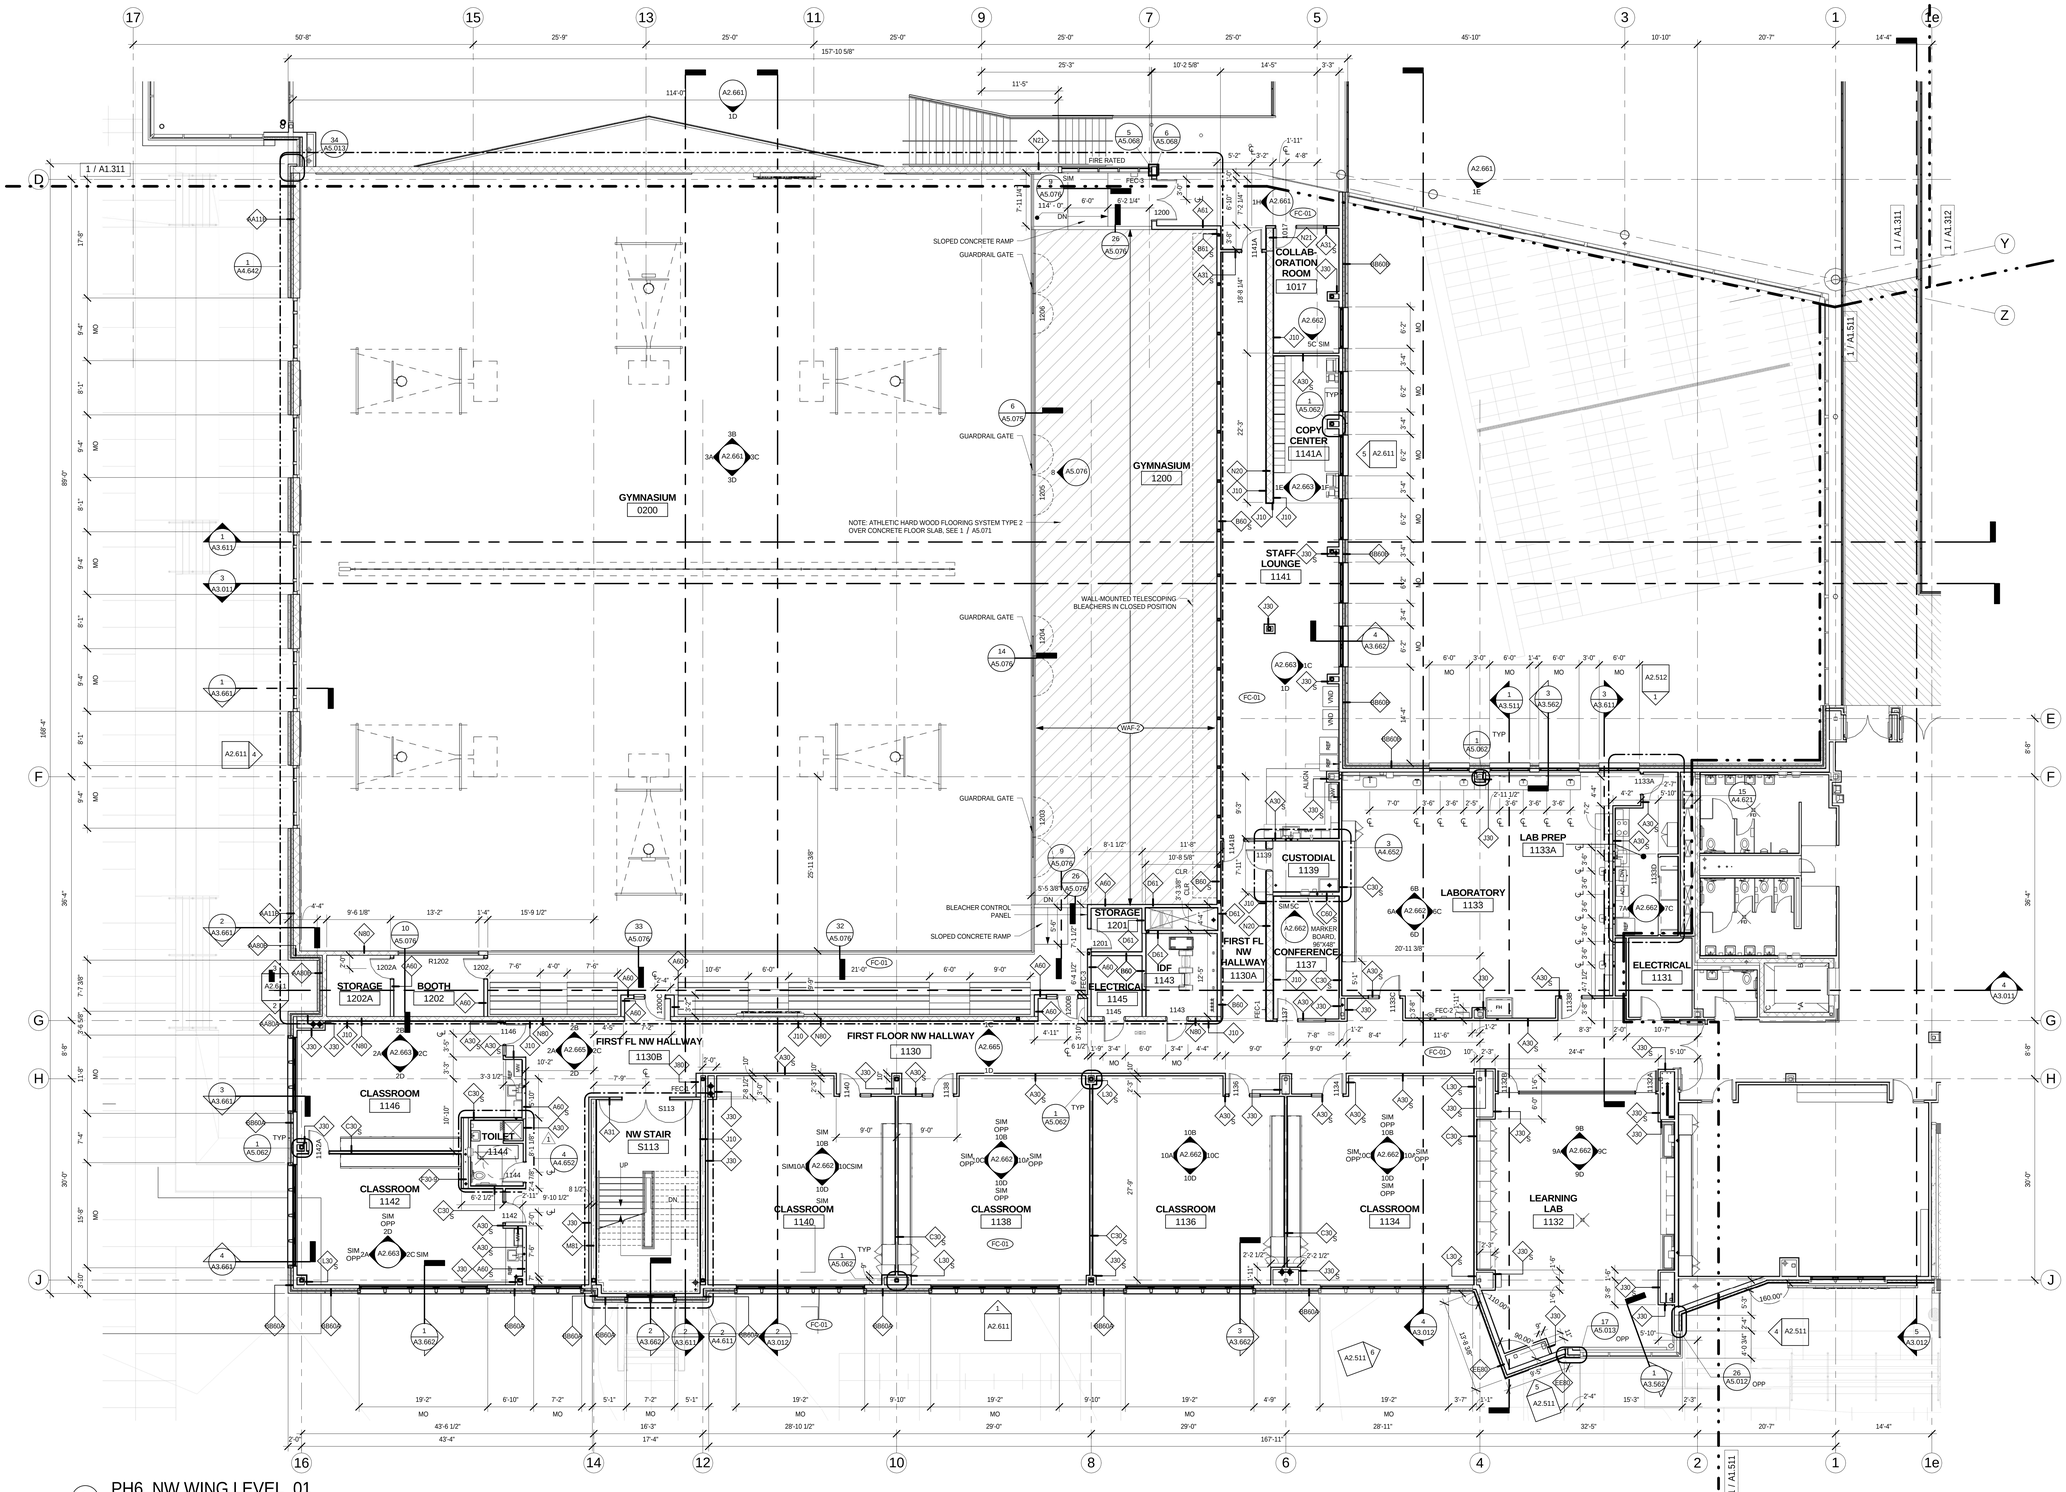

1 PH6_NW WING LEVEL_01
1/8" = 1'-0"

11/18/2014 2:58:31 PM

bassetti architects

71 Columbia Street, Suite 500
Seattle, Washington 98104
(206) 340 9500

ASSOCIATE ARCHITECT
AMUNDSEN ASSOCIATES LLC
212 E Second Street
Casper, WY 82601
(307) 234-9999

CIVIL ENGINEER
WLC ENGINEERING SURVEYING PLANNING
200 Pronghorn St.
Casper, WY 82601
(307) 266 2524

LANDSCAPE ARCHITECT
SWIFT COMPANY LLC
3131 Western Avenue Suite M423
Seattle, WA 98121
(206) 632 2038

STRUCTURAL ENGINEER
PCS STRUCTURAL SOLUTIONS
1250 Pacific Ave Suite 701
Tacoma, WA 98402
(253) 383-2797

MECHANICAL & ELECTRICAL ENGINEERS
WSP GROUP
600 University Street Suite 500
Seattle, WA 98101
(206) 342 9900

THEATER CONSULTANT
PLA DESIGNS INC.
6230 SW Zabaco Terrace
Aloha, OR 97007
(503) 642 2168

FOOD SERVICE CONSULTANT
JLR DESIGN GROUP
557 Roy Street Suite 175A
Seattle, WA 98109
(206) 625 0070

ACOUSTICAL & A/V CONSULTANT
SPARLING
4100 194th Street SW, Suite 400
Lynnwood, WA 98036
(206) 667 0555

CONSTRUCTION MANAGER AT RISK
AP WYOMING
1800 Carey Avenue, 4th Floor
Cheyenne, Wyoming 82001
(307) 426-4242

LICENSED ARCHITECT
KEVIN BROOKS
C-2547
Date: 11/25/14
STATE OF WYOMING

0 1/2" 1" 2"
THIS DRAWING IS 36" X 48"
USE THIS SCALE TO VERIFY CORRECT DRAWING SIZE

1	95% CD-ADDENDUM NO.3	06/25/2014
#	REVISIONS	DATE

P6
KEY PLAN

NATRONA COUNTY SCHOOL DISTRICT

Natrona County High School

930 SOUTH ELM STREET
CASPER WY 82601

JOB NO: 11855.00
ISSUE DATE: 11/17/2014
DRAWN BY: KES, CJF

PHASE 6
NW WING
FIRST FLOOR PLAN

A1.611

100% Construction Documents

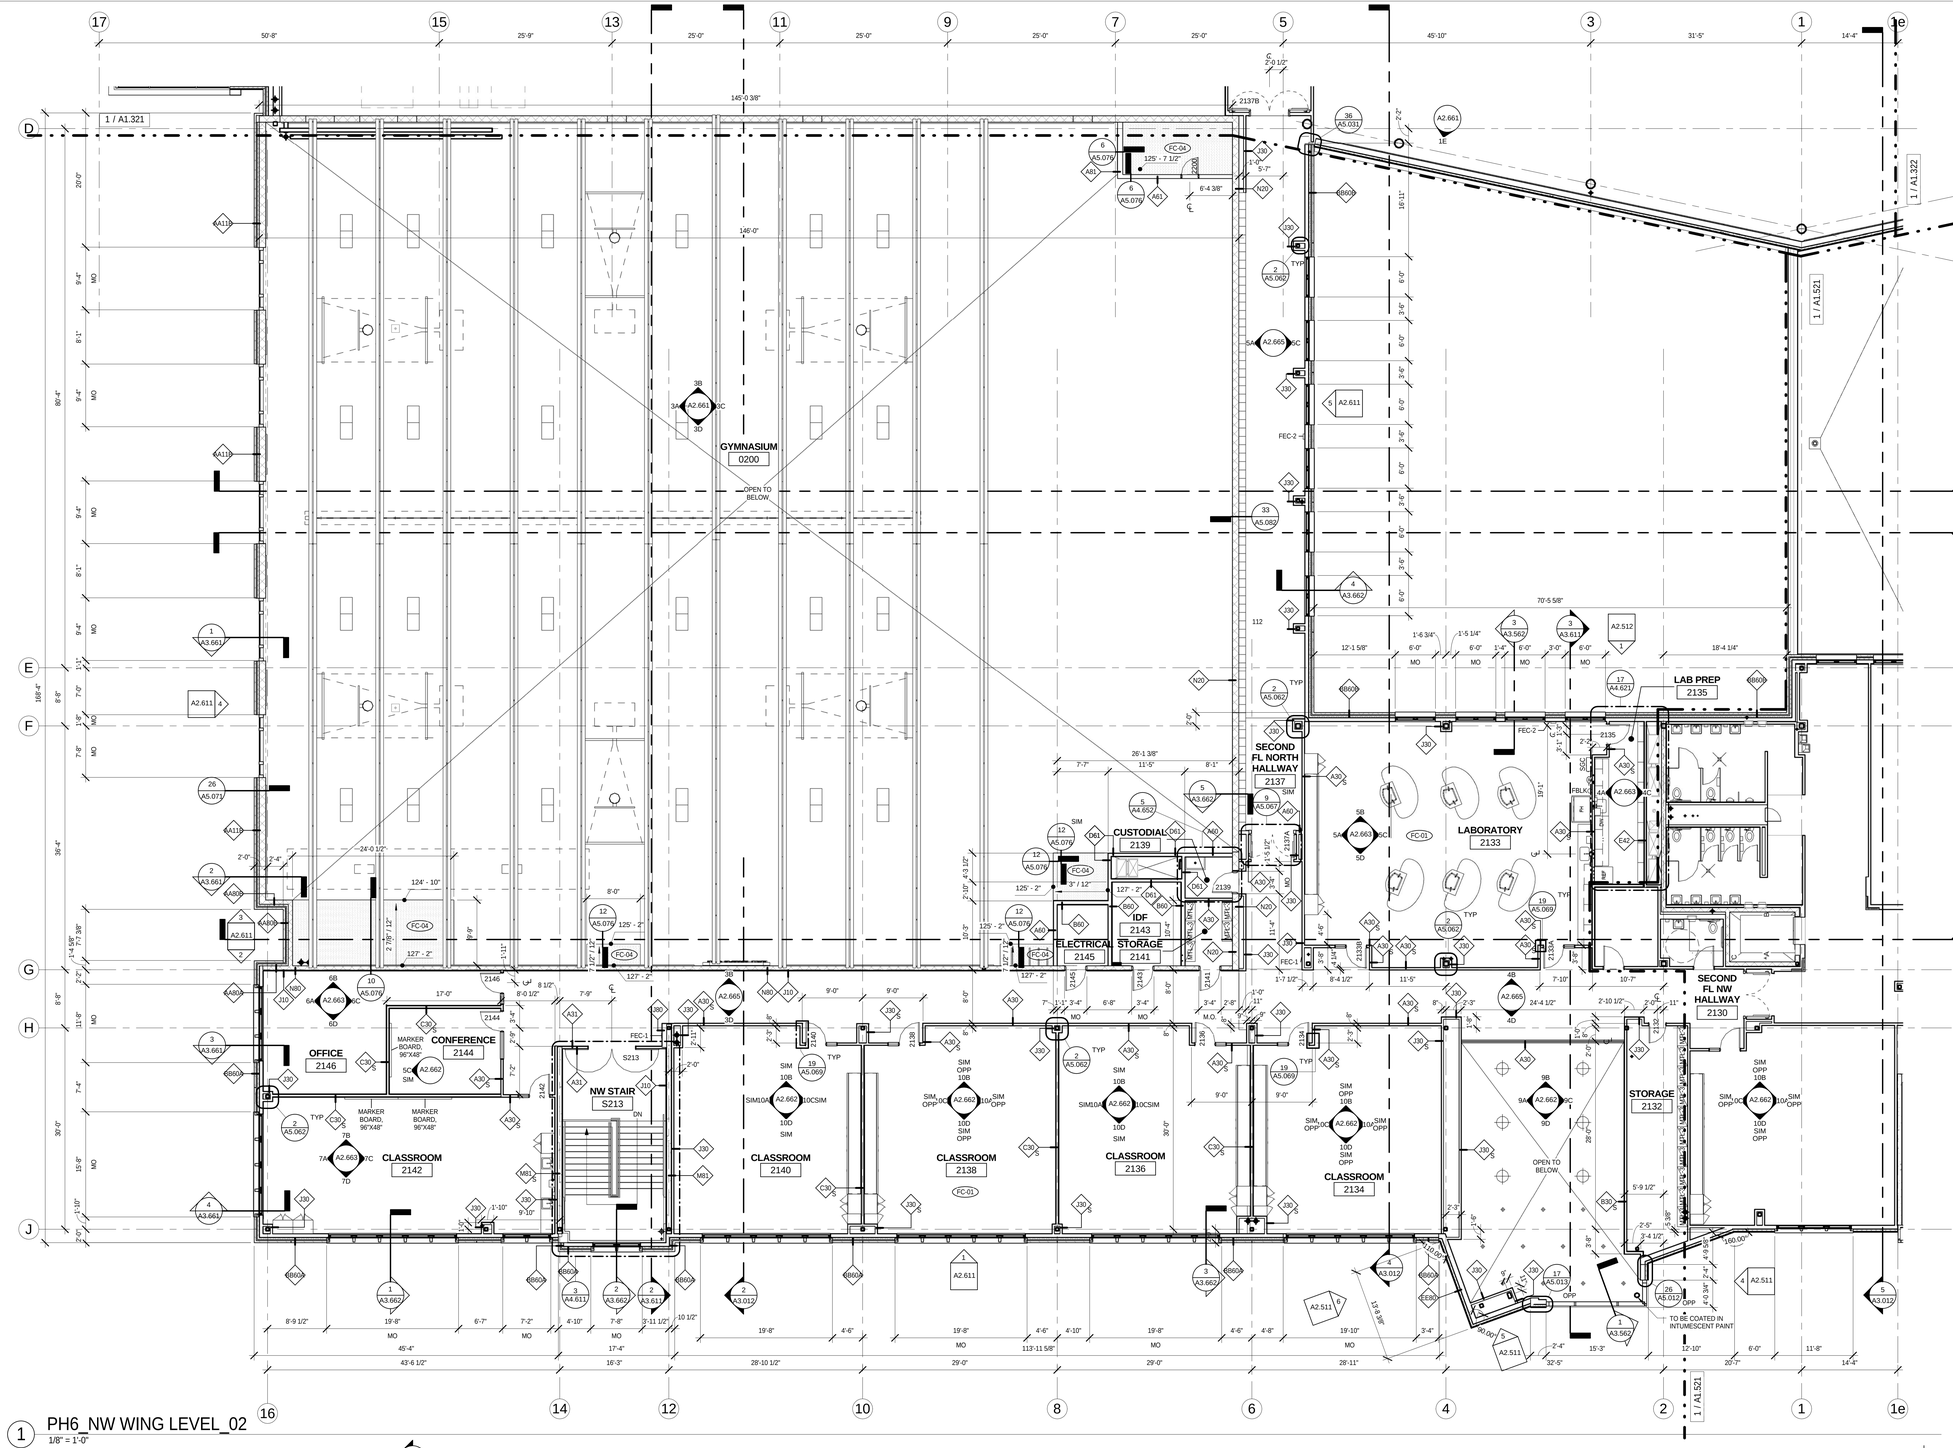

1 PH6_NW WING LEVEL_02
1/8" = 1'-0"

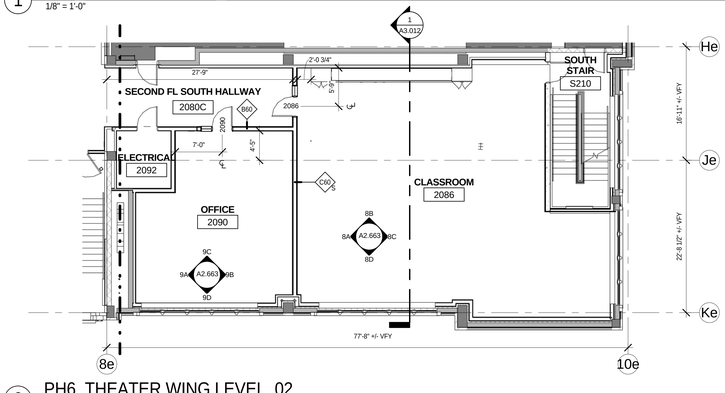

2 PH6_THEATER WING LEVEL_02
1/8" = 1'-0"

bassetti architects
71 Columbia Street, Suite 500
Seattle, Washington 98104
(206) 340 9500

ASSOCIATE ARCHITECT
AMUNDSEN ASSOCIATES LLC
212 E Second Street
Casper, WY 82601
(307) 234-9999

CIVIL ENGINEER
WLC ENGINEERING SURVEYING PLANNING
200 Pronghorn St.
Casper, WY 82601
(307) 266 2524

LANDSCAPE ARCHITECT
SWIFT COMPANY LLC
3131 Western Avenue Suite M423
Seattle, WA 98121
(206) 632 2038

STRUCTURAL ENGINEER
PCS STRUCTURAL SOLUTIONS
1250 Pacific Ave Suite 701
Tacoma, WA 98402
(253) 383-2797

MECHANICAL & ELECTRICAL ENGINEERS
WSP GROUP
600 University Street Suite 500
Seattle, WA 98101
(206) 342 9900

THEATER CONSULTANT
PLA DESIGNS INC.
6230 SW Zabaco Terrace
Aloha, OR 97007
(503) 642 2168

FOOD SERVICE CONSULTANT
JLR DESIGN GROUP
557 Roy Street Suite 175A
Seattle, WA 98109
(206) 625 0070

ACOUSTICAL & A/V CONSULTANT
SPARLING
4100 194th Street SW, Suite 400
Lynnwood, WA 98036
(206) 667 0555

CONSTRUCTION MANAGER AT RISK
AP WYOMING
1800 Carey Avenue, 4th Floor
Cheyenne, Wyoming 82001
(307) 426-4242

LICENSED ARCHITECT KEVIN BROOKS C-2547 Date 11/20/14 STATE OF WYOMING

0' 1/2" 1" 2'1"
THIS DRAWING IS 36" X 48"
USE THIS SCALE TO VERIFY CORRECT DRAWING SIZE

REVISIONS	DATE

KEY PLAN

NATRONA COUNTY SCHOOL DISTRICT

Natrona County High School

930 SOUTH ELM STREET
CASPER WY 82601

JOB NO: 11855.00
ISSUE DATE: 11/20/2014
DRAWN BY: KES, CJF

PHASE 6
NW WING
SECOND
FLOOR PLAN

A1.621

100% Construction Documents

11/17/2014 2:57:59 PM

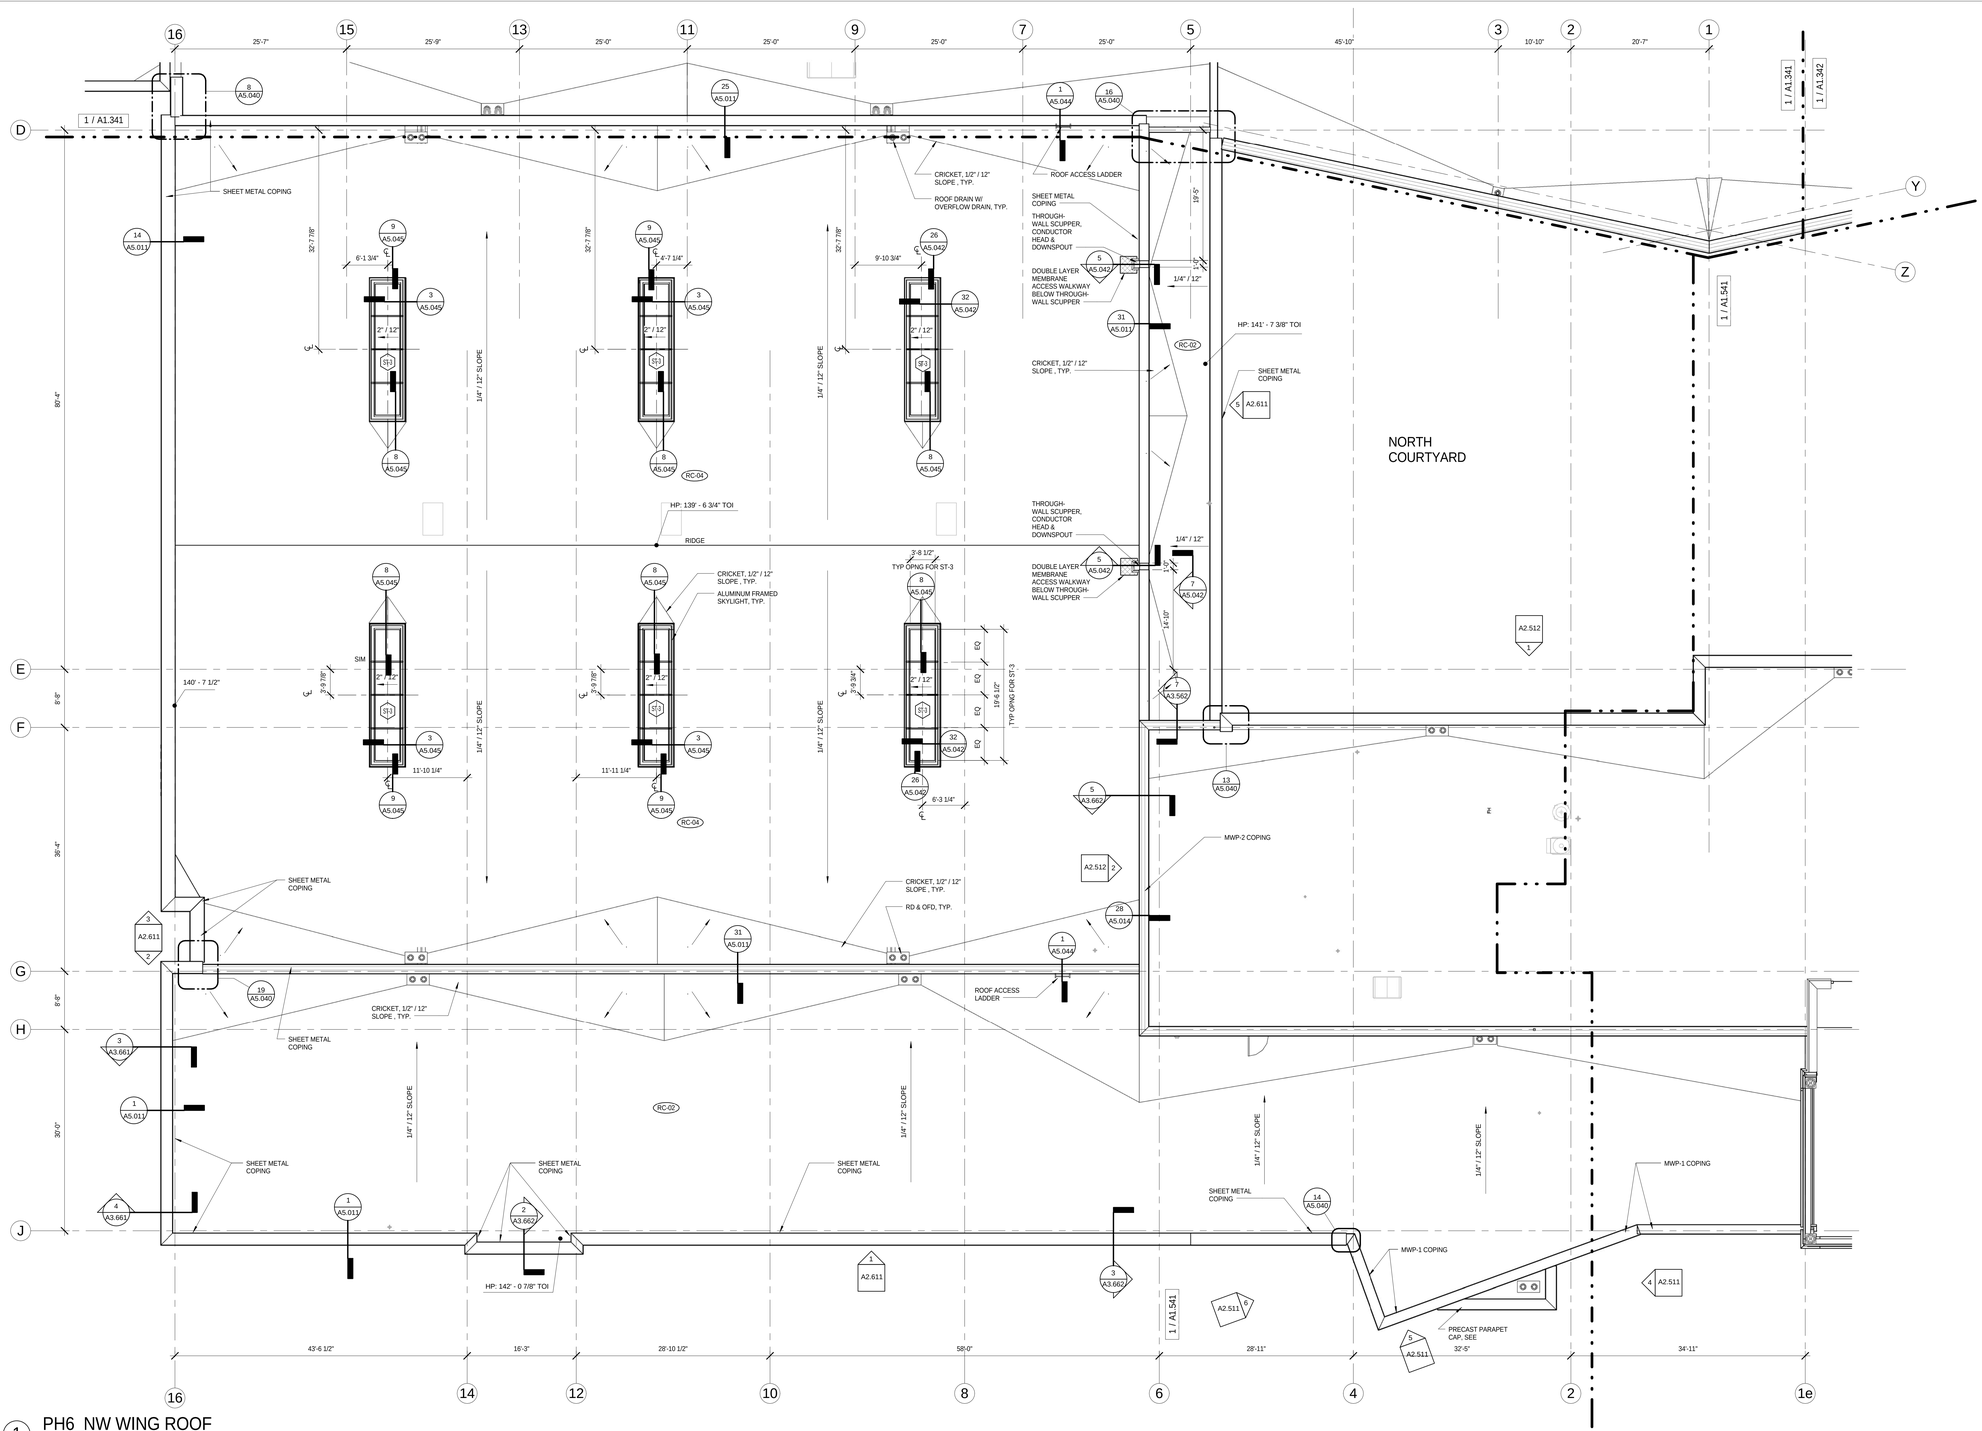

1 PH6_NW WING ROOF
1/8" = 1'-0"

GENERAL NOTES - ROOF PLANS

1. REFER TO SHEET A6.021 FOR ROOF TYPES
2. ALL CRICKETS TO BE SLOPED AT 1/2" PER 12", TYP. UNLESS OTHERWISE NOTED.
3. REFER TO STRUCTURAL DRAWINGS FOR ROOF PENETRATION DIMENSIONS.
4. ROOF SLOPES INDICATED ON PLAN ARE APPROXIMATE. USE T.O.S. AND T.O.I. FOR ROOF SLOPE CALCULATIONS. CONTRACTOR TO VERIFY.

LEGEND - ROOF PLAN

- (RC-##) — ROOF ASSEMBLY TYPE. REFER TO A6.021 FOR DETAILS.
- ROOF DRAIN WITH OVERFLOW DRAIN
- ROOF DRAIN
- FA — FALL ARREST ANCHOR
- MEMBRANE ACCESS WALKWAY 24" ROLL
- ST1 — SKYLIGHT TYPE - 1: 5'-0" X 20'-10" ALUMINUM FRAMED SKYLIGHT SINGLE SLOPE AT 2:12 WITH 2'-6" MIN. CURB
- ST2 — SKYLIGHT TYPE - 2: 6'-0" X 12'-2 1/2" ALUMINUM FRAMED SKYLIGHT SINGLE SLOPE AT 2:12 WITH 2'-6" MIN. CURB
- ST3 — SKYLIGHT TYPE - 3: 5'-0" X 20'- 1/2" ALUMINUM FRAMED SKYLIGHT SINGLE SLOPE AT 2:12 WITH 2'-6" MIN. CURB

11/17/2014 2:58:16 PM

100% Construction Documents

bassetti architects

71 Columbia Street, Suite 500
Seattle, Washington 98104
(206) 340 9500

ASSOCIATE ARCHITECT
AMUNDSEN ASSOCIATES LLC
212 E Second Street
Casper, WY 82601
(307) 234-9999

CIVIL ENGINEER
WLC ENGINEERING SURVEYING PLANNING
200 Pronghorn St.
Casper, WY 82601
(307) 266 2524

LANDSCAPE ARCHITECT
SWIFT COMPANY LLC
3131 Western Avenue Suite M423
Seattle, WA 98121
(206) 632 2038

STRUCTURAL ENGINEER
PCS STRUCTURAL SOLUTIONS
1250 Pacific Ave Suite 701
Tacoma, WA 98402
(253) 383-2797

MECHANICAL & ELECTRICAL ENGINEERS
WSP GROUP
600 University Street Suite 500
Seattle, WA 98101
(206) 342 9900

THEATER CONSULTANT
PLA DESIGNS INC.
6230 SW Zabaco Terrace
Aloha, OR 97007
(503) 642 2168

FOOD SERVICE CONSULTANT
JLR DESIGN GROUP
557 Roy Street Suite 175A
Seattle, WA 98109
(206) 625 0070

ACOUSTICAL & A/V CONSULTANT
SPARLING
4100 194th Street SW, Suite 400
Lynnwood, WA 98036
(206) 667 0555

CONSTRUCTION MANAGER AT RISK
AP WYOMING
1800 Carey Avenue, 4th Floor
Cheyenne, Wyoming 82001
(307) 426-4242

LICENSED ARCHITECT — C-2547 — KEVIN BROOKS — Date: 11/20/14 — STATE OF WYOMING

0' 1/2" 1" 2'7"

THIS DRAWING IS 36" X 48"
USE THIS SCALE TO VERIFY CORRECT DRAWING SIZE

#	REVISIONS	DATE

P6

KEY PLAN

NATRONA COUNTY SCHOOL DISTRICT

Natrona County High School

930 SOUTH ELM STREET
CASPER WY 82601

JOB NO: 11855.00
ISSUE DATE: 11/20/2014
DRAWN BY: JSC

PHASE 6
NW WING
ROOF PLAN

A1.641

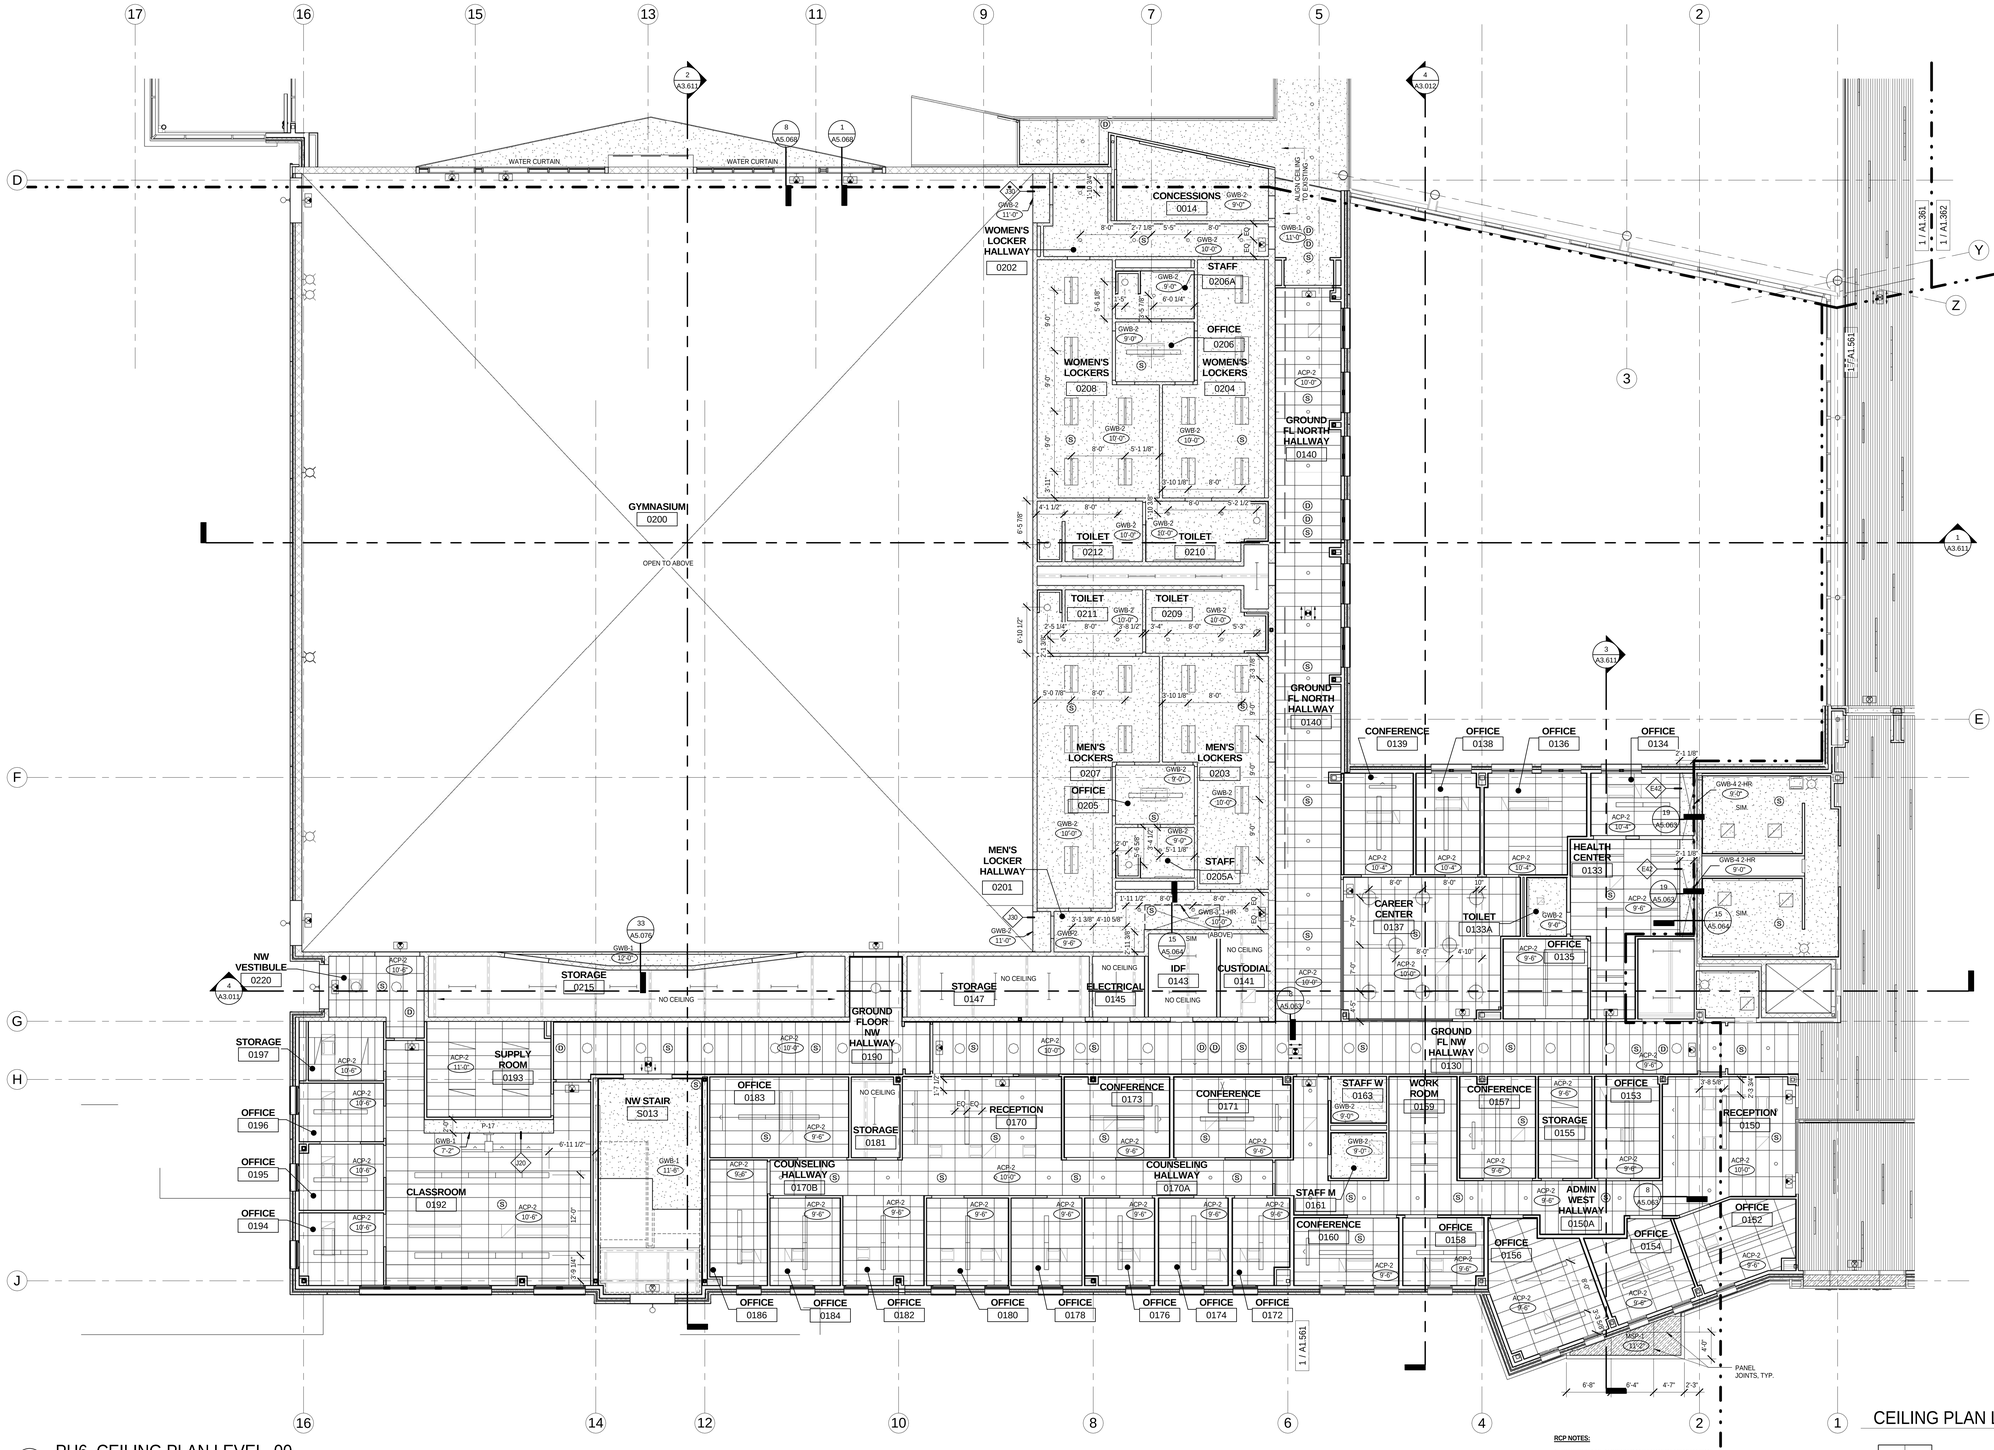

1 PH6_CEILING PLAN LEVEL_00
1/8" = 1'-0"

RCP NOTES:

1. COORDINATE ACCESS PANELS WITH MECHANICAL
2. CEILING GRID CENTERED IN ROOM UNLESS DIMENSIONED OTHERWISE
3. NO PROJECTIONS FROM CEILING LESS THAN 7' FROM A.F.F.
4. ALL DIMENSIONS TO FOF OR GRID LINE UNO
5. ALL PERFORATED METAL TYPE-1 UNO
6. WHERE THERE IS A DROP IN GWB SOFFIT, PROVIDE GWB VERTICAL WALL CLOSURE / RETURN, TO A MIN. OF 6" ABV ADJACENT CEILING UNO
7. NO CEILINGS: REFER TO MEP DRAWINGS FOR FIXTURE LOCATIONS
8. SEE 36 / A5.064 FOR TYPICAL LOCATIONS OF DEVICES IN CEILINGS
9. CENTER LIGHT FIXTURE TO CENTER OF ROOM FOR CONFERENCE ROOMS AND OFFICES
10. CEILING MOUNTED WALL WASHINGING LIGHT FIXTURES ARE +/- 2'-0" FROM WALL AND WITHIN CEILING GRID

FIXTURES AND EQUIPMENT

- CEILING SUPPLY DIFFUSER
- RETURN AIR GRILLEE
- LINEAR FLUORESCENT LIGHT FIXTURE
- WALL WASH
- RECESSED CAN
- PENDANT LIGHT
- EXIT SIGN
- WALL MOUNTED PROJECTOR (WMP)
- Ⓢ CEILING MOUNTED SPEAKER
- Ⓓ EXPOSED CEILING MOUNTED TELECOM DATA OUTLET
- GWB ACOUSTIC DIFFUSIVE PANEL

CEILING PLAN LEGEND

- ACP-1 (NOT USED)
- ACP-2
- ACP-3
- ACP-4
- ACP-5 GLUE ON ACOUSTICAL TILES, BLACK
- ACP-6 GLUE ON ACOUSTICAL TILES, WHITE
- AFP-1 ACOUSTICAL FABRIC CEILING PANEL
- AFP-7 STRETCHED FABRIC W/ ACOUSTIC BATT INSULATION
- GWB-1 3 5/8 16" OC MTL STUD FRAMING
- GWB-2 TEE BAR CEILING SUSPENSION SYSTEM
- GWB-3 1 HR RATED HORIZ SHAFT WALL
- GWB-4 2 HR RATED HORIZ SHAFT WALL
- GWB-6 RESILIENTLY SUSPENDED GYPSUM BOARD CEILING
- GWB-7 VENEER PLASTER GWB CEILING
- MTL-1 LINEAR METAL CEILING, MFG. STD. WHITE FINISH
- MTL-2 LINEAR METAL CEILING, CUSTOM COLOR, P-15 FINISH
- C-01 PLASTER / LATH TO MATCH EXISTING

EXTERIOR METAL SOFFIT LEGEND

- MSP-1 METAL SOFFIT PANEL

100% Construction Documents

11/18/2014 11:26:36 AM

bassetti architects
71 Columbia Street, Suite 500
Seattle, Washington 98104
(206) 340 9500

ASSOCIATE ARCHITECT
AMUNDSEN ASSOCIATES LLC
212 E Second Street
Casper, WY 82601
(307) 234-9999

CIVIL ENGINEER
WLC ENGINEERING SURVEYING PLANNING
200 Pronghorn St.
Casper, WY 82601
(307) 266 2524

LANDSCAPE ARCHITECT
SWIFT COMPANY LLC
3131 Western Avenue Suite M423
Seattle, WA 98121
(206) 632 2038

STRUCTURAL ENGINEER
PCS STRUCTURAL SOLUTIONS
1250 Pacific Ave Suite 701
Tacoma, WA 98402
(253) 383-2797

MECHANICAL & ELECTRICAL ENGINEERS
WSP GROUP
600 University Street Suite 500
Seattle, WA 98101
(206) 342 9900

THEATER CONSULTANT
PLA DESIGNS INC.
6230 SW Zabaco Terrace
Aloha, OR 97007
(503) 642 2168

FOOD SERVICE CONSULTANT
JLR DESIGN GROUP
557 Roy Street Suite 175A
Seattle, WA 98109
(206) 625 0070

ACOUSTICAL & A/V CONSULTANT
SPARLING
4100 194th Street SW, Suite 400
Lynnwood, WA 98036
(206) 667 0555

CONSTRUCTION MANAGER AT RISK
AP WYOMING
1800 Carey Avenue, 4th Floor
Cheyenne, Wyoming 82001
(307) 426-4242

LICENSED ARCHITECT
C-2547
DARWIN BROOKS
Date: 11/25/14
STATE OF WYOMING

0 1/2" 1" 2"
THIS DRAWING IS 36" X 48"
USE THIS SCALE TO VERIFY CORRECT DRAWING SIZE

#	REVISIONS	DATE

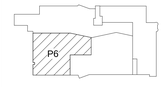

KEY PLAN

NATRONA COUNTY SCHOOL DISTRICT

Natrona County High School

930 SOUTH ELM STREET
CASPER WY 82601

JOB NO: 11855.00
ISSUE DATE: 11/17/2014
DRAWN BY: JRM

PHASE 6
NW WING
GROUND FLOOR
CEILING PLAN

A1.661

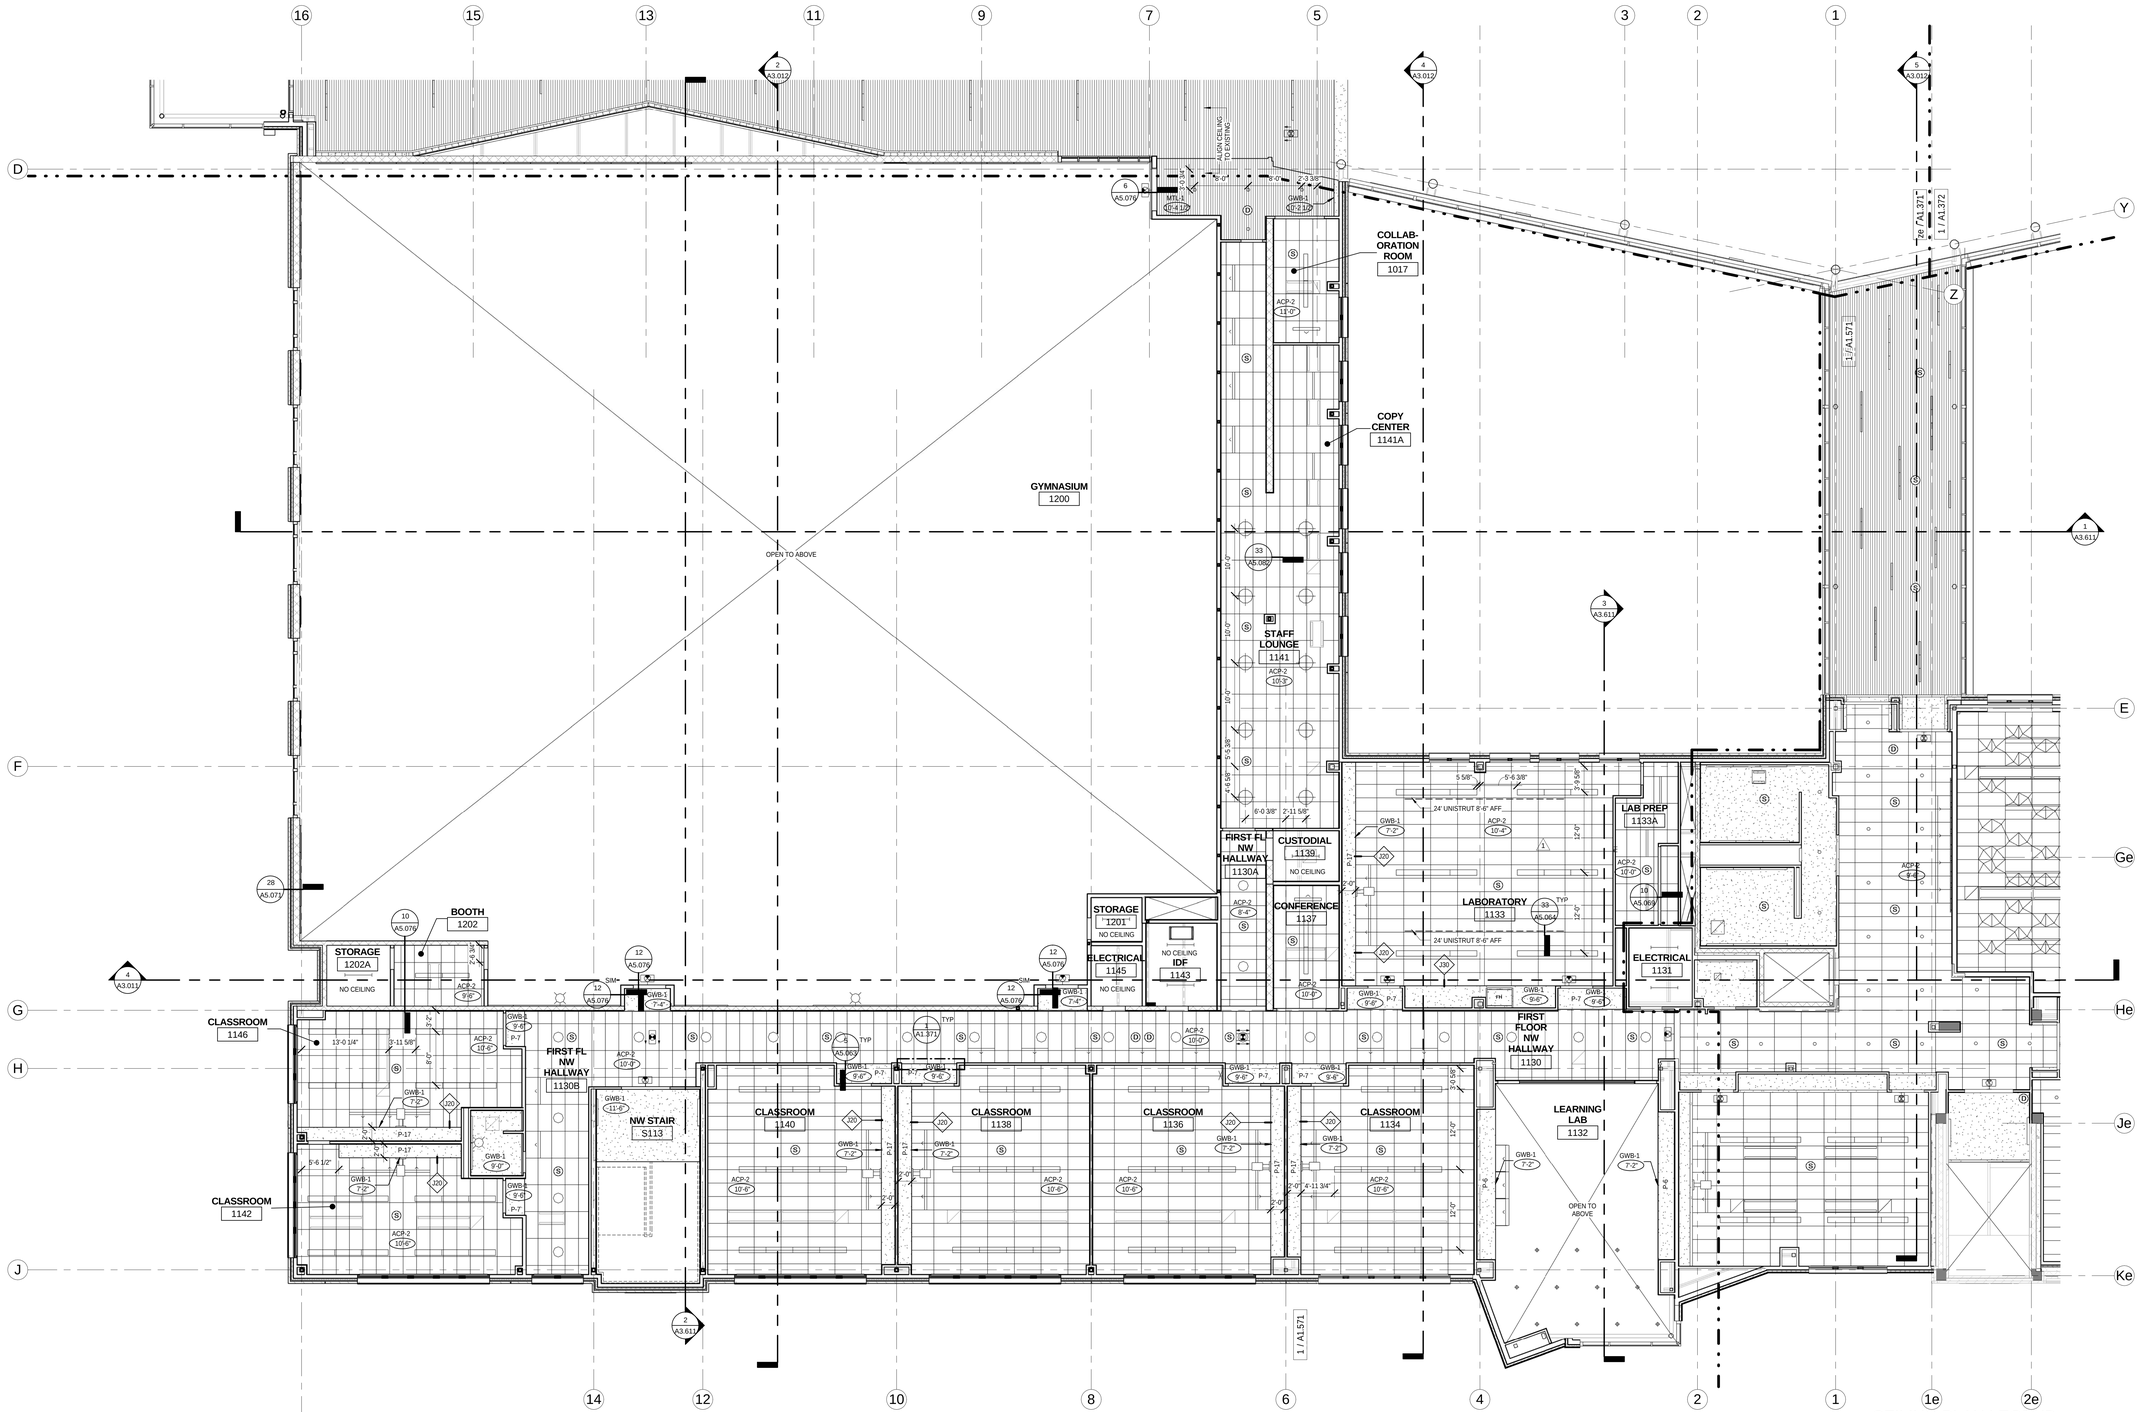

1 PH6_CEILING PLAN LEVEL_01
1/8" = 1'-0"

RCP NOTES:

1. COORDINATE ACCESS PANELS WITH MECHANICAL
2. CEILING GRID CENTERED IN ROOM UNLESS DIMENSIONED OTHERWISE
3. NO PROJECTIONS FROM CEILING LESS THAN 7' FROM F.F.
4. ALL DIMENSIONS TO FOF OR GRID LINE UNO
5. ALL PERFORATED METAL TYPE-1 UNO
6. WHERE THERE IS A DROP IN GWB SOFFIT, PROVIDE GWB VERTICAL WALL CLOSURE / RETURN, TO A MIN. OF 6" ABV ADJACENT CEILING UNO
7. NO CEILINGS: REFER TO MEP DRAWINGS FOR FIXTURE LOCATIONS
8. SEE 36 / A5.064 FOR TYPICAL LOCATIONS OF DEVICES IN CEILINGS
9. CENTER LIGHT FIXTURE TO CENTER OF ROOM FOR CONFERENCE ROOMS AND OFFICES
10. CEILING MOUNTED WALL WASHINGING LIGHT FIXTURES ARE +/- 2'-0" FROM WALL AND WITHIN CEILING GRID

FIXTURES AND EQUIPMENT

- CEILING SUPPLY DIFFUSER
- RETURN AIR GRILLEE
- LINEAR FLUORESCENT LIGHT FIXTURE
- WALL WASH
- RECESSED CAN
- PENDANT LIGHT
- EXIT SIGN
- WALL MOUNTED PROJECTOR (WMP)
- CEILING MOUNTED SPEAKER
- EXPOSED CEILING MOUNTED TELECOM DATA OUTLET
- GWB ACOUSTIC DIFFUSIVE PANEL

CEILING PLAN LEGEND

ACP-1 (NOT USED)
ACP-2
ACP-3
ACP-4
ACP-5 GLUE ON ACOUSTICAL TILES, BLACK
ACP-6 GLUE ON ACOUSTICAL TILES, WHITE
AFP-1 ACOUSTICAL FABRIC CEILING PANEL
AFP-7 STRETCHED FABRIC W/ ACOUSTIC BATT INSULATION

GWB-1 3 5/8 16" PC MTL STUD FRAMING
GWB-2 TEE BAR CEILING SUSPENSION SYSTEM
GWB-3 1 HR RATED HORIZ SHAFT WALL
GWB-4 2 HR RATED HORIZ SHAFT WALL
GWB-6 RESILIENTLY SUSPENDED GYPSUM BOARD CEILING
GWB-7 VENEER PLASTER GWB CEILING

MTL-1 LINEAR METAL CEILING, MFG. STD. WHITE FINISH
MTL-2 LINEAR METAL CEILING, CUSTOM COLOR, P-15 FINISH
C-01 PLASTER / LATH TO MATCH EXISTING

11/18/2014 11:26:53 AM

100% Construction Documents

bassetti architects
71 Columbia Street, Suite 500
Seattle, Washington 98104
(206) 340 9500

ASSOCIATE ARCHITECT
AMUNDSEN ASSOCIATES LLC
212 E Second Street
Casper, WY 82601
(307) 234-9999

CIVIL ENGINEER
WLC ENGINEERING SURVEYING PLANNING
200 Pronghorn St.
Casper, WY 82601
(307) 266 2524

LANDSCAPE ARCHITECT
SWIFT COMPANY LLC
3131 Western Avenue Suite M423
Seattle, WA 98121
(206) 632 2038

STRUCTURAL ENGINEER
PCS STRUCTURAL SOLUTIONS
1250 Pacific Ave Suite 701
Tacoma, WA 98402
(253) 383-2797

MECHANICAL & ELECTRICAL ENGINEERS
WSP GROUP
600 University Street Suite 500
Seattle, WA 98101
(206) 342 9900

THEATER CONSULTANT
PLA DESIGNS INC.
6230 SW Zabaco Terrace
Aloha, OR 97007
(503) 642 2168

FOOD SERVICE CONSULTANT
JLR DESIGN GROUP
557 Roy Street Suite 175A
Seattle, WA 98109
(206) 625 0070

ACOUSTICAL & A/V CONSULTANT
SPARLING
4100 194th Street SW, Suite 400
Lynnwood, WA 98036
(206) 667 0555

CONSTRUCTION MANAGER AT RISK
AP WYOMING
1800 Carey Avenue, 4th Floor
Cheyenne, Wyoming 82001
(307) 426-4242

LICENSED ARCHITECT — C-2547 — KEVIN BROOKS — Date: 11/25/14 — STATE OF WYOMING

0' 1/2" 1" 2"
THIS DRAWING IS 36" X 48"
USE THIS SCALE TO VERIFY CORRECT DRAWING SIZE

1	95% CD-ADDENDUM NO.3	06/25/2014
	REVISIONS	DATE

KEY PLAN

NATRONA COUNTY SCHOOL DISTRICT

Natrona County High School

930 SOUTH ELM STREET
CASPER WY 82601

JOB NO: 11855.00
ISSUE DATE: 11/17/2014
DRAWN BY: JRM

PHASE 6 NW WING FIRST FLOOR CEILING PLAN

A1.671

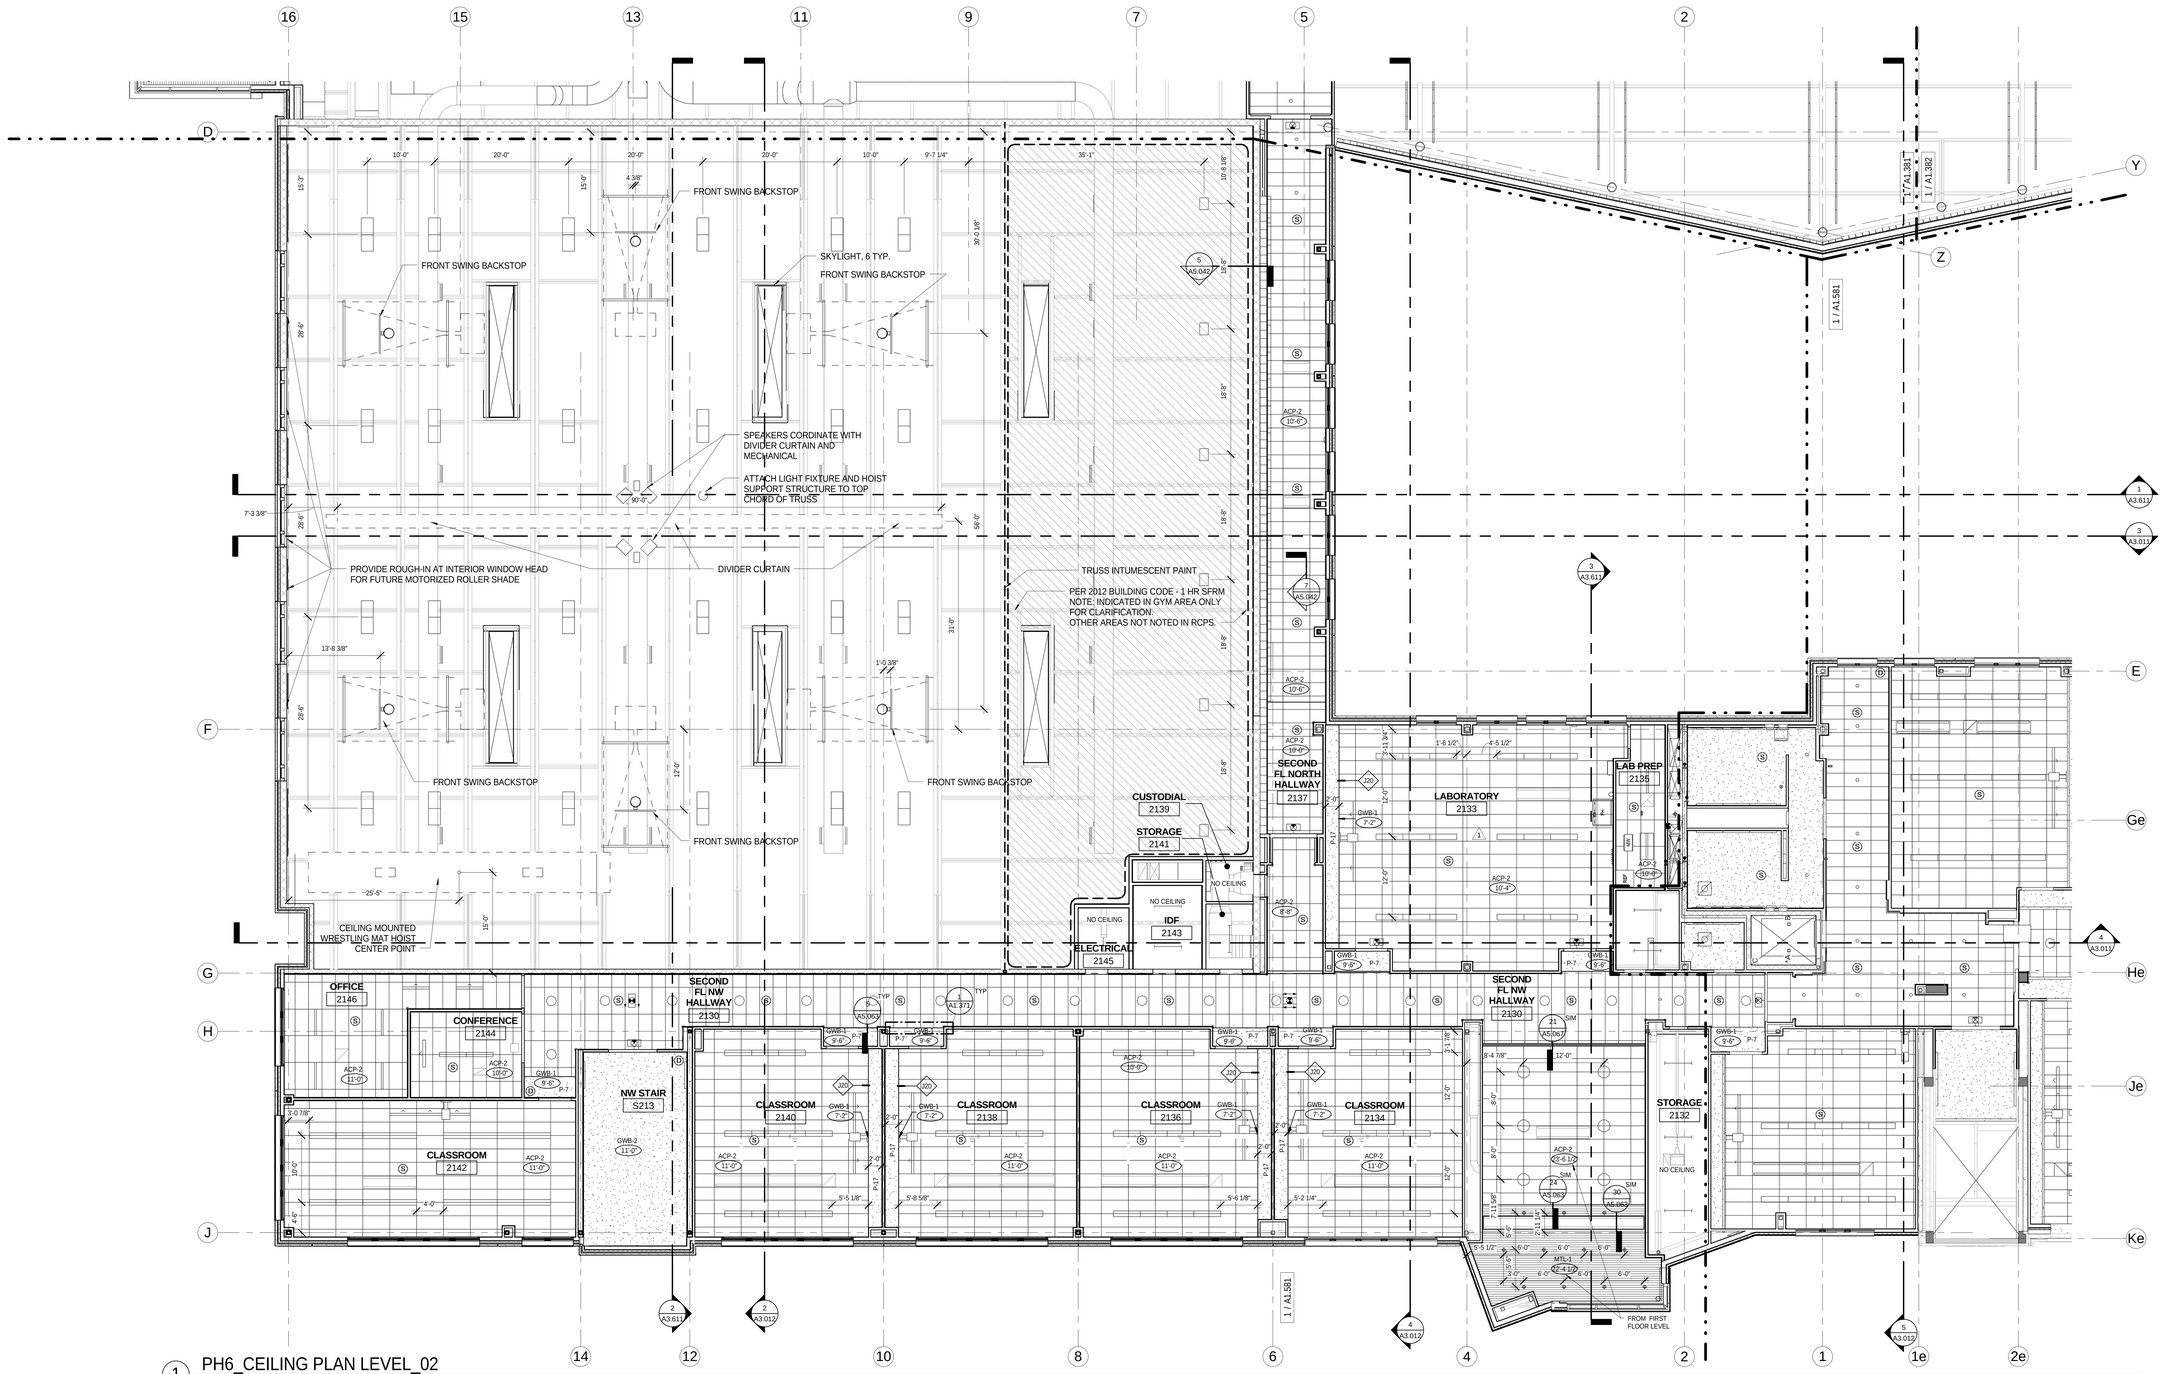

1 PH6_CEILING PLAN LEVEL_02
1/8" = 1'-0"

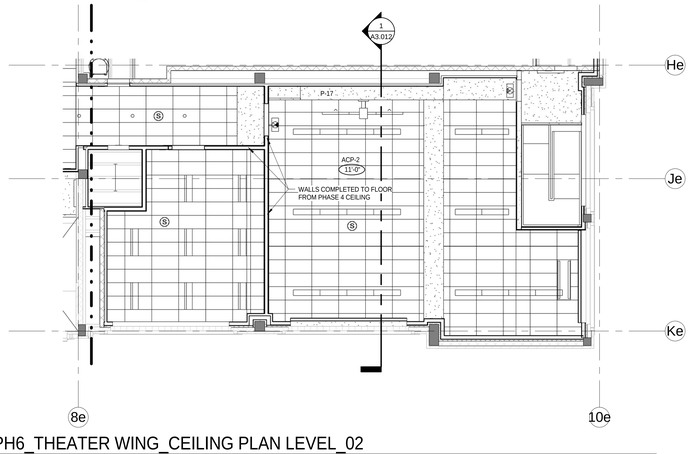

2 PH6_THEATER WING_CEILING PLAN LEVEL_02
1/8" = 1'-0"

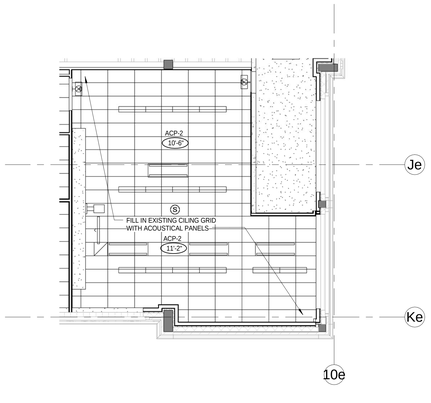

3 PH6_THEATER WING_CEILING PLAN LEVEL_03
1/8" = 1'-0"

CEILING PLAN LEGEND

RCP NOTES:

1. COORDINATE ACCESS PANELS WITH MECHANICAL
2. CEILING GRID CENTERED IN ROOM UNLESS DIMENSIONED OTHERWISE
3. NO PROJECTIONS FROM CEILING LESS THAN 7' FROM F.F.
4. ALL DIMENSIONS TO FOF OR GRID LINE UNO
5. ALL PERFORATED METAL TYPE-1 UNO
6. WHERE THERE IS A DROP IN GWB SOFFIT, PROVIDE GWB VERTICAL WALL CLOSURE / RETURN, TO A MIN. OF 6" ABV ADJACENT CEILING UNO
7. NO CEILINGS: REFER TO MEP DRAWINGS FOR FIXTURE LOCATIONS
8. SEE `35 / A5.064 FOR TYPICAL LOCATIONS OF DEVICES IN CEILINGS
9. CENTER LIGHT FIXTURE TO CENTER OF ROOM FOR CONFERENCE ROOMS AND OFFICES
10. CEILING MOUNTED WALL WASHINGING LIGHT FIXTURES ARE +/- 2'-0" FROM WALL AND WITHIN CEILING GRID

FIXTURES AND EQUIPMENT

- CEILING SUPPLY DIFFUSER
- RETURN AIR GRILLEE
- LINEAR FLUORESCENT LIGHT FIXTURE
- WALL WASH
- RECESSED CAN
- PENDANT LIGHT
- EXIT SIGN
- WALL MOUNTED PROJECTOR (WMP)
- CEILING MOUNTED SPEAKER
- EXPOSED CEILING MOUNTED TELECOM DATA OUTLET
- GWB ACOUSTIC DIFFUSIVE PANEL

ACP-1 (NOT USED)
ACP-2
ACP-3
ACP-4
ACP-5 GLUE ON ACOUSTICAL TILES, BLACK
ACP-6 GLUE ON ACOUSTICAL TILES, WHITE
AFP-1 ACOUSTICAL FABRIC CEILING PANEL
AFP-7 STRETCHED FABRIC W/ ACOUSTIC BATT INSULATION
GWB-1 3 5/8 16" OC MTL STUD FRAMING
GWB-2 TEE BAR CEILING SUSPENSION SYSTEM
GWB-3 1 HR RATED HORIZ SHAFT WALL
GWB-4 2 HR RATED HORIZ SHAFT WALL
GWB-6 RESILIENTLY SUSPENDED GYPSUM BOARD CEILING
GWB-7 VENEER PLASTER GWB CEILING
MTL-1 LINEAR METAL CEILING, MFG. STD. WHITE FINISH
MTL-2 LINEAR METAL CEILING, CUSTOM COLOR, P-15 FINISH
C-01 PLASTER / LATH TO MATCH EXISTING

11/18/2014 11:27:15 AM

100% Construction Documents

bassetti architects
71 Columbia Street, Suite 500
Seattle, Washington 98104
(206) 340 9500

ASSOCIATE ARCHITECT
AMUNDSEN ASSOCIATES LLC
212 E Second Street
Casper, WY 82601
(307) 234-9999

CIVIL ENGINEER
WLC ENGINEERING SURVEYING PLANNING
200 Pronghorn St.
Casper, WY 82601
(307) 266 2524

LANDSCAPE ARCHITECT
SWIFT COMPANY LLC
3131 Western Avenue Suite M423
Seattle, WA 98121
(206) 632 2038

STRUCTURAL ENGINEER
PCS STRUCTURAL SOLUTIONS
1250 Pacific Ave Suite 701
Tacoma, WA 98402
(253) 383-2797

MECHANICAL & ELECTRICAL ENGINEERS
WSP GROUP
600 University Street Suite 500
Seattle, WA 98101
(206) 342 9900

THEATER CONSULTANT
PLA DESIGNS INC.
6230 SW Zabaco Terrace
Aloha, OR 97007
(503) 642 2168

FOOD SERVICE CONSULTANT
JLR DESIGN GROUP
557 Roy Street Suite 175A
Seattle, WA 98109
(206) 625 0070

ACOUSTICAL & A/V CONSULTANT
SPARLING
4100 194th Street SW, Suite 400
Lynnwood, WA 98036
(206) 667 0555

CONSTRUCTION MANAGER AT RISK
AP WYOMING
1800 Carey Avenue, 4th Floor
Cheyenne, Wyoming 82001
(307) 426-4242

LICENSED ARCHITECT KEVIN BROOKS C-2547 Date: 11/25/14 STATE OF WYOMING

0' 1/2" 1" 2'?
THIS DRAWING IS 36" X 48"
USE THIS SCALE TO VERIFY CORRECT DRAWING SIZE

#	REVISIONS	DATE
1	95% CD-ADDENDUM NO.3	06/25/2014

KEY PLAN

NATRONA COUNTY SCHOOL DISTRICT

Natrona County High School

930 SOUTH ELM STREET
CASPER WY 82601

JOB NO: 11855.00
ISSUE DATE: 11/17/2014
DRAWN BY: JRM

PHASE 6 NW WING SECOND AND THIRD FLOOR CEILING PLAN

A1.681

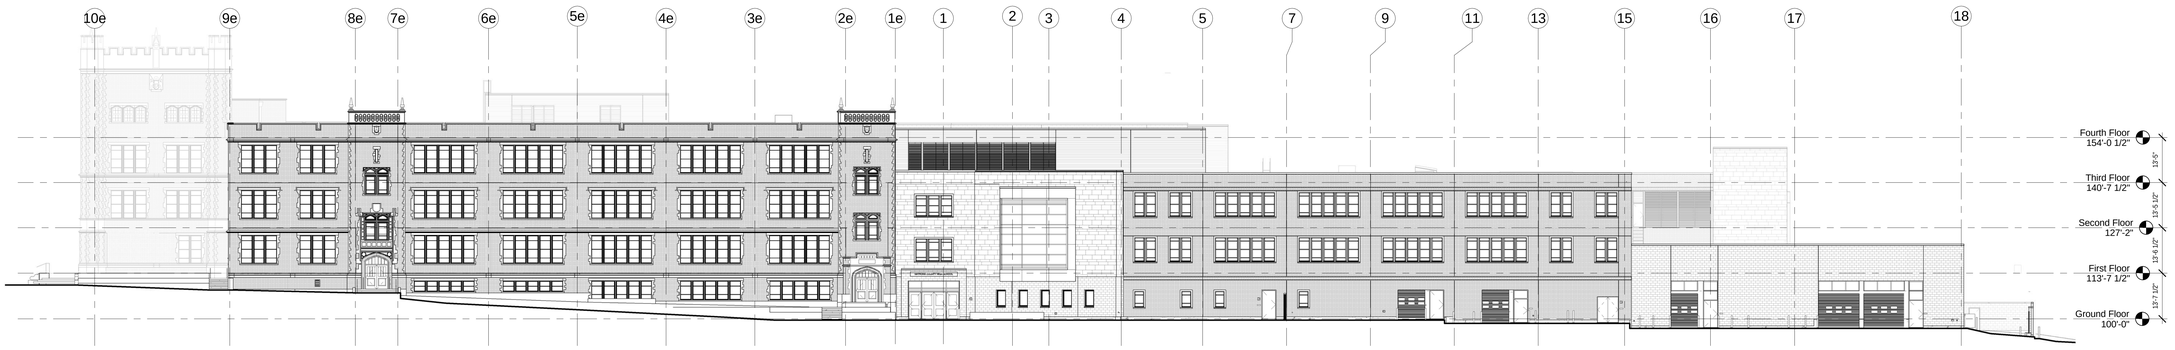

1 OVERALL BUILDING ELEVATION - EAST
1/16" = 1'-0"

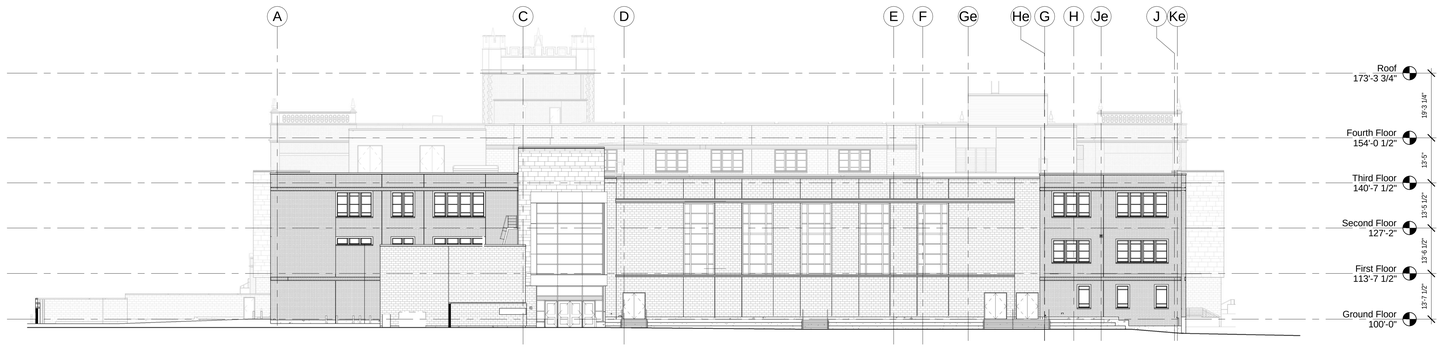

2 OVERALL BUILDING ELEVATION - NORTH
1/16" = 1'-0"

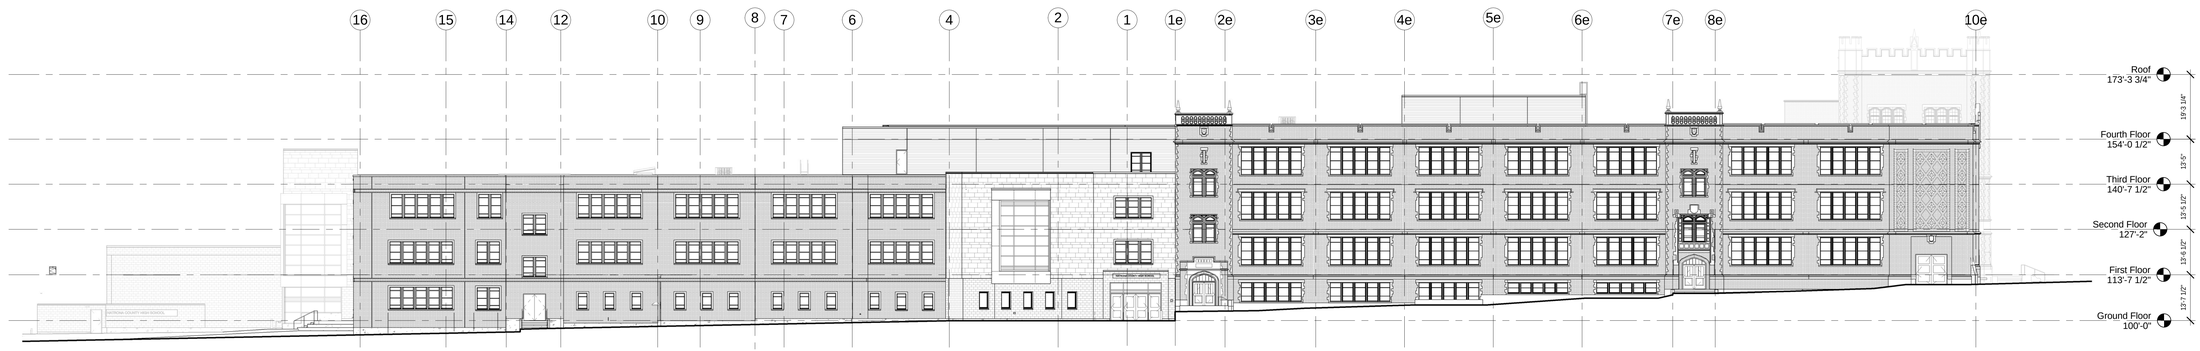

3 OVERALL BUILDING ELEVATION - WEST
1/16" = 1'-0"

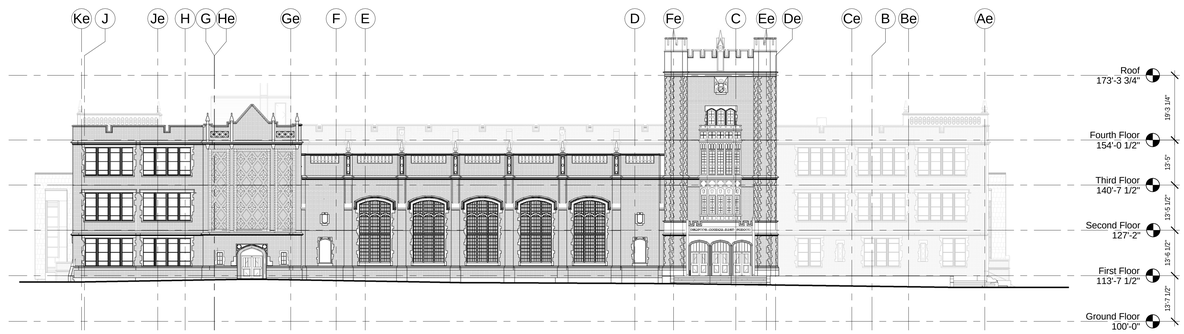

4 OVERALL BUILDING ELEVATION - SOUTH
1/16" = 1'-0"

MATERIAL LEGEND

- EXISTING STONE OR TERRA COTTA
- EXISTING CONCRETE
- NEW CONCRETE
- EXISTING BRICK
- BK-1: NEW FLEMISH BOND BRICK VENEER AT NEW CONSTRUCTION, OR SALVAGED BRICK REINSTALLED AT EXISTING BUILDING WHERE NOTED
- BK-2: NEW RUNNING BOND BRICK VENEER AT NEW CONSTRUCTION, OR SALVAGED BRICK REINSTALLED AT EXISTING BUILDING WHERE NOTED
- NEW BRICK VENEER SOLDIER COURSE BAND, COLOR TO MATCH ADJACENT BRICK TYPE
- CMU-3: NEW RUNNING BOND CONCRETE MASONRY VENEER AT NEW CONSTRUCTION
- CMU-4: NEW SPLIT FACE CMU VENEER SOLDIER COURSE BAND
- MWP-1: METAL WALL PANEL
- MWP-2: METAL WALL PANEL
- MWP-3: METAL WALL PANEL
- ALUMINUM INFILL PANEL AT CURTAIN WALL

GENERAL NOTE:
FLOOR LEVELS ARE BASED ON EXISTING BUILDING SURVEY INFORMATION. NEW FLOOR LEVELS ARE TO MATCH WHERE NEW AND EXISTING MEET AS INDICATED IN PLANS. ANY DISCREPANCIES ARE TO BE REPORTED TO THE ARCHITECT FOR COORDINATION PRIOR TO POURING CONCRETE.

11/17/2014 3:02:29 PM

100% Construction Documents

bassetti architects
71 Columbia Street, Suite 500
Seattle, Washington 98104
(206) 340 9500

ASSOCIATE ARCHITECT
AMUNDSEN ASSOCIATES LLC
212 E Second Street
Casper, WY 82601
(307) 234-9999

CIVIL ENGINEER
WLC ENGINEERING SURVEYING PLANNING
200 Pronghorn St.
Casper, WY 82601
(307) 266 2524

LANDSCAPE ARCHITECT
SWIFT COMPANY LLC
3131 Western Avenue Suite M423
Seattle, WA 98121
(206) 632 2038

STRUCTURAL ENGINEER
PCS STRUCTURAL SOLUTIONS
1250 Pacific Ave Suite 701
Tacoma, WA 98402
(253) 383-2797

MECHANICAL & ELECTRICAL ENGINEERS
WSP GROUP
600 University Street Suite 500
Seattle, WA 98101
(206) 342 9900

THEATER CONSULTANT
PLA DESIGNS INC.
6230 SW Zabaco Terrace
Aloha, OR 97007
(503) 642 2168

FOOD SERVICE CONSULTANT
JLR DESIGN GROUP
557 Roy Street Suite 175A
Seattle, WA 98109
(206) 625 0070

ACOUSTICAL & A/V CONSULTANT
SPARLING
4100 194th Street SW, Suite 400
Lynnwood, WA 98036
(206) 667 0555

CONSTRUCTION MANAGER AT RISK
AP WYOMING
1800 Carey Avenue, 4th Floor
Cheyenne, Wyoming 82001
(307) 426-4242

LICENSED ARCHITECT
C-2547
DARWIN BROSSMAN
Date 11/20/14
STATE OF WYOMING

0" 1/2" 1" 2"
THIS DRAWING IS 36" X 48"
USE THIS SCALE TO VERIFY CORRECT DRAWING SIZE

	REVISIONS	DATE

NATRONA COUNTY SCHOOL DISTRICT

Natrona County High School

930 SOUTH ELM STREET
CASPER WY 82601

JOB NO.: 11855.00
ISSUE DATE: 11/20/2014
DRAWN BY: JSC

COMPOSITE EXTERIOR ELEVATIONS

A2.001

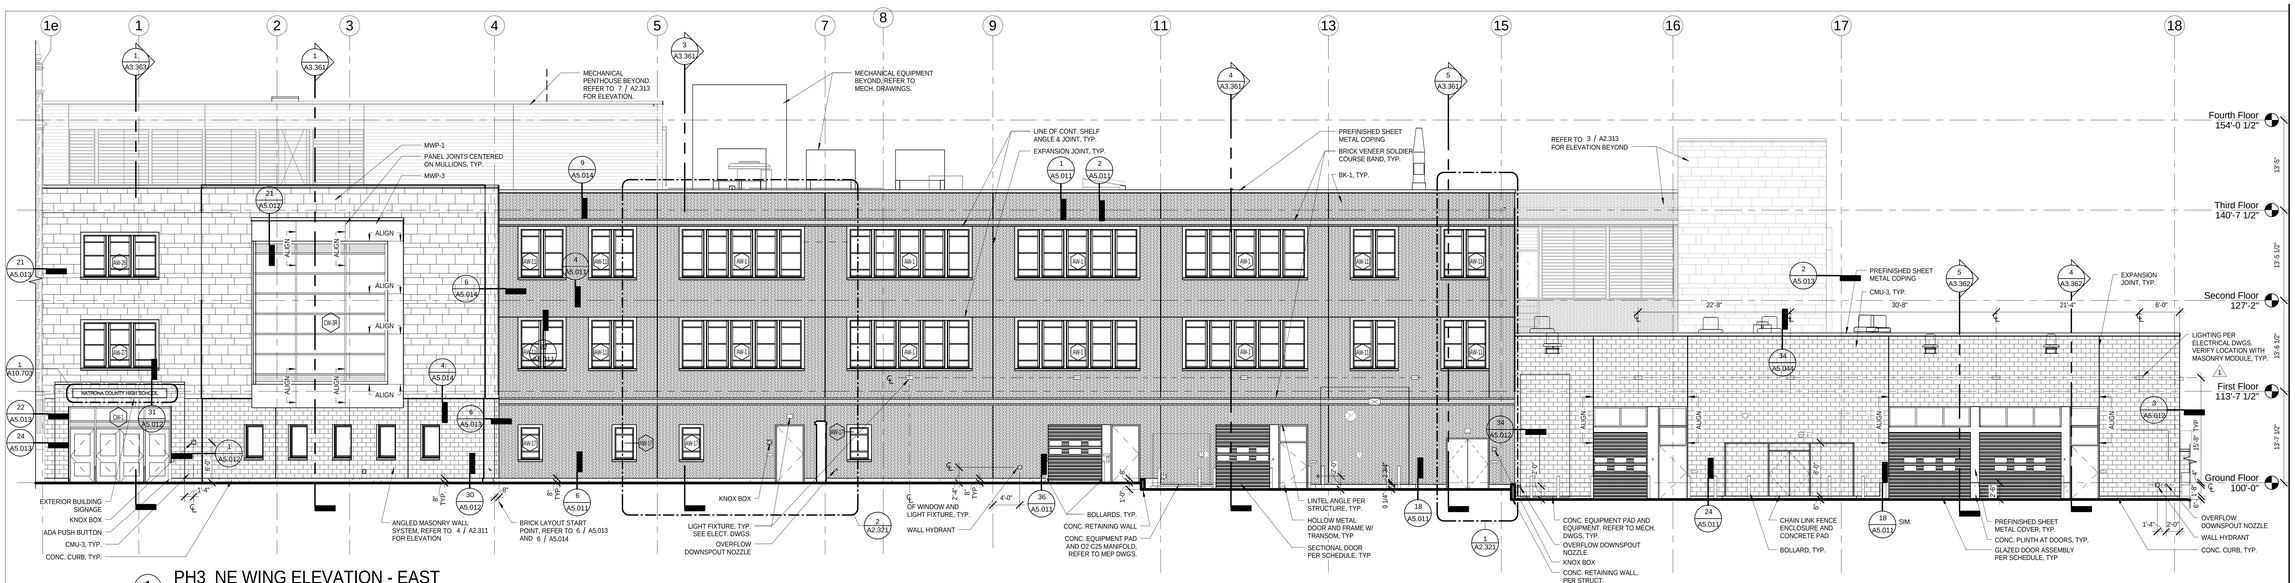

1 PH3_NE WING ELEVATION - EAST
1/8" = 1'-0"

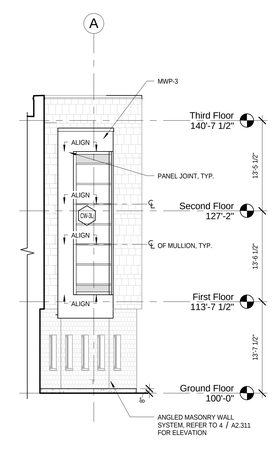

5 PH3_EAST ENTRY ELEVATION AT CURTAINWALL - SOUTH
1/8" = 1'-0"

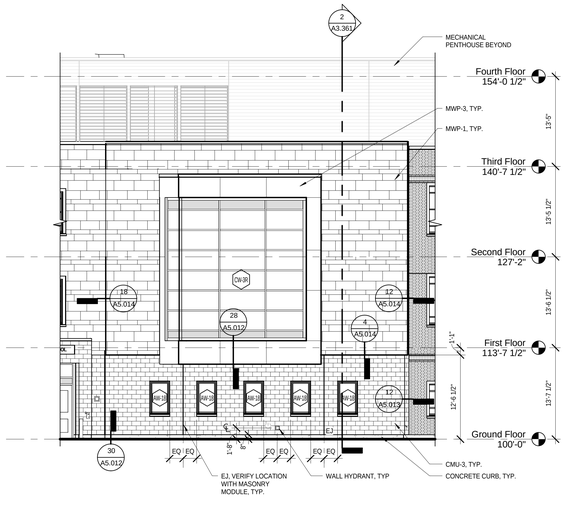

4 PH3_EAST ENTRY ELEVATION AT ANGLED PRECAST/MTL. PANEL
1/8" = 1'-0"

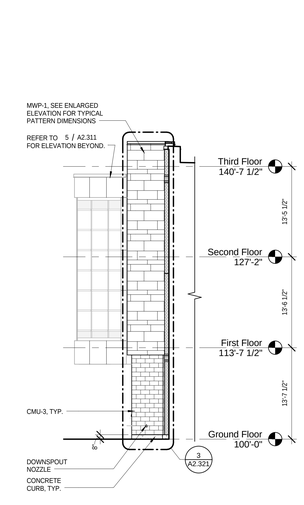

3 PH3_EAST ENTRY ELEVATION AT PRECAST/MTL. PANEL - NORTH
1/8" = 1'-0"

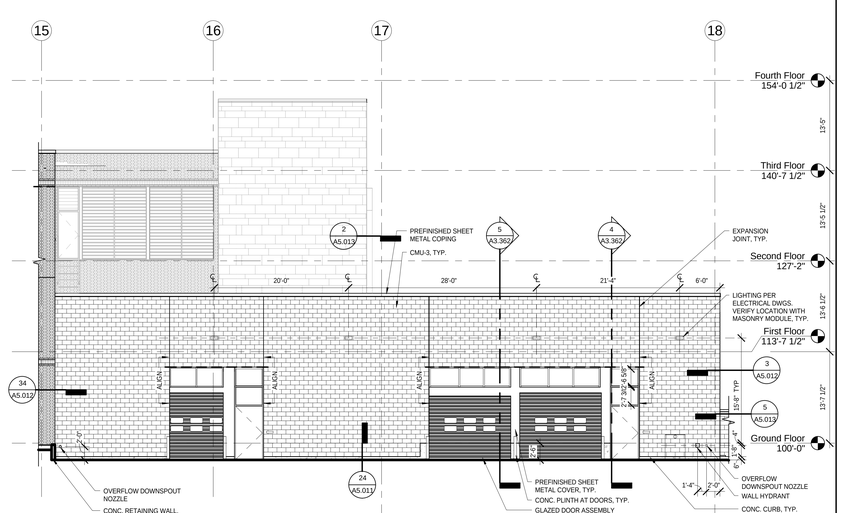

2 PH3_NE WING ELEVATION - EAST (ALTERNATE 1)
1/8" = 1'-0"

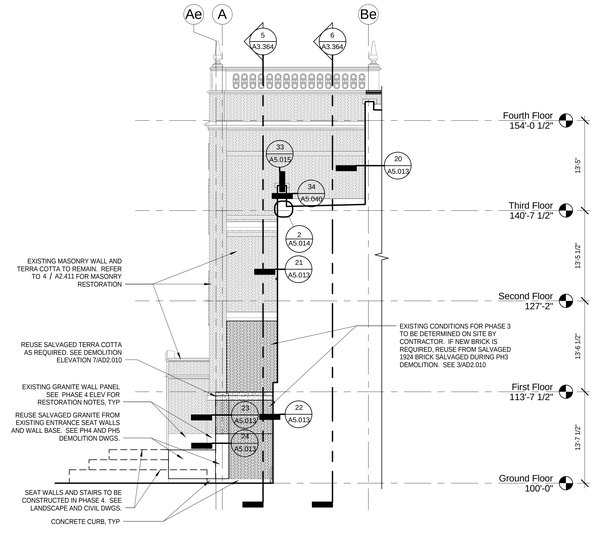

6 PH3_EAST ENTRY ELEVATION AT EXISTING MASONRY WALL - NORTH
1/8" = 1'-0"

MASONRY RESTORATION NOTES:

1. SALVAGE EXISTING EXTERIOR MASONRY INCLUDING BRICK, TERRA COTTA, AND STONE FROM SECTIONS OF DEMOLISHED EXISTING BUILDING(S). PROTECT AND STORE SALVAGED PIECES FOR REINSTALLATION WHERE NEEDED IN NEW CONSTRUCTION. COORDINATE DELIVERY TO OWNER OF ANY EXTRA PIECES AFTER CONSTRUCTION IS COMPLETED.

2. REPOINT APPROXIMATELY 5% OF EXISTING EXTERIOR BRICK TO REMAIN IN ADDITION TO SPECIFIC AREAS NOTED IN DOCUMENTS TO BE REPOINTED. REVIEW AREAS WITH ARCHITECT BEFORE BEGINNING WORK.

3. REPOINT 100% OF EXISTING TERRA COTTA TO REMAIN.

4. SEE 8/A2.411 FOR TYPICAL CONDITION OF EXISTING TERRA COTTA WINDOW SURROUNDS. ASSUME SIMILAR TYPE AND QUANTITY OF DAMAGE FOR ALL EXISTING TERRA COTTA WINDOW SURROUNDS.

5. CLEAN 100% OF EXISTING EXTERIOR MASONRY TO REMAIN, INCLUDING ALL BRICK, TERRA COTTA, AND STONE.

MASONRY RESTORATION KEY NOTES	
A	CLEAN MASONRY
B	REMOVE MISCELLANCEOUS ITEMS FROM MASONRY, TYP
C	FILL HOLES WITH MORTAR
D	REPOINT MORTAR JOINTS
E	REPAIR CRACKED TERRA COTTA
F	PATCH CHIPPED AND SPALLING TERRA COTTA, COAT PATCH. DO NOT COAT TERRA COTTA GLAZE.
G	FILL HOLES IN TERRA COTTA AND COAT PATCH
H	COAT CHIPPED TERRA COTTA WHERE BISQUE IS EXPOSED. DO NOT COAT TERRA COTTA GLAZE.
J	REMOVE EXISTING DETERIORATED TERRA COTTA AND INSTALL SALVAGED OR NEW TERRA COTTA
K	PROVIDE SALVAGED OR NEW TERRA COTTA FOR MISSING TERRA COTTA
L	ASSESS DAMAGED TERRA COTTA SILL AND REPAIR OR PROVIDE SALVAGED OR NEW TERRA COTTA SILL TO MATCH EXISTING
M	ASSESS EXISTING DAMAGED TERRA COTTA MULLION/HEAD, REPAIR DAMAGED UNIT OR PROVIDE SALVAGED OR NEW WITH NEW MASONRY TIES
N	REMOVE MISC ITEM AND INFILL WITH SALVAGED BRICK
P	REMOVE MASONRY AND RECONSTRUCT TO MATCH EXISTING WITH SALVAGED MASONRY OR NEW TO MATCH

MATERIAL LEGEND

- EXISTING STONE OR TERRA COTTA
- EXISTING CONCRETE
- NEW CONCRETE
- EXISTING BRICK
- BK-1: NEW FLEMISH BOND BRICK VENEER AT NEW CONSTRUCTION, OR SALVAGED BRICK REINSTALLED AT EXISTING BUILDING WHERE NOTED
- BK-2: NEW RUNNING BOND BRICK VENEER AT NEW CONSTRUCTION, OR SALVAGED BRICK REINSTALLED AT EXISTING BUILDING WHERE NOTED
- NEW BRICK VENEER SOLDIER COURSE BAND, COLOR TO MATCH ADJACENT BRICK TYPE
- CMU-3: NEW RUNNING BOND CONCRETE MASONRY VENEER AT NEW CONSTRUCTION
- CMU-4: NEW SPLIT FACE CMU VENEER SOLDIER COURSE BAND
- MWP-1: METAL WALL PANEL
- MWP-2: METAL WALL PANEL
- MWP-3: METAL WALL PANEL
- ALUMINUM INFILL PANEL AT CURTAIN WALL

GENERAL NOTE:
FLOOR LEVELS ARE BASED ON EXISTING BUILDING SURVEY INFORMATION. NEW FLOOR LEVELS ARE TO MATCH WHERE NEW AND EXISTING MEET AS INDICATED IN PLANS. ANY DISCREPANCIES ARE TO BE REPORTED TO THE ARCHITECT FOR COORDINATION PRIOR TO POURING CONCRETE.

100% Construction Documents

11/18/2014 1:22:38 PM

bassetti architects
71 Columbia Street, Suite 500
Seattle, Washington 98104
(206) 340 9500

ASSOCIATE ARCHITECT
AMUNDSEN ASSOCIATES LLC
212 E Second Street
Casper, WY 82601
(307) 234-9999

CIVIL ENGINEER
WLC ENGINEERING SURVEYING PLANNING
200 Pronghorn St.
Casper, WY 82601
(307) 266 2524

LANDSCAPE ARCHITECT
SWIFT COMPANY LLC
3131 Western Avenue Suite M423
Seattle, WA 98121
(206) 632 2038

STRUCTURAL ENGINEER
PCS STRUCTURAL SOLUTIONS
1250 Pacific Ave Suite 701
Tacoma, WA 98402
(253) 383-2797

MECHANICAL & ELECTRICAL ENGINEERS
WSP GROUP
600 University Street Suite 500
Seattle, WA 98101
(206) 342 9900

THEATER CONSULTANT
PLA DESIGNS INC.
6230 SW Zabaco Terrace
Aloha, OR 97007
(503) 642 2168

FOOD SERVICE CONSULTANT
JLR DESIGN GROUP
557 Roy Street Suite 175A
Seattle, WA 98109
(206) 625 0070

ACOUSTICAL & A/V CONSULTANT
SPARLING
4100 194th Street SW, Suite 400
Lynnwood, WA 98036
(206) 667 0555

CONSTRUCTION MANAGER AT RISK
AP WYOMING
1800 Carey Avenue, 4th Floor
Cheyenne, Wyoming 82001
(307) 426-4242

LICENSED ARCHITECT KEVIN BROOKHART C-2547 Date 11/25/14 STATE OF WYOMING

THIS DRAWING IS 36" X 48" USE THIS SCALE TO VERIFY CORRECT DRAWING SIZE

1	95% CD-ADDENDUM NO.5	07/03/2014
Δ	REVISIONS	DATE

P3

KEY PLAN

NATRONA COUNTY SCHOOL DISTRICT

Natrona County High School

930 SOUTH ELM STREET
CASPER WY 82601

JOB NO: 11855.00
ISSUE DATE: 11/17/2014
DRAWN BY: JC & LS

PHASE 3
NE WING
EXTERIOR
ELEVATIONS

A2.311

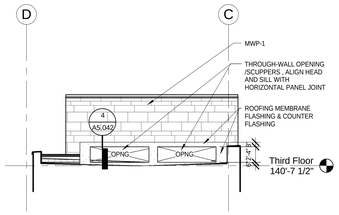

2 PH3_NE WING ELEVATION AT NORTH ENTRY - SOUTH

1/8" = 1'-0"

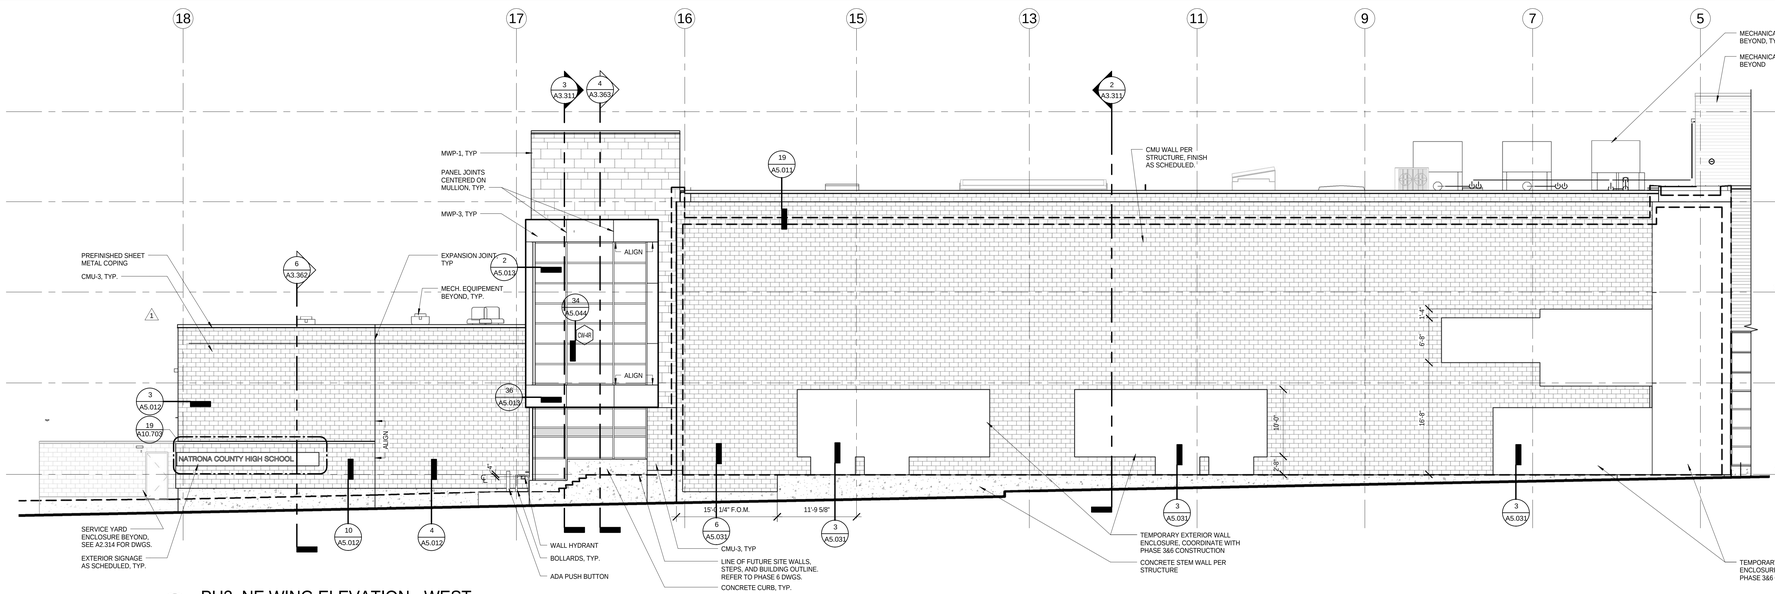

1 PH3_NE WING ELEVATION - WEST

1/8" = 1'-0"

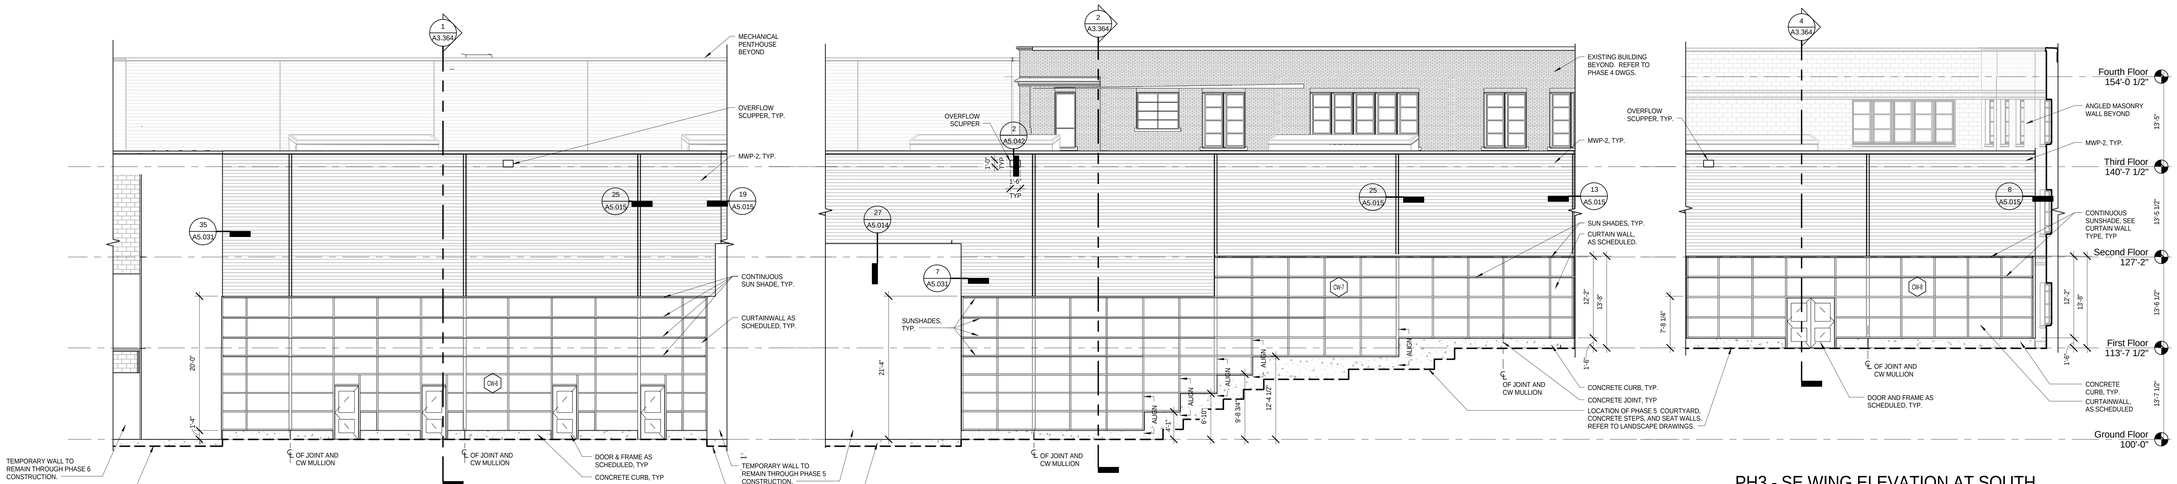

5 PH3_NE WING ELEVATION AT NORTH COURTYARD - EAST

1/8" = 1'-0"

4 PH 3 - SE WING ELEVATION AT SOUTH COURTYARD - EAST

1/8" = 1'-0"

3 PH3 - SE WING ELEVATION AT SOUTH COURTYARD - EAST

1/8" = 1'-0"

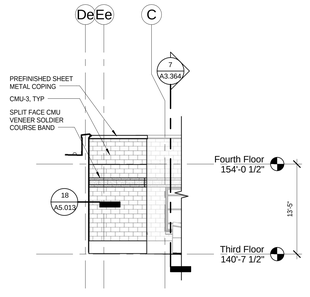

8 PH3_SE WING ELEVATION - PARTIAL SOUTH AT COMMONS ROOF

1/8" = 1'-0"

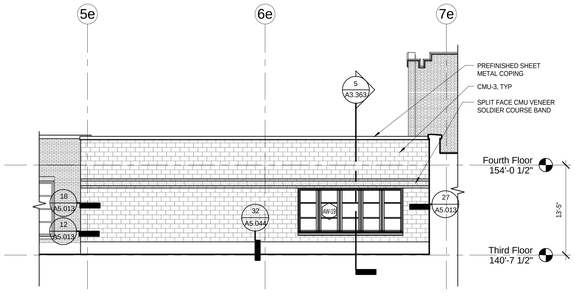

7 PH3_SE WING ELEVATION - PARTIAL EAST AT COMMONS ROOF

1/8" = 1'-0"

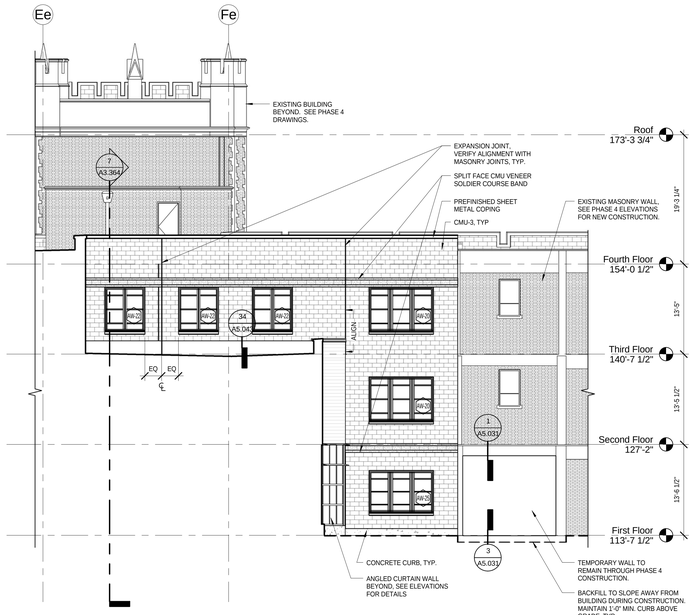

6 PH3_SE WING ELEVATION AT SOUTH COURTYARD - PARTIAL SOUTH

1/8" = 1'-0"

MATERIAL LEGEND

- EXISTING STONE OR TERRA COTTA
- EXISTING CONCRETE
- NEW CONCRETE
- EXISTING BRICK
- BK-1: NEW FLEMISH BOND BRICK VENEER AT NEW CONSTRUCTION, OR SALVAGED BRICK REINSTALLED AT EXISTING BUILDING WHERE NOTED
- BK-2: NEW RUNNING BOND BRICK VENEER AT NEW CONSTRUCTION, OR SALVAGED BRICK REINSTALLED AT EXISTING BUILDING WHERE NOTED
- NEW BRICK VENEER SOLDIER COURSE BAND, COLOR TO MATCH ADJACENT BRICK TYPE
- CMU-3: NEW RUNNING BOND CONCRETE MASONRY VENEER AT NEW CONSTRUCTION
- CMU-4: NEW SPLIT FACE CMU VENEER SOLDIER COURSE BAND
- MWP-1: METAL WALL PANEL
- MWP-2: METAL WALL PANEL
- MWP-3: METAL WALL PANEL
- ALUMINUM INFILL PANEL AT CURTAIN WALL

GENERAL NOTE:
FLOOR LEVELS ARE BASED ON EXISTING BUILDING SURVEY INFORMATION. NEW FLOOR LEVELS ARE TO MATCH WHERE NEW AND EXISTING MEET AS INDICATED IN PLANS. ANY DISCREPANCIES ARE TO BE REPORTED TO THE ARCHITECT FOR COORDINATION PRIOR TO POURING CONCRETE.

bassetti architects
71 Columbia Street, Suite 500
Seattle, Washington 98104
(206) 340 9500

ASSOCIATE ARCHITECT
AMUNDSEN ASSOCIATES LLC
212 E Second Street
Casper, WY 82601
(307) 234-9999

CIVIL ENGINEER
WLC ENGINEERING SURVEYING PLANNING
200 Pronghorn St.
Casper, WY 82601
(307) 266 2524

LANDSCAPE ARCHITECT
SWIFT COMPANY LLC
3131 Western Avenue Suite M423
Seattle, WA 98121
(206) 632 2038

STRUCTURAL ENGINEER
PCS STRUCTURAL SOLUTIONS
1250 Pacific Ave Suite 701
Tacoma, WA 98402
(253) 383-2797

MECHANICAL & ELECTRICAL ENGINEERS
WSP GROUP
600 University Street Suite 500
Seattle, WA 98101
(206) 342 9900

THEATER CONSULTANT
PLA DESIGNS INC.
6230 SW Zabaco Terrace
Aloha, OR 97007
(503) 642 2168

FOOD SERVICE CONSULTANT
JLR DESIGN GROUP
557 Roy Street Suite 175A
Seattle, WA 98109
(206) 625 0070

ACOUSTICAL & A/V CONSULTANT
SPARLING
4100 194th Street SW, Suite 400
Lynnwood, WA 98036
(206) 667 0555

CONSTRUCTION MANAGER AT RISK
AP WYOMING
1800 Carey Avenue, 4th Floor
Cheyenne, Wyoming 82001
(307) 426-4242

LICENSED ARCHITECT KEVIN BROOKS C-2547 Date 11/20/14 STATE OF WYOMING

0 1/2" 1" 2"

THIS DRAWING IS 36" X 48" USE THIS SCALE TO VERIFY CORRECT DRAWING SIZE

1 95% CD-ADDENDUM NO.5 07/03/2014

#	REVISIONS	DATE

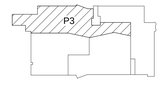

KEY PLAN

NATRONA COUNTY SCHOOL DISTRICT

Natrona County High School

930 SOUTH ELM STREET
CASPER WY 82601

JOB NO:	11855.00
ISSUE DATE:	11/20/2014
DRAWN BY:	JC & LS

PHASE 3
NE WING
EXTERIOR
ELEVATIONS

A2.312

100% Construction Documents

11/17/2014 3:04:13 PM

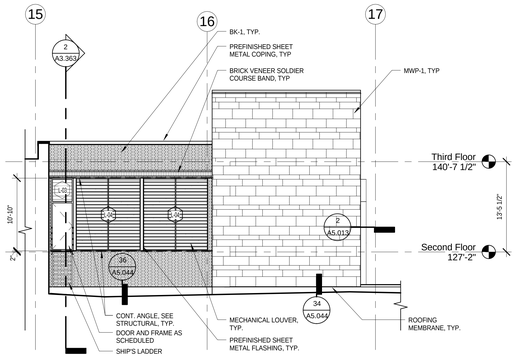

3 PH3_NE WING ELEVATION AT NORTH TOWER - EAST

1/8" = 1'-0"

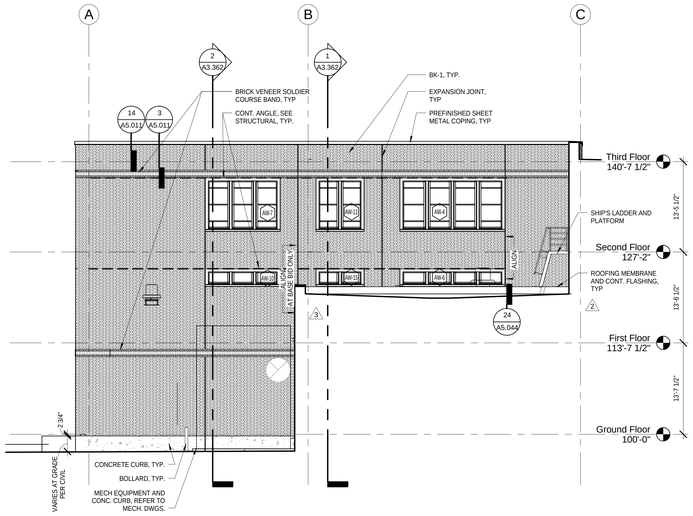

2 PH3_NE WING ELEVATION - PARTIAL NORTH

1/8" = 1'-0"

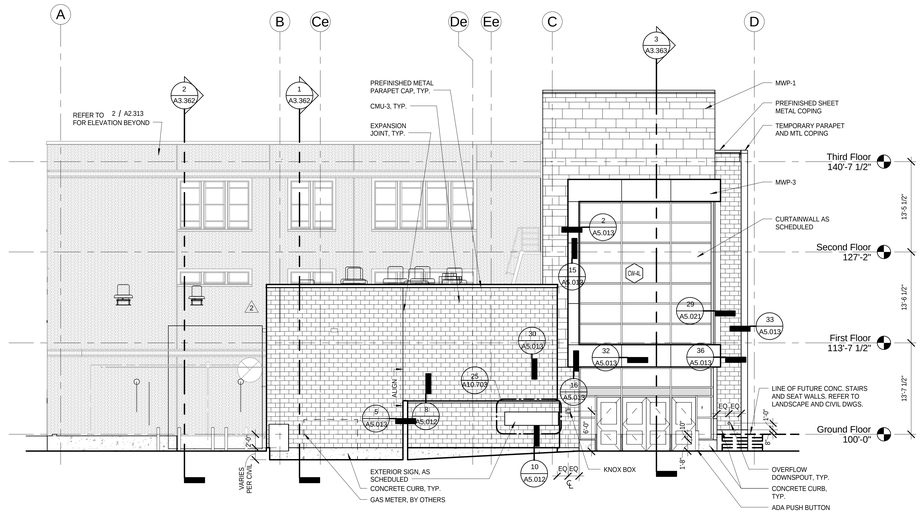

1 PH3_NE WING ELEVATION - NORTH

1/8" = 1'-0"

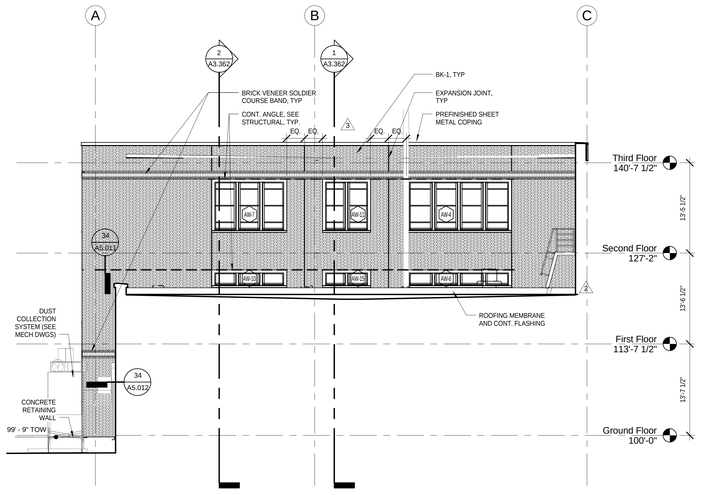

5 PH3_NE WING ELEVATION - PARTIAL NORTH (ALTERNATE 1)

1/8" = 1'-0"

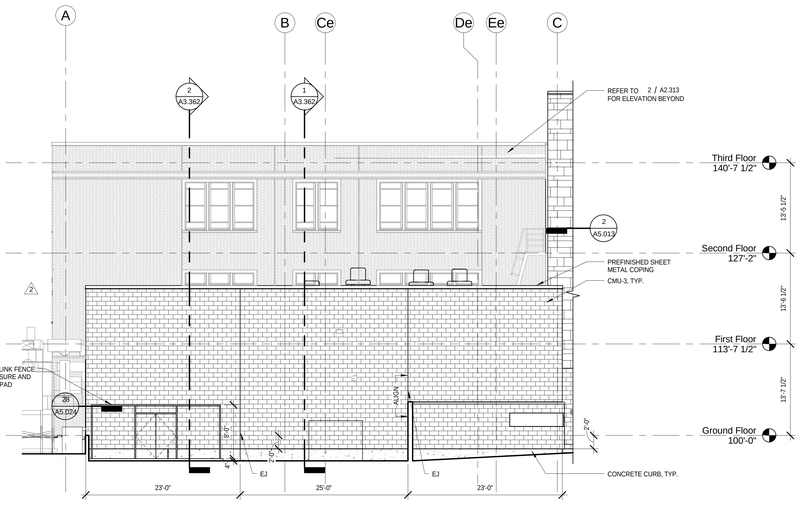

4 PH3_NE WING ELEVATION - NORTH (ALTERNATE 1)

1/8" = 1'-0"

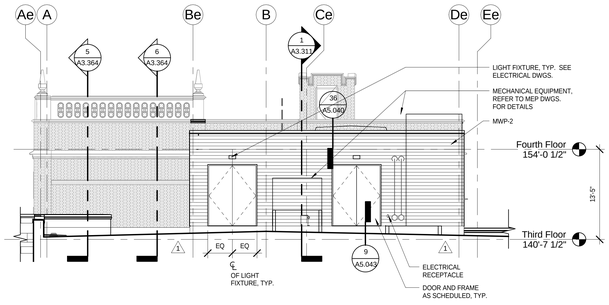

8 PH3_NE WING ELEVATION AT PENTHOUSE - SOUTH

1/8" = 1'-0"

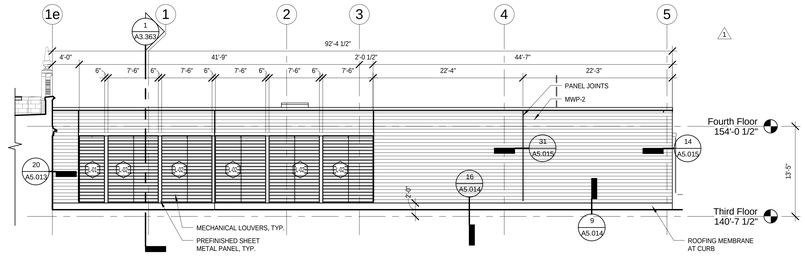

7 PH3_NE WING ELEVATION AT PENTHOUSE - EAST

1/8" = 1'-0"

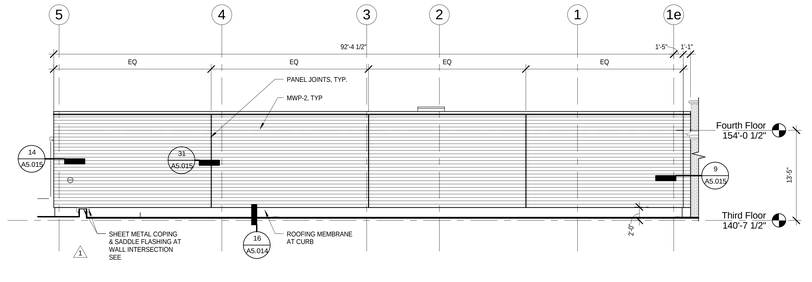

9 PH3_NE WING ELEVATION AT PENTHOUSE - WEST

1/8" = 1'-0"

MATERIAL LEGEND

- EXISTING STONE OR TERRA COTTA
- EXISTING CONCRETE
- NEW CONCRETE
- EXISTING BRICK
- BK-1: NEW FLEMISH BOND BRICK VENEER AT NEW CONSTRUCTION, OR SALVAGED BRICK REINSTALLED AT EXISTING BUILIDING WHERE NOTED
- BK-2: NEW RUNNING BOND BRICK VENEER AT NEW CONSTRUCTION, OR SALVAGED BRICK REINSTALLED AT EXISTING BUILIDING WHERE NOTED
- NEW BRICK VENEER SOLDIER COURSE BAND, COLOR TO MATCH ADJACENT BRICK TYPE
- CMU-3: NEW RUNNING BOND CONCRETE MASONRY VENEER AT NEW CONSTRUCTION
- CMU-4: NEW SPLIT FACE CMU VENEER SOLDIER COURSE BAND
- MWP-1: METAL WALL PANEL
- MWP-2: METAL WALL PANEL
- MWP-3: METAL WALL PANEL
- ALUMINUM INFILL PANEL AT CURTAIN WALL

GENERAL NOTE:
FLOOR LEVELS ARE BASED ON EXISTING BUILDING SURVEY INFORMATION. NEW FLOOR LEVELS ARE TO MATCH WHERE NEW AND EXISTING MEET AS INDICATED IN PLANS. ANY DISCREPANCIES ARE TO BE REPORTED TO THE ARCHITECT FOR COORDINATION PRIOR TO POURING CONCRETE.

11/18/2014 1:33:35 PM

100% Construction Documents

bassetti architects

71 Columbia Street, Suite 500
Seattle, Washington 98104
(206) 340 9500

ASSOCIATE ARCHITECT
AMUNDSEN ASSOCIATES LLC
212 E Second Street
Casper, WY 82601
(307) 234-9999

CIVIL ENGINEER
WLC ENGINEERING SURVEYING PLANNING
200 Pronghorn St.
Casper, WY 82601
(307) 266 2524

LANDSCAPE ARCHITECT
SWIFT COMPANY LLC
3131 Western Avenue Suite M423
Seattle, WA 98121
(206) 632 2038

STRUCTURAL ENGINEER
PCS STRUCTURAL SOLUTIONS
1250 Pacific Ave Suite 701
Tacoma, WA 98402
(253) 383-2797

MECHANICAL & ELECTRICAL ENGINEERS
WSP GROUP
600 University Street Suite 500
Seattle, WA 98101
(206) 342 9900

THEATER CONSULTANT
PLA DESIGNS INC.
6230 SW Zabaco Terrace
Aloha, OR 97007
(503) 642 2168

FOOD SERVICE CONSULTANT
JLR DESIGN GROUP
557 Roy Street Suite 175A
Seattle, WA 98109
(206) 625 0070

ACOUSTICAL & A/V CONSULTANT
SPARLING
4100 194th Street SW, Suite 400
Lynnwood, WA 98036
(206) 667 0555

CONSTRUCTION MANAGER AT RISK
AP WYOMING
1800 Carey Avenue, 4th Floor
Cheyenne, Wyoming 82001
(307) 426-4242

LICENSED ARCHITECT C-2547 MARVIN BROCKETT Date: 11/25/14 STATE OF WYOMING

0' 1/2" 1" 2'

THIS DRAWING IS 36" X 48"
USE THIS SCALE TO VERIFY CORRECT DRAWING SIZE

3	RFI-068	10/27/2014
2	95% CD-ADDENDUM NO.5	07/03/2014
1	95% CD-ADDENDUM NO.2	06/20/2014
Δ	REVISIONS	DATE

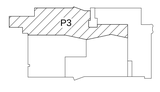

KEY PLAN

NATRONA COUNTY SCHOOL DISTRICT

Natrona County High School

930 SOUTH ELM STREET
CASPER WY 82601

JOB NO: 11855.00
ISSUE DATE: 11/17/2014
DRAWN BY: JC & LS

PHASE 3 NE WING EXTERIOR ELEVATIONS

A2.313

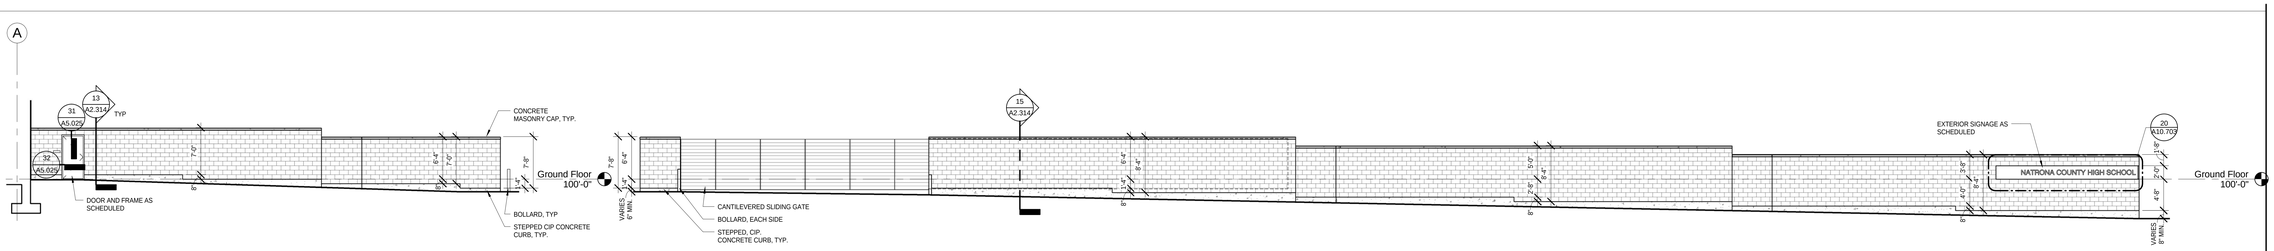

2 PH3_SERVICE YARD ELEVATION AT SOUTH WALL
1/8" = 1'-0"

1 PH3_SERVICE YARD ELEVATION AT EAST WALL
1/8" = 1'-0"

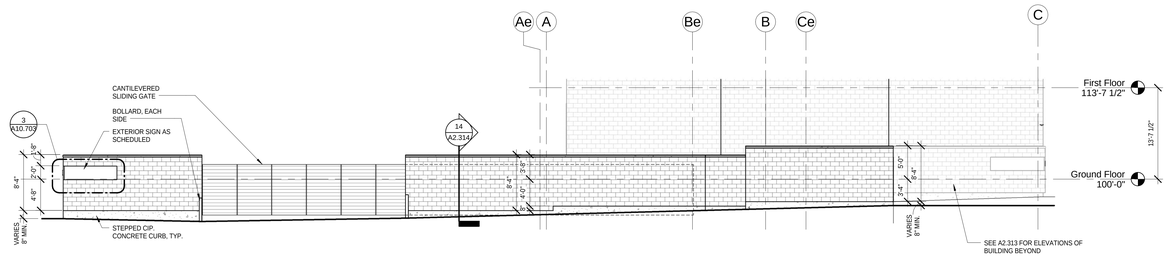

4 PH3_SERVICE YARD ELEVATION AT NORTH WALL
1/8" = 1'-0"

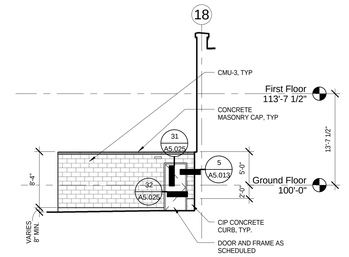

3 PH3 - SERVICE YARD ELEVATION AT WEST WALL
1/8" = 1'-0"

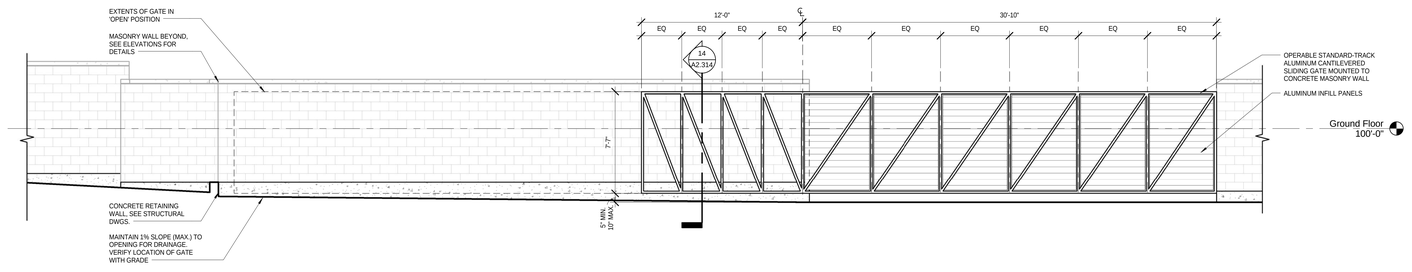

8 PH3_ELEVATION AT NORTH CANTILEVER SLIDING GATE (0000B)
1/4" = 1'-0"

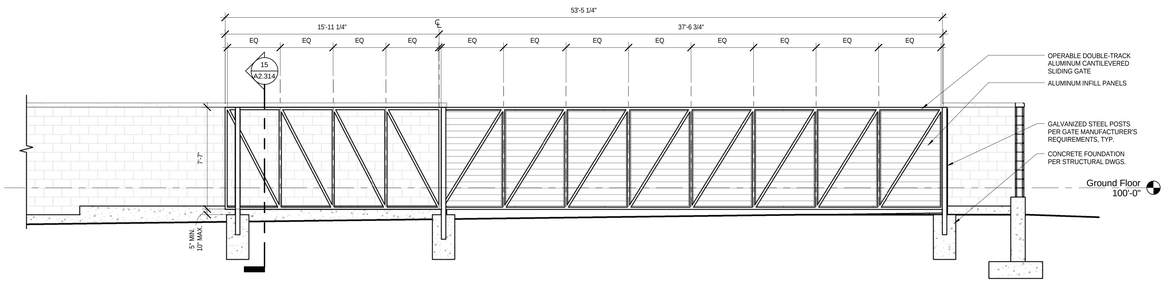

9 PH3_ELEVATION AT EAST CANTILEVER SLIDING GATE (0000G)
1/4" = 1'-0"

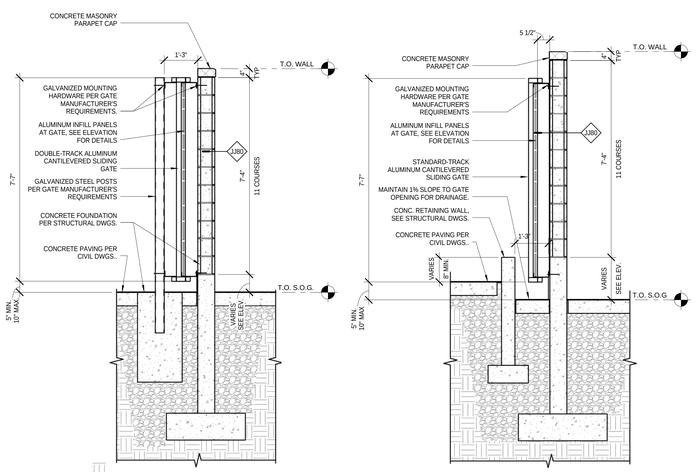

15 PH3_SERVICE YARD WALL SECTION AT EAST GATE
1/2" = 1'-0"

14 PH3_SERVICE YARD WALL SECTION AT NORTH GATE
1/2" = 1'-0"

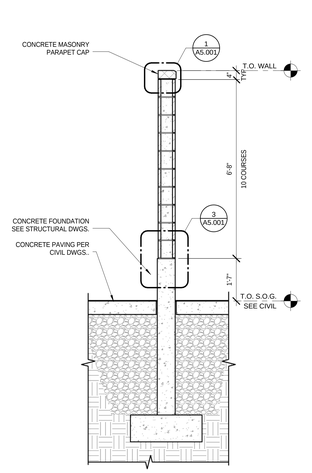

13 PH3_TYPICAL SERVICE YARD WALL SECTION AT MASONRY WALL
1/2" = 1'-0"

ALUMINUM INFILL PANEL AT CANTILEVER SLIDING GATE
1" = 1'-0"

MATERIAL LEGEND

- EXISTING STONE OR TERRA COTTA
- EXISTING CONCRETE
- NEW CONCRETE
- EXISTING BRICK
- BK-1: NEW FLEMISH BOND BRICK VENEER AT NEW CONSTRUCTION, OR SALVAGED BRICK REINSTALLED AT EXISTING BUILDING WHERE NOTED
- BK-2: NEW RUNNING BOND BRICK VENEER AT NEW CONSTRUCTION, OR SALVAGED BRICK REINSTALLED AT EXISTING BUILDING WHERE NOTED
- NEW BRICK VENEER SOLDIER COURSE BAND, COLOR TO MATCH ADJACENT BRICK TYPE
- CMU-3: NEW RUNNING BOND CONCRETE MASONRY VENEER AT NEW CONSTRUCTION
- CMU-4: NEW SPLIT FACE CMU VENEER SOLDIER COURSE BAND
- MWP-1: METAL WALL PANEL
- MWP-2: METAL WALL PANEL
- MWP-3: METAL WALL PANEL
- ALUMINUM INFILL PANEL AT CURTAIN WALL

GENERAL NOTE:
FLOOR LEVELS ARE BASED ON EXISTING BUILDING SURVEY INFORMATION. NEW FLOOR LEVELS ARE TO MATCH WHERE NEW AND EXISTING MEET AS INDICATED IN PLANS. ANY DISCREPANCIES ARE TO BE REPORTED TO THE ARCHITECT FOR COORDINATION PRIOR TO POURING CONCRETE.

11/17/2014 3:05:20 PM

bassetti architects
71 Columbia Street, Suite 500
Seattle, Washington 98104
(206) 340 9500

ASSOCIATE ARCHITECT
AMUNDSEN ASSOCIATES LLC
212 E Second Street
Casper, WY 82601
(307) 234-9999

CIVIL ENGINEER
WLC ENGINEERING SURVEYING PLANNING
200 Pronghorn St.
Casper, WY 82601
(307) 266 2524

LANDSCAPE ARCHITECT
SWIFT COMPANY LLC
3131 Western Avenue Suite M423
Seattle, WA 98121
(206) 632 2038

STRUCTURAL ENGINEER
PCS STRUCTURAL SOLUTIONS
1250 Pacific Ave Suite 701
Tacoma, WA 98402
(253) 383-2797

MECHANICAL & ELECTRICAL ENGINEERS
WSP GROUP
600 University Street Suite 500
Seattle, WA 98101
(206) 342 9900

THEATER CONSULTANT
PLA DESIGNS INC.
6230 SW Zabaco Terrace
Aloha, OR 97007
(503) 642 2168

FOOD SERVICE CONSULTANT
JLR DESIGN GROUP
557 Roy Street Suite 175A
Seattle, WA 98109
(206) 625 0070

ACOUSTICAL & A/V CONSULTANT
SPARLING
4100 194th Street SW, Suite 400
Lynnwood, WA 98036
(206) 667 0555

CONSTRUCTION MANAGER AT RISK
AP WYOMING
1800 Carey Avenue, 4th Floor
Cheyenne, Wyoming 82001
(307) 426-4242

LICENSED ARCHITECT
C-2547
KEVIN BROOKS
Date 11/25/14
STATE OF WYOMING

0" 1/2" 1" 2"
THIS DRAWING IS 36" X 48"
USE THIS SCALE TO VERIFY
CORRECT DRAWING SIZE

1	95% CD-ADDENDUM NO.3	06/25/2014
1/2	REVISIONS	DATE

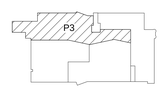

KEY PLAN

NATRONA COUNTY SCHOOL DISTRICT

Natrona County High School

930 SOUTH ELM STREET
CASPER WY 82601

JOB NO: 11855.00
ISSUE DATE: 11/20/2014
DRAWN BY: JC

PHASE 3
NE WING
ELEVATIONS
AT SERVICE
YARD

A2.314

100% Construction Documents

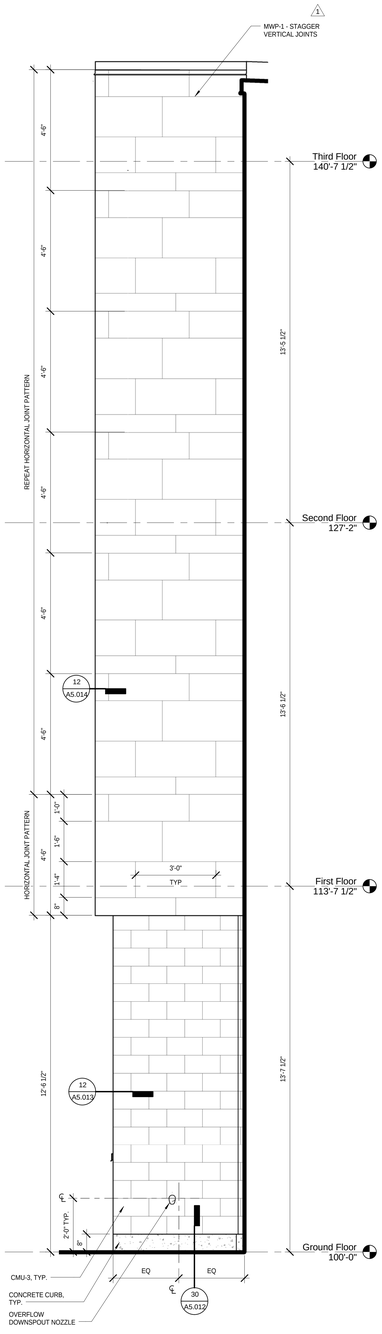

3 PH3_NE WING ENLARGED PARTIAL ELEVATION - NORTH
1/2" = 1'-0"

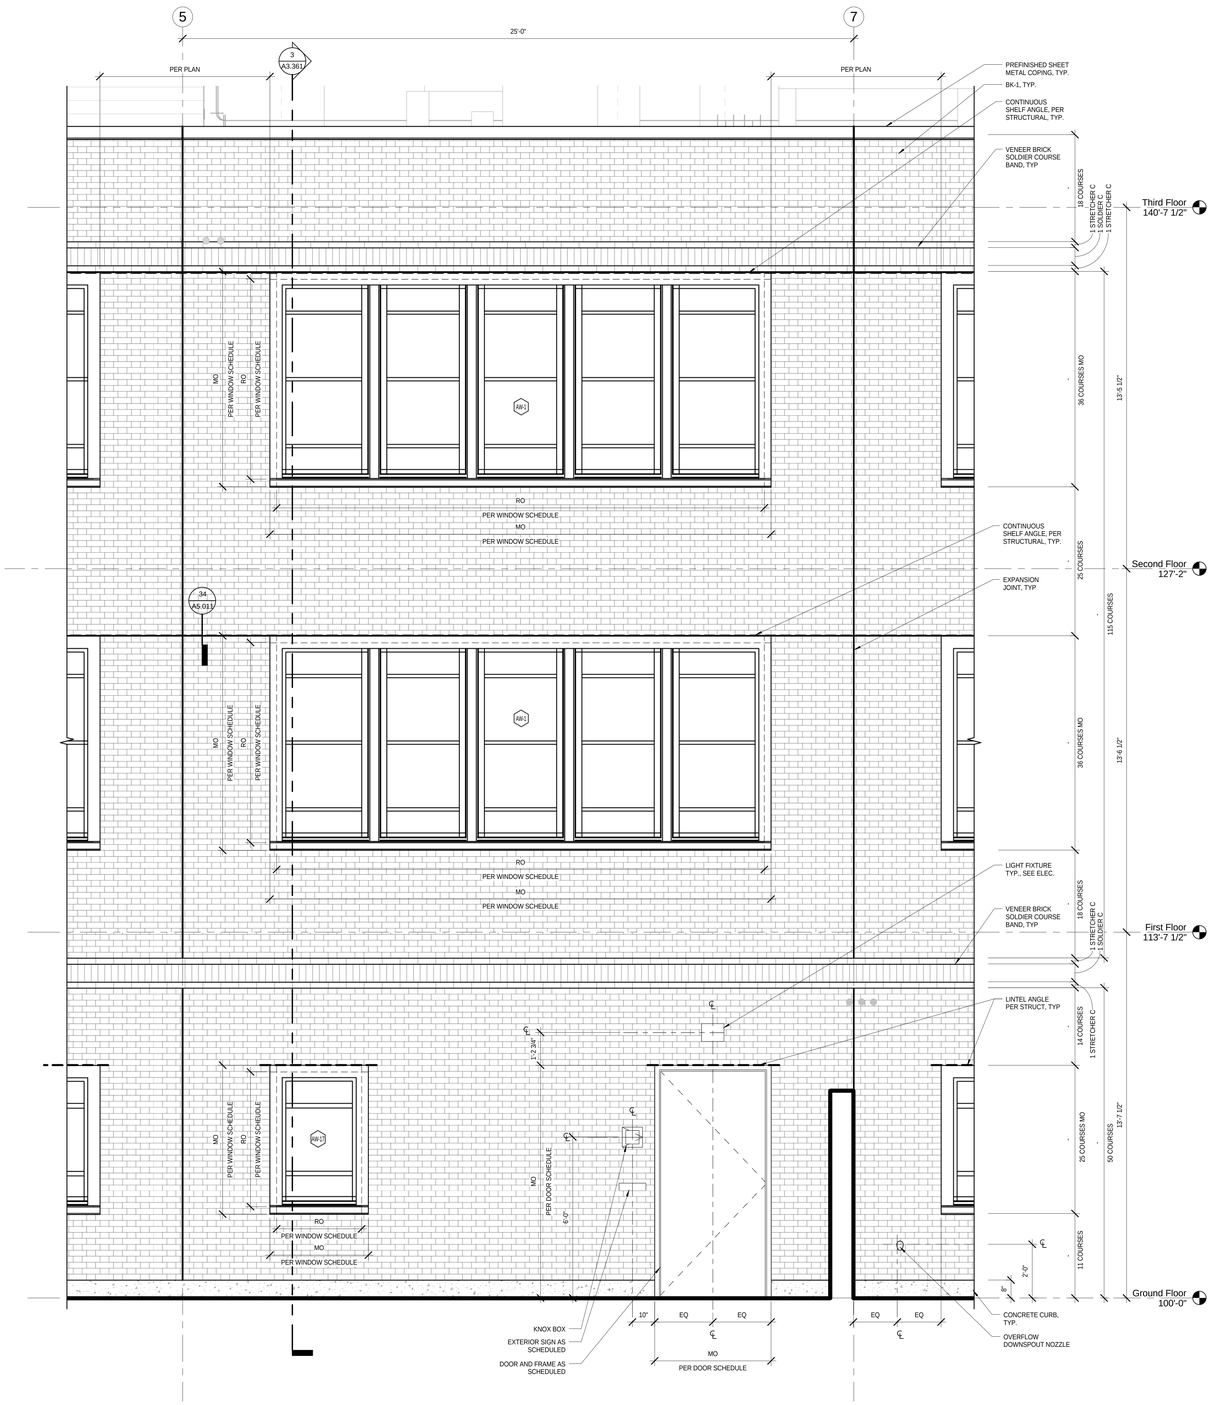

2 PH3_NE WING ENLARGED PARTIAL ELEVATION - EAST
1/2" = 1'-0"

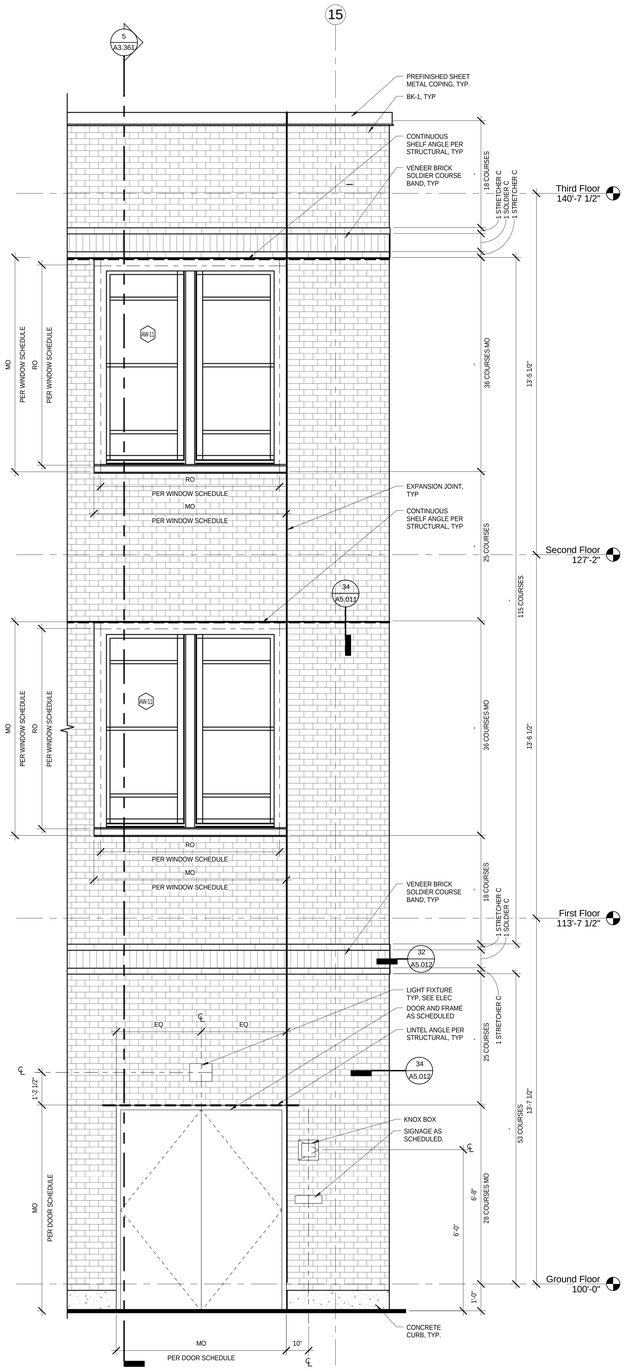

1 PH3_NE WING ENLARGED ELEVATION - EAST
1/2" = 1'-0"

MATERIAL LEGEND

- EXISTING STONE OR TERRA COTTA
- EXISTING CONCRETE
- NEW CONCRETE
- EXISTING BRICK
- BK-1: NEW FLEMISH BOND BRICK VENEER AT NEW CONSTRUCTION, OR SALVAGED BRICK REINSTALLED AT EXISTING BUILIDING WHERE NOTED
- BK-2: NEW RUNNING BOND BRICK VENEER AT NEW CONSTRUCTION, OR SALVAGED BRICK REINSTALLED AT EXISTING BUILIDING WHERE NOTED
- NEW BRICK VENEER SOLDIER COURSE BAND, COLOR TO MATCH ADJACENT BRICK TYPE
- CMU-3: NEW RUNNING BOND CONCRETE MASONRY VENEER AT NEW CONSTRUCTION
- CMU-4: NEW SPLIT FACE CMU VENEER SOLDIER COURSE BAND
- MWP-1: METAL WALL PANEL
- MWP-2: METAL WALL PANEL
- MWP-3: METAL WALL PANEL
- ALUMINUM INFILL PANEL AT CURTAIN WALL

GENERAL NOTE:
FLOOR LEVELS ARE BASED ON EXISTING BUILDING SURVEY INFORMATION. NEW FLOOR LEVELS ARE TO MATCH WHERE NEW AND EXISTING MEET AS INDICATED IN PLANS. ANY DISCREPANCIES ARE TO BE REPORTED TO THE ARCHITECT FOR COORDINATION PRIOR TO POURING CONCRETE.

100% Construction Documents

11/17/2014 3:05:49 PM

bassetti architects

71 Columbia Street, Suite 500
Seattle, Washington 98104
(206) 340 9500

ASSOCIATE ARCHITECT
AMUNDSEN ASSOCIATES LLC
212 E Second Street
Casper, WY 82601
(307) 234-9999

CIVIL ENGINEER
WLC ENGINEERING SURVEYING PLANNING
200 Pronghorn St.
Casper, WY 82601
(307) 266 2524

LANDSCAPE ARCHITECT
SWIFT COMPANY LLC
3131 Western Avenue Suite M423
Seattle, WA 98121
(206) 632 2038

STRUCTURAL ENGINEER
PCS STRUCTURAL SOLUTIONS
1250 Pacific Ave Suite 701
Tacoma, WA 98402
(253) 383-2797

MECHANICAL & ELECTRICAL ENGINEERS
WSP GROUP
600 University Street Suite 500
Seattle, WA 98101
(206) 342 9900

THEATER CONSULTANT
PLA DESIGNS INC.
6230 SW Zabaco Terrace
Aloha, OR 97007
(503) 642 2168

FOOD SERVICE CONSULTANT
JLR DESIGN GROUP
557 Roy Street Suite 175A
Seattle, WA 98109
(206) 625 0070

ACOUSTICAL & A/V CONSULTANT
SPARLING
4100 194th Street SW, Suite 400
Lynnwood, WA 98036
(206) 667 0555

CONSTRUCTION MANAGER AT RISK
AP WYOMING
1800 Carey Avenue, 4th Floor
Cheyenne, Wyoming 82001
(307) 426-4242

LICENSED ARCHITECT
C-2547
MELVIN BROCKETT
Date 11/20/14
STATE OF WYOMING

0" 1/2" 1" 2"

THIS DRAWING IS 36" X 48"
USE THIS SCALE TO VERIFY CORRECT DRAWING SIZE

1	95% CD-ADDENDUM NO.3	06/25/2014
#	REVISIONS	DATE

P3

KEY PLAN

NATRONA COUNTY SCHOOL DISTRICT

Natrona County High School

930 SOUTH ELM STREET
CASPER WY 82601

JOB NO: 11855.00
ISSUE DATE: 11/20/2014
DRAWN BY: JC & LS

PHASE 3 ENLARGED EXTERIOR ELEVATIONS

A2.321

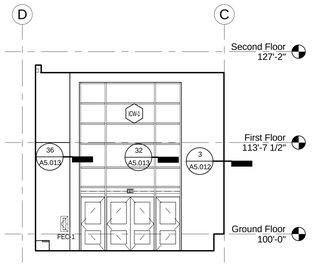

1A 0001 COMMONS NORTH
1/8" = 1'-0"

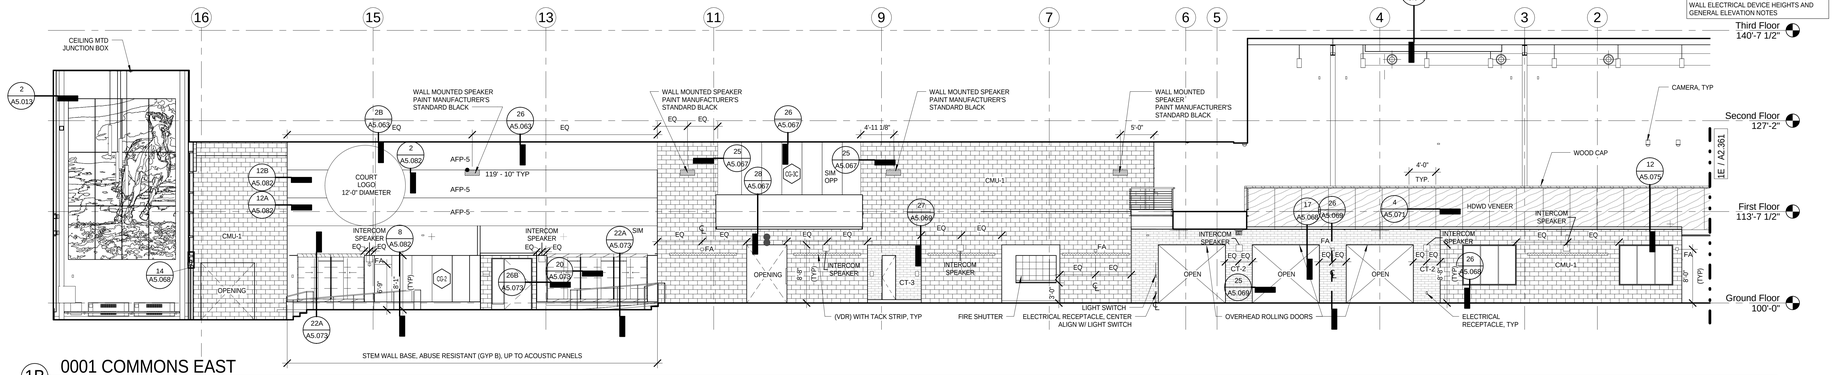

1B 0001 COMMONS EAST
1/8" = 1'-0"

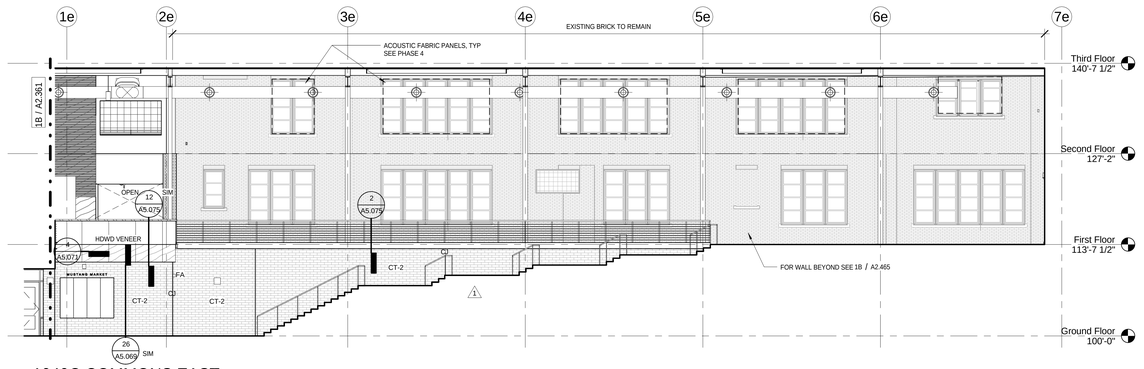

1E 1040C COMMONS EAST
1/8" = 1'-0"

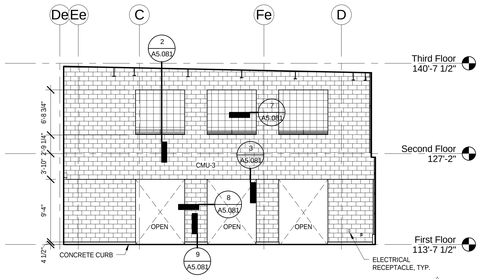

1F 1040C COMMONS SOUTH
1/8" = 1'-0"

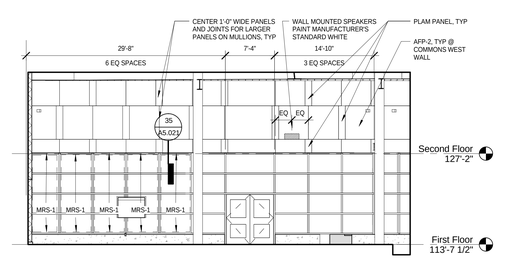

1G 1040C COMMONS WEST
1/8" = 1'-0"

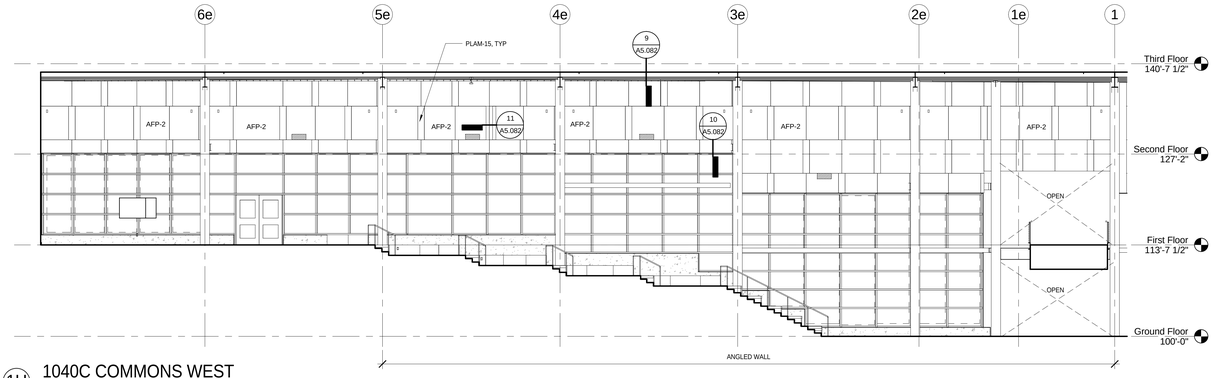

1H 1040C COMMONS WEST
1/8" = 1'-0"

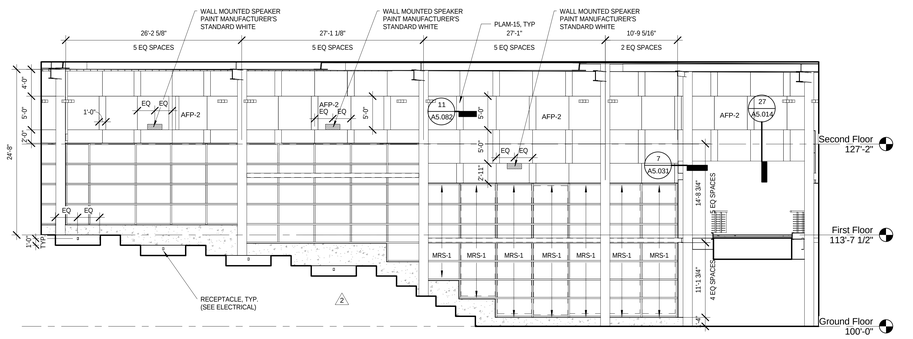

1J 0001 COMMONS WEST PARTIAL
1/8" = 1'-0"

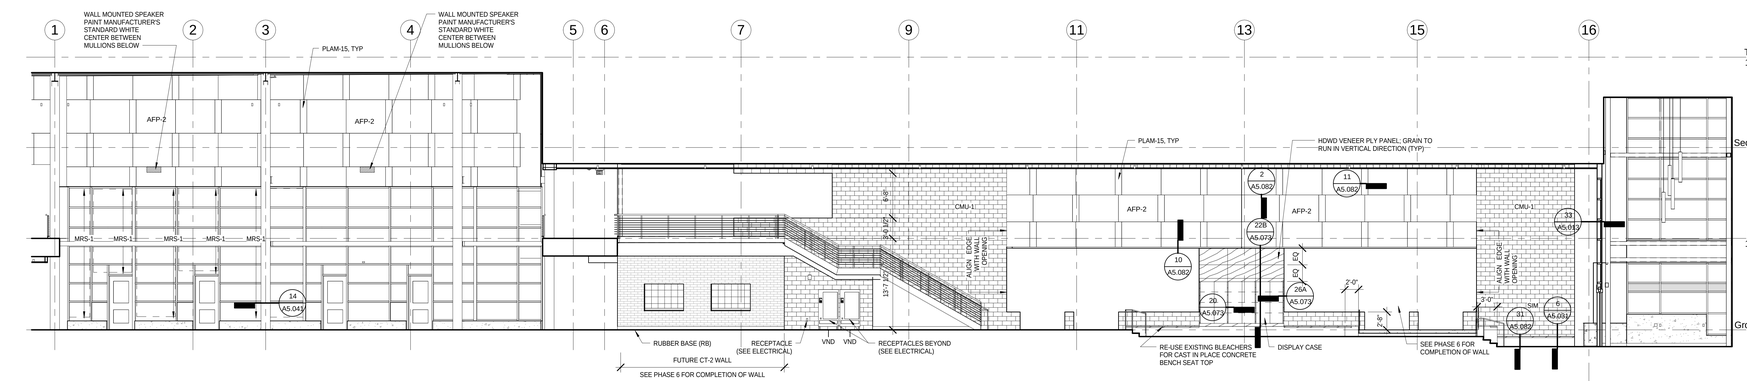

1D 0001 COMMONS WEST
1/8" = 1'-0"

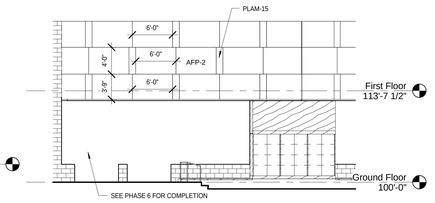

1K 0000 COMMONS WEST PARTIAL 2
1/8" = 1'-0"

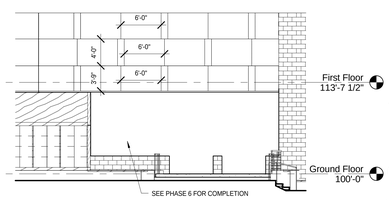

1L 0000 COMMONS WEST PARTIAL 3
1/8" = 1'-0"

11/21/2014 9:36:52 AM

100% Construction Documents

bassetti architects

71 Columbia Street, Suite 500
Seattle, Washington 98104
(206) 340 9500

ASSOCIATE ARCHITECT
AMUNDSEN ASSOCIATES LLC
212 E Second Street
Casper, WY 82601
(307) 234-9999

CIVIL ENGINEER
WLC ENGINEERING SURVEYING PLANNING
200 Pronghorn St.
Casper, WY 82601
(307) 266 2524

LANDSCAPE ARCHITECT
SWIFT COMPANY LLC
3131 Western Avenue Suite M423
Seattle, WA 98121
(206) 632 2038

STRUCTURAL ENGINEER
PCS STRUCTURAL SOLUTIONS
1250 Pacific Ave Suite 701
Tacoma, WA 98402
(253) 383-2797

MECHANICAL & ELECTRICAL ENGINEERS
WSP GROUP
600 University Street Suite 500
Seattle, WA 98101
(206) 342 9900

THEATER CONSULTANT
PLA DESIGNS INC.
6230 SW Zabaco Terrace
Aloha, OR 97007
(503) 642 2168

FOOD SERVICE CONSULTANT
JLR DESIGN GROUP
557 Roy Street Suite 175A
Seattle, WA 98109
(206) 625 0070

ACOUSTICAL & A/V CONSULTANT
SPARLING
4100 194th Street SW, Suite 400
Lynnwood, WA 98036
(206) 667 0555

CONSTRUCTION MANAGER AT RISK
AP WYOMING
1800 Carey Avenue, 4th Floor
Cheyenne, Wyoming 82001
(307) 426-4242

LICENSED ARCHITECT KEVIN BROOKS C-2547 Date 11/25/14 STATE OF WYOMING

0" 1/2" 1" 2"
THIS DRAWING IS 36" X 48" USE THIS SCALE TO VERIFY CORRECT DRAWING SIZE

2	ASI-016	9/30/14
1	95% CD-ADDENDUM NO.4	06/27/2014
Δ	REVISIONS	DATE

P3

KEY PLAN

NATRONA COUNTY SCHOOL DISTRICT

Natrona County High School

930 SOUTH ELM STREET
CASPER WY 82601

JOB NO: 11855.00
ISSUE DATE: 11/17/2014
DRAWN BY: ARC

PHASE 3
INTERIOR ELEVATION - COMMONS

A2.361

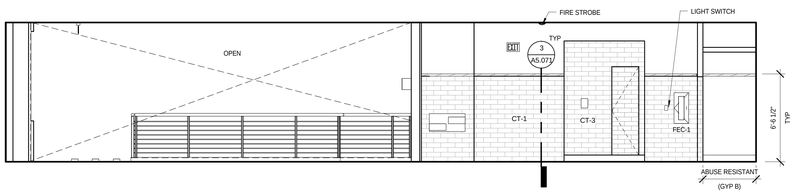

1A 1040A COMMONS NORTH
1/4" = 1'-0"

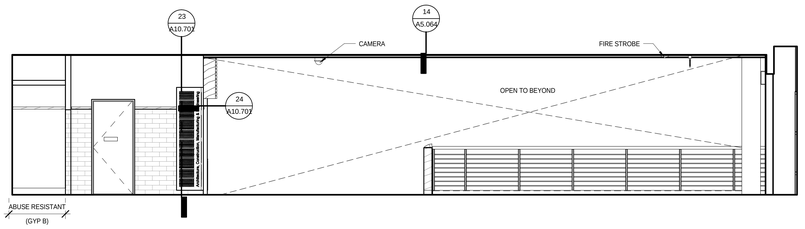

1C 1040A COMMONS SOUTH
1/4" = 1'-0"

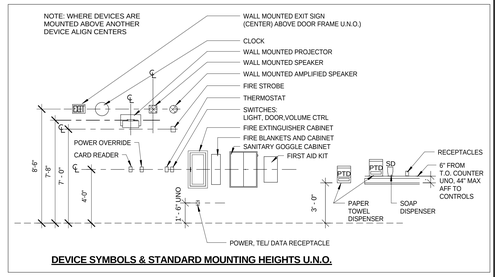

DEVICE SYMBOLS & STANDARD MOUNTING HEIGHTS U.N.O.

5 DEVICES ON WALLS
1/4" = 1'-0"

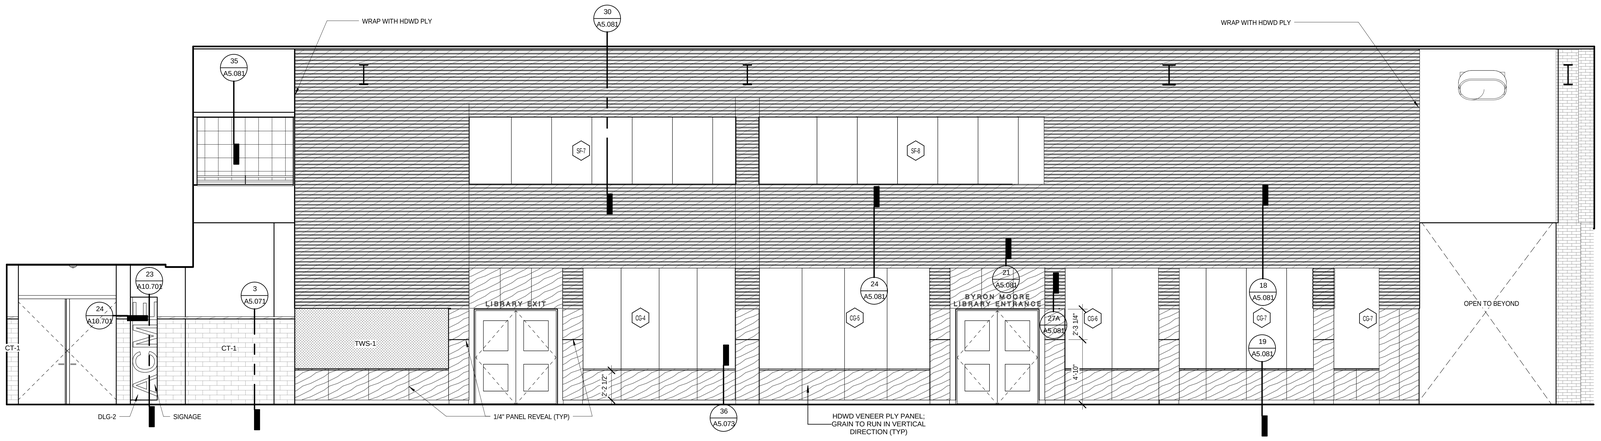

1B 1040A COMMONS EAST
1/4" = 1'-0"

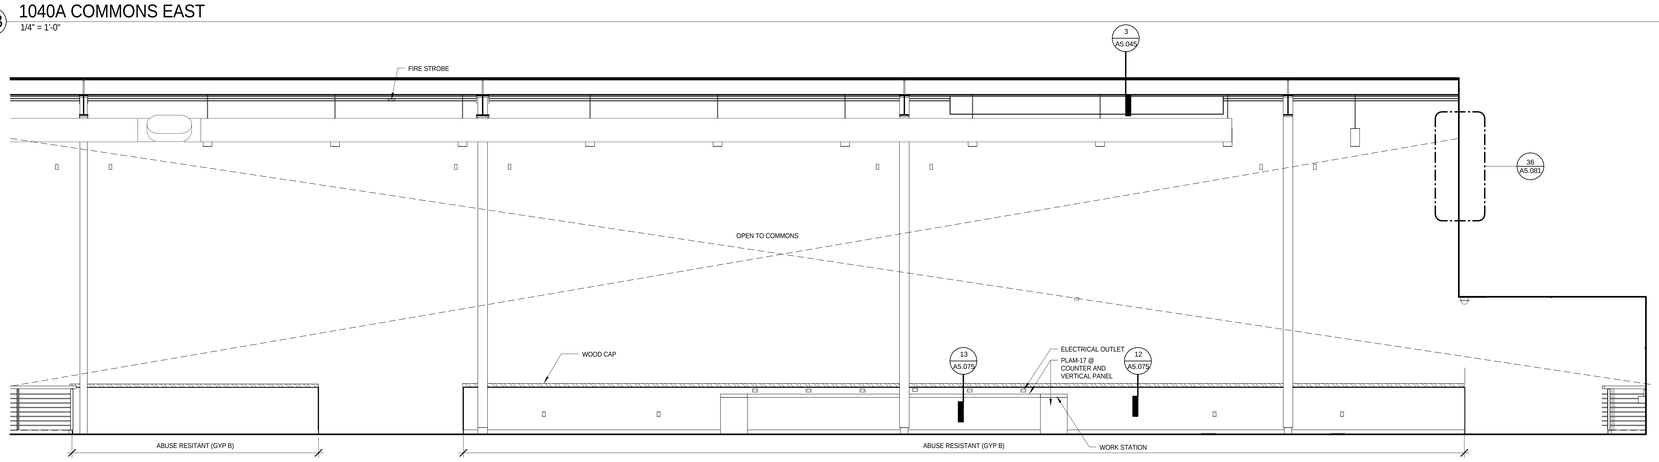

1D 1040ACOMMONS WEST
1/4" = 1'-0"

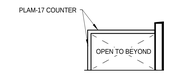

1E PH3_1040A COMMONS COUTER SOUTH
1/4" = 1'-0"

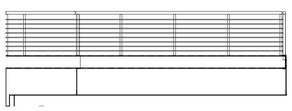

2A PH3 NORTH BRIDGE - NORTH ELEVATION
1/4" = 1'-0"

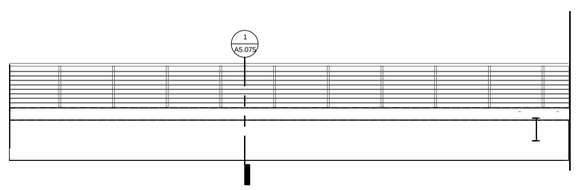

3A PH3 SOUTH BRIDGE - NORTH ELEVATION
1/4" = 1'-0"

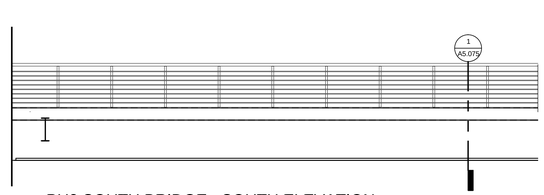

3C PH3 SOUTH BRIDGE - SOUTH ELEVATION
1/4" = 1'-0"

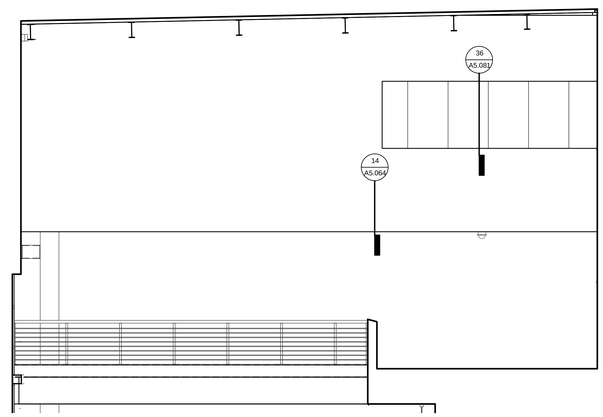

2C PH3 NORTH BRIDGE - SOUTH ELEVATION
1/4" = 1'-0"

bassetti architects
71 Columbia Street, Suite 500
Seattle, Washington 98104
(206) 340 9500

ASSOCIATE ARCHITECT
AMUNDSEN ASSOCIATES LLC
212 E Second Street
Casper, WY 82601
(307) 234-9999

CIVIL ENGINEER
WLC ENGINEERING SURVEYING PLANNING
200 Pronghorn St.
Casper, WY 82601
(307) 266 2524

LANDSCAPE ARCHITECT
SWIFT COMPANY LLC
3131 Western Avenue Suite M423
Seattle, WA 98121
(206) 632 2038

STRUCTURAL ENGINEER
PCS STRUCTURAL SOLUTIONS
1250 Pacific Ave Suite 701
Tacoma, WA 98402
(253) 383-2797

MECHANICAL & ELECTRICAL ENGINEERS
WSP GROUP
600 University Street Suite 500
Seattle, WA 98101
(206) 342 9900

THEATER CONSULTANT
PLA DESIGNS INC.
6230 SW Zabaco Terrace
Aloha, OR 97007
(503) 642 2168

FOOD SERVICE CONSULTANT
JLR DESIGN GROUP
557 Roy Street Suite 175A
Seattle, WA 98109
(206) 625 0070

ACOUSTICAL & A/V CONSULTANT
SPARLING
4100 194th Street SW, Suite 400
Lynnwood, WA 98036
(206) 667 0555

CONSTRUCTION MANAGER AT RISK
AP WYOMING
1800 Carey Avenue, 4th Floor
Cheyenne, Wyoming 82001
(307) 426-4242

LICENSED ARCHITECT — C-2547 — KEVIN BROCKWAY — Date 11/20/14 — STATE OF WYOMING

0" 1/2" 1" 2"
THIS DRAWING IS 36" X 48"
USE THIS SCALE TO VERIFY CORRECT DRAWING SIZE

	REVISIONS	DATE

P3

KEY PLAN

NATRONA COUNTY SCHOOL DISTRICT

Natrona County High School

930 SOUTH ELM STREET
CASPER WY 82601

JOB NO.: 11856.00
ISSUE DATE: 11/20/2014
DRAWN BY: ARC

PHASE 3 INTERIOR ELEVATIONS - COMMONS

A2.362

100% Construction Documents

11/17/2014 1:32:40 PM

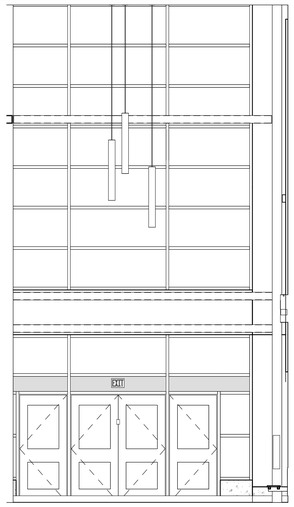

1A 0002 NORTH VESTIBULE NORTH
1/4" = 1'-0"

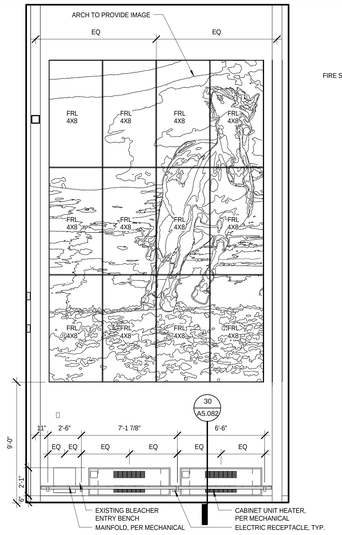

1B 0002 NORTH VESTIBULE EAST
1/4" = 1'-0"

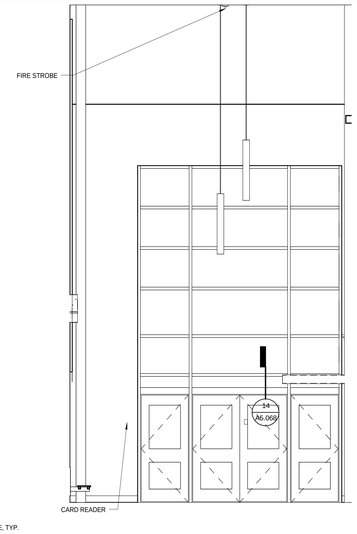

1C 0002 NORTH VESTIBULE SOUTH
1/4" = 1'-0"

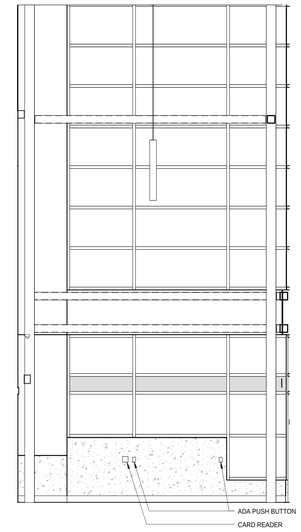

1D 0002 NORTH VESTIBULE WEST
1/4" = 1'-0"

NOTE: SEE 5 / A2.362 FOR TYPICAL DEVICE HEIGHTS AND GENERAL ELEVATION NOTES

NOTE: SEE C / A6.071 FOR TEACHING WALL ELECTRICAL DEVICE HEIGHTS AND GENERAL ELEVATION NOTES

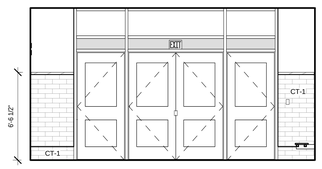

2B 0042 EAST VESTIBULE EAST
1/4" = 1'-0"

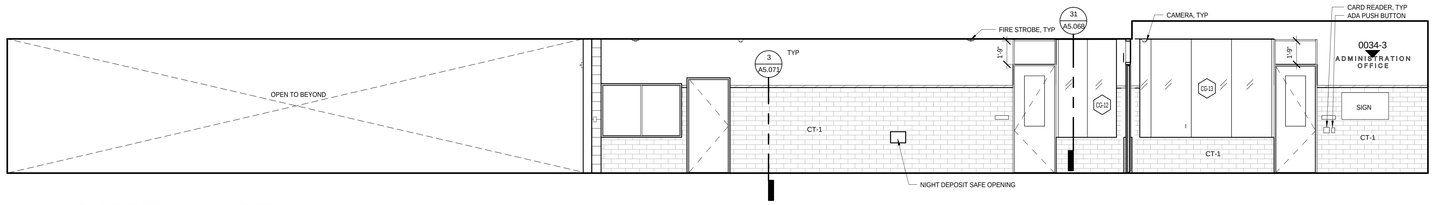

3A 0001A EAST ENTRY HALL NORTH
1/4" = 1'-0"

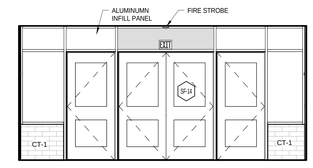

3B 0001A EAST ENTRY HALL EAST
1/4" = 1'-0"

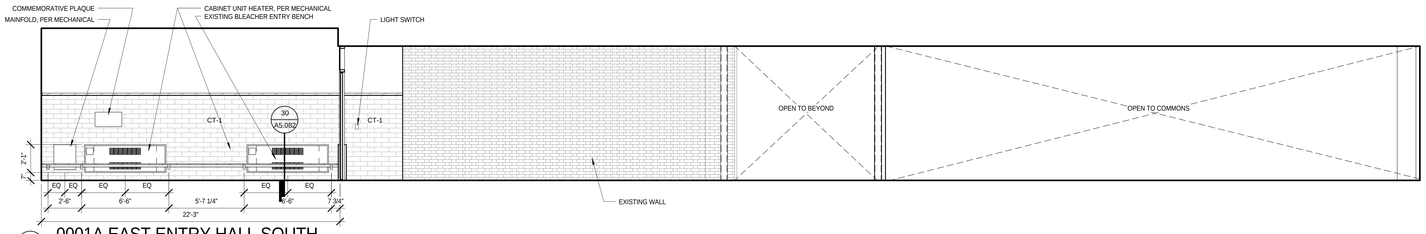

3C 0001A EAST ENTRY HALL SOUTH
1/4" = 1'-0"

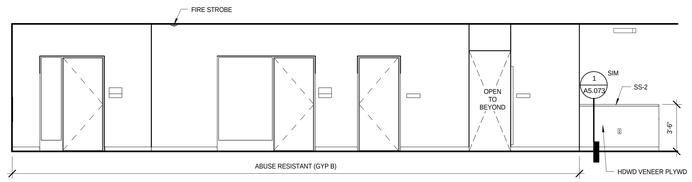

4A 0020B ADMIN EAST HALLWAY NORTH
1/4" = 1'-0"

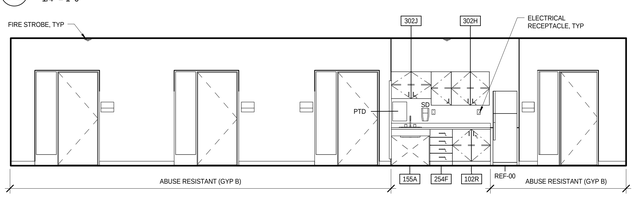

4B 0020A ADMIN EAST HALLWAY EAST
1/4" = 1'-0"

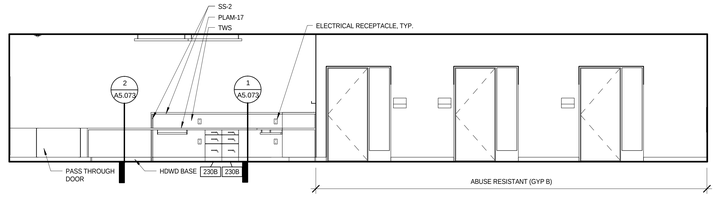

4C 0020B ADMIN EAST HALLWAY SOUTH
1/4" = 1'-0"

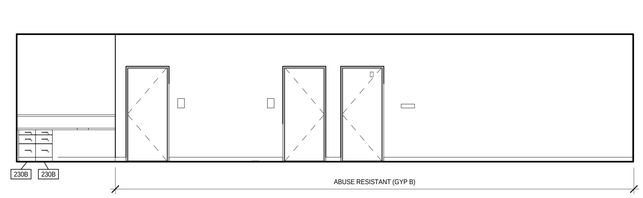

4D 0020A ADMIN EAST HALLWAY WEST
1/4" = 1'-0"

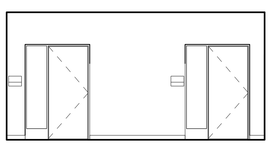

4E 0020A ADMIN E. HALLWAY SE
1/4" = 1'-0"

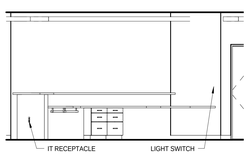

4F 0020A ADMIN E. HALLWAY SW
1/4" = 1'-0"

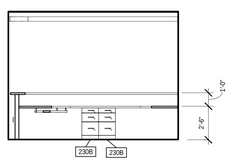

4G 0020A ADMIN E. HALLWAY WEST
1/4" = 1'-0"

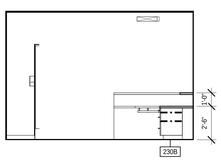

4H 0020A ADMIND E. HALLWAY SOUTH
1/4" = 1'-0"

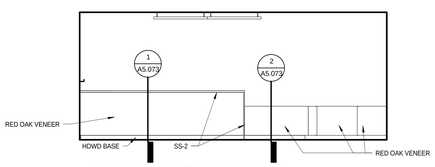

5A 0034 RECEPTION NORTH
1/4" = 1'-0"

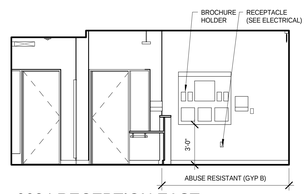

5B 0034 RECEPTION EAST
1/4" = 1'-0"

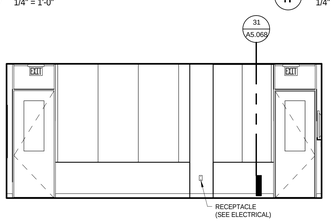

5C 0034 RECEPTION SOUTH
1/4" = 1'-0"

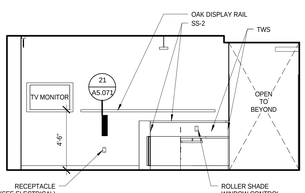

5D 0034 RECEPTION WEST
1/4" = 1'-0"

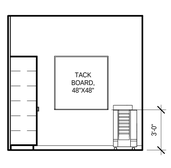

6A 0027 WORK RM NORTH
1/4" = 1'-0"

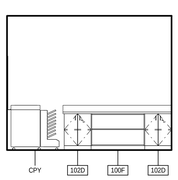

6B 0027 WORK RM EAST
1/4" = 1'-0"

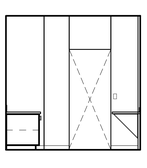

6C 0027 WORK RM SOUTH
1/4" = 1'-0"

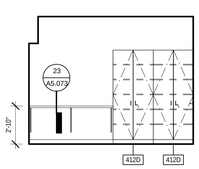

6D 0027 WORK RM WEST
1/4" = 1'-0"

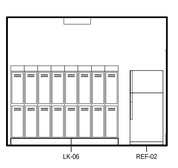

7D 0018 BREAK ROOM WEST
1/4" = 1'-0"

bassetti architects
71 Columbia Street, Suite 500
Seattle, Washington 98104
(206) 340 9500

ASSOCIATE ARCHITECT
AMUNDSEN ASSOCIATES LLC
212 E Second Street
Casper, WY 82601
(307) 234-9999

CIVIL ENGINEER
WLC ENGINEERING SURVEYING PLANNING
200 Pronghorn St.
Casper, WY 82601
(307) 266 2524

LANDSCAPE ARCHITECT
SWIFT COMPANY LLC
3131 Western Avenue Suite M423
Seattle, WA 98121
(206) 632 2038

STRUCTURAL ENGINEER
PCS STRUCTURAL SOLUTIONS
1250 Pacific Ave Suite 701
Tacoma, WA 98402
(253) 383-2797

MECHANICAL & ELECTRICAL ENGINEERS
WSP GROUP
600 University Street Suite 500
Seattle, WA 98101
(206) 342 9900

THEATER CONSULTANT
PLA DESIGNS INC.
6230 SW Zabaco Terrace
Aloha, OR 97007
(503) 642 2168

FOOD SERVICE CONSULTANT
JLR DESIGN GROUP
557 Roy Street Suite 175A
Seattle, WA 98109
(206) 625 0070

ACOUSTICAL & A/V CONSULTANT
SPARLING
4100 194th Street SW, Suite 400
Lynnwood, WA 98036
(206) 667 0555

CONSTRUCTION MANAGER AT RISK
AP WYOMING
1800 Carey Avenue, 4th Floor
Cheyenne, Wyoming 82001
(307) 426-4242

LICENSED ARCHITECT
KEVIN BROOKHART
C-2547
Date: 11/20/14
STATE OF WYOMING

0 1/2" 1" 2"
THIS DRAWING IS 36" X 48"
USE THIS SCALE TO VERIFY
CORRECT DRAWING SIZE

REVISIONS DATE

P3

KEY PLAN

NATRONA COUNTY SCHOOL DISTRICT

Natrona County High School

930 SOUTH ELM STREET
CASPER WY 82601

JOB NO: 11855.00
ISSUE DATE: 11/20/2014
DRAWN BY: ARC

PHASE 3
INTERIOR ELEVATIONS

A2.363

100% Construction Documents

11/17/2014 11:02:28 AM

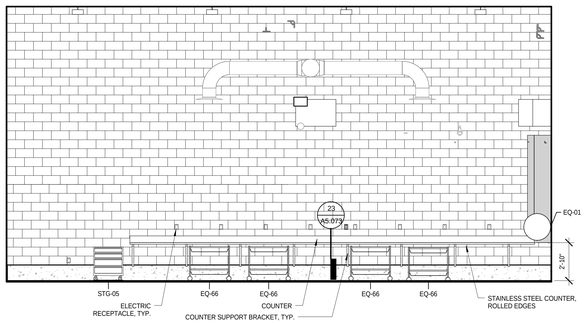

2A 0003 AUTO LAB NORTH
1/4" = 1'-0"

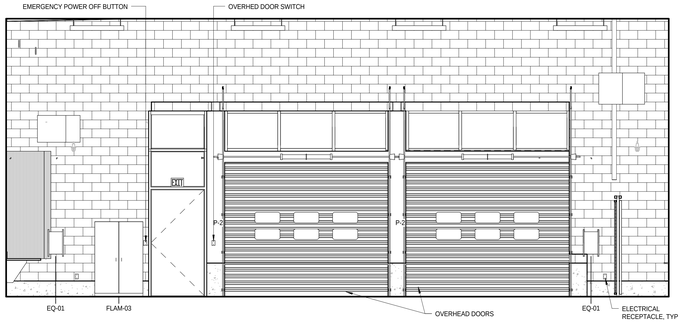

2B 0003 AUTO LAB EAST
1/4" = 1'-0"

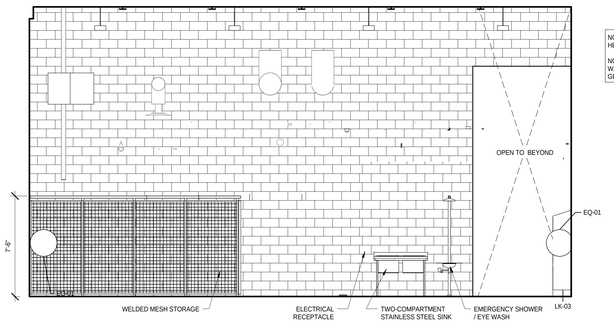

2C 0003 AUTO LAB SOUTH
1/4" = 1'-0"

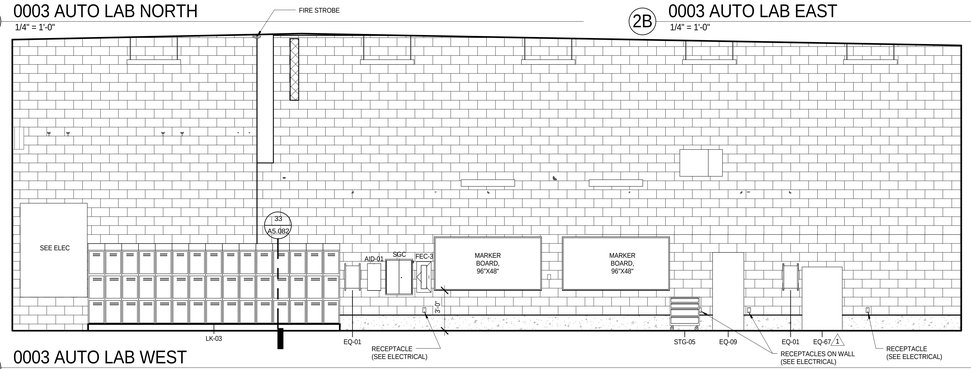

2D 0003 AUTO LAB WEST
1/4" = 1'-0"

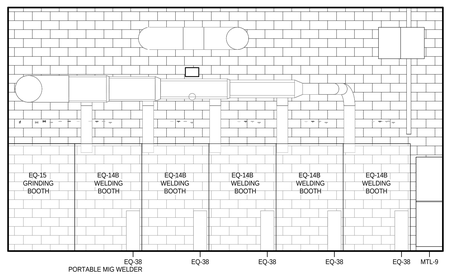

3A 0004 METAL LAB NORTH
1/4" = 1'-0"

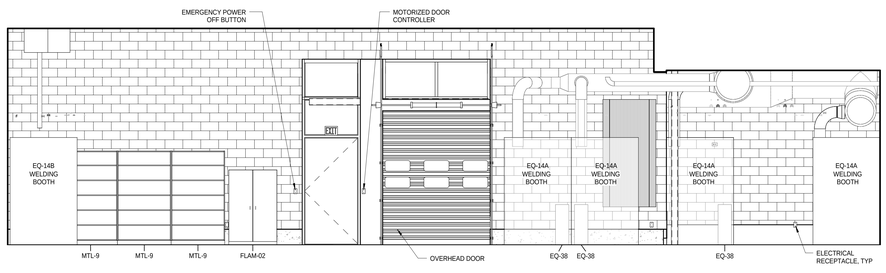

3B 0004 METAL LAB EAST
1/4" = 1'-0"

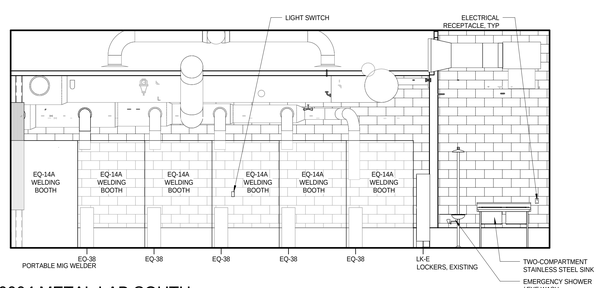

3C 0004 METAL LAB SOUTH
1/4" = 1'-0"

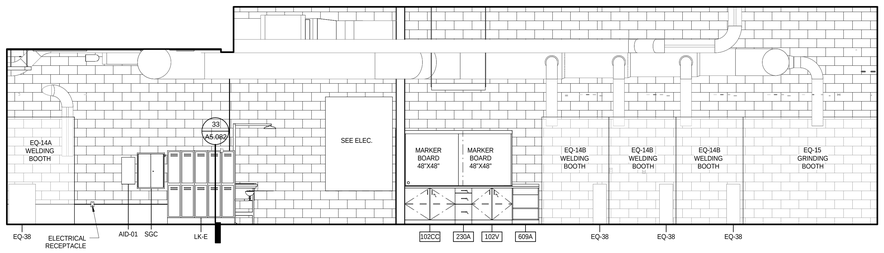

3D 0004 METAL LAB WEST
1/4" = 1'-0"

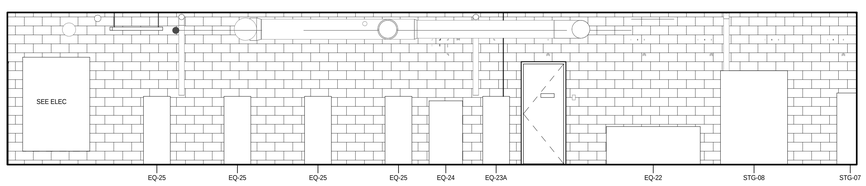

4A 0006 WOOD LAB NORTH
1/4" = 1'-0"

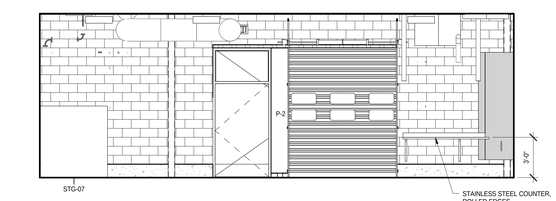

4B 0006 WOOD LAB EAST
1/4" = 1'-0"

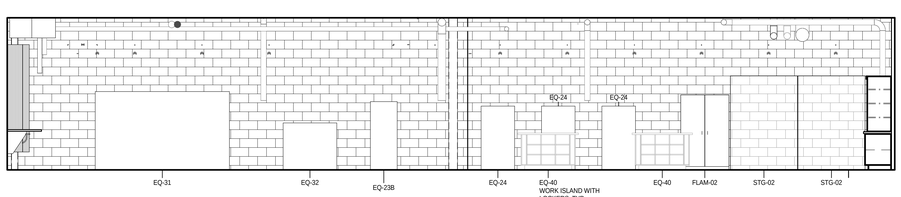

4C 0006 WOOD LAB SOUTH
1/4" = 1'-0"

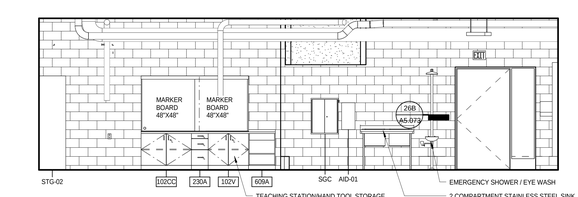

4D 0006 WOOD LAB WEST
1/4" = 1'-0"

11/17/2014 11:04:01 AM

bassetti architects
71 Columbia Street, Suite 500
Seattle, Washington 98104
(206) 340 9500

ASSOCIATE ARCHITECT
AMUNDSEN ASSOCIATES LLC
212 E Second Street
Casper, WY 82601
(307) 234-9999

CIVIL ENGINEER
WLC ENGINEERING SURVEYING PLANNING
200 Pronghorn St.
Casper, WY 82601
(307) 266 2524

LANDSCAPE ARCHITECT
SWIFT COMPANY LLC
3131 Western Avenue Suite M423
Seattle, WA 98121
(206) 632 2038

STRUCTURAL ENGINEER
PCS STRUCTURAL SOLUTIONS
1250 Pacific Ave Suite 701
Tacoma, WA 98402
(253) 383-2797

MECHANICAL & ELECTRICAL ENGINEERS
WSP GROUP
600 University Street Suite 500
Seattle, WA 98101
(206) 342 9900

THEATER CONSULTANT
PLA DESIGNS INC.
6230 SW Zabaco Terrace
Aloha, OR 97007
(503) 642 2168

FOOD SERVICE CONSULTANT
JLR DESIGN GROUP
557 Roy Street Suite 175A
Seattle, WA 98109
(206) 625 0070

ACOUSTICAL & A/V CONSULTANT
SPARLING
4100 194th Street SW, Suite 400
Lynnwood, WA 98036
(206) 667 0555

CONSTRUCTION MANAGER AT RISK
AP WYOMING
1800 Carey Avenue, 4th Floor
Cheyenne, Wyoming 82001
(307) 426-4242

LICENSED ARCHITECT C-2547 DARWIN BROCKUS Date: 11/20/14 STATE OF WYOMING

0' 1/2" 1" 2"
THIS DRAWING IS 36" X 48"
USE THIS SCALE TO VERIFY CORRECT DRAWING SIZE

1 95% CD-ADDENDUM NO.3 06/25/2014
REVISIONS DATE

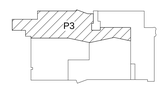

KEY PLAN

NATRONA COUNTY SCHOOL DISTRICT

Natrona County High School

930 SOUTH ELM STREET
CASPER WY 82601

JOB NO: 11855.00
ISSUE DATE: 11/20/2014
DRAWN BY: ARC

PHASE 3 INTERIOR ELEVATIONS - CTE BASE BID

A2.364

100% Construction Documents

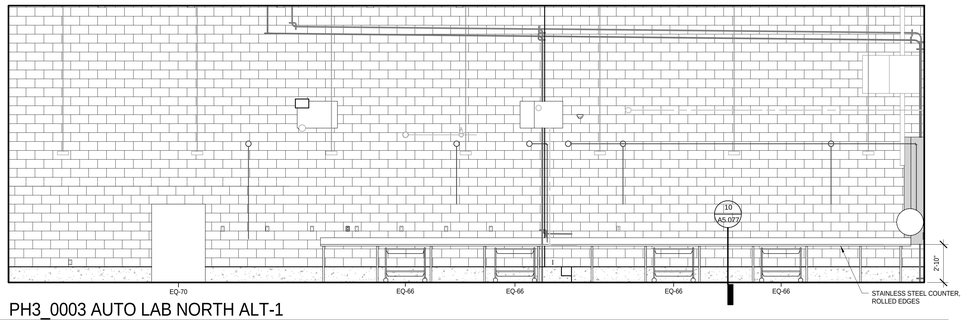

1A PH3_0003 AUTO LAB NORTH ALT-1
1/4" = 1'-0"

1B PH3_0003 AUTO LAB EAST ALT-1
1/4" = 1'-0"

NOTE: SEE 5 / A2.362 FOR TYPICAL DEVICE HEIGHTS AND GENERAL ELEVATION NOTES

NOTE: SEE C / A5.071 FOR TEACHING WALL ELECTRICAL DEVICE HEIGHTS AND GENERAL ELEVATION NOTES

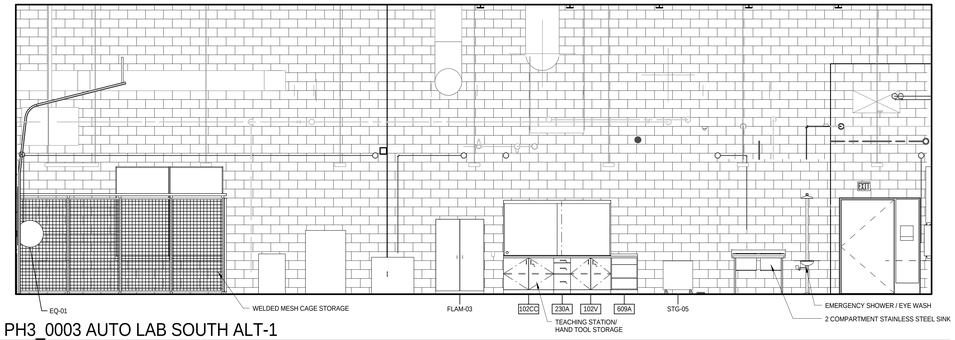

1C PH3_0003 AUTO LAB SOUTH ALT-1
1/4" = 1'-0"

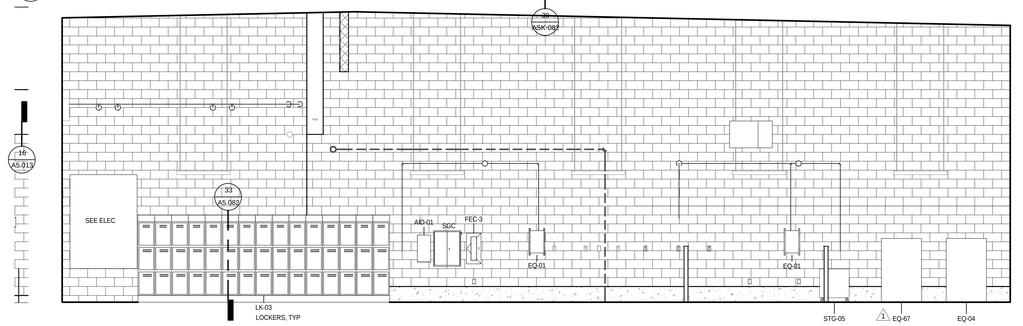

1D PH3_0003 AUTO LAB WEST ALT-1
1/4" = 1'-0"

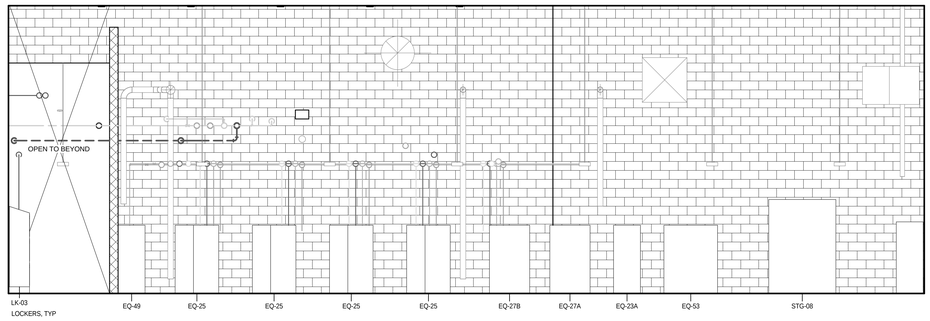

2A PH3_0004 WOOD LAB NORTH ALT-1
1/4" = 1'-0"

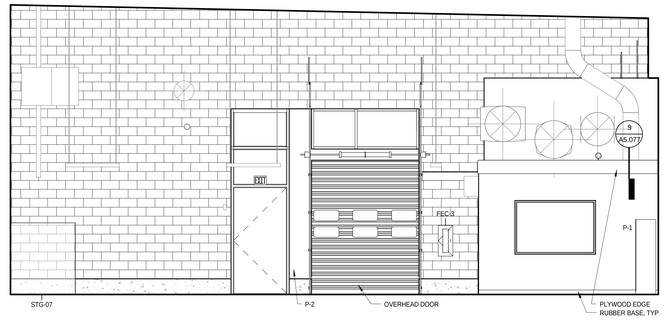

2B PH3_0004 WOOD LAB EAST ALT-1
1/4" = 1'-0"

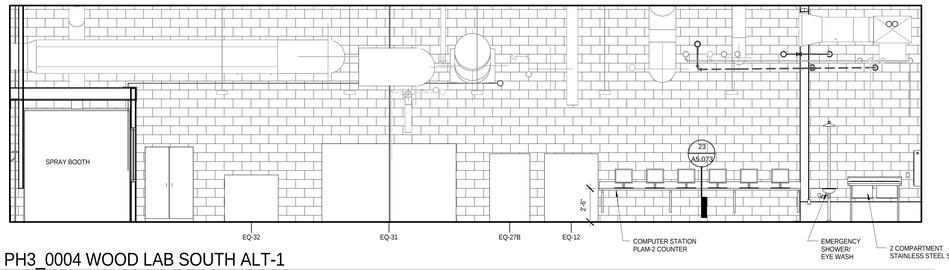

2C PH3_0004 WOOD LAB SOUTH ALT-1
1/4" = 1'-0"

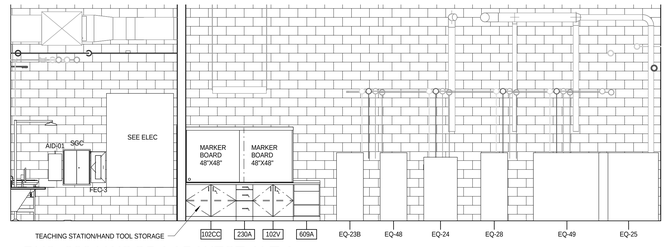

2D PH3_0004 WOOD LAB WEST ALT-1
1/4" = 1'-0"

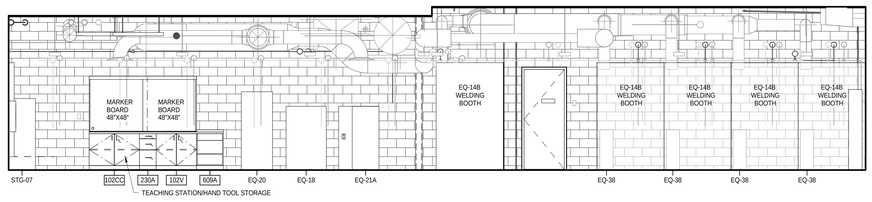

3A PH3_0006 METAL LAB NORTH ALT-1
1/4" = 1'-0"

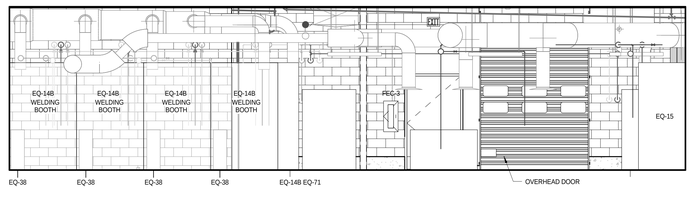

3B PH3_0006 METAL LAB EAST ALT-1
1/4" = 1'-0"

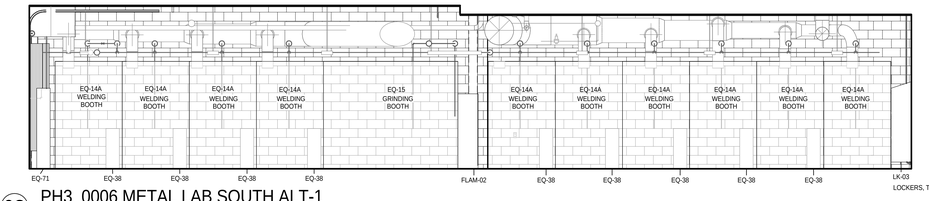

3C PH3_0006 METAL LAB SOUTH ALT-1
1/4" = 1'-0"

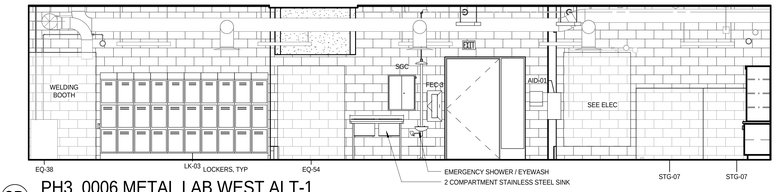

3D PH3_0006 METAL LAB WEST ALT-1
1/4" = 1'-0"

11/17/2014 11:04:43 AM

bassetti architects
71 Columbia Street, Suite 500
Seattle, Washington 98104
(206) 340 9500

ASSOCIATE ARCHITECT
AMUNDSEN ASSOCIATES LLC
212 E Second Street
Casper, WY 82601
(307) 234-9999

CIVIL ENGINEER
WLC ENGINEERING SURVEYING PLANNING
200 Pronghorn St.
Casper, WY 82601
(307) 266 2524

LANDSCAPE ARCHITECT
SWIFT COMPANY LLC
3131 Western Avenue Suite M423
Seattle, WA 98121
(206) 632 2038

STRUCTURAL ENGINEER
PCS STRUCTURAL SOLUTIONS
1250 Pacific Ave Suite 701
Tacoma, WA 98402
(253) 383-2797

MECHANICAL & ELECTRICAL ENGINEERS
WSP GROUP
600 University Street Suite 500
Seattle, WA 98101
(206) 342 9900

THEATER CONSULTANT
PLA DESIGNS INC.
6230 SW Zabaco Terrace
Aloha, OR 97007
(503) 642 2168

FOOD SERVICE CONSULTANT
JLR DESIGN GROUP
557 Roy Street Suite 175A
Seattle, WA 98109
(206) 625 0070

ACOUSTICAL & A/V CONSULTANT
SPARLING
4100 194th Street SW, Suite 400
Lynnwood, WA 98036
(206) 667 0555

CONSTRUCTION MANAGER AT RISK
AP WYOMING
1800 Carey Avenue, 4th Floor
Cheyenne, Wyoming 82001
(307) 426-4242

LICENSED ARCHITECT C-2547 MELVIN BROSIUS Date 11/20/14 STATE OF WYOMING

0" 1/2" 1" 2"
THIS DRAWING IS 36" X 48"
USE THIS SCALE TO VERIFY
CORRECT DRAWING SIZE

1 95% CD-ADDENDUM NO.3 06/25/2014
REVISIONS DATE

P3
KEY PLAN

NATRONA COUNTY SCHOOL DISTRICT

Natrona County High School

930 SOUTH ELM STREET
CASPER WY 82601

JOB NO: 11855.00
ISSUE DATE: 11/20/2014
DRAWN BY: ARC

100% Construction Documents

PHASE 3
INTERIOR ELEVATIONS - CTE ALTERNATE 1

A2.365

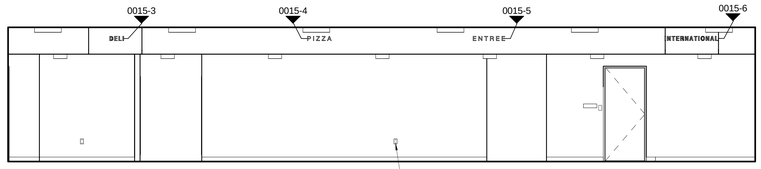

1B 0015 SERVERY EAST
1/4" = 1'-0"

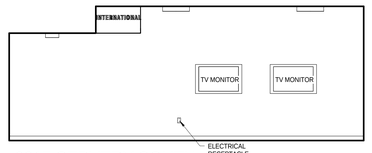

1C 0015 SERVERY SOUTH
1/4" = 1'-0"

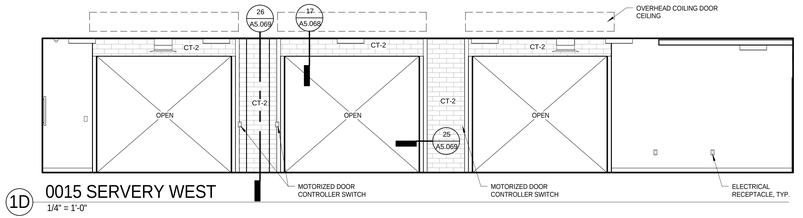

1D 0015 SERVERY WEST
1/4" = 1'-0"

NOTE: SEE 5 / A2.362 FOR TYPICAL DEVICE HEIGHTS AND GENERAL ELEVATION NOTES

NOTE: SEE C / A6.071 FOR TEACHING WALL ELECTRICAL DEVICE HEIGHTS AND GENERAL ELEVATION NOTES

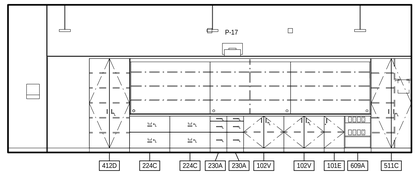

2C 1001 CLASSROOM SOUTH
1/4" = 1'-0"

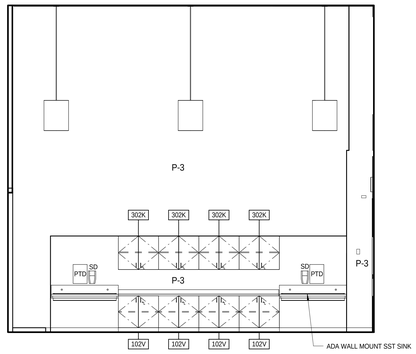

3A 1003 LEARNING LAB NORTH
1/4" = 1'-0"

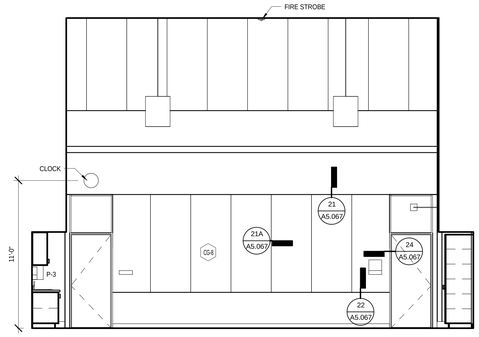

3B 1003 LEARNING LAB EAST
1/4" = 1'-0"

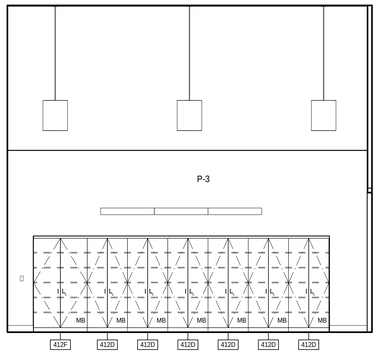

3C 1003 LEARNING LAB SOUTH
1/4" = 1'-0"

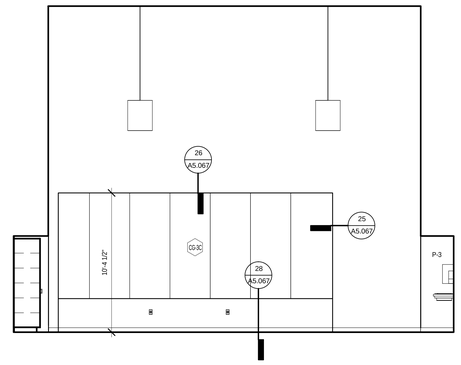

3D 1003 LEARNING LAB WEST
1/4" = 1'-0"

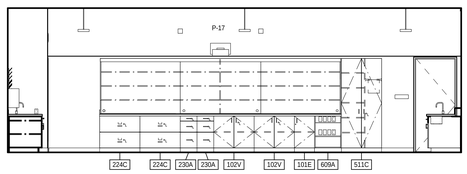

4A 1004 LABORATORY NORTH
1/4" = 1'-0"

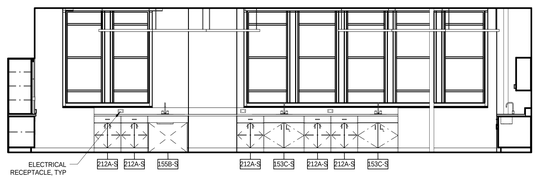

4B 1004 LABORATORY EAST
1/4" = 1'-0"

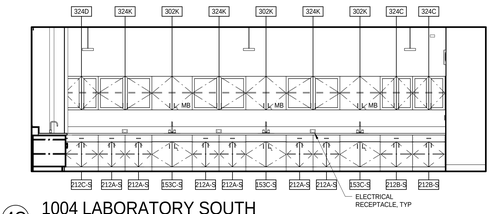

4C 1004 LABORATORY SOUTH
1/4" = 1'-0"

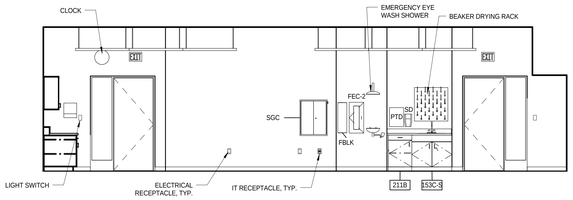

4D 1004 LABORATORY WEST
1/4" = 1'-0"

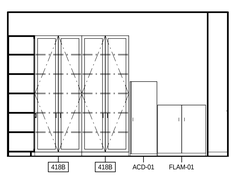

5A 1004A LAB PREP NORTH
1/4" = 1'-0"

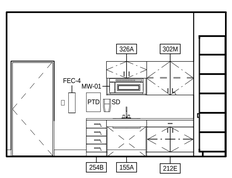

5C 1004A LAB PREP SOUTH
1/4" = 1'-0"

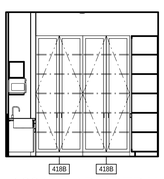

5D 1004A LAB PREP WEST
1/4" = 1'-0"

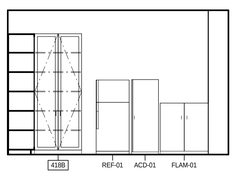

6A 2004A LAB PREP NORTH
1/4" = 1'-0"

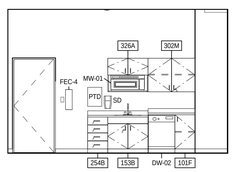

6C 2004A LAB PREP SOUTH
1/4" = 1'-0"

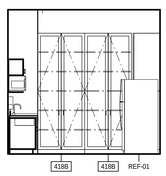

6D 2004A LAB PREP WEST
1/4" = 1'-0"

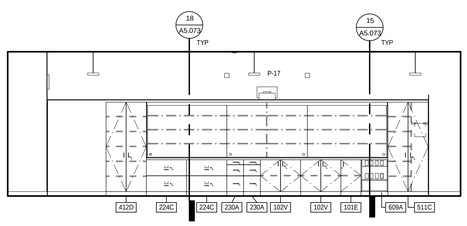

7A 1006 CLASSROOM NORTH
1/4" = 1'-0"

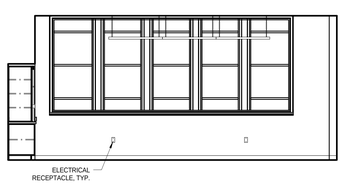

7B 1006 CLASSROOM EAST
1/4" = 1'-0"

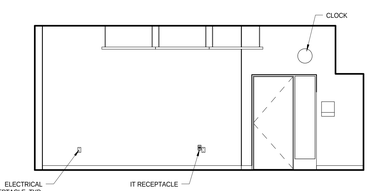

7D 1006 CLASSROOM WEST
1/4" = 1'-0"

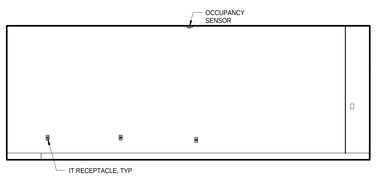

8A 1005 OFFICE NORTH
1/4" = 1'-0"

bassetti architects
71 Columbia Street, Suite 500
Seattle, Washington 98104
(206) 340 9500

ASSOCIATE ARCHITECT
AMUNDSEN ASSOCIATES LLC
212 E Second Street
Casper, WY 82601
(307) 234-9999

CIVIL ENGINEER
WLC ENGINEERING SURVEYING PLANNING
200 Pronghorn St.
Casper, WY 82601
(307) 266 2524

LANDSCAPE ARCHITECT
SWIFT COMPANY LLC
3131 Western Avenue Suite M423
Seattle, WA 98121
(206) 632 2038

STRUCTURAL ENGINEER
PCS STRUCTURAL SOLUTIONS
1250 Pacific Ave Suite 701
Tacoma, WA 98402
(253) 383-2797

MECHANICAL & ELECTRICAL ENGINEERS
WSP GROUP
600 University Street Suite 500
Seattle, WA 98101
(206) 342 9900

THEATER CONSULTANT
PLA DESIGNS INC.
6230 SW Zabaco Terrace
Aloha, OR 97007
(503) 642 2168

FOOD SERVICE CONSULTANT
JLR DESIGN GROUP
557 Roy Street Suite 175A
Seattle, WA 98109
(206) 625 0070

ACOUSTICAL & A/V CONSULTANT
SPARLING
4100 194th Street SW, Suite 400
Lynnwood, WA 98036
(206) 667 0555

CONSTRUCTION MANAGER AT RISK
AP WYOMING
1800 Carey Avenue, 4th Floor
Cheyenne, Wyoming 82001
(307) 426-4242

LICENSED ARCHITECT
C-2547
KEVIN BROOKS
Date 11/25/14
STATE OF WYOMING

0" 1/2" 1" 2"
THIS DRAWING IS 36" X 48"
USE THIS SCALE TO VERIFY CORRECT DRAWING SIZE

	REVISIONS	DATE
1		

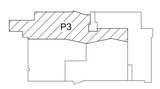

KEY PLAN

NATRONA COUNTY SCHOOL DISTRICT

Natrona County High School

930 SOUTH ELM STREET
CASPER WY 82601

JOB NO: 11855.00
ISSUE DATE: 11/17/2014
DRAWN BY: ARC

PHASE 3
INTERIOR ELEVATIONS

A2.366

100% Construction Documents

11/20/2014 10:07:52 AM

NOTE: SEE 5 / A2.362 FOR TYPICAL DEVICE HEIGHTS AND GENERAL ELEVATION NOTES

NOTE: SEE C / A6.071 FOR TEACHING WALL ELECTRICAL DEVICE HEIGHTS AND GENERAL ELEVATION NOTES

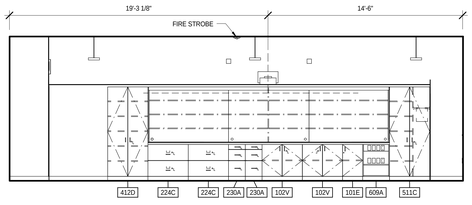

1A 1010 CLASSROOM NORTH
1/4" = 1'-0"

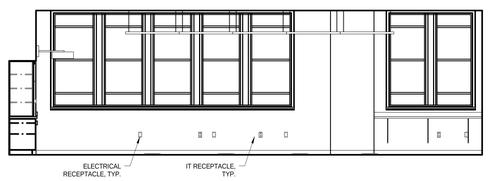

1B 1010 CLASSROOM EAST
1/4" = 1'-0"

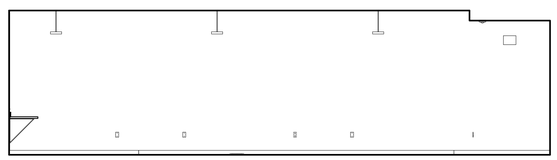

1C 1010 CLASSROOM SOUTH
1/4" = 1'-0"

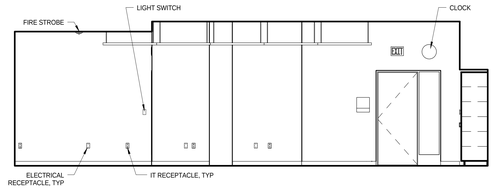

1D 1010 CLASSROOM WEST
1/4" = 1'-0"

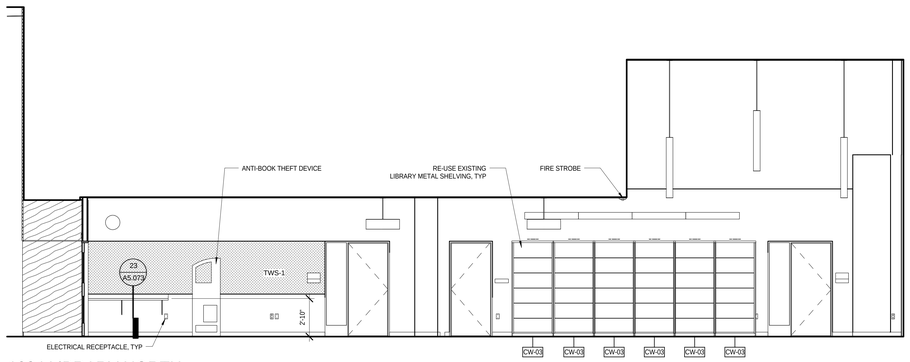

2A 1024 LIBRARY NORTH
1/4" = 1'-0"

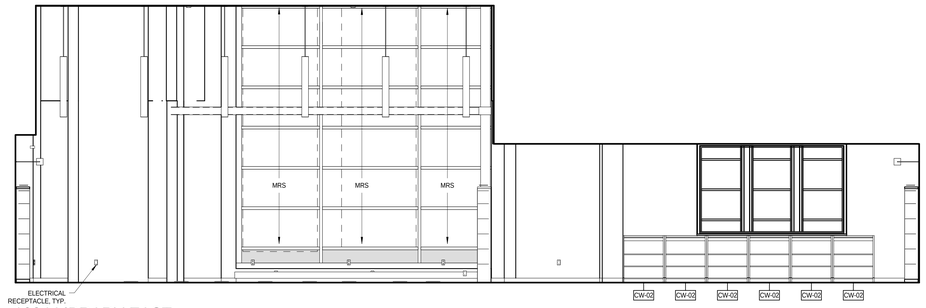

2B 1024 LIBRARY EAST
1/4" = 1'-0"

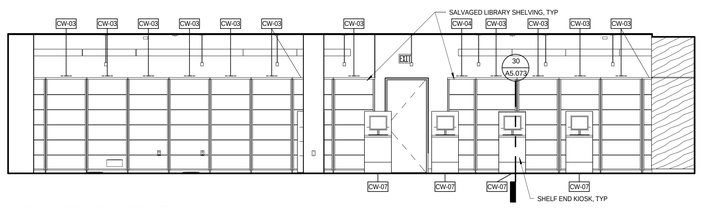

2C 1024 LIBRARY SOUTH
1/4" = 1'-0"

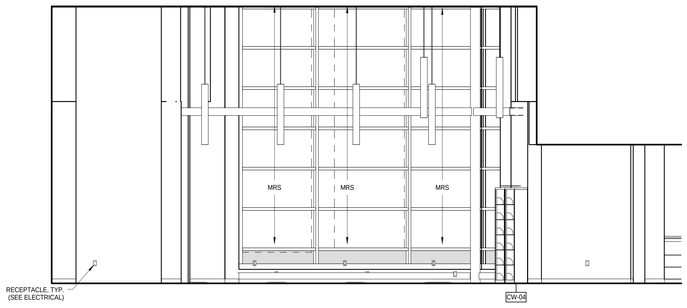

2E 1024 LIBRARY SOUTHEAST
1/4" = 1'-0"

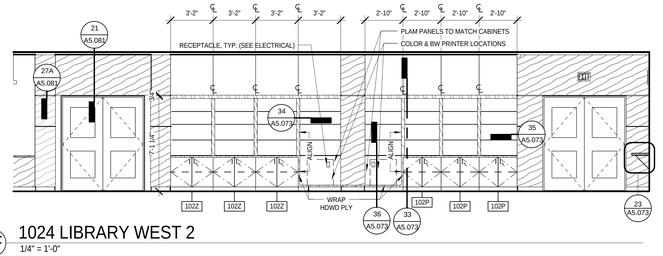

2F 1024 LIBRARY WEST 2
1/4" = 1'-0"

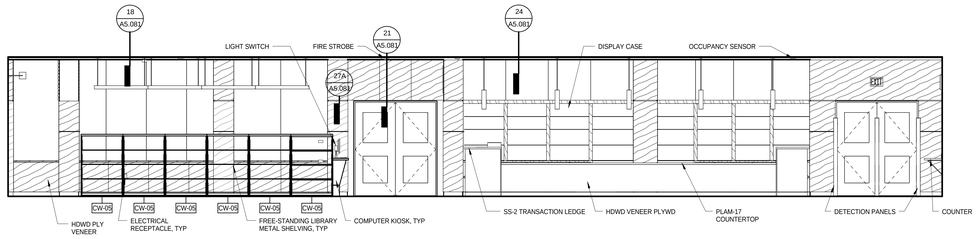

2D 1024 LIBRARY WEST
1/4" = 1'-0"

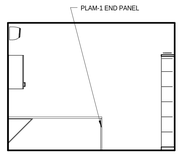

3E PH3_1022 OFFICE COUNTER WEST
1/4" = 1'-0"

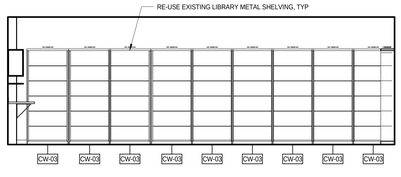

3A 1022 OFFICE NORTH
1/4" = 1'-0"

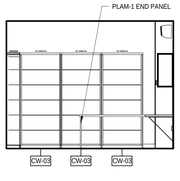

3B 1022 OFFICE EAST
1/4" = 1'-0"

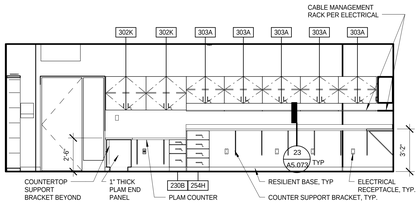

3C 1022 OFFICE SOUTH
1/4" = 1'-0"

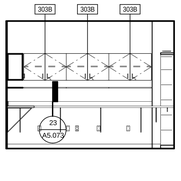

3D 1022 OFFICE WEST
1/4" = 1'-0"

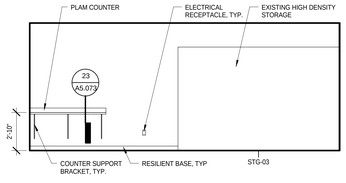

4A 1020 STORAGE NORTH
1/4" = 1'-0"

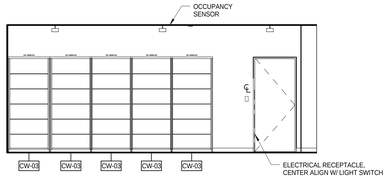

4C 1020 STORAGE SOUTH
1/4" = 1'-0"

bassetti architects
71 Columbia Street, Suite 500
Seattle, Washington 98104
(206) 340 9500

ASSOCIATE ARCHITECT
AMUNDSEN ASSOCIATES LLC
212 E Second Street
Casper, WY 82601
(307) 234-9999

CIVIL ENGINEER
WLC ENGINEERING SURVEYING PLANNING
200 Pronghorn St.
Casper, WY 82601
(307) 266 2524

LANDSCAPE ARCHITECT
SWIFT COMPANY LLC
3131 Western Avenue Suite M423
Seattle, WA 98121
(206) 632 2038

STRUCTURAL ENGINEER
PCS STRUCTURAL SOLUTIONS
1250 Pacific Ave Suite 701
Tacoma, WA 98402
(253) 383-2797

MECHANICAL & ELECTRICAL ENGINEERS
WSP GROUP
600 University Street Suite 500
Seattle, WA 98101
(206) 342 9900

THEATER CONSULTANT
PLA DESIGNS INC.
6230 SW Zabaco Terrace
Aloha, OR 97007
(503) 642 2168

FOOD SERVICE CONSULTANT
JLR DESIGN GROUP
557 Roy Street Suite 175A
Seattle, WA 98109
(206) 625 0070

ACOUSTICAL & A/V CONSULTANT
SPARLING
4100 194th Street SW, Suite 400
Lynnwood, WA 98036
(206) 667 0555

CONSTRUCTION MANAGER AT RISK
AP WYOMING
1800 Carey Avenue, 4th Floor
Cheyenne, Wyoming 82001
(307) 426-4242

LICENSED ARCHITECT C-2547 MARVIN BROCKMAN Date 11/25/14 STATE OF WYOMING

0' 1/2" 1" 2"

THIS DRAWING IS 36" X 48" USE THIS SCALE TO VERIFY CORRECT DRAWING SIZE

	REVISIONS	DATE

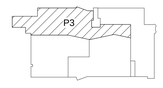

KEY PLAN

NATRONA COUNTY SCHOOL DISTRICT

Natrona County High School

930 SOUTH ELM STREET
CASPER WY 82601

JOB NO.: 11855.00
ISSUE DATE: 11/20/2014
DRAWN BY: ARC

PHASE 3 INTERIOR ELEVATIONS

A2.367

100% Construction Documents

11/17/2014 1:31:05 PM

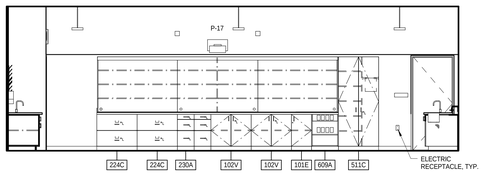

1A 2004 LABORATORY NORTH
1/4" = 1'-0"

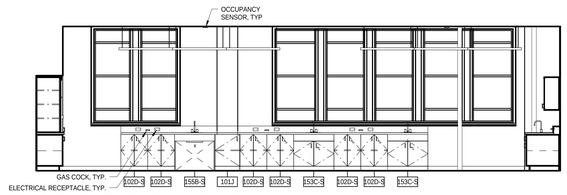

1B 2004 LABORATORY EAST
1/4" = 1'-0"

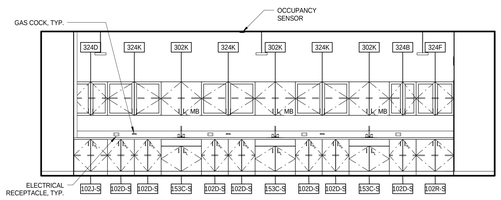

1C 2004 LABORATORY SOUTH
1/4" = 1'-0"

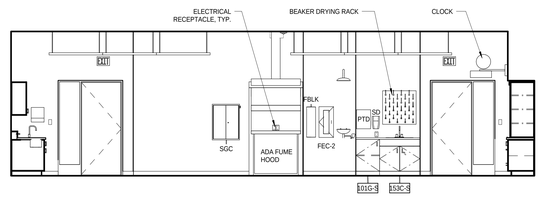

1D 2004 LABORATORY WEST
1/4" = 1'-0"

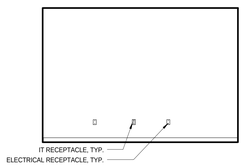

2D 2005 OFFICE WEST
1/4" = 1'-0"

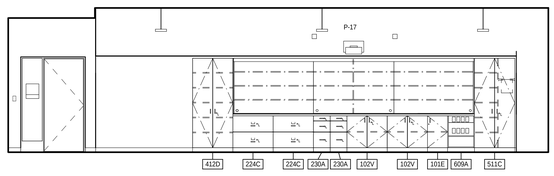

3A 2012 CLASSROOM NORTH
1/4" = 1'-0"

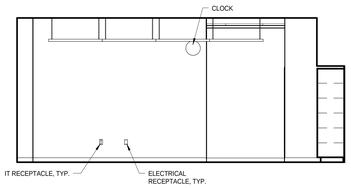

3D 2012 CLASSROOM WEST
1/4" = 1'-0"

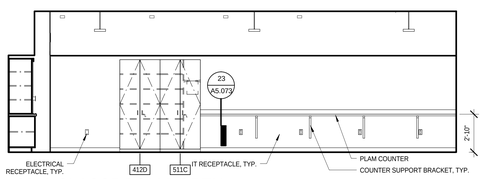

4A 2018 CLASSROOM NORTH
1/4" = 1'-0"

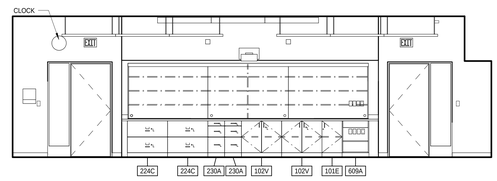

4D 2018 CLASSROOM WEST
1/4" = 1'-0"

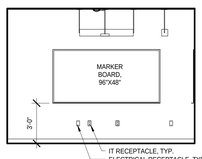

5A 2020 COLLABORATION ROOM NORTH
1/4" = 1'-0"

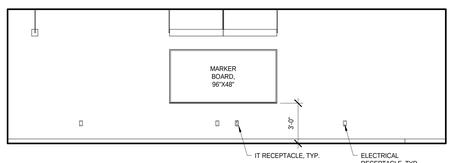

5B 2020 COLLABORATION ROOM EAST
1/4" = 1'-0"

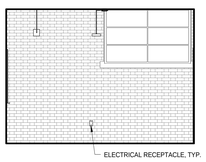

5C 2020 COLLABORATION ROOM SOUTH
1/4" = 1'-0"

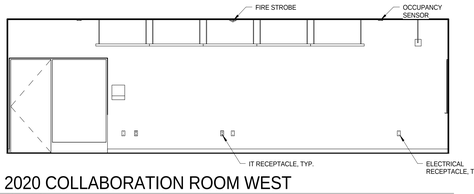

5D 2020 COLLABORATION ROOM WEST
1/4" = 1'-0"

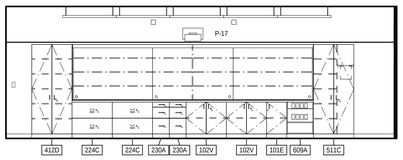

6D 2022 CLASSROOM WEST
1/4" = 1'-0"

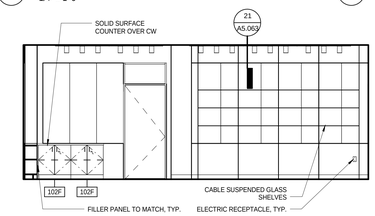

7A 0051 STUDENT STORE NORTH
1/4" = 1'-0"

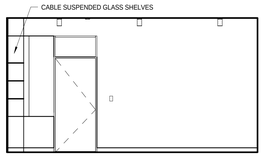

7B 0051 STUDENT STORE EAST
1/4" = 1'-0"

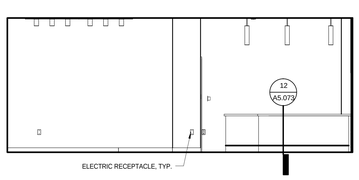

7C 0051 STUDENT STORE SOUTH
1/4" = 1'-0"

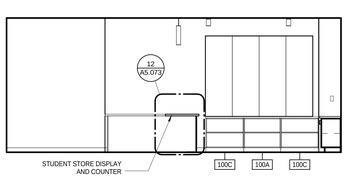

7D 0051 STUDENT STORE WEST
1/4" = 1'-0"

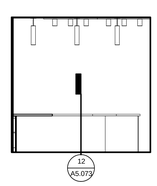

7E 0051 STUDENT STORE NORTH PARTIAL
1/4" = 1'-0"

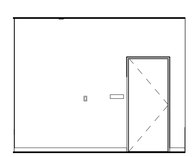

7F 0051 STUDENT STORE EAST PARTIAL
1/4" = 1'-0"

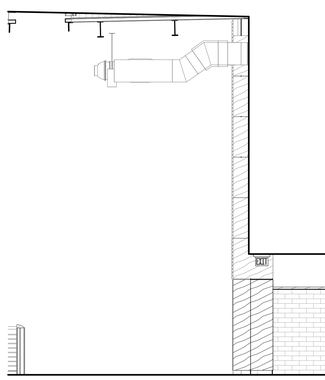

9A 1050A FIRST FL SE HALLWAY NORTH
1/4" = 1'-0"

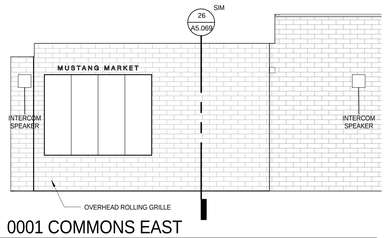

8B 0001 COMMONS EAST
1/4" = 1'-0"

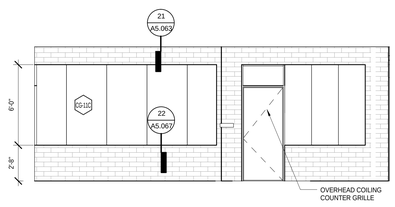

8C 0001A EAST ENTRY HALL SOUTH
1/4" = 1'-0"

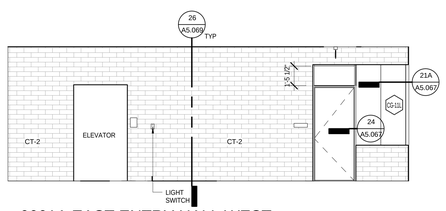

8D 0001A EAST ENTRY HALL WEST
1/4" = 1'-0"

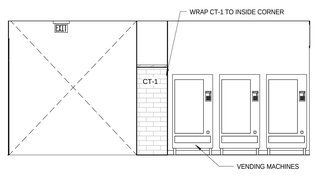

8E 0050A GROUND FL SE HALLWAY
1/4" = 1'-0"

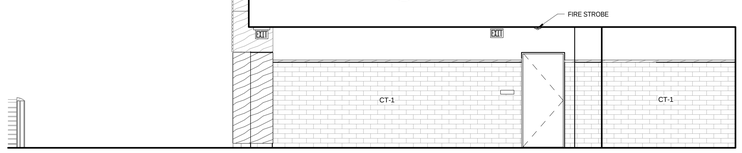

9A 1050A FIRST FL SE HALLWAY NORTH
1/4" = 1'-0"

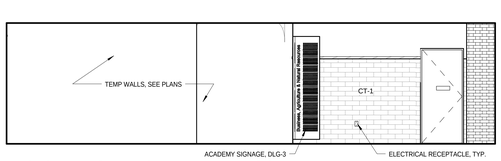

9C 1050A FIRST FL SE HALLWAY SOUTH
1/4" = 1'-0"

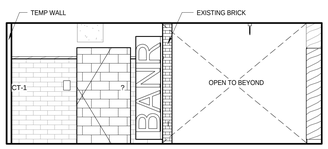

9D 1050A FIRST FL SE HALLWAY WEST
1/4" = 1'-0"

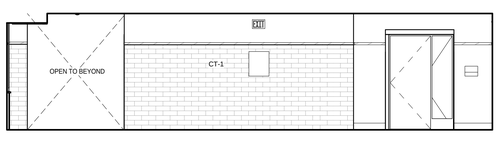

10A 2030A SECOND FL SE HALLWAY NORTH
1/4" = 1'-0"

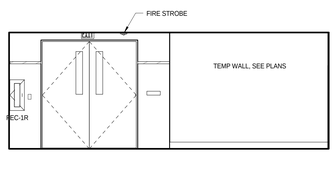

10B 2030A SECOND FL SE HALLWAY EAST
1/4" = 1'-0"

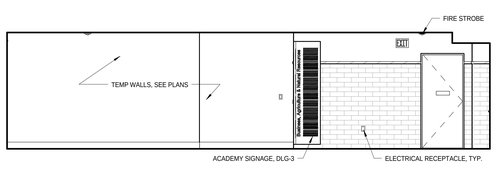

10C 2030A SECOND FL SE HALLWAY SOUTH
1/4" = 1'-0"

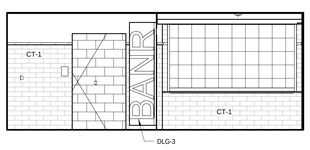

10D 2030A SECOND FL SE HALLWAY WEST
1/4" = 1'-0"

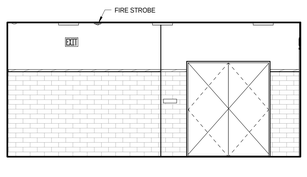

11A 3050A THIRD FL SE HALLWAY NORTH
1/4" = 1'-0"

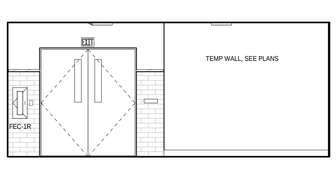

11B 3050A THIRD FL SE HALLWAY EAST
1/4" = 1'-0"

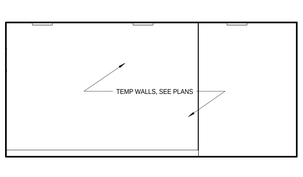

11C 3050A THRID FL SE HALLWAY SOUTH
1/4" = 1'-0"

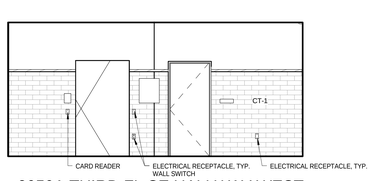

11D 3050A THIRD FL SE HALLWAY WEST
1/4" = 1'-0"

NOTE: SEE 5 / A2.362 FOR TYPICAL DEVICE HEIGHTS AND GENERAL ELEVATION NOTES

NOTE: SEE C / A6.071 FOR TEACHING WALL ELECTRICAL DEVICE HEIGHTS AND GENERAL ELEVATION NOTES

11/18/2014 1:11:10 PM

bassetti architects

71 Columbia Street, Suite 500
Seattle, Washington 98104
(206) 340 9500

ASSOCIATE ARCHITECT
AMUNDSEN ASSOCIATES LLC
212 E Second Street
Casper, WY 82601
(307) 234-9999

CIVIL ENGINEER
WLC ENGINEERING SURVEYING PLANNING
200 Pronghorn St.
Casper, WY 82601
(307) 266 2524

LANDSCAPE ARCHITECT
SWIFT COMPANY LLC
3131 Western Avenue Suite M423
Seattle, WA 98121
(206) 632 2038

STRUCTURAL ENGINEER
PCS STRUCTURAL SOLUTIONS
1250 Pacific Ave Suite 701
Tacoma, WA 98402
(253) 383-2797

MECHANICAL & ELECTRICAL ENGINEERS
WSP GROUP
600 University Street Suite 500
Seattle, WA 98101
(206) 342 9900

THEATER CONSULTANT
PLA DESIGNS INC.
6230 SW Zabaco Terrace
Aloha, OR 97007
(503) 642 2168

FOOD SERVICE CONSULTANT
JLR DESIGN GROUP
557 Roy Street Suite 175A
Seattle, WA 98109
(206) 625 0070

ACOUSTICAL & A/V CONSULTANT
SPARLING
4100 194th Street SW, Suite 400
Lynnwood, WA 98036
(206) 667 0555

CONSTRUCTION MANAGER AT RISK
AP WYOMING
1800 Carey Avenue, 4th Floor
Cheyenne, Wyoming 82001
(307) 426-4242

LICENSED ARCHITECT C-2547 DARWIN BROCKETT STATE OF WYOMING Date 11/25/14

0" 1/2" 1" 2"

THIS DRAWING IS 36" X 48"
USE THIS SCALE TO VERIFY
CORRECT DRAWING SIZE

	REVISIONS	DATE

P3

KEY PLAN

NATRONA COUNTY SCHOOL DISTRICT

Natrona County High School

930 SOUTH ELM STREET
CASPER WY 82601

JOB NO.: 11855.00
ISSUE DATE: 11/17/2014
DRAWN BY: ARC

PHASE 3 & 3A
INTERIOR
ELEVATIONS

A2.368

100% Construction Documents

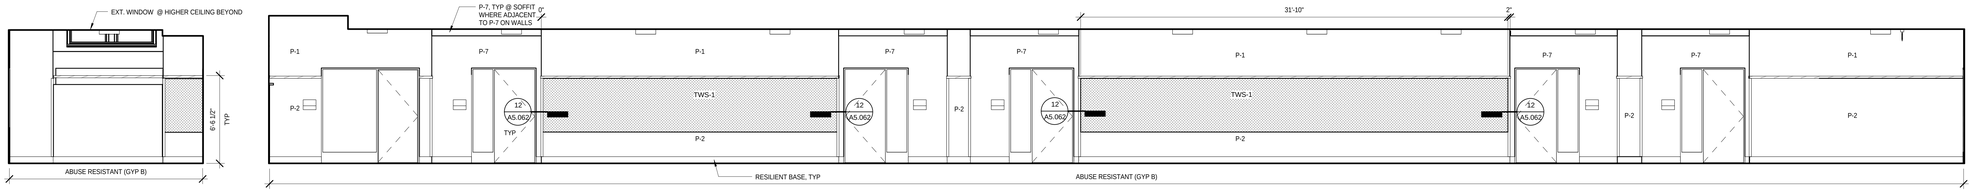

1A 1000 FIRST FL NE HALL NORTH
1/4" = 1'-0"

1B 1000 FIRST FL NE HALLWAY EAST
1/4" = 1'-0"

1C 1000 FIRST FL NE HALL SOUTH
1/4" = 1'-0"

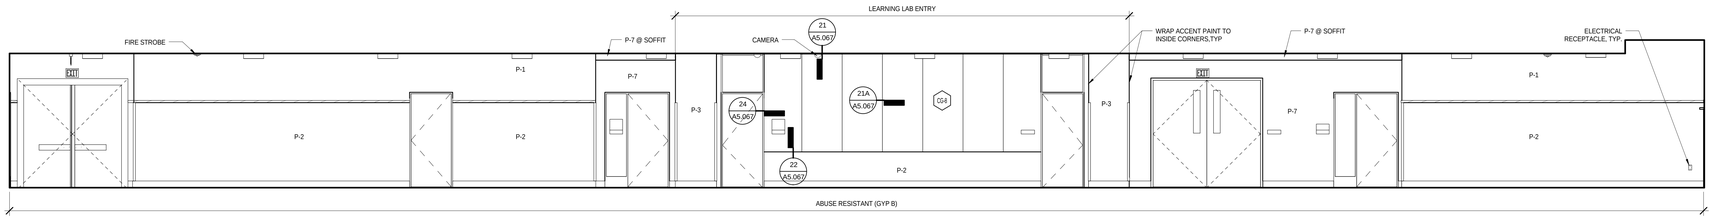

1D 1000 FIRST FL NE HALLWAY WEST
1/4" = 1'-0"

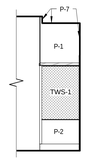

1E TYP CLASSRM ALCOVE - N.
1/4" = 1'-0"

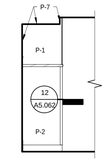

1F TYP CLASSRM ALCOVE - S.
1/4" = 1'-0"

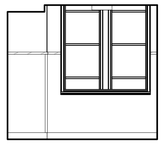

2A 2000 SECOND FL NE HALL NORTH
1/4" = 1'-0"

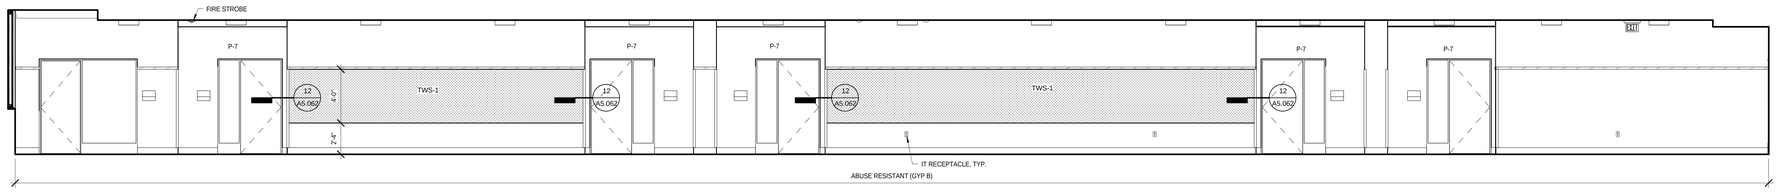

2B 2000 SECOND FL NE HALLWAY EAST
1/4" = 1'-0"

2C 2000 SECOND FL NE HALLWAY SOUTH
1/4" = 1'-0"

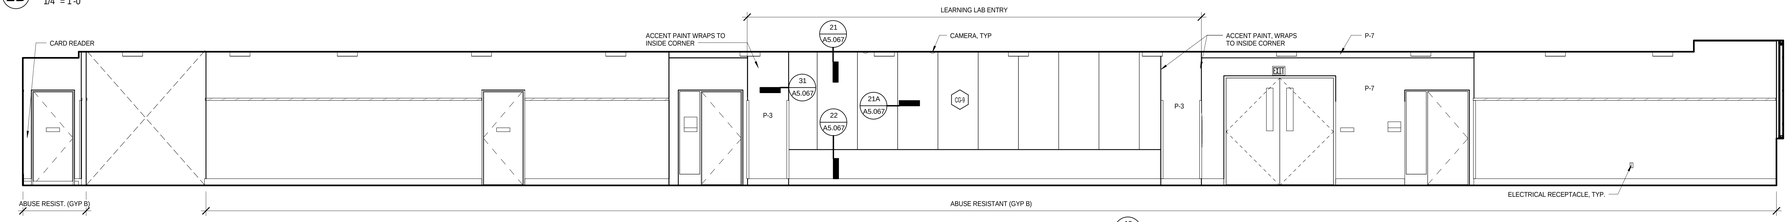

2D 2000 SECOND FL NE HALLWAY WEST
1/4" = 1'-0"

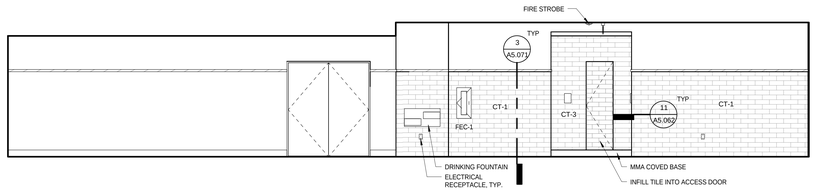

3A 2017 SECOND FL EAST HALLWAY NORTH
1/4" = 1'-0"

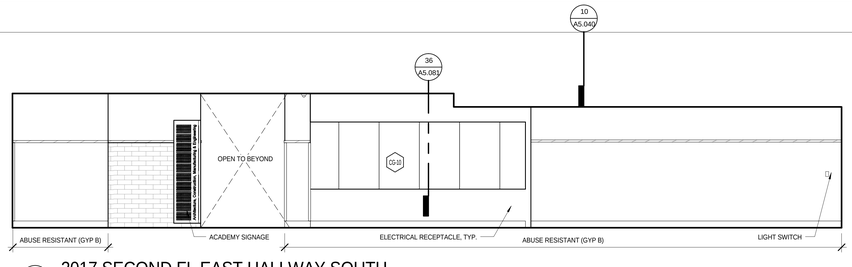

3C 2017 SECOND FL EAST HALLWAY SOUTH
1/4" = 1'-0"

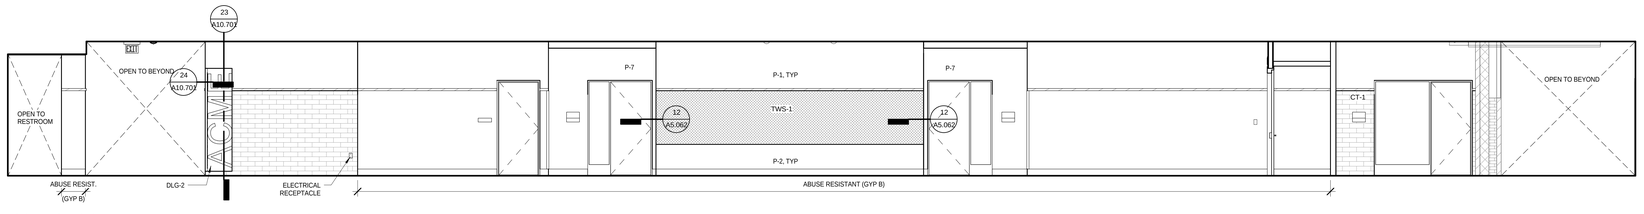

3B 2017 SECOND FL EAST HALLWAY EAST
1/4" = 1'-0"

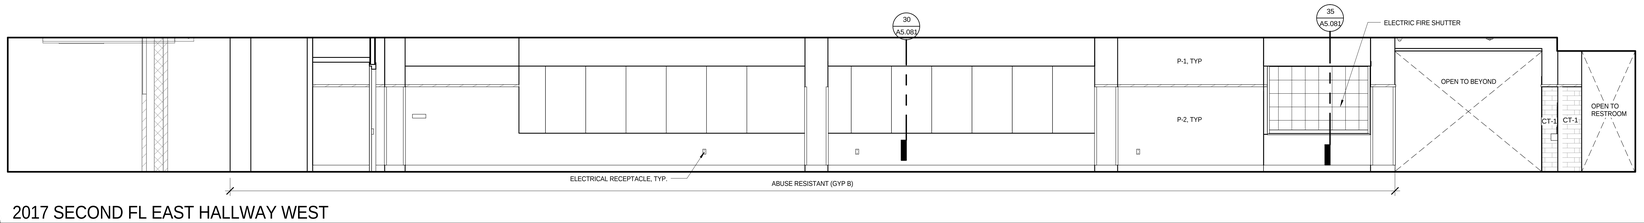

3D 2017 SECOND FL EAST HALLWAY WEST
1/4" = 1'-0"

NOTE: SEE 5 / A2.362 FOR TYPICAL DEVICE HEIGHTS AND GENERAL ELEVATION NOTES

NOTE: SEE C / A6.071 FOR TEACHING WALL ELECTRICAL DEVICE HEIGHTS AND GENERAL ELEVATION NOTES

11/17/2014 11:08:35 AM

100% Construction Documents

bassetti architects
71 Columbia Street, Suite 500
Seattle, Washington 98104
(206) 340 9500

ASSOCIATE ARCHITECT
AMUNDSEN ASSOCIATES LLC
212 E Second Street
Casper, WY 82601
(307) 234-9999

CIVIL ENGINEER
WLC ENGINEERING SURVEYING PLANNING
200 Pronghorn St.
Casper, WY 82601
(307) 266 2524

LANDSCAPE ARCHITECT
SWIFT COMPANY LLC
3131 Western Avenue Suite M423
Seattle, WA 98121
(206) 632 2038

STRUCTURAL ENGINEER
PCS STRUCTURAL SOLUTIONS
1250 Pacific Ave Suite 701
Tacoma, WA 98402
(253) 383-2797

MECHANICAL & ELECTRICAL ENGINEERS
WSP GROUP
600 University Street Suite 500
Seattle, WA 98101
(206) 342 9900

THEATER CONSULTANT
PLA DESIGNS INC.
6230 SW Zabaco Terrace
Aloha, OR 97007
(503) 642 2168

FOOD SERVICE CONSULTANT
JLR DESIGN GROUP
557 Roy Street Suite 175A
Seattle, WA 98109
(206) 625 0070

ACOUSTICAL & A/V CONSULTANT
SPARLING
4100 194th Street SW, Suite 400
Lynnwood, WA 98036
(206) 667 0555

CONSTRUCTION MANAGER AT RISK
AP WYOMING
1800 Carey Avenue, 4th Floor
Cheyenne, Wyoming 82001
(307) 426-4242

LICENSED ARCHITECT C-2547 DARWIN BROSSART Date 11/20/14 STATE OF WYOMING

0" 1/2" 1" 2"

THIS DRAWING IS 36" X 48"
USE THIS SCALE TO VERIFY
CORRECT DRAWING SIZE

#	REVISIONS	DATE

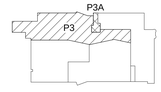

KEY PLAN

NATRONA COUNTY SCHOOL DISTRICT

Natrona County High School

930 SOUTH ELM STREET
CASPER WY 82601

JOB NO: 11855.00
ISSUE DATE: 11/20/2014
DRAWN BY: ARC

PHASE 3
INTERIOR ELEVATIONS - CORRIDORS

A2.369

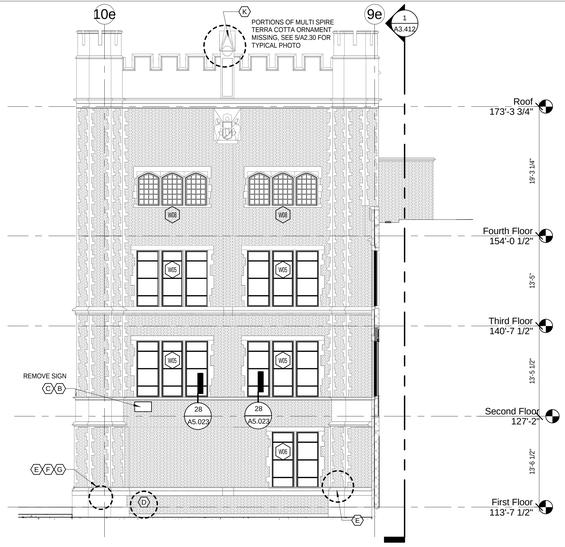

1 PH4_THEATER WING ELEVATION - EAST
1/8" = 1'-0"

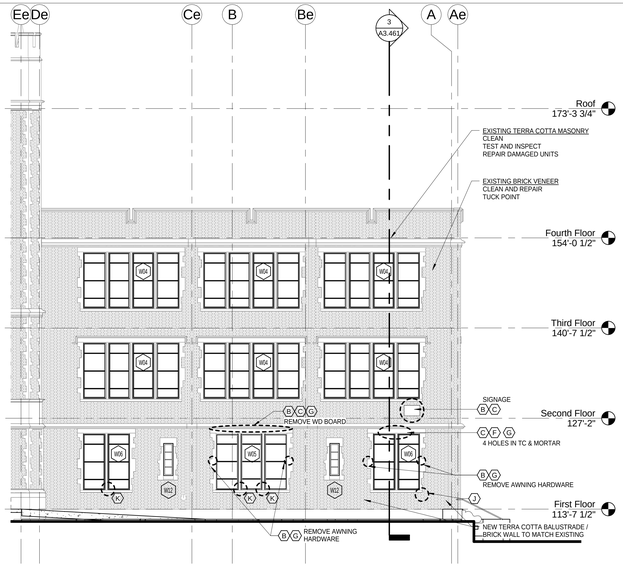

2 PH4_SE WING ELEVATION - SOUTH
1/8" = 1'-0"

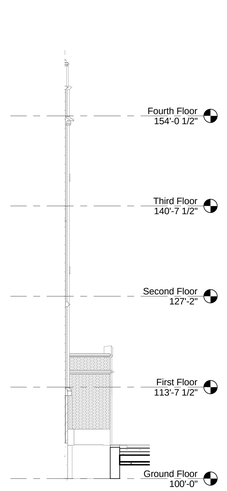

3 SE WING - N ENTRY ELEVATION
1/8" = 1'-0"

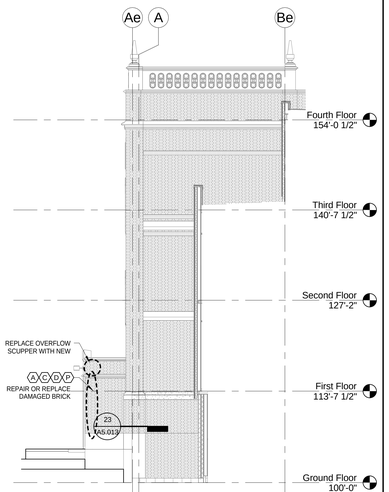

4 SE WING - N ENTRY ELEVATION
1/8" = 1'-0"

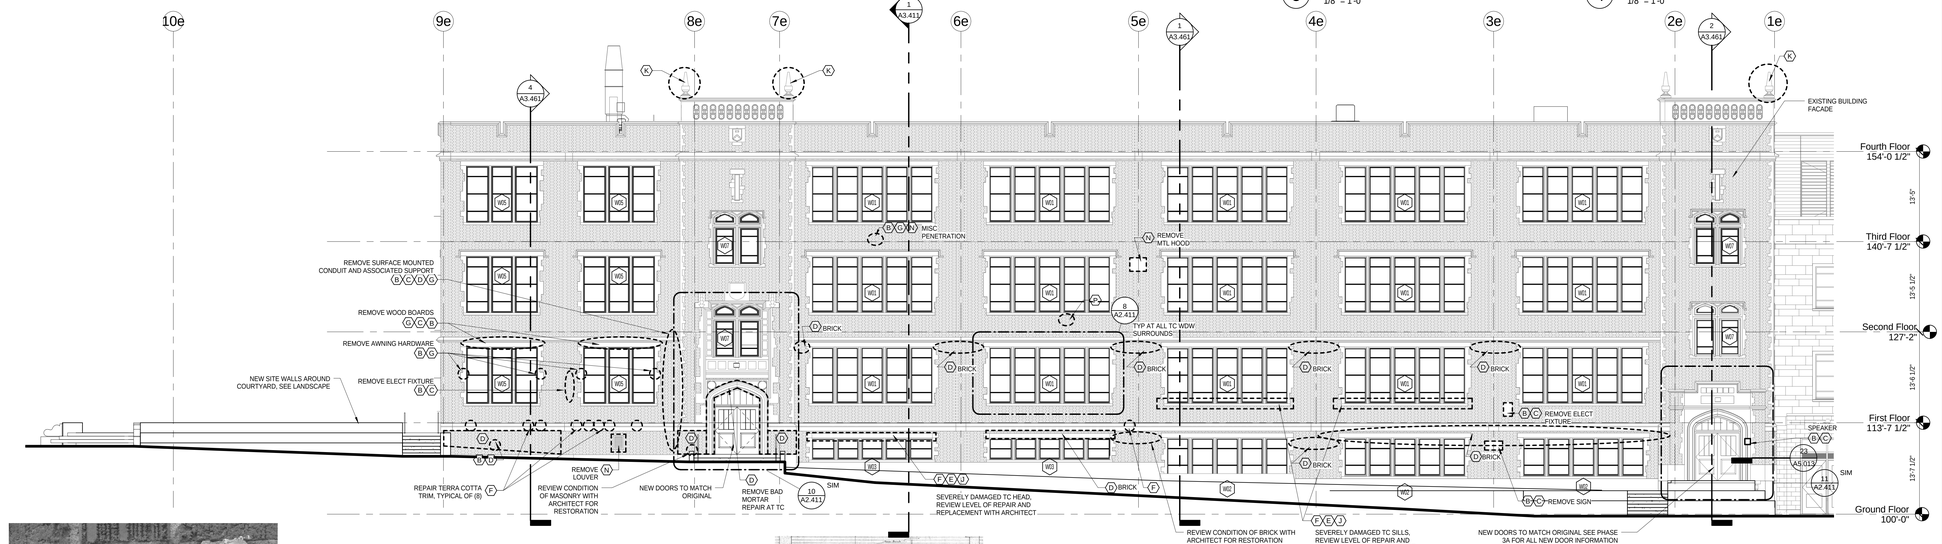

5 PH4_SE WING ELEVATION - EAST
1/8" = 1'-0"

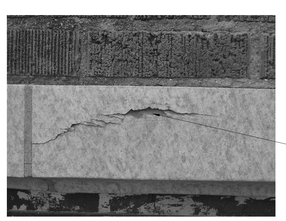

6 TYP TC REPAIR CONDITIONS
12" = 1'-0"

7 TYP TC REPLACEMENT CONDITIONS
12" = 1'-0"

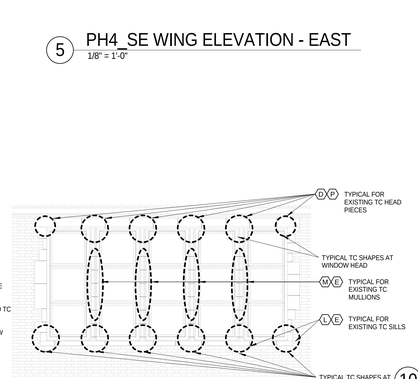

NOTE: TYPICAL DAMAGE FOR TERRA COTTA WINDOW SURROUNDS THROUGHOUT THE EXISTING BUILDING. MASONRY RESTORATION CONTRACTOR TO MEET WITH ARCHITECT TO ASSESS EACH WINDOW FOR REPAIRS AND REPLACEMENT OF TERRA COTTA PIECES

8 TYPICAL WINDOW TERRA COTTA REPAIR
1/4" = 1'-0"

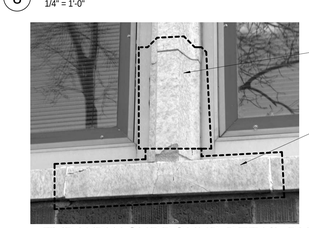

9 TYP WDW SURROUND DETAIL PHOTO
12" = 1'-0"

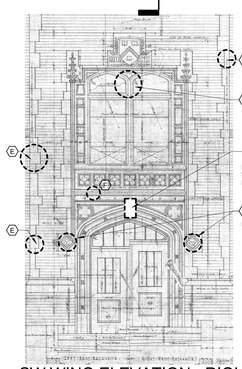

10 SW WING ELEVATION - RIGHT WEST ENTRANCE
1/4" = 1'-0"

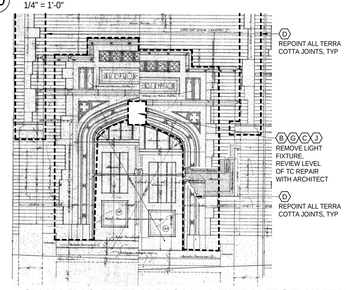

11 SW WING ELEVATION - LEFT WEST ENTRANCE
1/4" = 1'-0"

MASONRY RESTORATION NOTES:

1. SALVAGE EXISTING EXTERIOR MASONRY INCLUDING BRICK, TERRA COTTA, AND STONE FROM SECTIONS OF DEMOLISHED EXISTING BUILDING(S). PROTECT AND STORE SALVAGED PIECES FOR REINSTALLATION WHERE NEEDED IN NEW CONSTRUCTION. COORDINATE DELIVERY TO OWNER OF ANY EXTRA PIECES AFTER CONSTRUCTION IS COMPLETED.

2. REPOINT APPROXIMATELY 5% OF EXISTING EXTERIOR BRICK TO REMAIN IN ADDITION TO SPECIFIC AREAS NOTED IN DOCUMENTS TO BE REPOINTED. REVIEW AREAS WITH ARCHITECT BEFORE BEGINNING WORK.

3. REPOINT 100% OF EXISTING TERRA COTTA TO REMAIN.

4. SEE 8/A2.411 FOR TYPICAL CONDITION OF EXISTING TERRA COTTA WINDOW SURROUNDS. ASSUME SIMILAR TYPE AND QUANTITY OF DAMAGE FOR ALL EXISTING TERRA COTTA WINDOW SURROUNDS.

5. CLEAN 100% OF EXISTING EXTERIOR MASONRY TO REMAIN. INCLUDING ALL BRICK, TERRA COTTA, AND STONE.

MASONRY RESTORATION KEY NOTES	
A	CLEAN MASONRY
B	REMOVE MISCELLANCEOUS ITEMS FROM MASONRY, TYP
C	FILL HOLES WITH MORTAR
D	REPOINT MORTAR JOINTS
E	REPAIR CRACKED TERRA COTTA
F	PATCH CHIPPED AND SPALLING TERRA COTTA, COAT PATCH. DO NOT COAT TERRA COTTA GLAZE.
G	FILL HOLES IN TERRA COTTA AND COAT PATCH
H	COAT CHIPPED TERRA COTTA WHERE BISQUE IS EXPOSED. DO NOT COAT TERRA COTTA GLAZE.
J	REMOVE EXISTING DETERIORATED TERRA COTTA AND INSTALL SALVAGED OR NEW TERRA COTTA
K	PROVIDE SALVAGED OR NEW TERRA COTTA FOR MISSING TERRA COTTA
L	ASSESS DAMAGED TERRA COTTA SILL AND REPAIR OR PROVIDE SALVAGED OR NEW TERRA COTTA SILL TO MATCH EXISTING
M	ASSESS EXISTING DAMAGED TERRA COTTA MULLION/HEAD, REPAIR DAMAGED UNIT OR PROVIDE SALVAGED OR NEW WITH NEW MASONRY TIES
N	REMOVE MISC ITEM AND INFILL WITH SALVAGED BRICK
P	REMOVE MASONRY AND RECONSTRUCT TO MATCH EXISTING WITH SALVAGED MASONRY OR NEW TO MATCH

MATERIAL LEGEND

- EXISTING STONE OR TERRA COTTA
- EXISTING CONCRETE
- NEW CONCRETE
- EXISTING BRICK
- BK-1: NEW FLEMISH BOND BRICK VENEER AT NEW CONSTRUCTION, OR SALVAGED BRICK REINSTALLED AT EXISTING BUILDING WHERE NOTED
- BK-2: NEW RUNNING BOND BRICK VENEER AT NEW CONSTRUCTION, OR SALVAGED BRICK REINSTALLED AT EXISTING BUILDING WHERE NOTED
- NEW BRICK VENEER SOLDIER COURSE BAND, COLOR TO MATCH ADJACENT BRICK TYPE
- CMU-3: NEW RUNNING BOND CONCRETE MASONRY VENEER AT NEW CONSTRUCTION
- CMU-4: NEW SPLIT FACE CMU VENEER SOLDIER COURSE BAND
- MWP-1: METAL WALL PANEL
- MWP-2: METAL WALL PANEL
- MWP-3: METAL WALL PANEL
- ALUMINUM INFILL PANEL AT CURTAIN WALL

GENERAL NOTE:
FLOOR LEVELS ARE BASED ON EXISTING BUILDING SURVEY INFORMATION. NEW FLOOR LEVELS ARE TO MATCH WHERE NEW AND EXISTING MEET AS INDICATED IN PLANS. ANY DISCREPANCIES ARE TO BE REPORTED TO THE ARCHITECT FOR COORDINATION PRIOR TO POURING CONCRETE.

11/18/2014 10:40:07 AM

bassetti architects
71 Columbia Street, Suite 500
Seattle, Washington 98104
(206) 340 9500

ASSOCIATE ARCHITECT
AMUNDSEN ASSOCIATES LLC
212 E Second Street
Casper, WY 82601
(307) 234-9999

CIVIL ENGINEER
WLC ENGINEERING SURVEYING PLANNING
200 Pronghorn St.
Casper, WY 82601
(307) 266 2524

LANDSCAPE ARCHITECT
SWIFT COMPANY LLC
3131 Western Avenue Suite M423
Seattle, WA 98121
(206) 632 2038

STRUCTURAL ENGINEER
PCS STRUCTURAL SOLUTIONS
1250 Pacific Ave Suite 701
Tacoma, WA 98402
(253) 383-2797

MECHANICAL & ELECTRICAL ENGINEERS
WSP GROUP
600 University Street Suite 500
Seattle, WA 98101
(206) 342 9900

THEATER CONSULTANT
PLA DESIGNS INC.
6230 SW Zabaco Terrace
Aloha, OR 97007
(503) 642 2168

FOOD SERVICE CONSULTANT
JLR DESIGN GROUP
557 Roy Street Suite 175A
Seattle, WA 98109
(206) 625 0070

ACOUSTICAL & A/V CONSULTANT
SPARLING
4100 194th Street SW, Suite 400
Lynnwood, WA 98036
(206) 667 0555

CONSTRUCTION MANAGER AT RISK
AP WYOMING
1800 Carey Avenue, 4th Floor
Cheyenne, Wyoming 82001
(307) 426-4242

LICENSED ARCHITECT KEVIN BROOKS C-2547 STATE OF WYOMING Date: 11/25/14

0 1/2" 1" 2"
THIS DRAWING IS 36" X 48"
USE THIS SCALE TO VERIFY CORRECT DRAWING SIZE

REVISIONS	DATE

P3A P4

KEY PLAN

NATRONA COUNTY SCHOOL DISTRICT

Natrona County High School

930 SOUTH ELM STREET
CASPER WY 82601

JOB NO.: 11855.00
ISSUE DATE: 11/17/2014
DRAWN BY: MB

PHASE 4
SE WING
ELEVATIONS

A2.411

100% Construction Documents

2 TOWER SPIRE
12" = 1'-0"

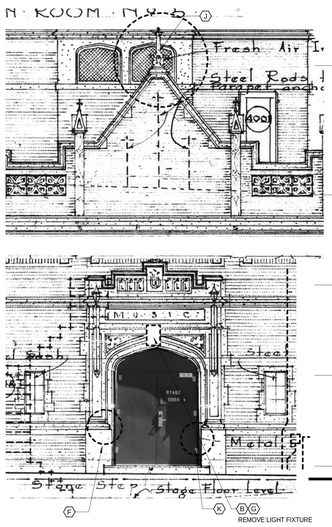

3 EXISTING STAGE ENTRY
1/4" = 1'-0"

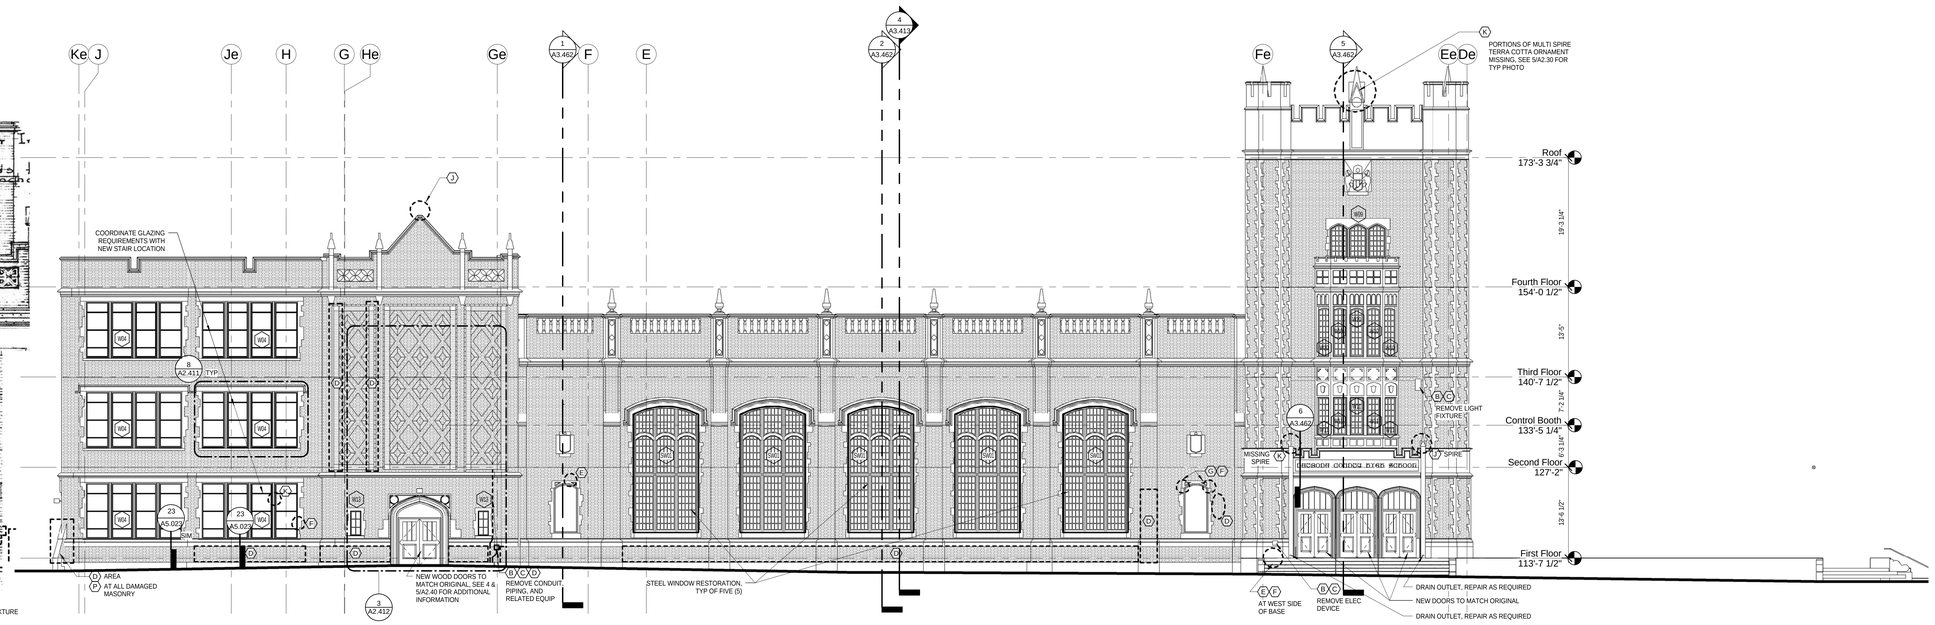

1 PH4_THEATER WING ELEVATION - SOUTH
1/8" = 1'-0"

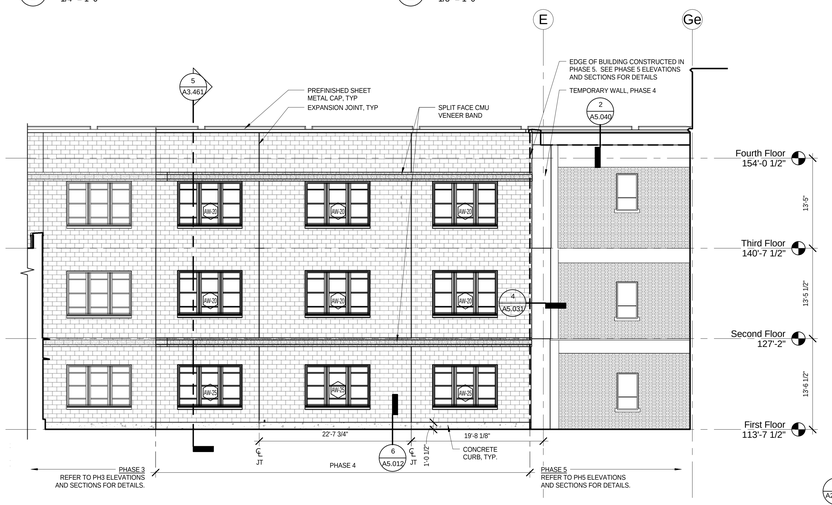

6 PH4_COURTYARD ELEVATION - SOUTH
1/8" = 1'-0"

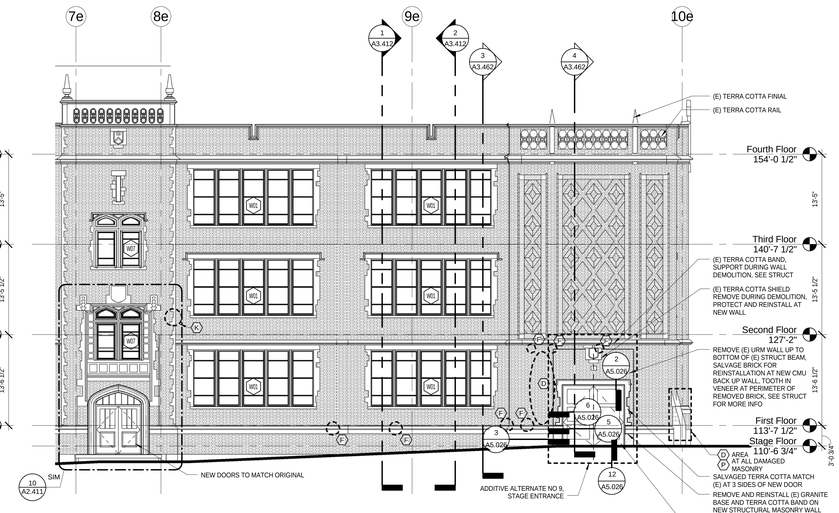

5 PH4_THEATER WING ELEVATION - WEST (FINAL)
1/8" = 1'-0"

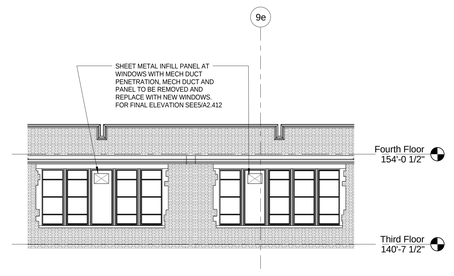

4 PH4_THEATER WING ELEV - WEST (PHASING DURING CONSTRUCTION)
1/8" = 1'-0"

MASONRY RESTORATION NOTES:

1. SALVAGE EXISTING EXTERIOR MASONRY INCLUDING BRICK, TERRA COTTA, AND STONE FROM SECTIONS OF DEMOLISHED EXISTING BUILDING(S). PROTECT AND STORE SALVAGED PIECES FOR REINSTALLATION WHERE NEEDED IN NEW CONSTRUCTION. COORDINATE DELIVERY TO OWNER OF ANY EXTRA PIECES AFTER CONSTRUCTION IS COMPLETED.
2. REPOINT APPROXIMATELY 5% OF EXISTING EXTERIOR BRICK TO REMAIN IN ADDITION TO SPECIFIC AREAS NOTED IN DOCUMENTS TO BE REPOINTED. REVIEW AREAS WITH ARCHITECT BEFORE BEGINNING WORK.
3. REPOINT 100% OF EXISTING TERRA COTTA TO REMAIN.
4. SEE 9/A2.411 FOR TYPICAL CONDITION OF EXISTING TERRA COTTA WINDOW SURROUNDS. ASSUME SIMILAR TYPE AND QUANTITY OF DAMAGE FOR ALL EXISTING TERRA COTTA WINDOW SURROUNDS.
5. CLEAN 100% OF EXISTING EXTERIOR MASONRY TO REMAIN, INCLUDING ALL BRICK, TERRA COTTA, AND STONE.

MASONRY RESTORATION KEY NOTES	
A	CLEAN MASONRY
B	REMOVE MISCELLANCEOUS ITEMS FROM MASONRY, TYP
C	FILL HOLES WITH MORTAR
D	REPOINT MORTAR JOINTS
E	REPAIR CRACKED TERRA COTTA
F	PATCH CHIPPED AND SPALLING TERRA COTTA, COAT PATCH. DO NOT COAT TERRA COTTA GLAZE.
G	FILL HOLES IN TERRA COTTA AND COAT PATCH
H	COAT CHIPPED TERRA COTTA WHERE BISQUE IS EXPOSED. DO NOT COAT TERRA COTTA GLAZE.
J	REMOVE EXISTING DETERIORATED TERRA COTTA AND INSTALL SALVAGED OR NEW TERRA COTTA
K	PROVIDE SALVAGED OR NEW TERRA COTTA FOR MISSING TERRA COTTA
L	ASSESS DAMAGED TERRA COTTA SILL AND REPAIR OR PROVIDE SALVAGED OR NEW TERRA COTTA SILL TO MATCH EXISTING
M	ASSESS EXISTING DAMAGED TERRA COTTA MULLION/HEAD, REPAIR DAMAGED UNIT OR PROVIDE SALVAGED OR NEW WITH NEW MASONRY TIES
N	REMOVE MISC ITEM AND INFILL WITH SALVAGED BRICK
P	REMOVE MASONRY AND RECONSTRUCT TO MATCH EXISTING WITH SALVAGED MASONRY OR NEW TO MATCH

MATERIAL LEGEND

- EXISTING STONE OR TERRA COTTA
- EXISTING CONCRETE
- NEW CONCRETE
- EXISTING BRICK
- BK-1: NEW FLEMISH BOND BRICK VENEER AT NEW CONSTRUCTION, OR SALVAGED BRICK REINSTALLED AT EXISTING BUILDING WHERE NOTED
- BK-2: NEW RUNNING BOND BRICK VENEER AT NEW CONSTRUCTION, OR SALVAGED BRICK REINSTALLED AT EXISTING BUILDING WHERE NOTED
- NEW BRICK VENEER SOLDIER COURSE BAND, COLOR TO MATCH ADJACENT BRICK TYPE
- CMU-3: NEW RUNNING BOND CONCRETE MASONRY VENEER AT NEW CONSTRUCTION
- CMU-4: NEW SPLIT FACE CMU VENEER SOLDIER COURSE BAND
- MWP-1: METAL WALL PANEL
- MWP-2: METAL WALL PANEL
- MWP-3: METAL WALL PANEL
- ALUMINUM INFILL PANEL AT CURTAIN WALL

GENERAL NOTE:
FLOOR LEVELS ARE BASED ON EXISTING BUILDING SURVEY INFORMATION. NEW FLOOR LEVELS ARE TO MATCH WHERE NEW AND EXISTING MEET AS INDICATED IN PLANS, ANY DISCREPANCIES ARE TO BE REPORTED TO THE ARCHITECT FOR COORDINATION PRIOR TO POURING CONCRETE.

11/17/2014 3:06:34 PM

100% Construction Documents

bassetti architects
71 Columbia Street, Suite 500
Seattle, Washington 98104
(206) 340 9500

ASSOCIATE ARCHITECT
AMUNDSEN ASSOCIATES LLC
212 E Second Street
Casper, WY 82601
(307) 234-9999

CIVIL ENGINEER
WLC ENGINEERING SURVEYING PLANNING
200 Pronghorn St.
Casper, WY 82601
(307) 266 2524

LANDSCAPE ARCHITECT
SWIFT COMPANY LLC
3131 Western Avenue Suite M423
Seattle, WA 98121
(206) 632 2038

STRUCTURAL ENGINEER
PCS STRUCTURAL SOLUTIONS
1250 Pacific Ave Suite 701
Tacoma, WA 98402
(253) 383-2797

MECHANICAL & ELECTRICAL ENGINEERS
WSP GROUP
600 University Street Suite 500
Seattle, WA 98101
(206) 342 9900

THEATER CONSULTANT
PLA DESIGNS INC.
6230 SW Zabaco Terrace
Aloha, OR 97007
(503) 642 2168

FOOD SERVICE CONSULTANT
JLR DESIGN GROUP
557 Roy Street Suite 175A
Seattle, WA 98109
(206) 625 0070

ACOUSTICAL & A/V CONSULTANT
SPARLING
4100 194th Street SW, Suite 400
Lynnwood, WA 98036
(206) 667 0555

CONSTRUCTION MANAGER AT RISK
AP WYOMING
1800 Carey Avenue, 4th Floor
Cheyenne, Wyoming 82001
(307) 426-4242

LICENSED ARCHITECT KEVIN BROOKS C-2547 Date 11/20/14 STATE OF WYOMING

0 1/2" 1" 2"
THIS DRAWING IS 36" X 48"
USE THIS SCALE TO VERIFY CORRECT DRAWING SIZE

#	REVISIONS	DATE

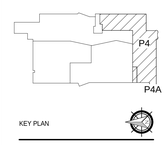

KEY PLAN

NATRONA COUNTY SCHOOL DISTRICT

Natrona County High School

930 SOUTH ELM STREET
CASPER WY 82601

JOB NO: 11855.00
ISSUE DATE: 11/20/2014
DRAWN BY: MB

PHASE 4 THEATER WING ELEVATIONS

A2.412

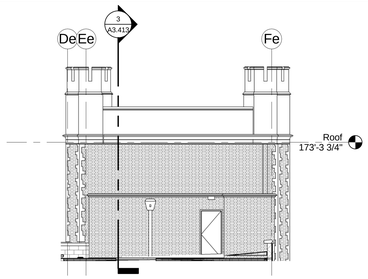

5 PH4_SE WING ELEVATION - PENTHOUSE NORTH
1/8" = 1'-0"

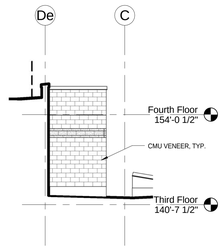

2 PH4_SE WING ELEVATION - NORTH
1/8" = 1'-0"

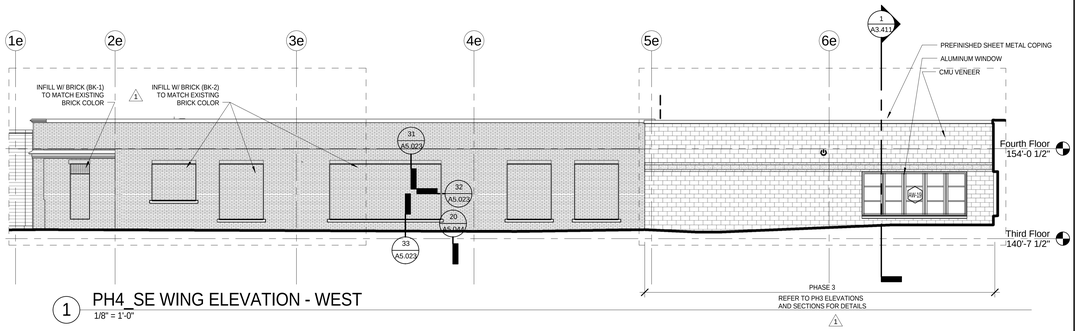

1 PH4_SE WING ELEVATION - WEST
1/8" = 1'-0"

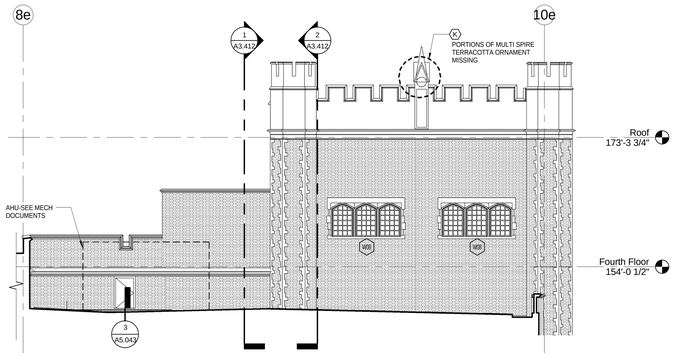

8 PH4_THEATER WING ELEVATION - PENTHOUSE WEST
1/8" = 1'-0"

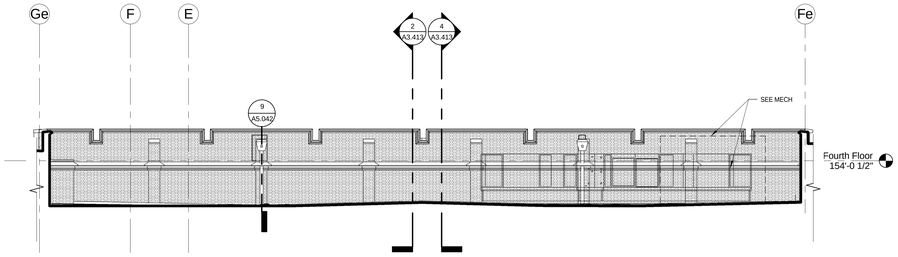

7 PH4_THEATER WING ELEVATION - ROOF DIVIDE SOUTH
1/8" = 1'-0"

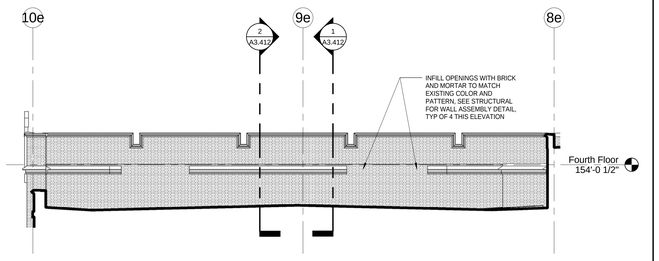

6 PH4_THEATER WING ELEVATION - ROOF DIVIDE EAST
1/8" = 1'-0"

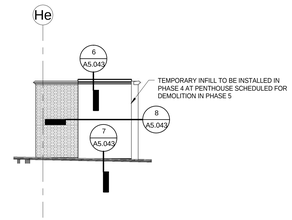

9 PH 4 PENTHOUSE ELEVATION
1/8" = 1'-0"

MASONRY RESTORATION NOTES:

1. SALVAGE EXISTING EXTERIOR MASONRY INCLUDING BRICK, TERRA COTTA, AND STONE FROM SECTIONS OF DEMOLISHED EXISTING BUILDING(S). PROTECT AND STORE SALVAGED PIECES FOR REINSTALLATION WHERE NEEDED IN NEW CONSTRUCTION. COORDINATE DELIVERY TO OWNER OF ANY EXTRA PIECES AFTER CONSTRUCTION IS COMPLETED.

2. REPOINT APPROXIMATELY 5% OF EXISTING EXTERIOR BRICK TO REMAIN IN ADDITION TO SPECIFIC AREAS NOTED IN DOCUMENTS TO BE REPOINTED. REVIEW AREAS WITH ARCHITECT BEFORE BEGINNING WORK.

3. REPOINT 100% OF EXISTING TERRA COTTA TO REMAIN.

4. SEE 8/A2.411 FOR TYPICAL CONDITION OF EXISTING TERRA COTTA WINDOW SURROUNDS. ASSUME SIMILAR TYPE AND QUANTITY OF DAMAGE FOR ALL EXISTING TERRA COTTA WINDOW SURROUNDS.

5. CLEAN 100% OF EXISTING EXTERIOR MASONRY TO REMAIN, INCLUDING ALL BRICK, TERRA COTTA, AND STONE.

MASONRY RESTORATION KEY NOTES

A	CLEAN MASONRY
B	REMOVE MISCELLANCEOUS ITEMS FROM MASONRY, TYP
C	FILL HOLES WITH MORTAR
D	REPOINT MORTAR JOINTS
E	REPAIR CRACKED TERRA COTTA
F	PATCH CHIPPED AND SPALLING TERRA COTTA, COAT PATCH. DO NOT COAT TERRA COTTA GLAZE.
G	FILL HOLES IN TERRA COTTA AND COAT PATCH
H	COAT CHIPPED TERRA COTTA WHERE BISQUE IS EXPOSED. DO NOT COAT TERRA COTTA GLAZE.
J	REMOVE EXISTING DETERIORATED TERRA COTTA AND INSTALL SALVAGED OR NEW TERRA COTTA
K	PROVIDE SALVAGED OR NEW TERRA COTTA FOR MISSING TERRA COTTA
L	ASSESS DAMAGED TERRA COTTA SILL AND REPAIR OR PROVIDE SALVAGED OR NEW TERRA COTTA SILL TO MATCH EXISTING
M	ASSESS EXISTING DAMAGED TERRA COTTA MULLION/HEAD, REPAIR DAMAGED UNIT OR PROVIDE SALVAGED OR NEW WITH NEW MASONRY TIES
N	REMOVE MISC ITEM AND INFILL WITH SALVAGED BRICK
P	REMOVE MASONRY AND RECONSTRUCT TO MATCH EXISTING WITH SALVAGED MASONRY OR NEW TO MATCH

MATERIAL LEGEND

- EXISTING STONE OR TERRA COTTA
- EXISTING CONCRETE
- NEW CONCRETE
- EXISTING BRICK
- BK-1: NEW FLEMISH BOND BRICK VENEER AT NEW CONSTRUCTION, OR SALVAGED BRICK REINSTALLED AT EXISTING BUILDING WHERE NOTED
- BK-2: NEW RUNNING BOND BRICK VENEER AT NEW CONSTRUCTION, OR SALVAGED BRICK REINSTALLED AT EXISTING BUILDING WHERE NOTED
- NEW BRICK VENEER SOLDIER COURSE BAND, COLOR TO MATCH ADJACENT BRICK TYPE
- CMU-3: NEW RUNNING BOND CONCRETE MASONRY VENEER AT NEW CONSTRUCTION
- CMU-4: NEW SPLIT FACE CMU VENEER SOLDIER COURSE BAND
- MWP-1: METAL WALL PANEL
- MWP-2: METAL WALL PANEL
- MWP-3: METAL WALL PANEL
- ALUMINUM INFILL PANEL AT CURTAIN WALL

GENERAL NOTE:
FLOOR LEVELS ARE BASED ON EXISTING BUILDING SURVEY INFORMATION. NEW FLOOR LEVELS ARE TO MATCH WHERE NEW AND EXISTING MEET AS INDICATED IN PLANS. ANY DISCREPANCIES ARE TO BE REPORTED TO THE ARCHITECT FOR COORDINATION PRIOR TO POURING CONCRETE.

11/17/2014 3:07:05 PM

100% Construction Documents

bassetti architects
71 Columbia Street, Suite 500
Seattle, Washington 98104
(206) 340 9500

ASSOCIATE ARCHITECT
AMUNDSEN ASSOCIATES LLC
212 E Second Street
Casper, WY 82601
(307) 234-9999

CIVIL ENGINEER
WLC ENGINEERING SURVEYING PLANNING
200 Pronghorn St.
Casper, WY 82601
(307) 266 2524

LANDSCAPE ARCHITECT
SWIFT COMPANY LLC
3131 Western Avenue Suite M423
Seattle, WA 98121
(206) 632 2038

STRUCTURAL ENGINEER
PCS STRUCTURAL SOLUTIONS
1250 Pacific Ave Suite 701
Tacoma, WA 98402
(253) 383-2797

MECHANICAL & ELECTRICAL ENGINEERS
WSP GROUP
600 University Street Suite 500
Seattle, WA 98101
(206) 342 9900

THEATER CONSULTANT
PLA DESIGNS INC.
6230 SW Zabaco Terrace
Aloha, OR 97007
(503) 642 2168

FOOD SERVICE CONSULTANT
JLR DESIGN GROUP
557 Roy Street Suite 175A
Seattle, WA 98109
(206) 625 0070

ACOUSTICAL & A/V CONSULTANT
SPARLING
4100 194th Street SW, Suite 400
Lynnwood, WA 98036
(206) 667 0555

CONSTRUCTION MANAGER AT RISK
AP WYOMING
1800 Carey Avenue, 4th Floor
Cheyenne, Wyoming 82001
(307) 426-4242

LICENSED ARCHITECT
KEVIN BROSNAHAN
C-2547
Date 11/20/14
STATE OF WYOMING

0" 1/2" 1" 2"
THIS DRAWING IS 36" X 48"
USE THIS SCALE TO VERIFY
CORRECT DRAWING SIZE

1	PR 0011	08/01/2014
Δ	REVISIONS	DATE

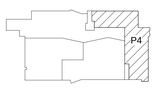

KEY PLAN

NATRONA COUNTY SCHOOL DISTRICT

Natrona County High School

930 SOUTH ELM STREET
CASPER WY 82601

JOB NO.: 11855.00
ISSUE DATE: 11/20/2014
DRAWN BY: LS

PHASE 4
THEATER
WING
ELEVATIONS
MISC.

A2.413

NOTE: SEE 5 / A2.362 FOR TYPICAL DEVICE HEIGHTS AND GENERAL ELEVATION NOTES

NOTE: SEE C / A6.071 FOR TEACHING WALL ELECTRICAL DEVICE HEIGHTS AND GENERAL ELEVATION NOTES

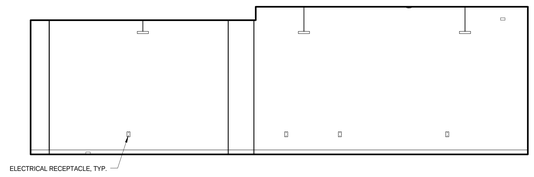

1A 0052 CLASSROOM NORTH
1/4" = 1'-0"

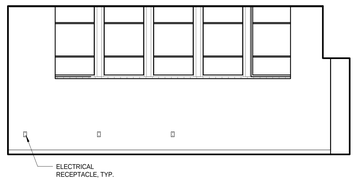

1B 0052 CLASSROOM EAST
1/4" = 1'-0"

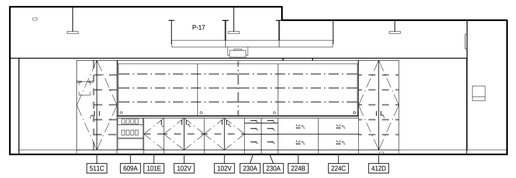

1C 0052 CLASSROOM SOUTH
1/4" = 1'-0"

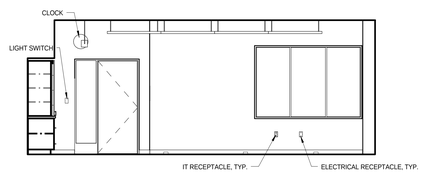

1D 0052 CLASSROOM WEST
1/4" = 1'-0"

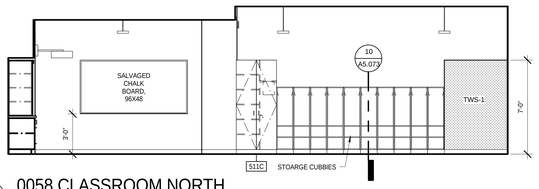

2A 0058 CLASSROOM NORTH
1/4" = 1'-0"

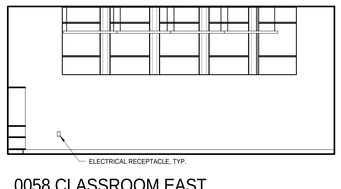

2B 0058 CLASSROOM EAST
1/4" = 1'-0"

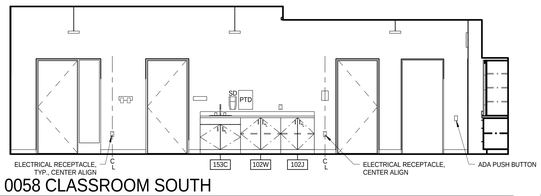

2C 0058 CLASSROOM SOUTH
1/4" = 1'-0"

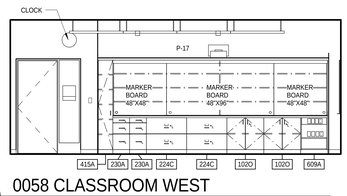

2D 0058 CLASSROOM WEST
1/4" = 1'-0"

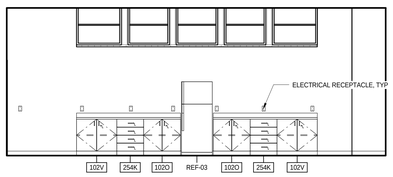

3B 0062A KITCHEN EAST
1/4" = 1'-0"

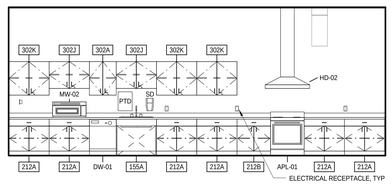

3D 0062A KITCHEN WEST
1/4" = 1'-0"

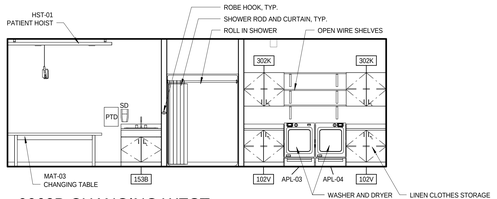

4D 0062B CHANGING WEST
1/4" = 1'-0"

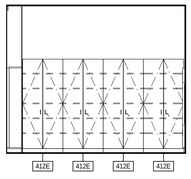

5A 0063 SENSORY ROOM NORTH
1/4" = 1'-0"

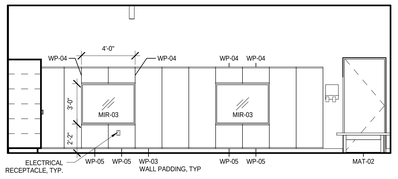

5B 0063 SENSORY ROOM EAST
1/4" = 1'-0"

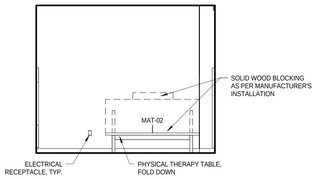

5C 0063 SENSORY ROOM SOUTH
1/4" = 1'-0"

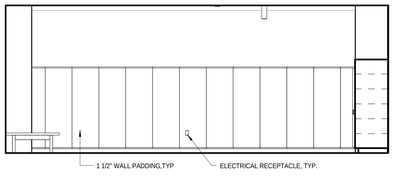

5D 0063 SENSORY ROOM WEST
1/4" = 1'-0"

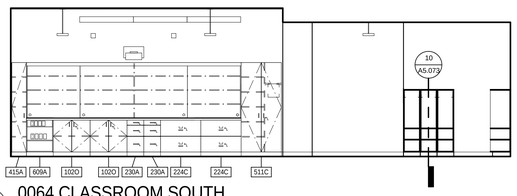

6C 0064 CLASSROOM SOUTH
1/4" = 1'-0"

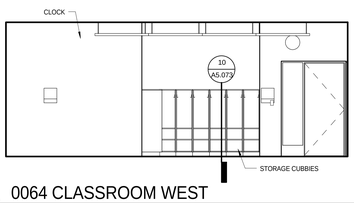

6D 0064 CLASSROOM WEST
1/4" = 1'-0"

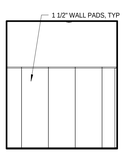

7A 0064B ROOM NORTH
1/4" = 1'-0"

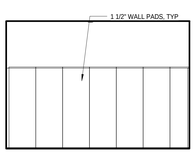

7B 0064B ROOM EAST
1/4" = 1'-0"

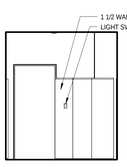

7C 0064B ROOM SOUTH
1/4" = 1'-0"

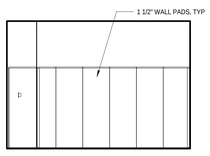

7D 0064B ROOM WEST
1/4" = 1'-0"

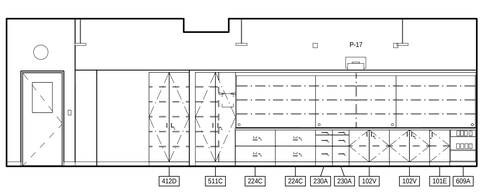

8A 0066 CLASSROOM NORTH
1/4" = 1'-0"

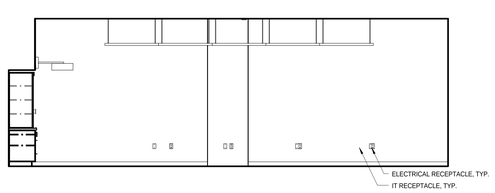

8B 0066 CLASSROOM EAST
1/4" = 1'-0"

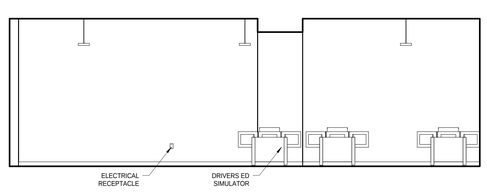

8C 0066 CLASSROOM SOUTH
1/4" = 1'-0"

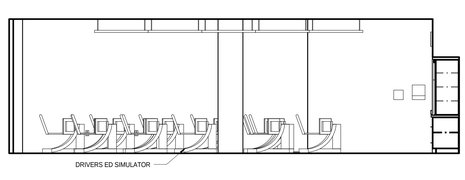

8D 0066 CLASSROOM WEST
1/4" = 1'-0"

11/17/2014 11:11:00 AM

100% Construction Documents

bassetti architects
71 Columbia Street, Suite 500
Seattle, Washington 98104
(206) 340 9500

ASSOCIATE ARCHITECT
AMUNDSEN ASSOCIATES LLC
212 E Second Street
Casper, WY 82601
(307) 234-9999

CIVIL ENGINEER
WLC ENGINEERING SURVEYING PLANNING
200 Pronghorn St.
Casper, WY 82601
(307) 266 2524

LANDSCAPE ARCHITECT
SWIFT COMPANY LLC
3131 Western Avenue Suite M423
Seattle, WA 98121
(206) 632 2038

STRUCTURAL ENGINEER
PCS STRUCTURAL SOLUTIONS
1250 Pacific Ave Suite 701
Tacoma, WA 98402
(253) 383-2797

MECHANICAL & ELECTRICAL ENGINEERS
WSP GROUP
600 University Street Suite 500
Seattle, WA 98101
(206) 342 9900

THEATER CONSULTANT
PLA DESIGNS INC.
6230 SW Zabaco Terrace
Aloha, OR 97007
(503) 642 2168

FOOD SERVICE CONSULTANT
JLR DESIGN GROUP
557 Roy Street Suite 175A
Seattle, WA 98109
(206) 625 0070

ACOUSTICAL & A/V CONSULTANT
SPARLING
4100 194th Street SW, Suite 400
Lynnwood, WA 98036
(206) 667 0555

CONSTRUCTION MANAGER AT RISK
AP WYOMING
1800 Carey Avenue, 4th Floor
Cheyenne, Wyoming 82001
(307) 426-4242

LICENSED ARCHITECT C-2547 MELVIN BROCKMAN STATE OF WYOMING
Date 11/20/14

0" 1/2" 1" 2"
THIS DRAWING IS 36" X 48"
USE THIS SCALE TO VERIFY CORRECT DRAWING SIZE

REVISIONS DATE

P4

KEY PLAN

NATRONA COUNTY SCHOOL DISTRICT

Natrona County High School

930 SOUTH ELM STREET
CASPER WY 82601

JOB NO: 11855.00
ISSUE DATE: 11/20/2014
DRAWN BY: ARC

PHASE 4
INTERIOR ELEVATIONS

A2.461

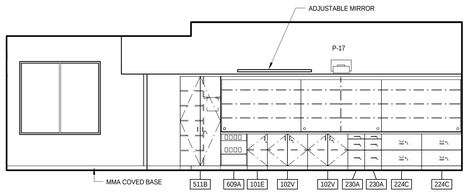

1A 1052 NUTRITION LAB NORTH
1/4" = 1'-0"

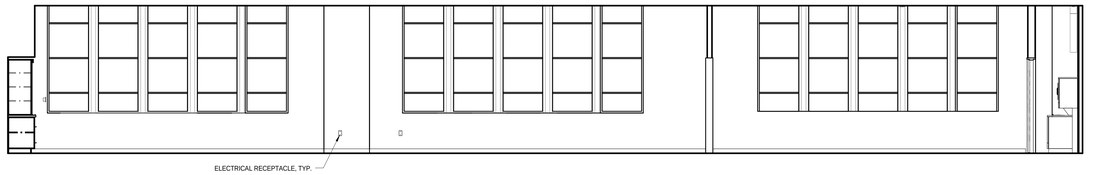

1B 1052 NUTRITION LAB EAST
1/4" = 1'-0"

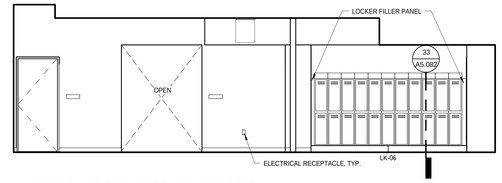

1C 1052 NUTRITION LAB SOUTH
1/4" = 1'-0"

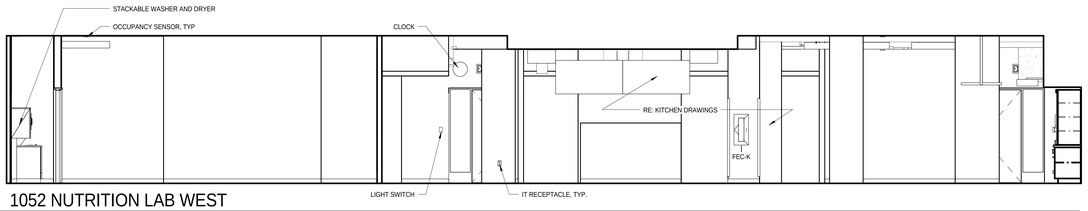

1D 1052 NUTRITION LAB WEST
1/4" = 1'-0"

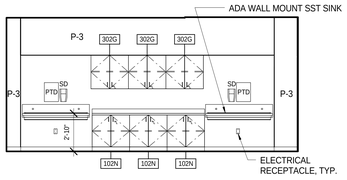

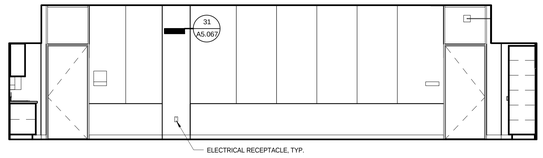

2A 1065 LEARNING LAB NORTH
1/4" = 1'-0"

2B 1065 LEARNING LAB EAST
1/4" = 1'-0"

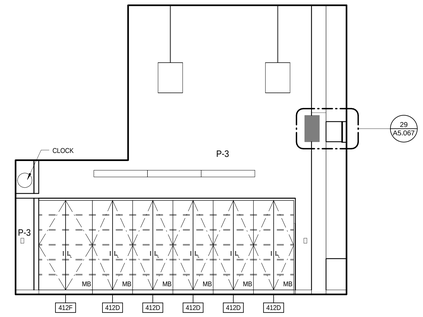

2C 1065 LEARNING LAB SOUTH
1/4" = 1'-0"

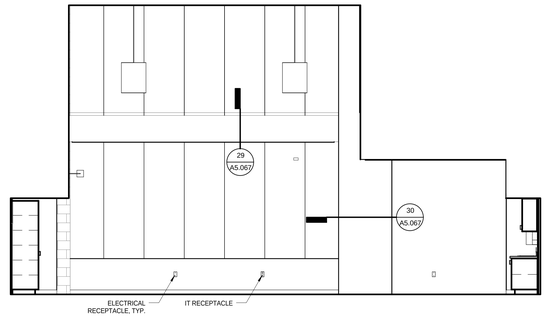

2D 1065 LEARNING LAB WEST
1/4" = 1'-0"

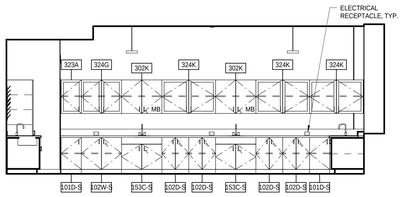

3A 1062 LABORATORY NORTH
1/4" = 1'-0"

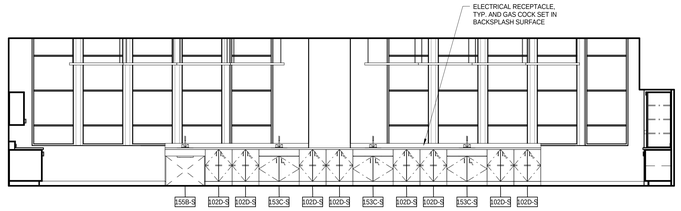

3B 1062 LABORATORY EAST
1/4" = 1'-0"

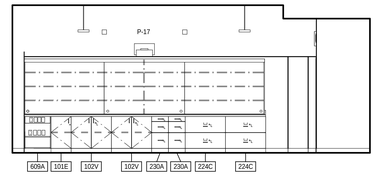

3C 1062 LABORATORY SOUTH
1/4" = 1'-0"

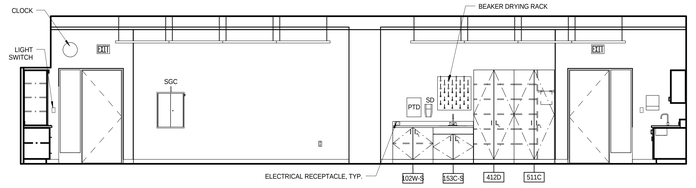

3D 1062 LABORATORY WEST
1/4" = 1'-0"

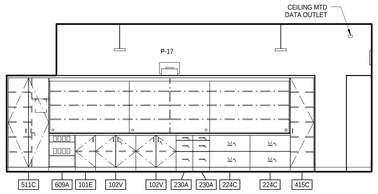

4A 1070 CLASSROOM NORTH
1/4" = 1'-0"

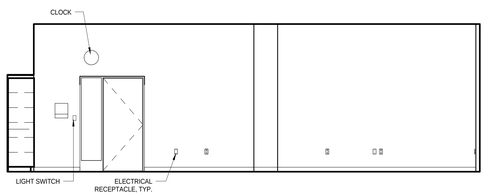

4B 1070 CLASSROOM EAST
1/4" = 1'-0"

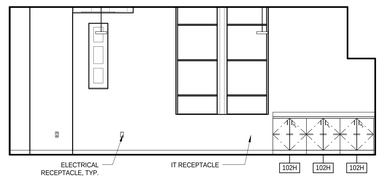

4C 1070 CLASSROOM SOUTH
1/4" = 1'-0"

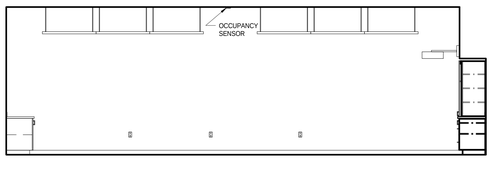

4D 1070 CLASSROOM WEST
1/4" = 1'-0"

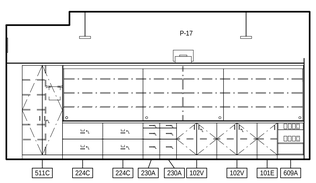

5A 1066 CLASSROOM NORTH
1/4" = 1'-0"

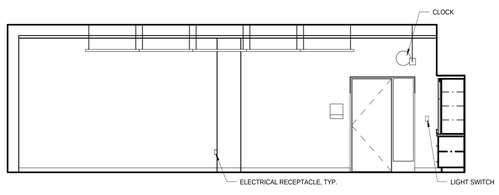

5D 1066 CLASSROOM WEST
1/4" = 1'-0"

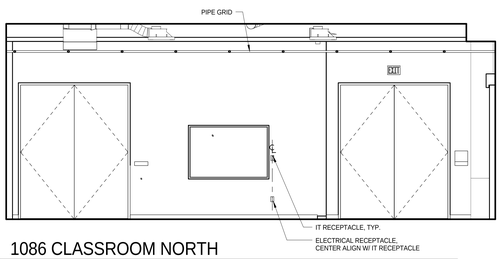

6A 1086 CLASSROOM NORTH
1/4" = 1'-0"

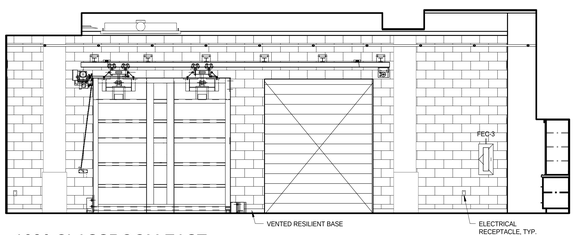

6B 1086 CLASSROOM EAST
1/4" = 1'-0"

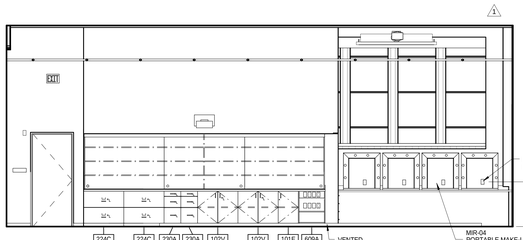

6C 1086 CLASSROOM SOUTH
1/4" = 1'-0"

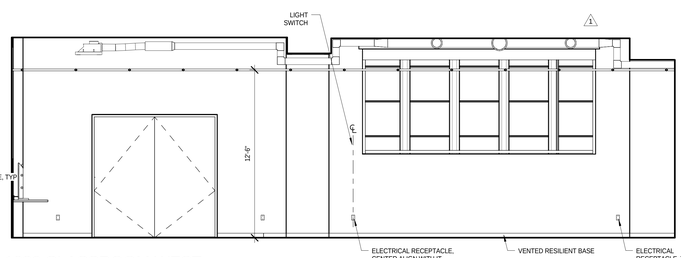

6D 1086 CLASSROOM WEST
1/4" = 1'-0"

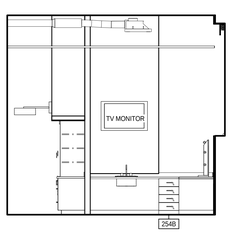

6E PH4_1086_EAST NICHE
1/4" = 1'-0"

NOTE: SEE 5 / A2.362 FOR TYPICAL DEVICE HEIGHTS AND GENERAL ELEVATION NOTES

NOTE: SEE C / A6.071 FOR TEACHING WALL ELECTRICAL DEVICE HEIGHTS AND GENERAL ELEVATION NOTES

11/17/2014 11:11:59 AM

100% Construction Documents

bassetti architects

71 Columbia Street, Suite 500
Seattle, Washington 98104
(206) 340 9500

ASSOCIATE ARCHITECT
AMUNDSEN ASSOCIATES LLC
212 E Second Street
Casper, WY 82601
(307) 234-9999

CIVIL ENGINEER
WLC ENGINEERING SURVEYING PLANNING
200 Pronghorn St.
Casper, WY 82601
(307) 266 2524

LANDSCAPE ARCHITECT
SWIFT COMPANY LLC
3131 Western Avenue Suite M423
Seattle, WA 98121
(206) 632 2038

STRUCTURAL ENGINEER
PCS STRUCTURAL SOLUTIONS
1250 Pacific Ave Suite 701
Tacoma, WA 98402
(253) 383-2797

MECHANICAL & ELECTRICAL ENGINEERS
WSP GROUP
600 University Street Suite 500
Seattle, WA 98101
(206) 342 9900

THEATER CONSULTANT
PLA DESIGNS INC.
6230 SW Zabaco Terrace
Aloha, OR 97007
(503) 642 2168

FOOD SERVICE CONSULTANT
JLR DESIGN GROUP
557 Roy Street Suite 175A
Seattle, WA 98109
(206) 625 0070

ACOUSTICAL & A/V CONSULTANT
SPARLING
4100 194th Street SW, Suite 400
Lynnwood, WA 98036
(206) 667 0555

CONSTRUCTION MANAGER AT RISK
AP WYOMING
1800 Carey Avenue, 4th Floor
Cheyenne, Wyoming 82001
(307) 426-4242

LICENSED ARCHITECT
C-2547
DARWIN BROCKETT
Date: 11/20/14
STATE OF WYOMING

0" 1/2" 1" 2"

THIS DRAWING IS 36" X 48"
USE THIS SCALE TO VERIFY CORRECT DRAWING SIZE

1 95% CD-ADDENDUM NO.4 06/27/2014
REVISIONS DATE

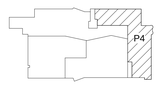

KEY PLAN

NATRONA COUNTY SCHOOL DISTRICT

Natrona County High School

930 SOUTH ELM STREET
CASPER WY 82601

JOB NO: 11855.00
ISSUE DATE: 11/20/2014
DRAWN BY: ARC

PHASE 4
INTERIOR ELEVATIONS

A2.462

NOTE: SEE 5 / A2.362 FOR TYPICAL DEVICE HEIGHTS AND GENERAL ELEVATION NOTES

NOTE: SEE C / A6.071 FOR TEACHING WALL ELECTRICAL DEVICE HEIGHTS AND GENERAL ELEVATION NOTES

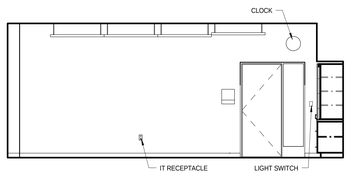

1D 2052 CLASSROOM WEST
1/4" = 1'-0"

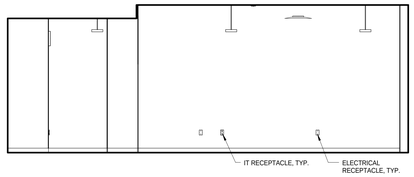

2A 2056 CLASSROOM NORTH
1/4" = 1'-0"

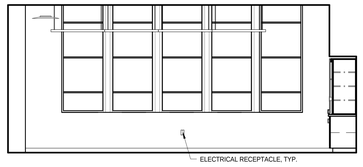

2B 2056 CLASSROOM EAST
1/4" = 1'-0"

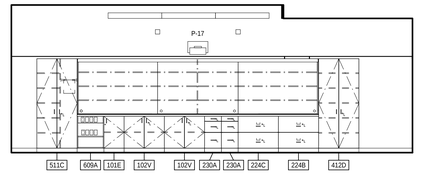

2C 2056 CLASSROOM SOUTH
1/4" = 1'-0"

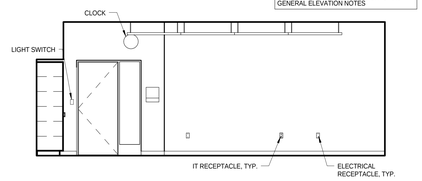

2D 2056 CLASSROOM WEST
1/4" = 1'-0"

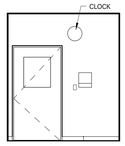

3A 2060A OFFICE NORTH
1/4" = 1'-0"

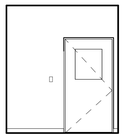

3C 2060A OFFICE SOUTH
1/4" = 1'-0"

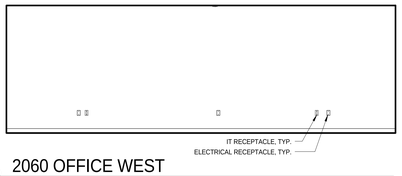

3D 2060 OFFICE WEST
1/4" = 1'-0"

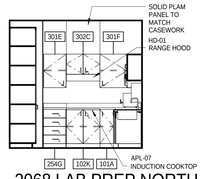

5A 2068 LAB PREP NORTH
1/4" = 1'-0"

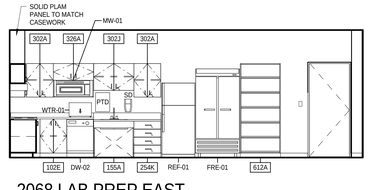

5B 2068 LAB PREP EAST
1/4" = 1'-0"

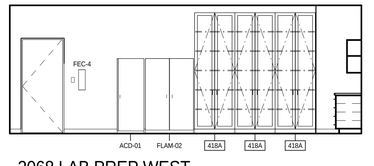

5D 2068 LAB PREP WEST
1/4" = 1'-0"

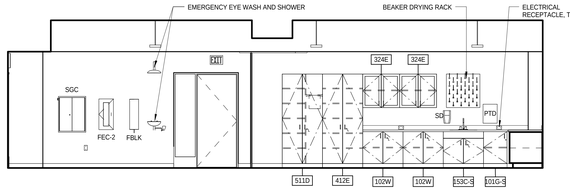

6A 2066 LABORATORY NORTH
1/4" = 1'-0"

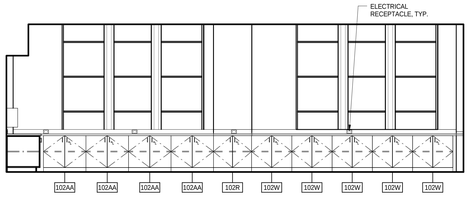

6B 2066 LABORATORY EAST
1/4" = 1'-0"

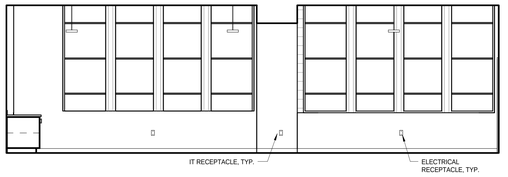

6C 2066 LABORATORY SOUTH
1/4" = 1'-0"

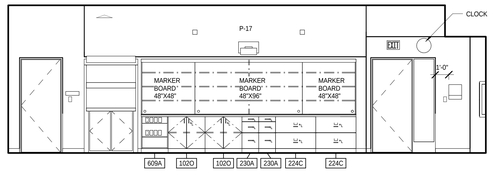

6D 2066 LABORATORY WEST
1/4" = 1'-0"

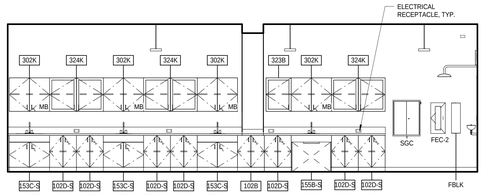

7A 2070 LABORATORY NORTH
1/4" = 1'-0"

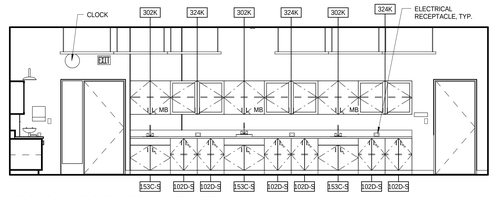

7B 2070 LABORATORY EAST
1/4" = 1'-0"

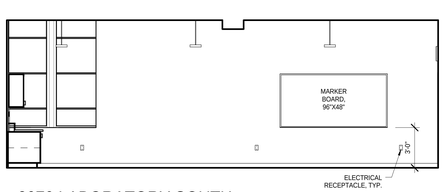

7C 2070 LABORATORY SOUTH
1/4" = 1'-0"

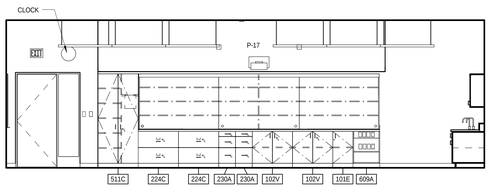

7D 2070 LABORATORY WEST
1/4" = 1'-0"

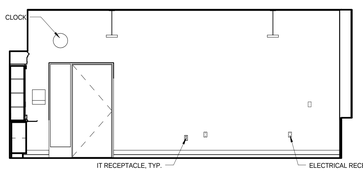

8A 2074 CLASSROOM NORTH
1/4" = 1'-0"

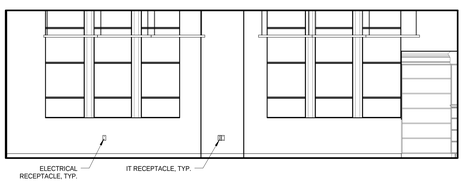

8B 2074 CLASSROOM EAST
1/4" = 1'-0"

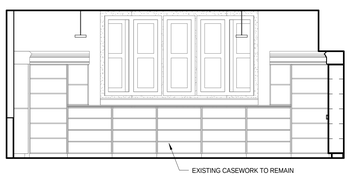

8C 2074 CLASSROOM SOUTH
1/4" = 1'-0"

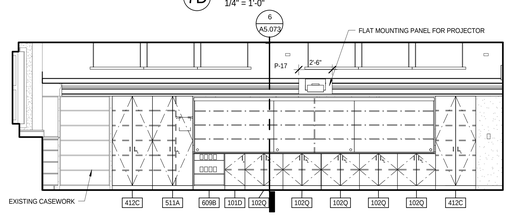

8D 2074 CLASSROOM WEST
1/4" = 1'-0"

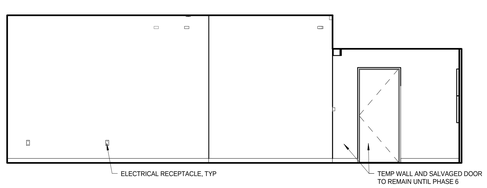

9A 2086 CLASSROOM NORTH
1/4" = 1'-0"

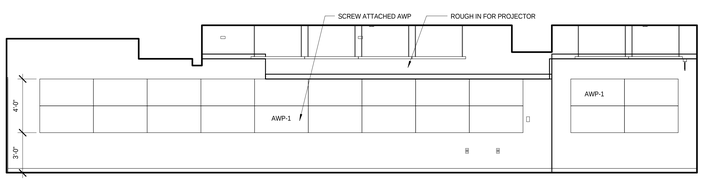

9B 2086 CLASSROOM EAST
1/4" = 1'-0"

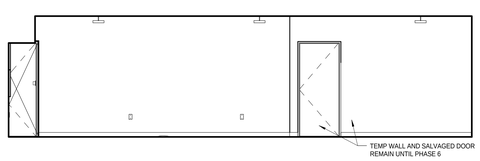

9C 2086 CLASSROOM SOUTH
1/4" = 1'-0"

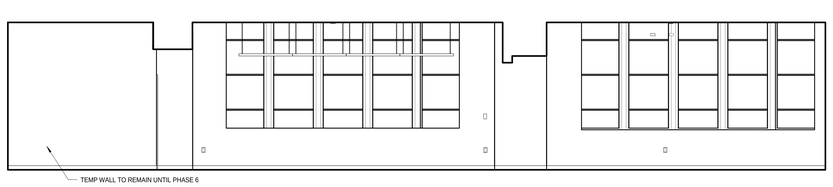

9D 2086 CLASSROOM EAST
1/4" = 1'-0"

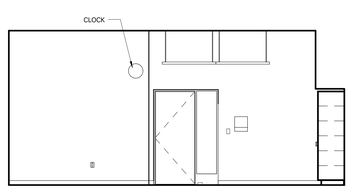

10D 3052 CLASSROOM WEST
1/4" = 1'-0"

11/17/2014 11:13:08 AM

bassetti architects

71 Columbia Street, Suite 500
Seattle, Washington 98104
(206) 340 9500

ASSOCIATE ARCHITECT
AMUNDSEN ASSOCIATES LLC
212 E Second Street
Casper, WY 82601
(307) 234-9999

CIVIL ENGINEER
WLC ENGINEERING SURVEYING PLANNING
200 Pronghorn St.
Casper, WY 82601
(307) 266 2524

LANDSCAPE ARCHITECT
SWIFT COMPANY LLC
3131 Western Avenue Suite M423
Seattle, WA 98121
(206) 632 2038

STRUCTURAL ENGINEER
PCS STRUCTURAL SOLUTIONS
1250 Pacific Ave Suite 701
Tacoma, WA 98402
(253) 383-2797

MECHANICAL & ELECTRICAL ENGINEERS
WSP GROUP
600 University Street Suite 500
Seattle, WA 98101
(206) 342 9900

THEATER CONSULTANT
PLA DESIGNS INC.
6230 SW Zabaco Terrace
Aloha, OR 97007
(503) 642 2168

FOOD SERVICE CONSULTANT
JLR DESIGN GROUP
557 Roy Street Suite 175A
Seattle, WA 98109
(206) 625 0070

ACOUSTICAL & A/V CONSULTANT
SPARLING
4100 194th Street SW, Suite 400
Lynnwood, WA 98036
(206) 667 0555

CONSTRUCTION MANAGER AT RISK
AP WYOMING
1800 Carey Avenue, 4th Floor
Cheyenne, Wyoming 82001
(307) 426-4242

LICENSED ARCHITECT LEVIN BROCKMAN C-2547 Date 11/20/14 STATE OF WYOMING

0 1/2" 1" 2"

THIS DRAWING IS 36" X 48"
USE THIS SCALE TO VERIFY CORRECT DRAWING SIZE

#	REVISIONS	DATE

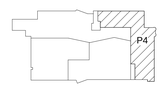

KEY PLAN

NATRONA COUNTY SCHOOL DISTRICT

Natrona County High School

930 SOUTH ELM STREET
CASPER WY 82601

JOB NO: 11855.00
ISSUE DATE: 11/20/2014
DRAWN BY: ARC

100% Construction Documents

PHASE 4
INTERIOR ELEVATIONS

A2.463

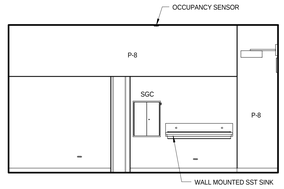

2A 3063 LEARNING LAB NORTH
1/4" = 1'-0"

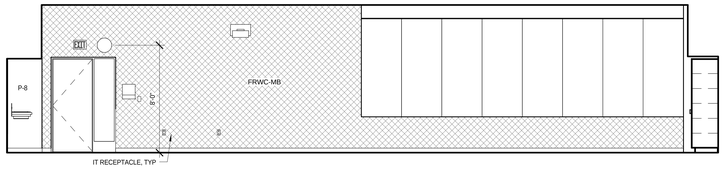

2B 3063 LEARNING LAB EAST
1/4" = 1'-0"

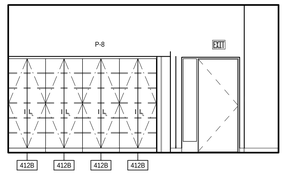

2C 3063 LEARNING LAB SOUTH
1/4" = 1'-0"

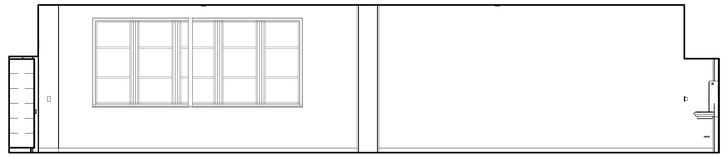

2D 3063 LEARNING LAB WEST
1/4" = 1'-0"

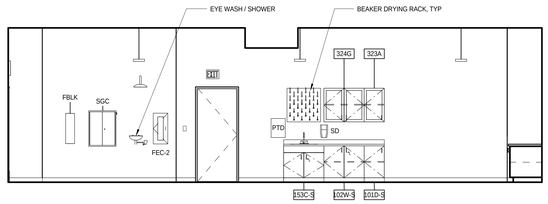

3A 3066 LABORATORY NORTH
1/4" = 1'-0"

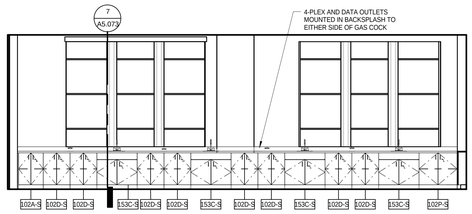

3B 3066 LABORATORY EAST
1/4" = 1'-0"

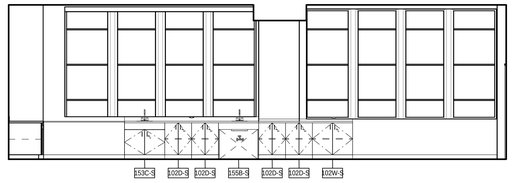

3C 3066 LABORATORY SOUTH
1/4" = 1'-0"

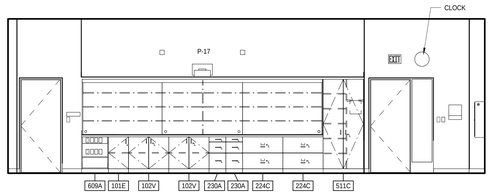

3D 3066 LABORATORY WEST
1/4" = 1'-0"

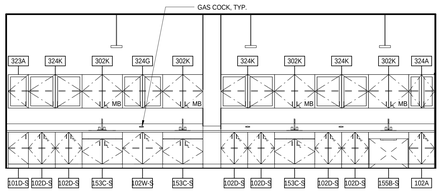

4A 3070 LABORATORY NORTH
1/4" = 1'-0"

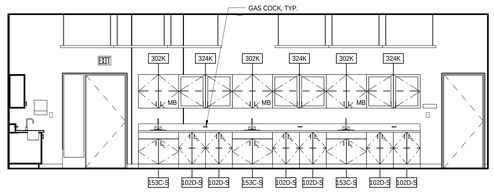

4B 3070 LABORATORY EAST
1/4" = 1'-0"

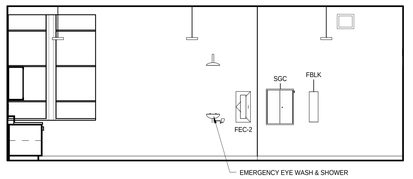

4C 3070 LABORATORY SOUTH
1/4" = 1'-0"

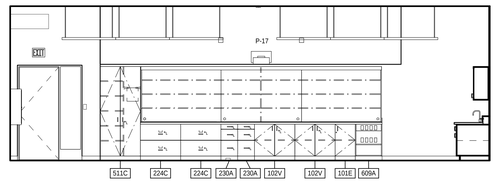

4D 3070 LABORATORY WEST
1/4" = 1'-0"

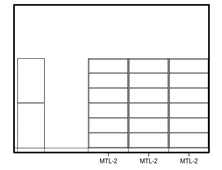

5C 3072 STORAGE SOUTH
1/4" = 1'-0"

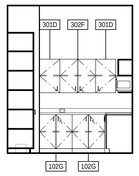

6A 3068 LAB PREP NORTH
1/4" = 1'-0"

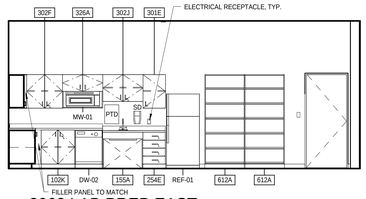

6B 3068 LAB PREP EAST
1/4" = 1'-0"

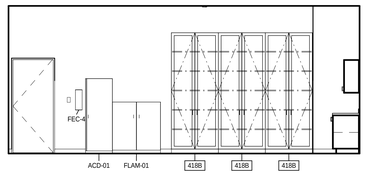

6D 3068 LAB PREP WEST
1/4" = 1'-0"

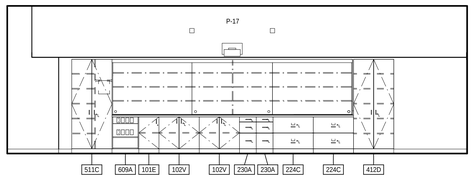

7D 3074 CLASSROOM WEST
1/4" = 1'-0"

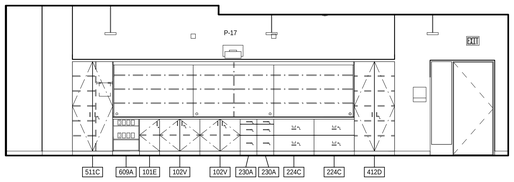

8A 3086 CLASSROOM NORTH
1/4" = 1'-0"

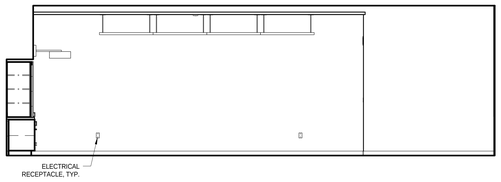

8B 3086 CLASSROOM EAST
1/4" = 1'-0"

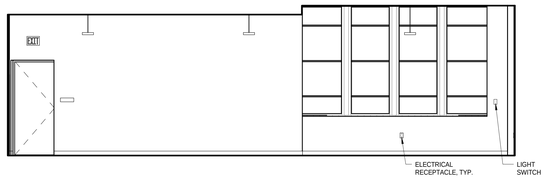

8C 3086 CLASSROOM SOUTH
1/4" = 1'-0"

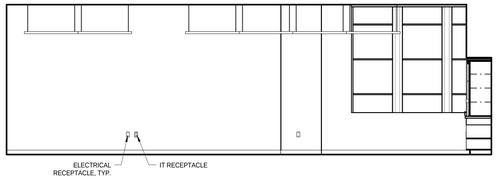

8D 3086 CLASSROOM WEST
1/4" = 1'-0"

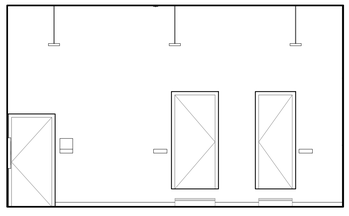

10A 4074 TEACHER COLLABORATION NORTH
1/4" = 1'-0"

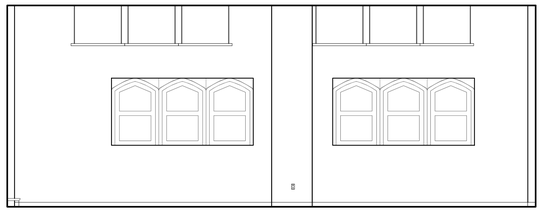

10B 4074 TEACHER COLLABORATION EAST
1/4" = 1'-0"

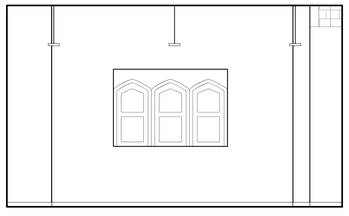

10C 4074 TEACHER COLLABORATION SOUTH
1/4" = 1'-0"

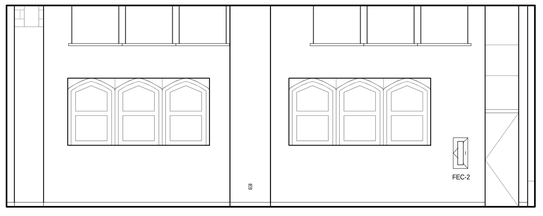

10D 4074 TEACHER COLLABORATION WEST
1/4" = 1'-0"

NOTE: SEE 5 / A2.362 FOR TYPICAL DEVICE HEIGHTS AND GENERAL ELEVATION NOTES

NOTE: SEE C / A6.071 FOR TEACHING WALL ELECTRICAL DEVICE HEIGHTS AND GENERAL ELEVATION NOTES

11/17/2014 11:14:10 AM

100% Construction Documents

bassetti architects

71 Columbia Street, Suite 500
Seattle, Washington 98104
(206) 340 9500

ASSOCIATE ARCHITECT
AMUNDSEN ASSOCIATES LLC
212 E Second Street
Casper, WY 82601
(307) 234-9999

CIVIL ENGINEER
WLC ENGINEERING SURVEYING PLANNING
200 Pronghorn St.
Casper, WY 82601
(307) 266 2524

LANDSCAPE ARCHITECT
SWIFT COMPANY LLC
3131 Western Avenue Suite M423
Seattle, WA 98121
(206) 632 2038

STRUCTURAL ENGINEER
PCS STRUCTURAL SOLUTIONS
1250 Pacific Ave Suite 701
Tacoma, WA 98402
(253) 383-2797

MECHANICAL & ELECTRICAL ENGINEERS
WSP GROUP
600 University Street Suite 500
Seattle, WA 98101
(206) 342 9900

THEATER CONSULTANT
PLA DESIGNS INC.
6230 SW Zabaco Terrace
Aloha, OR 97007
(503) 642 2168

FOOD SERVICE CONSULTANT
JLR DESIGN GROUP
557 Roy Street Suite 175A
Seattle, WA 98109
(206) 625 0070

ACOUSTICAL & A/V CONSULTANT
SPARLING
4100 194th Street SW, Suite 400
Lynnwood, WA 98036
(206) 667 0555

CONSTRUCTION MANAGER AT RISK
AP WYOMING
1800 Carey Avenue, 4th Floor
Cheyenne, Wyoming 82001
(307) 426-4242

LICENSED ARCHITECT
C-2547
KEVIN BROOKS
Date 11/20/14
STATE OF WYOMING

0" 1/2" 1" 2"

THIS DRAWING IS 36" X 48"
USE THIS SCALE TO VERIFY
CORRECT DRAWING SIZE

#	REVISIONS	DATE

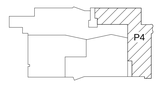

KEY PLAN

NATRONA COUNTY SCHOOL DISTRICT

Natrona County High School

930 SOUTH ELM STREET
CASPER WY 82601

JOB NO: 11855.00
ISSUE DATE: 11/20/2014
DRAWN BY: ARC

PHASE 4
INTERIOR ELEVATIONS

A2.464

NOTE: SEE 5 / A2.362 FOR TYPICAL DEVICE HEIGHTS AND GENERAL ELEVATION NOTES

NOTE: SEE C / A6.071 FOR TEACHING WALL ELECTRICAL DEVICE HEIGHTS AND GENERAL ELEVATION NOTES

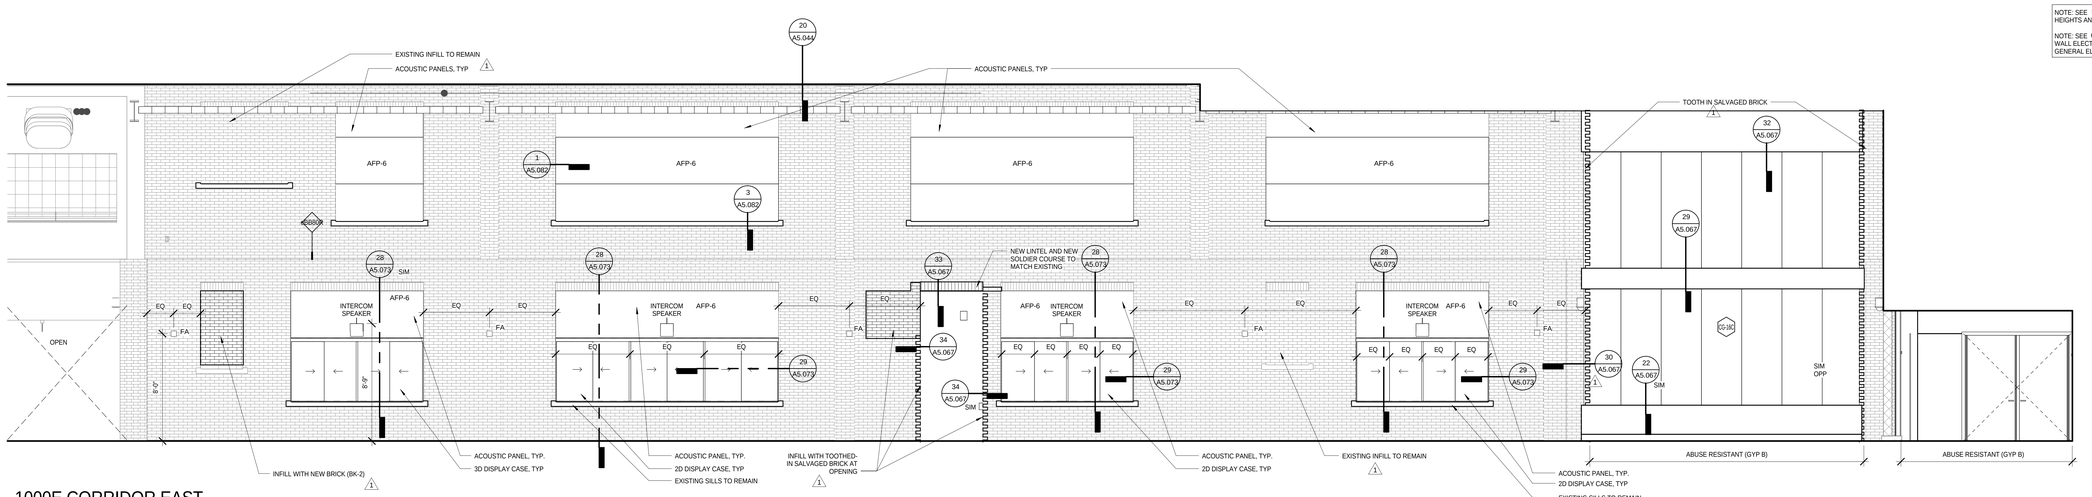

1B 1000E CORRIDOR EAST

1/4" = 1'-0"

bassetti architects

71 Columbia Street, Suite 500
Seattle, Washington 98104
(206) 340 9500

ASSOCIATE ARCHITECT
AMUNDSEN ASSOCIATES LLC
212 E Second Street
Casper, WY 82601
(307) 234-9999

CIVIL ENGINEER
WLC ENGINEERING SURVEYING PLANNING
200 Pronghorn St.
Casper, WY 82601
(307) 266 2524

LANDSCAPE ARCHITECT
SWIFT COMPANY LLC
3131 Western Avenue Suite M423
Seattle, WA 98121
(206) 632 2038

STRUCTURAL ENGINEER
PCS STRUCTURAL SOLUTIONS
1250 Pacific Ave Suite 701
Tacoma, WA 98402
(253) 383-2797

MECHANICAL & ELECTRICAL ENGINEERS
WSP GROUP
600 University Street Suite 500
Seattle, WA 98101
(206) 342 9900

THEATER CONSULTANT
PLA DESIGNS INC.
6230 SW Zabaco Terrace
Aloha, OR 97007
(503) 642 2168

FOOD SERVICE CONSULTANT
JLR DESIGN GROUP
557 Roy Street Suite 175A
Seattle, WA 98109
(206) 625 0070

ACOUSTICAL & A/V CONSULTANT
SPARLING
4100 194th Street SW, Suite 400
Lynnwood, WA 98036
(206) 667 0555

CONSTRUCTION MANAGER AT RISK
AP WYOMING
1800 Carey Avenue, 4th Floor
Cheyenne, Wyoming 82001
(307) 426-4242

LICENSED ARCHITECT
KEVIN BROOKS
C-2547
Date 11/25/14
STATE OF WYOMING

0" 1/2" 1" 2"

THIS DRAWING IS 36" X 48"
USE THIS SCALE TO VERIFY
CORRECT DRAWING SIZE

1	PR 0011	08/01/2014
Δ	REVISIONS	DATE

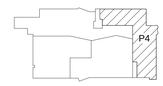

KEY PLAN

NATRONA COUNTY SCHOOL DISTRICT

Natrona County High School

930 SOUTH ELM STREET
CASPER WY 82601

JOB NO.: 11855.00
ISSUE DATE: 11/17/2014
DRAWN BY: ARC

PHASE 4 INTERIOR ELEVATIONS - CORRIDORS

A2.465

100% Construction Documents

11/17/2014 4:25:57 PM

NOTE: SEE 5 / A2.362 FOR TYPICAL DEVICE HEIGHTS AND GENERAL ELEVATION NOTES

NOTE: SEE C / A6.071 FOR TEACHING WALL ELECTRICAL DEVICE HEIGHTS AND GENERAL ELEVATION NOTES

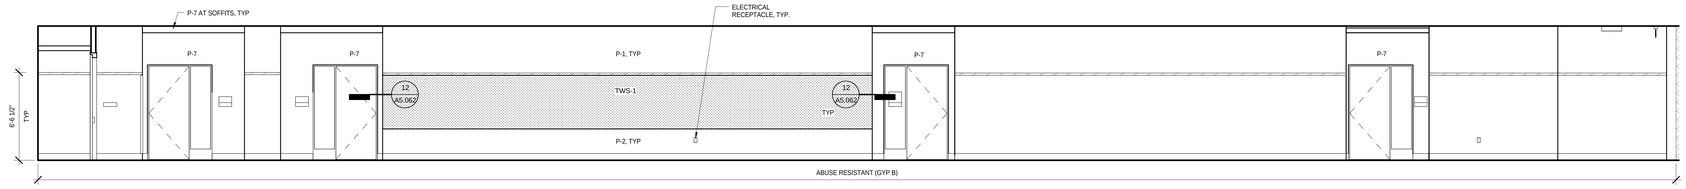

1B 0050 GROUND FL SE HALLWAY EAST
1/4" = 1'-0"

1C 0050 GROUND FL SE HALLWAY SOUTH
1/4" = 1'-0"

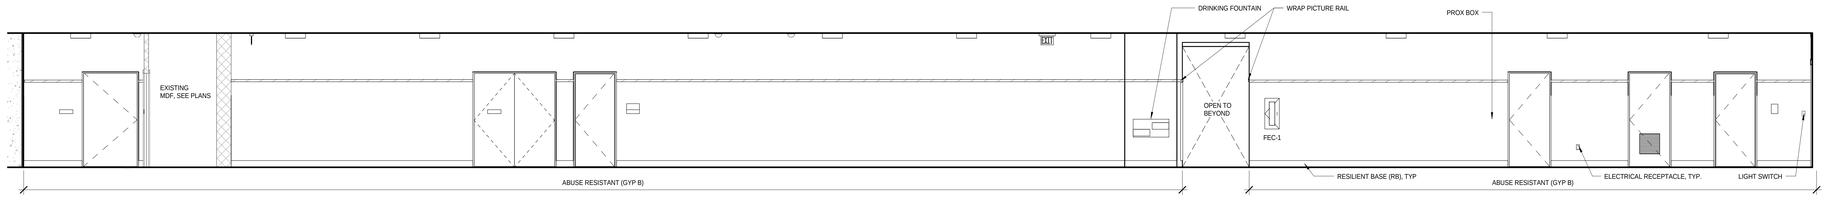

1D 0050 GROUND FL SE HALLWAY WEST
1/4" = 1'-0"

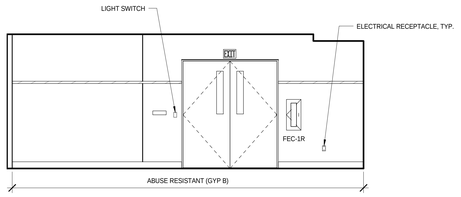

1E 0050 GROUND FL SE HALLWAY EAST PARTIAL
1/4" = 1'-0"

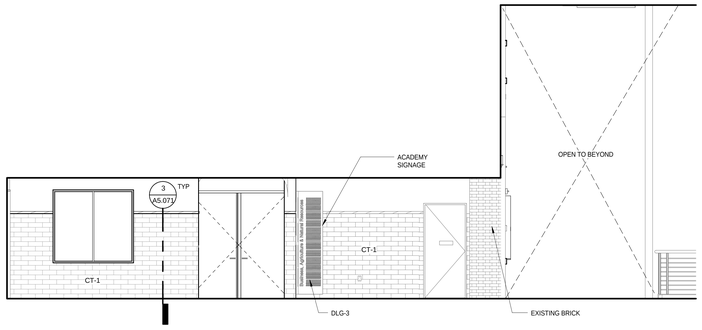

2C 1200A CORRIDOR SOUTH
1/4" = 1'-0"

3B 1050A FIRST FL SE HALLWAY EAST
1/4" = 1'-0"

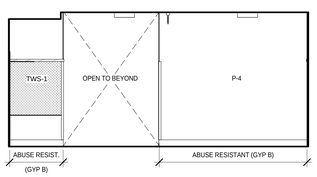

3C 1050A FIRST FL SE HALLWAY SOUTH
1/4" = 1'-0"

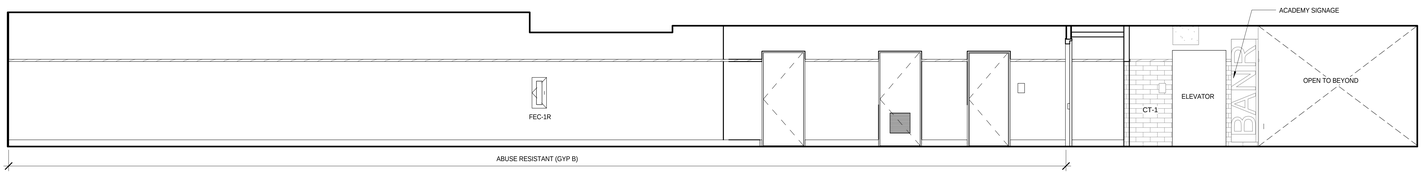

3D 1050A FIRST FL SE HALLWAY WEST
1/4" = 1'-0"

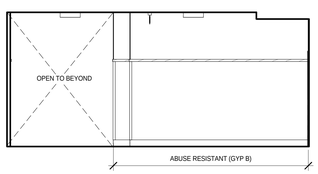

4A 1050A FIRST FL SE HALLWAY NORTH 2
1/4" = 1'-0"

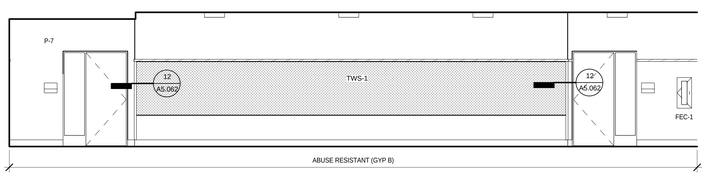

4B 1050A FIRST FL SE HALLWAY EAST 2
1/4" = 1'-0"

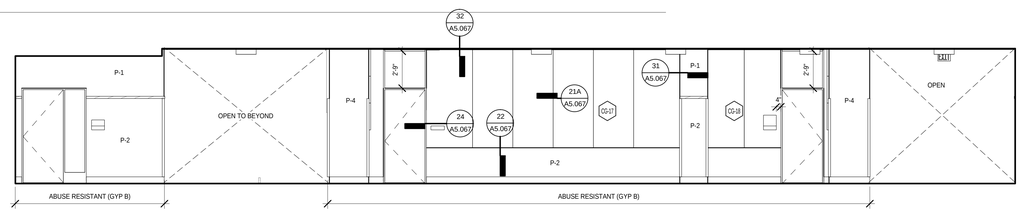

4D 1050A FIRST FL SE HALLWAY WEST 2
1/4" = 1'-0"

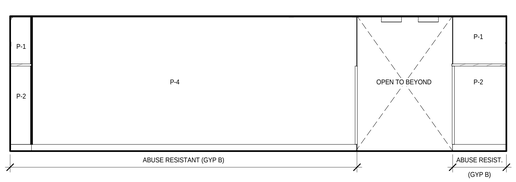

5A 1050B FIRST FL SE HALLWAY NORTH
1/4" = 1'-0"

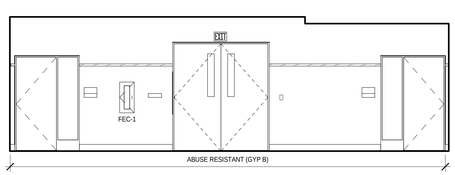

5B 1050B FIRST FL SE HALLWAY EAST
1/4" = 1'-0"

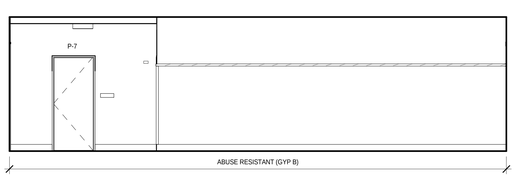

5C 1050B FIRST FL SE HALLWAY SOUTH
1/4" = 1'-0"

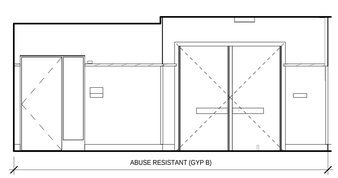

5D 1050B FIRST FL SE HALLWAY WEST
1/4" = 1'-0"

11/18/2014 1:11:26 PM

bassetti architects

71 Columbia Street, Suite 500
Seattle, Washington 98104
(206) 340 9500

ASSOCIATE ARCHITECT
AMUNDSEN ASSOCIATES LLC
212 E Second Street
Casper, WY 82601
(307) 234-9999

CIVIL ENGINEER
WLC ENGINEERING SURVEYING PLANNING
200 Pronghorn St.
Casper, WY 82601
(307) 266 2524

LANDSCAPE ARCHITECT
SWIFT COMPANY LLC
3131 Western Avenue Suite M423
Seattle, WA 98121
(206) 632 2038

STRUCTURAL ENGINEER
PCS STRUCTURAL SOLUTIONS
1250 Pacific Ave Suite 701
Tacoma, WA 98402
(253) 383-2797

MECHANICAL & ELECTRICAL ENGINEERS
WSP GROUP
600 University Street Suite 500
Seattle, WA 98101
(206) 342 9900

THEATER CONSULTANT
PLA DESIGNS INC.
6230 SW Zabaco Terrace
Aloha, OR 97007
(503) 642 2168

FOOD SERVICE CONSULTANT
JLR DESIGN GROUP
557 Roy Street Suite 175A
Seattle, WA 98109
(206) 625 0070

ACOUSTICAL & A/V CONSULTANT
SPARLING
4100 194th Street SW, Suite 400
Lynnwood, WA 98036
(206) 667 0555

CONSTRUCTION MANAGER AT RISK
AP WYOMING
1800 Carey Avenue, 4th Floor
Cheyenne, Wyoming 82001
(307) 426-4242

LICENSED ARCHITECT
C-2547
KEVIN BROOKHART
Date 11/25/14
STATE OF WYOMING

0' 1/2" 1" 2"
THIS DRAWING IS 36" X 48"
USE THIS SCALE TO VERIFY
CORRECT DRAWING SIZE

	REVISIONS	DATE
4		

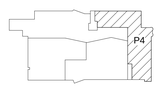

KEY PLAN

NATRONA COUNTY SCHOOL DISTRICT

Natrona County High School

930 SOUTH ELM STREET
CASPER WY 82601

JOB NO: 11855.00
ISSUE DATE: 11/17/2014
DRAWN BY: ARC

PHASE 4
INTERIOR ELEVATIONS - CORRIDORS

A2.466

100% Construction Documents

NOTE: SEE 5 / A2.362 FOR TYPICAL DEVICE HEIGHTS AND GENERAL ELEVATION NOTES

NOTE: SEE C / A6.071 FOR TEACHING WALL ELECTRICAL DEVICE HEIGHTS AND GENERAL ELEVATION NOTES

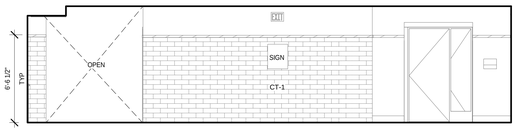

1A 2200A HALLWAY NORTH
1/4" = 1'-0"

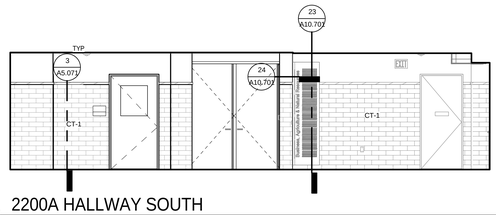

1C 2200A HALLWAY SOUTH
1/4" = 1'-0"

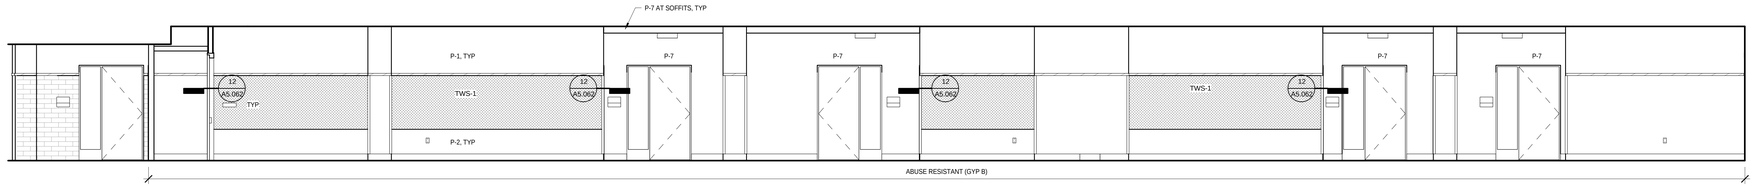

2B 2050 SECOND FL SE HALLWAY EAST
1/4" = 1'-0"

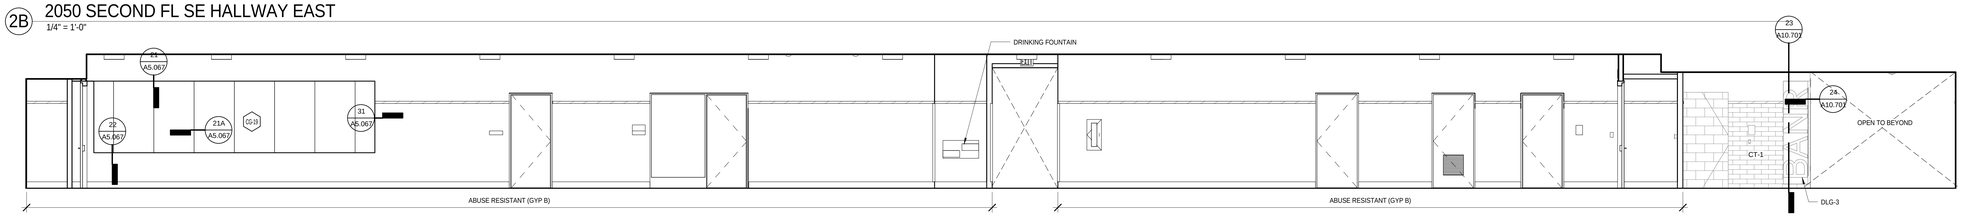

2D 2050 SECOND FL SE HALLWAY WEST
1/4" = 1'-0"

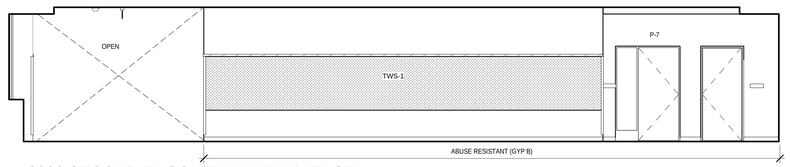

3B 2080 SECOND FL SOUTH HALLWAY EAST
1/4" = 1'-0"

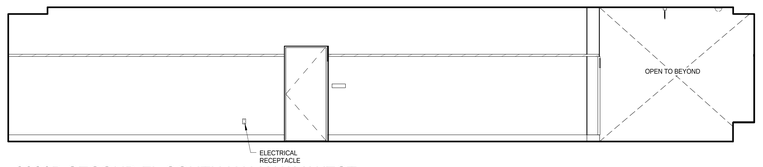

3D 2080B SECOND FL SOUTH HALLWAY WEST
1/4" = 1'-0"

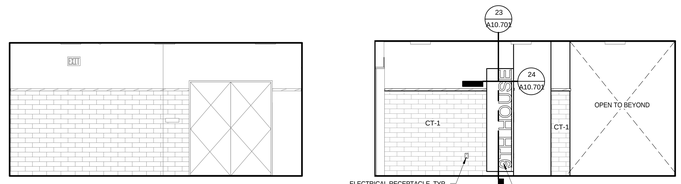

4A 3050 THIRD FL SE HALLWAY NORTH
1/4" = 1'-0"

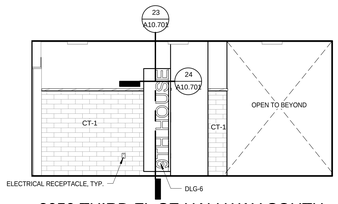

4C 3050 THIRD FL SE HALLWAY SOUTH
1/4" = 1'-0"

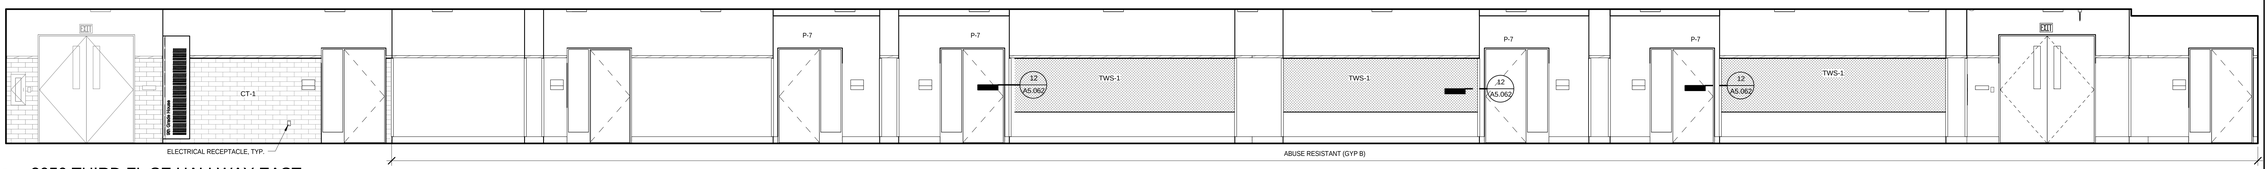

4B 3050 THIRD FL SE HALLWAY EAST
1/4" = 1'-0"

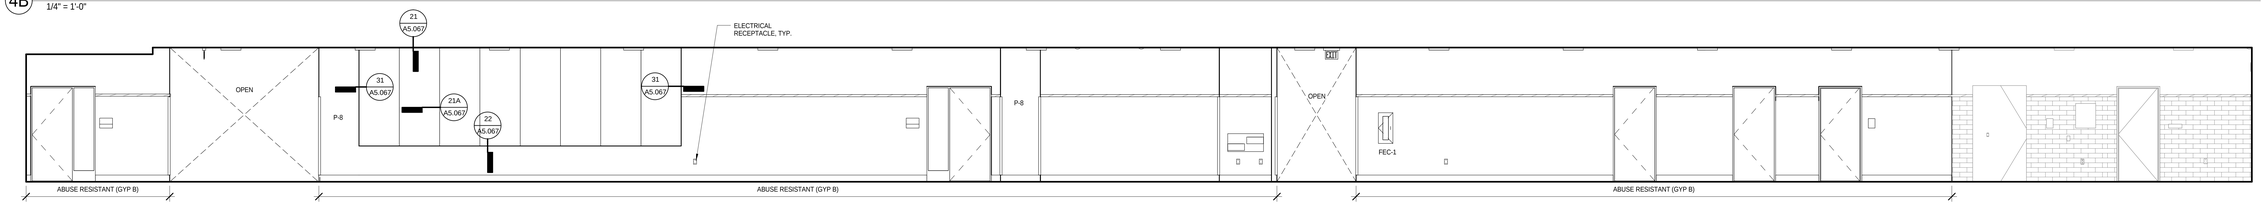

4D 3050 THIRD FL SE HALLWAY WEST
1/4" = 1'-0"

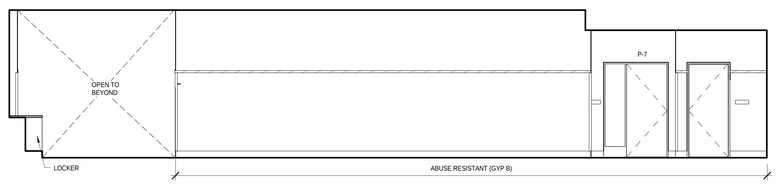

5B 3080B THIRD FL SOUTH HALLWAY EAST
1/4" = 1'-0"

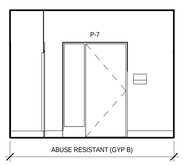

5C 3080B THIRD FL SOUTH HALLWAY SOUTH
1/4" = 1'-0"

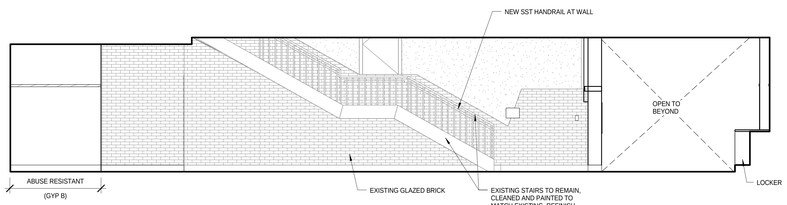

5D 3080B THIRD FL SOUTH HALLWAY WEST
1/4" = 1'-0"

11/17/2014 1:38:30 PM

100% Construction Documents

bassetti architects

71 Columbia Street, Suite 500
Seattle, Washington 98104
(206) 340 9500

ASSOCIATE ARCHITECT
AMUNDSEN ASSOCIATES LLC
212 E Second Street
Casper, WY 82601
(307) 234-9999

CIVIL ENGINEER
WLC ENGINEERING SURVEYING PLANNING
200 Pronghorn St.
Casper, WY 82601
(307) 266 2524

LANDSCAPE ARCHITECT
SWIFT COMPANY LLC
3131 Western Avenue Suite M423
Seattle, WA 98121
(206) 632 2038

STRUCTURAL ENGINEER
PCS STRUCTURAL SOLUTIONS
1250 Pacific Ave Suite 701
Tacoma, WA 98402
(253) 383-2797

MECHANICAL & ELECTRICAL ENGINEERS
WSP GROUP
600 University Street Suite 500
Seattle, WA 98101
(206) 342 9900

THEATER CONSULTANT
PLA DESIGNS INC.
6230 SW Zabaco Terrace
Aloha, OR 97007
(503) 642 2168

FOOD SERVICE CONSULTANT
JLR DESIGN GROUP
557 Roy Street Suite 175A
Seattle, WA 98109
(206) 625 0070

ACOUSTICAL & A/V CONSULTANT
SPARLING
4100 194th Street SW, Suite 400
Lynnwood, WA 98036
(206) 667 0555

CONSTRUCTION MANAGER AT RISK
AP WYOMING
1800 Carey Avenue, 4th Floor
Cheyenne, Wyoming 82001
(307) 426-4242

LICENSED ARCHITECT
C-2547
KEVIN BROOKHART
Date 11/20/14
STATE OF WYOMING

0' 1/2" 1" 2"

THIS DRAWING IS 36" X 48"
USE THIS SCALE TO VERIFY
CORRECT DRAWING SIZE

	REVISIONS	DATE

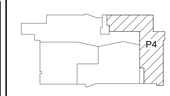

KEY PLAN

NATRONA COUNTY SCHOOL DISTRICT

Natrona County High School

930 SOUTH ELM STREET
CASPER WY 82601

JOB NO: 11855.00
ISSUE DATE: 11/20/2014
DRAWN BY: ARC

PHASE 4
INTERIOR ELEVATIONS - CORRIDORS

A2.467

NOTE: SEE 5 / A2.362 FOR TYPICAL DEVICE HEIGHTS AND GENERAL ELEVATION NOTES

NOTE: SEE C / A5.071 FOR TEACHING WALL NOTE: TOUCH UP PAINT WHERE NEEDED IN HISTORIC LOBBY. PAINT COLORS TO MATCH EXISTING

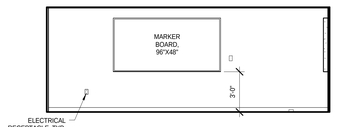

1A 0087 PRACTICE NORTH
1/4" = 1'-0"

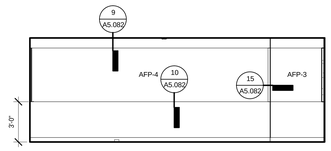

1B 0087 PRACTICE EAST
1/4" = 1'-0"

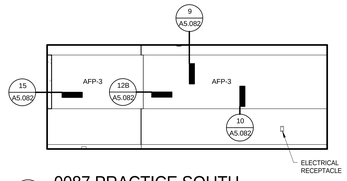

1C 0087 PRACTICE SOUTH
1/4" = 1'-0"

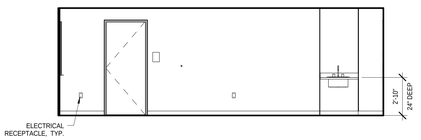

2A 0086 BOYS DRESSING ROOM NORTH
1/4" = 1'-0"

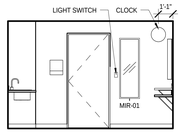

2B 0086 BOYS DRESSING ROOM EAST
1/4" = 1'-0"

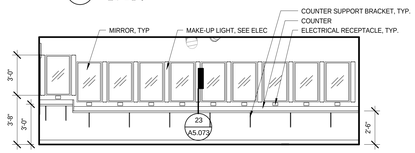

2C 0086 BOYS DRESSING ROOM SOUTH
1/4" = 1'-0"

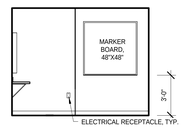

2D 0086 BOYS DRESSING ROOM WEST
1/4" = 1'-0"

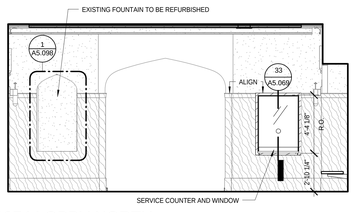

3A 1074 LOBBY NORTH
1/4" = 1'-0"

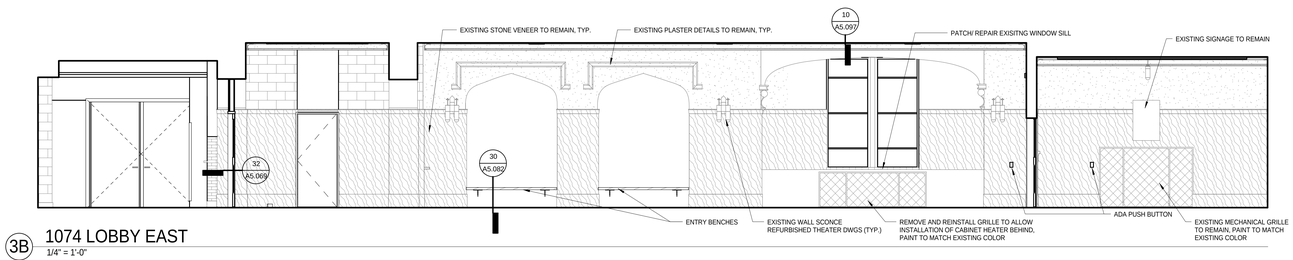

3B 1074 LOBBY EAST
1/4" = 1'-0"

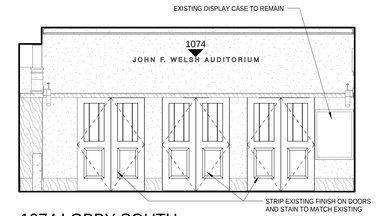

3C 1074 LOBBY SOUTH
1/4" = 1'-0"

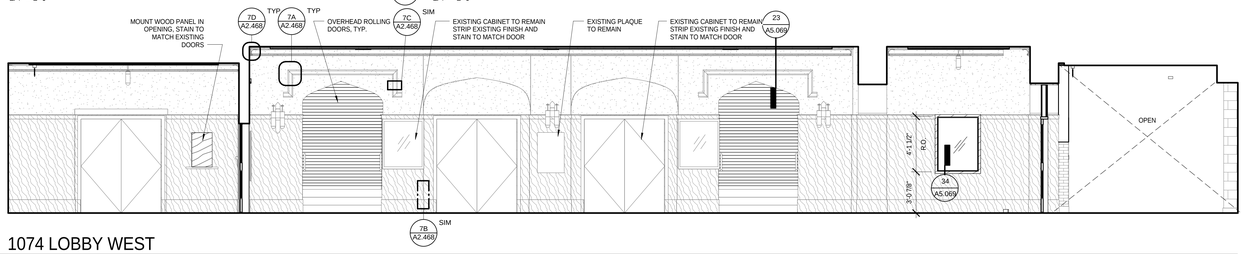

3D 1074 LOBBY WEST
1/4" = 1'-0"

4A 1076 VESTIBULE NORTH
1/4" = 1'-0"

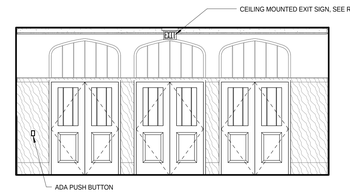

4C 1076 VESTIBULE SOUTH
1/4" = 1'-0"

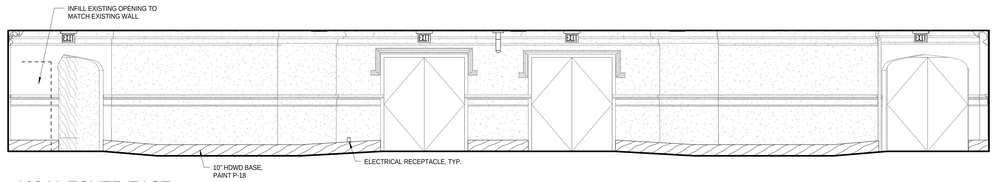

5B 1084A FOYER EAST
1/4" = 1'-0"

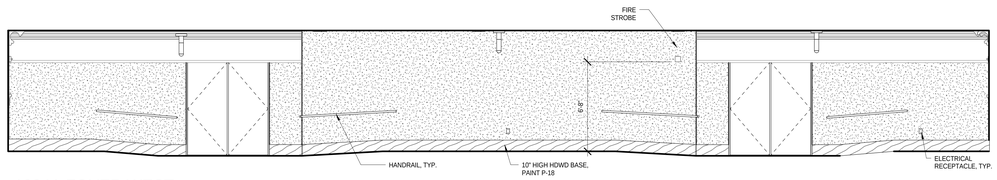

5D 1084A FOYER WEST
1/4" = 1'-0"

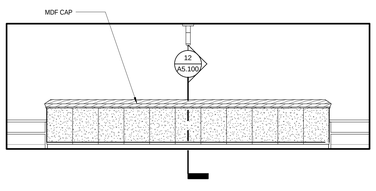

6B 1084C CONTROL BOOTH EAST
1/4" = 1'-0"

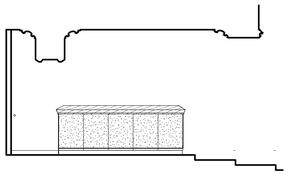

6C 1084C CONTROL BOOTH SOUTH
1/4" = 1'-0"

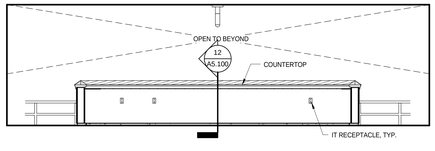

6D 1084C CONTROL BOOTH WEST
1/4" = 1'-0"

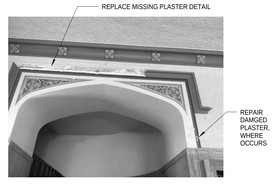

7A PLASTER ENTRY REPAIR
12" = 1'-0"

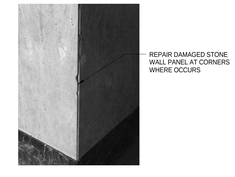

7B CORNER REPAIR
12" = 1'-0"

7C PLASTER EDGE REPAIR
12" = 1'-0"

7D CORNICE REPAIR
12" = 1'-0"

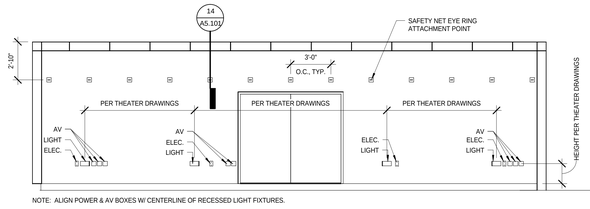

8 PH4_THEATER - ORCHESTRA PIT EAST ELEVATION
1/4" = 1'-0"

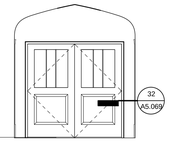

9 PH4_1074 LOBBY N ENTRY DR
1/4" = 1'-0"

bassetti architects
71 Columbia Street, Suite 500
Seattle, Washington 98104
(206) 340 9500

ASSOCIATE ARCHITECT
AMUNDSEN ASSOCIATES LLC
212 E Second Street
Casper, WY 82601
(307) 234-9999

CIVIL ENGINEER
WLC ENGINEERING SURVEYING PLANNING
200 Pronghorn St.
Casper, WY 82601
(307) 266 2524

LANDSCAPE ARCHITECT
SWIFT COMPANY LLC
3131 Western Avenue Suite M423
Seattle, WA 98121
(206) 632 2038

STRUCTURAL ENGINEER
PCS STRUCTURAL SOLUTIONS
1250 Pacific Ave Suite 701
Tacoma, WA 98402
(253) 383-2797

MECHANICAL & ELECTRICAL ENGINEERS
WSP GROUP
600 University Street Suite 500
Seattle, WA 98101
(206) 342 9900

THEATER CONSULTANT
PLA DESIGNS INC.
6230 SW Zabaco Terrace
Aloha, OR 97007
(503) 642 2168

FOOD SERVICE CONSULTANT
JLR DESIGN GROUP
557 Roy Street Suite 175A
Seattle, WA 98109
(206) 625 0070

ACOUSTICAL & A/V CONSULTANT
SPARLING
4100 194th Street SW, Suite 400
Lynnwood, WA 98036
(206) 667 0555

CONSTRUCTION MANAGER AT RISK
AP WYOMING
1800 Carey Avenue, 4th Floor
Cheyenne, Wyoming 82001
(307) 426-4242

LICENSED ARCHITECT KEVIN BROOKS C-2547 Date 11/20/14 STATE OF WYOMING

0" 1/2" 1" 2"

THIS DRAWING IS 36" X 48"
USE THIS SCALE TO VERIFY CORRECT DRAWING SIZE

REVISIONS	DATE

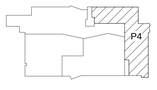

KEY PLAN

NATRONA COUNTY SCHOOL DISTRICT

Natrona County High School

930 SOUTH ELM STREET
CASPER WY 82601

JOB NO: 11855.00
ISSUE DATE: 11/20/2014
DRAWN BY: ARC

PHASE 4 THEATER WING INTERIOR ELEVATIONS - HOUSE & LOBBY

A2.468

100% Construction Documents

11/17/2014 11:17:55 AM

NOTE: SEE 5 / A2.362 FOR TYPICAL DEVICE HEIGHTS AND GENERAL ELEVATION NOTES

NOTE: SEE C / A6.071 FOR TEACHING WALL ELECTRICAL DEVICE HEIGHTS AND GENERAL ELEVATION NOTES

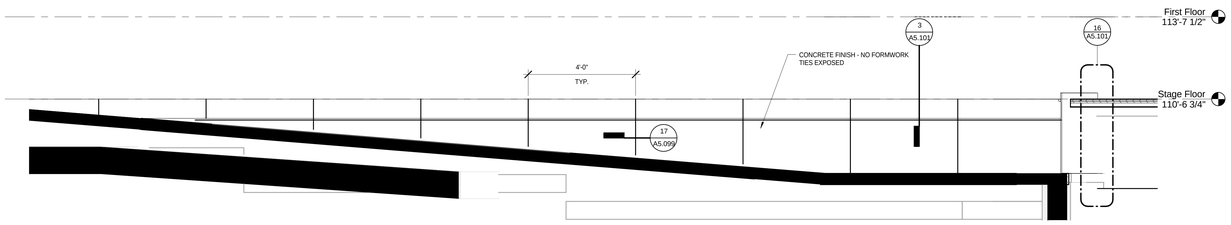

1 PH4_THEATER - ELEVATION AT SOUTH STAGE EXTENSION
1/2" = 1'-0"

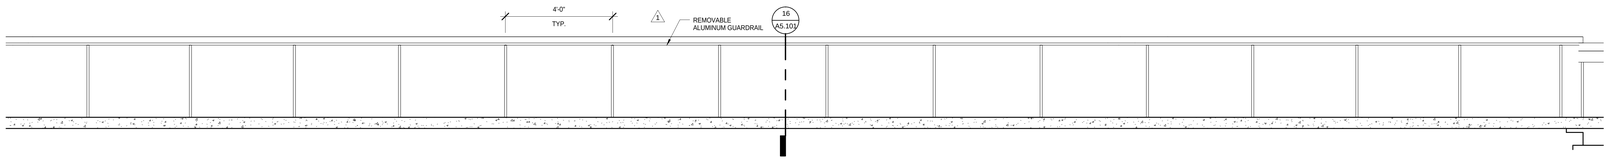

2 PH4_THEATER - ELEVATION AT ORCH PIT RAILING
1/2" = 1'-0"

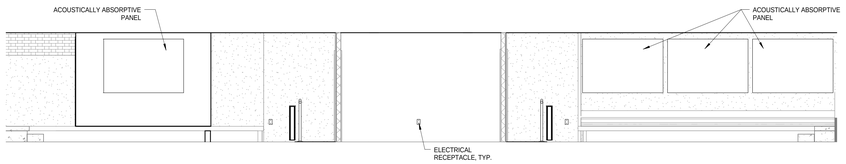

3 PH4_2084 ELEVATION AT BALCONY REAR WALL
1/4" = 1'-0"

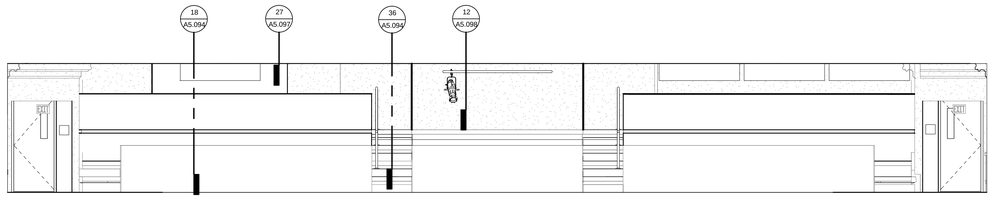

4 PH4_2084A FOLLOW SPOT EAST
1/4" = 1'-0"

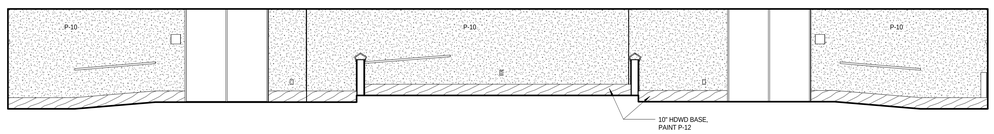

5A PH4_1084 THEATER EAST PARTIAL
1/4" = 1'-0"

11/17/2014 11:18:16 AM

bassetti architects

71 Columbia Street, Suite 500
Seattle, Washington 98104
(206) 340 9500

ASSOCIATE ARCHITECT
AMUNDSEN ASSOCIATES LLC
212 E Second Street
Casper, WY 82601
(307) 234-9999

CIVIL ENGINEER
WLC ENGINEERING SURVEYING PLANNING
200 Pronghorn St.
Casper, WY 82601
(307) 266 2524

LANDSCAPE ARCHITECT
SWIFT COMPANY LLC
3131 Western Avenue Suite M423
Seattle, WA 98121
(206) 632 2038

STRUCTURAL ENGINEER
PCS STRUCTURAL SOLUTIONS
1250 Pacific Ave Suite 701
Tacoma, WA 98402
(253) 383-2797

MECHANICAL & ELECTRICAL ENGINEERS
WSP GROUP
600 University Street Suite 500
Seattle, WA 98101
(206) 342 9900

THEATER CONSULTANT
PLA DESIGNS INC.
6230 SW Zabaco Terrace
Aloha, OR 97007
(503) 642 2168

FOOD SERVICE CONSULTANT
JLR DESIGN GROUP
557 Roy Street Suite 175A
Seattle, WA 98109
(206) 625 0070

ACOUSTICAL & A/V CONSULTANT
SPARLING
4100 194th Street SW, Suite 400
Lynnwood, WA 98036
(206) 667 0555

CONSTRUCTION MANAGER AT RISK
AP WYOMING
1800 Carey Avenue, 4th Floor
Cheyenne, Wyoming 82001
(307) 426-4242

LICENSED ARCHITECT
C-2547
KEVIN BROOKS
Date 11/20/14
STATE OF WYOMING

0"
THIS DRAWING IS 36" X 48"
USE THIS SCALE TO VERIFY
CORRECT DRAWING SIZE

1	95% CD-ADDENDUM NO.4	06/27/2014
1	REVISIONS	DATE

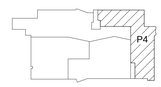

KEY PLAN

NATRONA COUNTY SCHOOL DISTRICT

Natrona County High School

930 SOUTH ELM STREET
CASPER WY 82601

JOB NO.: 11855.00
ISSUE DATE: 11/20/2014
DRAWN BY: KW, ARC

PHASE 4
THEATER
INTERIOR
ELEVATIONS - HOUSE

A2.469

100% Construction Documents

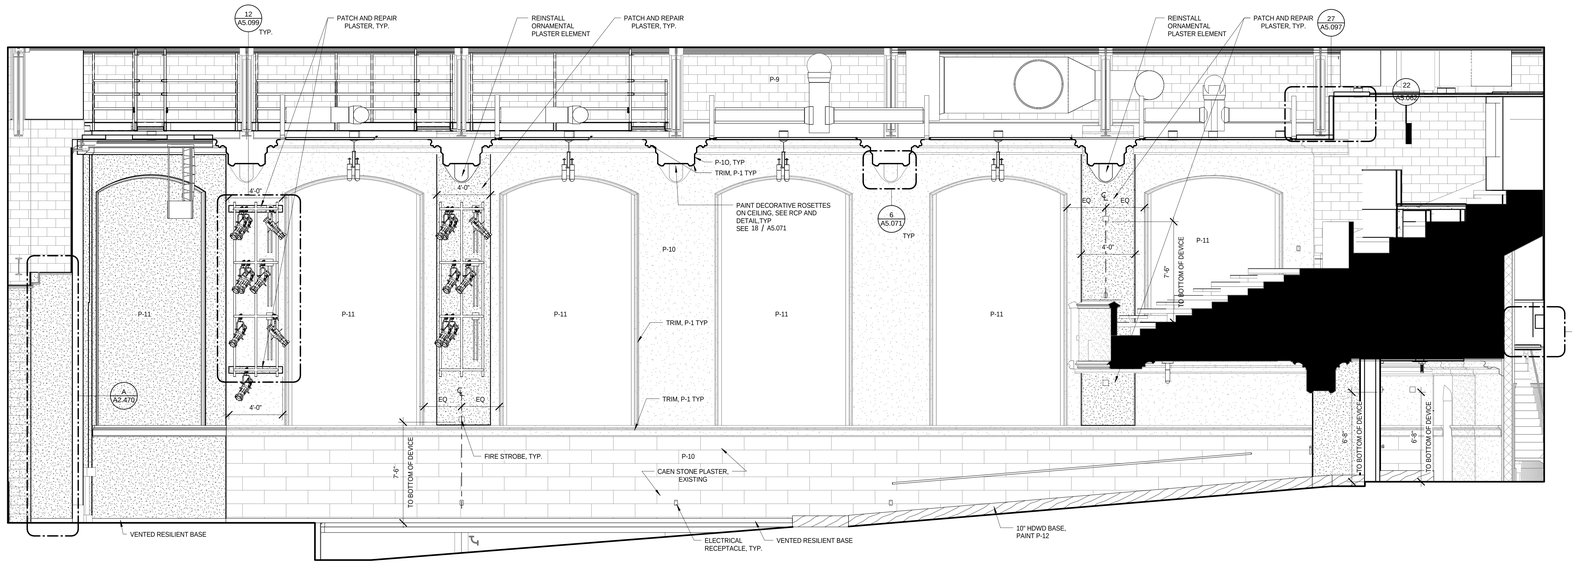

1A 1084 THEATER NORTH
1/4" = 1'-0"

NOTE: SEE 5 / A2.362 FOR TYPICAL DEVICE HEIGHTS AND GENERAL ELEVATION NOTES

NOTE: SEE C / A6.071 FOR TEACHING WALL ELECTRICAL DEVICE HEIGHTS AND GENERAL ELEVATION NOTES

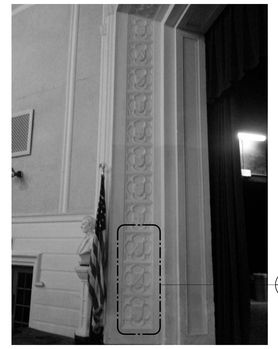

A DECORATIVE CRESTS @ PROCENIUM
6" = 1'-0"

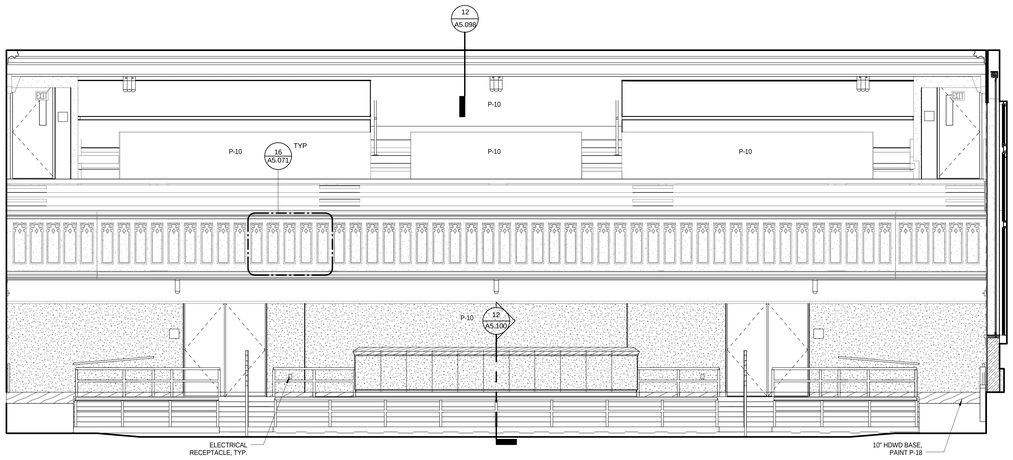

1B 1084 THEATER EAST
1/4" = 1'-0"

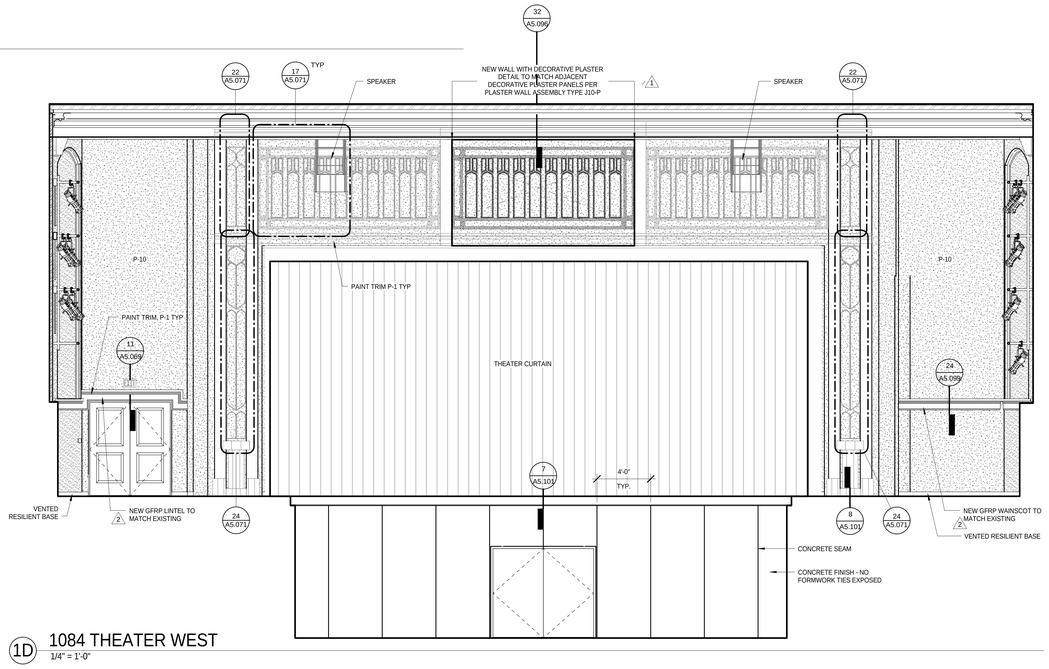

1D 1084 THEATER WEST
1/4" = 1'-0"

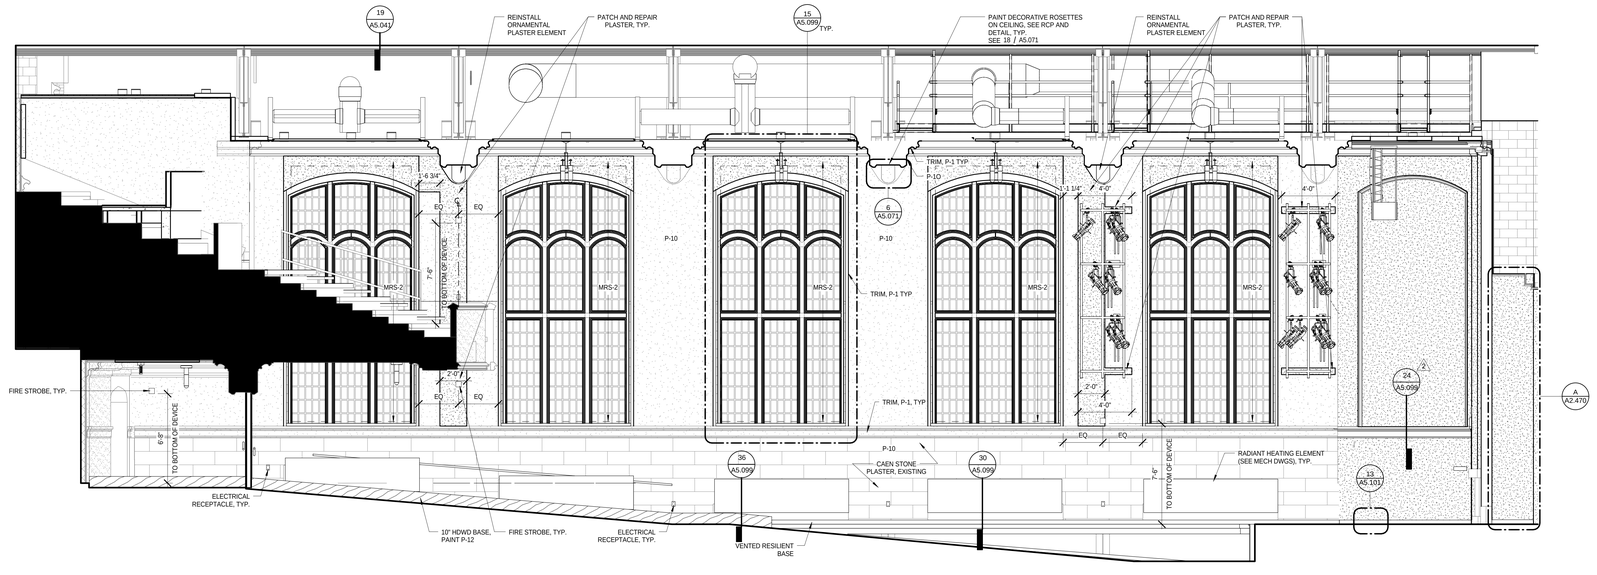

1C 1084 THEATER SOUTH
1/4" = 1'-0"

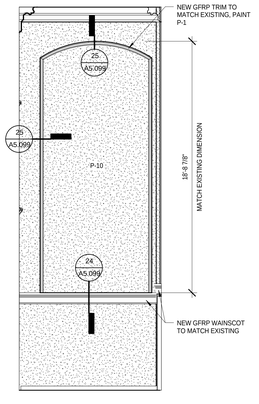

1E PH4_1084 THEATER_WING WALL
1/4" = 1'-0"

11/17/2014 1:47:41 PM

bassetti architects
71 Columbia Street, Suite 500
Seattle, Washington 98104
(206) 340 9500

ASSOCIATE ARCHITECT
AMUNDSEN ASSOCIATES LLC
212 E Second Street
Casper, WY 82601
(307) 234-9999

CIVIL ENGINEER
WLC ENGINEERING SURVEYING PLANNING
200 Pronghorn St.
Casper, WY 82601
(307) 266 2524

LANDSCAPE ARCHITECT
SWIFT COMPANY LLC
3131 Western Avenue Suite M423
Seattle, WA 98121
(206) 632 2038

STRUCTURAL ENGINEER
PCS STRUCTURAL SOLUTIONS
1250 Pacific Ave Suite 701
Tacoma, WA 98402
(253) 383-2797

MECHANICAL & ELECTRICAL ENGINEERS
WSP GROUP
600 University Street Suite 500
Seattle, WA 98101
(206) 342 9900

THEATER CONSULTANT
PLA DESIGNS INC.
6230 SW Zabaco Terrace
Aloha, OR 97007
(503) 642 2168

FOOD SERVICE CONSULTANT
JLR DESIGN GROUP
557 Roy Street Suite 175A
Seattle, WA 98109
(206) 625 0070

ACOUSTICAL & A/V CONSULTANT
SPARLING
4100 194th Street SW, Suite 400
Lynnwood, WA 98036
(206) 667 0555

CONSTRUCTION MANAGER AT RISK
AP WYOMING
1800 Carey Avenue, 4th Floor
Cheyenne, Wyoming 82001
(307) 426-4242

0 1/2" 1" 2"

THIS DRAWING IS 36" X 48"
USE THIS SCALE TO VERIFY CORRECT DRAWING SIZE

2	95% CD-ADDENDUM NO.5	07/03/2014
1	95% CD-ADDENDUM NO.4	06/27/2014
#	REVISIONS	DATE

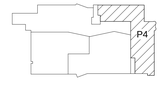

KEY PLAN

NATRONA COUNTY SCHOOL DISTRICT

Natrona County High School

930 SOUTH ELM STREET
CASPER WY 82601

JOB NO:	11855.00
ISSUE DATE:	11/20/2014
DRAWN BY:	ARC, KAW

PHASE 4 THEATER WING INTERIOR ELEVATIONS - THEATER

A2.470

100% Construction Documents

NOTE: SEE 5 / A2.362 FOR TYPICAL DEVICE HEIGHTS AND GENERAL ELEVATION NOTES

NOTE: SEE C / A6.071 FOR TEACHING WALL ELECTRICAL DEVICE HEIGHTS AND GENERAL ELEVATION NOTES

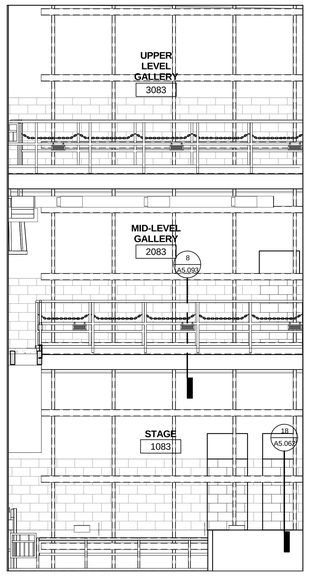

1A PH_THEATER - STAGE LOOKING NORTH
1/4" = 1'-0"

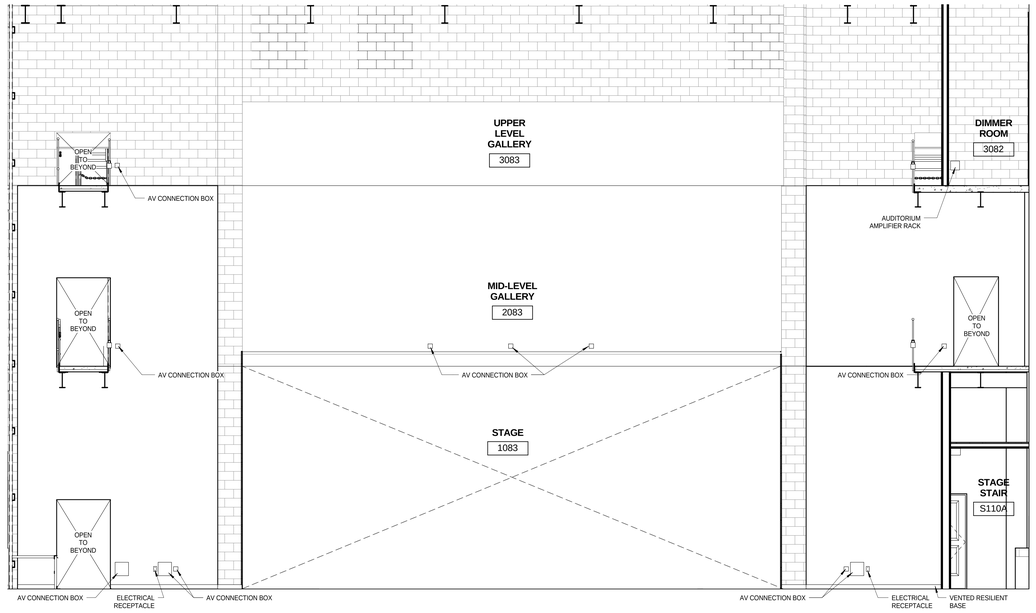

1B PH4_THEATER - STAGE LOOKING EAST
1/4" = 1'-0"

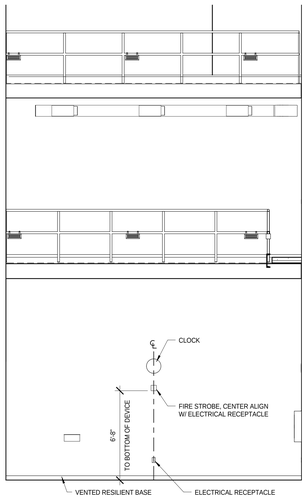

1C PH4_THEATER - STAGE LOOKING SOUTH
1/4" = 1'-0"

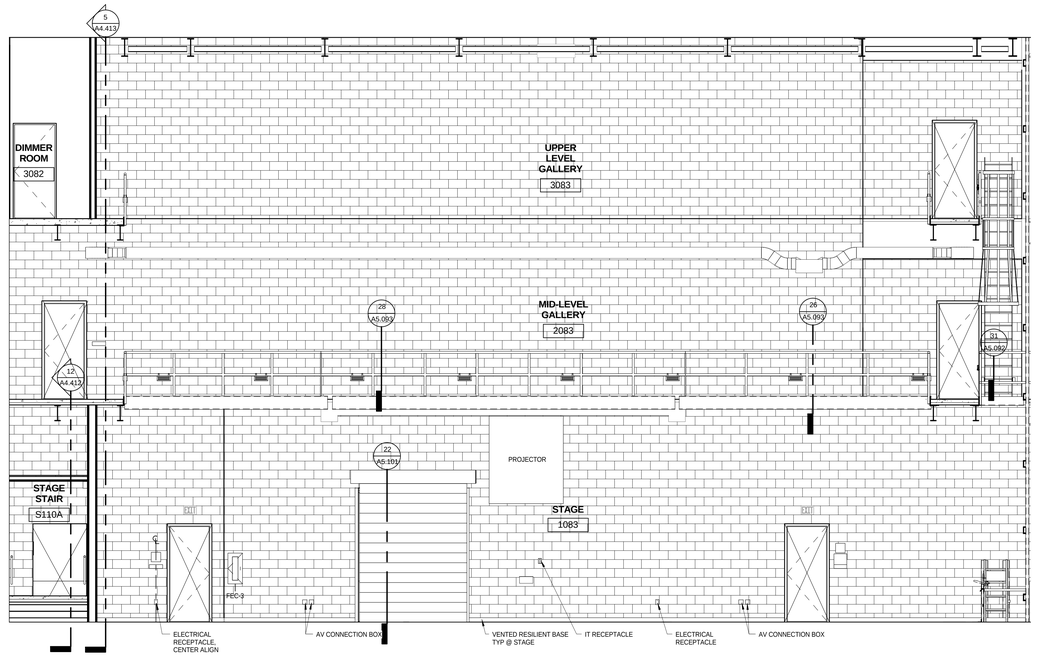

1D PH4_THEATER - STAGE LOOKING WEST
1/4" = 1'-0"

bassetti architects
71 Columbia Street, Suite 500
Seattle, Washington 98104
(206) 340 9500

ASSOCIATE ARCHITECT
AMUNDSEN ASSOCIATES LLC
212 E Second Street
Casper, WY 82601
(307) 234-9999

CIVIL ENGINEER
WLC ENGINEERING SURVEYING PLANNING
200 Pronghorn St.
Casper, WY 82601
(307) 266 2524

LANDSCAPE ARCHITECT
SWIFT COMPANY LLC
3131 Western Avenue Suite M423
Seattle, WA 98121
(206) 632 2038

STRUCTURAL ENGINEER
PCS STRUCTURAL SOLUTIONS
1250 Pacific Ave Suite 701
Tacoma, WA 98402
(253) 383-2797

MECHANICAL & ELECTRICAL ENGINEERS
WSP GROUP
600 University Street Suite 500
Seattle, WA 98101
(206) 342 9900

THEATER CONSULTANT
PLA DESIGNS INC.
6230 SW Zabaco Terrace
Aloha, OR 97007
(503) 642 2168

FOOD SERVICE CONSULTANT
JLR DESIGN GROUP
557 Roy Street Suite 175A
Seattle, WA 98109
(206) 625 0070

ACOUSTICAL & A/V CONSULTANT
SPARLING
4100 194th Street SW, Suite 400
Lynnwood, WA 98036
(206) 667 0555

CONSTRUCTION MANAGER AT RISK
AP WYOMING
1800 Carey Avenue, 4th Floor
Cheyenne, Wyoming 82001
(307) 426-4242

LICENSED ARCHITECT
C-2547
KEVIN BROOKHART
Date 11/20/14
STATE OF WYOMING

0 1/2" 1" 2"
THIS DRAWING IS 36" X 48"
USE THIS SCALE TO VERIFY CORRECT DRAWING SIZE

#	REVISIONS	DATE

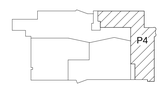

KEY PLAN

NATRONA COUNTY SCHOOL DISTRICT

Natrona County High School

930 SOUTH ELM STREET
CASPER WY 82601

JOB NO: 11855.00
ISSUE DATE: 11/20/2014
DRAWN BY: KW, ARC

PHASE 4
THEATER WING
INTERIOR ELEVATIONS - STAGE

A2.471

100% Construction Documents

11/17/2014 11:21:16 AM

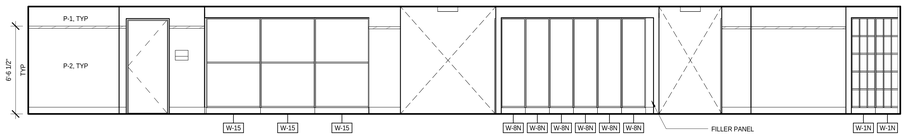

1B 0080 GROUND FL SOUTH HALLWAY EAST
1/4" = 1'-0"

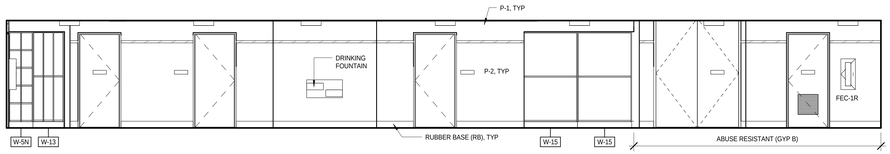

1D 0080 GROUND FL SOUTH HALLWAY WEST
1/4" = 1'-0"

NOTE: SEE 5 / A2.362 FOR TYPICAL DEVICE HEIGHTS AND GENERAL ELEVATION NOTES

NOTE: SEE C / A5.071 FOR TEACHING WALL ELECTRICAL DEVICE HEIGHTS AND GENERAL ELEVATION NOTES

SHEET NOTES

1. INFILL WITH NEW GLAZED BRICK
-FLUSH WITH EXISTING BRICK
-MATCH COURSING, NO TOOTH IN REQUIRED

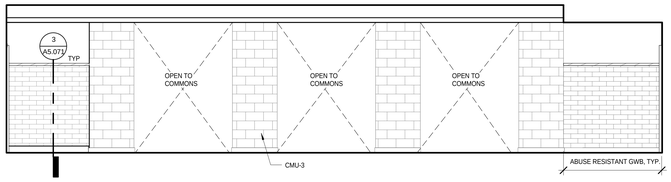

2A 1040E COMMONS NORTH
1/4" = 1'-0"

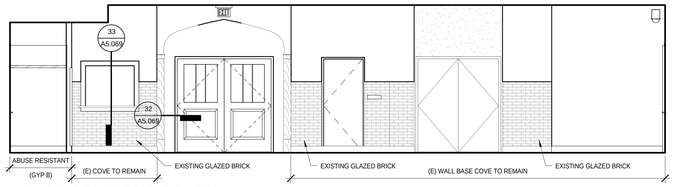

2C 1040E COMMONS SOUTH
1/4" = 1'-0"

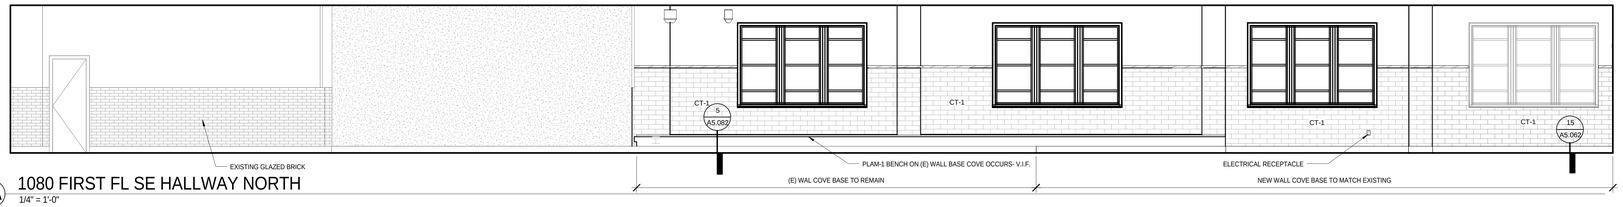

3A 1080 FIRST FL SE HALLWAY NORTH
1/4" = 1'-0"

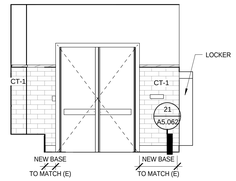

3B 1080 FIRST FL SE HALLWAY EAST
1/4" = 1'-0"

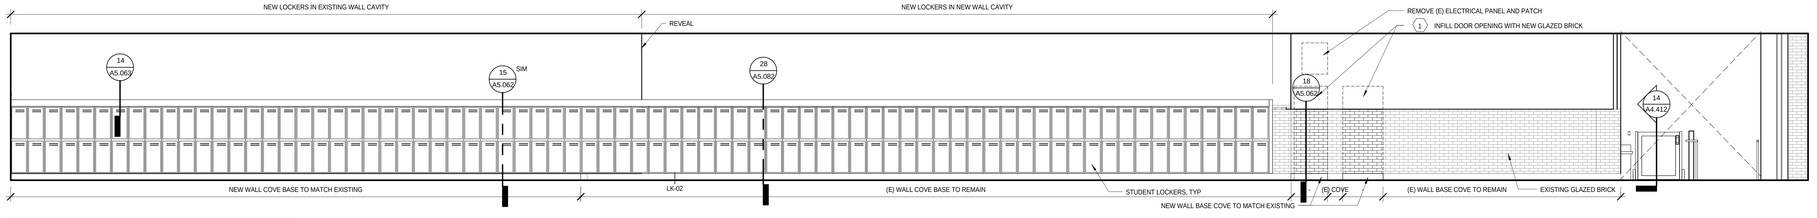

3C 1080 FIRST FL SE HALLWAY SOUTH
1/4" = 1'-0"

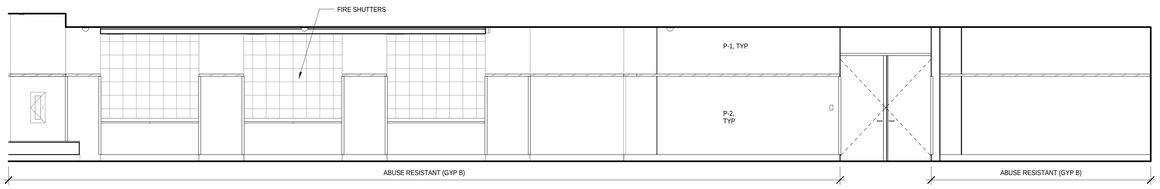

4A 2080A SECOND FL SE HALLWAY NORTH
1/4" = 1'-0"

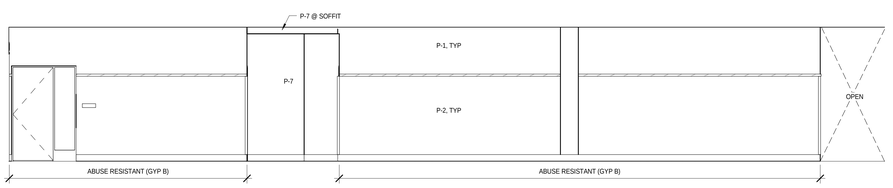

4C 2080A SECOND FL SE HALLWAY SOUTH
1/4" = 1'-0"

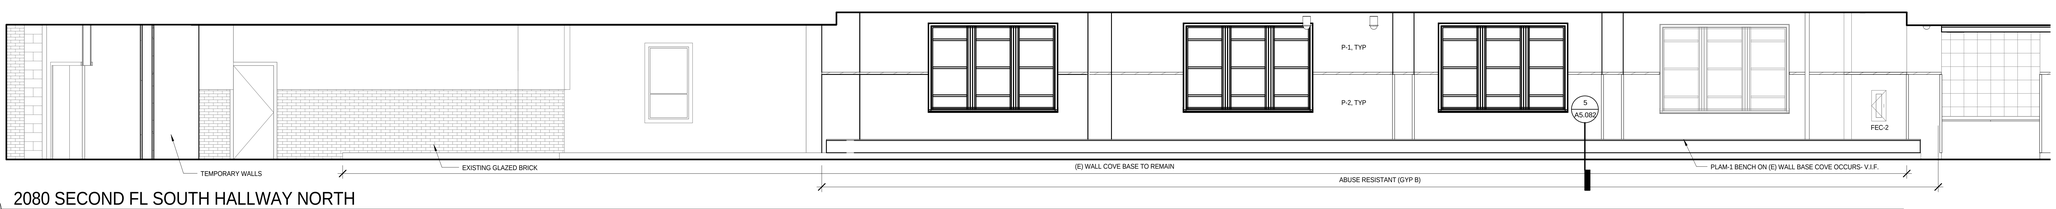

5A 2080 SECOND FL SOUTH HALLWAY NORTH
1/4" = 1'-0"

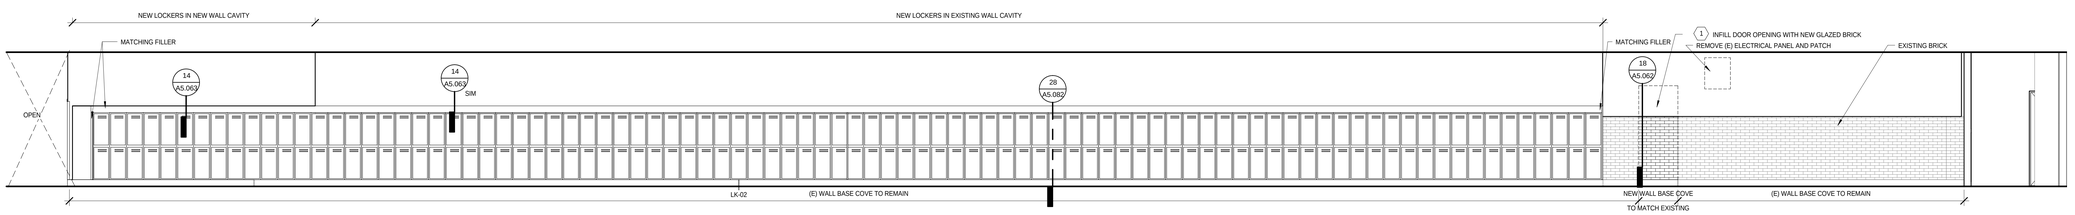

5C 2080 SECOND FL SOUTH HALLWAY SOUTH
1/4" = 1'-0"

bassetti architects
71 Columbia Street, Suite 500
Seattle, Washington 98104
(206) 340 9500

ASSOCIATE ARCHITECT
AMUNDSEN ASSOCIATES LLC
212 E Second Street
Casper, WY 82601
(307) 234-9999

CIVIL ENGINEER
WLC ENGINEERING SURVEYING PLANNING
200 Pronghorn St.
Casper, WY 82601
(307) 266 2524

LANDSCAPE ARCHITECT
SWIFT COMPANY LLC
3131 Western Avenue Suite M423
Seattle, WA 98121
(206) 632 2038

STRUCTURAL ENGINEER
PCS STRUCTURAL SOLUTIONS
1250 Pacific Ave Suite 701
Tacoma, WA 98402
(253) 383-2797

MECHANICAL & ELECTRICAL ENGINEERS
WSP GROUP
600 University Street Suite 500
Seattle, WA 98101
(206) 342 9900

THEATER CONSULTANT
PLA DESIGNS INC.
6230 SW Zabaco Terrace
Aloha, OR 97007
(503) 642 2168

FOOD SERVICE CONSULTANT
JLR DESIGN GROUP
557 Roy Street Suite 175A
Seattle, WA 98109
(206) 625 0070

ACOUSTICAL & A/V CONSULTANT
SPARLING
4100 194th Street SW, Suite 400
Lynnwood, WA 98036
(206) 667 0555

CONSTRUCTION MANAGER AT RISK
AP WYOMING
1800 Carey Avenue, 4th Floor
Cheyenne, Wyoming 82001
(307) 426-4242

LICENSED ARCHITECT KEVIN BROOKS C-2547 Date 11/20/14 STATE OF WYOMING

0' 1/2" 1" 2"
THIS DRAWING IS 36" X 48"
USE THIS SCALE TO VERIFY CORRECT DRAWING SIZE

	REVISIONS	DATE

KEY PLAN

NATRONA COUNTY SCHOOL DISTRICT

Natrona County High School

930 SOUTH ELM STREET
CASPER WY 82601

JOB NO.: 11855.00
ISSUE DATE: 11/20/2014
DRAWN BY: ARC; KAW

PHASE 4
THEATER WING
INTERIOR ELEVATIONS - CORRIDORS

A2.472

100% Construction Documents

11/17/2014 2:01:46 PM

NOTE: SEE 5 / A2.362 FOR TYPICAL DEVICE HEIGHTS AND GENERAL ELEVATION NOTES

NOTE: SEE C / A6.071 FOR TEACHING WALL ELECTRICAL DEVICE HEIGHTS AND GENERAL ELEVATION NOTES

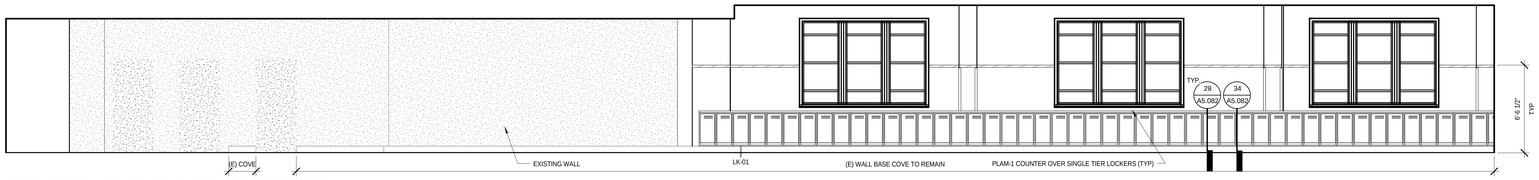

1A 3080 THIRD FL SOUTH HALLWAY NORTH

1/4" = 1'-0"

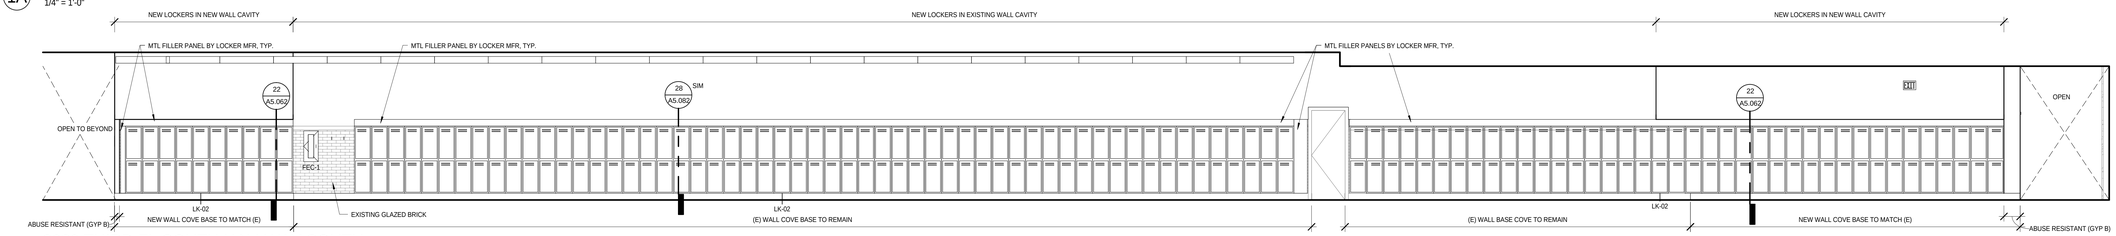

1C 3080 THIRD FL SOUTH HALLWAY SOUTH

1/4" = 1'-0"

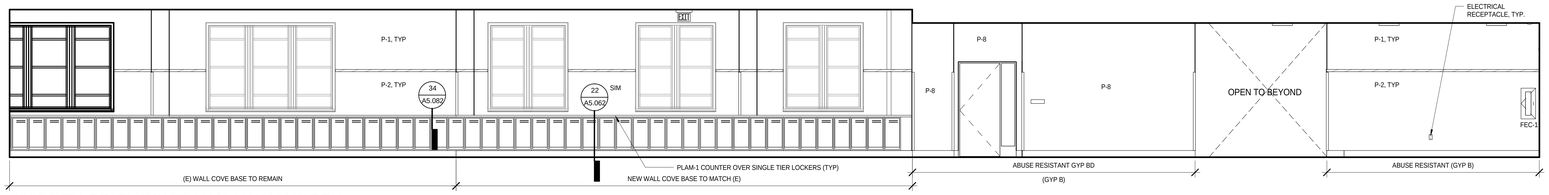

2A 3080A THIRD FL SOUTH HALLWAY NORTH

1/4" = 1'-0"

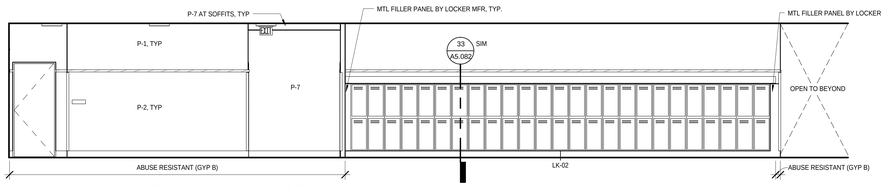

2C 3080A THIRD FL SOUTH HALLWAY SOUTH

1/4" = 1'-0"

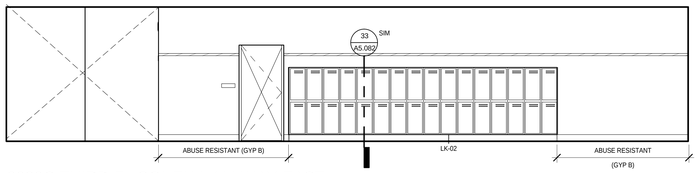

3B 3080C THIRD FL SOUTH HALLWAY EAST

1/4" = 1'-0"

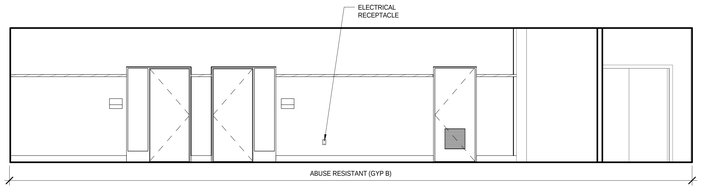

3D 3080C THIRD FL SOUTH HALLWAY WEST

1/4" = 1'-0"

bassetti architects

71 Columbia Street, Suite 500
Seattle, Washington 98104
(206) 340 9500

ASSOCIATE ARCHITECT
AMUNDSEN ASSOCIATES LLC
212 E Second Street
Casper, WY 82601
(307) 234-9999

CIVIL ENGINEER
WLC ENGINEERING SURVEYING PLANNING
200 Pronghorn St.
Casper, WY 82601
(307) 266 2524

LANDSCAPE ARCHITECT
SWIFT COMPANY LLC
3131 Western Avenue Suite M423
Seattle, WA 98121
(206) 632 2038

STRUCTURAL ENGINEER
PCS STRUCTURAL SOLUTIONS
1250 Pacific Ave Suite 701
Tacoma, WA 98402
(253) 383-2797

MECHANICAL & ELECTRICAL ENGINEERS
WSP GROUP
600 University Street Suite 500
Seattle, WA 98101
(206) 342 9900

THEATER CONSULTANT
PLA DESIGNS INC.
6230 SW Zabaco Terrace
Aloha, OR 97007
(503) 642 2168

FOOD SERVICE CONSULTANT
JLR DESIGN GROUP
557 Roy Street Suite 175A
Seattle, WA 98109
(206) 625 0070

ACOUSTICAL & A/V CONSULTANT
SPARLING
4100 194th Street SW, Suite 400
Lynnwood, WA 98036
(206) 667 0555

CONSTRUCTION MANAGER AT RISK
AP WYOMING
1800 Carey Avenue, 4th Floor
Cheyenne, Wyoming 82001
(307) 426-4242

LICENSED ARCHITECT
C-2547
LINDSEY BROCKETT
Date 11/20/14
STATE OF WYOMING

0" 1/2" 1" 2"

THIS DRAWING IS 30" X 48"
USE THIS SCALE TO VERIFY
CORRECT DRAWING SIZE

	REVISIONS	DATE

P4

KEY PLAN

NATRONA COUNTY SCHOOL DISTRICT

Natrona County High School

930 SOUTH ELM STREET
CASPER WY 82601

JOB NO: 11855.00
ISSUE DATE: 11/20/2014
DRAWN BY: ARC

PHASE 4
THEATER WING
INTERIOR ELEVATIONS - CORRIDORS

A2.473

100% Construction Documents

11/17/2014 11:22:14 AM

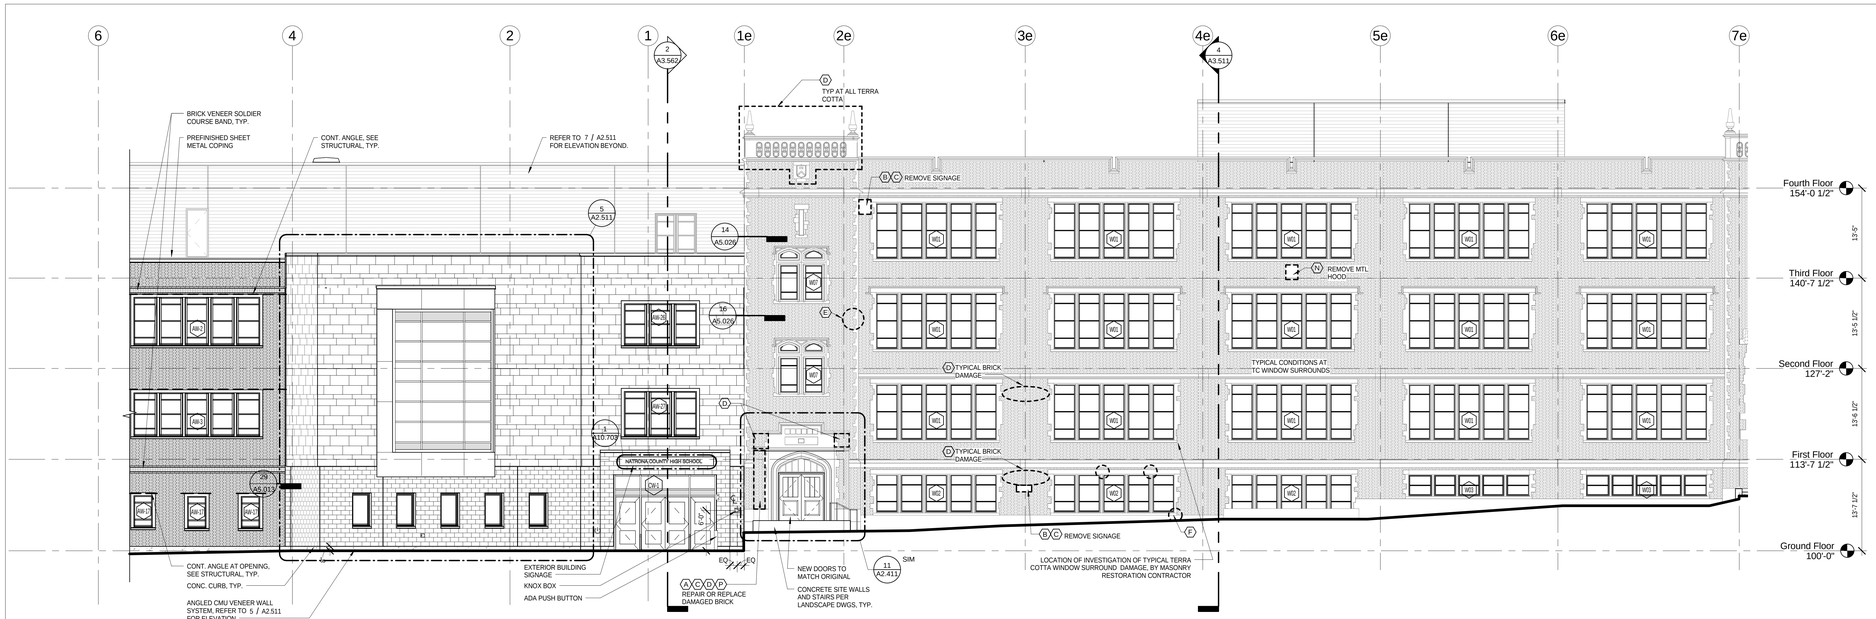

1 PH5_SW WING ELEVATION - WEST
1/8" = 1'-0"

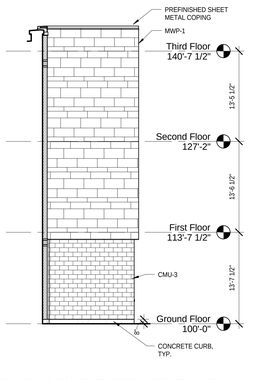

6 PH5_WEST ENTRY ELEVATION AT PRECAST/MTL PANEL - NORTH
1/8" = 1'-0"

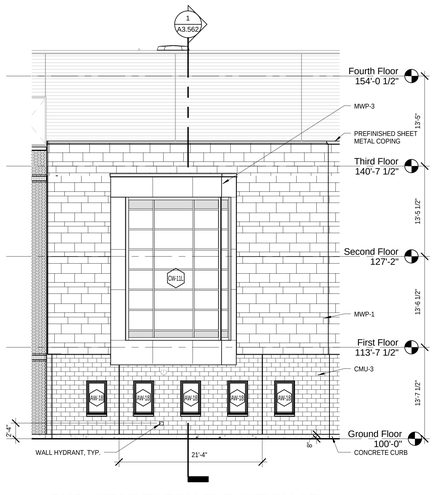

5 PH5_WEST ENTRY ELEVATION AT ANGLED PRECAST/MTL. PANEL
1/8" = 1'-0"

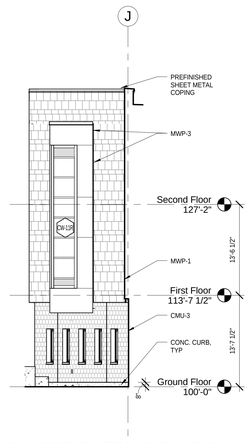

4 PH5_WEST ENTRY ELEVATION AT CURTAINWALL - SOUTH
1/8" = 1'-0"

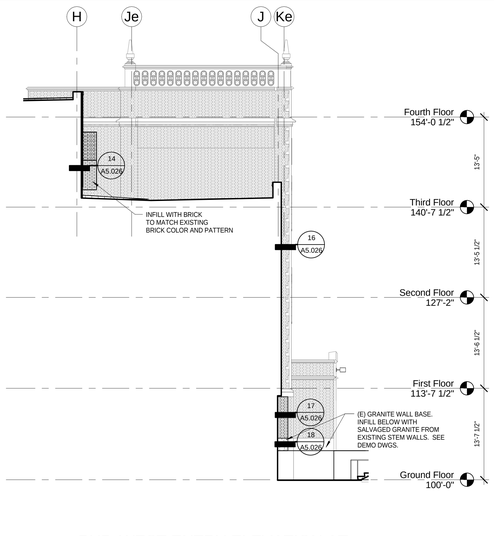

3 PH5_WEST ENTRY ELEVATION AT EXISTING MASONRY WALL - NORTH
1/8" = 1'-0"

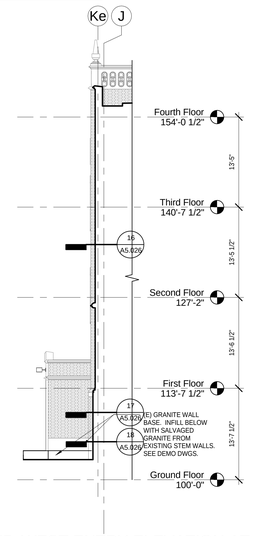

2 PH5_WEST ENTRY ELEVATION AT EXISTING MASONRY WALL - SOUTH
1/8" = 1'-0"

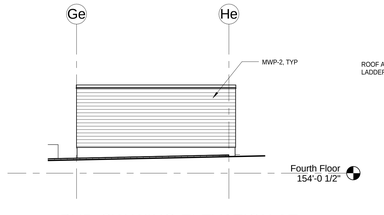

10 PH5_SW WING ELEVATION AT PENTHOUSE - NORTH
1/8" = 1'-0"

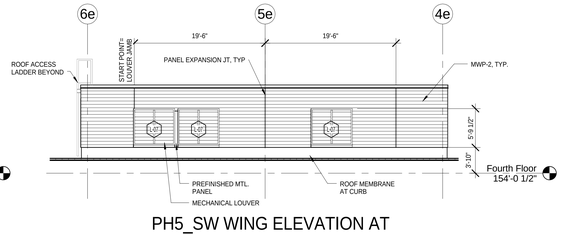

9 PH5_SW WING ELEVATION AT PENTHOUSE - EAST
1/8" = 1'-0"

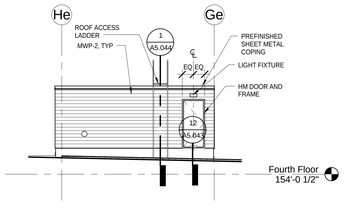

8 PH5_SW WING ELEVATION AT PENTHOUSE - SOUTH
1/8" = 1'-0"

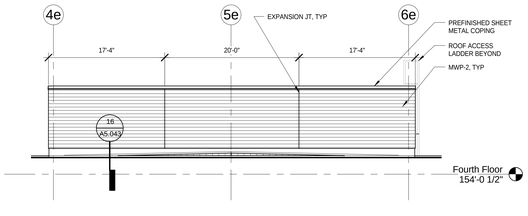

7 PH5_SW WING ELEVATION AT PENTHOUSE - WEST
1/8" = 1'-0"

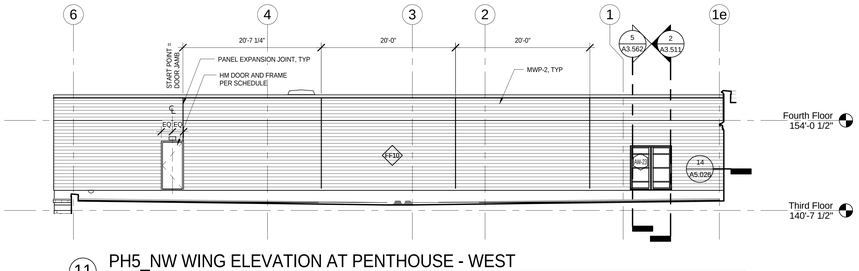

11 PH5_NW WING ELEVATION AT PENTHOUSE - WEST
1/8" = 1'-0"

MASONRY RESTORATION NOTES:

1. SALVAGE EXISTING EXTERIOR MASONRY INCLUDING BRICK, TERRA COTTA, AND STONE FROM SECTIONS OF DEMOLISHED EXISTING BUILDING(S). PROTECT AND STORE SALVAGED PIECES FOR REINSTALLATION WHERE NEEDED IN NEW CONSTRUCTION. COORDINATE DELIVERY TO OWNER OF ANY EXTRA PIECES AFTER CONSTRUCTION IS COMPLETED.
2. REPOINT APPROXIMATELY 5% OF EXISTING EXTERIOR BRICK TO REMAIN IN ADDITION TO SPECIFIC AREAS NOTED IN DOCUMENTS TO BE REPOINTED. REVIEW AREAS WITH ARCHITECT BEFORE BEGINNING WORK.
3. REPOINT 100% OF EXISTING TERRA COTTA TO REMAIN.
4. SEE 8/A2.411 FOR TYPICAL CONDITION OF EXISTING TERRA COTTA WINDOW SURROUNDS, ASSUME SIMILAR TYPE AND QUANTITY OF DAMAGE FOR ALL EXISTING TERRA COTTA WINDOW SURROUNDS.
5. CLEAN 100% OF EXISTING EXTERIOR MASONRY TO REMAIN, INCLUDING ALL BRICK, TERRA COTTA, AND STONE.

MASONRY RESTORATION KEY NOTES	
A	CLEAN MASONRY
B	REMOVE MISCELLANCEOUS ITEMS FROM MASONRY, TYP
C	FILL HOLES WITH MORTAR
D	REPOINT MORTAR JOINTS
E	REPAIR CRACKED TERRA COTTA
F	PATCH CHIPPED AND SPALLING TERRA COTTA, COAT PATCH. DO NOT COAT TERRA COTTA GLAZE.
G	FILL HOLES IN TERRA COTTA AND COAT PATCH
H	COAT CHIPPED TERRA COTTA WHERE BISQUE IS EXPOSED. DO NOT COAT TERRA COTTA GLAZE.
J	REMOVE EXISTING DETERIORATED TERRA COTTA AND INSTALL SALVAGED OR NEW TERRA COTTA
K	PROVIDE SALVAGED OR NEW TERRA COTTA FOR MISSING TERRA COTTA
L	ASSESS DAMAGED TERRA COTTA SILL AND REPAIR OR PROVIDE SALVAGED OR NEW TERRA COTTA SILL TO MATCH EXISTING
M	ASSESS EXISTING DAMAGED TERRA COTTA MULLION/HEAD, REPAIR DAMAGED UNIT OR PROVIDE SALVAGED OR NEW WITH NEW MASONRY TIES
N	REMOVE MISC ITEM AND INFILL WITH SALVAGED BRICK
P	REMOVE MASONRY AND RECONSTRUCT TO MATCH EXISTING WITH SALVAGED MASONRY OR NEW TO MATCH

MATERIAL LEGEND

- EXISTING STONE OR TERRA COTTA
- EXISTING CONCRETE
- NEW CONCRETE
- EXISTING BRICK
- BK-1: NEW FLEMISH BOND BRICK VENEER AT NEW CONSTRUCTION, OR SALVAGED BRICK REINSTALLED AT EXISTING BUILDING WHERE NOTED
- BK-2: NEW RUNNING BOND BRICK VENEER AT NEW CONSTRUCTION, OR SALVAGED BRICK REINSTALLED AT EXISTING BUILDING WHERE NOTED
- NEW BRICK VENEER SOLDIER COURSE BAND, COLOR TO MATCH ADJACENT BRICK TYPE
- CMU-3: NEW RUNNING BOND CONCRETE MASONRY VENEER AT NEW CONSTRUCTION
- CMU-4: NEW SPLIT FACE CMU VENEER SOLDIER COURSE BAND
- MWP-1: METAL WALL PANEL
- MWP-2: METAL WALL PANEL
- MWP-3: METAL WALL PANEL
- ALUMINUM INFILL PANEL AT CURTAIN WALL

GENERAL NOTE:
FLOOR LEVELS ARE BASED ON EXISTING BUILDING SURVEY INFORMATION. NEW FLOOR LEVELS ARE TO MATCH WHERE NEW AND EXISTING MEET AS INDICATED IN PLANS. ANY DISCREPANCIES ARE TO BE REPORTED TO THE ARCHITECT FOR COORDINATION PRIOR TO POURING CONCRETE.

bassetti architects
71 Columbia Street, Suite 500
Seattle, Washington 98104
(206) 340 9500

ASSOCIATE ARCHITECT
AMUNDSEN ASSOCIATES LLC
212 E Second Street
Casper, WY 82601
(307) 234-9999

CIVIL ENGINEER
WLC ENGINEERING SURVEYING PLANNING
200 Pronghorn St.
Casper, WY 82601
(307) 266 2524

LANDSCAPE ARCHITECT
SWIFT COMPANY LLC
3131 Western Avenue Suite M423
Seattle, WA 98121
(206) 632 2038

STRUCTURAL ENGINEER
PCS STRUCTURAL SOLUTIONS
1250 Pacific Ave Suite 701
Tacoma, WA 98402
(253) 383-2797

MECHANICAL & ELECTRICAL ENGINEERS
WSP GROUP
600 University Street Suite 500
Seattle, WA 98101
(206) 342 9900

THEATER CONSULTANT
PLA DESIGNS INC.
6230 SW Zabaco Terrace
Aloha, OR 97007
(503) 642 2168

FOOD SERVICE CONSULTANT
JLR DESIGN GROUP
557 Roy Street Suite 175A
Seattle, WA 98109
(206) 625 0070

ACOUSTICAL & A/V CONSULTANT
SPARLING
4100 194th Street SW, Suite 400
Lynnwood, WA 98036
(206) 667 0555

CONSTRUCTION MANAGER AT RISK
AP WYOMING
1800 Carey Avenue, 4th Floor
Cheyenne, Wyoming 82001
(307) 426-4242

LICENSED ARCHITECT
C-2547
KEVIN BROOKHART
Date 11/25/14
STATE OF WYOMING

0" 1/2" 1" 2"
THIS DRAWING IS 36" X 48"
USE THIS SCALE TO VERIFY CORRECT DRAWING SIZE

	REVISIONS	DATE

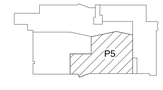

KEY PLAN

NATRONA COUNTY SCHOOL DISTRICT

Natrona County High School

930 SOUTH ELM STREET
CASPER WY 82601

JOB NO: 11855.00
ISSUE DATE: 11/17/2014
DRAWN BY: MB & JC

PHASE 5
SW WING ELEVATIONS

A2.511

100% Construction Documents

11/18/2014 10:57:27 AM

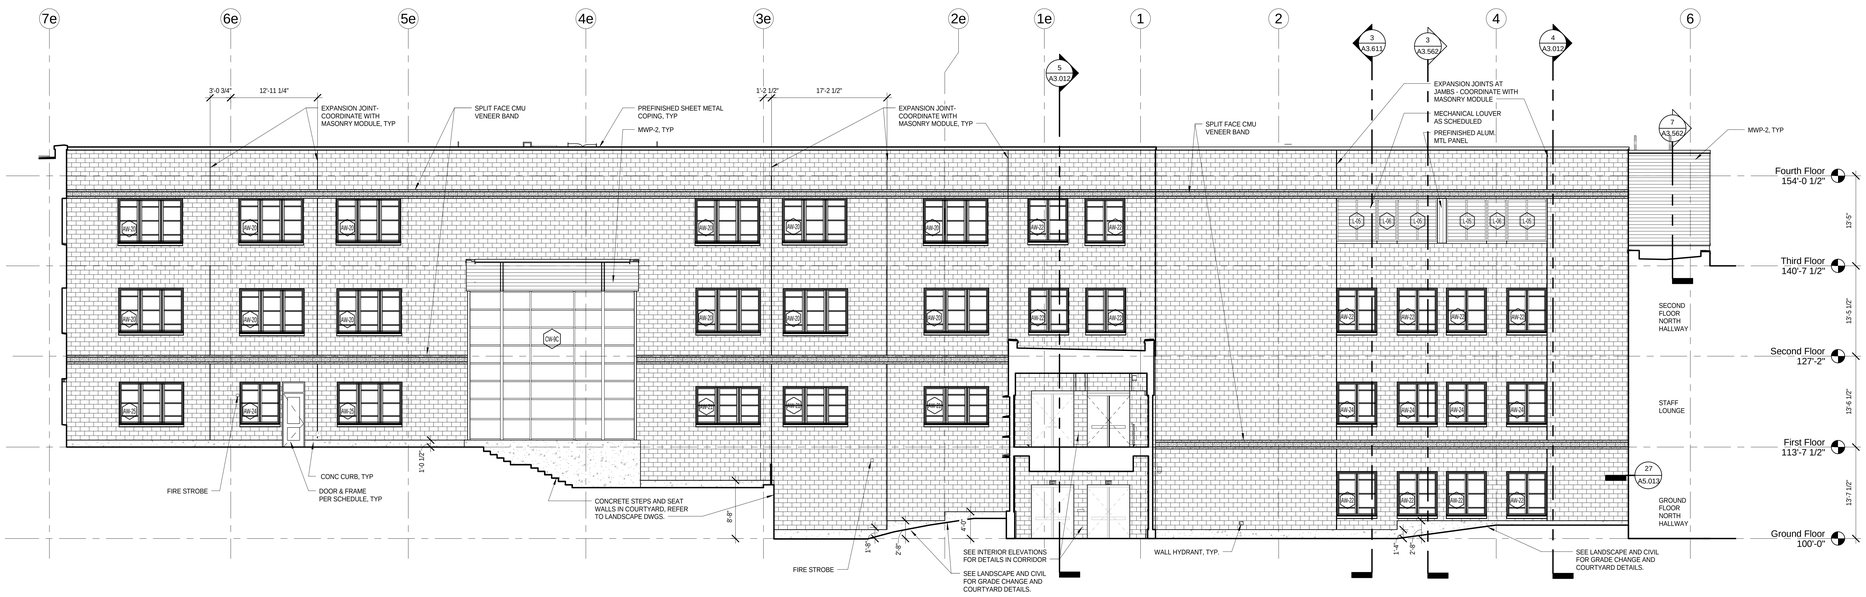

1 PH5_SW WING ELEVATION AT COURTYARD - WEST
1/8" = 1'-0"

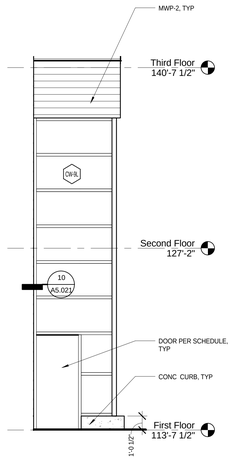

4 PH5_SW WING ELEVATION AT COURTYARD CURTAINWALL - SOUTH
1/4" = 1'-0"

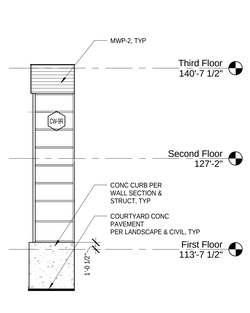

3 PH5_SW WING ELEVATION AT COURTYARD CURTAINWALL - NORTH
1/8" = 1'-0"

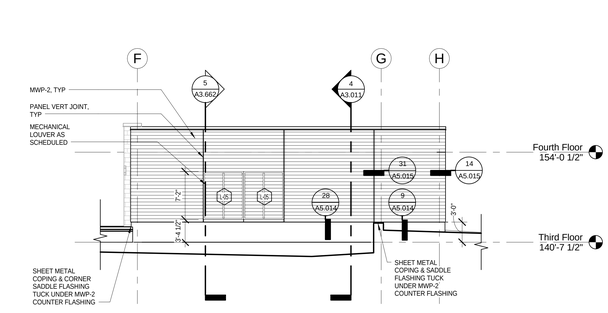

2 PH5_NW WING ELEVATION - NORTH
1/8" = 1'-0"

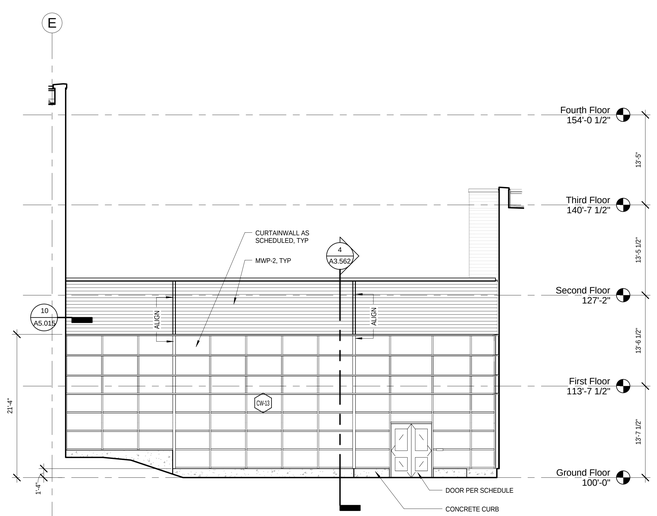

6 PH5_SOUTH COURTYARD ELEVATION - NORTH
1/8" = 1'-0"

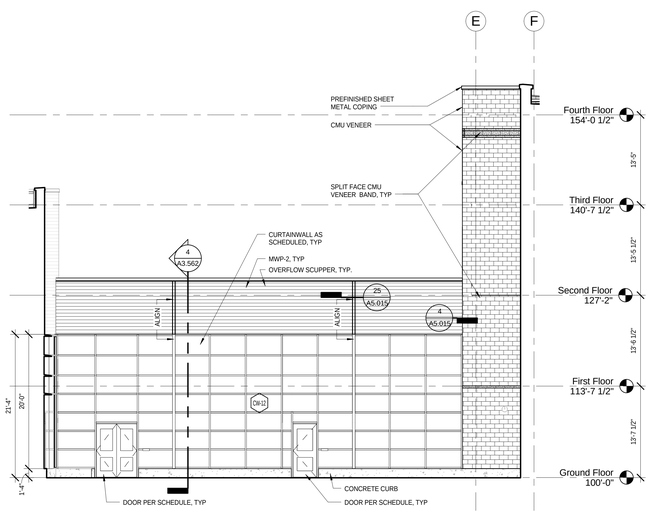

5 PH5_NORTH COURTYARD ELEVATION - SOUTH
1/8" = 1'-0"

MATERIAL LEGEND

- EXISTING STONE OR TERRA COTTA
- EXISTING CONCRETE
- NEW CONCRETE
- EXISTING BRICK
- BK-1: NEW FLEMISH BOND BRICK VENEER AT NEW CONSTRUCTION, OR SALVAGED BRICK REINSTALLED AT EXISTING BUILDING WHERE NOTED
- BK-2: NEW RUNNING BOND BRICK VENEER AT NEW CONSTRUCTION, OR SALVAGED BRICK REINSTALLED AT EXISTING BUILDING WHERE NOTED
- NEW BRICK VENEER SOLDIER COURSE BAND, COLOR TO MATCH ADJACENT BRICK TYPE
- CMU-3: NEW RUNNING BOND CONCRETE MASONRY VENEER AT NEW CONSTRUCTION
- CMU-4: NEW SPLIT FACE CMU VENEER SOLDIER COURSE BAND
- MWP-1: METAL WALL PANEL
- MWP-2: METAL WALL PANEL
- MWP-3: METAL WALL PANEL
- ALUMINUM INFILL PANEL AT CURTAIN WALL

GENERAL NOTE:
FLOOR LEVELS ARE BASED ON EXISTING BUILDING SURVEY INFORMATION. NEW FLOOR LEVELS ARE TO MATCH WHERE NEW AND EXISTING MEET AS INDICATED IN PLANS. ANY DISCREPANCIES ARE TO BE REPORTED TO THE ARCHITECT FOR COORDINATION PRIOR TO POURING CONCRETE.

bassetti architects
71 Columbia Street, Suite 500
Seattle, Washington 98104
(206) 340 9500

ASSOCIATE ARCHITECT
AMUNDSEN ASSOCIATES LLC
212 E Second Street
Casper, WY 82601
(307) 234-9999

CIVIL ENGINEER
WLC ENGINEERING SURVEYING PLANNING
200 Pronghorn St.
Casper, WY 82601
(307) 266 2524

LANDSCAPE ARCHITECT
SWIFT COMPANY LLC
3131 Western Avenue Suite M423
Seattle, WA 98121
(206) 632 2038

STRUCTURAL ENGINEER
PCS STRUCTURAL SOLUTIONS
1250 Pacific Ave Suite 701
Tacoma, WA 98402
(253) 383-2797

MECHANICAL & ELECTRICAL ENGINEERS
WSP GROUP
600 University Street Suite 500
Seattle, WA 98101
(206) 342 9900

THEATER CONSULTANT
PLA DESIGNS INC.
6230 SW Zabaco Terrace
Aloha, OR 97007
(503) 642 2168

FOOD SERVICE CONSULTANT
JLR DESIGN GROUP
557 Roy Street Suite 175A
Seattle, WA 98109
(206) 625 0070

ACOUSTICAL & A/V CONSULTANT
SPARLING
4100 194th Street SW, Suite 400
Lynnwood, WA 98036
(206) 667 0555

CONSTRUCTION MANAGER AT RISK
AP WYOMING
1800 Carey Avenue, 4th Floor
Cheyenne, Wyoming 82001
(307) 426-4242

LICENSED ARCHITECT — MARVIN BROCKMAN — C-2547 — Date 11/20/14 — STATE OF WYOMING

0 1/2" 1" 2"
THIS DRAWING IS 36" X 48"
USE THIS SCALE TO VERIFY CORRECT DRAWING SIZE

#	REVISIONS	DATE

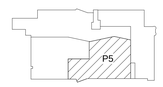

KEY PLAN

NATRONA COUNTY SCHOOL DISTRICT

Natrona County High School

930 SOUTH ELM STREET
CASPER WY 82601

JOB NO: 11855.00
ISSUE DATE: 11/17/2014
DRAWN BY: JC & MB

PHASE 5
SW WING ELEVATIONS

A2.512

100% Construction Documents

11/18/2014 11:07:13 AM

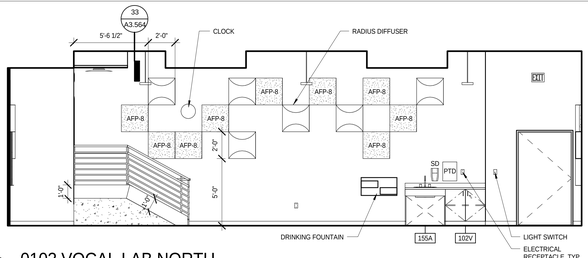

1A 0103 VOCAL LAB NORTH
1/4" = 1'-0"

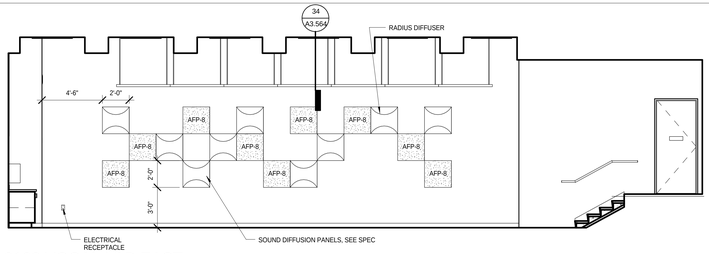

1B 0103 VOCAL LAB EAST
1/4" = 1'-0"

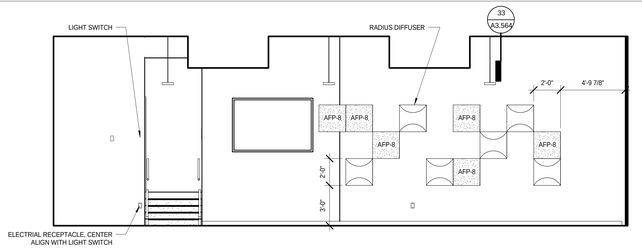

1C 0103 VOCAL LAB SOUTH
1/4" = 1'-0"

NOTE: SEE 5 / A2.362 FOR TYPICAL DEVICE HEIGHTS AND GENERAL ELEVATION NOTES

NOTE: SEE C / A6.071 FOR TEACHING WALL ELECTRICAL DEVICE HEIGHTS AND GENERAL ELEVATION NOTES

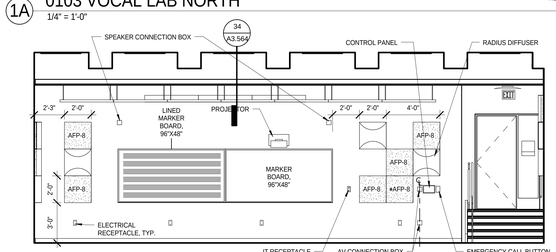

1D 0103 VOCAL LAB WEST
1/4" = 1'-0"

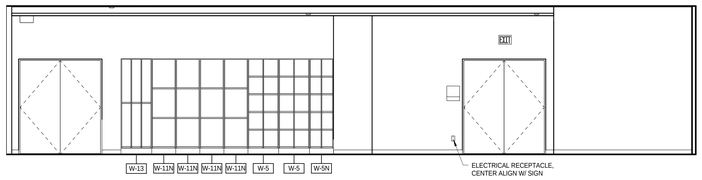

2B 0104 INSTRUMENT STORAGE EAST
1/4" = 1'-0"

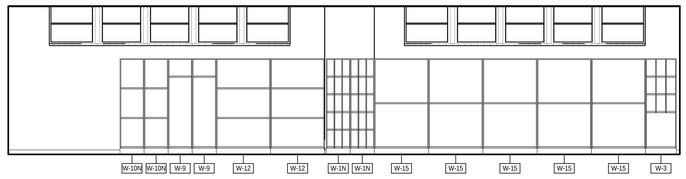

2D 0104 INSTRUMENT STORAGE WEST
1/4" = 1'-0"

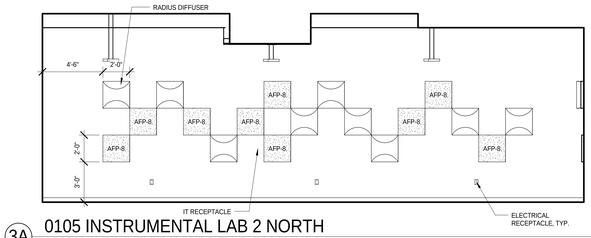

3A 0105 INSTRUMENTAL LAB 2 NORTH
1/4" = 1'-0"

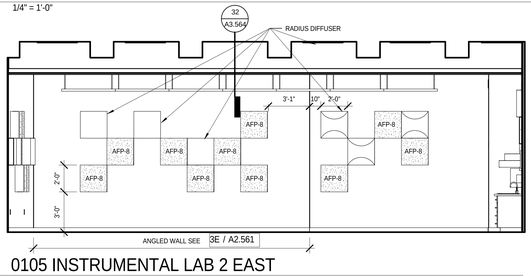

3B 0105 INSTRUMENTAL LAB 2 EAST
1/4" = 1'-0"

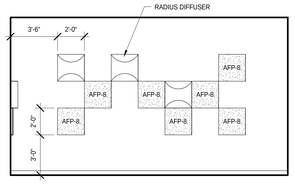

3E 0105 INSTRUMENTAL LAB 2 EAST PARTIAL
1/4" = 1'-0"

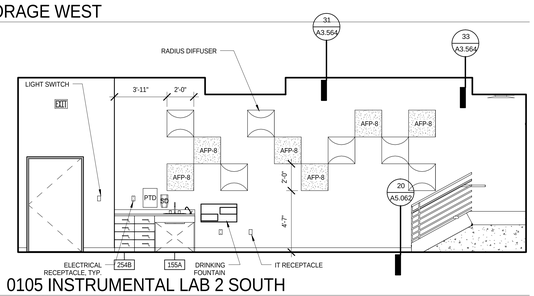

3C 0105 INSTRUMENTAL LAB 2 SOUTH
1/4" = 1'-0"

3D 0105 INSTRUMENTAL LAB 2 WEST
1/4" = 1'-0"

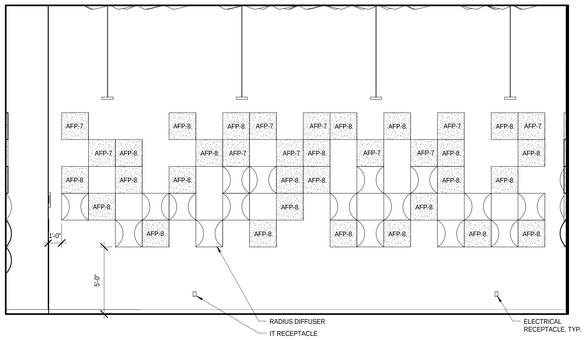

4A 0111 INSTRUMENTAL LAB NORTH
1/4" = 1'-0"

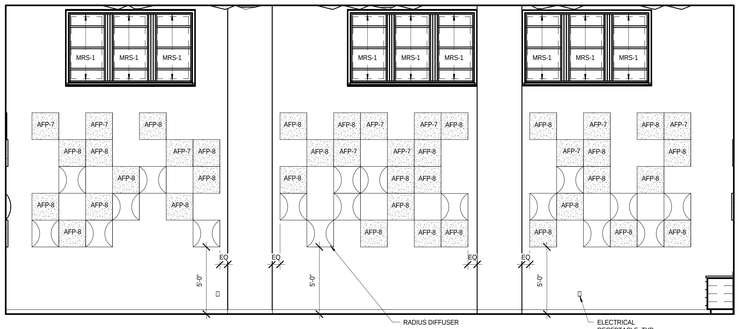

4B 0111 INSTRUMENTAL LAB EAST
1/4" = 1'-0"

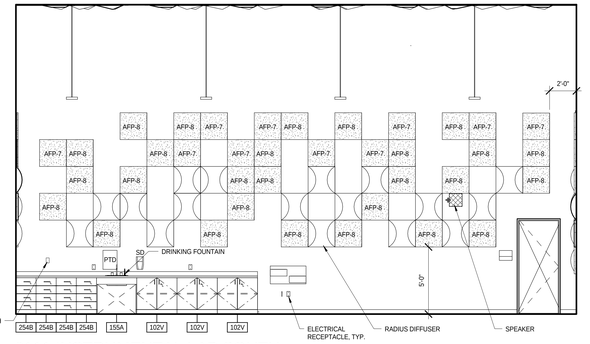

4C 0111 INSTRUMENTAL LAB SOUTH
1/4" = 1'-0"

4D 0111 INSTRUMENTAL LAB WEST
1/4" = 1'-0"

11/17/2014 11:35:53 AM

bassetti architects

71 Columbia Street, Suite 500
Seattle, Washington 98104
(206) 340 9500

ASSOCIATE ARCHITECT
AMUNDSEN ASSOCIATES LLC
212 E Second Street
Casper, WY 82601
(307) 234-9999

CIVIL ENGINEER
WLC ENGINEERING SURVEYING PLANNING
200 Pronghorn St.
Casper, WY 82601
(307) 266 2524

LANDSCAPE ARCHITECT
SWIFT COMPANY LLC
3131 Western Avenue Suite M423
Seattle, WA 98121
(206) 632 2038

STRUCTURAL ENGINEER
PCS STRUCTURAL SOLUTIONS
1250 Pacific Ave Suite 701
Tacoma, WA 98402
(253) 383-2797

MECHANICAL & ELECTRICAL ENGINEERS
WSP GROUP
600 University Street Suite 500
Seattle, WA 98101
(206) 342 9900

THEATER CONSULTANT
PLA DESIGNS INC.
6230 SW Zabaco Terrace
Aloha, OR 97007
(503) 642 2168

FOOD SERVICE CONSULTANT
JLR DESIGN GROUP
557 Roy Street Suite 175A
Seattle, WA 98109
(206) 625 0070

ACOUSTICAL & A/V CONSULTANT
SPARLING
4100 194th Street SW, Suite 400
Lynnwood, WA 98036
(206) 667 0555

CONSTRUCTION MANAGER AT RISK
AP WYOMING
1800 Carey Avenue, 4th Floor
Cheyenne, Wyoming 82001
(307) 426-4242

LICENSED ARCHITECT
KEVIN BROOKHART
C-2547
Date: 11/20/14
STATE OF WYOMING

0 1/2" 1" 2"

THIS DRAWING IS 36" X 48"
USE THIS SCALE TO VERIFY CORRECT DRAWING SIZE

	REVISIONS	DATE

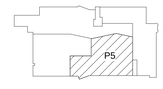

KEY PLAN

NATRONA COUNTY SCHOOL DISTRICT

Natrona County High School

930 SOUTH ELM STREET
CASPER WY 82601

JOB NO: 11855.00
ISSUE DATE: 11/20/2014
DRAWN BY: ARC, JM

PHASE 5
INTERIOR ELEVATIONS

A2.561

100% Construction Documents

NOTE: SEE 5 / A2.362 FOR TYPICAL DEVICE HEIGHTS AND GENERAL ELEVATION NOTES

NOTE: SEE C / A6.071 FOR TEACHING WALL ELECTRICAL DEVICE HEIGHTS AND GENERAL ELEVATION NOTES

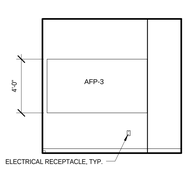

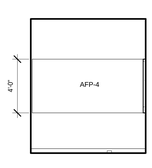

1A 0112 PRACTICE NORTH
1/4" = 1'-0"

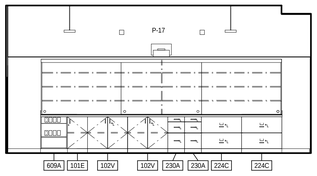

1D 0112 PRACTICE WEST
1/4" = 1'-0"

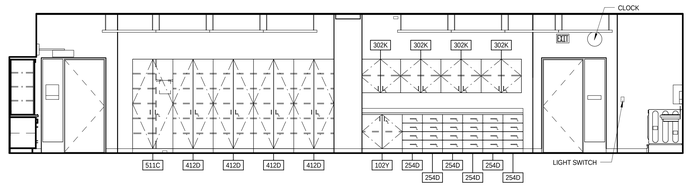

2A 0114 CLASSROOM NORTH
1/4" = 1'-0"

2B 0114 CLASSROOM EAST
1/4" = 1'-0"

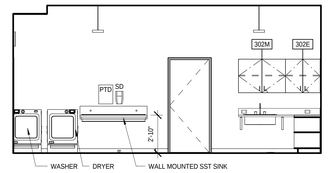

2C 0114 CLASSROOM SOUTH
1/4" = 1'-0"

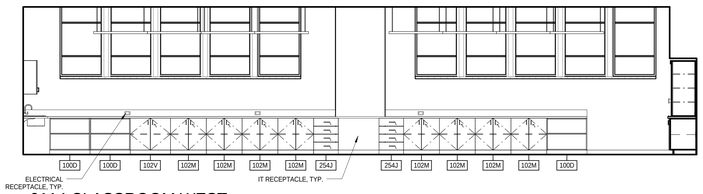

2D 0114 CLASSROOM WEST
1/4" = 1'-0"

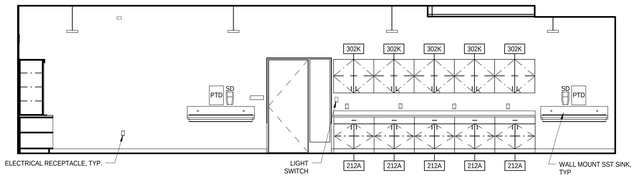

3A 1103 3D ART NORTH
1/4" = 1'-0"

3B 1103 3D ART EAST
1/4" = 1'-0"

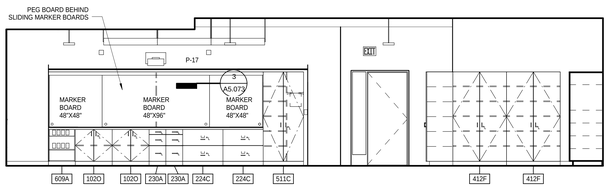

3C 1103 3D ART SOUTH
1/4" = 1'-0"

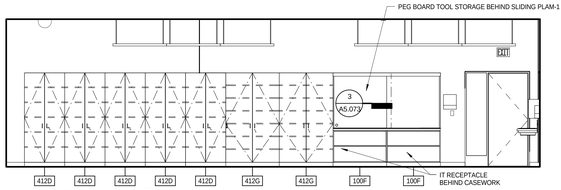

3D 1103 3D ART WEST
1/4" = 1'-0"

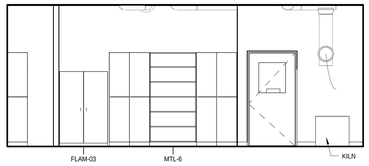

4A 1103B KILN NORTH
1/4" = 1'-0"

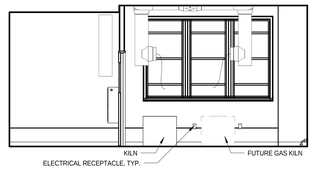

4B 1103B KILN EAST
1/4" = 1'-0"

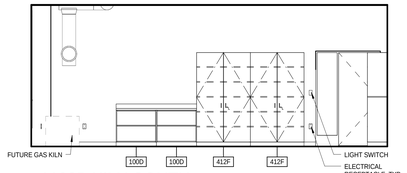

4C 1103B KILN SOUTH
1/4" = 1'-0"

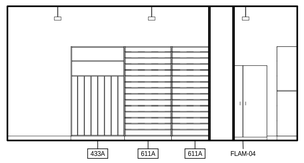

5A 1106 STORAGE NORTH
1/4" = 1'-0"

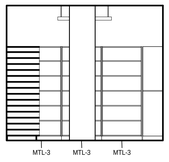

5B 1106 STORAGE EAST
1/4" = 1'-0"

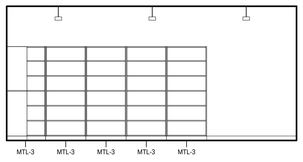

5C 1106 STORAGE SOUTH
1/4" = 1'-0"

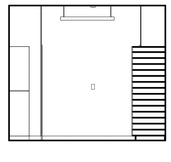

5D 1106 STORAGE WEST
1/4" = 1'-0"

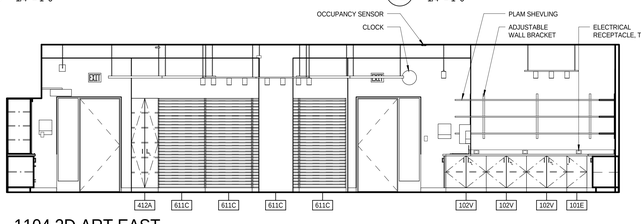

6B 1104 2D ART EAST
1/4" = 1'-0"

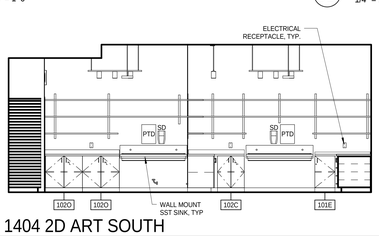

6C 1404 2D ART SOUTH
1/4" = 1'-0"

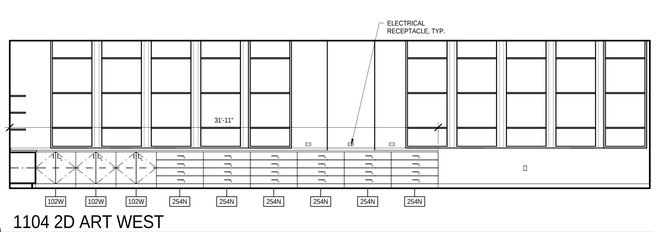

6D 1104 2D ART WEST
1/4" = 1'-0"

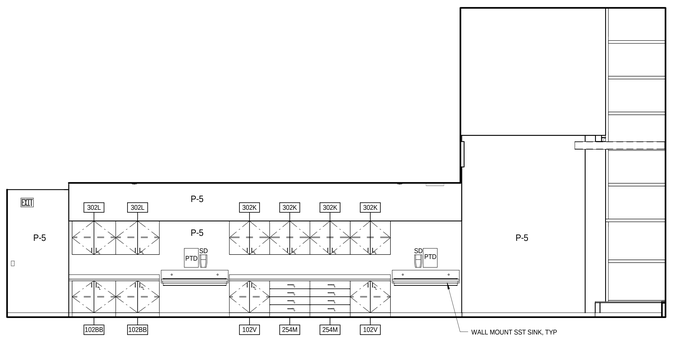

7A 1107 LEARNING LAB NORTH
1/4" = 1'-0"

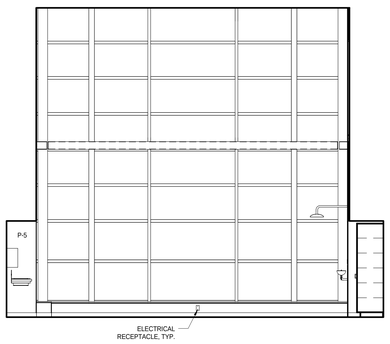

7B 1107 LEARNING LAB EAST
1/4" = 1'-0"

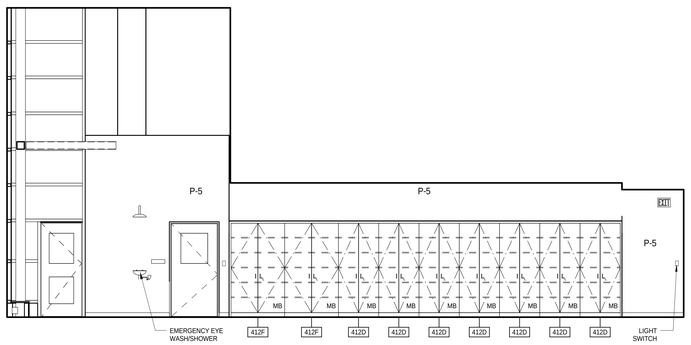

7C 1107 LEARNING LAB SOUTH
1/4" = 1'-0"

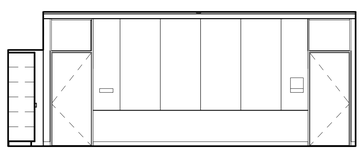

7D 1107 LEARNING LAB WEST
1/4" = 1'-0"

11/17/2014 11:37:00 AM

100% Construction Documents

bassetti architects

71 Columbia Street, Suite 500
Seattle, Washington 98104
(206) 340 9500

ASSOCIATE ARCHITECT
AMUNDSEN ASSOCIATES LLC
212 E Second Street
Casper, WY 82601
(307) 234-9999

CIVIL ENGINEER
WLC ENGINEERING SURVEYING PLANNING
200 Pronghorn St.
Casper, WY 82601
(307) 266 2524

LANDSCAPE ARCHITECT
SWIFT COMPANY LLC
3131 Western Avenue Suite M423
Seattle, WA 98121
(206) 632 2038

STRUCTURAL ENGINEER
PCS STRUCTURAL SOLUTIONS
1250 Pacific Ave Suite 701
Tacoma, WA 98402
(253) 383-2797

MECHANICAL & ELECTRICAL ENGINEERS
WSP GROUP
600 University Street Suite 500
Seattle, WA 98101
(206) 342 9900

THEATER CONSULTANT
PLA DESIGNS INC.
6230 SW Zabaco Terrace
Aloha, OR 97007
(503) 642 2168

FOOD SERVICE CONSULTANT
JLR DESIGN GROUP
557 Roy Street Suite 175A
Seattle, WA 98109
(206) 625 0070

ACOUSTICAL & A/V CONSULTANT
SPARLING
4100 194th Street SW, Suite 400
Lynnwood, WA 98036
(206) 667 0555

CONSTRUCTION MANAGER AT RISK
AP WYOMING
1800 Carey Avenue, 4th Floor
Cheyenne, Wyoming 82001
(307) 426-4242

LICENSED ARCHITECT
C-2547
MELVIN BROSIUS
Date 11/20/14
STATE OF WYOMING

0' 1/2" 1" 2"

THIS DRAWING IS 36" X 48"
USE THIS SCALE TO VERIFY
CORRECT DRAWING SIZE

	REVISIONS	DATE

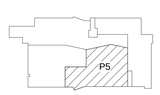

KEY PLAN

NATRONA COUNTY SCHOOL DISTRICT

Natrona County High School

930 SOUTH ELM STREET
CASPER WY 82601

JOB NO.: 11855.00
ISSUE DATE: 11/20/2014
DRAWN BY: ARC

PHASE 5
INTERIOR ELEVATIONS

A2.562

NOTE: SEE 5 / A2.362 FOR TYPICAL DEVICE HEIGHTS AND GENERAL ELEVATION NOTES

NOTE: SEE C / A6.071 FOR TEACHING WALL ELECTRICAL DEVICE HEIGHTS AND GENERAL ELEVATION NOTES

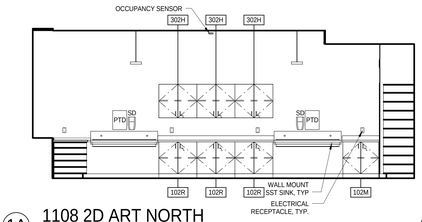

1A 1108 2D ART NORTH
1/4" = 1'-0"

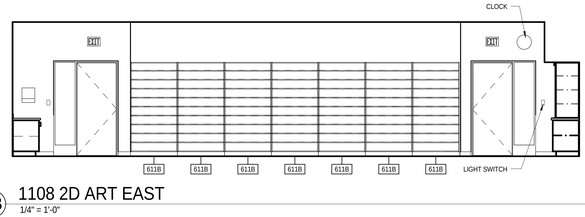

1B 1108 2D ART EAST
1/4" = 1'-0"

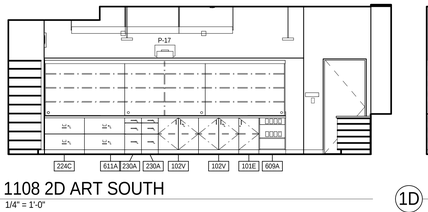

1C 1108 2D ART SOUTH
1/4" = 1'-0"

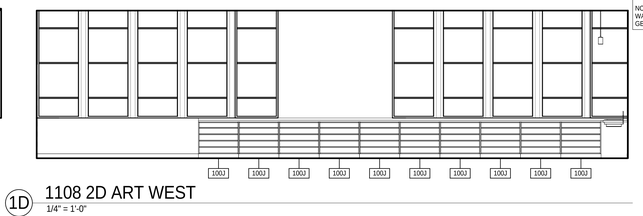

1D 1108 2D ART WEST
1/4" = 1'-0"

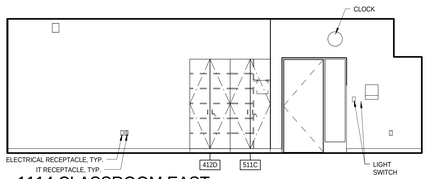

2B 1114 CLASSROOM EAST
1/4" = 1'-0"

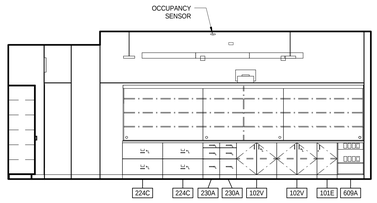

2C 1114 CLASSROOM SOUTH
1/4" = 1'-0"

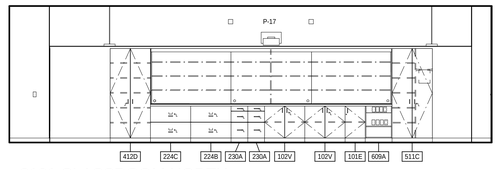

8A 2101 CLASSROOM NORTH
1/4" = 1'-0"

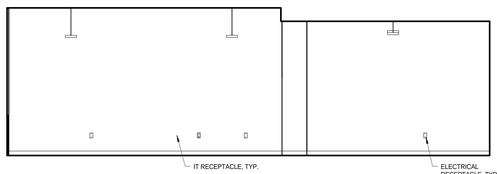

3A 2106 CLASSROOM NORTH
1/4" = 1'-0"

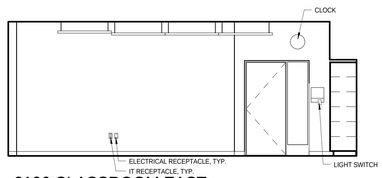

3B 2106 CLASSROOM EAST
1/4" = 1'-0"

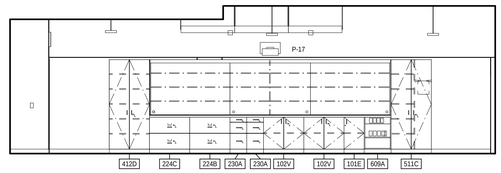

3C 2106 CLASSROOM SOUTH
1/4" = 1'-0"

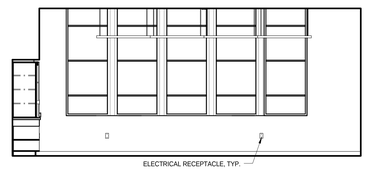

3D 2106 CLASSROOM WEST
1/4" = 1'-0"

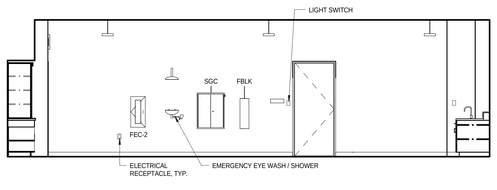

4A 2103 LABORATORY NORTH
1/4" = 1'-0"

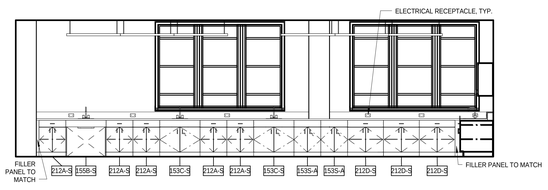

4B 2103 LABORATORY EAST
1/4" = 1'-0"

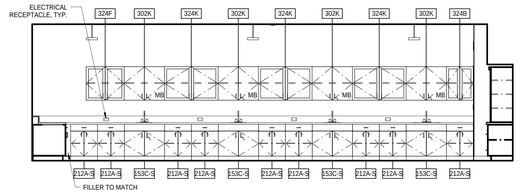

4C 2103 LABORATORY SOUTH
1/4" = 1'-0"

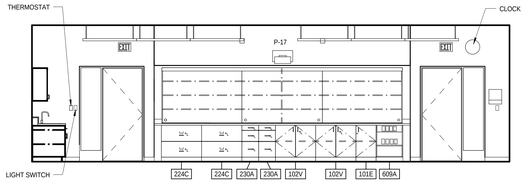

4D 2103 LABORATORY WEST
1/4" = 1'-0"

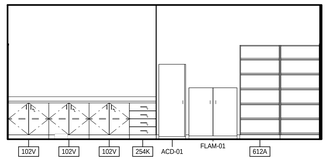

5B 2105 LAB PREP EAST
1/4" = 1'-0"

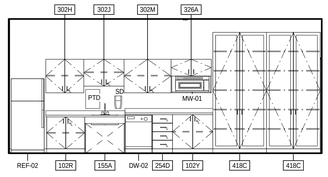

5D 2105 LAB PREP WEST
1/4" = 1'-0"

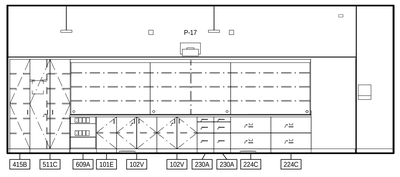

2 2124 CLASSROOM NORTH
1/4" = 1'-0"

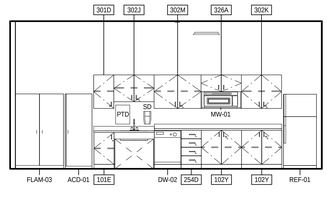

8B 3105 LAB PREP EAST
1/4" = 1'-0"

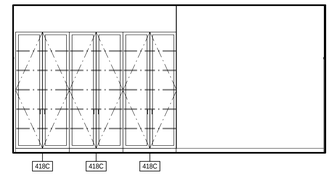

8D 3105 LAB PREP WEST
1/4" = 1'-0"

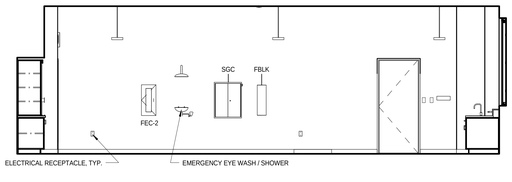

6A 3103 LABORATORY NORTH
1/4" = 1'-0"

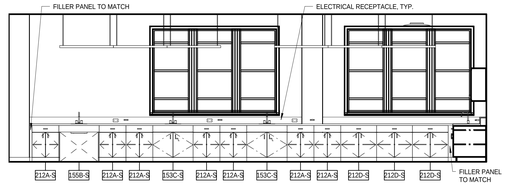

6B 3103 LABORATORY EAST
1/4" = 1'-0"

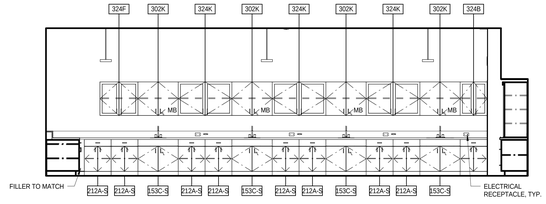

6C 3103 LABORATORY SOUTH
1/4" = 1'-0"

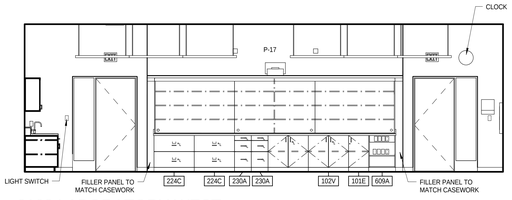

6D 3103 LABORATORY WEST
1/4" = 1'-0"

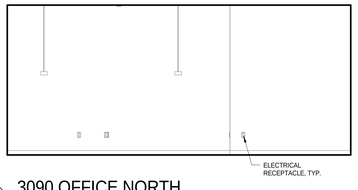

7A 3090 OFFICE NORTH
1/4" = 1'-0"

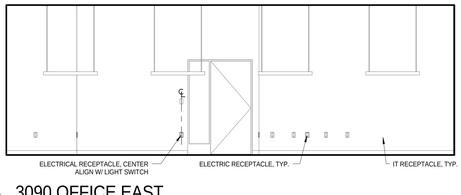

7B 3090 OFFICE EAST
1/4" = 1'-0"

7C 3090 OFFICE SOUTH
1/4" = 1'-0"

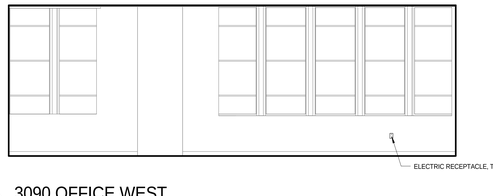

7D 3090 OFFICE WEST
1/4" = 1'-0"

11/17/2014 11:38:16 AM

bassetti architects
71 Columbia Street, Suite 500
Seattle, Washington 98104
(206) 340 9500

ASSOCIATE ARCHITECT
AMUNDSEN ASSOCIATES LLC
212 E Second Street
Casper, WY 82601
(307) 234-9999

CIVIL ENGINEER
WLC ENGINEERING SURVEYING PLANNING
200 Pronghorn St.
Casper, WY 82601
(307) 266 2524

LANDSCAPE ARCHITECT
SWIFT COMPANY LLC
3131 Western Avenue Suite M423
Seattle, WA 98121
(206) 632 2038

STRUCTURAL ENGINEER
PCS STRUCTURAL SOLUTIONS
1250 Pacific Ave Suite 701
Tacoma, WA 98402
(253) 383-2797

MECHANICAL & ELECTRICAL ENGINEERS
WSP GROUP
600 University Street Suite 500
Seattle, WA 98101
(206) 342 9900

THEATER CONSULTANT
PLA DESIGNS INC.
6230 SW Zabaco Terrace
Aloha, OR 97007
(503) 642 2168

FOOD SERVICE CONSULTANT
JLR DESIGN GROUP
557 Roy Street Suite 175A
Seattle, WA 98109
(206) 625 0070

ACOUSTICAL & A/V CONSULTANT
SPARLING
4100 194th Street SW, Suite 400
Lynnwood, WA 98036
(206) 667 0555

CONSTRUCTION MANAGER AT RISK
AP WYOMING
1800 Carey Avenue, 4th Floor
Cheyenne, Wyoming 82001
(307) 426-4242

LICENSED ARCHITECT
C-2547
MELVIN BROCKUS
Date: 11/20/14
STATE OF WYOMING

0" 1/2" 1" 2"

THIS DRAWING IS 36" X 48"
USE THIS SCALE TO VERIFY CORRECT DRAWING SIZE

	REVISIONS	DATE

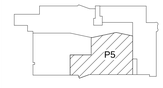

KEY PLAN

NATRONA COUNTY SCHOOL DISTRICT

Natrona County High School

930 SOUTH ELM STREET
CASPER WY 82601

JOB NO: 11855.00
ISSUE DATE: 11/20/2014
DRAWN BY: ARC

PHASE 5
INTERIOR ELEVATIONS

A2.563

100% Construction Documents

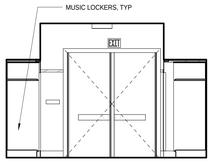

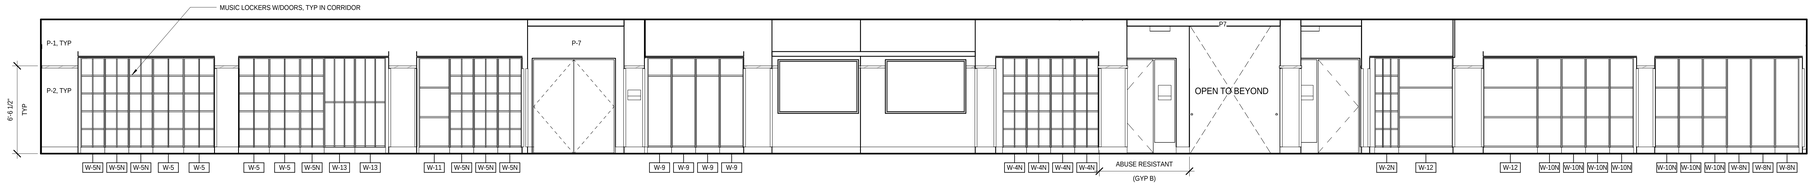

1A 0100 GROUND FL SW HALLWAY NORTH
1/4" = 1'-0"

1B 0100 GROUND FL SW HALLWAY EAST
1/4" = 1'-0"

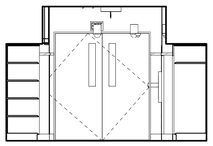

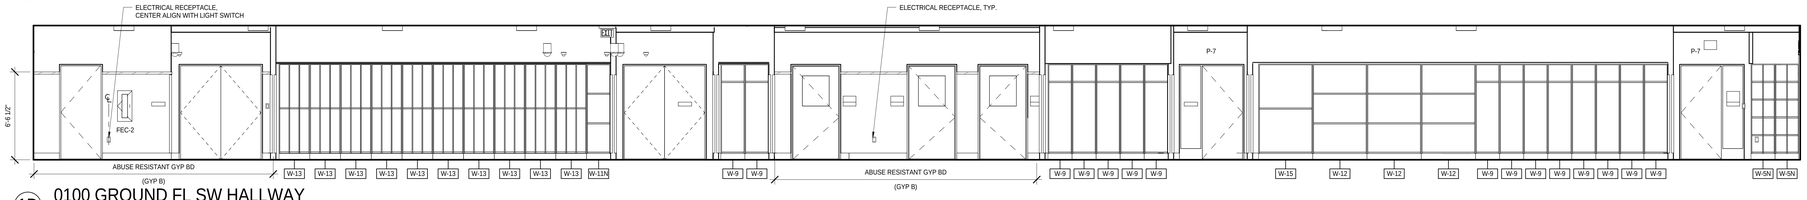

1C 0100 GROUND FL SW HALLWAY SOUTH
1/4" = 1'-0"

1D 0100 GROUND FL SW HALLWAY
1/4" = 1'-0"

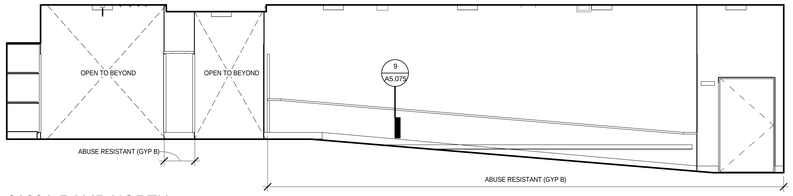

2A 0100A RAMP NORTH
1/4" = 1'-0"

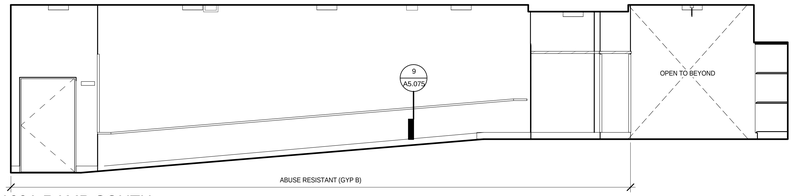

2C 0100A RAMP SOUTH
1/4" = 1'-0"

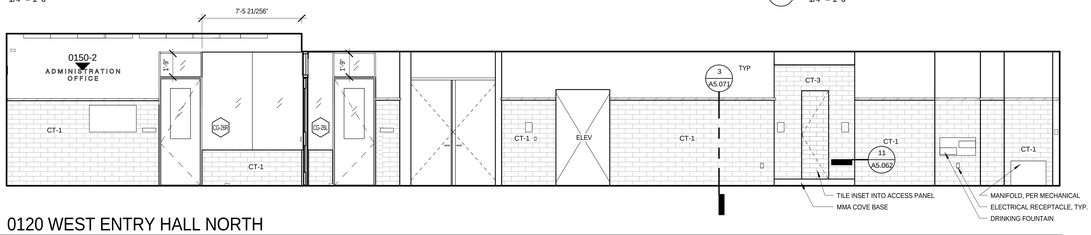

3A 0120 WEST ENTRY HALL NORTH
1/4" = 1'-0"

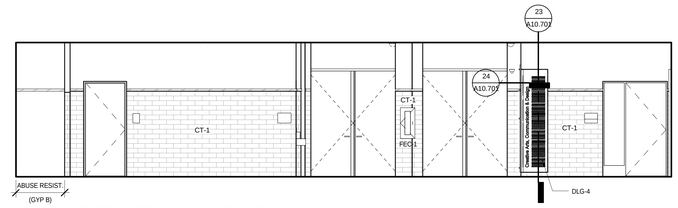

3B 0120 WEST ENTRY HALL EAST
1/4" = 1'-0"

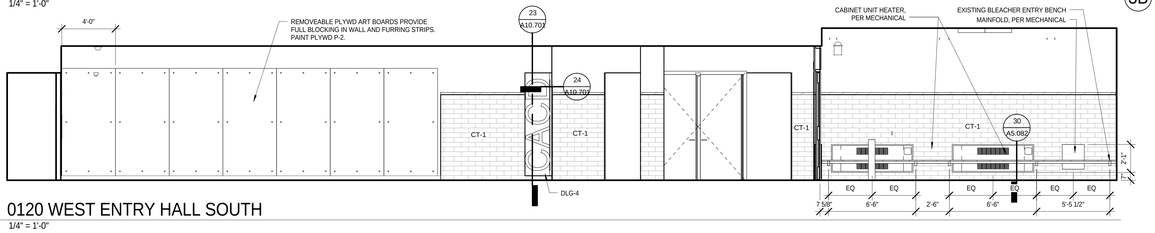

3C 0120 WEST ENTRY HALL SOUTH
1/4" = 1'-0"

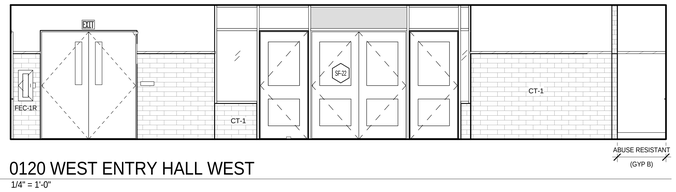

3D 0120 WEST ENTRY HALL WEST
1/4" = 1'-0"

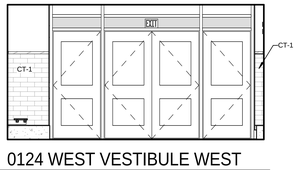

4D 0124 WEST VESTIBULE WEST
1/4" = 1'-0"

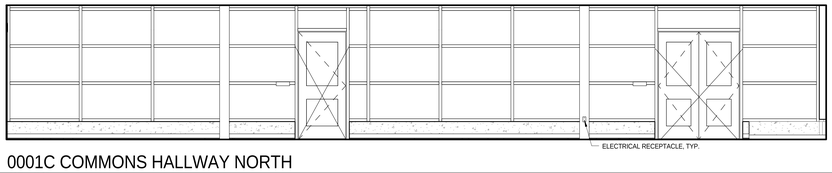

5A 0001C COMMONS HALLWAY NORTH
1/4" = 1'-0"

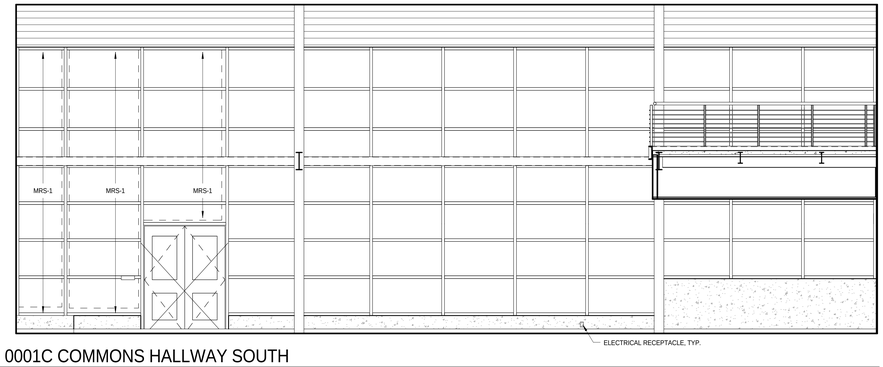

5C 0001C COMMONS HALLWAY SOUTH
1/4" = 1'-0"

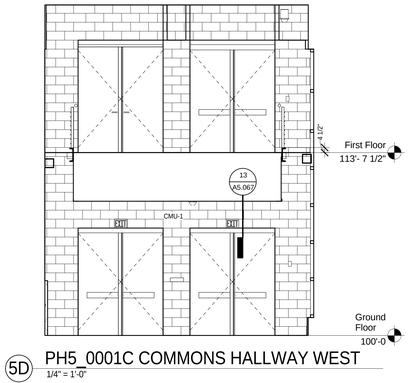

5D PH5_0001C COMMONS HALLWAY WEST
1/4" = 1'-0"

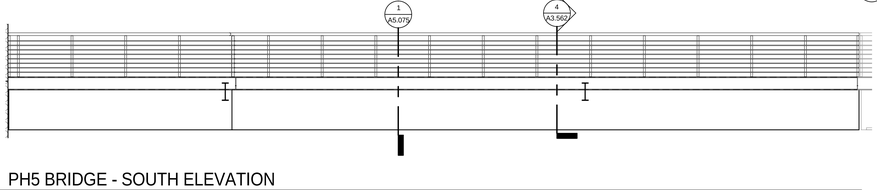

6A PH5 BRIDGE - SOUTH ELEVATION
1/4" = 1'-0"

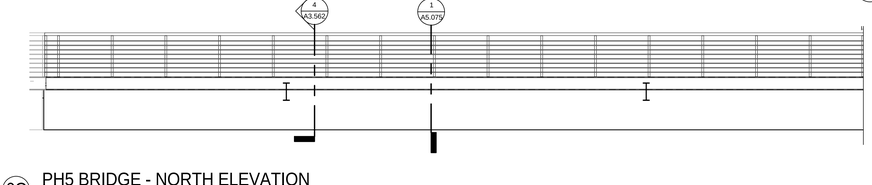

6C PH5 BRIDGE - NORTH ELEVATION
1/4" = 1'-0"

NOTE: SEE 5 / A2.362 FOR TYPICAL DEVICE HEIGHTS AND GENERAL ELEVATION NOTES

NOTE: SEE C / A6.071 FOR TEACHING WALL ELECTRICAL DEVICE HEIGHTS AND GENERAL ELEVATION NOTES

11/17/2014 11:39:06 AM

100% Construction Documents

bassetti architects
71 Columbia Street, Suite 500
Seattle, Washington 98104
(206) 340 9500

ASSOCIATE ARCHITECT
AMUNDSEN ASSOCIATES LLC
212 E Second Street
Casper, WY 82601
(307) 234-9999

CIVIL ENGINEER
WLC ENGINEERING SURVEYING PLANNING
200 Pronghorn St.
Casper, WY 82601
(307) 266 2524

LANDSCAPE ARCHITECT
SWIFT COMPANY LLC
3131 Western Avenue Suite M423
Seattle, WA 98121
(206) 632 2038

STRUCTURAL ENGINEER
PCS STRUCTURAL SOLUTIONS
1250 Pacific Ave Suite 701
Tacoma, WA 98402
(253) 383-2797

MECHANICAL & ELECTRICAL ENGINEERS
WSP GROUP
600 University Street Suite 500
Seattle, WA 98101
(206) 342 9900

THEATER CONSULTANT
PLA DESIGNS INC.
6230 SW Zabaco Terrace
Aloha, OR 97007
(503) 642 2168

FOOD SERVICE CONSULTANT
JLR DESIGN GROUP
557 Roy Street Suite 175A
Seattle, WA 98109
(206) 625 0070

ACOUSTICAL & A/V CONSULTANT
SPARLING
4100 194th Street SW, Suite 400
Lynnwood, WA 98036
(206) 667 0555

CONSTRUCTION MANAGER AT RISK
AP WYOMING
1800 Carey Avenue, 4th Floor
Cheyenne, Wyoming 82001
(307) 426-4242

LICENSED ARCHITECT C-2547 DARWIN BROCKETT Date: 11/20/14 STATE OF WYOMING

0" 1/2" 1" 2"

THIS DRAWING IS 36" X 48" USE THIS SCALE TO VERIFY CORRECT DRAWING SIZE

	REVISIONS	DATE

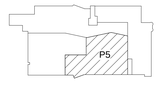

KEY PLAN

NATRONA COUNTY SCHOOL DISTRICT

Natrona County High School

930 SOUTH ELM STREET
CASPER WY 82601

JOB NO: 11855.00
ISSUE DATE: 11/20/2014
DRAWN BY: ARC

PHASE 5 INTERIOR ELEVATIONS - CORRIDORS

A2.564

NOTE: SEE 5 / A2.362 FOR TYPICAL DEVICE HEIGHTS AND GENERAL ELEVATION NOTES

NOTE: SEE C / A6.071 FOR TEACHING WALL ELECTRICAL DEVICE HEIGHTS AND GENERAL ELEVATION NOTES

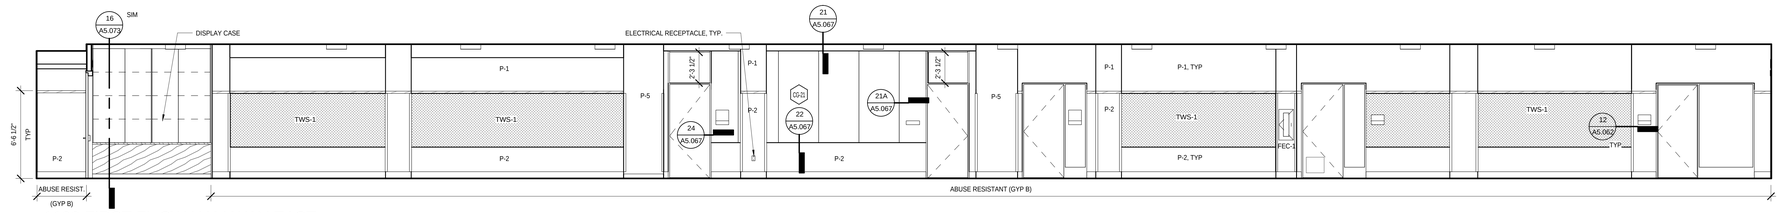

1B 1100 FIRST FL SW HALLWAY EAST
1/4" = 1'-0"

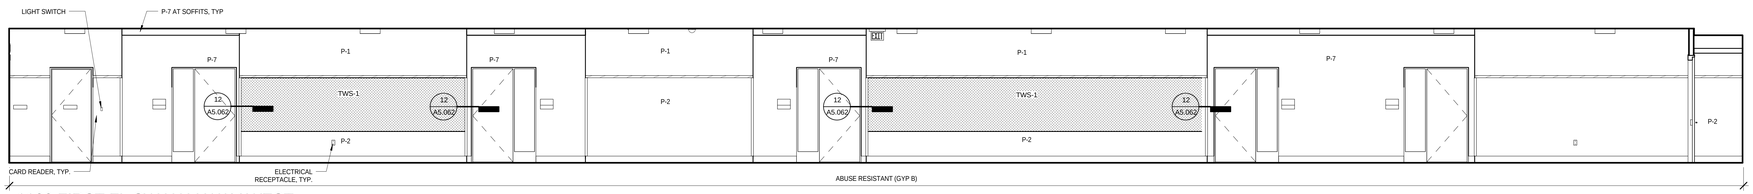

1D 1100 FIRST FL SW HALLWAY WEST
1/4" = 1'-0"

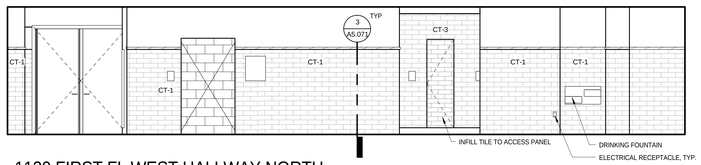

2A 1120 FIRST FL WEST HALLWAY NORTH
1/4" = 1'-0"

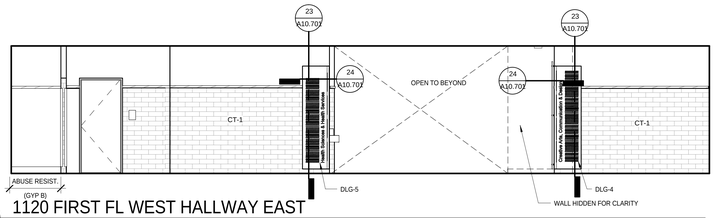

2B 1120 FIRST FL WEST HALLWAY EAST
1/4" = 1'-0"

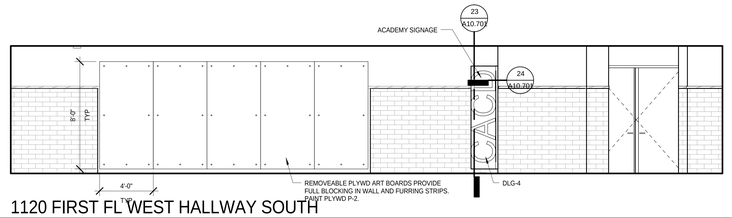

2C 1120 FIRST FL WEST HALLWAY SOUTH
1/4" = 1'-0"

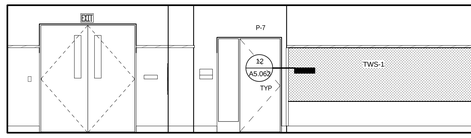

2D 1120 FIRST FL WEST HALLWAY WEST
1/4" = 1'-0"

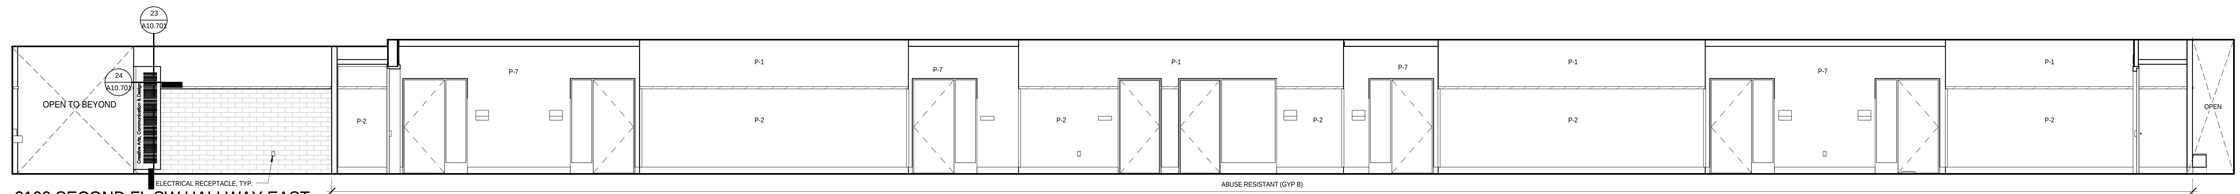

3B 2100 SECOND FL SW HALLWAY EAST
1/4" = 1'-0"

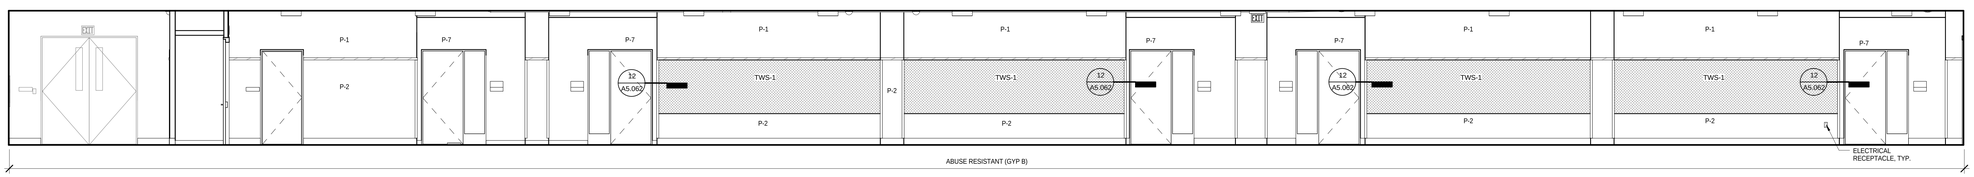

3D 2100 SECOND FL SW HALLWAY WEST
1/4" = 1'-0"

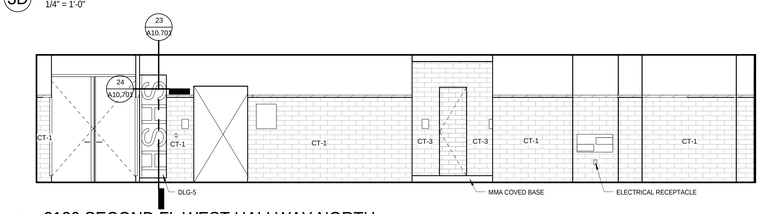

4A 2120 SECOND FL WEST HALLWAY NORTH
1/4" = 1'-0"

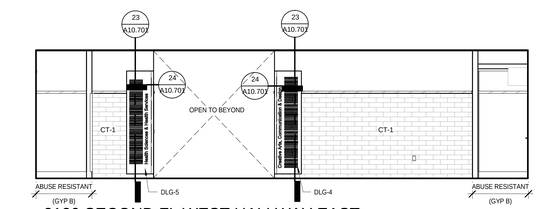

4B 2120 SECOND FL WEST HALLWAY EAST
1/4" = 1'-0"

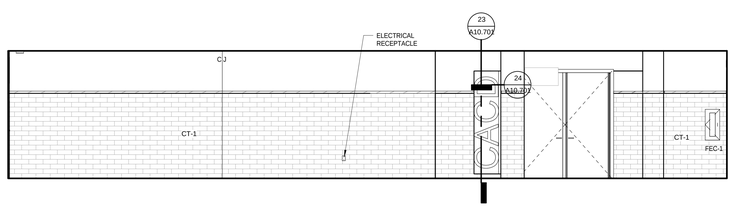

4C 2120 SECOND FL WEST HALLWAY SOUTH
1/4" = 1'-0"

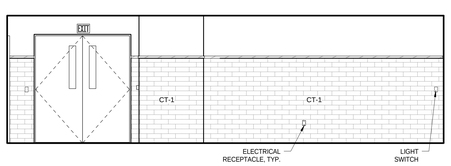

4D 2120 SECOND FL WEST HALLWAY WEST
1/4" = 1'-0"

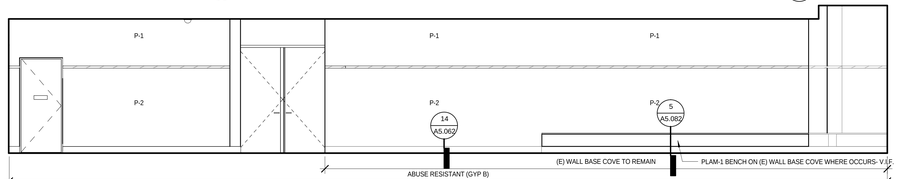

5A 2080 SECOND FL SOUTH HALLWAY NORTH
1/4" = 1'-0"

11/17/2014 11:40:00 AM

bassetti architects
71 Columbia Street, Suite 500
Seattle, Washington 98104
(206) 340 9500

ASSOCIATE ARCHITECT
AMUNDSEN ASSOCIATES LLC
212 E Second Street
Casper, WY 82601
(307) 234-9999

CIVIL ENGINEER
WLC ENGINEERING SURVEYING PLANNING
200 Pronghorn St.
Casper, WY 82601
(307) 266 2524

LANDSCAPE ARCHITECT
SWIFT COMPANY LLC
3131 Western Avenue Suite M423
Seattle, WA 98121
(206) 632 2038

STRUCTURAL ENGINEER
PCS STRUCTURAL SOLUTIONS
1250 Pacific Ave Suite 701
Tacoma, WA 98402
(253) 383-2797

MECHANICAL & ELECTRICAL ENGINEERS
WSP GROUP
600 University Street Suite 500
Seattle, WA 98101
(206) 342 9900

THEATER CONSULTANT
PLA DESIGNS INC.
6230 SW Zabaco Terrace
Aloha, OR 97007
(503) 642 2168

FOOD SERVICE CONSULTANT
JLR DESIGN GROUP
557 Roy Street Suite 175A
Seattle, WA 98109
(206) 625 0070

ACOUSTICAL & A/V CONSULTANT
SPARLING
4100 194th Street SW, Suite 400
Lynnwood, WA 98036
(206) 667 0555

CONSTRUCTION MANAGER AT RISK
AP WYOMING
1800 Carey Avenue, 4th Floor
Cheyenne, Wyoming 82001
(307) 426-4242

LICENSED ARCHITECT
C-2547
KEVIN BROOKS
Date 11/20/14
STATE OF WYOMING

0' 1/2" 1" 2'1"
THIS DRAWING IS 36" X 48"
USE THIS SCALE TO VERIFY CORRECT DRAWING SIZE

	REVISIONS	DATE

KEY PLAN

NATRONA COUNTY SCHOOL DISTRICT

Natrona County High School

930 SOUTH ELM STREET
CASPER WY 82601

JOB NO.: 11855.00
ISSUE DATE: 11/20/2014
DRAWN BY: ARC

PHASE 5
INTERIOR ELEVATIONS - CORRIDORS

A2.565

100% Construction Documents

NOTE: SEE 5 / A2.362 FOR TYPICAL DEVICE HEIGHTS AND GENERAL ELEVATION NOTES

NOTE: SEE C / A6.071 FOR TEACHING WALL ELECTRICAL DEVICE HEIGHTS AND GENERAL ELEVATION NOTES

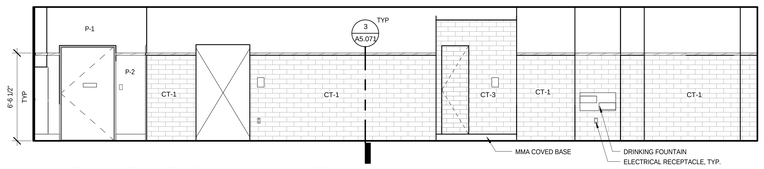

1A 3120 THIRD FL WEST HALLWAY NORTH
1/4" = 1'-0"

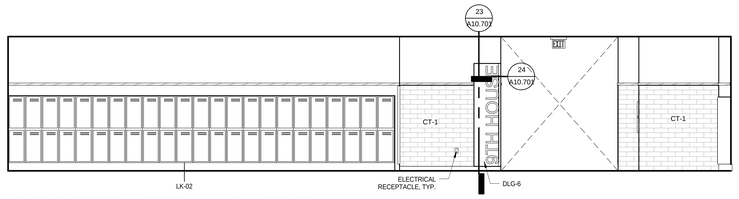

1C 3120 THIRD FL WEST HALLWAY SOUTH
1/4" = 1'-0"

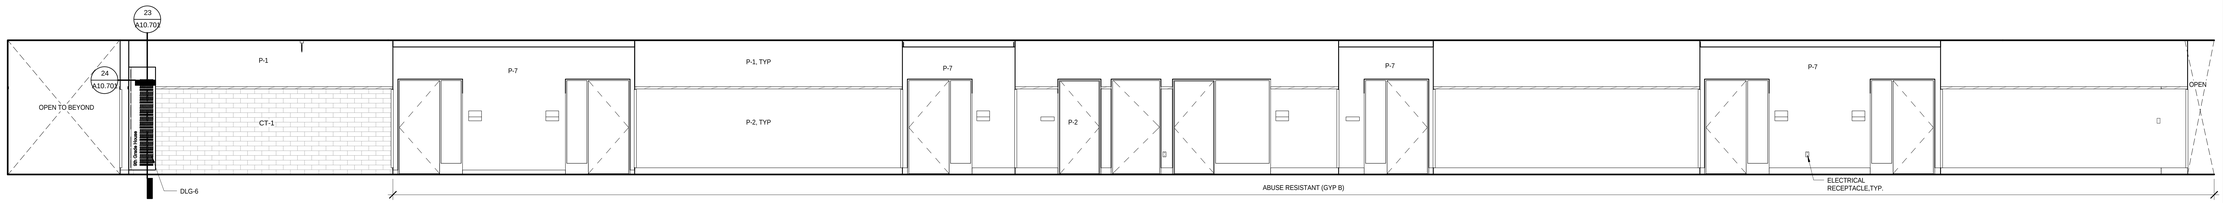

1B 3100 SW WING EAST
1/4" = 1'-0"

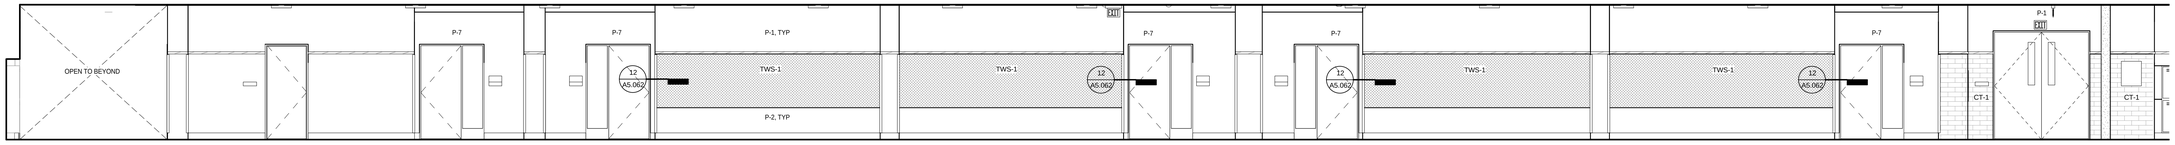

1D 3100 SW WING WEST
1/4" = 1'-0"

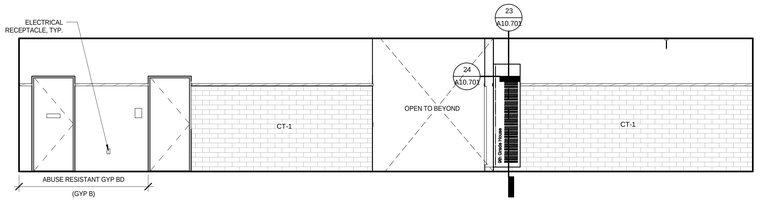

2B 3120 THIRD FL WEST HALLWAY EAST
1/4" = 1'-0"

2D 3120 THIRD FL WEST HALLWAY WEST
1/4" = 1'-0"

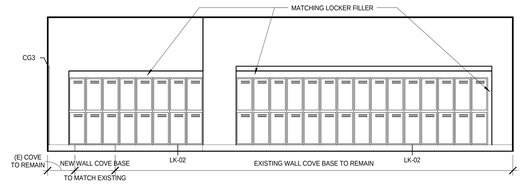

3A PH5_3080 THIRD FL SOUTH HALLWAY NORTH
1/4" = 1'-0"

4A 1080 FIRST FL WEST HALLWAY NORTH
1/4" = 1'-0"

bassetti architects
71 Columbia Street, Suite 500
Seattle, Washington 98104
(206) 340 9500

ASSOCIATE ARCHITECT
AMUNDSEN ASSOCIATES LLC
212 E Second Street
Casper, WY 82601
(307) 234-9999

CIVIL ENGINEER
WLC ENGINEERING SURVEYING PLANNING
200 Pronghorn St.
Casper, WY 82601
(307) 266 2524

LANDSCAPE ARCHITECT
SWIFT COMPANY LLC
3131 Western Avenue Suite M423
Seattle, WA 98121
(206) 632 2038

STRUCTURAL ENGINEER
PCS STRUCTURAL SOLUTIONS
1250 Pacific Ave Suite 701
Tacoma, WA 98402
(253) 383-2797

MECHANICAL & ELECTRICAL ENGINEERS
WSP GROUP
600 University Street Suite 500
Seattle, WA 98101
(206) 342 9900

THEATER CONSULTANT
PLA DESIGNS INC.
6230 SW Zabaco Terrace
Aloha, OR 97007
(503) 642 2168

FOOD SERVICE CONSULTANT
JLR DESIGN GROUP
557 Roy Street Suite 175A
Seattle, WA 98109
(206) 625 0070

ACOUSTICAL & A/V CONSULTANT
SPARLING
4100 194th Street SW, Suite 400
Lynnwood, WA 98036
(206) 667 0555

CONSTRUCTION MANAGER AT RISK
AP WYOMING
1800 Carey Avenue, 4th Floor
Cheyenne, Wyoming 82001
(307) 426-4242

LICENSED ARCHITECT
C-2547
KEVIN BROOKS
Date 11/20/14
STATE OF WYOMING

0" 1/2" 1" 2"

THIS DRAWING IS 36" X 48"
USE THIS SCALE TO VERIFY CORRECT DRAWING SIZE

#	REVISIONS	DATE

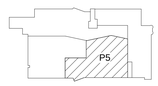

KEY PLAN

NATRONA COUNTY SCHOOL DISTRICT

Natrona County High School

930 SOUTH ELM STREET
CASPER WY 82601

JOB NO: 11855.00
ISSUE DATE: 11/20/2014
DRAWN BY: ARC

PHASE 5
INTERIOR ELEVATIONS - CORRIDORS

A2.566

100% Construction Documents

11/17/2014 11:40:32 AM

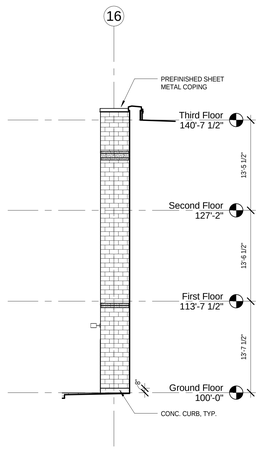

3 PH6_NW WING ELEV WEST
1/8" = 1'-0"

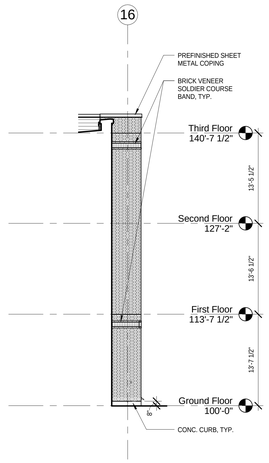

2 PH6_NW WING ELEV EAST
1/8" = 1'-0"

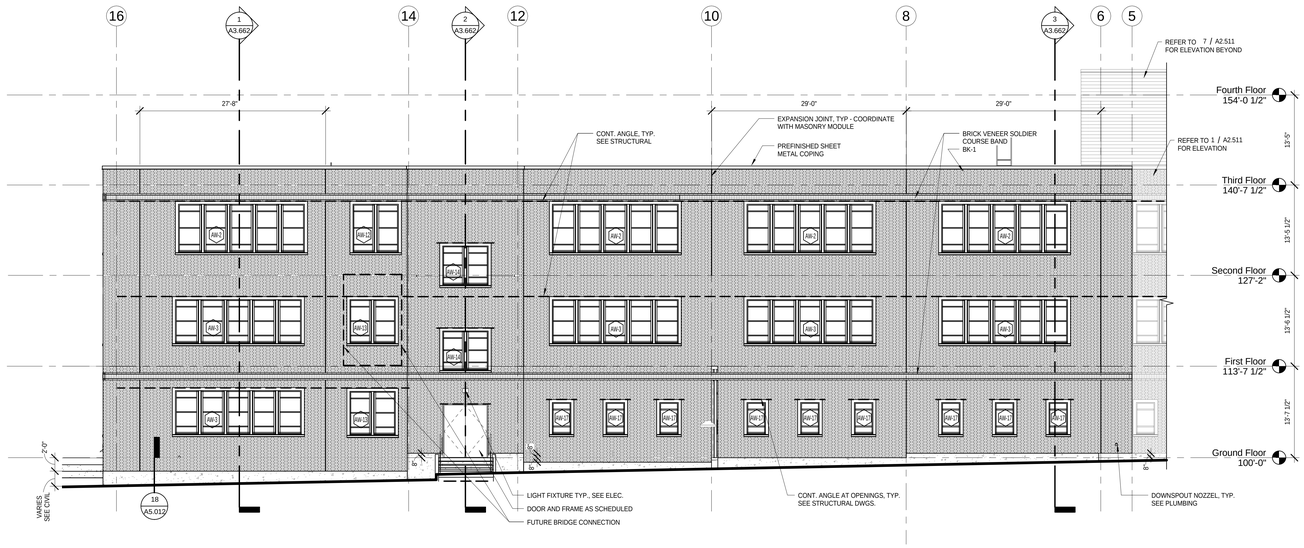

1 PH6_NW WING ELEVATION - WEST
1/8" = 1'-0"

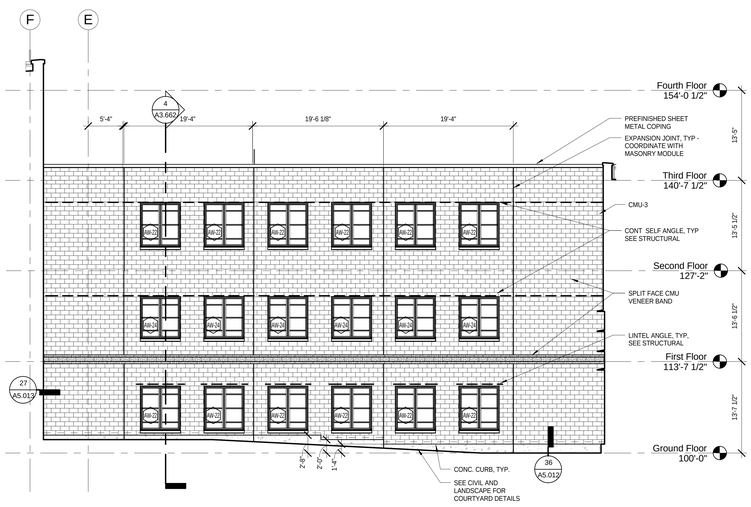

5 PH6_NW WING ELEVATION - SOUTH COURTYARD
1/8" = 1'-0"

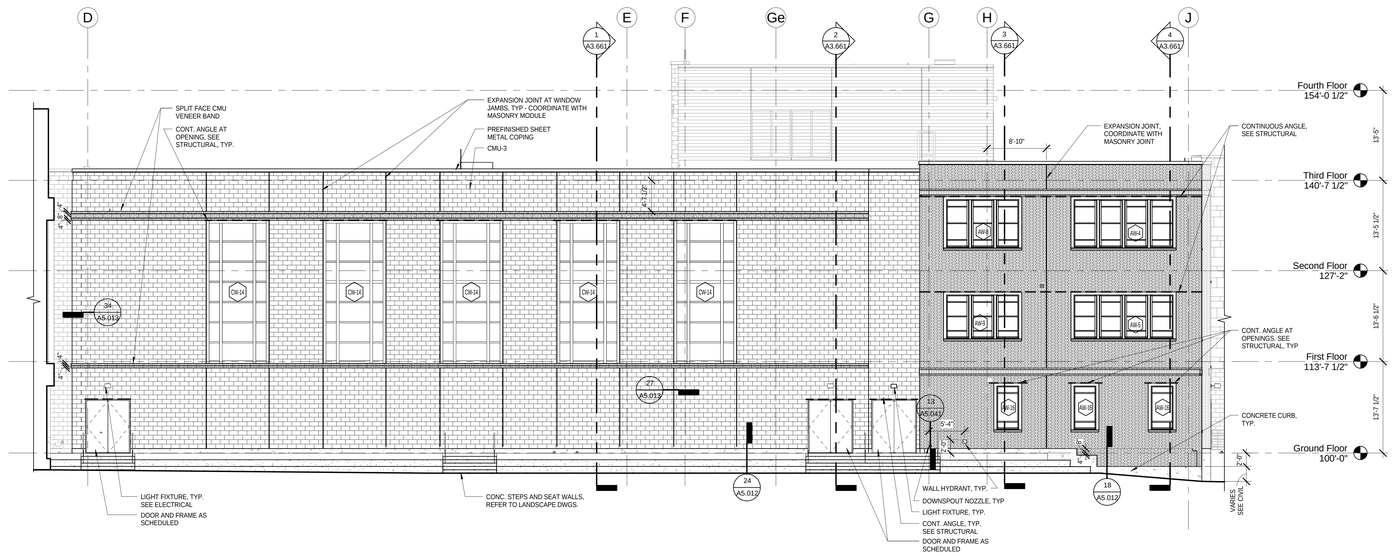

4 PH6 - NW WING ELEVATION - NORTH
1/8" = 1'-0"

MATERIAL LEGEND

- EXISTING STONE OR TERRA COTTA
- EXISTING CONCRETE
- NEW CONCRETE
- EXISTING BRICK
- BK-1: NEW FLEMISH BOND BRICK VENEER AT NEW CONSTRUCTION, OR SALVAGED BRICK REINSTALLED AT EXISTING BUILIDING WHERE NOTED
- BK-2: NEW RUNNING BOND BRICK VENEER AT NEW CONSTRUCTION, OR SALVAGED BRICK REINSTALLED AT EXISTING BUILIDING WHERE NOTED
- NEW BRICK VENEER SOLDIER COURSE BAND, COLOR TO MATCH ADJACENT BRICK TYPE
- CMU-3: NEW RUNNING BOND CONCRETE MASONRY VENEER AT NEW CONSTRUCTION
- CMU-4: NEW SPLIT FACE CMU VENEER SOLDIER COURSE BAND
- MWP-1: METAL WALL PANEL
- MWP-2: METAL WALL PANEL
- MWP-3: METAL WALL PANEL
- ALUMINUM INFILL PANEL AT CURTAIN WALL

100% Construction Documents

11/18/2014 11:18:58 AM

bassetti architects
71 Columbia Street, Suite 500
Seattle, Washington 98104
(206) 340 9500

ASSOCIATE ARCHITECT
AMUNDSEN ASSOCIATES LLC
212 E Second Street
Casper, WY 82601
(307) 234-9999

CIVIL ENGINEER
WLC ENGINEERING SURVEYING PLANNING
200 Pronghorn St.
Casper, WY 82601
(307) 266 2524

LANDSCAPE ARCHITECT
SWIFT COMPANY LLC
3131 Western Avenue Suite M423
Seattle, WA 98121
(206) 632 2038

STRUCTURAL ENGINEER
PCS STRUCTURAL SOLUTIONS
1250 Pacific Ave Suite 701
Tacoma, WA 98402
(253) 383-2797

MECHANICAL & ELECTRICAL ENGINEERS
WSP GROUP
600 University Street Suite 500
Seattle, WA 98101
(206) 342 9900

THEATER CONSULTANT
PLA DESIGNS INC.
6230 SW Zabaco Terrace
Aloha, OR 97007
(503) 642 2168

FOOD SERVICE CONSULTANT
JLR DESIGN GROUP
557 Roy Street Suite 175A
Seattle, WA 98109
(206) 625 0070

ACOUSTICAL & A/V CONSULTANT
SPARLING
4100 194th Street SW, Suite 400
Lynnwood, WA 98036
(206) 667 0555

CONSTRUCTION MANAGER AT RISK
AP WYOMING
1800 Carey Avenue, 4th Floor
Cheyenne, Wyoming 82001
(307) 426-4242

LICENSED ARCHITECT
C-2547
DARWIN BROCKETT
Date: 11/25/14
STATE OF WYOMING

0" 1/2" 1" 2"
THIS DRAWING IS 30" X 48"
USE THIS SCALE TO VERIFY CORRECT DRAWING SIZE

	REVISIONS	DATE
4		

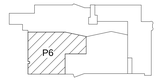

KEY PLAN

NATRONA COUNTY SCHOOL DISTRICT

Natrona County High School

930 SOUTH ELM STREET
CASPER WY 82601

JOB NO: 11855.00
ISSUE DATE: 11/17/2014
DRAWN BY: JSC

PHASE 6
NW WING ELEVATIONS

A2.611

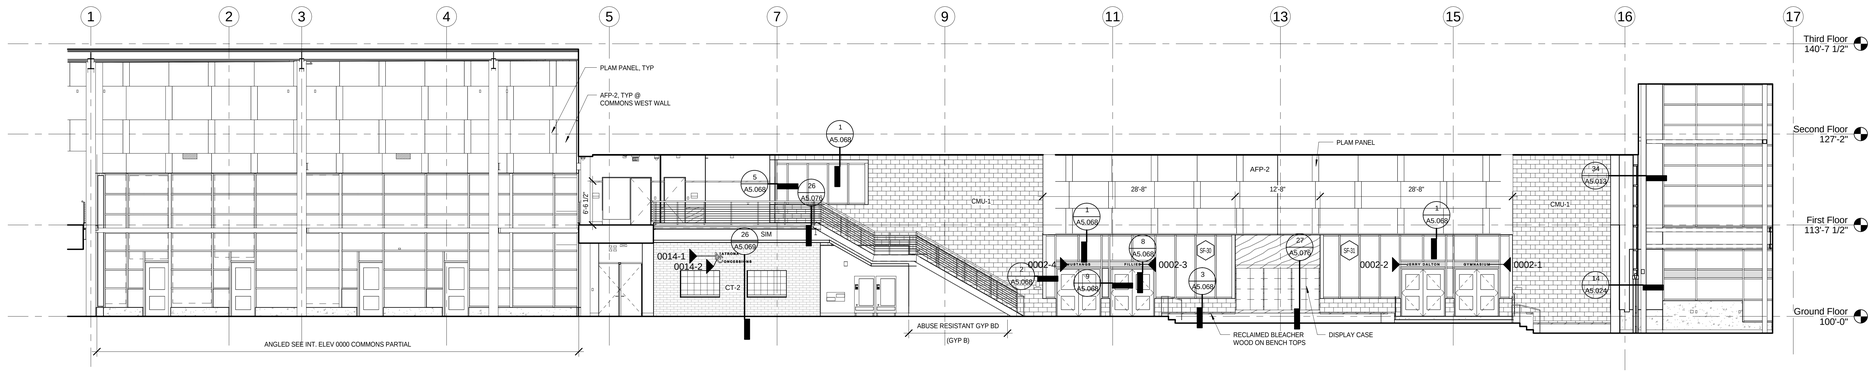

1D 0000 COMMONS WEST
1/8" = 1'-0"

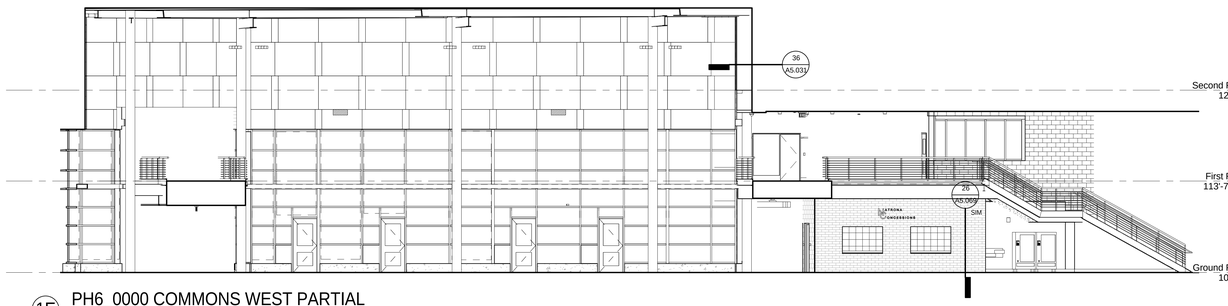

1E PH6_0000 COMMONS WEST PARTIAL
1/8" = 1'-0"

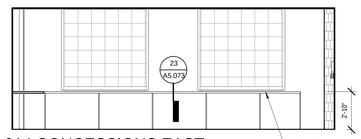

1F 014 CONCESSIONS EAST
1/4" = 1'-0"

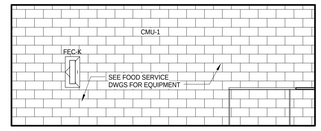

1G 0014 CONCESSIONS WEST
1/4" = 1'-0"

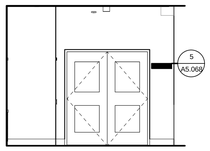

1H 0000 COMMONS W. PARTIAL @ GYM
1/4" = 1'-0"

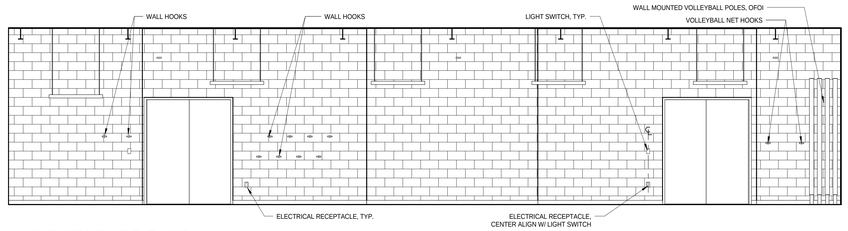

2B 0215 STORAGE EAST
1/4" = 1'-0"

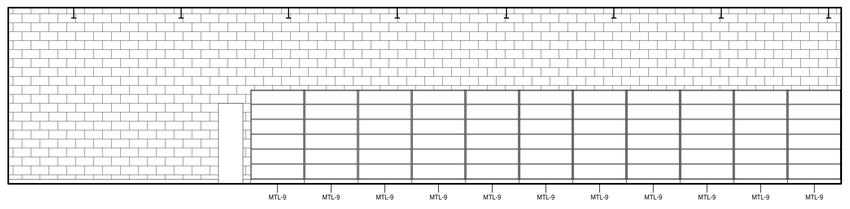

2D 0215 STORAGE WEST
1/4" = 1'-0"

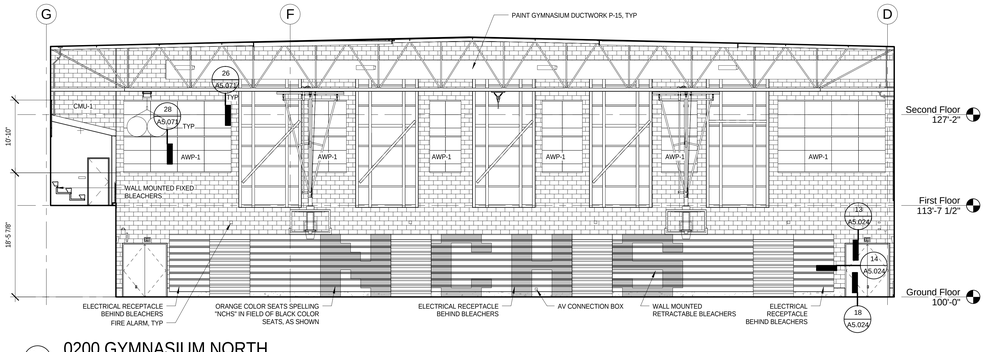

3A 0200 GYMNASIUM NORTH
1/8" = 1'-0"

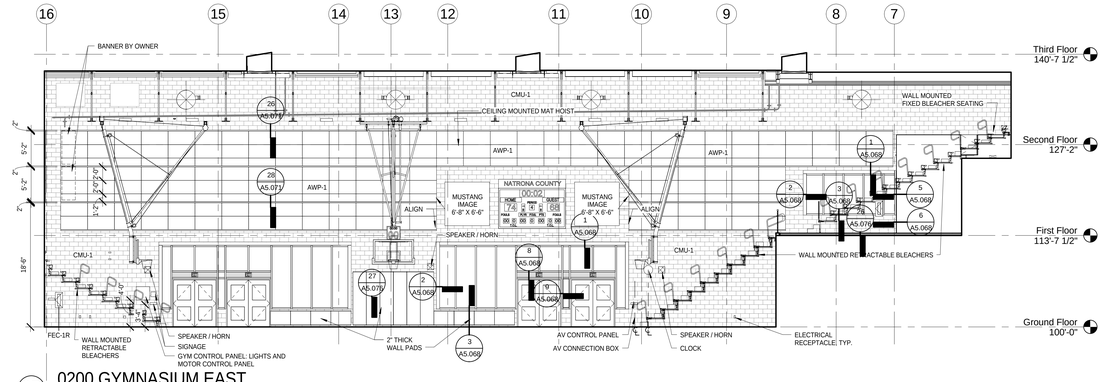

3B 0200 GYMNASIUM EAST
1/8" = 1'-0"

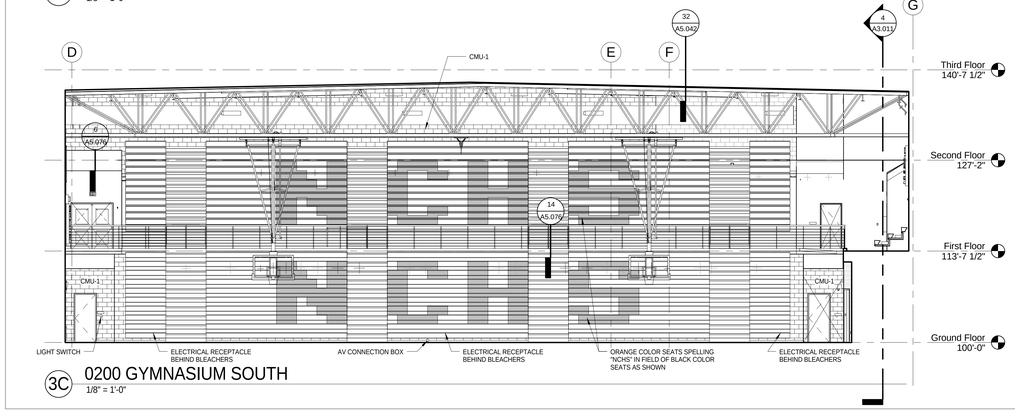

3C 0200 GYMNASIUM SOUTH
1/8" = 1'-0"

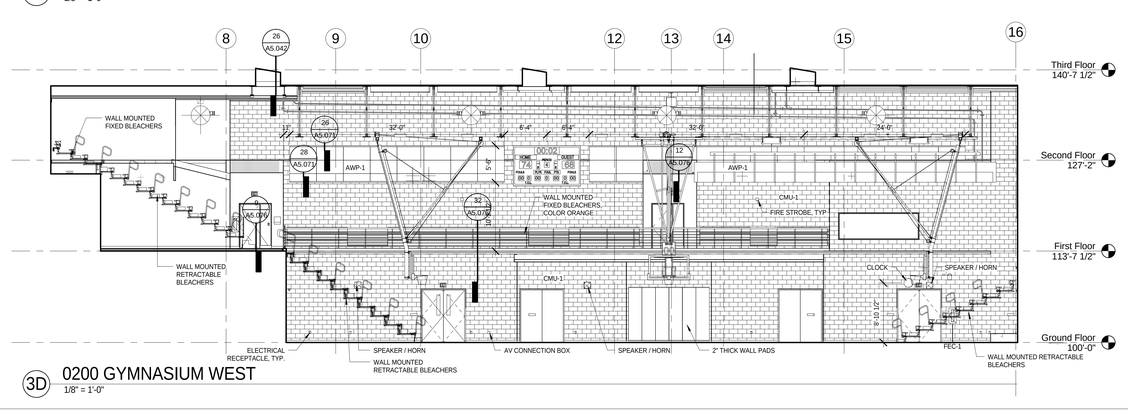

3D 0200 GYMNASIUM WEST
1/8" = 1'-0"

NOTE: SEE 5 / A2.362 FOR TYPICAL DEVICE HEIGHTS AND GENERAL ELEVATION NOTES

NOTE: SEE C / A6.071 FOR TEACHING WALL ELECTRICAL DEVICE HEIGHTS AND GENERAL ELEVATION NOTES

bassetti architects

71 Columbia Street, Suite 500
Seattle, Washington 98104
(206) 340 9500

ASSOCIATE ARCHITECT
AMUNDSEN ASSOCIATES LLC
212 E Second Street
Casper, WY 82601
(307) 234-9999

CIVIL ENGINEER
WLC ENGINEERING SURVEYING PLANNING
200 Pronghorn St.
Casper, WY 82601
(307) 266 2524

LANDSCAPE ARCHITECT
SWIFT COMPANY LLC
3131 Western Avenue Suite M423
Seattle, WA 98121
(206) 632 2038

STRUCTURAL ENGINEER
PCS STRUCTURAL SOLUTIONS
1250 Pacific Ave Suite 701
Tacoma, WA 98402
(253) 383-2797

MECHANICAL & ELECTRICAL ENGINEERS
WSP GROUP
600 University Street Suite 500
Seattle, WA 98101
(206) 342 9900

THEATER CONSULTANT
PLA DESIGNS INC.
6230 SW Zabaco Terrace
Aloha, OR 97007
(503) 642 2168

FOOD SERVICE CONSULTANT
JLR DESIGN GROUP
557 Roy Street Suite 175A
Seattle, WA 98109
(206) 625 0070

ACOUSTICAL & A/V CONSULTANT
SPARLING
4100 194th Street SW, Suite 400
Lynnwood, WA 98036
(206) 667 0555

CONSTRUCTION MANAGER AT RISK
AP WYOMING
1800 Carey Avenue, 4th Floor
Cheyenne, Wyoming 82001
(307) 426-4242

LICENSED ARCHITECT
C-2547
DARWIN BROCKETT
Date 11/20/14
STATE OF WYOMING

0" 1/2" 1" 2"

THIS DRAWING IS 36" X 48"
USE THIS SCALE TO VERIFY CORRECT DRAWING SIZE

REVISIONS	DATE

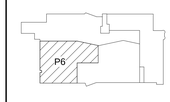

KEY PLAN

NATRONA COUNTY SCHOOL DISTRICT

Natrona County High School

930 SOUTH ELM STREET
CASPER WY 82601

JOB NO: 11855.00
ISSUE DATE: 11/20/2014
DRAWN BY: ARC

PHASE 6 INTERIOR ELEVATIONS

A2.661

100% Construction Documents

11/17/2014 11:42:52 AM

NOTE: SEE 5 / A2.362 FOR TYPICAL DEVICE HEIGHTS AND GENERAL ELEVATION NOTES

NOTE: SEE C / A6.071 FOR TEACHING WALL ELECTRICAL DEVICE HEIGHTS AND GENERAL ELEVATION NOTES

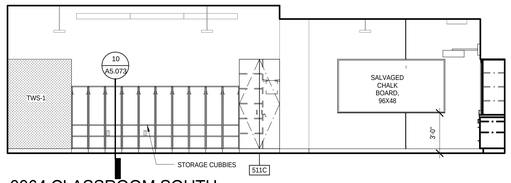

1C 0064 CLASSROOM SOUTH
1/4" = 1'-0"

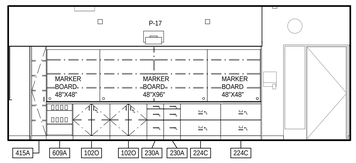

1D 0064 CLASSROOM WEST
1/4" = 1'-0"

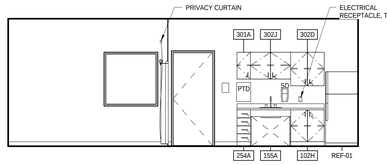

2A 0133 HEALTH CENTER NORTH
1/4" = 1'-0"

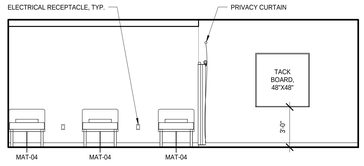

2C 0133 HEALTH CENTER SOUTH
1/4" = 1'-0"

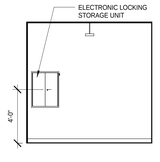

2F 0134 OFFICE SOUTH
1/4" = 1'-0"

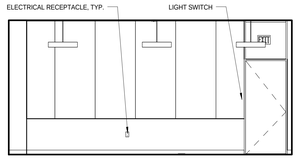

3A 0137 CAREER CENTER NORTH
1/4" = 1'-0"

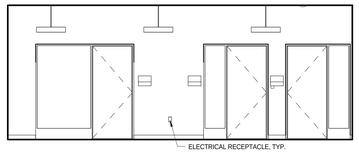

3B 0137 CAREER CENTER EAST
1/4" = 1'-0"

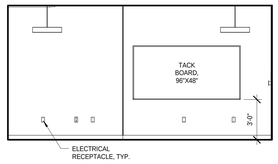

3C 0137 CAREER CENTER SOUTH
1/4" = 1'-0"

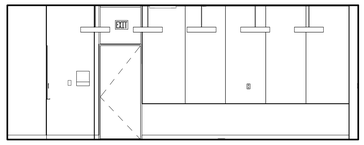

3D 0137 CAREER CENTER WEST
1/4" = 1'-0"

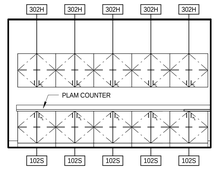

4A 0159 WORK ROOM NORTH
1/4" = 1'-0"

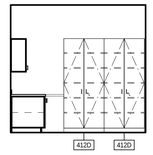

4B 0159 WORK ROOM EAST
1/4" = 1'-0"

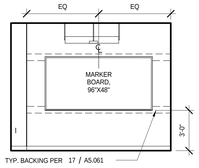

5C 0171 TYP CONF. SOUTH
1/4" = 1'-0"

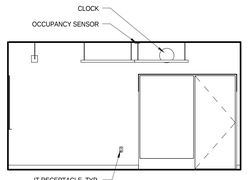

5D 0171 CONF. WEST
1/4" = 1'-0"

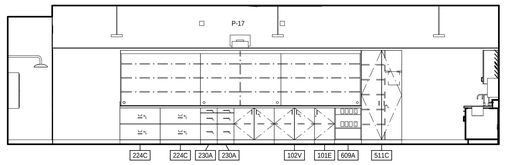

6A 1133 CHEMISTRY LAB B NORTH
1/4" = 1'-0"

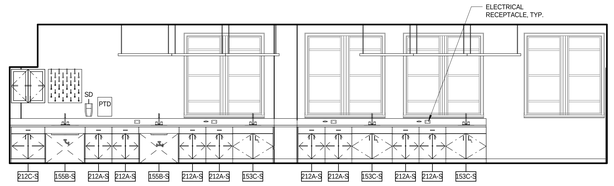

6B 1133 CHEMISTRY LAB B EAST
1/4" = 1'-0"

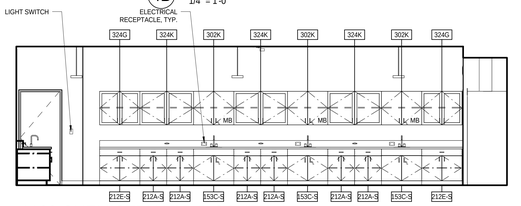

6C 1133 CHEMISTRY LAB B SOUTH
1/4" = 1'-0"

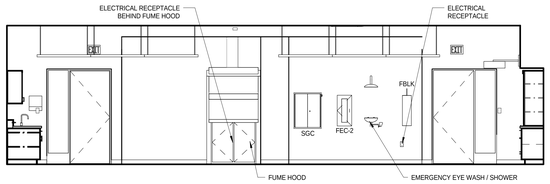

6D 1133 CHEMISTRY LAB B WEST
1/4" = 1'-0"

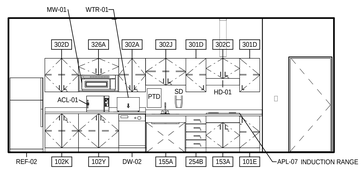

7A 1133A LAB PREP NORTH
1/4" = 1'-0"

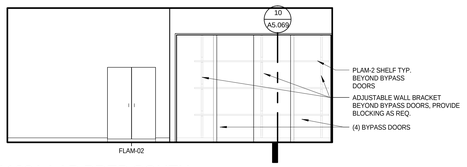

7C 1133A LAB PREP SOUTH
1/4" = 1'-0"

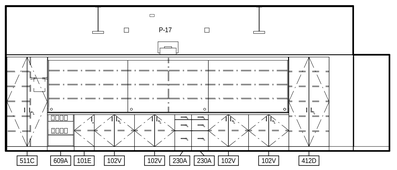

8A 1124 CLASSROOM NORTH
1/4" = 1'-0"

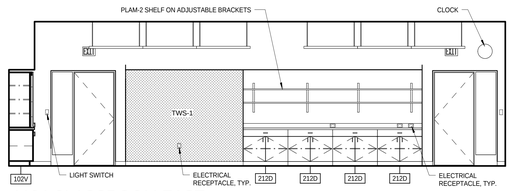

8B 1124 CLASSROOM EAST
1/4" = 1'-0"

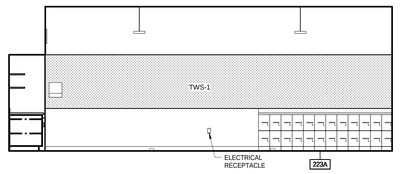

8C 1124 CLASSROOM SOUTH
1/4" = 1'-0"

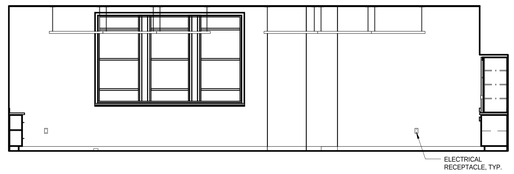

8D 1124 CLASSROOM WEST
1/4" = 1'-0"

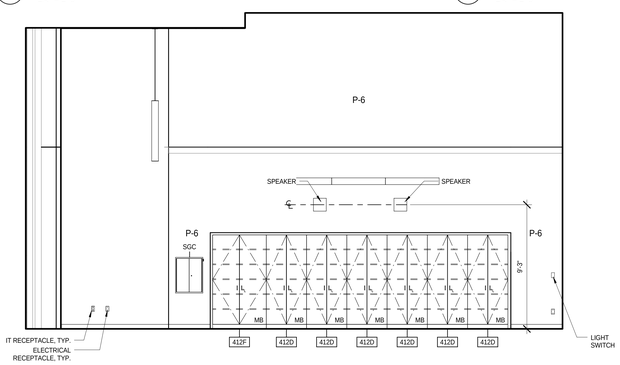

9A 1132 LEARNING LAB NORTH
1/4" = 1'-0"

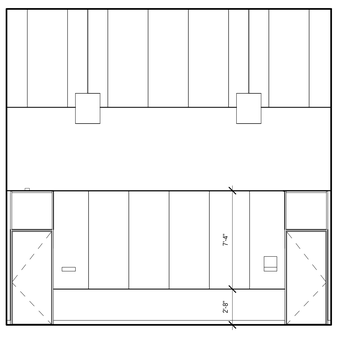

9B 1132 LEARNING LAB EAST
1/4" = 1'-0"

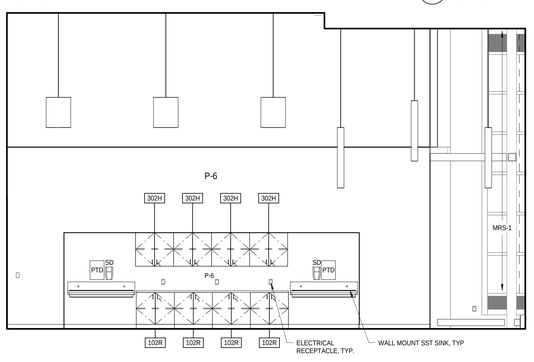

9C 1132 LEARNING LAB SOUTH
1/4" = 1'-0"

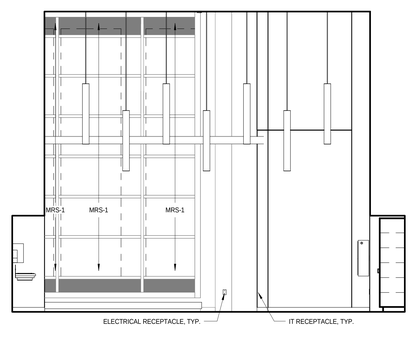

9D 1132 LEARNING LAB WEST
1/4" = 1'-0"

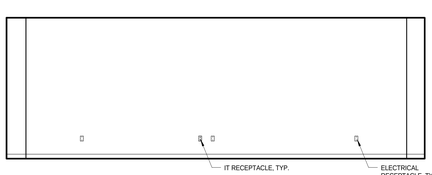

10A 1136 TYPICAL CLASSROOM A NORTH
1/4" = 1'-0"

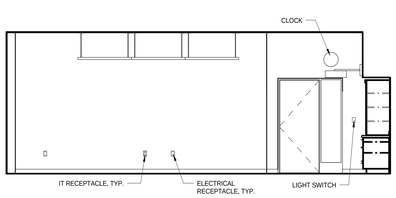

10B 1136 TYPICAL CLASSROOM A EAST
1/4" = 1'-0"

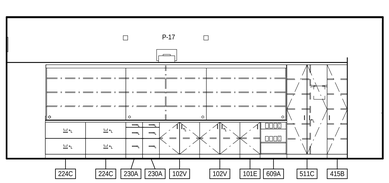

10C 1136 TYPICAL CLASSROOM A SOUTH
1/4" = 1'-0"

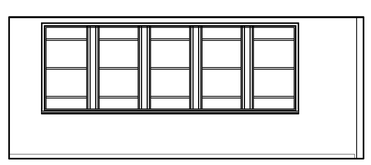

10D 1136 TYPICAL CLASSROOM A WEST
1/4" = 1'-0"

bassetti architects

71 Columbia Street, Suite 500
Seattle, Washington 98104
(206) 340 9500

ASSOCIATE ARCHITECT
AMUNDSEN ASSOCIATES LLC
212 E Second Street
Casper, WY 82601
(307) 234-9999

CIVIL ENGINEER
WLC ENGINEERING SURVEYING PLANNING
200 Pronghorn St.
Casper, WY 82601
(307) 266 2524

LANDSCAPE ARCHITECT
SWIFT COMPANY LLC
3131 Western Avenue Suite M423
Seattle, WA 98121
(206) 632 2038

STRUCTURAL ENGINEER
PCS STRUCTURAL SOLUTIONS
1250 Pacific Ave Suite 701
Tacoma, WA 98402
(253) 383-2797

MECHANICAL & ELECTRICAL ENGINEERS
WSP GROUP
600 University Street Suite 500
Seattle, WA 98101
(206) 342 9900

THEATER CONSULTANT
PLA DESIGNS INC.
6230 SW Zabaco Terrace
Aloha, OR 97007
(503) 642 2168

FOOD SERVICE CONSULTANT
JLR DESIGN GROUP
557 Roy Street Suite 175A
Seattle, WA 98109
(206) 625 0070

ACOUSTICAL & A/V CONSULTANT
SPARLING
4100 194th Street SW, Suite 400
Lynnwood, WA 98036
(206) 667 0555

CONSTRUCTION MANAGER AT RISK
AP WYOMING
1800 Carey Avenue, 4th Floor
Cheyenne, Wyoming 82001
(307) 426-4242

LICENSED ARCHITECT
C-2547
KEVIN BROOKS
Date 11/20/14
STATE OF WYOMING

0" 1/2" 1" 2"

THIS DRAWING IS 36" X 48"
USE THIS SCALE TO VERIFY CORRECT DRAWING SIZE

	REVISIONS	DATE

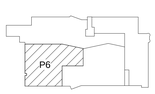

KEY PLAN

NATRONA COUNTY SCHOOL DISTRICT

Natrona County High School

930 SOUTH ELM STREET
CASPER WY 82601

JOB NO: 11855.00
ISSUE DATE: 11/20/2014
DRAWN BY: ARC

PHASE 6
INTERIOR ELEVATIONS

A2.662

100% Construction Documents

11/17/2014 11:44:15 AM

NOTE: SEE 5 / A2.362 FOR TYPICAL DEVICE HEIGHTS AND GENERAL ELEVATION NOTES

NOTE: SEE C / A6.071 FOR TEACHING WALL ELECTRICAL DEVICE HEIGHTS AND GENERAL ELEVATION NOTES

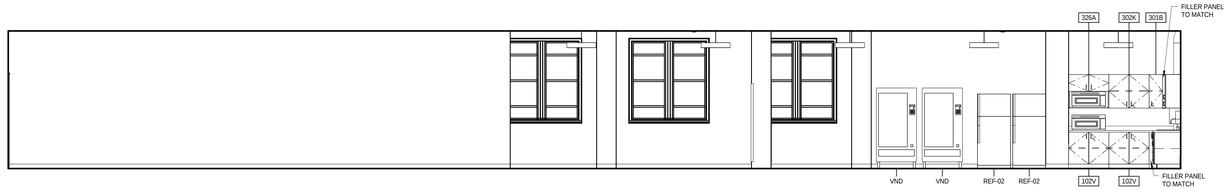

1C 1141 STAFF LOUNGE SOUTH
1/4" = 1'-0"

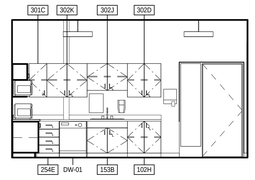

1D 1141 STAFF LOUNGE WEST
1/4" = 1'-0"

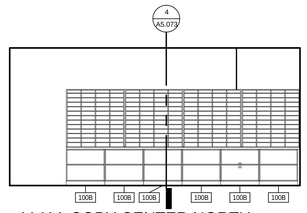

1E 1141A COPY CENTER NORTH
1/4" = 1'-0"

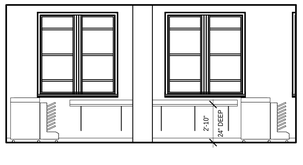

1F 1141A COPY CENTER SOUTH
1/4" = 1'-0"

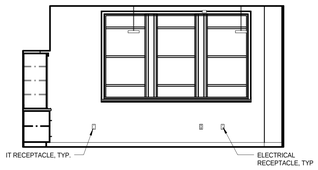

2A 1146 CLASSROOM NORTH
1/4" = 1'-0"

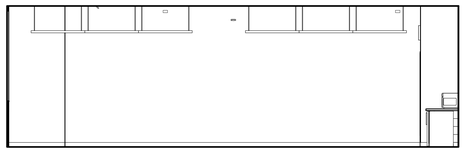

2B 1146 CLASSROOM EAST
1/4" = 1'-0"

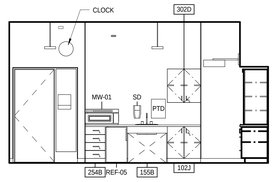

2C 1146 CLASSROOM SOUTH
1/4" = 1'-0"

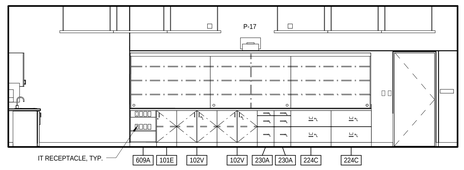

2D 1146 CLASSROOM WEST
1/4" = 1'-0"

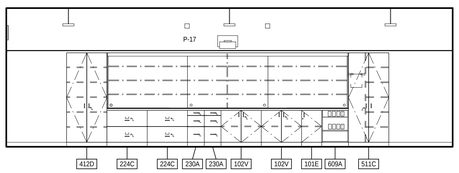

5A 2133 LABORATORY NORTH
1/4" = 1'-0"

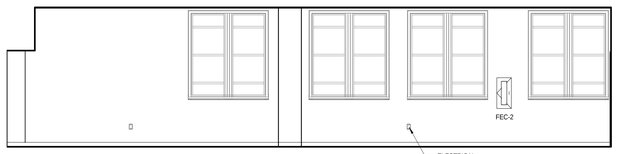

5B 2133 LABORATORY EAST
1/4" = 1'-0"

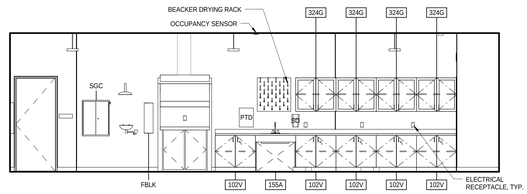

5C 2133 LABORATORY SOUTH
1/4" = 1'-0"

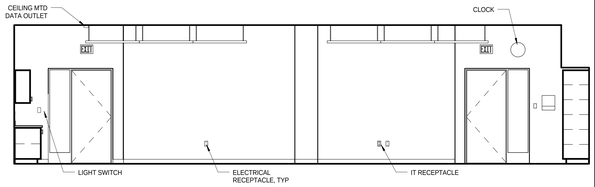

5D 2133 LABORATORY WEST
1/4" = 1'-0"

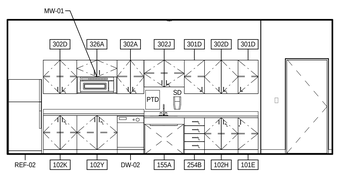

4A 2135 LAB PREP NORTH
1/4" = 1'-0"

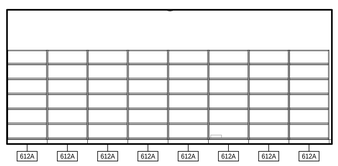

4C 2135 LAB PREP SOUTH
1/4" = 1'-0"

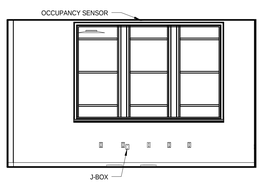

6A 2146 OFFICE NORTH
1/4" = 1'-0"

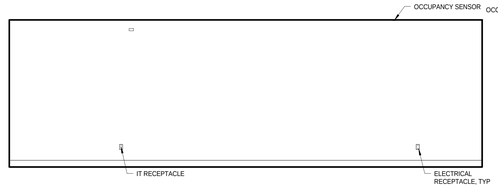

6B 2146 OFFICE EAST
1/4" = 1'-0"

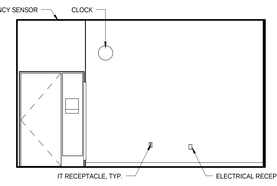

6C 2146 OFFICE SOUTH
1/4" = 1'-0"

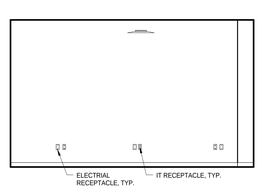

6D 2146 OFFICE WEST
1/4" = 1'-0"

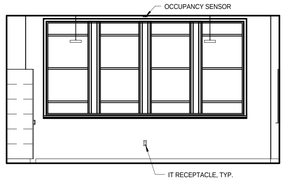

7A 2142 CLASSROOM NORTH
1/4" = 1'-0"

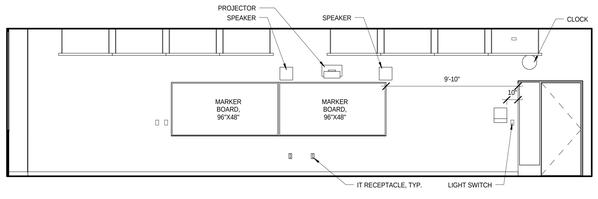

7B 2142 CLASSROOM EAST
1/4" = 1'-0"

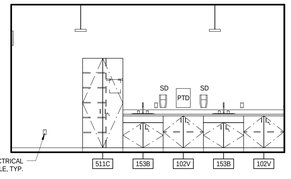

7C 2142 CLASSROOM SOUTH
1/4" = 1'-0"

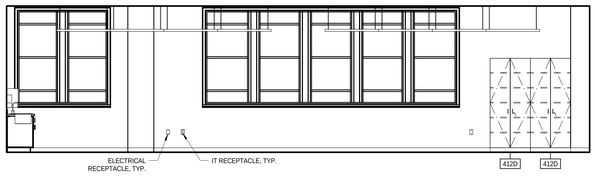

7D 2142 CLASSROOM WEST
1/4" = 1'-0"

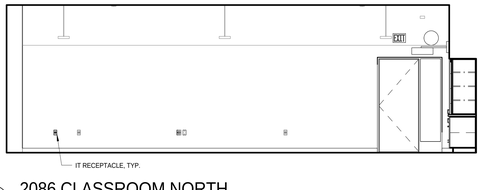

8A 2086 CLASSROOM NORTH
1/4" = 1'-0"

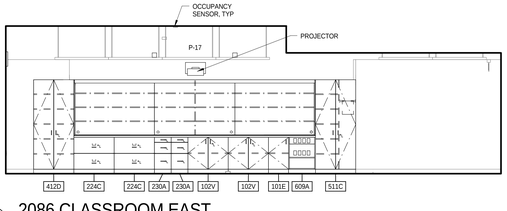

8B 2086 CLASSROOM EAST
1/4" = 1'-0"

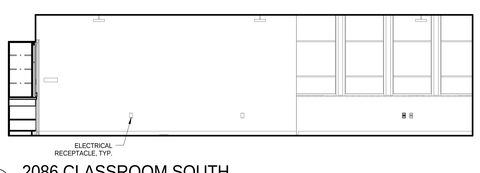

8C 2086 CLASSROOM SOUTH
1/4" = 1'-0"

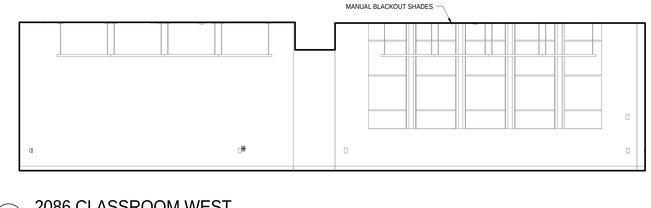

8D 2086 CLASSROOM WEST
1/4" = 1'-0"

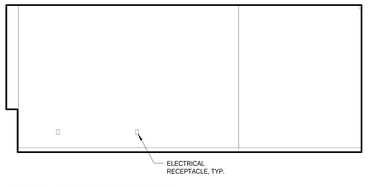

9A 2090 OFFICE NORTH
1/4" = 1'-0"

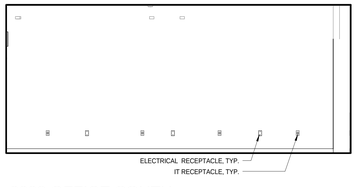

9B 2090 OFFICE SOUTH
1/4" = 1'-0"

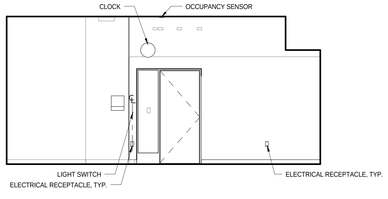

9C 2090 OFFICE EAST
1/4" = 1'-0"

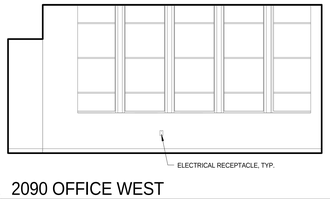

9D 2090 OFFICE WEST
1/4" = 1'-0"

bassetti architects
71 Columbia Street, Suite 500
Seattle, Washington 98104
(206) 340 9500

ASSOCIATE ARCHITECT
AMUNDSEN ASSOCIATES LLC
212 E Second Street
Casper, WY 82601
(307) 234-9999

CIVIL ENGINEER
WLC ENGINEERING SURVEYING PLANNING
200 Pronghorn St.
Casper, WY 82601
(307) 266 2524

LANDSCAPE ARCHITECT
SWIFT COMPANY LLC
3131 Western Avenue Suite M423
Seattle, WA 98121
(206) 632 2038

STRUCTURAL ENGINEER
PCS STRUCTURAL SOLUTIONS
1250 Pacific Ave Suite 701
Tacoma, WA 98402
(253) 383-2797

MECHANICAL & ELECTRICAL ENGINEERS
WSP GROUP
600 University Street Suite 500
Seattle, WA 98101
(206) 342 9900

THEATER CONSULTANT
PLA DESIGNS INC.
6230 SW Zabaco Terrace
Aloha, OR 97007
(503) 642 2168

FOOD SERVICE CONSULTANT
JLR DESIGN GROUP
557 Roy Street Suite 175A
Seattle, WA 98109
(206) 625 0070

ACOUSTICAL & A/V CONSULTANT
SPARLING
4100 194th Street SW, Suite 400
Lynnwood, WA 98036
(206) 667 0555

CONSTRUCTION MANAGER AT RISK
AP WYOMING
1800 Carey Avenue, 4th Floor
Cheyenne, Wyoming 82001
(307) 426-4242

LICENSED ARCHITECT KEVIN BROOKS C-2547 Date: 11/20/14 STATE OF WYOMING

0" 1/2" 1" 2"

THIS DRAWING IS 36" X 48" USE THIS SCALE TO VERIFY CORRECT DRAWING SIZE

	REVISIONS	DATE
1		

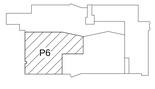

KEY PLAN

NATRONA COUNTY SCHOOL DISTRICT

Natrona County High School

930 SOUTH ELM STREET
CASPER WY 82601

JOB NO: 11855.00
ISSUE DATE: 11/20/2014
DRAWN BY: ARC

PHASE 6
INTERIOR ELEVATIONS

A2.663

100% Construction Documents

11/17/2014 11:45:38 AM

NOTE: SEE 5 / A2.362 FOR TYPICAL DEVICE HEIGHTS AND GENERAL ELEVATION NOTES

NOTE: SEE C / A5.071 FOR TEACHING WALL ELECTRICAL DEVICE HEIGHTS AND GENERAL ELEVATION NOTES

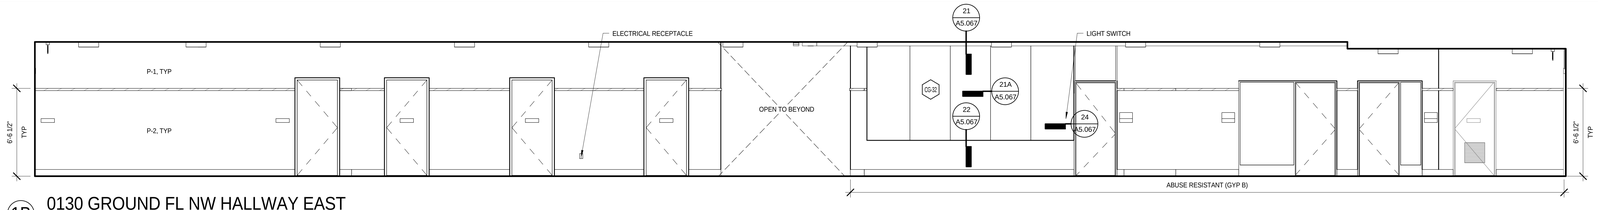

1B 0130 GROUND FL NW HALLWAY EAST
1/4" = 1'-0"

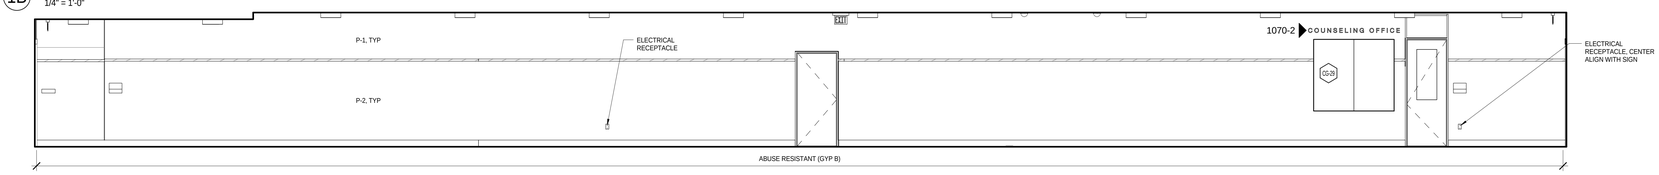

1D 0130 GROUND FL NW HALLWAY WEST
1/4" = 1'-0"

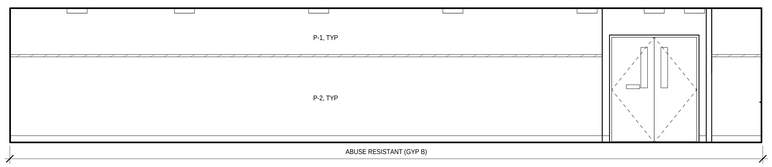

2B 0190 GROUND FLOOR NW HALLWAY EAST
1/4" = 1'-0"

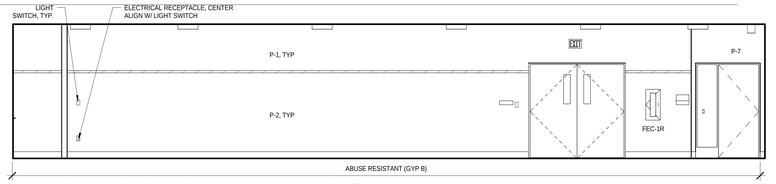

2D 0190 GROUND FLOOR NW HALLWAY WEST
1/4" = 1'-0"

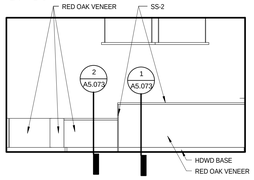

3A 0150 RECEPTION NORTH
1/4" = 1'-0"

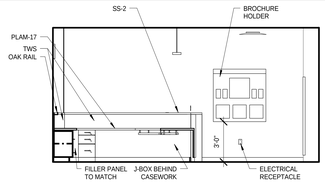

3B 0150 RECEPTION EAST
1/4" = 1'-0"

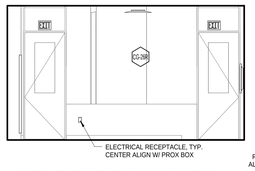

3C 0150 RECEPTION SOUTH
1/4" = 1'-0"

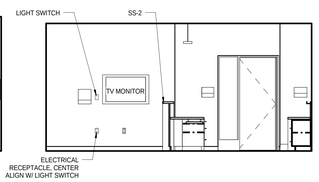

3D 0150 RECEPTION WEST
1/4" = 1'-0"

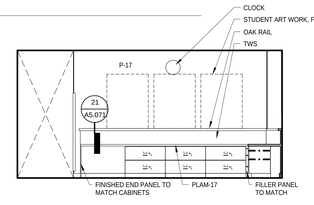

4A 0150 RECEPTION DESK NORTH
1/4" = 1'-0"

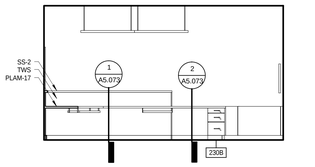

4C 0150 RECEPTION DESK SOUTH
1/4" = 1'-0"

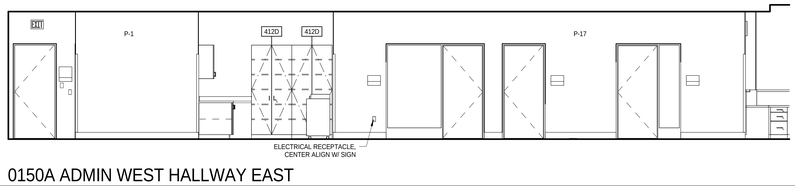

5B 0150A ADMIN WEST HALLWAY EAST
1/4" = 1'-0"

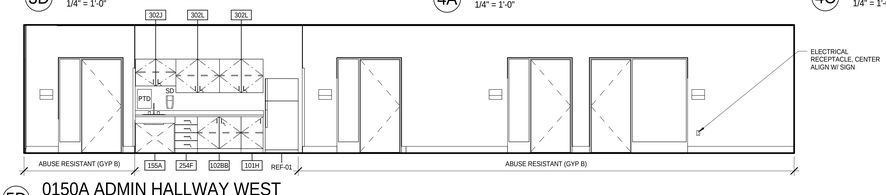

5D 0150A ADMIN HALLWAY WEST
1/4" = 1'-0"

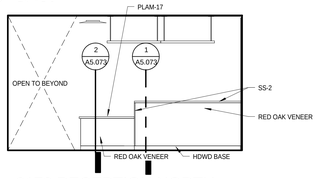

6A 0170 RECEPTION NORTH
1/4" = 1'-0"

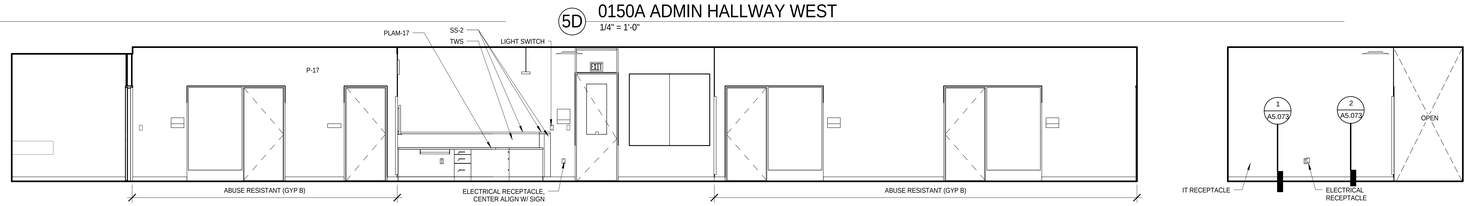

6B 0170 RECEPTION EAST
1/4" = 1'-0"

7C 0170 RECEPTION SOUTH
1/4" = 1'-0"

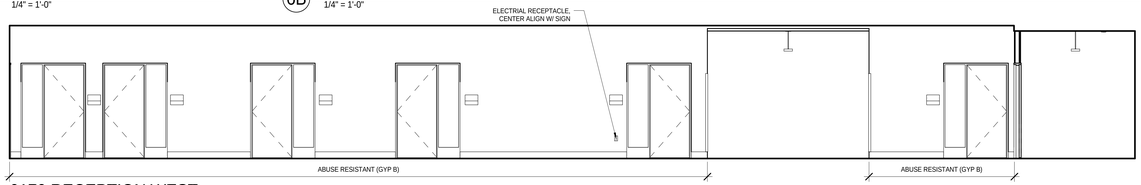

7D 0170 RECEPTION WEST
1/4" = 1'-0"

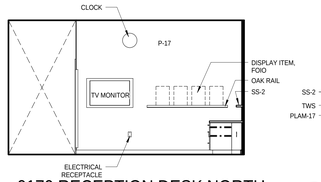

8A 0170 RECEPTION DESK NORTH
1/4" = 1'-0"

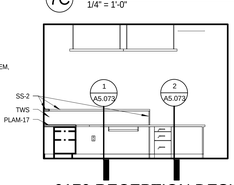

8C 0170 RECEPTION DESK SOUTH
1/4" = 1'-0"

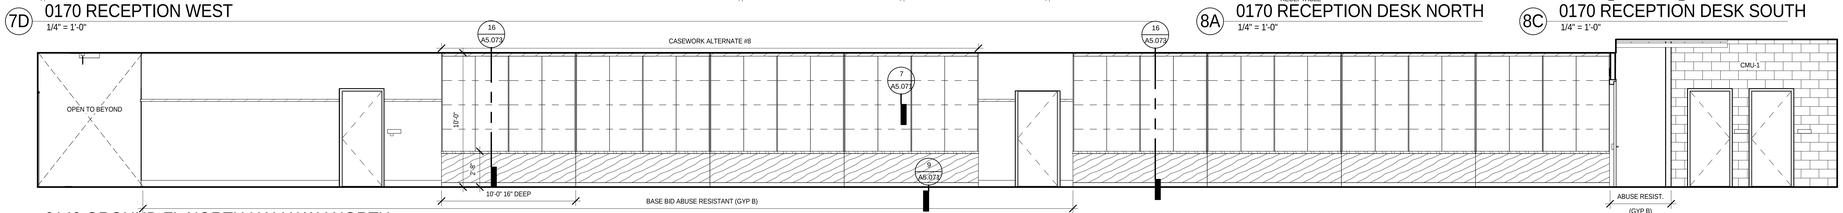

9A 0140 GROUND FL NORTH HALLWAY NORTH
1/4" = 1'-0"

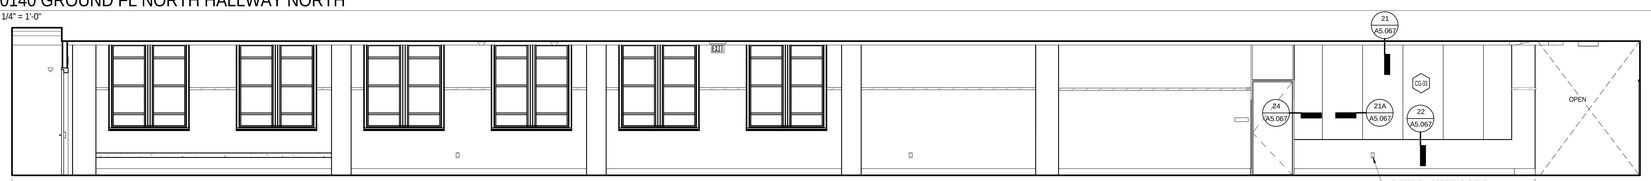

9C 0140 GROUND FL NORTH HALLWAY SOUTH
1/4" = 1'-0"

bassetti architects

71 Columbia Street, Suite 500
Seattle, Washington 98104
(206) 340 9500

ASSOCIATE ARCHITECT
AMUNDSEN ASSOCIATES LLC
212 E Second Street
Casper, WY 82601
(307) 234-9999

CIVIL ENGINEER
WLC ENGINEERING SURVEYING PLANNING
200 Pronghorn St.
Casper, WY 82601
(307) 266 2524

LANDSCAPE ARCHITECT
SWIFT COMPANY LLC
3131 Western Avenue Suite M423
Seattle, WA 98121
(206) 632 2038

STRUCTURAL ENGINEER
PCS STRUCTURAL SOLUTIONS
1250 Pacific Ave Suite 701
Tacoma, WA 98402
(253) 383-2797

MECHANICAL & ELECTRICAL ENGINEERS
WSP GROUP
600 University Street Suite 500
Seattle, WA 98101
(206) 342 9900

THEATER CONSULTANT
PLA DESIGNS INC.
6230 SW Zabaco Terrace
Aloha, OR 97007
(503) 642 2168

FOOD SERVICE CONSULTANT
JLR DESIGN GROUP
557 Roy Street Suite 175A
Seattle, WA 98109
(206) 625 0070

ACOUSTICAL & A/V CONSULTANT
SPARLING
4100 194th Street SW, Suite 400
Lynnwood, WA 98036
(206) 667 0555

CONSTRUCTION MANAGER AT RISK
AP WYOMING
1800 Carey Avenue, 4th Floor
Cheyenne, Wyoming 82001
(307) 426-4242

LICENSED ARCHITECT DAVID BROCKMAN C-2547 STATE OF WYOMING Date: 11/20/14

0" 1/2" 1" 2"

THIS DRAWING IS 36" X 48"
USE THIS SCALE TO VERIFY CORRECT DRAWING SIZE

	REVISIONS	DATE
2		

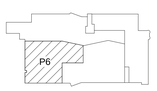

KEY PLAN

NATRONA COUNTY SCHOOL DISTRICT

Natrona County High School

930 SOUTH ELM STREET
CASPER WY 82601

JOB NO: 11855.00
ISSUE DATE: 11/20/2014
DRAWN BY: ARC

PHASE 6
INTERIOR ELEVATIONS - CORRIDORS

A2.664

100% Construction Documents

11/17/2014 11:46:26 AM

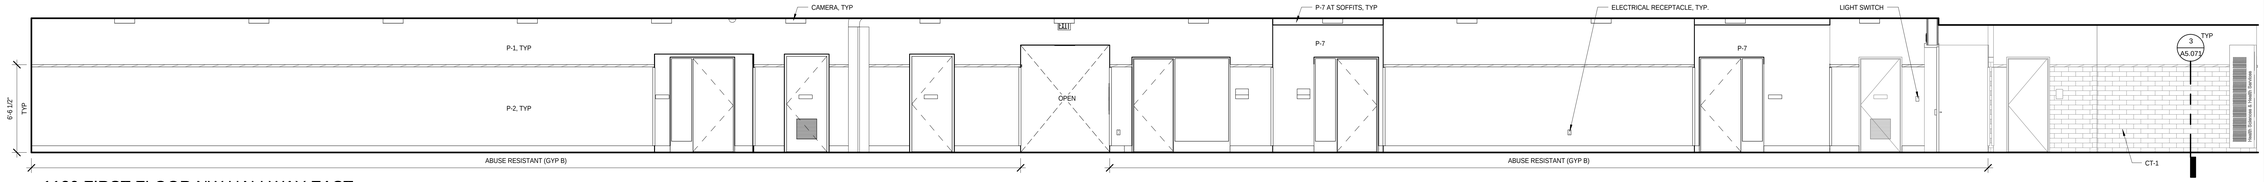

1C 1130 FIRST FLOOR NW HALLWAY EAST
1/4" = 1'-0"

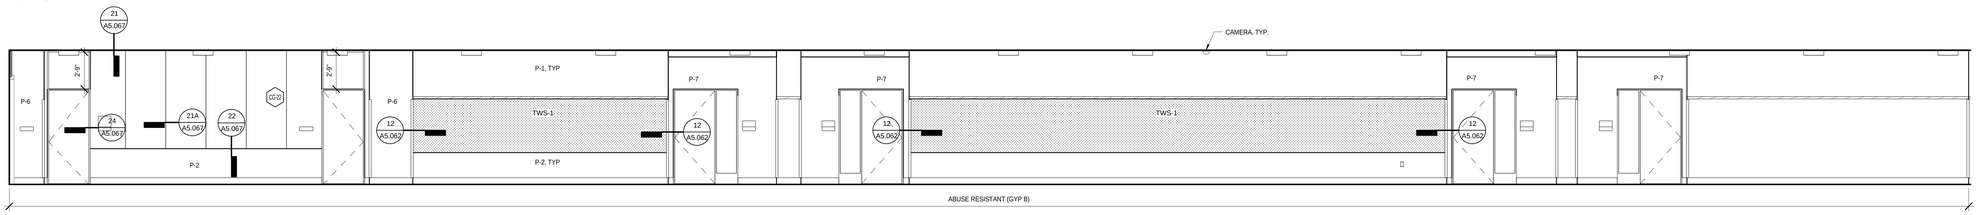

1D 1130 FIRST FLOOR NW HALLWAY WEST
1/4" = 1'-0"

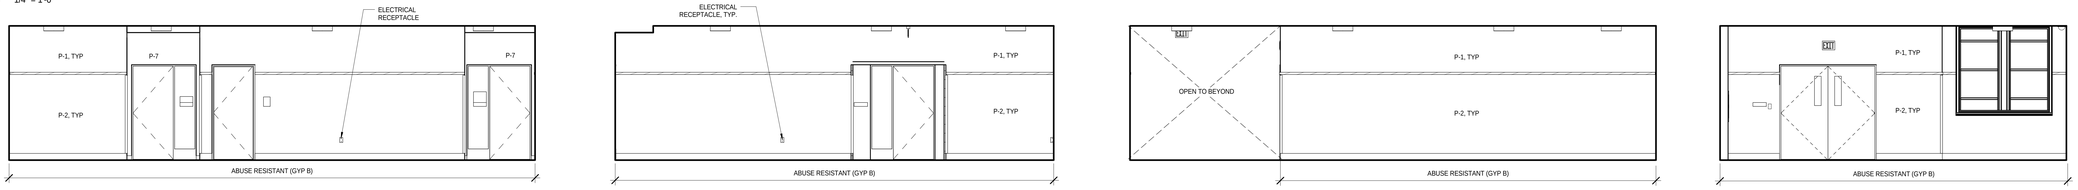

2A 1130B FIRST FL NW HALLWAY NORTH
1/4" = 1'-0"

2B 1130B FIRST FL NW HALLWAY EAST
1/4" = 1'-0"

2C 1130B FIRST FL NW HALLWAY SOUTH
1/4" = 1'-0"

2D 1130B FIRST FL NW HALLWAY WEST
1/4" = 1'-0"

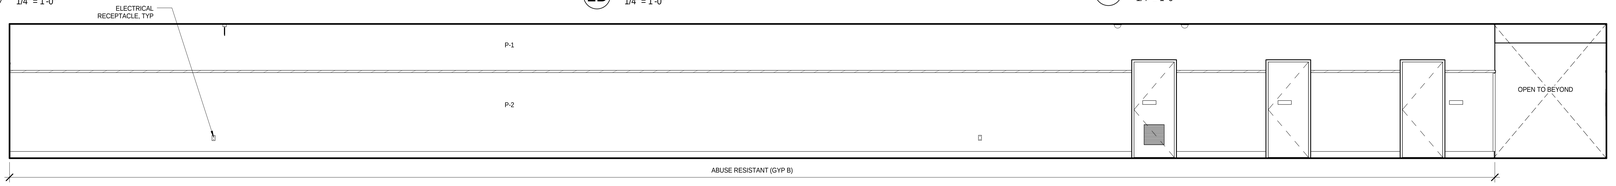

3B 2130 SECOND FL NW HALLWAY EAST
1/4" = 1'-0"

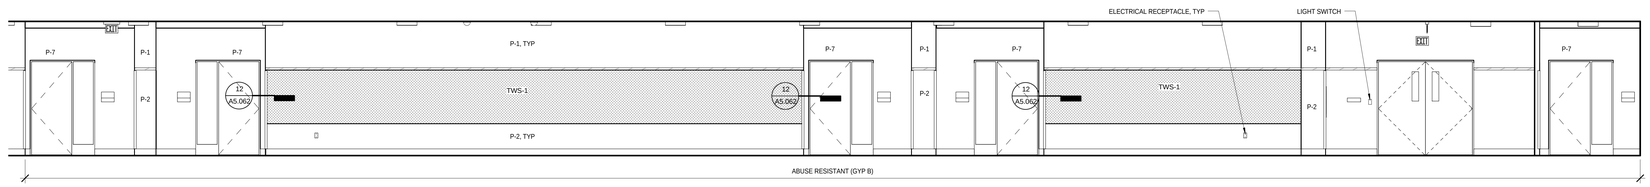

3D 2130 SECOND FL NW HALLWAY WEST
1/4" = 1'-0"

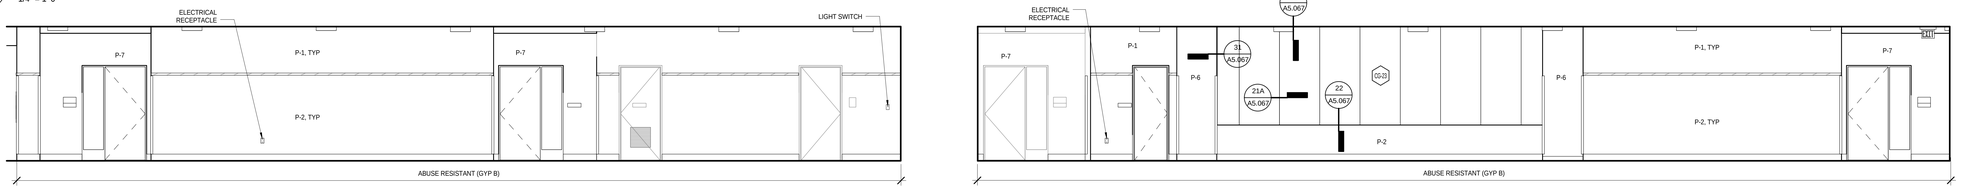

4B 2130 SECOND FL NW HALLWAY EAST 2
1/4" = 1'-0"

4D 2103 SECOND FL NW HALLWAY WEST 2
1/4" = 1'-0"

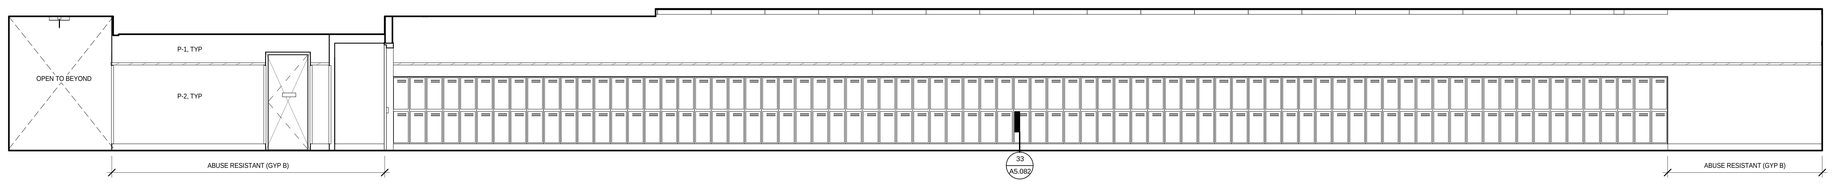

5A 2137 SECOND FL NORTH HALLWAY NORTH
1/4" = 1'-0"

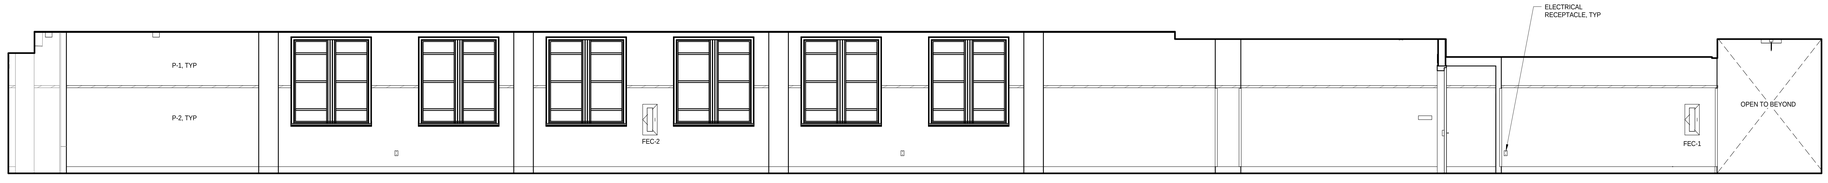

5C 2137 SECOND FL NORTH HALLWAY SOUTH
1/4" = 1'-0"

NOTE: SEE 5 / A2.362 FOR TYPICAL DEVICE HEIGHTS AND GENERAL ELEVATION NOTES

NOTE: SEE C / A6.071 FOR TEACHING WALL ELECTRICAL DEVICE HEIGHTS AND GENERAL ELEVATION NOTES

11/17/2014 2:02:24 PM

100% Construction Documents

bassetti architects

71 Columbia Street, Suite 500
Seattle, Washington 98104
(206) 340 9500

ASSOCIATE ARCHITECT
AMUNDSEN ASSOCIATES LLC
212 E Second Street
Casper, WY 82601
(307) 234-9999

CIVIL ENGINEER
WLC ENGINEERING SURVEYING PLANNING
200 Pronghorn St.
Casper, WY 82601
(307) 266 2524

LANDSCAPE ARCHITECT
SWIFT COMPANY LLC
3131 Western Avenue Suite M423
Seattle, WA 98121
(206) 632 2038

STRUCTURAL ENGINEER
PCS STRUCTURAL SOLUTIONS
1250 Pacific Ave Suite 701
Tacoma, WA 98402
(253) 383-2797

MECHANICAL & ELECTRICAL ENGINEERS
WSP GROUP
600 University Street Suite 500
Seattle, WA 98101
(206) 342 9900

THEATER CONSULTANT
PLA DESIGNS INC.
6230 SW Zabaco Terrace
Aloha, OR 97007
(503) 642 2168

FOOD SERVICE CONSULTANT
JLR DESIGN GROUP
557 Roy Street Suite 175A
Seattle, WA 98109
(206) 625 0070

ACOUSTICAL & A/V CONSULTANT
SPARLING
4100 194th Street SW, Suite 400
Lynnwood, WA 98036
(206) 667 0555

CONSTRUCTION MANAGER AT RISK
AP WYOMING
1800 Carey Avenue, 4th Floor
Cheyenne, Wyoming 82001
(307) 426-4242

LICENSED ARCHITECT
C-2547
KEVIN BROOKS
Date 11/20/14
STATE OF WYOMING

0" 1/2" 1" 2"
THIS DRAWING IS 36" X 48"
USE THIS SCALE TO VERIFY CORRECT DRAWING SIZE

	REVISIONS	DATE

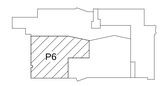

KEY PLAN

NATRONA COUNTY SCHOOL DISTRICT

Natrona County High School

930 SOUTH ELM STREET
CASPER WY 82601

JOB NO: 11855.00
ISSUE DATE: 11/20/2014
DRAWN BY: ARC

PHASE 6 INTERIOR ELEVATIONS - CORRIDORS

A2.665

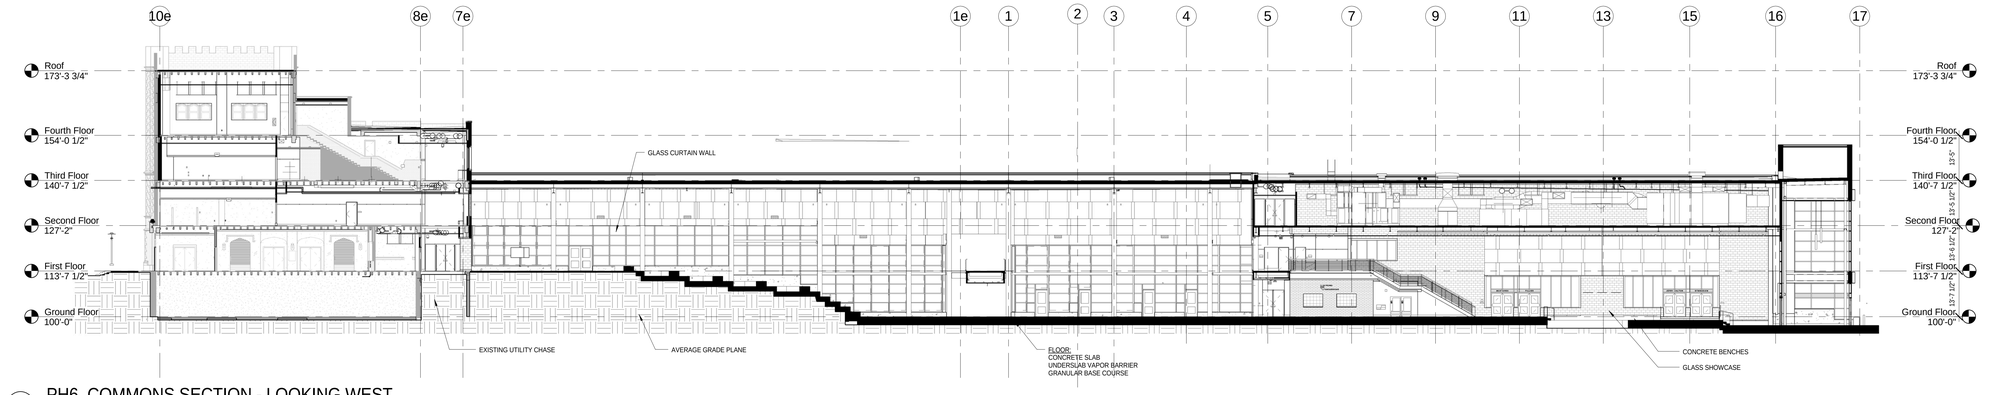

1 PH6_COMMONS SECTION - LOOKING WEST
1/16" = 1'-0"

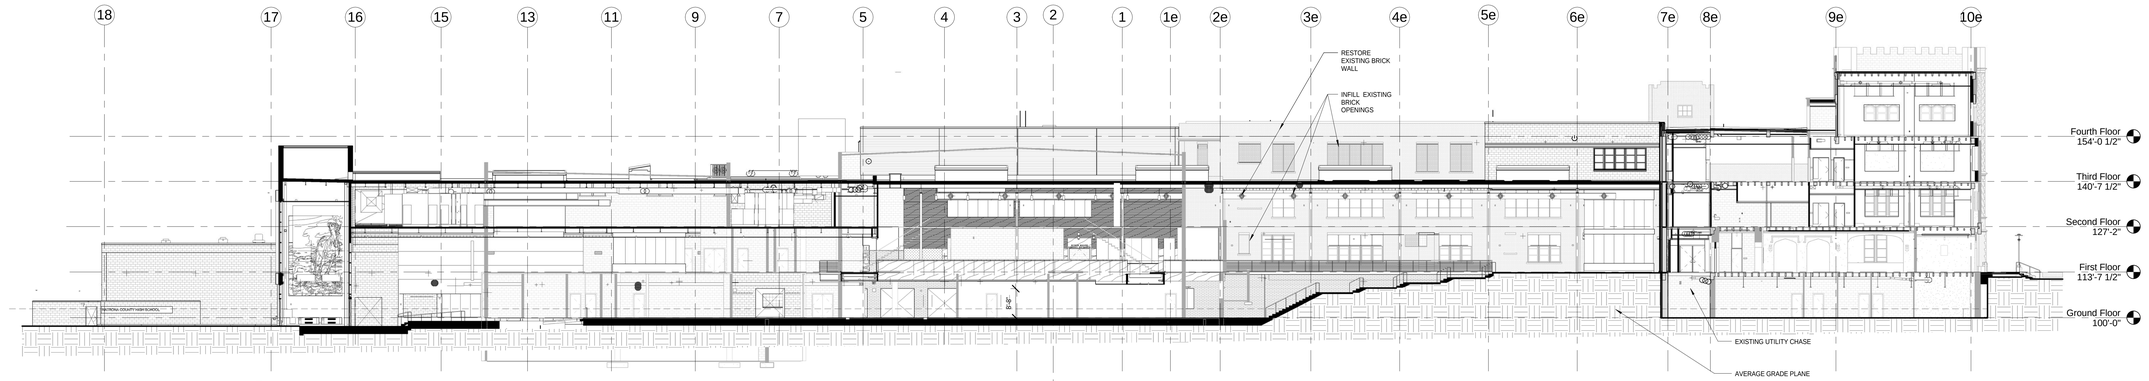

2 PH6_COMMONS SECTION - LOOKING EAST
1/16" = 1'-0"

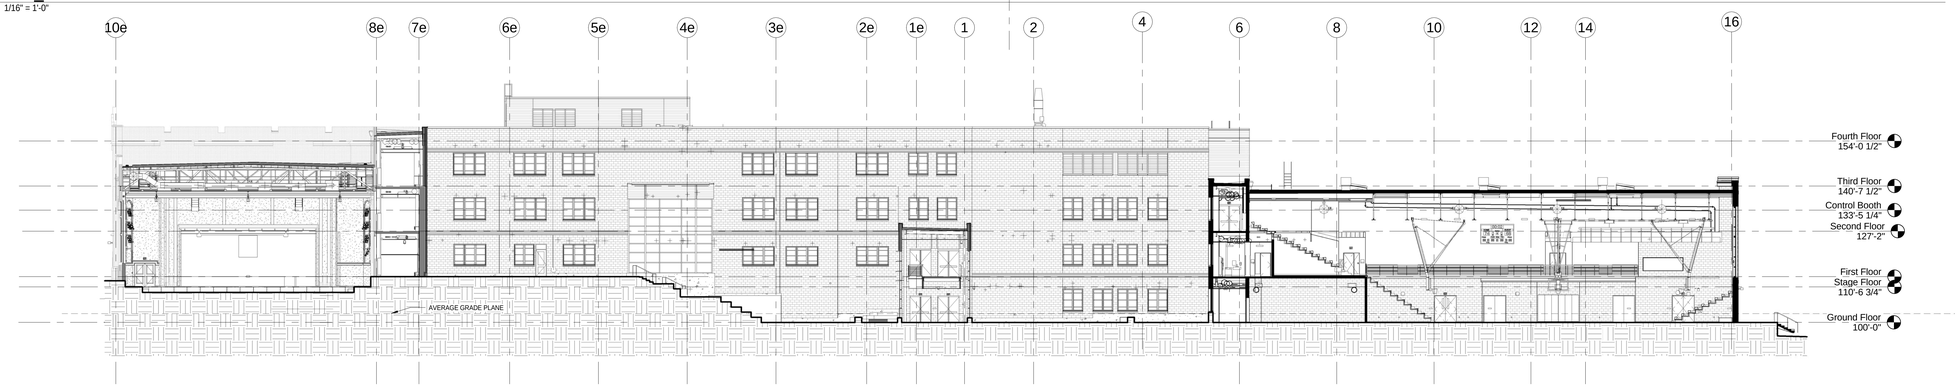

3 PH6_GYM / COURTYARD SECTION LOOKING WEST 1
1/16" = 1'-0"

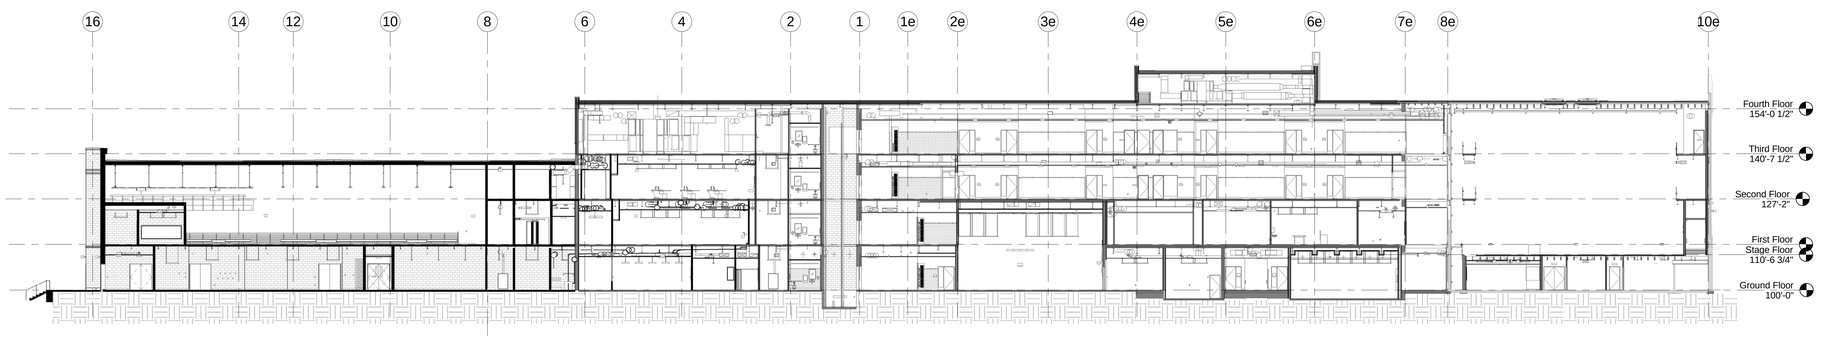

4 PH6_GYM NE ENTRY / SE LAB / STAGE LOOKING EAST
1/16" = 1'-0"

11/17/2014 3:08:06 PM

bassetti architects

71 Columbia Street, Suite 500
Seattle, Washington 98104
(206) 340 9500

ASSOCIATE ARCHITECT
AMUNDSEN ASSOCIATES LLC
212 E Second Street
Casper, WY 82601
(307) 234-9999

CIVIL ENGINEER
WLC ENGINEERING SURVEYING PLANNING
200 Pronghorn St.
Casper, WY 82601
(307) 266 2524

LANDSCAPE ARCHITECT
SWIFT COMPANY LLC
3131 Western Avenue Suite M423
Seattle, WA 98121
(206) 632 2038

STRUCTURAL ENGINEER
PCS STRUCTURAL SOLUTIONS
1250 Pacific Ave Suite 701
Tacoma, WA 98402
(253) 383-2797

MECHANICAL & ELECTRICAL ENGINEERS
WSP GROUP
600 University Street Suite 500
Seattle, WA 98101
(206) 342 9900

THEATER CONSULTANT
PLA DESIGNS INC.
6230 SW Zabaco Terrace
Aloha, OR 97007
(503) 642 2168

FOOD SERVICE CONSULTANT
JLR DESIGN GROUP
557 Roy Street Suite 175A
Seattle, WA 98109
(206) 625 0070

ACOUSTICAL & A/V CONSULTANT
SPARLING
4100 194th Street SW, Suite 400
Lynnwood, WA 98036
(206) 667 0555

CONSTRUCTION MANAGER AT RISK
AP WYOMING
1800 Carey Avenue, 4th Floor
Cheyenne, Wyoming 82001
(307) 426-4242

LICENSED ARCHITECT
C-2547
MARVIN BROSAMER
Date 11/20/14
STATE OF WYOMING

0" 1/2" 1" 2"
THIS DRAWING IS 36" X 48"
USE THIS SCALE TO VERIFY
CORRECT DRAWING SIZE

1	95% CD-ADDENDUM NO.5	07/03/2014
1	REVISIONS	DATE

NATRONA COUNTY SCHOOL DISTRICT

Natrona County High School

930 SOUTH ELM STREET
CASPER WY 82601

JOB NO: 11855.00
ISSUE DATE: 11/20/2014
DRAWN BY: HNC

OVERALL BUILDING SECTIONS

A3.011

100% Construction Documents

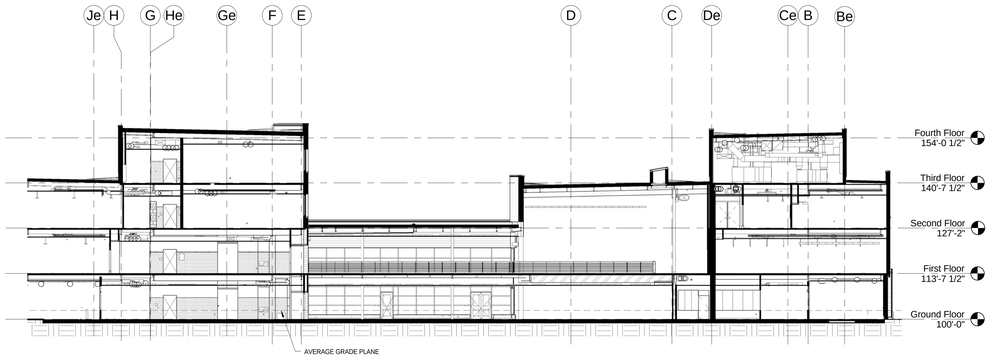

5 PH6_COMMONS SECTION LOOKING SOUTH
1/16" = 1'-0"

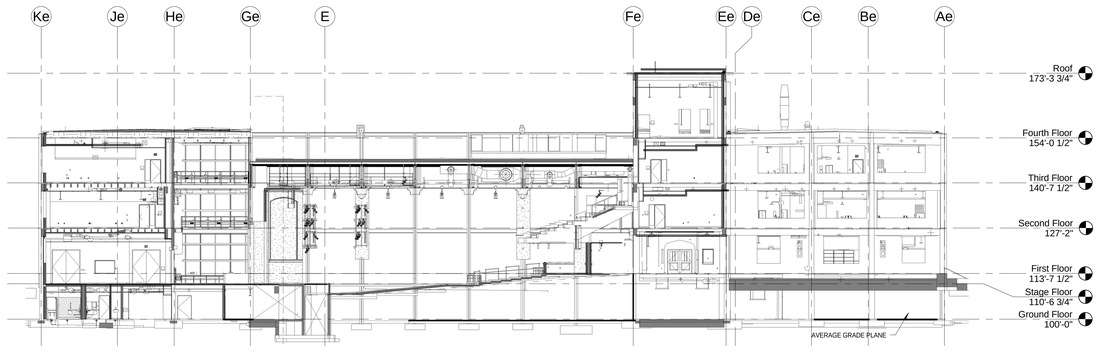

1 PH6_THEATER SECTION LOOKING NORTH
1/16" = 1'-0"

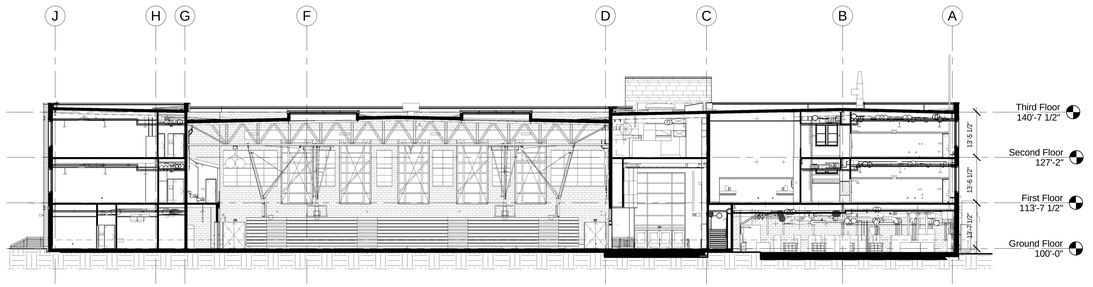

2 PH6_GYM SECTION LOOKING NORTH
1/16" = 1'-0"

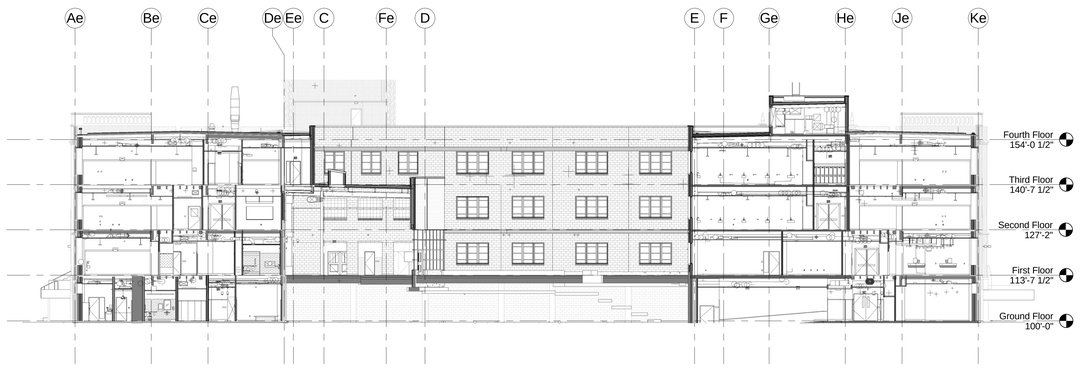

3 PH6_COURTYARD SECTION SOUTH - NORTH
1/16" = 1'-0"

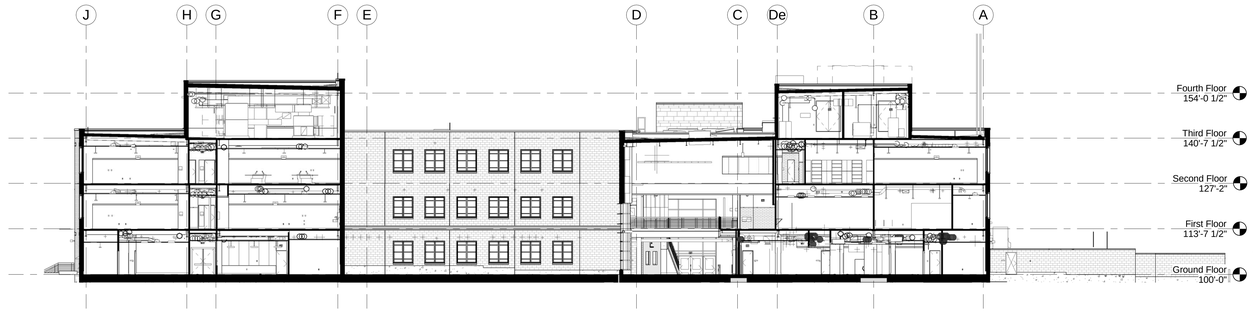

4 PH6_COURTYARD SECTION NORTH - SOUTH
1/16" = 1'-0"

11/17/2014 3:09:22 PM

100% Construction Documents

bassetti architects
71 Columbia Street, Suite 500
Seattle, Washington 98104
(206) 340 9500

ASSOCIATE ARCHITECT
AMUNDSEN ASSOCIATES LLC
212 E Second Street
Casper, WY 82601
(307) 234-9999

CIVIL ENGINEER
WLC ENGINEERING SURVEYING PLANNING
200 Pronghorn St.
Casper, WY 82601
(307) 266 2524

LANDSCAPE ARCHITECT
SWIFT COMPANY LLC
3131 Western Avenue Suite M423
Seattle, WA 98121
(206) 632 2038

STRUCTURAL ENGINEER
PCS STRUCTURAL SOLUTIONS
1250 Pacific Ave Suite 701
Tacoma, WA 98402
(253) 383-2797

MECHANICAL & ELECTRICAL ENGINEERS
WSP GROUP
600 University Street Suite 500
Seattle, WA 98101
(206) 342 9900

THEATER CONSULTANT
PLA DESIGNS INC.
6230 SW Zabaco Terrace
Aloha, OR 97007
(503) 642 2168

FOOD SERVICE CONSULTANT
JLR DESIGN GROUP
557 Roy Street Suite 175A
Seattle, WA 98109
(206) 625 0070

ACOUSTICAL & A/V CONSULTANT
SPARLING
4100 194th Street SW, Suite 400
Lynnwood, WA 98036
(206) 667 0555

CONSTRUCTION MANAGER AT RISK
AP WYOMING
1800 Carey Avenue, 4th Floor
Cheyenne, Wyoming 82001
(307) 426-4242

LICENSED ARCHITECT
C-2547
MELVIN BROCKIE
Date 11/20/14
STATE OF WYOMING

0" 1/2" 1" 2"
THIS DRAWING IS 36" X 48"
USE THIS SCALE TO VERIFY
CORRECT DRAWING SIZE

	REVISIONS	DATE

NATRONA COUNTY SCHOOL DISTRICT

Natrona County High School

930 SOUTH ELM STREET
CASPER WY 82601

JOB NO.: 11855.00
ISSUE DATE: 11/20/2014
DRAWN BY: HNC

OVERALL BUILDING SECTIONS

A3.012

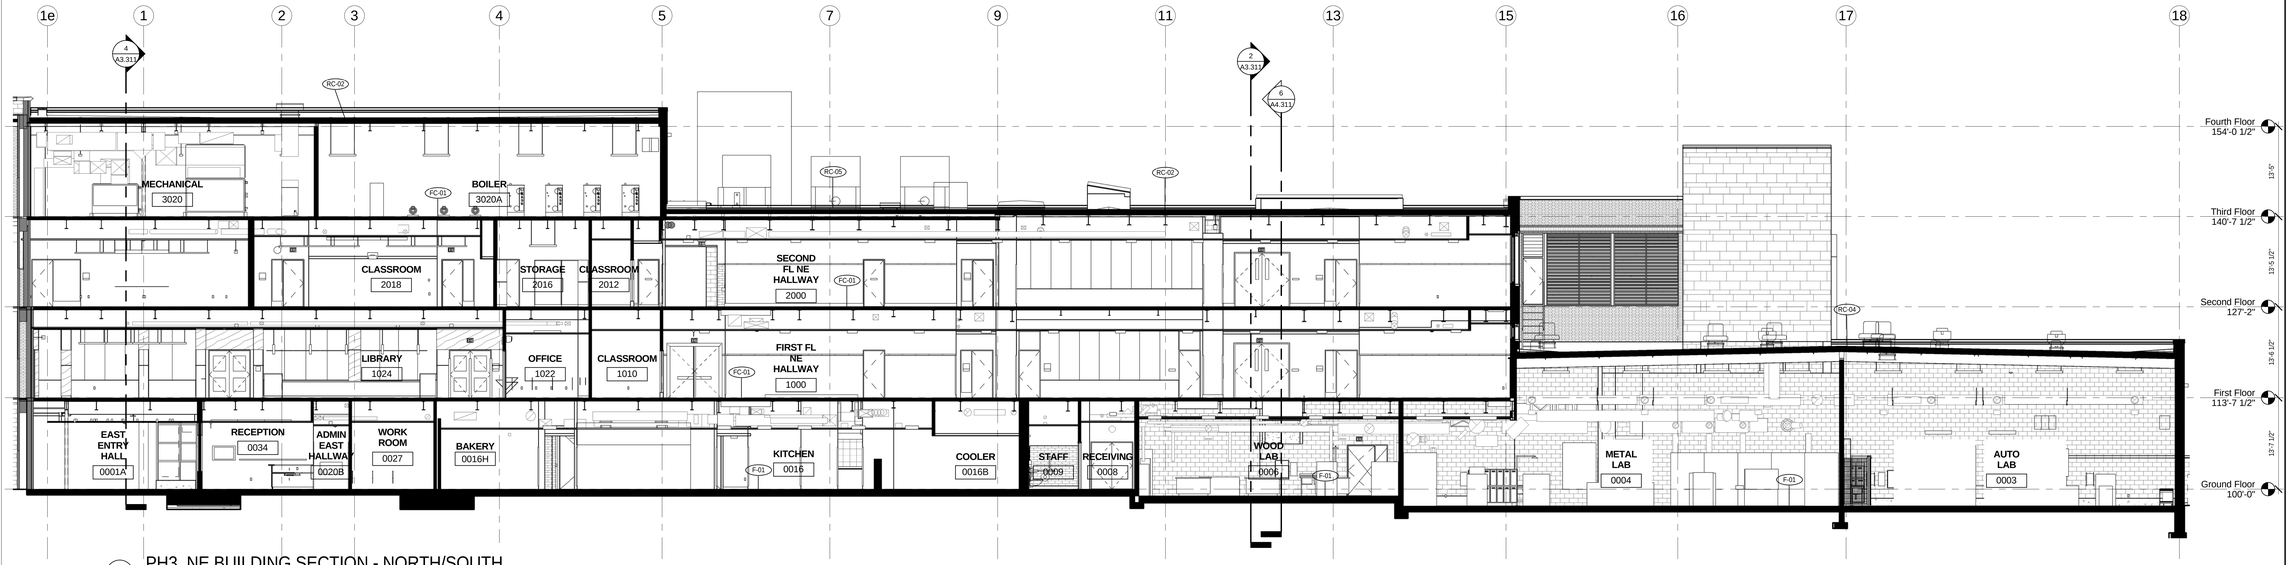

1 PH3_NE BUILDING SECTION - NORTH/SOUTH
1/8" = 1'-0"

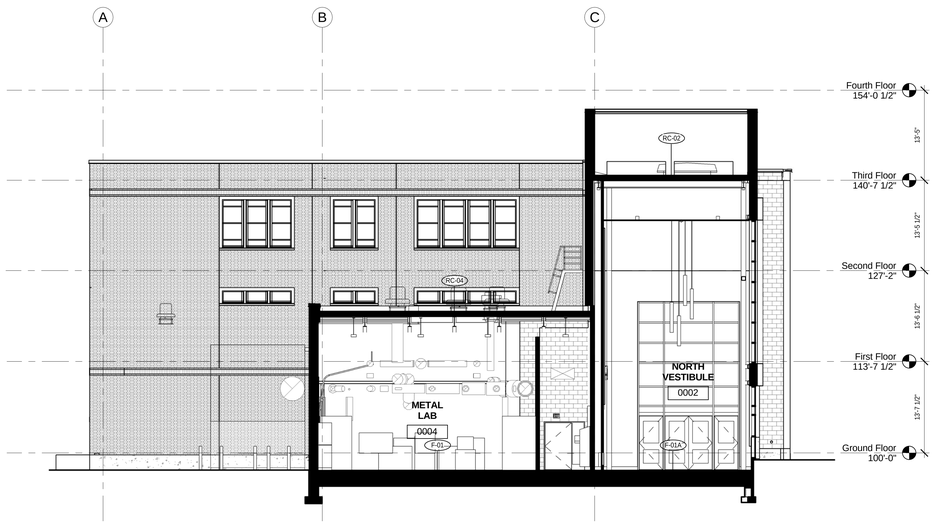

3 PH3_NE BUILDING SECTION AT NORTH ENTRY
1/8" = 1'-0"

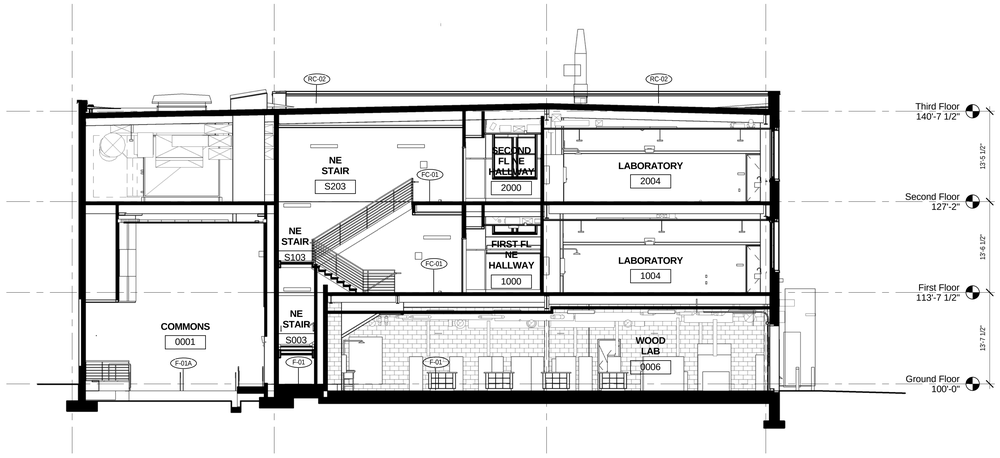

2 PH3_NE BUILDING SECTION AT COMMONS - NORTH
1/8" = 1'-0"

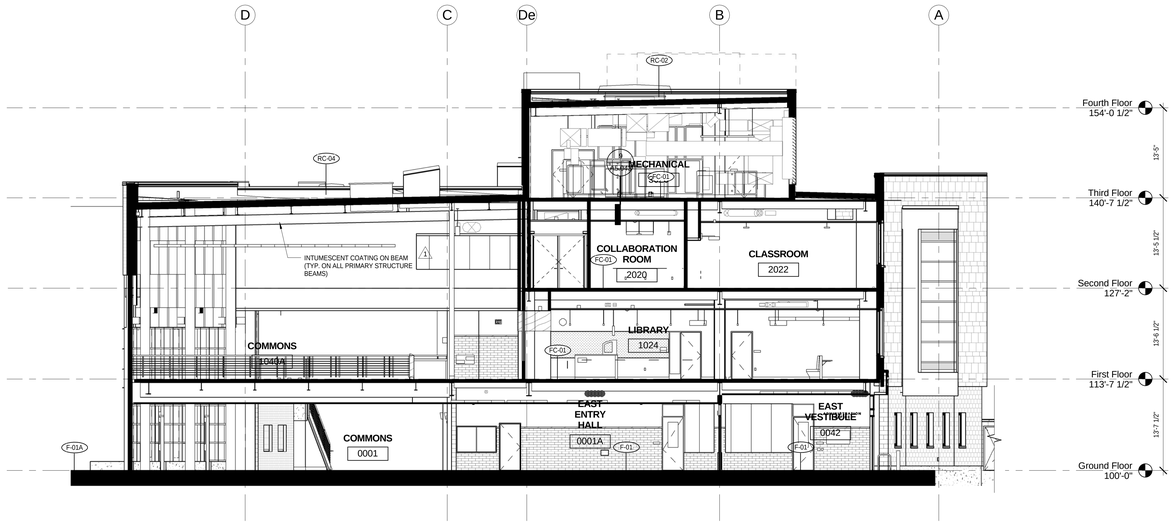

4 PH3_NE BUILDING SECTION AT EAST ENTRY
1/8" = 1'-0"

11/17/2014 3:10:06 PM

bassetti architects
71 Columbia Street, Suite 500
Seattle, Washington 98104
(206) 340 9500

ASSOCIATE ARCHITECT
AMUNDSEN ASSOCIATES LLC
212 E Second Street
Casper, WY 82601
(307) 234-9999

CIVIL ENGINEER
WLC ENGINEERING SURVEYING PLANNING
200 Pronghorn St.
Casper, WY 82601
(307) 266 2524

LANDSCAPE ARCHITECT
SWIFT COMPANY LLC
3131 Western Avenue Suite M423
Seattle, WA 98121
(206) 632 2038

STRUCTURAL ENGINEER
PCS STRUCTURAL SOLUTIONS
1250 Pacific Ave Suite 701
Tacoma, WA 98402
(253) 383-2797

MECHANICAL & ELECTRICAL ENGINEERS
WSP GROUP
600 University Street Suite 500
Seattle, WA 98101
(206) 342 9900

THEATER CONSULTANT
PLA DESIGNS INC.
6230 SW Zabaco Terrace
Aloha, OR 97007
(503) 642 2168

FOOD SERVICE CONSULTANT
JLR DESIGN GROUP
557 Roy Street Suite 175A
Seattle, WA 98109
(206) 625 0070

ACOUSTICAL & A/V CONSULTANT
SPARLING
4100 194th Street SW, Suite 400
Lynnwood, WA 98036
(206) 667 0555

CONSTRUCTION MANAGER AT RISK
AP WYOMING
1800 Carey Avenue, 4th Floor
Cheyenne, Wyoming 82001
(307) 426-4242

LICENSED ARCHITECT
C-2547
KEVIN BROOKS
Date 11/20/14
STATE OF WYOMING

0" 1/2" 1" 2"

THIS DRAWING IS 36" X 48"
USE THIS SCALE TO VERIFY
CORRECT DRAWING SIZE

1	95% CD-ADDENDUM NO.5	07/03/2014
	REVISIONS	DATE

100% Construction Documents

NATRONA COUNTY SCHOOL DISTRICT

Natrona County High School

930 SOUTH ELM STREET
CASPER WY 82601

JOB NO: 11855.00
ISSUE DATE: 11/20/2014
DRAWN BY: JC & LS

PHASE 3
NE WING
BUILDING
SECTIONS

A3.311

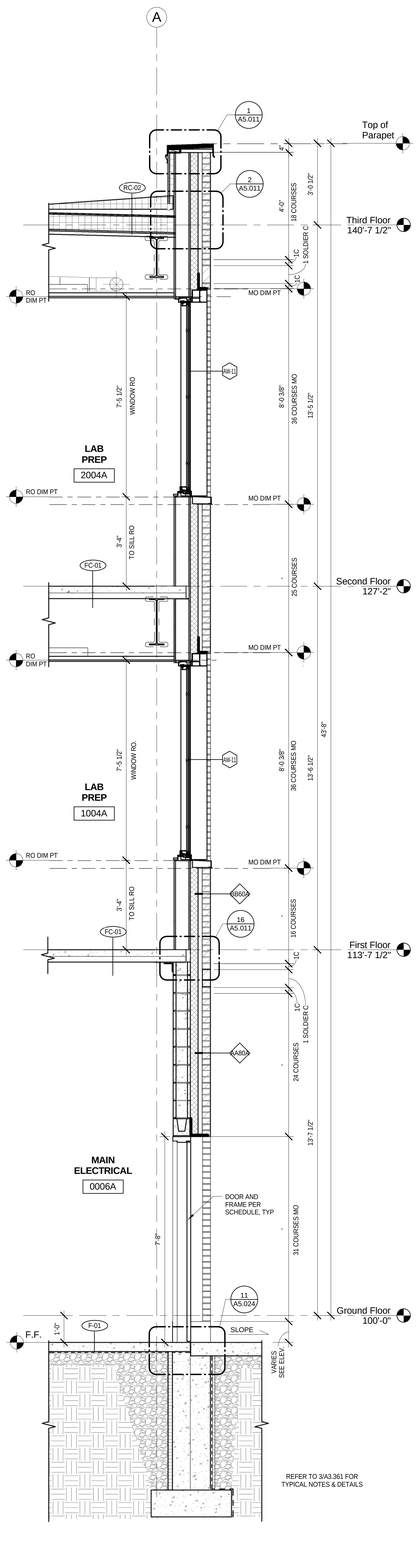

5 PH3_NE WALL SECTION AT ELECT ROOM
1/2" = 1'-0"

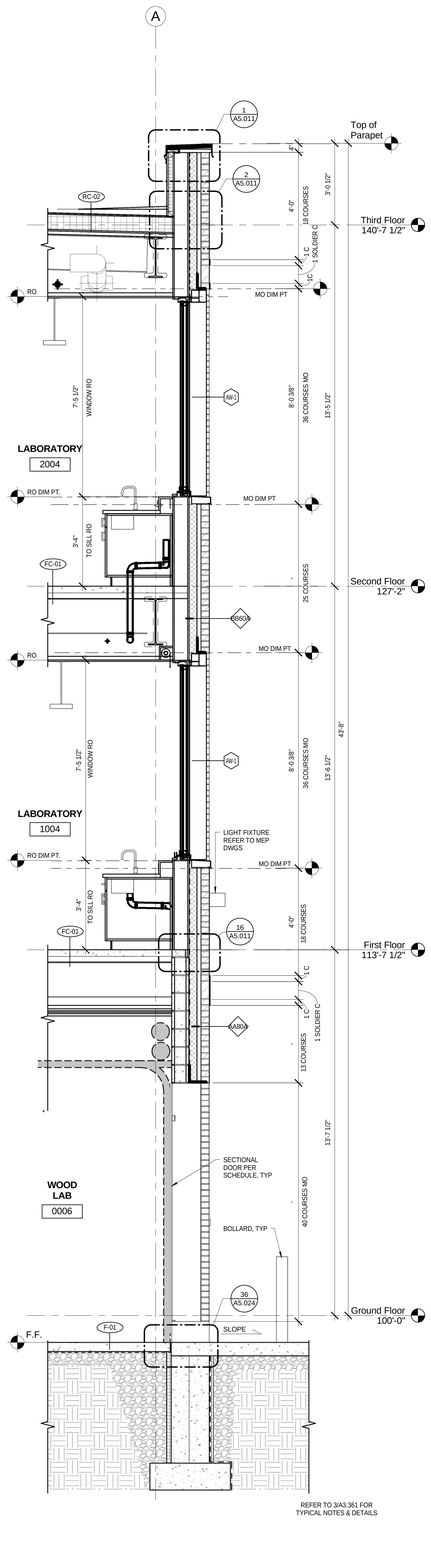

4 PH3_NE WALL SECTION AT WOOD LAB
1/2" = 1'-0"

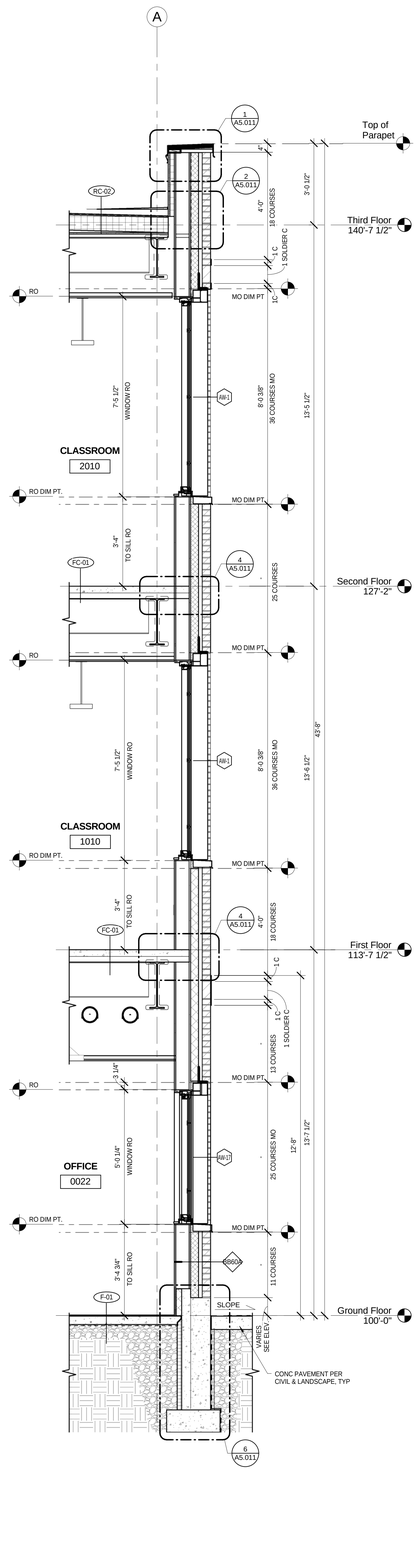

3 PH3_NE WALL SECTION AT OFFICE
1/2" = 1'-0"

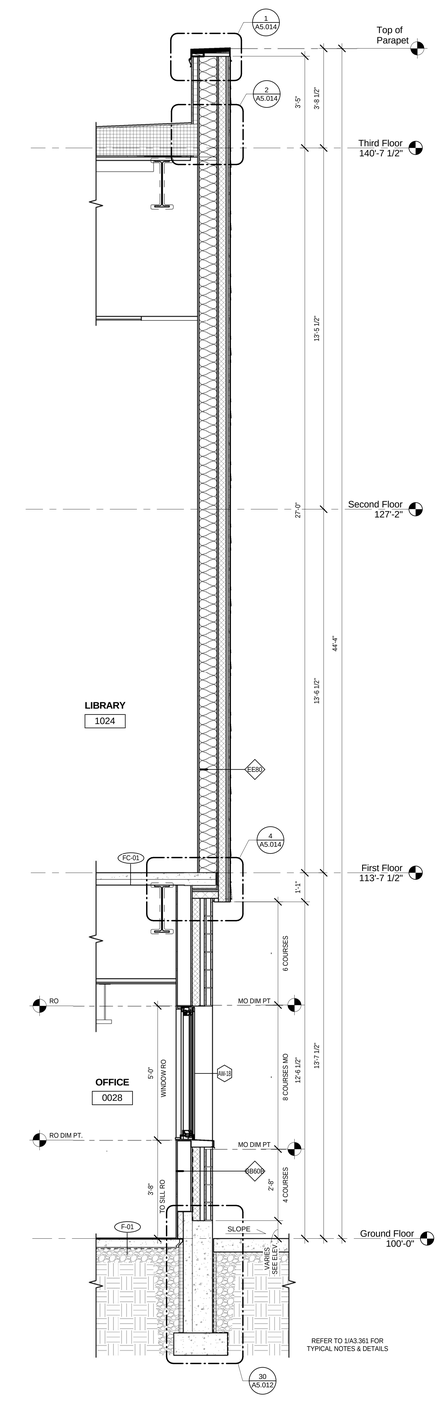

2 PH3_NE WALL SECTION AT MTL. WALL PANEL
1/2" = 1'-0"

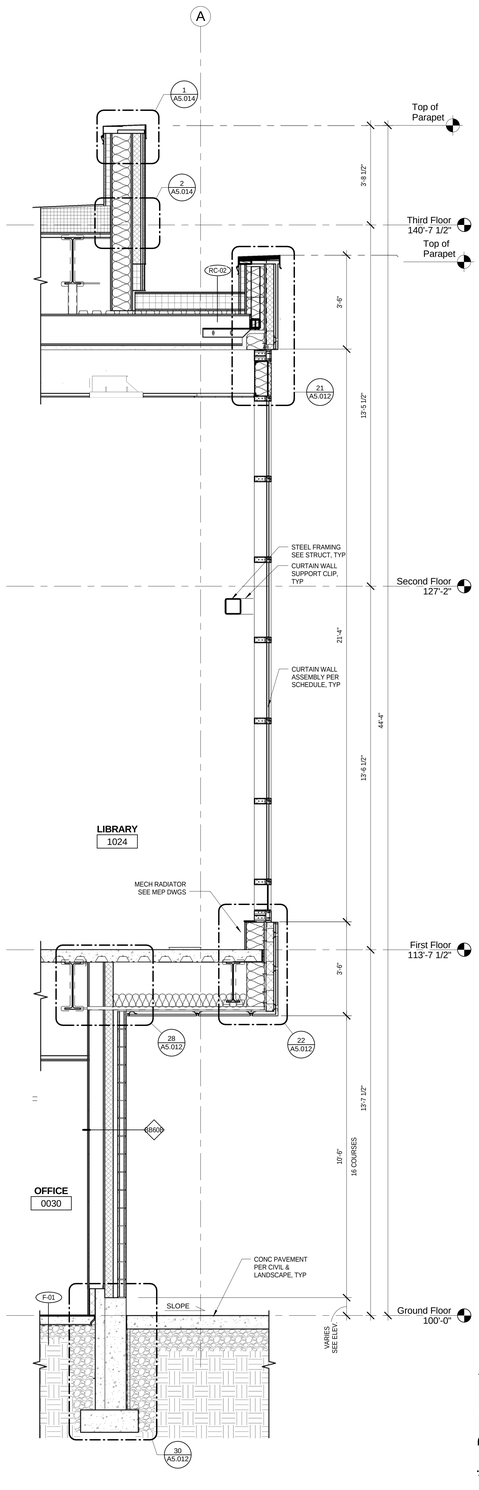

1 PH3_NE WALL SECTION AT CURTAIN WALL
1/2" = 1'-0"

11/17/2014 3:10:28 PM

100% Construction Documents

bassetti architects

71 Columbia Street, Suite 500
Seattle, Washington 98104
(206) 340 9500

ASSOCIATE ARCHITECT
AMUNDSEN ASSOCIATES LLC
212 E Second Street
Casper, WY 82601
(307) 234-9999

CIVIL ENGINEER
WLC ENGINEERING SURVEYING PLANNING
200 Pronghorn St.
Casper, WY 82601
(307) 266 2524

LANDSCAPE ARCHITECT
SWIFT COMPANY LLC
3131 Western Avenue Suite M423
Seattle, WA 98121
(206) 632 2038

STRUCTURAL ENGINEER
PCS STRUCTURAL SOLUTIONS
1250 Pacific Ave Suite 701
Tacoma, WA 98402
(253) 383-2797

MECHANICAL & ELECTRICAL ENGINEERS
WSP GROUP
600 University Street Suite 500
Seattle, WA 98101
(206) 342 9900

THEATER CONSULTANT
PLA DESIGNS INC.
6230 SW Zabaco Terrace
Aloha, OR 97007
(503) 642 2168

FOOD SERVICE CONSULTANT
JLR DESIGN GROUP
557 Roy Street Suite 175A
Seattle, WA 98109
(206) 625 0070

ACOUSTICAL & A/V CONSULTANT
SPARLING
4100 194th Street SW, Suite 400
Lynnwood, WA 98036
(206) 667 0555

CONSTRUCTION MANAGER AT RISK
AP WYOMING
1800 Carey Avenue, 4th Floor
Cheyenne, Wyoming 82001
(307) 426-4242

LICENSED ARCHITECT
C-2547
MARVIN BROCKMEIER
Date 11/20/14
STATE OF WYOMING

0" 1/2" 1" 2"

THIS DRAWING IS 36" X 48"
USE THIS SCALE TO VERIFY
CORRECT DRAWING SIZE

REVISIONS	DATE

NATRONA COUNTY SCHOOL DISTRICT

Natrona County High School

930 SOUTH ELM STREET
CASPER WY 82601

JOB NO: 11855.00
ISSUE DATE: 11/20/2014
DRAWN BY: LS

PHASE 3
NE WING WALL SECTIONS

A3.361

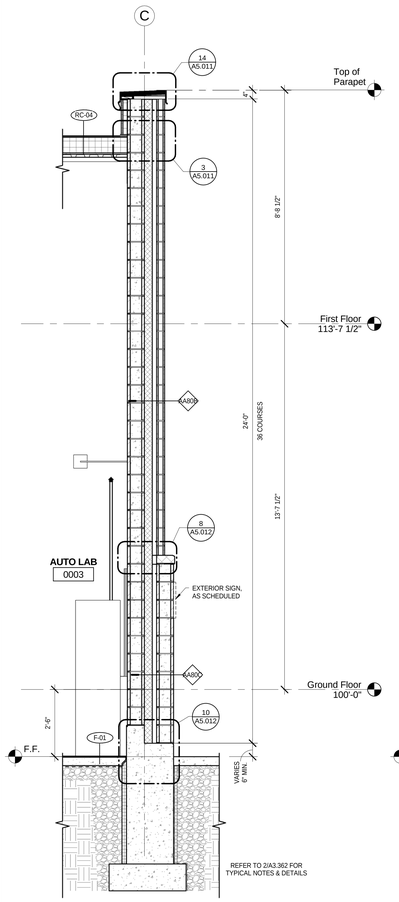

6 PH3_NE WALL SECTION AT NORTH ENTRY
1/2" = 1'-0"

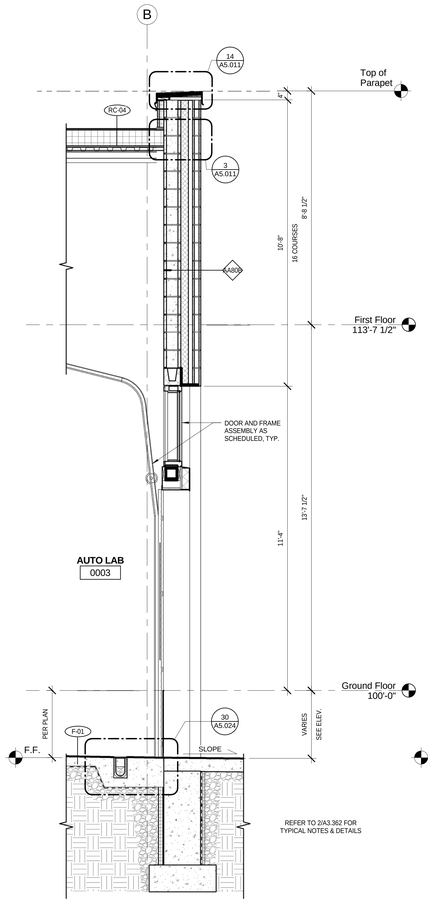

5 PH3_NE WALL SECTION AT AUTOSHOP
1/2" = 1'-0"

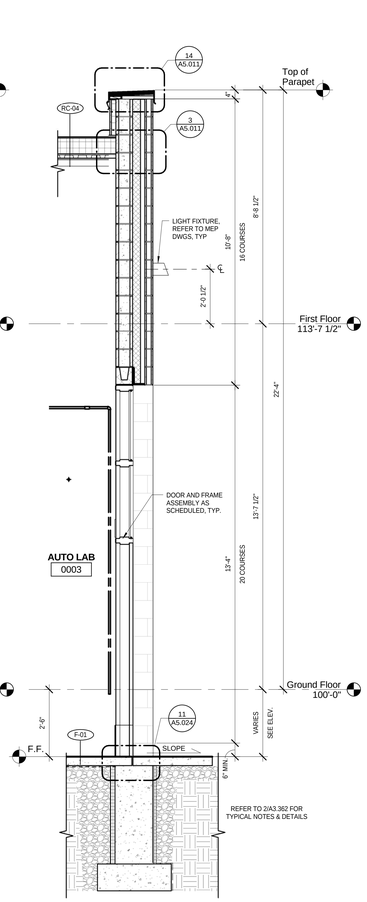

4 PH3_NE WALL SECTION AT METAL LAB HM DOOR
1/2" = 1'-0"

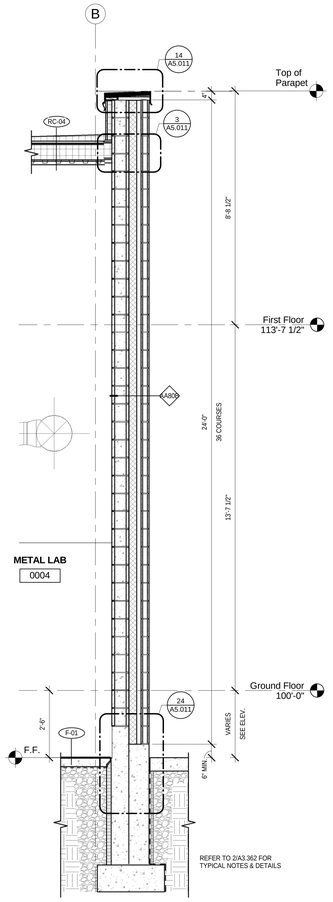

3 PH3_NE WALL SECTION AT METAL LAB
1/2" = 1'-0"

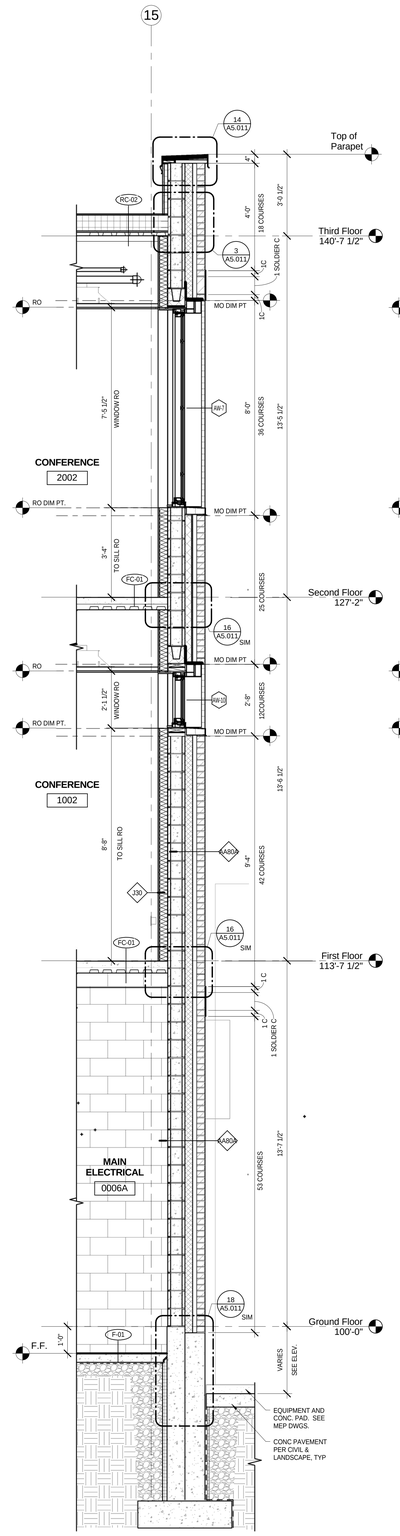

2 PH3_NE WALL SECTION AT CTE SHEAR WALL (BASE BID)
1/2" = 1'-0"

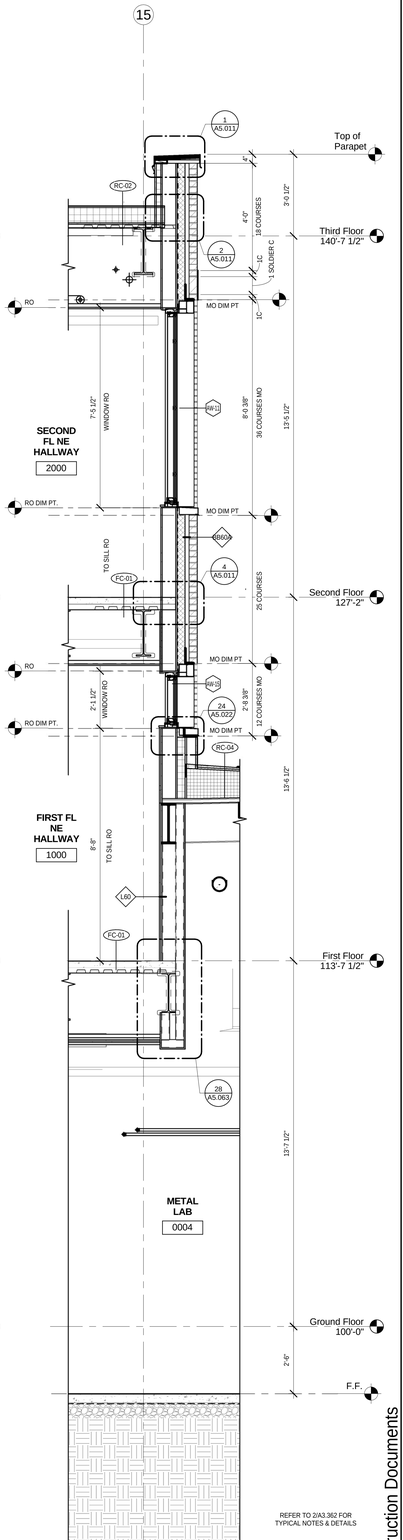

1 PH3_NE WALL SECTION AT CTE (BASE BID)
1/2" = 1'-0"

11/17/2014 3:10:53 PM

100% Construction Documents

bassetti architects

71 Columbia Street, Suite 500
Seattle, Washington 98104
(206) 340 9500

ASSOCIATE ARCHITECT
AMUNDSEN ASSOCIATES LLC
212 E Second Street
Casper, WY 82601
(307) 234-9999

CIVIL ENGINEER
WLC ENGINEERING SURVEYING PLANNING
200 Pronghorn St.
Casper, WY 82601
(307) 266 2524

LANDSCAPE ARCHITECT
SWIFT COMPANY LLC
3131 Western Avenue Suite M423
Seattle, WA 98121
(206) 632 2038

STRUCTURAL ENGINEER
PCS STRUCTURAL SOLUTIONS
1250 Pacific Ave Suite 701
Tacoma, WA 98402
(253) 383-2797

MECHANICAL & ELECTRICAL ENGINEERS
WSP GROUP
600 University Street Suite 500
Seattle, WA 98101
(206) 342 9900

THEATER CONSULTANT
PLA DESIGNS INC.
6230 SW Zabaco Terrace
Aloha, OR 97007
(503) 642 2168

FOOD SERVICE CONSULTANT
JLR DESIGN GROUP
557 Roy Street Suite 175A
Seattle, WA 98109
(206) 625 0070

ACOUSTICAL & A/V CONSULTANT
SPARLING
4100 194th Street SW, Suite 400
Lynnwood, WA 98036
(206) 667 0555

CONSTRUCTION MANAGER AT RISK
AP WYOMING
1800 Carey Avenue, 4th Floor
Cheyenne, Wyoming 82001
(307) 426-4242

LICENSED ARCHITECT
C-2547
KEVIN BROOKS
Date: 11/20/14
STATE OF WYOMING

0 1/2" 1" 2"

THIS DRAWING IS 36" X 48" USE THIS SCALE TO VERIFY CORRECT DRAWING SIZE

#	REVISIONS	DATE

NATRONA COUNTY SCHOOL DISTRICT

Natrona County High School

930 SOUTH ELM STREET
CASPER WY 82601

JOB NO:	11855.00
ISSUE DATE:	11/20/2014
DRAWN BY:	LS

PHASE 3
NE WING WALL SECTIONS

A3.362

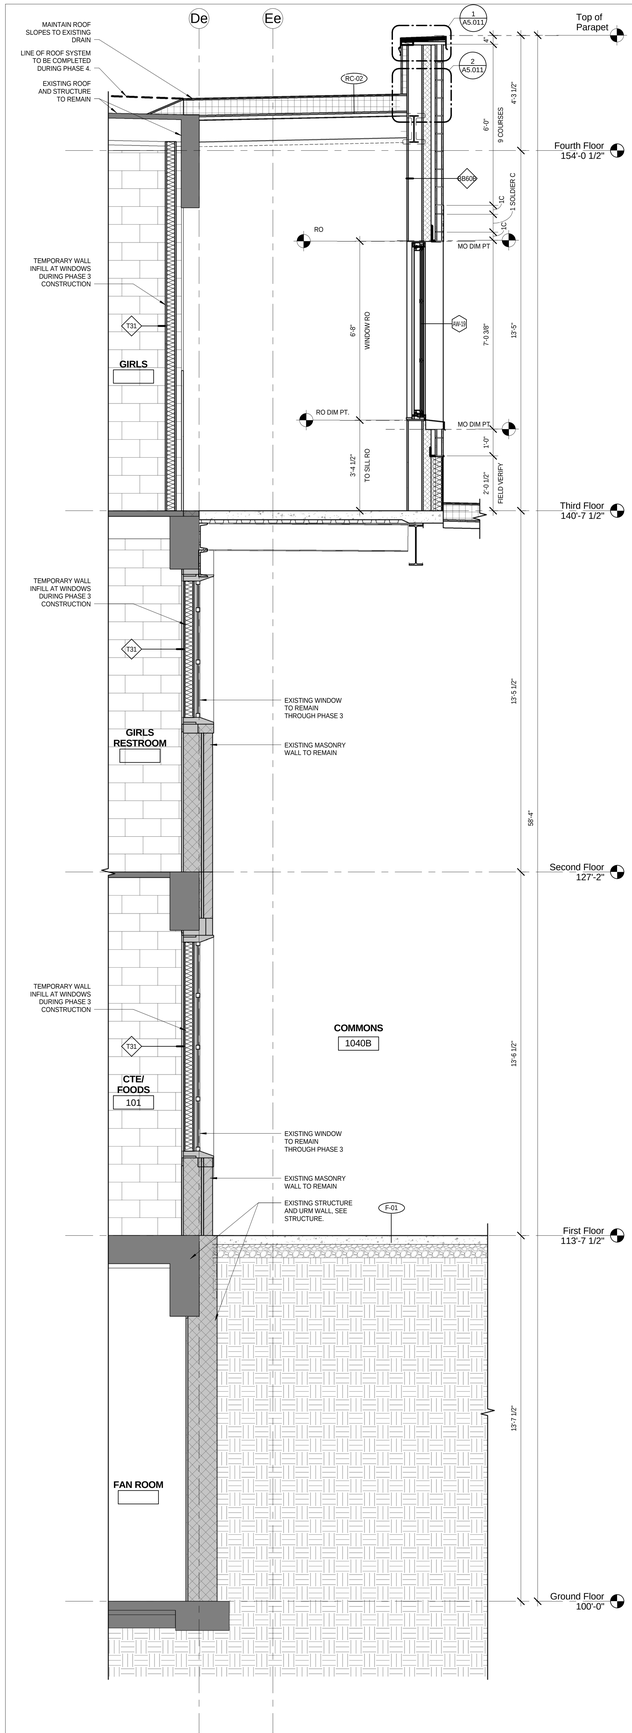

5 PH3_WALL SECTION AT COURTYARD_EAST
1/2" = 1'-0"

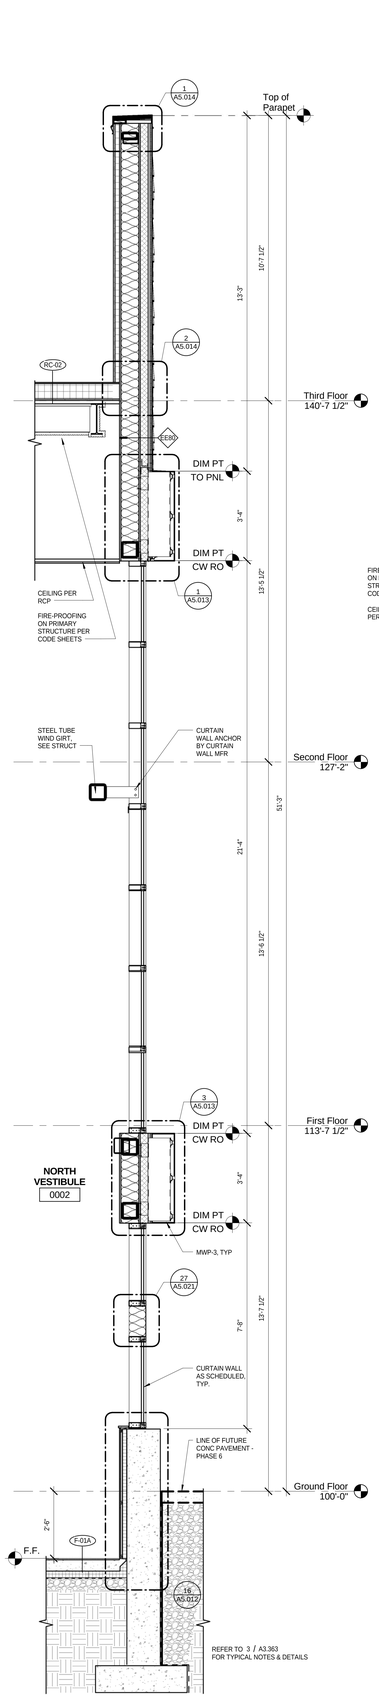

4 PH3_NE WALL SECTION AT NORTH ENTRANCE - WEST
1/2" = 1'-0"

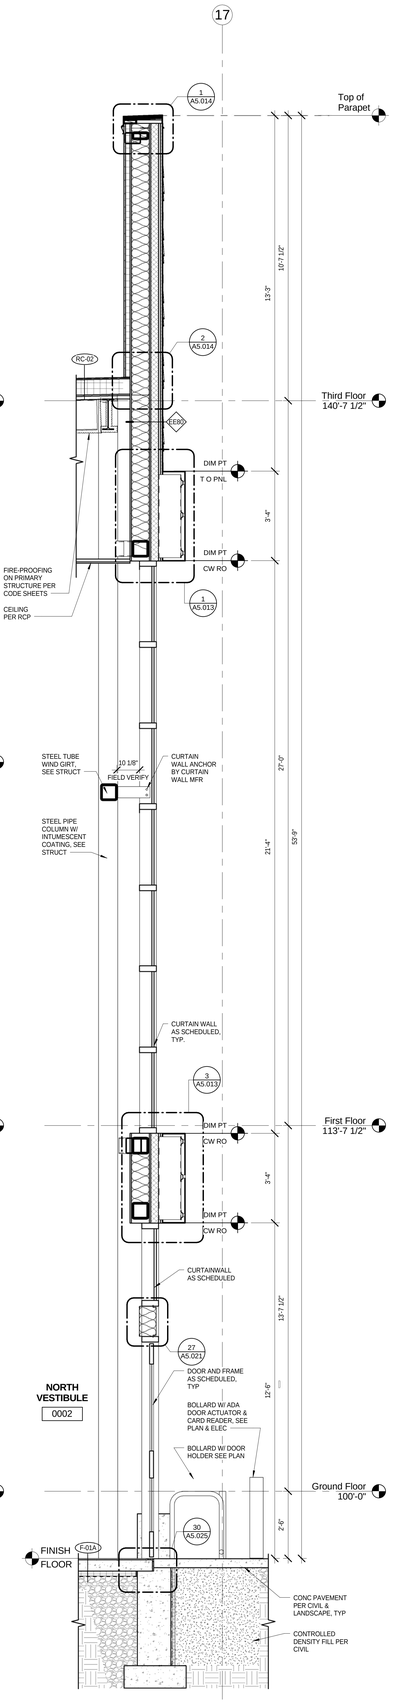

3 PH3_NE WALL SECTION AT NORTH ENTRANCE
1/2" = 1'-0"

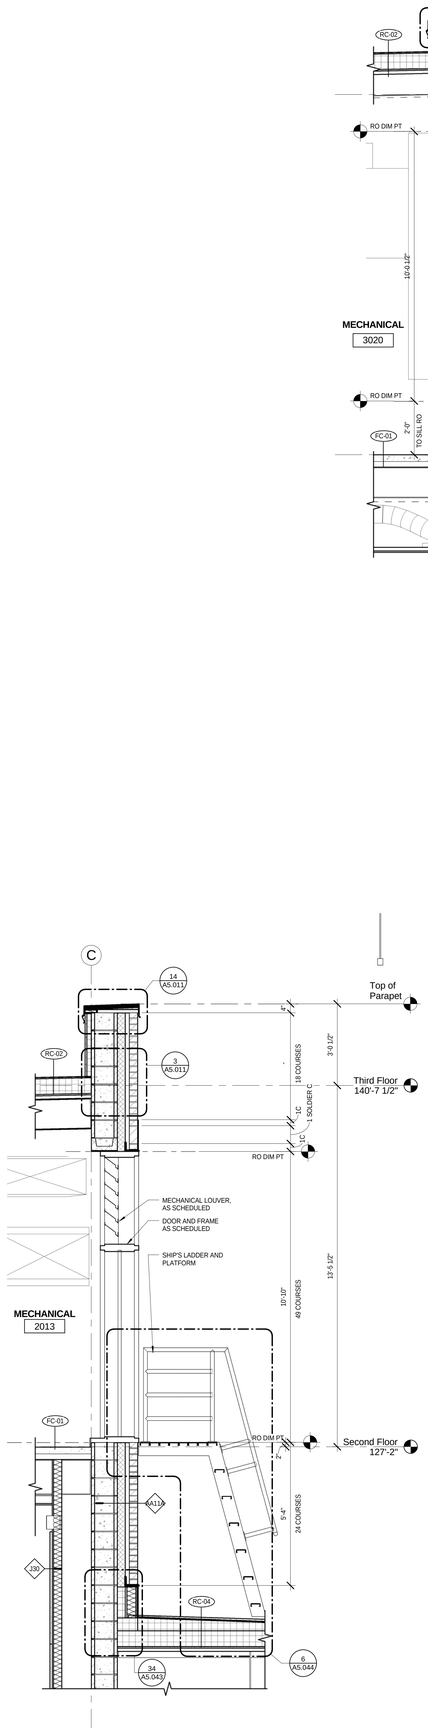

2 PH3_NE MECH ROOM LADDER AND LOUVERS
1/2" = 1'-0"

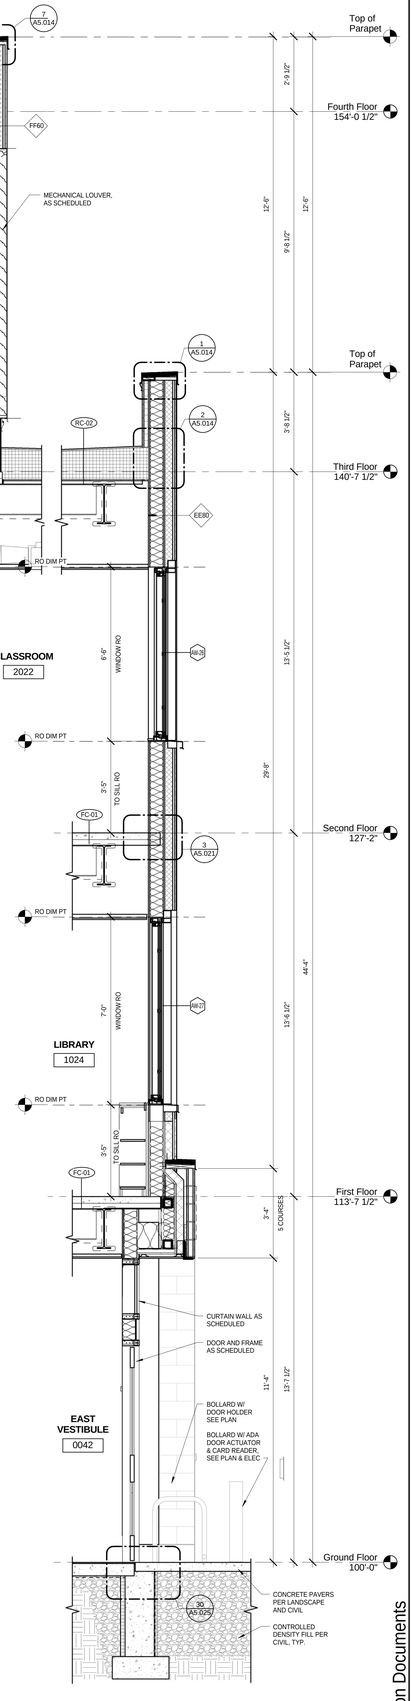

1 PH3_NE WALL SECTION AT ENTRANCE EAST
1/2" = 1'-0"

bassetti architects
71 Columbia Street, Suite 500
Seattle, Washington 98104
(206) 340 9500

ASSOCIATE ARCHITECT
AMUNDSEN ASSOCIATES LLC
212 E Second Street
Casper, WY 82601
(307) 234-9999

CIVIL ENGINEER
WLC ENGINEERING SURVEYING PLANNING
200 Pronghorn St.
Casper, WY 82601
(307) 266 2524

LANDSCAPE ARCHITECT
SWIFT COMPANY LLC
3131 Western Avenue Suite M423
Seattle, WA 98121
(206) 632 2038

STRUCTURAL ENGINEER
PCS STRUCTURAL SOLUTIONS
1250 Pacific Ave Suite 701
Tacoma, WA 98402
(253) 383-2797

MECHANICAL & ELECTRICAL ENGINEERS
WSP GROUP
600 University Street Suite 500
Seattle, WA 98101
(206) 342 9900

THEATER CONSULTANT
PLA DESIGNS INC.
6230 SW Zabaco Terrace
Aloha, OR 97007
(503) 642 2168

FOOD SERVICE CONSULTANT
JLR DESIGN GROUP
557 Roy Street Suite 175A
Seattle, WA 98109
(206) 625 0070

ACOUSTICAL & A/V CONSULTANT
SPARLING
4100 194th Street SW, Suite 400
Lynnwood, WA 98036
(206) 667 0555

CONSTRUCTION MANAGER AT RISK
AP WYOMING
1800 Carey Avenue, 4th Floor
Cheyenne, Wyoming 82001
(307) 426-4242

LICENSED ARCHITECT
C-2547
MARVIN BROCKMAN
Date: 11/20/14
STATE OF WYOMING

0' 1/2" 1" 2"

THIS DRAWING IS 36" X 48"
USE THIS SCALE TO VERIFY CORRECT DRAWING SIZE

	REVISIONS	DATE

NATRONA COUNTY SCHOOL DISTRICT

Natrona County High School

930 SOUTH ELM STREET
CASPER WY 82601

JOB NO: 11855.00
ISSUE DATE: 11/20/2014
DRAWN BY: LS

PHASE 3
NE WING WALL SECTIONS

A3.363

100% Construction Documents

11/17/2014 3:11:16 PM

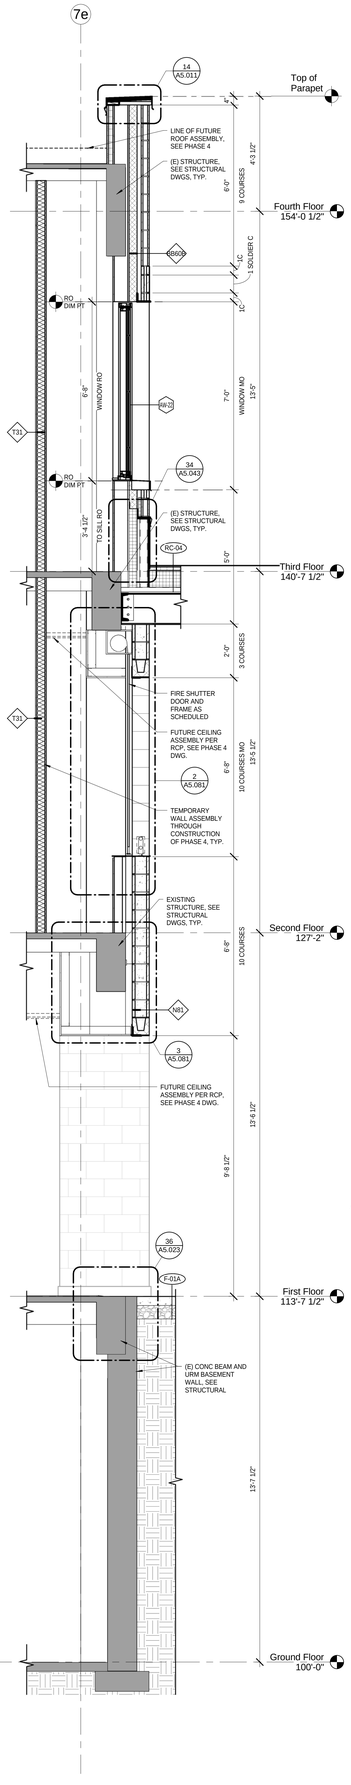

PH3_WALL SECTION AT COMMONS_SOUTH

7 1/2" = 1'-0"

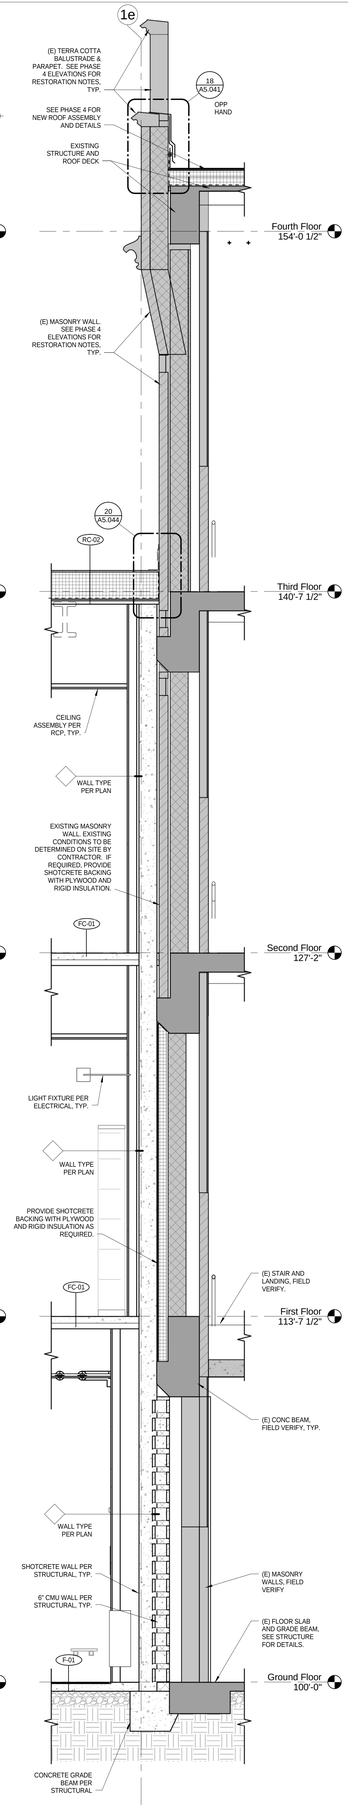

PH3_SE WALL SECT AT EAST ENTRY STAIRS - EXIST. BLDG

6 1/2" = 1'-0"

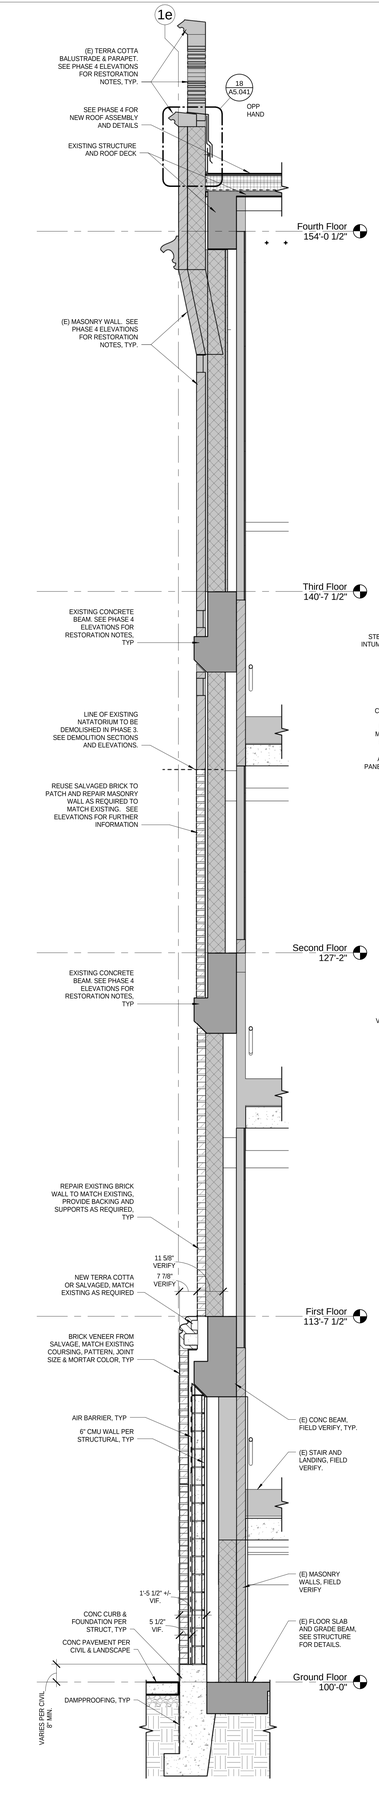

PH3_WALL SECT AT EAST ENTRY - EXIST. BLDG

5 1/2" = 1'-0"

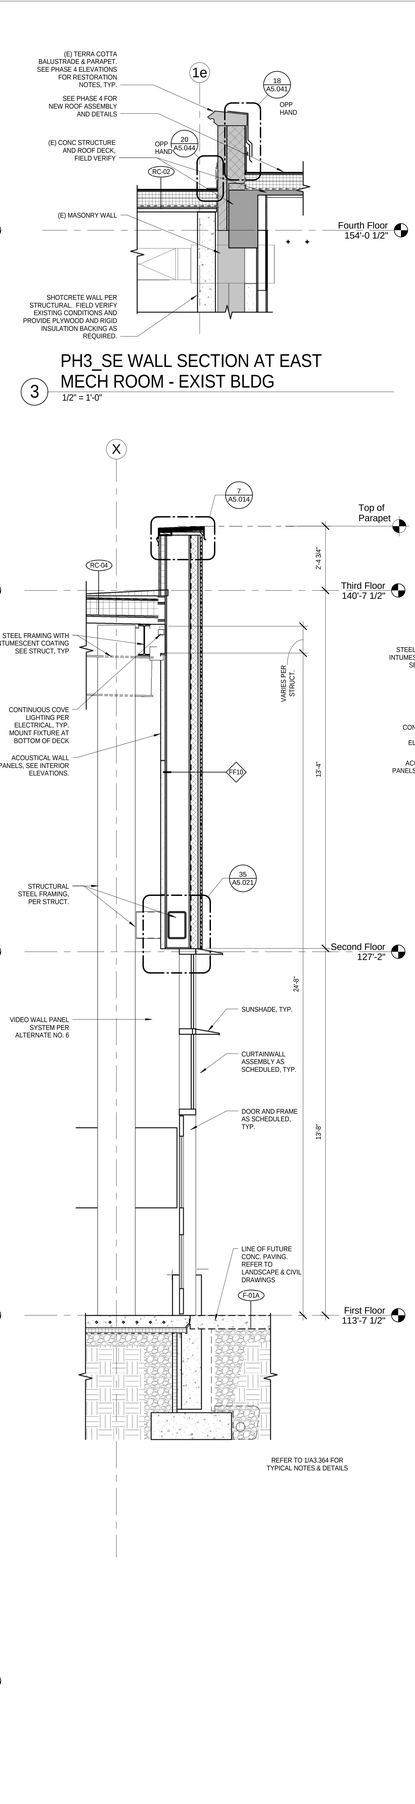

PH3_SE WALL SECTION AT EAST MECH ROOM - EXIST BLDG

3 1/2" = 1'-0"

PH3_SE WALL SECTION AT COMMONS

4 1/2" = 1'-0"

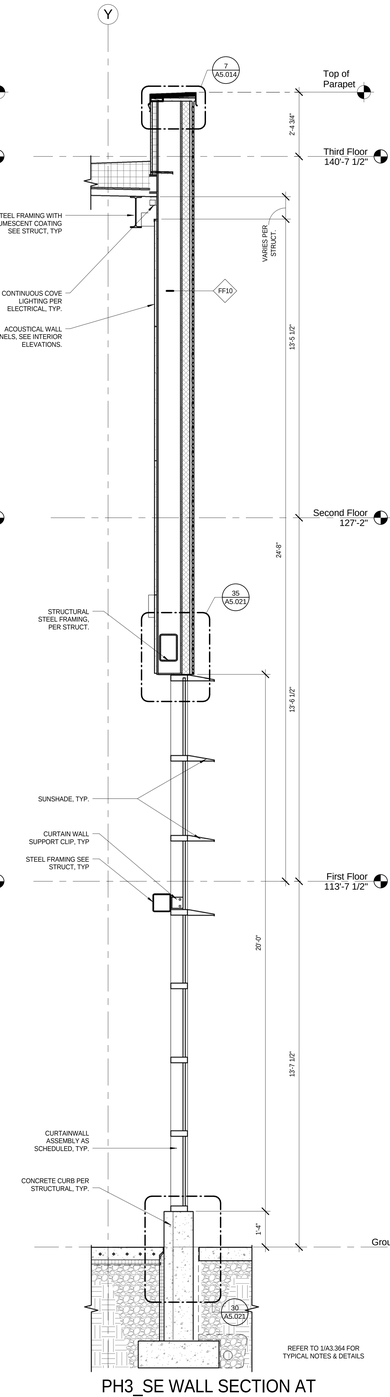

PH3_SE WALL SECTION AT COURTYARD

2 1/2" = 1'-0"

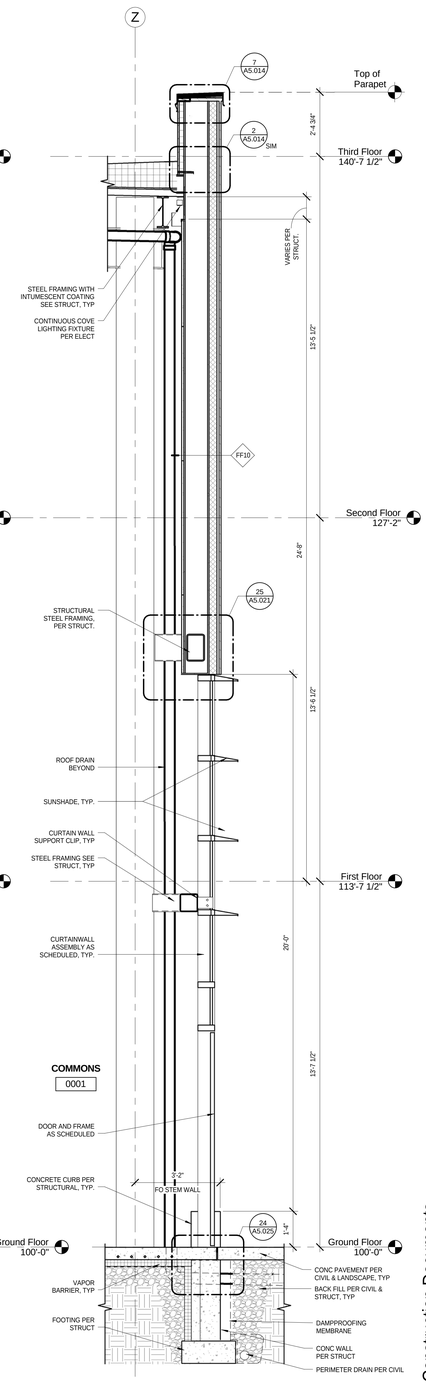

PH3_NE WALL SECTION AT COURTYARD

1 1/2" = 1'-0"

11/17/2014 3:11:43 PM

100% Construction Documents

bassetti architects
71 Columbia Street, Suite 500
Seattle, Washington 98104
(206) 340 9500

ASSOCIATE ARCHITECT
AMUNDSEN ASSOCIATES LLC
212 E Second Street
Casper, WY 82601
(307) 234-9999

CIVIL ENGINEER
WLC ENGINEERING SURVEYING PLANNING
200 Pronghorn St.
Casper, WY 82601
(307) 266 2524

LANDSCAPE ARCHITECT
SWIFT COMPANY LLC
3131 Western Avenue Suite M423
Seattle, WA 98121
(206) 632 2038

STRUCTURAL ENGINEER
PCS STRUCTURAL SOLUTIONS
1250 Pacific Ave Suite 701
Tacoma, WA 98402
(253) 383-2797

MECHANICAL & ELECTRICAL ENGINEERS
WSP GROUP
600 University Street Suite 500
Seattle, WA 98101
(206) 342 9900

THEATER CONSULTANT
PLA DESIGNS INC.
6230 SW Zabaco Terrace
Aloha, OR 97007
(503) 642 2168

FOOD SERVICE CONSULTANT
JLR DESIGN GROUP
557 Roy Street Suite 175A
Seattle, WA 98109
(206) 625 0070

ACOUSTICAL & A/V CONSULTANT
SPARLING
4100 194th Street SW, Suite 400
Lynnwood, WA 98036
(206) 667 0555

CONSTRUCTION MANAGER AT RISK
AP WYOMING
1800 Carey Avenue, 4th Floor
Cheyenne, Wyoming 82001
(307) 426-4242

LICENSED ARCHITECT KEVIN BROSSIA C-2547 Date: 11/20/14 STATE OF WYOMING

0" 1/2" 1" 2"

THIS DRAWING IS 36" X 48" USE THIS SCALE TO VERIFY CORRECT DRAWING SIZE

	REVISIONS	DATE

NATRONA COUNTY SCHOOL DISTRICT

Natrona County High School

930 SOUTH ELM STREET
CASPER WY 82601

JOB NO: 11855.00
ISSUE DATE: 11/20/2014
DRAWN BY: KES

PHASE 3
NE WING WALL SECTIONS

A3.364

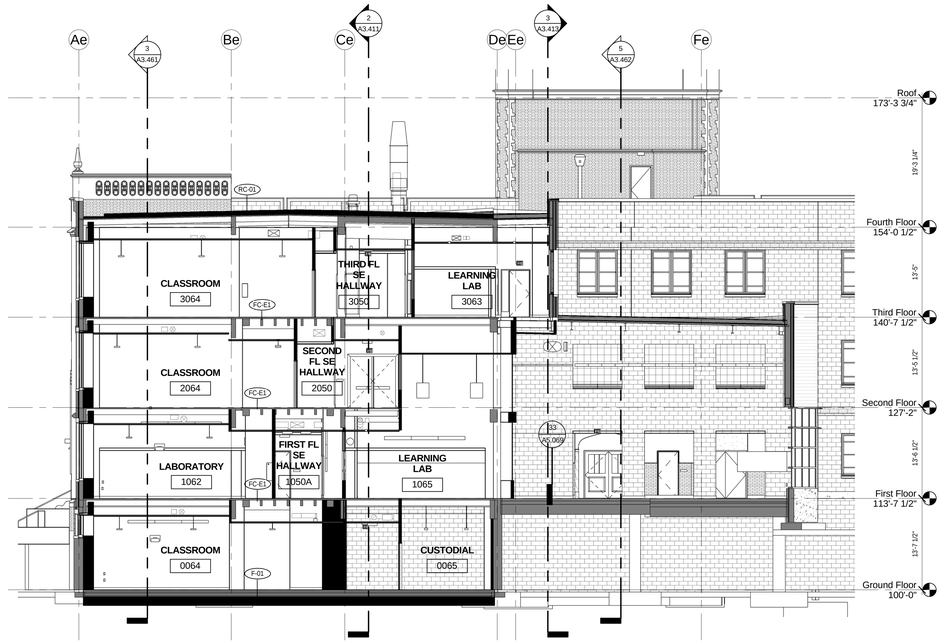

1 PH4_SE BUILDING SECTION - E/W
1/8" = 1'-0"

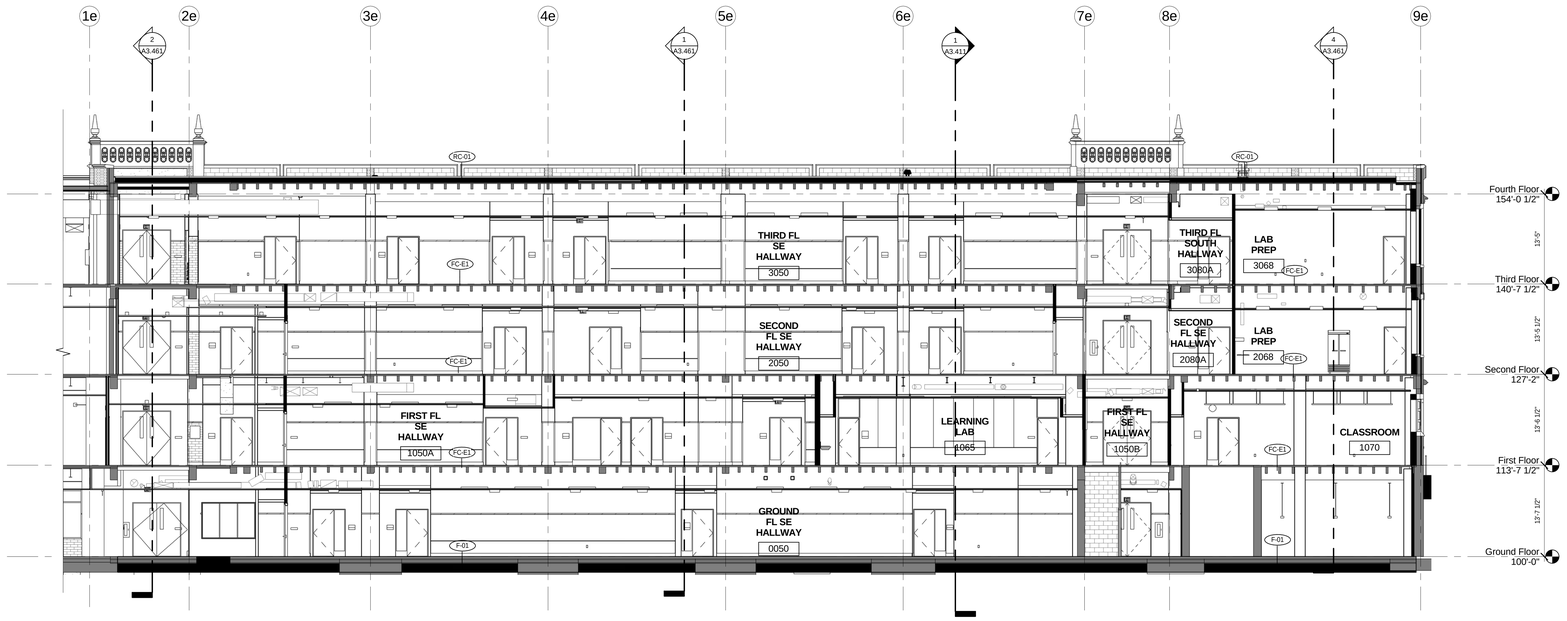

2 PH4_SE BUILDING SECTION - EAST
1/8" = 1'-0"

GENERAL NOTE:
FLOOR LEVELS ARE BASED ON EXISTING BUILDING SURVEY INFORMATION. NEW FLOOR LEVELS ARE TO MATCH WHERE NEW AND EXISTING MEET AS INDICATED IN PLANS. ANY DISCREPANCIES ARE TO BE REPORTED TO THE ARCHITECT FOR COORDINATION PRIOR TO POURING CONCRETE.

100% Construction Documents

11/17/2014 3:12:11 PM

bassetti architects

71 Columbia Street, Suite 500
Seattle, Washington 98104
(206) 340 9500

ASSOCIATE ARCHITECT
AMUNDSEN ASSOCIATES LLC
212 E Second Street
Casper, WY 82601
(307) 234-9999

CIVIL ENGINEER
WLC ENGINEERING SURVEYING PLANNING
200 Pronghorn St.
Casper, WY 82601
(307) 266 2524

LANDSCAPE ARCHITECT
SWIFT COMPANY LLC
3131 Western Avenue Suite M423
Seattle, WA 98121
(206) 632 2038

STRUCTURAL ENGINEER
PCS STRUCTURAL SOLUTIONS
1250 Pacific Ave Suite 701
Tacoma, WA 98402
(253) 383-2797

MECHANICAL & ELECTRICAL ENGINEERS
WSP GROUP
600 University Street Suite 500
Seattle, WA 98101
(206) 342 9900

THEATER CONSULTANT
PLA DESIGNS INC.
6230 SW Zabaco Terrace
Aloha, OR 97007
(503) 642 2168

FOOD SERVICE CONSULTANT
JLR DESIGN GROUP
557 Roy Street Suite 175A
Seattle, WA 98109
(206) 625 0070

ACOUSTICAL & A/V CONSULTANT
SPARLING
4100 194th Street SW, Suite 400
Lynnwood, WA 98036
(206) 667 0555

CONSTRUCTION MANAGER AT RISK
AP WYOMING
1800 Carey Avenue, 4th Floor
Cheyenne, Wyoming 82001
(307) 426-4242

LICENSED ARCHITECT
TIMOTHY BROCKMAN
C-2547
Date 11/20/14
STATE OF WYOMING

0" 1/2" 1" 2"

THIS DRAWING IS 36" X 48"
USE THIS SCALE TO VERIFY
CORRECT DRAWING SIZE

	REVISIONS	DATE
0		

NATRONA COUNTY SCHOOL DISTRICT

Natrona County High School

930 SOUTH ELM STREET
CASPER WY 82601

JOB NO: 11855.00
ISSUE DATE: 11/20/2014
DRAWN BY: MB

PHASE 4
SE WING
BUILDING
SECTIONS

A3.411

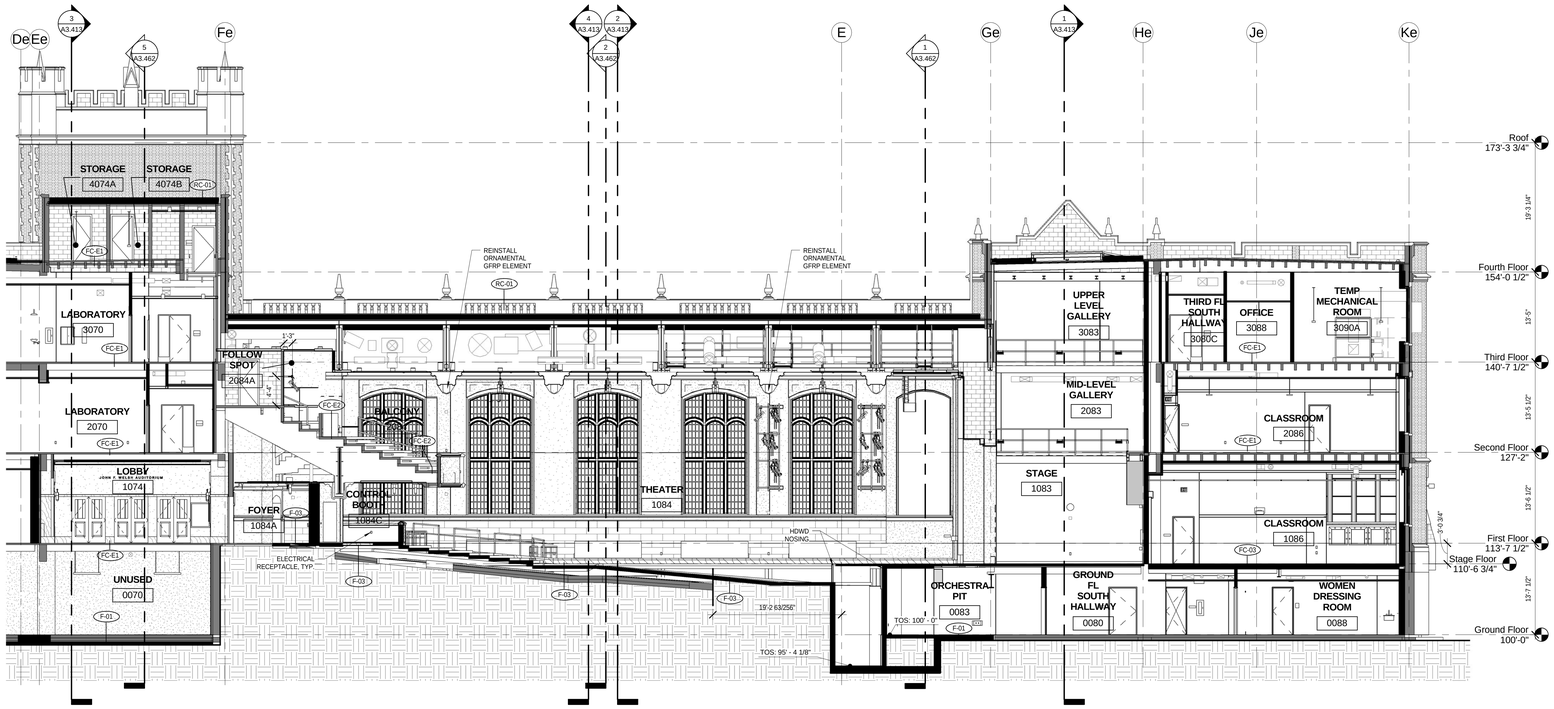

1 PH4_THEATER BUILDING SECTION - STAGE SOUTH
1/8" = 1'-0"

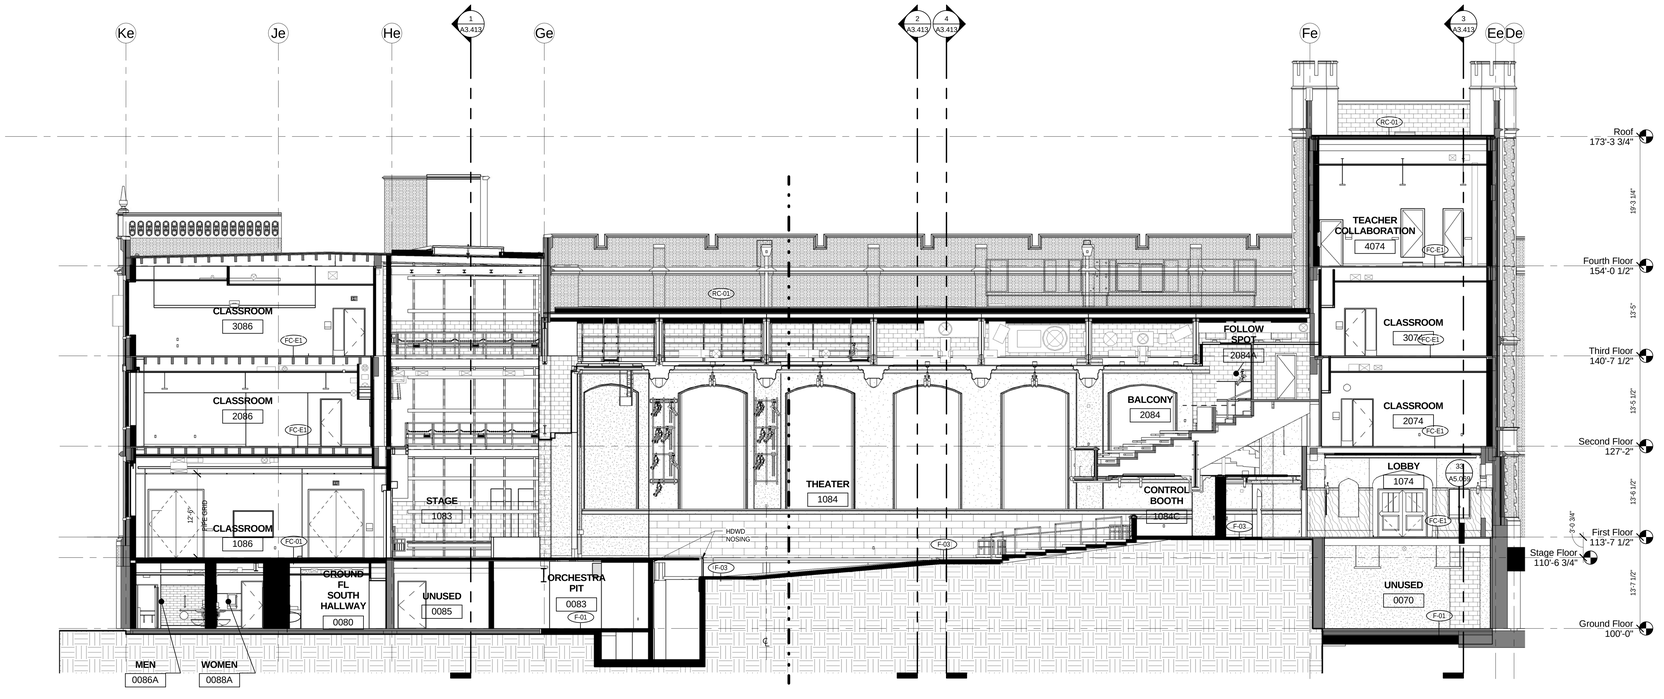

2 PH4_THEATER BUILDING SECTION - STAGE NORTH
1/8" = 1'-0"

GENERAL NOTE:
FLOOR LEVELS ARE BASED ON EXISTING BUILDING SURVEY INFORMATION. NEW FLOOR LEVELS ARE TO MATCH WHERE NEW AND EXISTING MEET AS INDICATED IN PLANS. ANY DISCREPANCIES ARE TO BE REPORTED TO THE ARCHITECT FOR COORDINATION PRIOR TO POURING CONCRETE.

11/17/2014 3:12:41 PM

100% Construction Documents

bassetti architects

71 Columbia Street, Suite 500
Seattle, Washington 98104
(206) 340 9500

ASSOCIATE ARCHITECT
AMUNDSEN ASSOCIATES LLC
212 E Second Street
Casper, WY 82601
(307) 234-9999

CIVIL ENGINEER
WLC ENGINEERING SURVEYING PLANNING
200 Pronghorn St.
Casper, WY 82601
(307) 266 2524

LANDSCAPE ARCHITECT
SWIFT COMPANY LLC
3131 Western Avenue Suite M423
Seattle, WA 98121
(206) 632 2038

STRUCTURAL ENGINEER
PCS STRUCTURAL SOLUTIONS
1250 Pacific Ave Suite 701
Tacoma, WA 98402
(253) 383-2797

MECHANICAL & ELECTRICAL ENGINEERS
WSP GROUP
600 University Street Suite 500
Seattle, WA 98101
(206) 342 9900

THEATER CONSULTANT
PLA DESIGNS INC.
6230 SW Zabaco Terrace
Aloha, OR 97007
(503) 642 2168

FOOD SERVICE CONSULTANT
JLR DESIGN GROUP
557 Roy Street Suite 175A
Seattle, WA 98109
(206) 625 0070

ACOUSTICAL & A/V CONSULTANT
SPARLING
4100 194th Street SW, Suite 400
Lynnwood, WA 98036
(206) 667 0555

CONSTRUCTION MANAGER AT RISK
AP WYOMING
1800 Carey Avenue, 4th Floor
Cheyenne, Wyoming 82001
(307) 426-4242

LICENSED ARCHITECT
KEVIN BROOKS
C-2547
Date: 11/20/14
STATE OF WYOMING

0" 1/2" 1" 2"
THIS DRAWING IS 36" X 48"
USE THIS SCALE TO VERIFY CORRECT DRAWING SIZE

	REVISIONS	DATE

NATRONA COUNTY SCHOOL DISTRICT

Natrona County High School

930 SOUTH ELM STREET
CASPER WY 82601

JOB NO: 11855.00
ISSUE DATE: 11/20/2014
DRAWN BY: MB, KAW

PHASE 4
THEATER WING BUILDING SECTIONS

A3.412

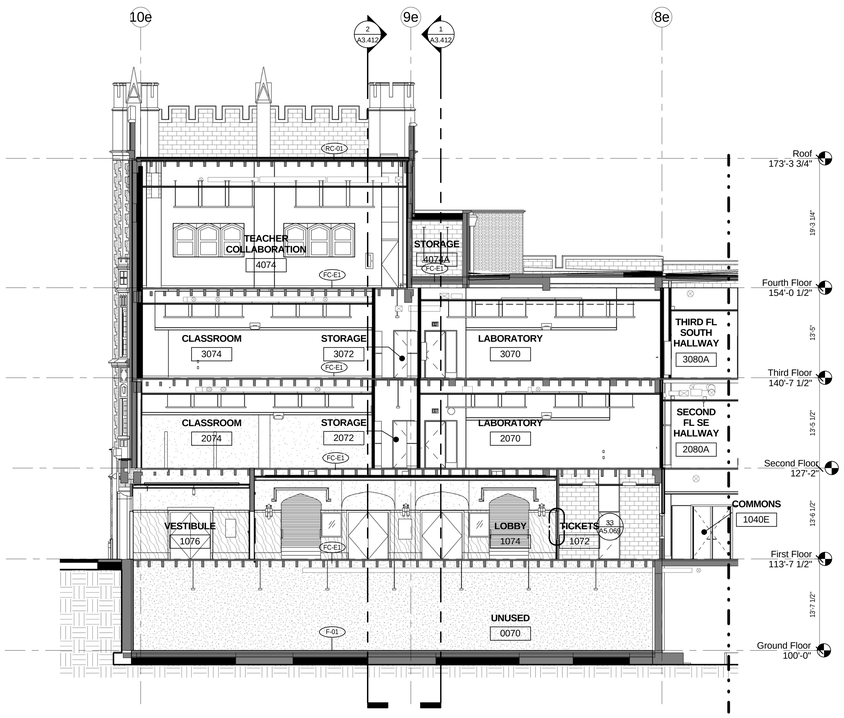

3 PH4_THEATER BUILDING SECTION - LOBBY WEST
1/8" = 1'-0"

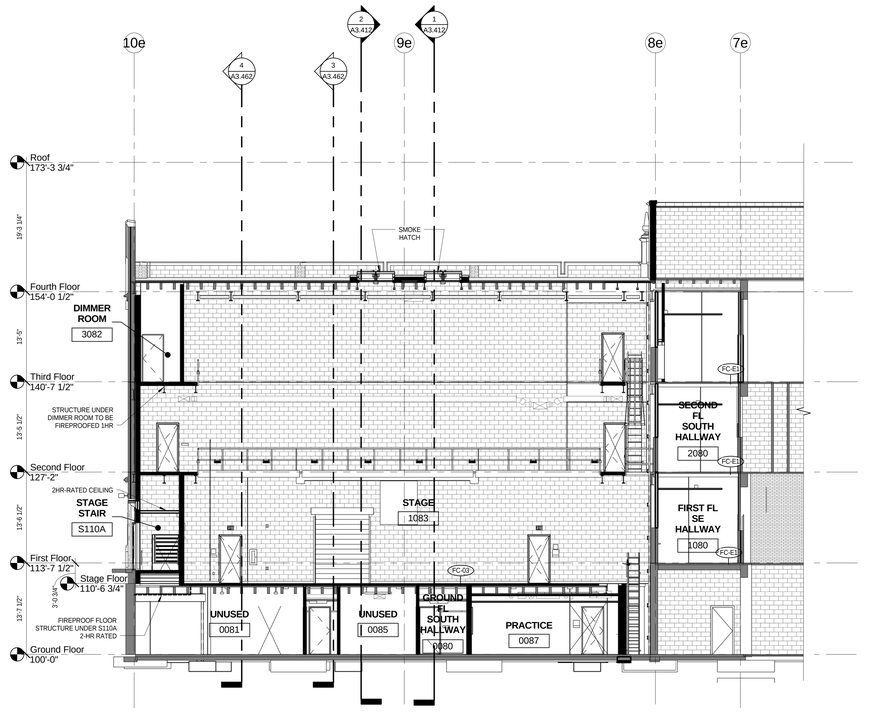

1 PH4_THEATER BUILDING SECTION - STAGE EAST
1/8" = 1'-0"

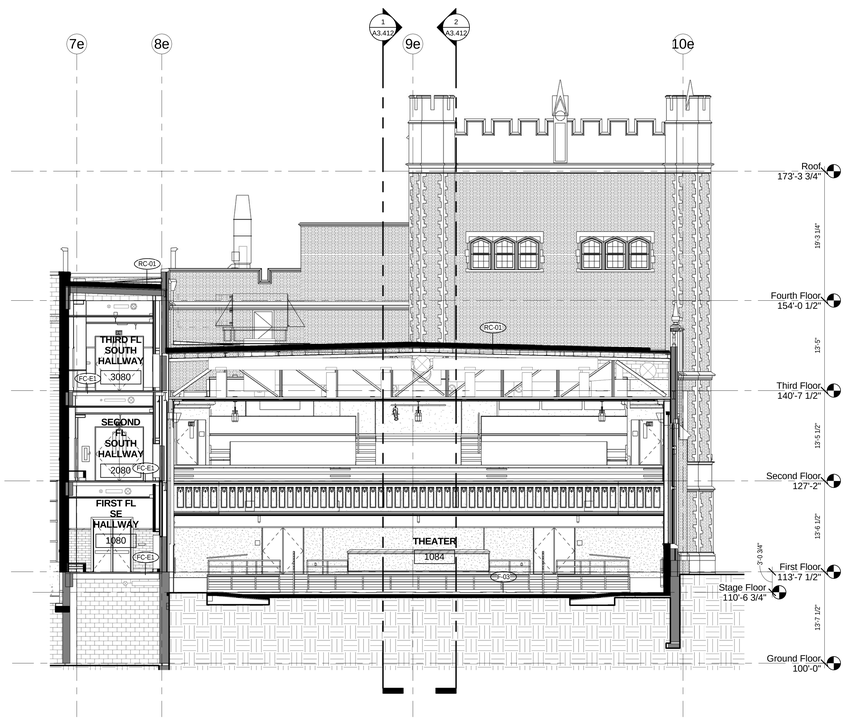

4 PH4_THEATER BUILDING SECTION - EAST
1/8" = 1'-0"

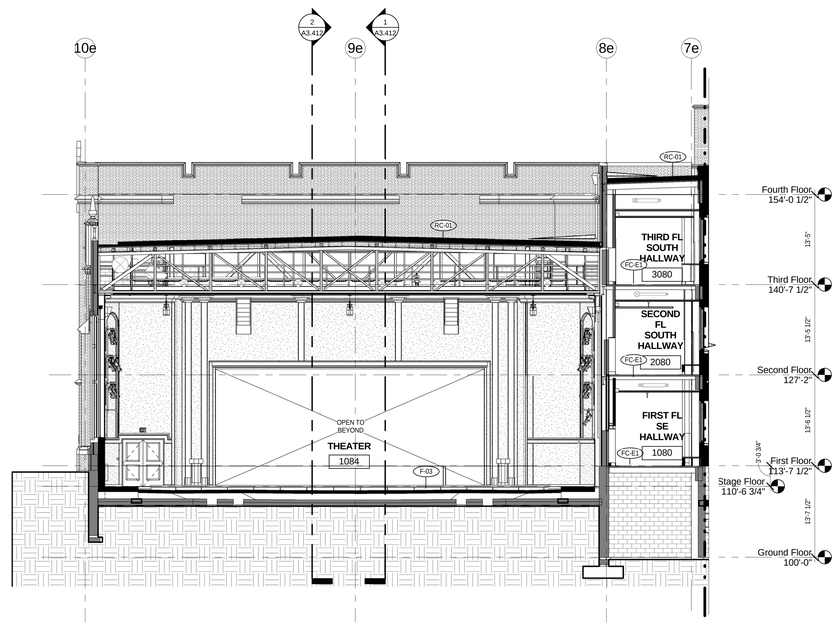

2 PH4_THEATER BUILDING SECTION - STAGE WEST
1/8" = 1'-0"

GENERAL NOTE:
FLOOR LEVELS ARE BASED ON EXISTING BUILDING SURVEY INFORMATION. NEW FLOOR LEVELS ARE TO MATCH WHERE NEW AND EXISTING MEET AS INDICATED IN PLANS. ANY DISCREPANCIES ARE TO BE REPORTED TO THE ARCHITECT FOR COORDINATION PRIOR TO POURING CONCRETE.

11/17/2014 3:13:21 PM

100% Construction Documents

bassetti architects
71 Columbia Street, Suite 500
Seattle, Washington 98104
(206) 340 9500

ASSOCIATE ARCHITECT
AMUNDSEN ASSOCIATES LLC
212 E Second Street
Casper, WY 82601
(307) 234-9999

CIVIL ENGINEER
WLC ENGINEERING SURVEYING PLANNING
200 Pronghorn St.
Casper, WY 82601
(307) 266 2524

LANDSCAPE ARCHITECT
SWIFT COMPANY LLC
3131 Western Avenue Suite M423
Seattle, WA 98121
(206) 632 2038

STRUCTURAL ENGINEER
PCS STRUCTURAL SOLUTIONS
1250 Pacific Ave Suite 701
Tacoma, WA 98402
(253) 383-2797

MECHANICAL & ELECTRICAL ENGINEERS
WSP GROUP
600 University Street Suite 500
Seattle, WA 98101
(206) 342 9900

THEATER CONSULTANT
PLA DESIGNS INC.
6230 SW Zabaco Terrace
Aloha, OR 97007
(503) 642 2168

FOOD SERVICE CONSULTANT
JLR DESIGN GROUP
557 Roy Street Suite 175A
Seattle, WA 98109
(206) 625 0070

ACOUSTICAL & A/V CONSULTANT
SPARLING
4100 194th Street SW, Suite 400
Lynnwood, WA 98036
(206) 667 0555

CONSTRUCTION MANAGER AT RISK
AP WYOMING
1800 Carey Avenue, 4th Floor
Cheyenne, Wyoming 82001
(307) 426-4242

LICENSED ARCHITECT
MARVIN BROCKIE
C-2547
Date: 11/20/14
STATE OF WYOMING

0' 1/2" 1" 2'9"
THIS DRAWING IS 36" X 48"
USE THIS SCALE TO VERIFY
CORRECT DRAWING SIZE

	REVISIONS	DATE

KEY PLAN

NATRONA COUNTY SCHOOL DISTRICT

Natrona County High School

930 SOUTH ELM STREET
CASPER WY 82601

JOB NO.: 11855.00
ISSUE DATE: 11/20/2014
DRAWN BY: MB, KAW

PHASE 4
THEATER
WING
BUILDING
SECTIONS

A3.413

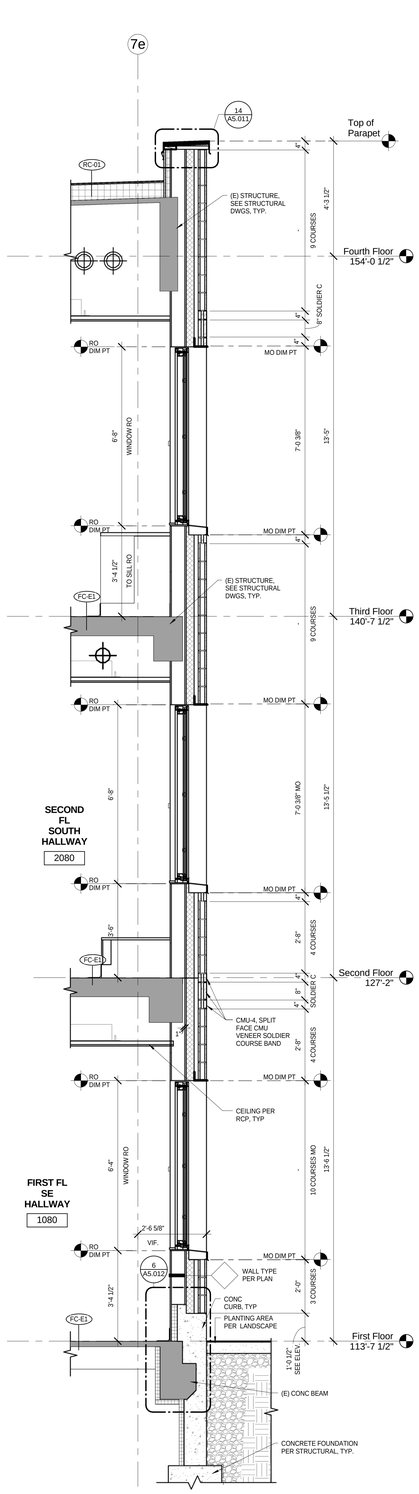

PH4_SE WALL SECTION AT NORTH WINDOW

5 1/2" = 1'-0"

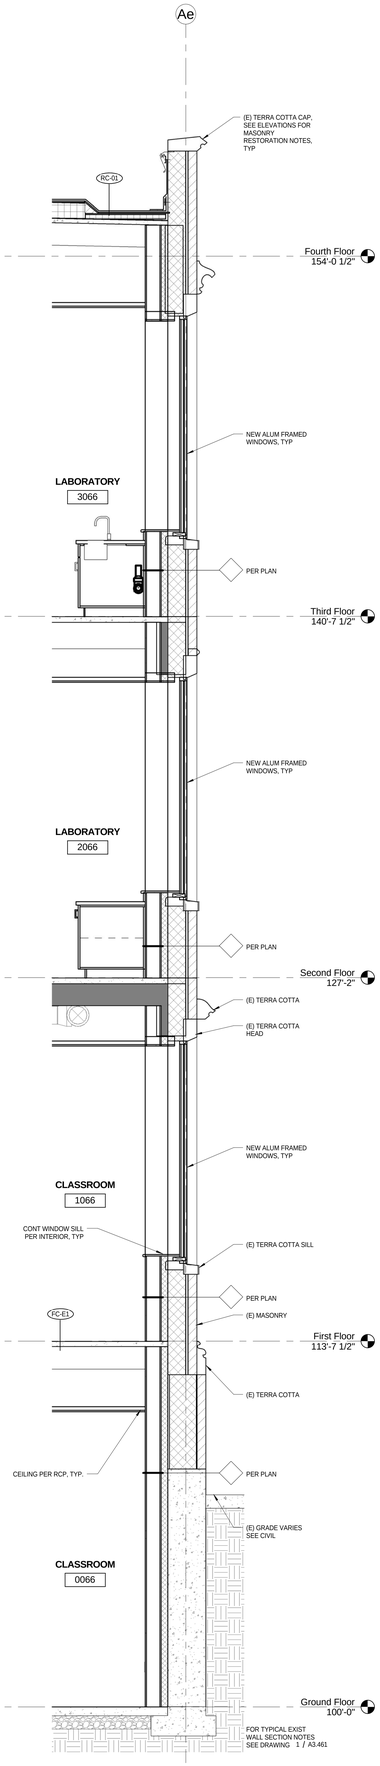

PH4_SE WALL SECTION AT SCIENCE CLASSROOM

4 1/2" = 1'-0"

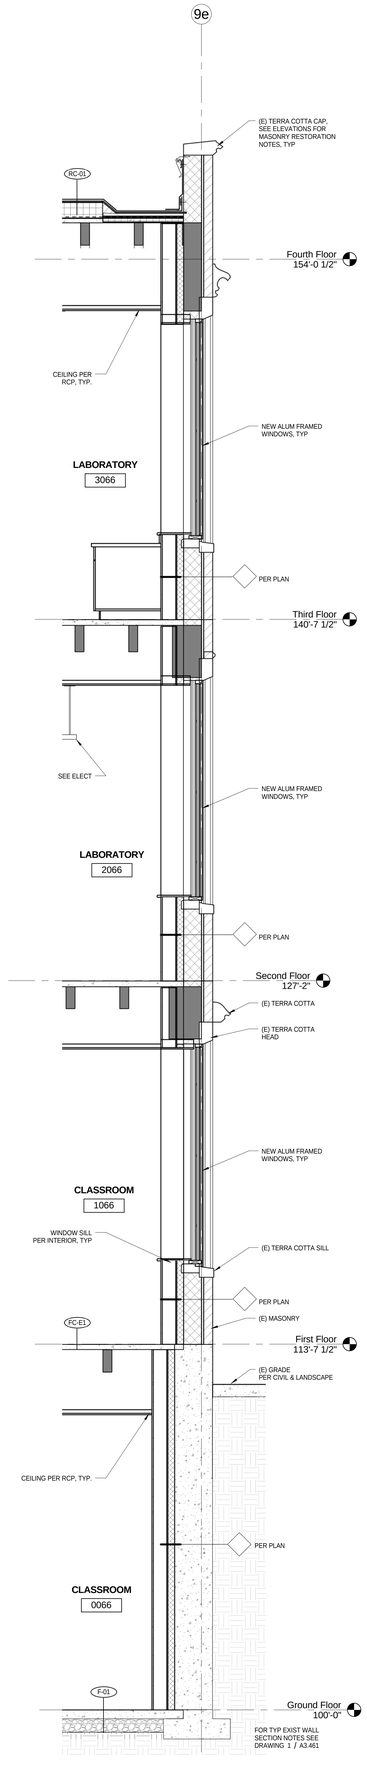

PH4_SE WALL SECTION AT HISTORIC SOUTH WINDOW

3 1/2" = 1'-0"

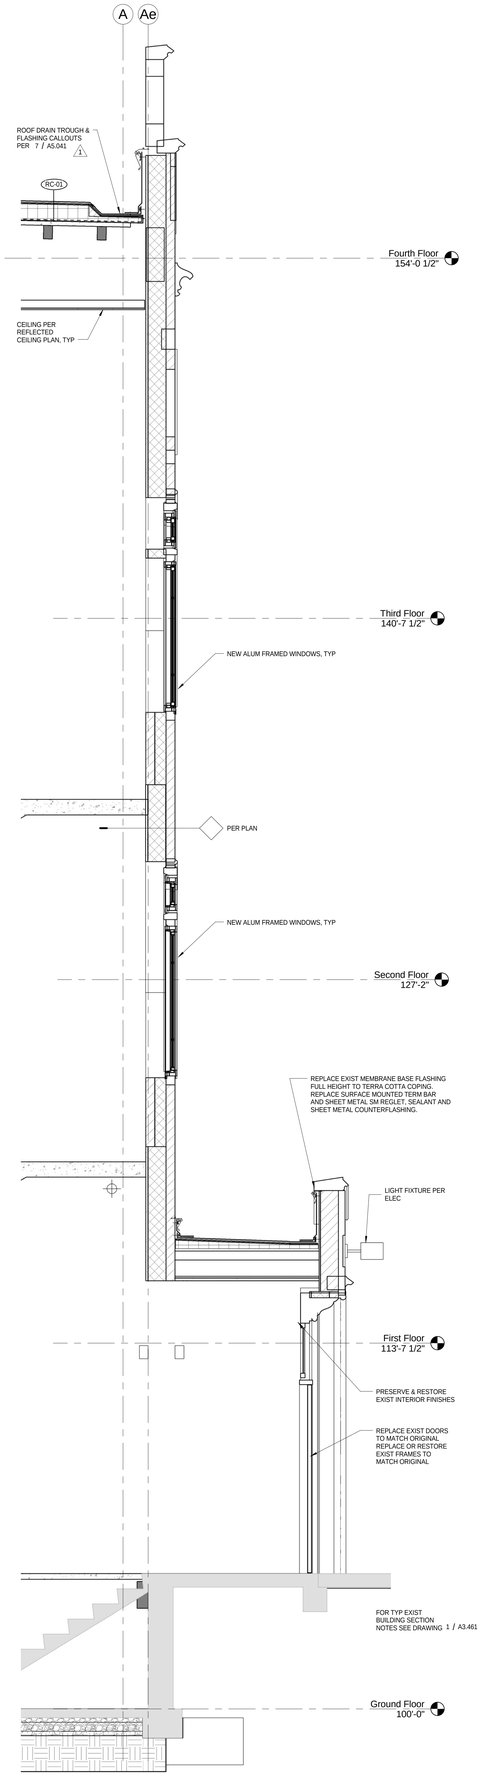

PH4_SE WALL SECTION AT NORTH ENTRANCE

2 1/2" = 1'-0"

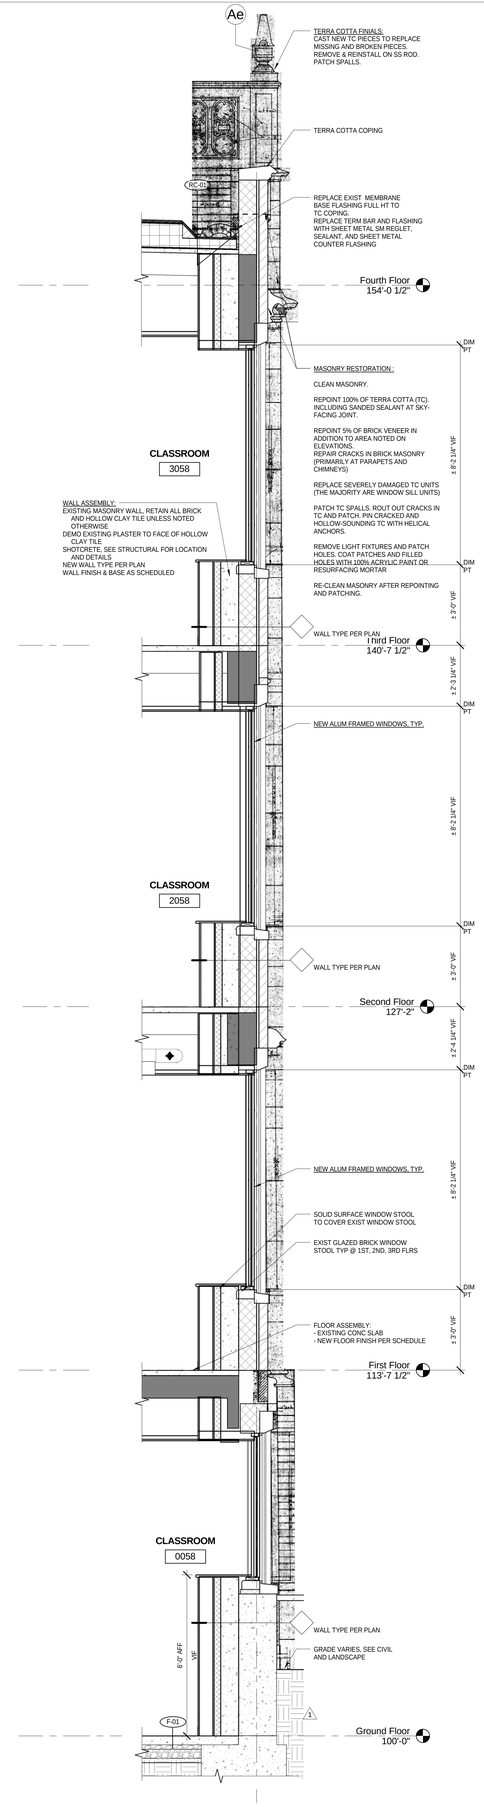

PH4_SE WALL SECTION AT FLS

1 1/2" = 1'-0"

11/17/2014 3:13:46 PM

100% Construction Documents

bassetti architects

71 Columbia Street, Suite 500
Seattle, Washington 98104
(206) 340 9500

ASSOCIATE ARCHITECT
AMUNDSEN ASSOCIATES LLC
212 E Second Street
Casper, WY 82601
(307) 234-9999

CIVIL ENGINEER
WLC ENGINEERING SURVEYING PLANNING
200 Pronghorn St.
Casper, WY 82601
(307) 266 2524

LANDSCAPE ARCHITECT
SWIFT COMPANY LLC
3131 Western Avenue Suite M423
Seattle, WA 98121
(206) 632 2038

STRUCTURAL ENGINEER
PCS STRUCTURAL SOLUTIONS
1250 Pacific Ave Suite 701
Tacoma, WA 98402
(253) 383-2797

MECHANICAL & ELECTRICAL ENGINEERS
WSP GROUP
600 University Street Suite 500
Seattle, WA 98101
(206) 342 9900

THEATER CONSULTANT
PLA DESIGNS INC.
6230 SW Zabaco Terrace
Aloha, OR 97007
(503) 642 2168

FOOD SERVICE CONSULTANT
JLR DESIGN GROUP
557 Roy Street Suite 175A
Seattle, WA 98109
(206) 625 0070

ACOUSTICAL & A/V CONSULTANT
SPARLING
4100 194th Street SW, Suite 400
Lynnwood, WA 98036
(206) 667 0555

CONSTRUCTION MANAGER AT RISK
AP WYOMING
1800 Carey Avenue, 4th Floor
Cheyenne, Wyoming 82001
(307) 426-4242

LICENSED ARCHITECT
C-2547
MELVIN BROCKMAN
Date 11/20/14
STATE OF WYOMING

0" 1/2" 1" 2"

THIS DRAWING IS 36" X 48" USE THIS SCALE TO VERIFY CORRECT DRAWING SIZE

1	95% CD-ADDENDUM NO.4	06/27/2014
Δ	REVISIONS	DATE

NATRONA COUNTY SCHOOL DISTRICT

Natrona County High School

930 SOUTH ELM STREET
CASPER WY 82601

JOB NO: 11855.00
ISSUE DATE: 11/20/2014
DRAWN BY: MB

PHASE 4
SE WING WALL SECTIONS

A3.461

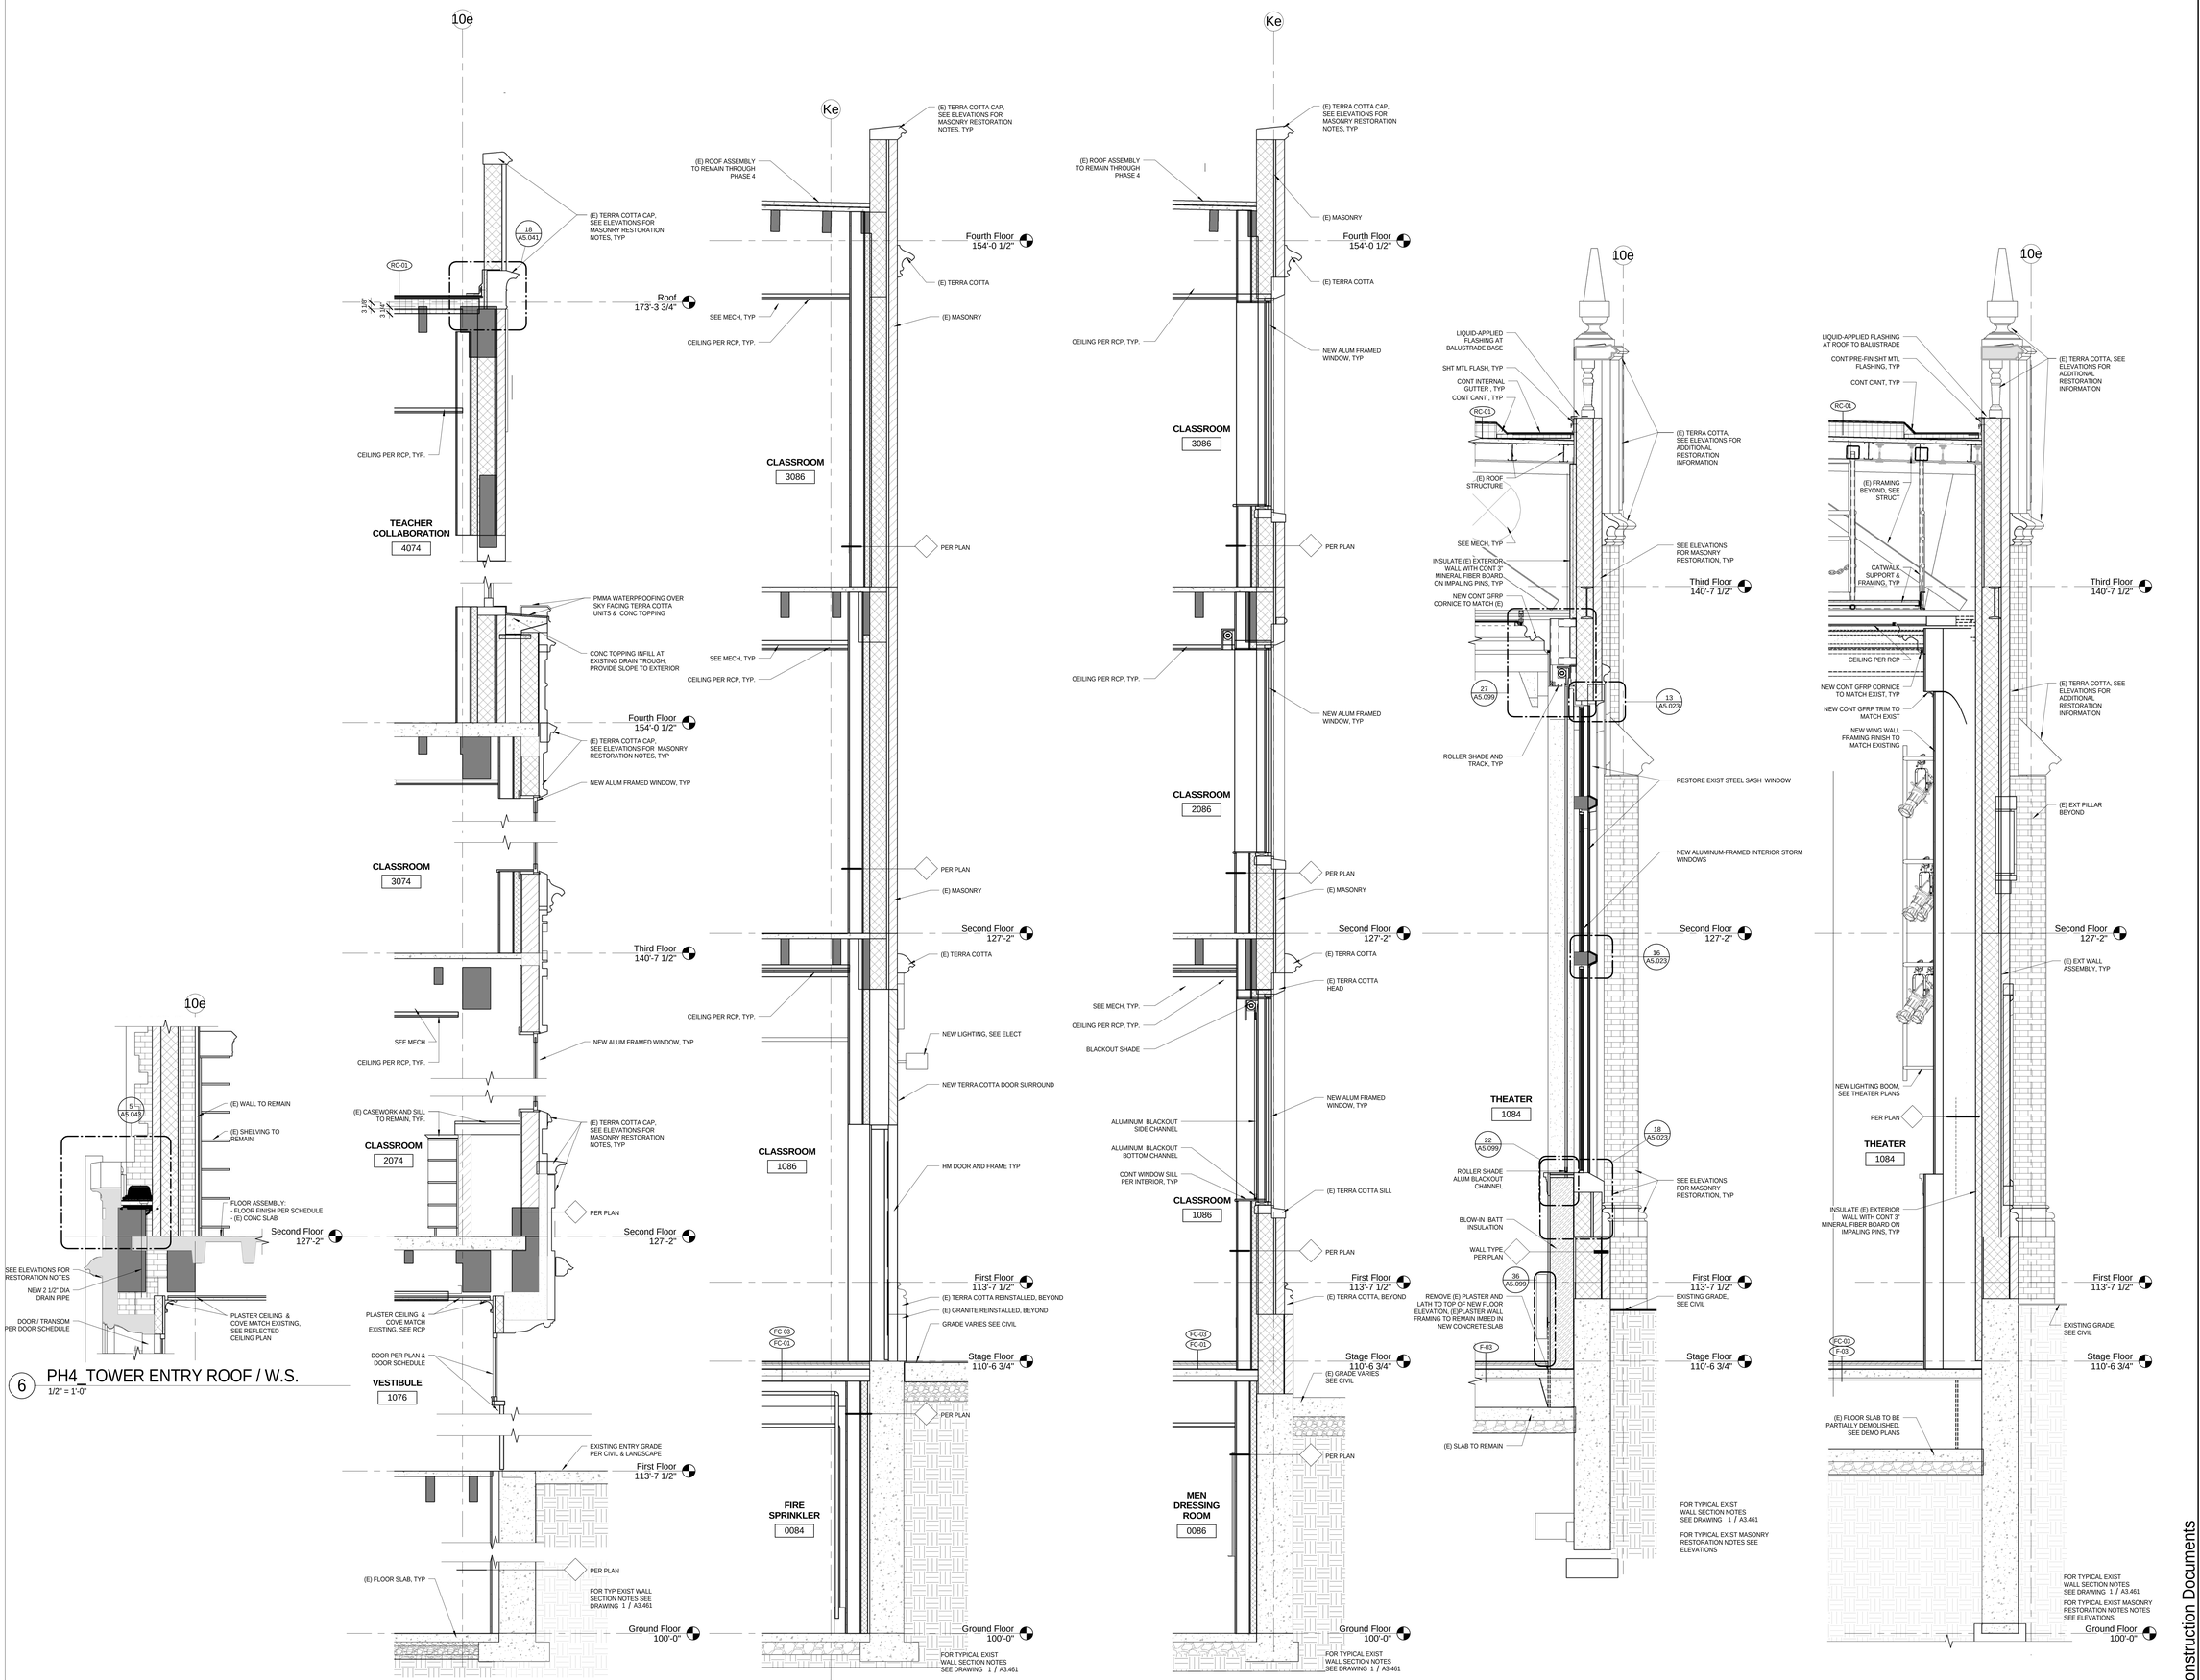

6 PH4_TOWER ENTRY ROOF / W.S.
1/2" = 1'-0"

5 PH4_SE WALL SECTION AT TOWER SOUTH
1/2" = 1'-0"

4 PH4_THEATER WALL SECTION AT DRAMA DR
1/2" = 1'-0"

3 PH4_THEATER WALL SECTION AT DRAMA WDW
1/2" = 1'-0"

2 PH4_THEATER WALL SECTION AT WDW
1/2" = 1'-0"

1 PH4_THEATER WALL SECTION AT STAGE WALL
1/2" = 1'-0"

11/17/2014 3:14:15 PM

100% Construction Documents

bassetti architects

71 Columbia Street, Suite 500
Seattle, Washington 98104
(206) 340 9500

ASSOCIATE ARCHITECT
AMUNDSEN ASSOCIATES LLC
212 E Second Street
Casper, WY 82601
(307) 234-9999

CIVIL ENGINEER
WLC ENGINEERING SURVEYING PLANNING
200 Pronghorn St.
Casper, WY 82601
(307) 266 2524

LANDSCAPE ARCHITECT
SWIFT COMPANY LLC
3131 Western Avenue Suite M423
Seattle, WA 98121
(206) 632 2038

STRUCTURAL ENGINEER
PCS STRUCTURAL SOLUTIONS
1250 Pacific Ave Suite 701
Tacoma, WA 98402
(253) 383-2797

MECHANICAL & ELECTRICAL ENGINEERS
WSP GROUP
600 University Street Suite 500
Seattle, WA 98101
(206) 342 9900

THEATER CONSULTANT
PLA DESIGNS INC.
6230 SW Zabaco Terrace
Aloha, OR 97007
(503) 642 2168

FOOD SERVICE CONSULTANT
JLR DESIGN GROUP
557 Roy Street Suite 175A
Seattle, WA 98109
(206) 625 0070

ACOUSTICAL & A/V CONSULTANT
SPARLING
4100 194th Street SW, Suite 400
Lynnwood, WA 98036
(206) 667 0555

CONSTRUCTION MANAGER AT RISK
AP WYOMING
1800 Carey Avenue, 4th Floor
Cheyenne, Wyoming 82001
(307) 426-4242

LICENSED ARCHITECT
KEVIN BROOKS
C-2547
Date: 11/20/14
STATE OF WYOMING

0" 1/2" 1" 2"

THIS DRAWING IS 36" X 48"
USE THIS SCALE TO VERIFY CORRECT DRAWING SIZE

1	BP#2 - ADDENDUM NO. 1	02/27/2014
1	REVISIONS	DATE

NATRONA COUNTY SCHOOL DISTRICT

Natrona County High School

930 SOUTH ELM STREET
CASPER WY 82601

JOB NO: 11855.00
ISSUE DATE: 11/20/2014
DRAWN BY: MB

PHASE 4
THEATER WING WALL SECTIONS

A3.462

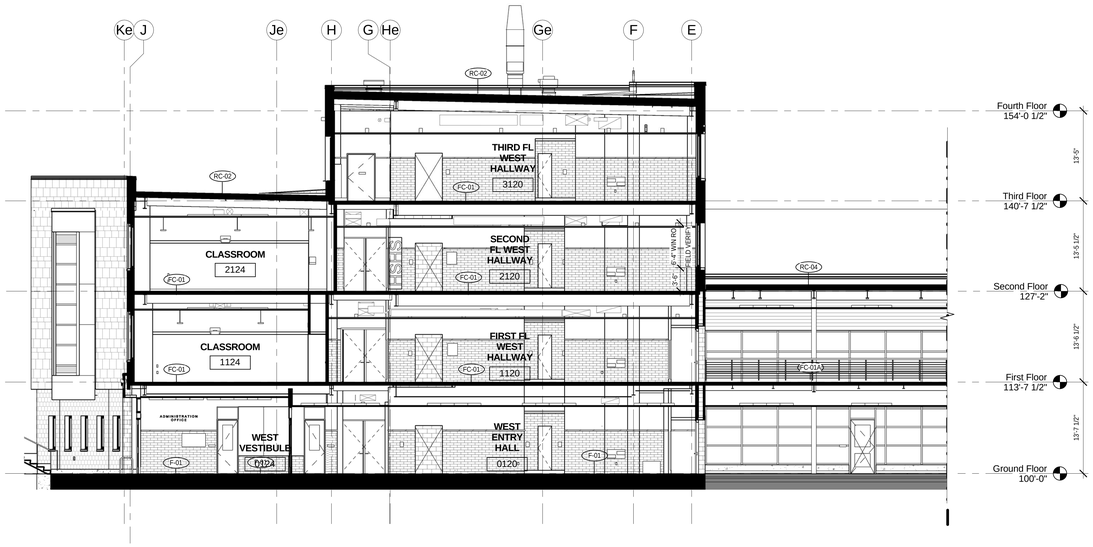

2 PH5_NW BUILDING SECTION - ENTRANCE NORTH

1/8" = 1'-0"

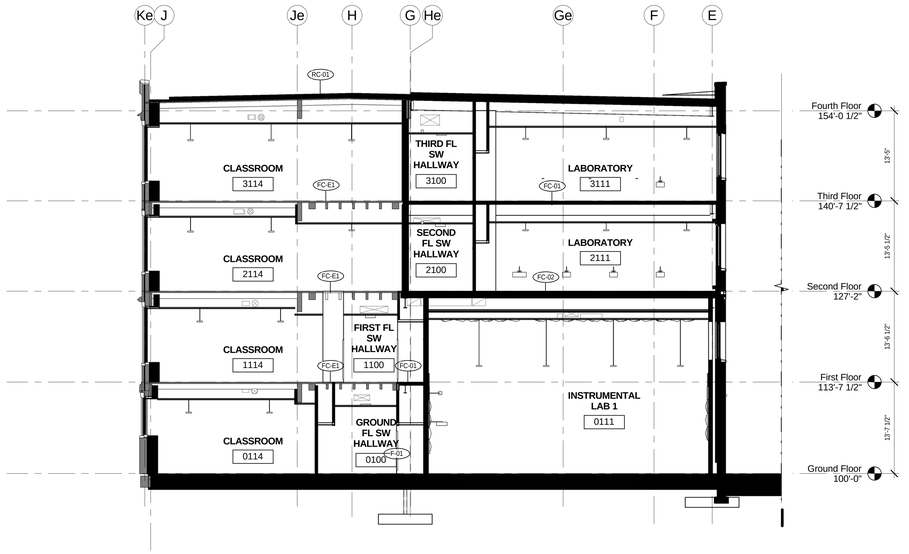

1 PH5_SW BUILDING SECTION - NORTH

1/8" = 1'-0"

4 PH5_SECTION AT MECHANICAL PENTHOUSE

1/8" = 1'-0"

11/17/2014 3:14:37 PM

bassetti architects

71 Columbia Street, Suite 500
Seattle, Washington 98104
(206) 340 9500

ASSOCIATE ARCHITECT
AMUNDSEN ASSOCIATES LLC
212 E Second Street
Casper, WY 82601
(307) 234-9999

CIVIL ENGINEER
WLC ENGINEERING SURVEYING PLANNING
200 Pronghorn St.
Casper, WY 82601
(307) 266 2524

LANDSCAPE ARCHITECT
SWIFT COMPANY LLC
3131 Western Avenue Suite M423
Seattle, WA 98121
(206) 632 2038

STRUCTURAL ENGINEER
PCS STRUCTURAL SOLUTIONS
1250 Pacific Ave Suite 701
Tacoma, WA 98402
(253) 383-2797

MECHANICAL & ELECTRICAL ENGINEERS
WSP GROUP
600 University Street Suite 500
Seattle, WA 98101
(206) 342 9900

THEATER CONSULTANT
PLA DESIGNS INC.
6230 SW Zabaco Terrace
Aloha, OR 97007
(503) 642 2168

FOOD SERVICE CONSULTANT
JLR DESIGN GROUP
557 Roy Street Suite 175A
Seattle, WA 98109
(206) 625 0070

ACOUSTICAL & A/V CONSULTANT
SPARLING
4100 194th Street SW, Suite 400
Lynnwood, WA 98036
(206) 667 0555

CONSTRUCTION MANAGER AT RISK
AP WYOMING
1800 Carey Avenue, 4th Floor
Cheyenne, Wyoming 82001
(307) 426-4242

LICENSED ARCHITECT
C-2547
MARVIN BROCKMAN
Date 11/20/14
STATE OF WYOMING

0 1/2" 1" 2"

THIS DRAWING IS 36" X 48"
USE THIS SCALE TO VERIFY
CORRECT DRAWING SIZE

	REVISIONS	DATE

NATRONA COUNTY SCHOOL DISTRICT

Natrona County High School

930 SOUTH ELM STREET
CASPER WY 82601

JOB NO: 11855.00
ISSUE DATE: 11/20/2014
DRAWN BY: MB

PHASE 5
SW WING
BUILDING
SECTIONS

A3.511

100% Construction Documents

GENERAL NOTE:
FLOOR LEVELS ARE BASED ON EXISTING BUILDING SURVEY INFORMATION. NEW FLOOR LEVELS ARE TO MATCH WHERE NEW AND EXISTING MEET AS INDICATED IN PLANS. ANY DISCREPANCIES ARE TO BE REPORTED TO THE ARCHITECT FOR COORDINATION PRIOR TO POURING CONCRETE.

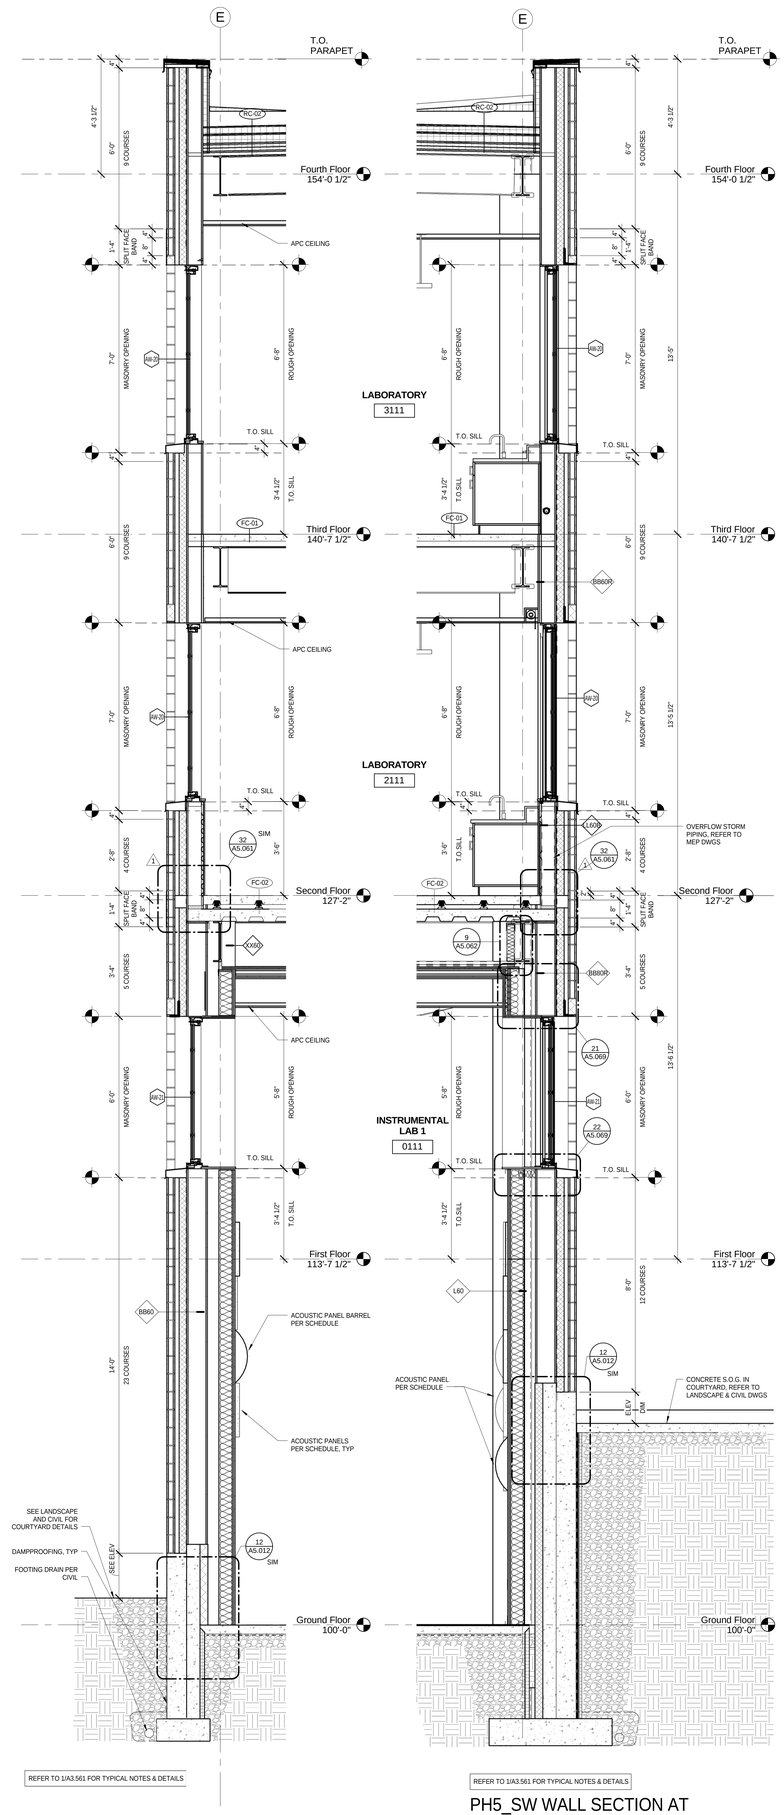

3 PH5_SW WALL SECTION AT INSTRUMENTAL LAB 1 - SOUTH
1/2" = 1'-0"

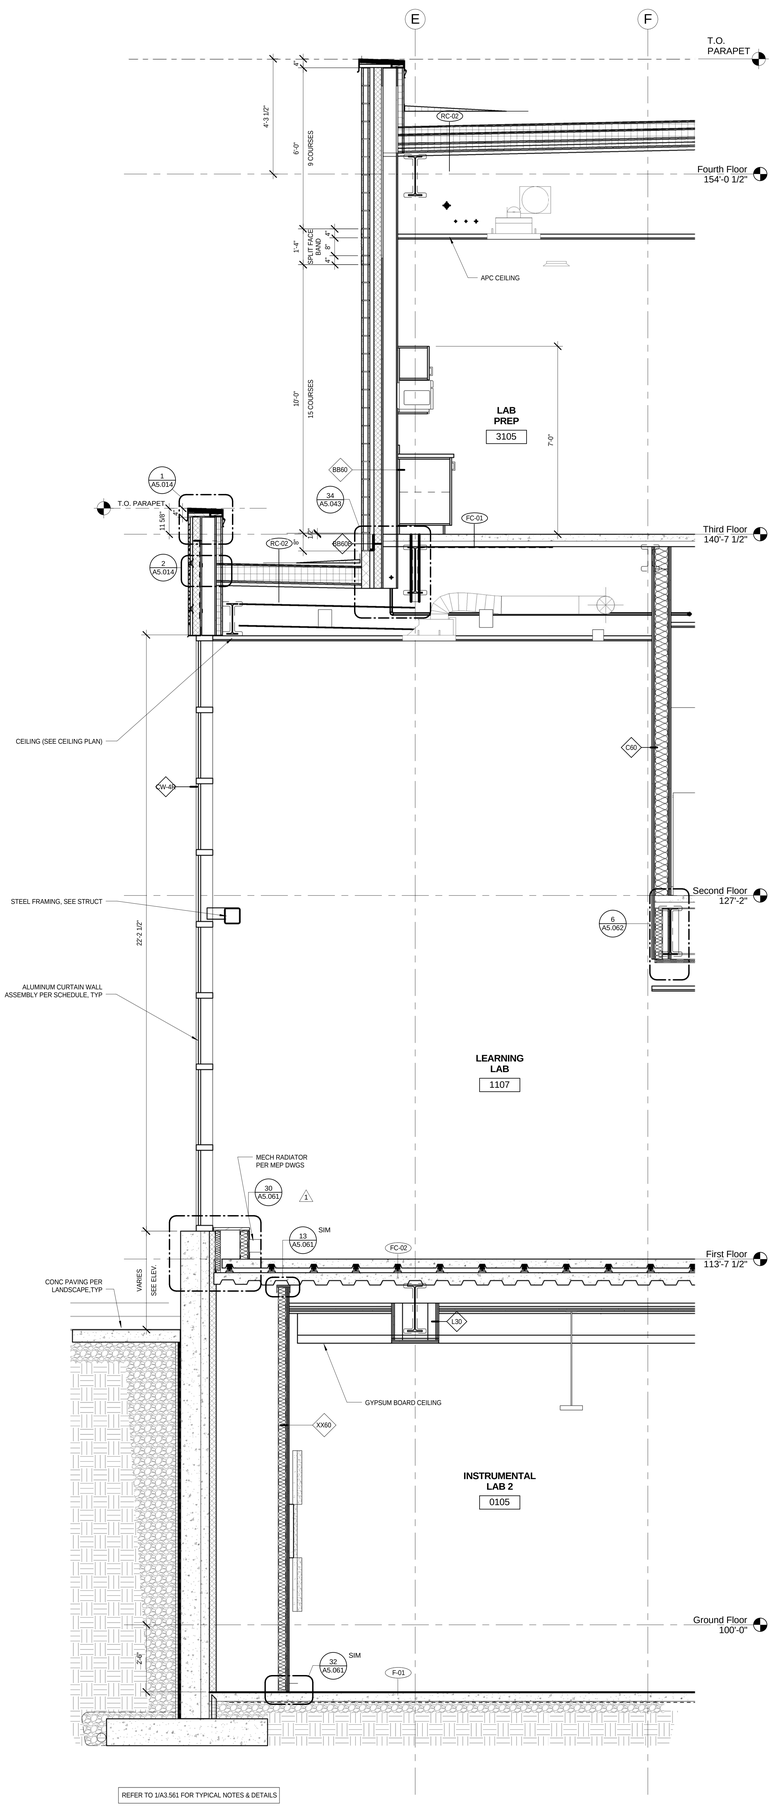

2 PH5_SW WALL SECTION AT FLEX LAB
1/2" = 1'-0"

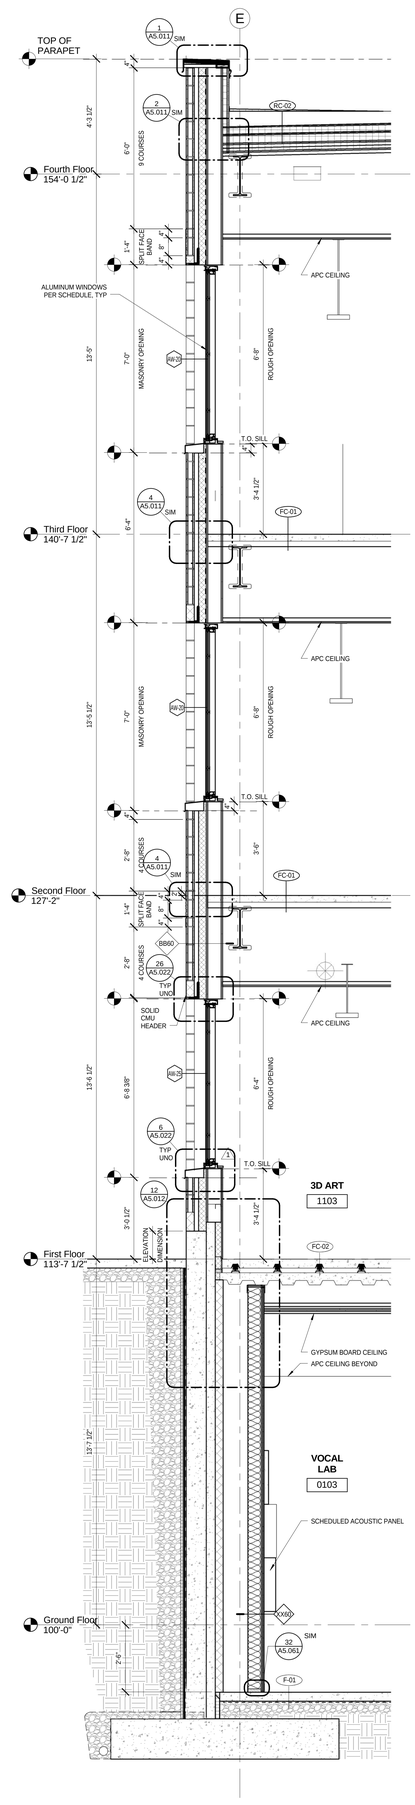

1 PH5_SECTION AT ART ROOM
1/2" = 1'-0"

11/17/2014 3:15:01 PM

100% Construction Documents

bassetti architects
71 Columbia Street, Suite 500
Seattle, Washington 98104
(206) 340 9500

ASSOCIATE ARCHITECT
AMUNDSEN ASSOCIATES LLC
212 E Second Street
Casper, WY 82601
(307) 234-9999

CIVIL ENGINEER
WLC ENGINEERING SURVEYING PLANNING
200 Pronghorn St.
Casper, WY 82601
(307) 266 2524

LANDSCAPE ARCHITECT
SWIFT COMPANY LLC
3131 Western Avenue Suite M423
Seattle, WA 98121
(206) 632 2038

STRUCTURAL ENGINEER
PCS STRUCTURAL SOLUTIONS
1250 Pacific Ave Suite 701
Tacoma, WA 98402
(253) 383-2797

MECHANICAL & ELECTRICAL ENGINEERS
WSP GROUP
600 University Street Suite 500
Seattle, WA 98101
(206) 342 9900

THEATER CONSULTANT
PLA DESIGNS INC.
6230 SW Zabaco Terrace
Aloha, OR 97007
(503) 642 2168

FOOD SERVICE CONSULTANT
JLR DESIGN GROUP
557 Roy Street Suite 175A
Seattle, WA 98109
(206) 625 0070

ACOUSTICAL & A/V CONSULTANT
SPARLING
4100 194th Street SW, Suite 400
Lynnwood, WA 98036
(206) 667 0555

CONSTRUCTION MANAGER AT RISK
AP WYOMING
1800 Carey Avenue, 4th Floor
Cheyenne, Wyoming 82001
(307) 426-4242

LICENSED ARCHITECT
C-2547
KEVIN BROOKHART
Date 11/20/14
STATE OF WYOMING

0" 10" 1' 2'
THIS DRAWING IS 36" X 48"
USE THIS SCALE TO VERIFY CORRECT DRAWING SIZE

1	95% CD-ADDENDUM NO.3	06/25/2014
Δ	REVISIONS	DATE

NATRONA COUNTY SCHOOL DISTRICT

Natrona County High School

930 SOUTH ELM STREET
CASPER WY 82601

JOB NO: 11855.00
ISSUE DATE: 11/20/2014
DRAWN BY: LS

PHASE 5
SW WING
WALL
SECTIONS

A3.561

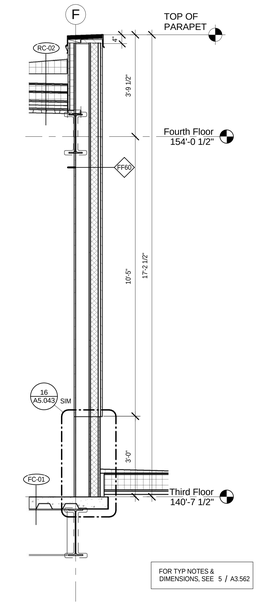

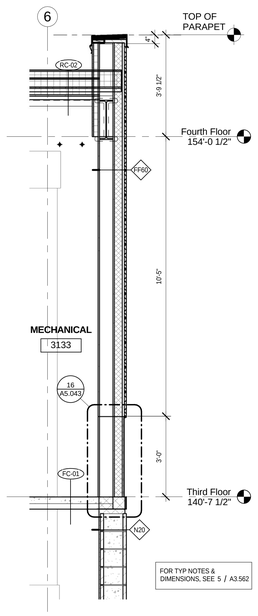

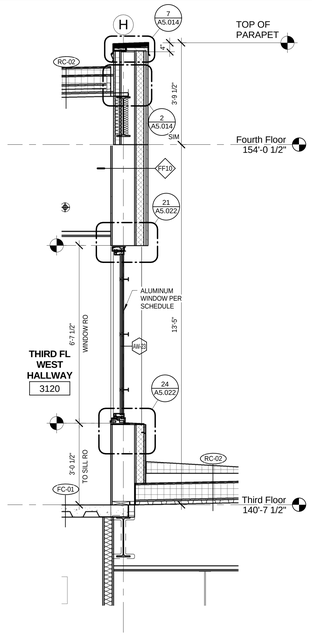

PH5_NW WALL SECTION AT MECH RM - EAST

7 1/2" = 1'-0"

PH5_NW WALL SECTION AT MECH RM - NORTH

6 1/2" = 1'-0"

PH5_NW WALL SECTION AT CORRIDOR

5 1/2" = 1'-0"

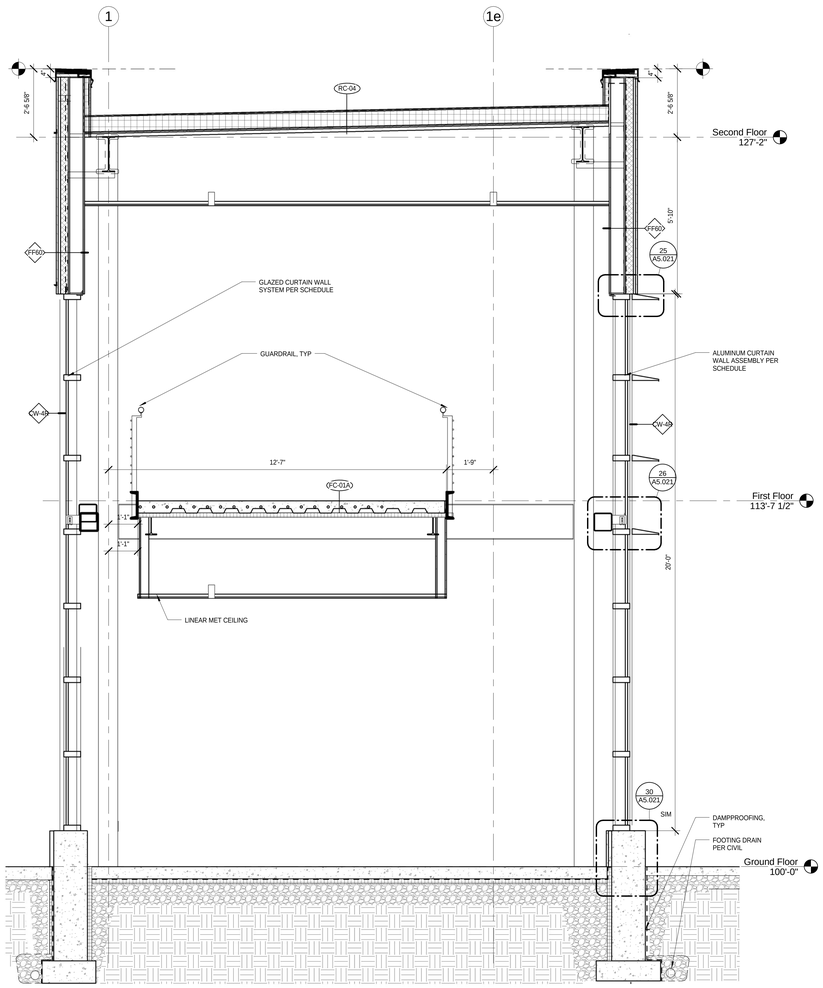

4 PH5_NW WALL SECTION AT COMMONS BRIDGE

1/2" = 1'-0"

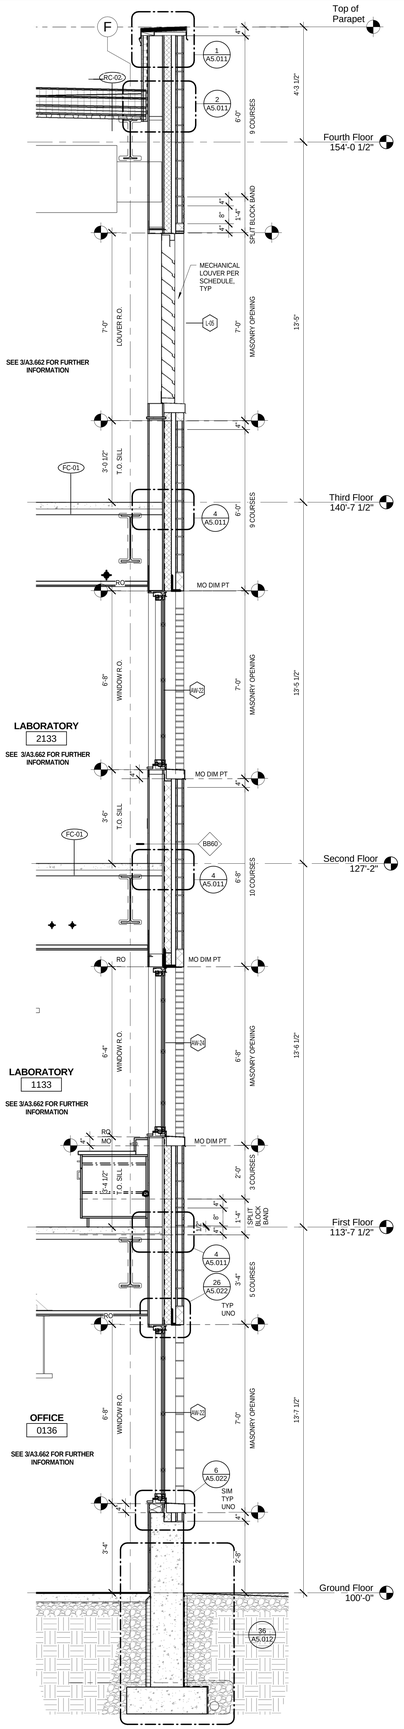

3 PH5_NW WALL SECTION AT SOUTH ELEV (N. COURTYARD)

1/2" = 1'-0"

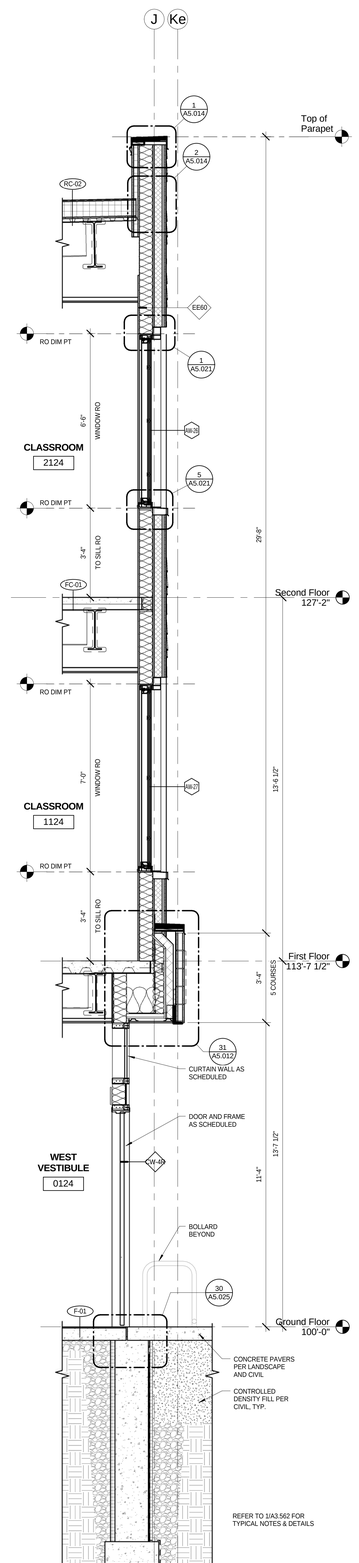

2 PH5_NW WALL SECTION AT ENTRY

1/2" = 1'-0"

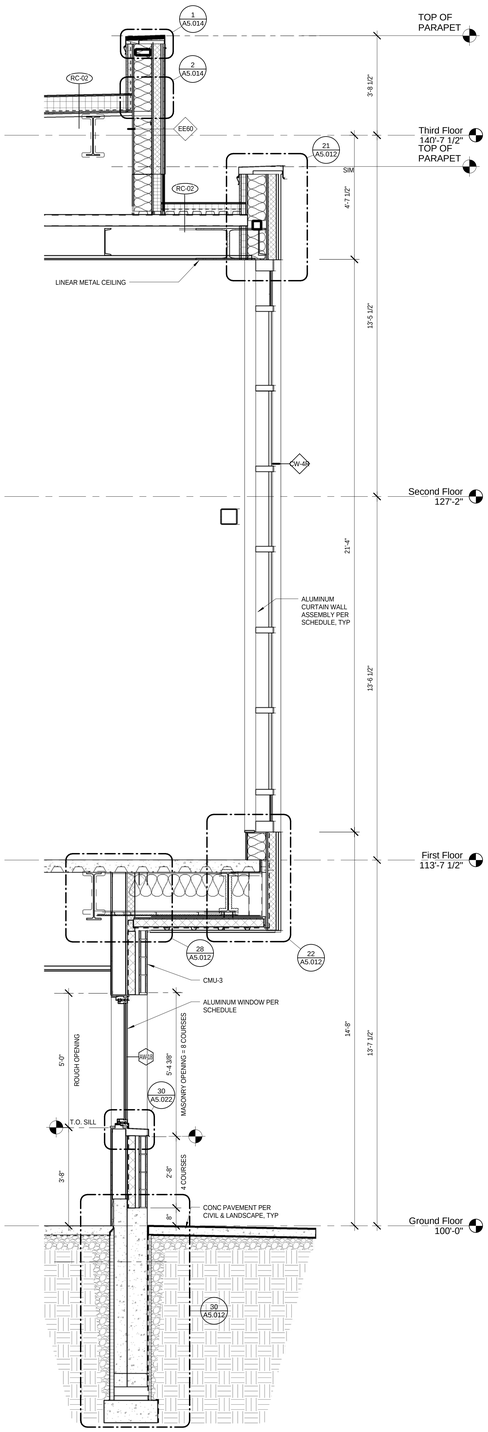

1 PH5_NW WALL SECTION AT CURTAIN WALL

1/2" = 1'-0"

bassetti architects

71 Columbia Street, Suite 500
Seattle, Washington 98104
(206) 340 9500

ASSOCIATE ARCHITECT
AMUNDSEN ASSOCIATES LLC
212 E Second Street
Casper, WY 82601
(307) 234-9999

CIVIL ENGINEER
WLC ENGINEERING SURVEYING PLANNING
200 Pronghorn St.
Casper, WY 82601
(307) 266 2524

LANDSCAPE ARCHITECT
SWIFT COMPANY LLC
3131 Western Avenue Suite M423
Seattle, WA 98121
(206) 632 2038

STRUCTURAL ENGINEER
PCS STRUCTURAL SOLUTIONS
1250 Pacific Ave Suite 701
Tacoma, WA 98402
(253) 383-2797

MECHANICAL & ELECTRICAL ENGINEERS
WSP GROUP
600 University Street Suite 500
Seattle, WA 98101
(206) 342 9900

THEATER CONSULTANT
PLA DESIGNS INC.
6230 SW Zabaco Terrace
Aloha, OR 97007
(503) 642 2168

FOOD SERVICE CONSULTANT
JLR DESIGN GROUP
557 Roy Street Suite 175A
Seattle, WA 98109
(206) 625 0070

ACOUSTICAL & A/V CONSULTANT
SPARLING
4100 194th Street SW, Suite 400
Lynnwood, WA 98036
(206) 667 0555

CONSTRUCTION MANAGER AT RISK
AP WYOMING
1800 Carey Avenue, 4th Floor
Cheyenne, Wyoming 82001
(307) 426-4242

LICENSED ARCHITECT C-2547 MARVIN BROCKMAN STATE OF WYOMING
Date: 11/20/14

0" 1/2" 1" 2"

THIS DRAWING IS 36" X 48"
USE THIS SCALE TO VERIFY CORRECT DRAWING SIZE

#	REVISIONS	DATE

NATRONA COUNTY SCHOOL DISTRICT

Natrona County High School

930 SOUTH ELM STREET
CASPER WY 82601

JOB NO: 11855.00
ISSUE DATE: 11/20/2014
DRAWN BY: LS

PHASE 5
SW WING
WALL
SECTIONS

A3.562

100% Construction Documents

11/17/2014 3:15:27 PM

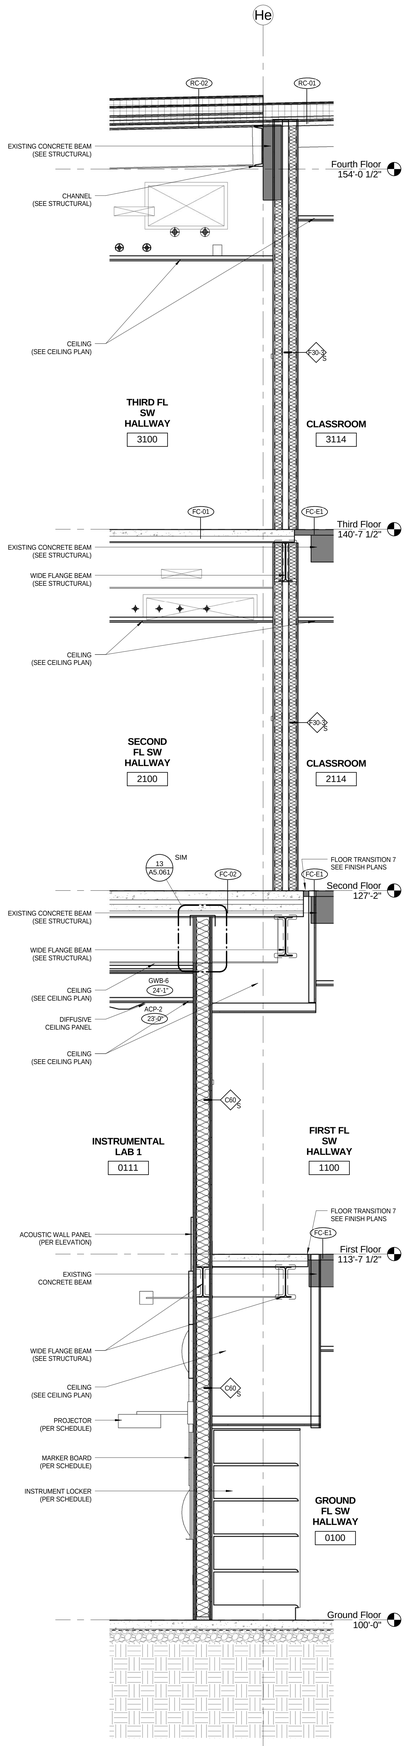

5 PH5_WALL SECTION AT INSTRUMENT LAB 1
1/2" = 1'-0"

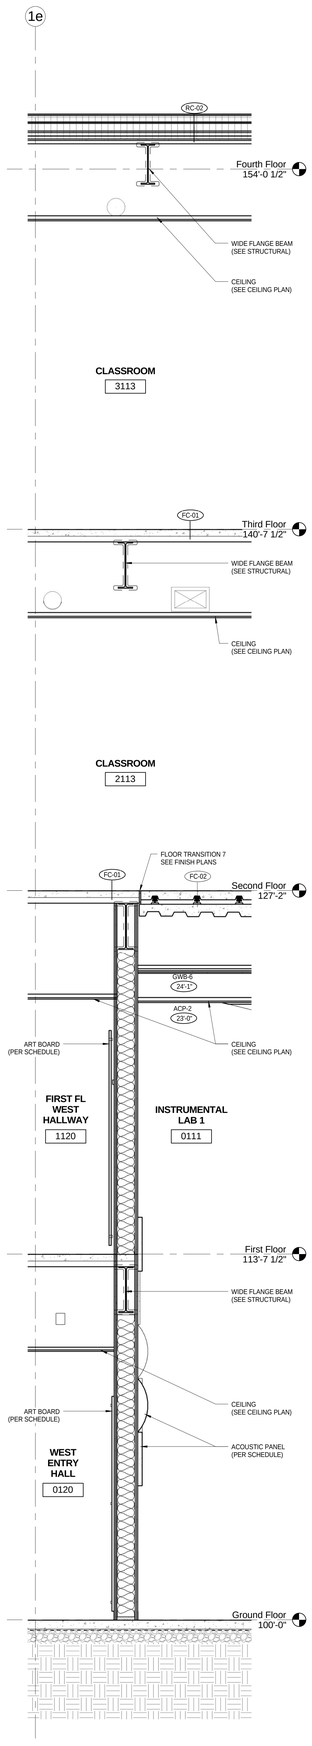

4 PH5_WALL SECTION AT INSTRUMENT LAB 1
1/2" = 1'-0"

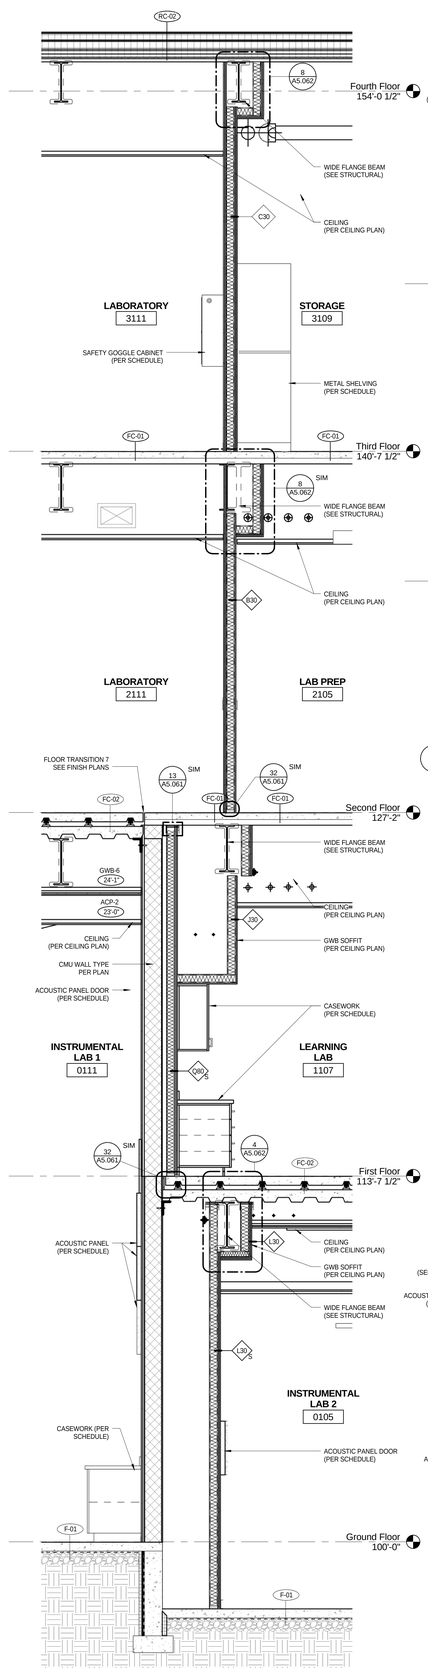

3 PH5_WALL SECTION AT INSTRUMENT LAB 1
1/2" = 1'-0"

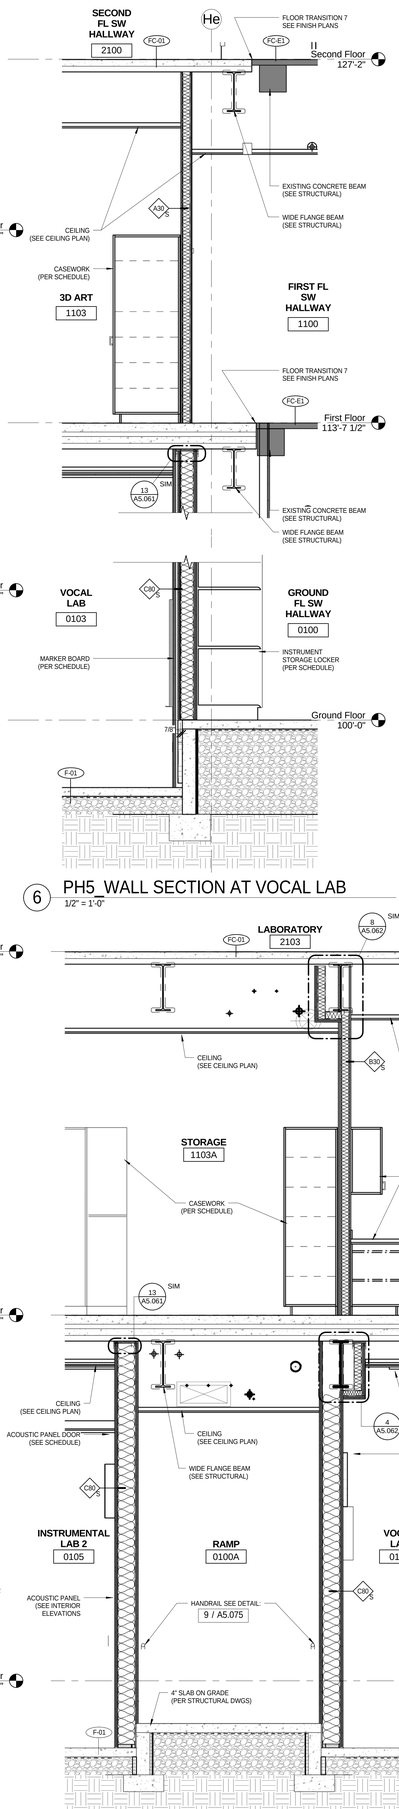

6 PH5_WALL SECTION AT VOCAL LAB
1/2" = 1'-0"

2 PH5_WALL SECTION AT INSTRUMENT LAB 2 & 3 RAMP
1/2" = 1'-0"

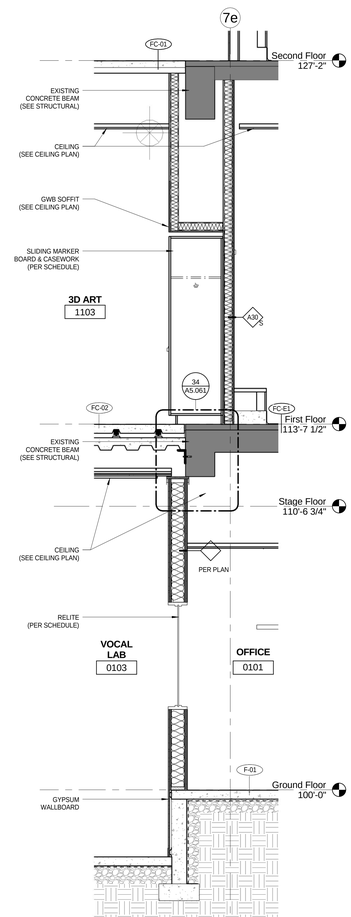

1 PH5_WALL SECTION AT CONNECTION TO PH4
1/2" = 1'-0"

11/17/2014 3:15:52 PM

100% Construction Documents

bassetti architects

71 Columbia Street, Suite 500
Seattle, Washington 98104
(206) 340 9500

ASSOCIATE ARCHITECT
AMUNDSEN ASSOCIATES LLC
212 E Second Street
Casper, WY 82601
(307) 234-9999

CIVIL ENGINEER
WLC ENGINEERING SURVEYING PLANNING
200 Pronghorn St.
Casper, WY 82601
(307) 266 2524

LANDSCAPE ARCHITECT
SWIFT COMPANY LLC
3131 Western Avenue Suite M423
Seattle, WA 98121
(206) 632 2038

STRUCTURAL ENGINEER
PCS STRUCTURAL SOLUTIONS
1250 Pacific Ave Suite 701
Tacoma, WA 98402
(253) 383-2797

MECHANICAL & ELECTRICAL ENGINEERS
WSP GROUP
600 University Street Suite 500
Seattle, WA 98101
(206) 342 9900

THEATER CONSULTANT
PLA DESIGNS INC.
6230 SW Zabaco Terrace
Aloha, OR 97007
(503) 642 2168

FOOD SERVICE CONSULTANT
JLR DESIGN GROUP
557 Roy Street Suite 175A
Seattle, WA 98109
(206) 625 0070

ACOUSTICAL & A/V CONSULTANT
SPARLING
4100 194th Street SW, Suite 400
Lynnwood, WA 98036
(206) 667 0555

CONSTRUCTION MANAGER AT RISK
AP WYOMING
1800 Carey Avenue, 4th Floor
Cheyenne, Wyoming 82001
(307) 426-4242

LICENSED ARCHITECT
KEVIN BROOKS
C-2547
Date 11/20/14
STATE OF WYOMING

0 1/2" 1" 2"
THIS DRAWING IS 36" X 48"
USE THIS SCALE TO VERIFY CORRECT DRAWING SIZE

#	REVISIONS	DATE

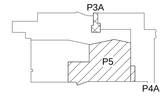

KEY PLAN

NATRONA COUNTY SCHOOL DISTRICT

Natrona County High School

930 SOUTH ELM STREET
CASPER WY 82601

JOB NO: 11855.00
ISSUE DATE: 11/20/2014
DRAWN BY: KW

PHASE 5
SW WING
WALL
SECTIONS

A3.563

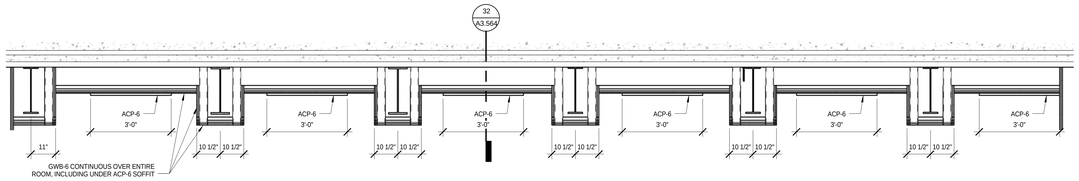

31 INSTRUMENTAL LAB 2 CEILING SECTION LOOKING EAST
1/2" = 1'-0"

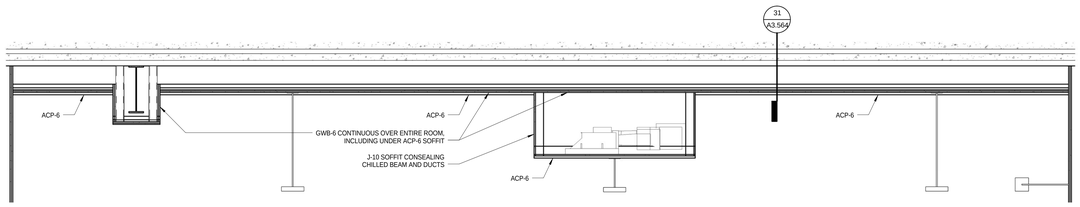

32 INSTRUMENTAL LAB 2 CEILING SECTION LOOKING SOUTH
1/2" = 1'-0"

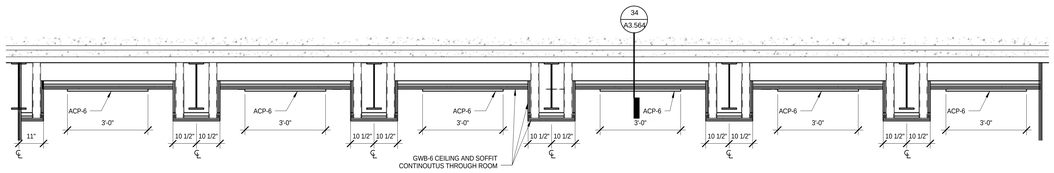

33 VOCAL LAB CEILING SECTION LOOKING EAST
1/2" = 1'-0"

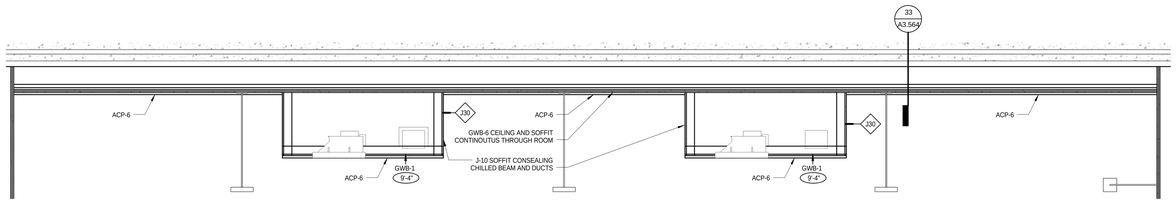

34 VOCAL LAB CEILING SECTION LOOKING SOUTH
1/2" = 1'-0"

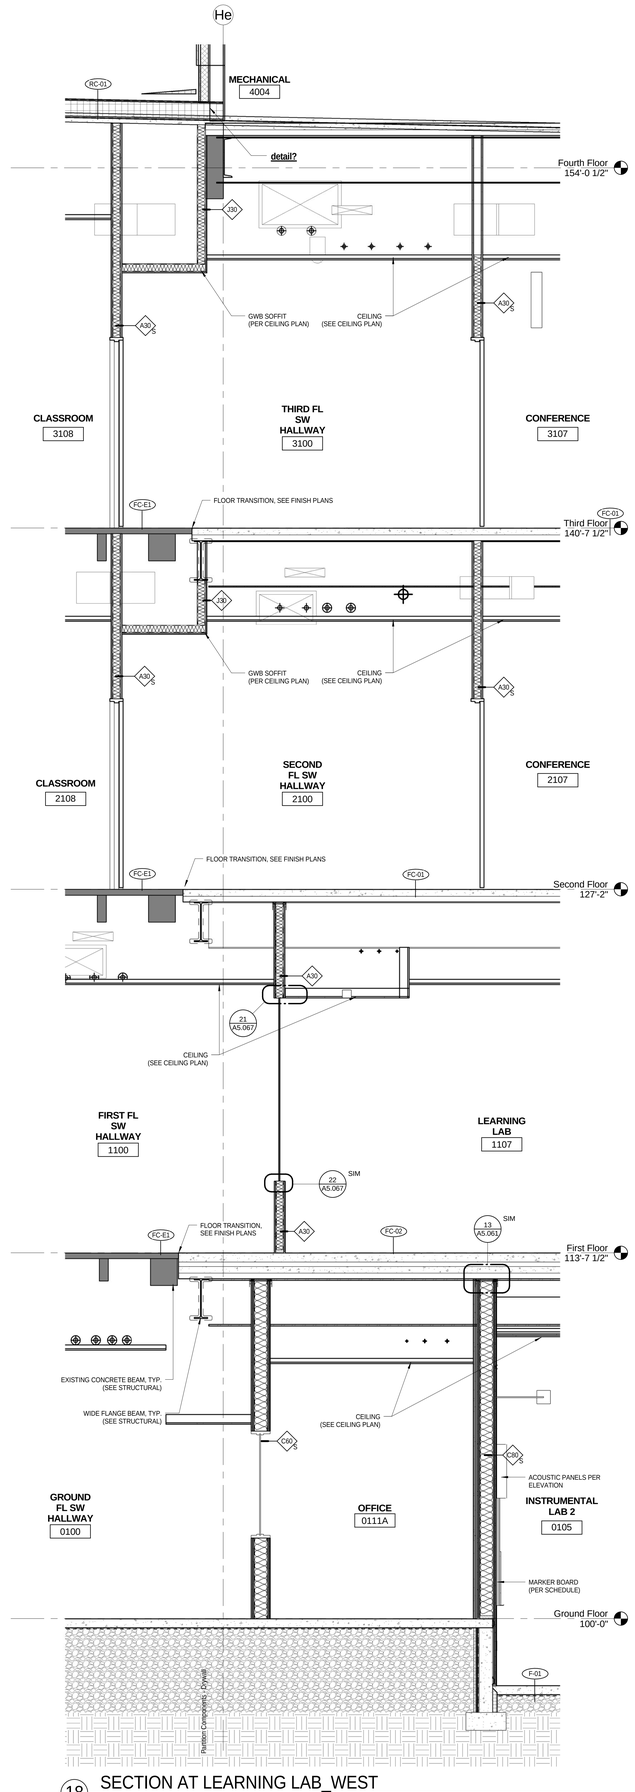

18 SECTION AT LEARNING LAB_WEST
1/2" = 1'-0"

11/17/2014 3:16:14 PM

bassetti architects
71 Columbia Street, Suite 500
Seattle, Washington 98104
(206) 340 9500

ASSOCIATE ARCHITECT
AMUNDSEN ASSOCIATES LLC
212 E Second Street
Casper, WY 82601
(307) 234-9999

CIVIL ENGINEER
WLC ENGINEERING SURVEYING PLANNING
200 Pronghorn St.
Casper, WY 82601
(307) 266 2524

LANDSCAPE ARCHITECT
SWIFT COMPANY LLC
3131 Western Avenue Suite M423
Seattle, WA 98121
(206) 632 2038

STRUCTURAL ENGINEER
PCS STRUCTURAL SOLUTIONS
1250 Pacific Ave Suite 701
Tacoma, WA 98402
(253) 383-2797

MECHANICAL & ELECTRICAL ENGINEERS
WSP GROUP
600 University Street Suite 500
Seattle, WA 98101
(206) 342 9900

THEATER CONSULTANT
PLA DESIGNS INC.
6230 SW Zabaco Terrace
Aloha, OR 97007
(503) 642 2168

FOOD SERVICE CONSULTANT
JLR DESIGN GROUP
557 Roy Street Suite 175A
Seattle, WA 98109
(206) 625 0070

ACOUSTICAL & A/V CONSULTANT
SPARLING
4100 194th Street SW, Suite 400
Lynnwood, WA 98036
(206) 667 0555

CONSTRUCTION MANAGER AT RISK
AP WYOMING
1800 Carey Avenue, 4th Floor
Cheyenne, Wyoming 82001
(307) 426-4242

LICENSED ARCHITECT
C-2547
KEVIN BROOKS
Date 11/20/14
STATE OF WYOMING

0
THIS DRAWING IS 36" X 48"
USE THIS SCALE TO VERIFY
CORRECT DRAWING SIZE

#	REVISIONS	DATE

NATRONA COUNTY SCHOOL DISTRICT

Natrona County High School

930 SOUTH ELM STREET
CASPER WY 82601

JOB NO: 11855.00
ISSUE DATE: 11/20/2014
DRAWN BY: Author

PHASE 5
SW WING
WALL
SECTIONS

A3.564

100% Construction Documents

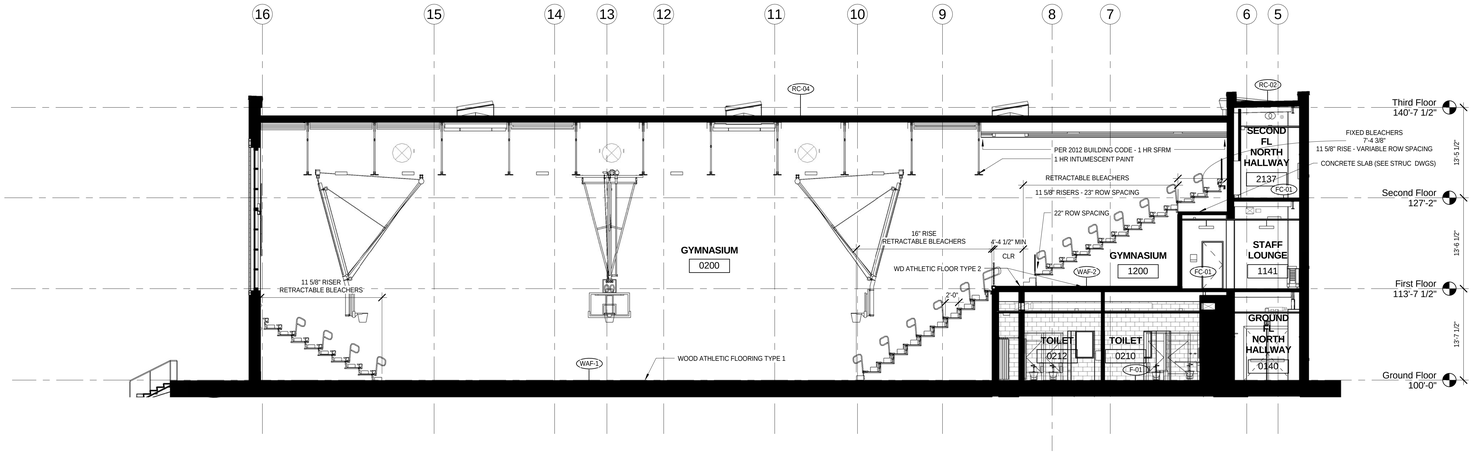

1 PH6_NW BUILDING SECTION - EAST
1/8" = 1'-0"

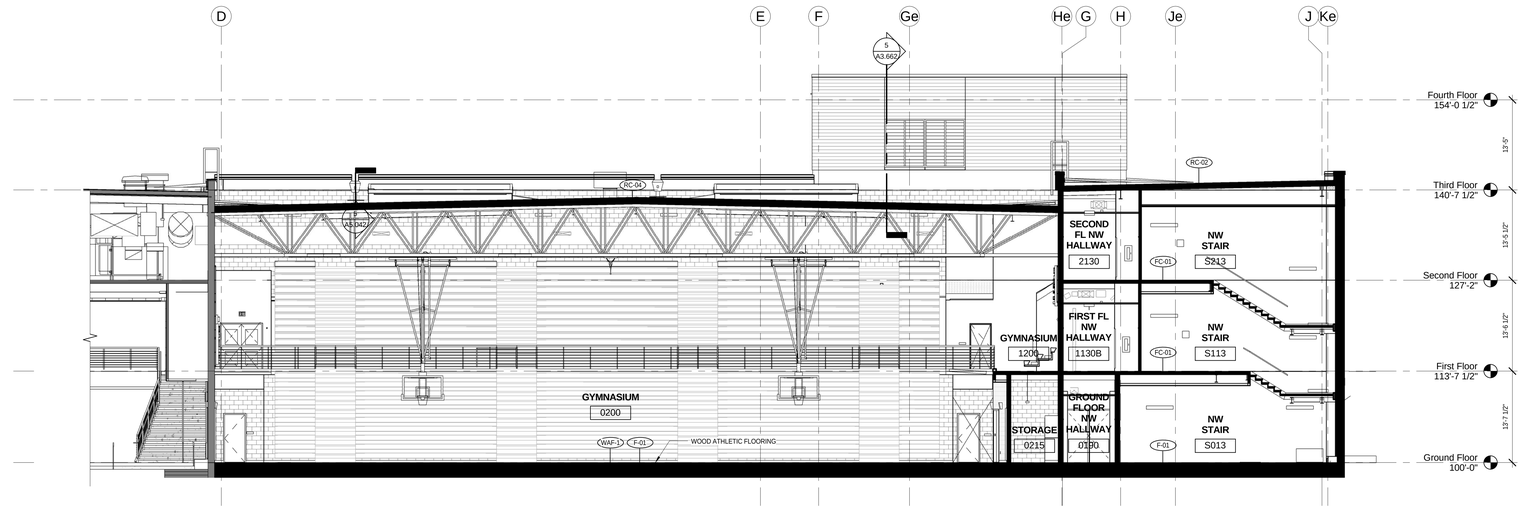

2 PH6_NW BUILDING SECTION - SOUTH
1/8" = 1'-0"

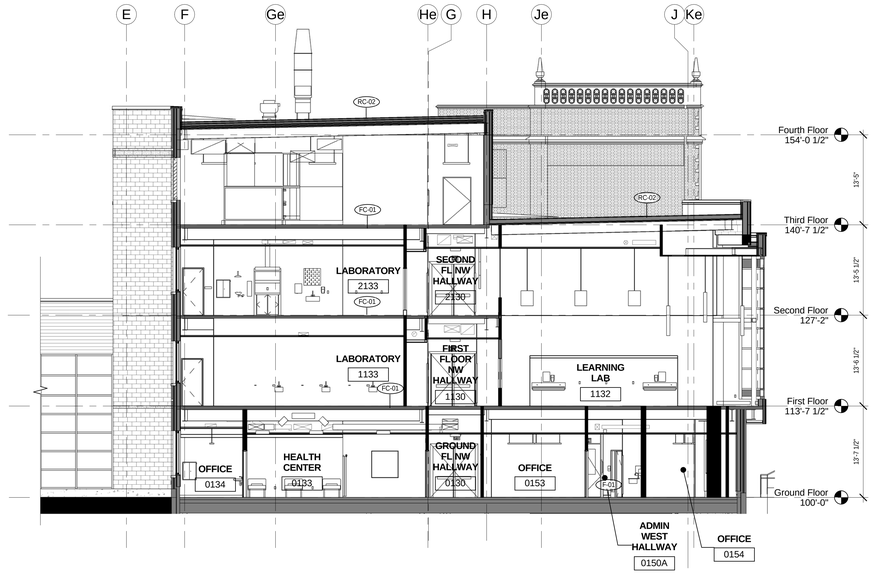

3 PH6_NW BUILDING SECTION - COURTYARD SOUTH
1/8" = 1'-0"

11/17/2014 3:16:45 PM

100% Construction Documents

bassetti architects

71 Columbia Street, Suite 500
Seattle, Washington 98104
(206) 340 9500

ASSOCIATE ARCHITECT
AMUNDSEN ASSOCIATES LLC
212 E Second Street
Casper, WY 82601
(307) 234-9999

CIVIL ENGINEER
WLC ENGINEERING SURVEYING PLANNING
200 Pronghorn St.
Casper, WY 82601
(307) 266 2524

LANDSCAPE ARCHITECT
SWIFT COMPANY LLC
3131 Western Avenue Suite M423
Seattle, WA 98121
(206) 632 2038

STRUCTURAL ENGINEER
PCS STRUCTURAL SOLUTIONS
1250 Pacific Ave Suite 701
Tacoma, WA 98402
(253) 383-2797

MECHANICAL & ELECTRICAL ENGINEERS
WSP GROUP
600 University Street Suite 500
Seattle, WA 98101
(206) 342 9900

THEATER CONSULTANT
PLA DESIGNS INC.
6230 SW Zabaco Terrace
Aloha, OR 97007
(503) 642 2168

FOOD SERVICE CONSULTANT
JLR DESIGN GROUP
557 Roy Street Suite 175A
Seattle, WA 98109
(206) 625 0070

ACOUSTICAL & A/V CONSULTANT
SPARLING
4100 194th Street SW, Suite 400
Lynnwood, WA 98036
(206) 667 0555

CONSTRUCTION MANAGER AT RISK
AP WYOMING
1800 Carey Avenue, 4th Floor
Cheyenne, Wyoming 82001
(307) 426-4242

LICENSED ARCHITECT
C-2547
KEVIN BROOKS
Date 11/20/14
STATE OF WYOMING

0" 1/2" 1" 2"
THIS DRAWING IS 36" X 48"
USE THIS SCALE TO VERIFY
CORRECT DRAWING SIZE

1 BPI#2 - ADDENDUM NO. 1 02/27/2014
REVISIONS DATE

NATRONA COUNTY SCHOOL DISTRICT

Natrona County High School

930 SOUTH ELM STREET
CASPER WY 82601

JOB NO: 11855.00
ISSUE DATE: 11/20/2014
DRAWN BY: JC & LS

PHASE 6
NW WING
BUILDING
SECTIONS

A3.611

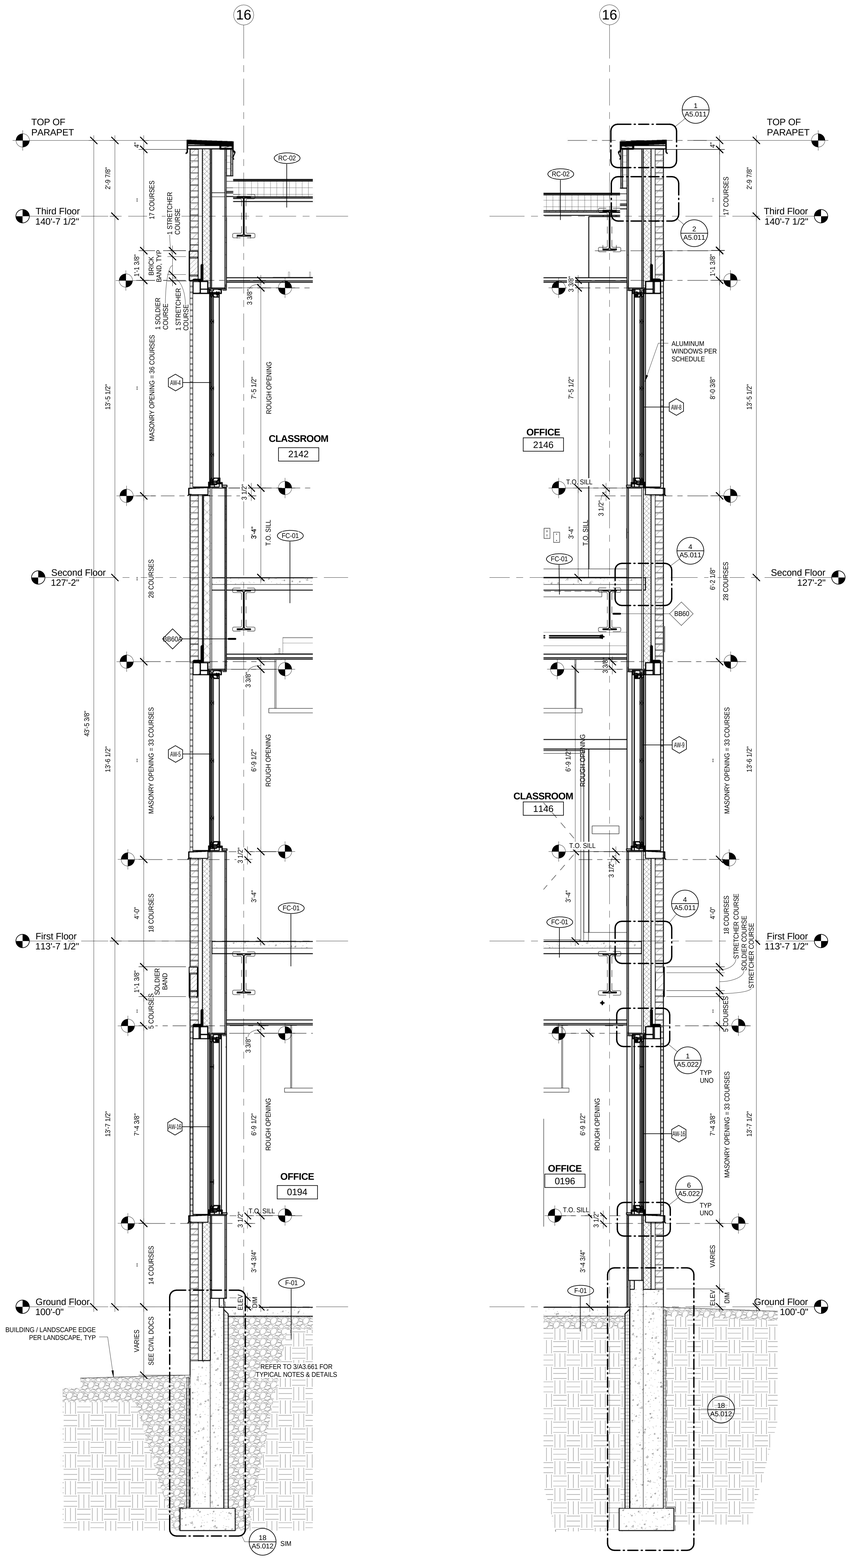

4 PH6_NW WALL SECTION AT CLASSROOM
1/2" = 1'-0"

3 PH6_NW WALL SECTION AT OFFICE-NORTH
1/2" = 1'-0"

2 PH6_GYM WALL SECTION AT NORTH ENTRY
1/2" = 1'-0"

1 PH6_GYM WALL SECTION AT WINDOW
1/2" = 1'-0"

11/17/2014 3:17:04 PM

bassetti architects

71 Columbia Street, Suite 500
Seattle, Washington 98104
(206) 340 9500

ASSOCIATE ARCHITECT
AMUNDSEN ASSOCIATES LLC
212 E Second Street
Casper, WY 82601
(307) 234-9999

CIVIL ENGINEER
WLC ENGINEERING SURVEYING PLANNING
200 Pronghorn St.
Casper, WY 82601
(307) 266 2524

LANDSCAPE ARCHITECT
SWIFT COMPANY LLC
3131 Western Avenue Suite M423
Seattle, WA 98121
(206) 632 2038

STRUCTURAL ENGINEER
PCS STRUCTURAL SOLUTIONS
1250 Pacific Ave Suite 701
Tacoma, WA 98402
(253) 383-2797

MECHANICAL & ELECTRICAL ENGINEERS
WSP GROUP
600 University Street Suite 500
Seattle, WA 98101
(206) 342 9900

THEATER CONSULTANT
PLA DESIGNS INC.
6230 SW Zabaco Terrace
Aloha, OR 97007
(503) 642 2168

FOOD SERVICE CONSULTANT
JLR DESIGN GROUP
557 Roy Street Suite 175A
Seattle, WA 98109
(206) 625 0070

ACOUSTICAL & A/V CONSULTANT
SPARLING
4100 194th Street SW, Suite 400
Lynnwood, WA 98036
(206) 667 0555

CONSTRUCTION MANAGER AT RISK
AP WYOMING
1800 Carey Avenue, 4th Floor
Cheyenne, Wyoming 82001
(307) 426-4242

LICENSED ARCHITECT
C-2547
KEVIN BROSNAN
Date 11/20/14
STATE OF WYOMING

0 1/2" 1" 2"
THIS DRAWING IS 36" X 48"
USE THIS SCALE TO VERIFY CORRECT DRAWING SIZE

	REVISIONS	DATE

NATRONA COUNTY SCHOOL DISTRICT

Natrona County High School

930 SOUTH ELM STREET
CASPER WY 82601

JOB NO: 11855.00
ISSUE DATE: 11/20/2014
DRAWN BY: LS, KES

100% Construction Documents

PHASE 6
NW WING
WALL
SECTIONS

A3.661

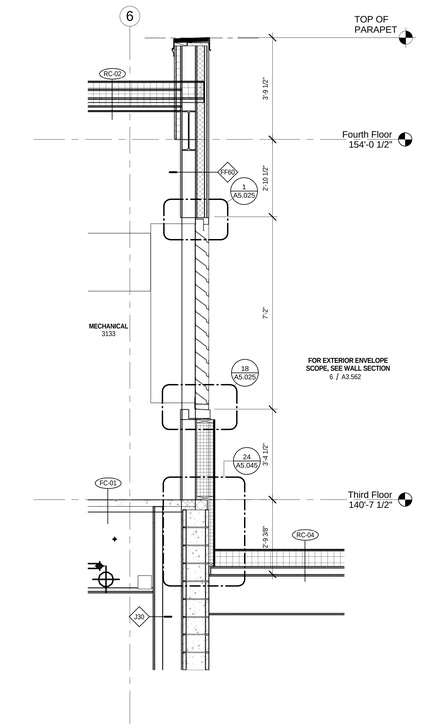

5 PH6_NW WALL SECTION AT MECH ROOM - NORTH
1/2" = 1'-0"

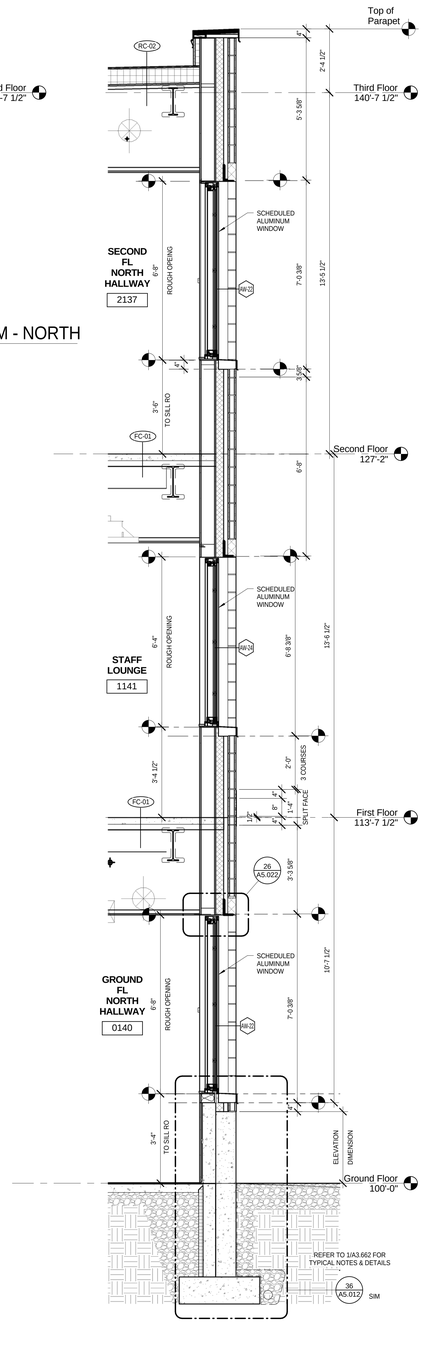

4 PH6 - NW WALL SECTION AT GYM CORR
1/2" = 1'-0"

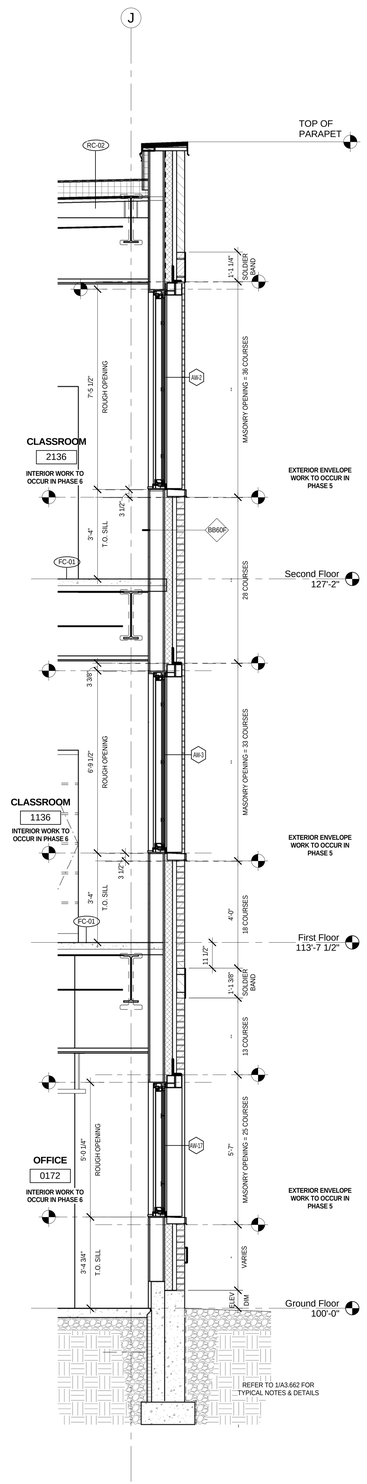

3 PH6_NW WALL SECTION AT CLASSROOMS
1/2" = 1'-0"

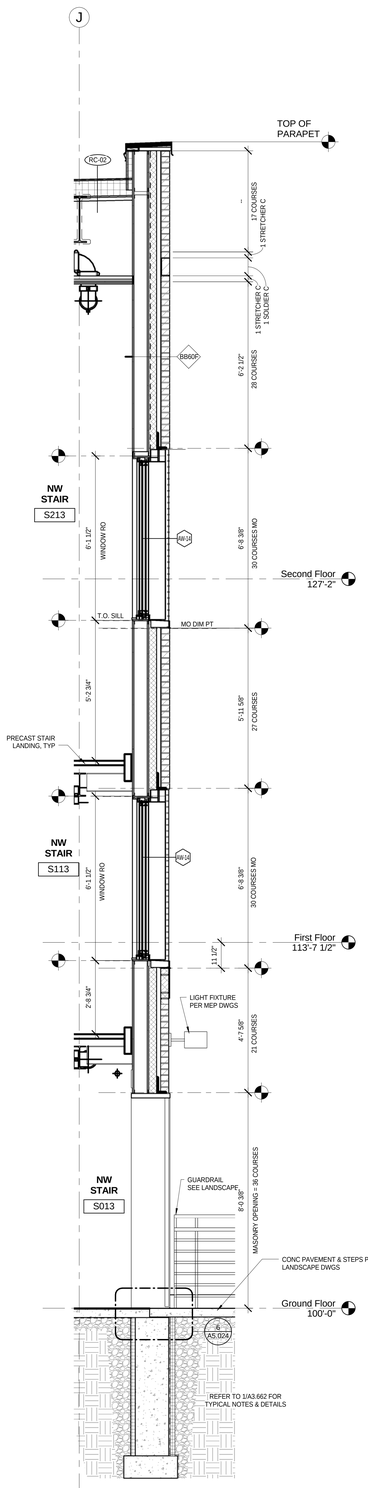

2 PH6_NW WALL SECTION AT STAIR
1/2" = 1'-0"

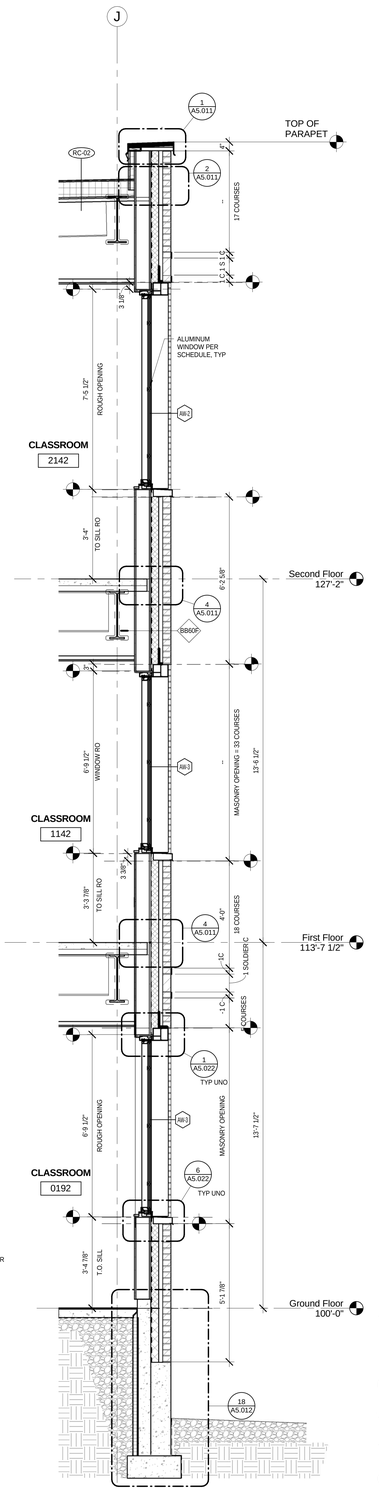

1 PH6_NW WALL SECTION AT WINDOW
1/2" = 1'-0"

100% Construction Documents

11/17/2014 3:17:25 PM

bassetti architects

71 Columbia Street, Suite 500
Seattle, Washington 98104
(206) 340 9500

ASSOCIATE ARCHITECT
AMUNDSEN ASSOCIATES LLC
212 E Second Street
Casper, WY 82601
(307) 234-9999

CIVIL ENGINEER
WLC ENGINEERING SURVEYING PLANNING
200 Pronghorn St.
Casper, WY 82601
(307) 266 2524

LANDSCAPE ARCHITECT
SWIFT COMPANY LLC
3131 Western Avenue Suite M423
Seattle, WA 98121
(206) 632 2038

STRUCTURAL ENGINEER
PCS STRUCTURAL SOLUTIONS
1250 Pacific Ave Suite 701
Tacoma, WA 98402
(253) 383-2797

MECHANICAL & ELECTRICAL ENGINEERS
WSP GROUP
600 University Street Suite 500
Seattle, WA 98101
(206) 342 9900

THEATER CONSULTANT
PLA DESIGNS INC.
6230 SW Zabaco Terrace
Aloha, OR 97007
(503) 642 2168

FOOD SERVICE CONSULTANT
JLR DESIGN GROUP
557 Roy Street Suite 175A
Seattle, WA 98109
(206) 625 0070

ACOUSTICAL & A/V CONSULTANT
SPARLING
4100 194th Street SW, Suite 400
Lynnwood, WA 98036
(206) 667 0555

CONSTRUCTION MANAGER AT RISK
AP WYOMING
1800 Carey Avenue, 4th Floor
Cheyenne, Wyoming 82001
(307) 426-4242

LICENSED ARCHITECT
C-2547
KEVIN BROOKHART
Date: 11/20/14
STATE OF WYOMING

0" 1/2" 1" 2"

THIS DRAWING IS 36" X 48"
USE THIS SCALE TO VERIFY CORRECT DRAWING SIZE

	REVISIONS	DATE
1		

NATRONA COUNTY SCHOOL DISTRICT

Natrona County High School

930 SOUTH ELM STREET
CASPER WY 82601

JOB NO: 11855.00
ISSUE DATE: 11/20/2014
DRAWN BY: LS

PHASE 6
NW WING
WALL
SECTIONS

A3.662

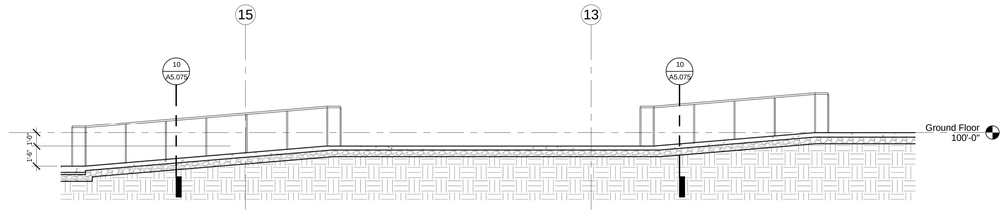

7 PH3_COMMONS RAMP SECTION
1/4" = 1'-0"

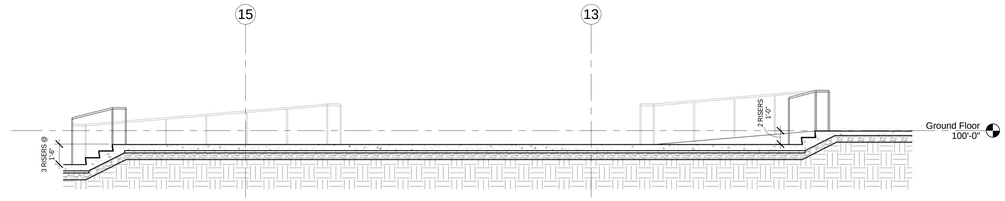

8 PH3_COMMONS STAIRS - SECTION
1/4" = 1'-0"

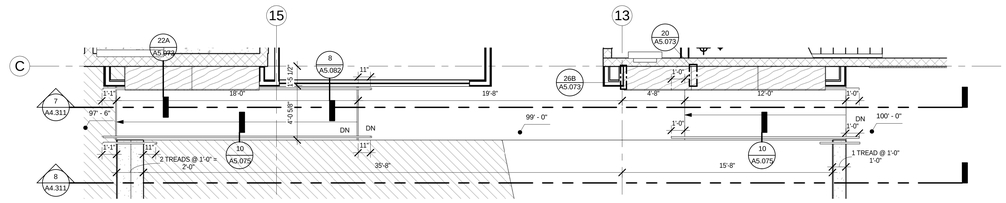

9 PH3_COMMONS RAMP LEVEL_00
1/4" = 1'-0"

10 PH3_GYMNASIUM STAIR LEVEL_01
1/4" = 1'-0"

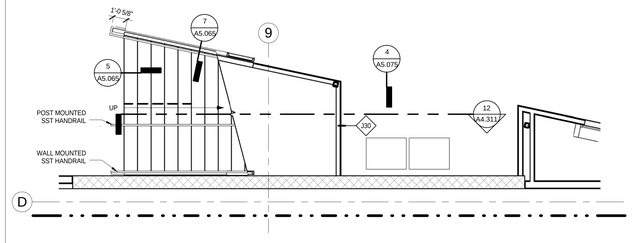

13 PH3_GYMNASIUM STAIR LEVEL_00
1/4" = 1'-0"

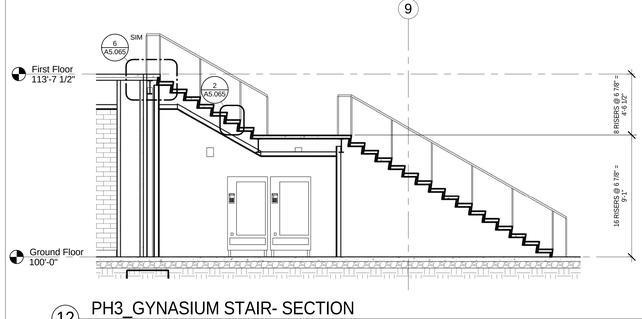

12 PH3_GYNASIUM STAIR- SECTION
1/4" = 1'-0"

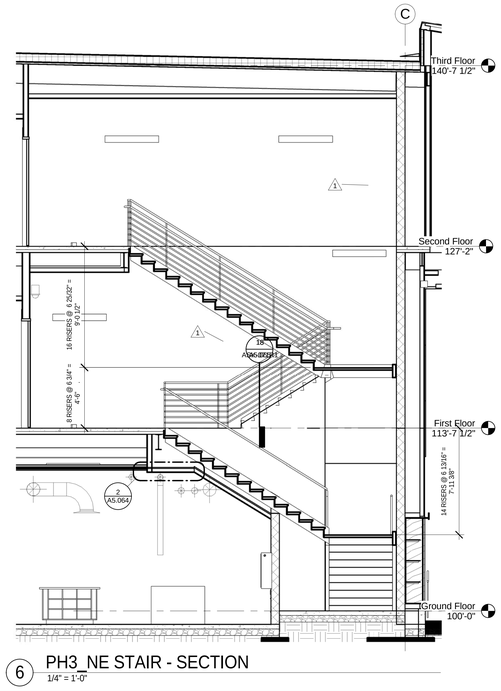

6 PH3_NE STAIR - SECTION
1/4" = 1'-0"

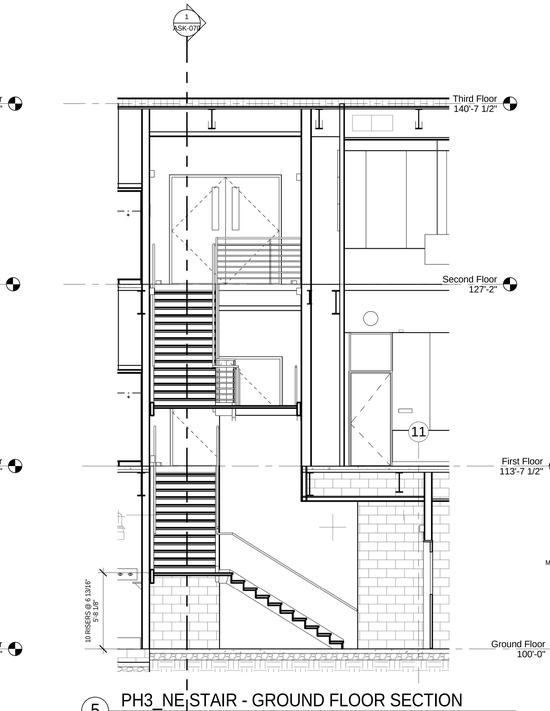

5 PH3_NE STAIR - GROUND FLOOR SECTION
1/4" = 1'-0"

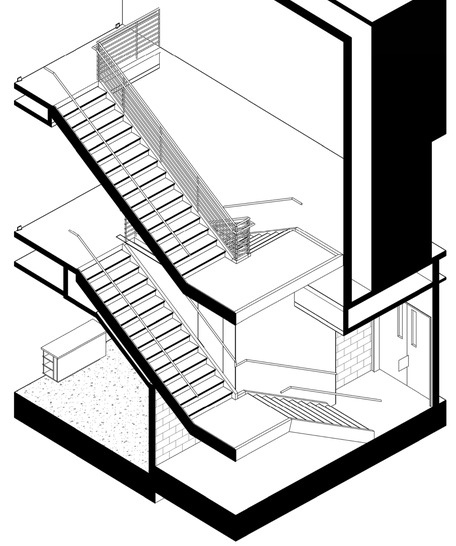

4 PH3_NE STAIR STAIR 3D VIEW

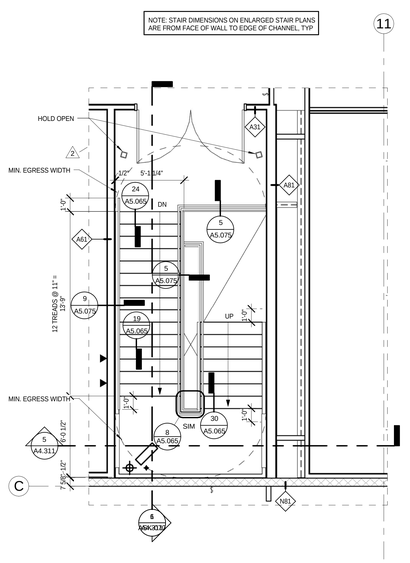

1 PH3_NE STAIR LEVEL_02
1/4" = 1'-0"

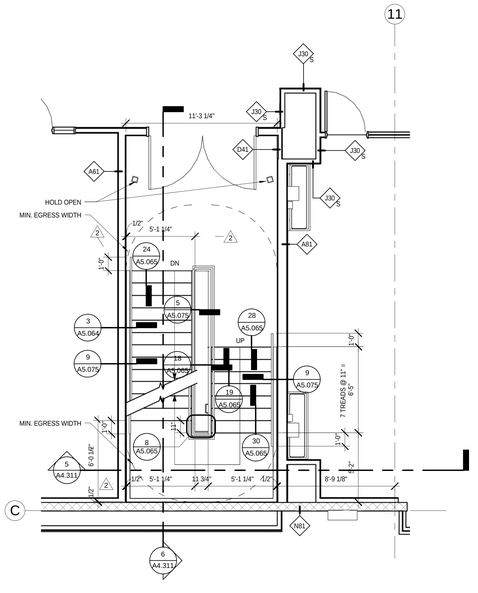

2 PH3_NE STAIR LEVEL_01
1/4" = 1'-0"

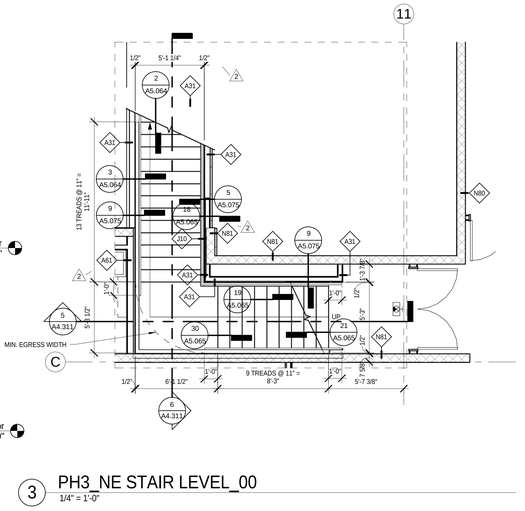

3 PH3_NE STAIR LEVEL_00
1/4" = 1'-0"

bassetti architects
71 Columbia Street, Suite 500
Seattle, Washington 98104
(206) 340 9500

ASSOCIATE ARCHITECT
AMUNDSEN ASSOCIATES LLC
212 E Second Street
Casper, WY 82601
(307) 234-9999

CIVIL ENGINEER
WLC ENGINEERING SURVEYING PLANNING
200 Pronghorn St.
Casper, WY 82601
(307) 266 2524

LANDSCAPE ARCHITECT
SWIFT COMPANY LLC
3131 Western Avenue Suite M423
Seattle, WA 98121
(206) 632 2038

STRUCTURAL ENGINEER
PCS STRUCTURAL SOLUTIONS
1250 Pacific Ave Suite 701
Tacoma, WA 98402
(253) 383-2797

MECHANICAL & ELECTRICAL ENGINEERS
WSP GROUP
600 University Street Suite 500
Seattle, WA 98101
(206) 342 9900

THEATER CONSULTANT
PLA DESIGNS INC.
6230 SW Zabaco Terrace
Aloha, OR 97007
(503) 642 2168

FOOD SERVICE CONSULTANT
JLR DESIGN GROUP
557 Roy Street Suite 175A
Seattle, WA 98109
(206) 625 0070

ACOUSTICAL & A/V CONSULTANT
SPARLING
4100 194th Street SW, Suite 400
Lynnwood, WA 98036
(206) 667 0555

CONSTRUCTION MANAGER AT RISK
AP WYOMING
1800 Carey Avenue, 4th Floor
Cheyenne, Wyoming 82001
(307) 426-4242

0" 1/2" 1" 2"

THIS DRAWING IS 36" X 48"
USE THIS SCALE TO VERIFY
CORRECT DRAWING SIZE

2	PR-022	10/17/2014
1	ASI-021	10/13/2014
Δ	REVISIONS	DATE

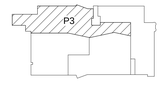

KEY PLAN

NATRONA COUNTY SCHOOL DISTRICT

Natrona County High School

930 SOUTH ELM STREET
CASPER WY 82601

JOB NO: 11855.00
ISSUE DATE: 11/20/2014
DRAWN BY: JRM

PHASE 3
NE WING & COMMONS - GYMNASIUM & NE STAIR PLANS & SECTIONS

A4.311

100% Construction Documents

11/17/2014 3:18:03 PM

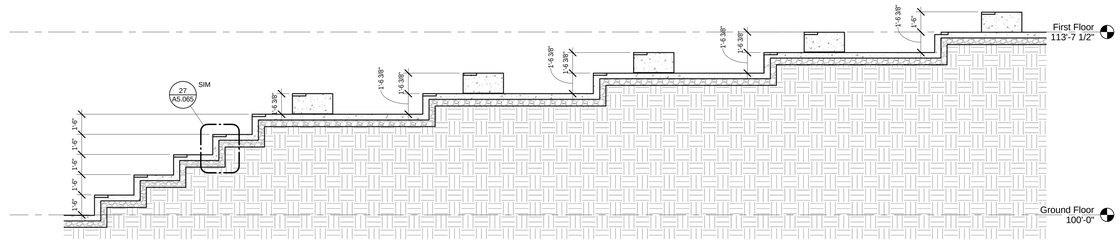

1 PH3_COMMONS STAIR -SECTION

1/4" = 1'-0"

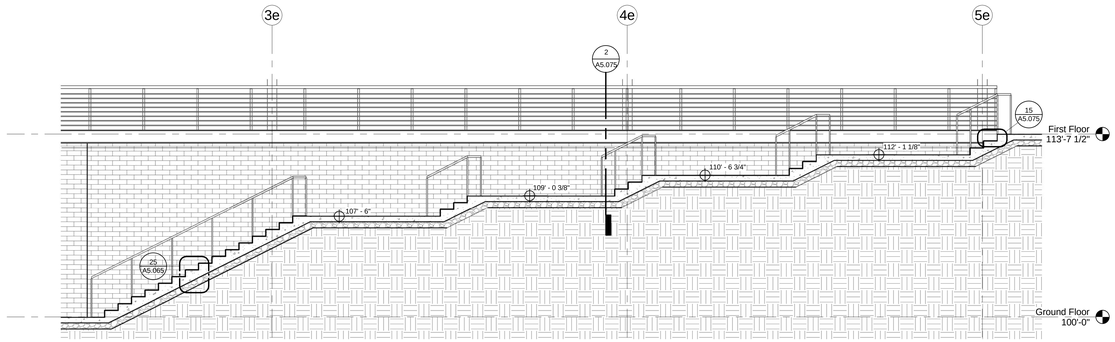

2 PH3_ COMMONS STAIR - SECTION

1/4" = 1'-0"

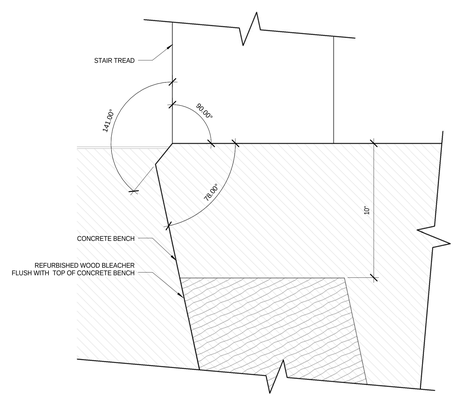

4 COMMONS STAIR PLAN DETAIL

3" = 1'-0"

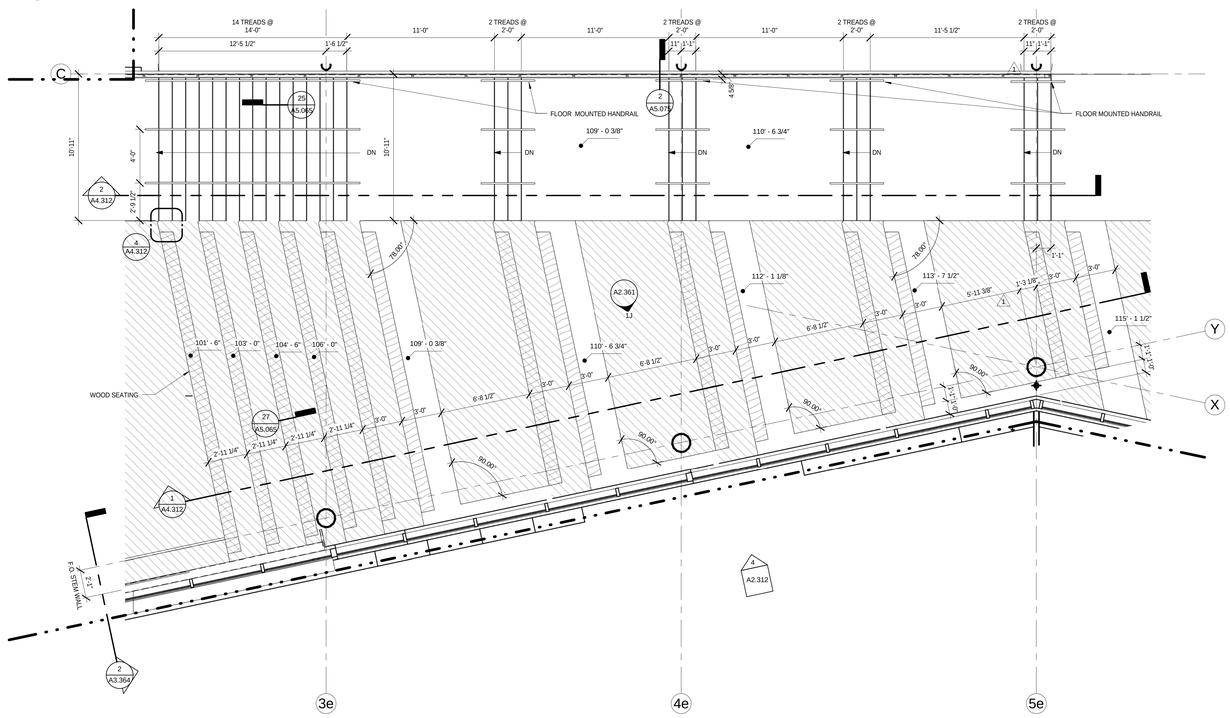

3 PH3_COMMONS STAIR LEVEL_01

1/4" = 1'-0"

bassetti architects

71 Columbia Street, Suite 500
Seattle, Washington 98104
(206) 340 9500

ASSOCIATE ARCHITECT
AMUNDSEN ASSOCIATES LLC
212 E Second Street
Casper, WY 82601
(307) 234-9999

CIVIL ENGINEER
WLC ENGINEERING SURVEYING PLANNING
200 Pronghorn St.
Casper, WY 82601
(307) 266 2524

LANDSCAPE ARCHITECT
SWIFT COMPANY LLC
3131 Western Avenue Suite M423
Seattle, WA 98121
(206) 632 2038

STRUCTURAL ENGINEER
PCS STRUCTURAL SOLUTIONS
1250 Pacific Ave Suite 701
Tacoma, WA 98402
(253) 383-2797

MECHANICAL & ELECTRICAL ENGINEERS
WSP GROUP
600 University Street Suite 500
Seattle, WA 98101
(206) 342 9900

THEATER CONSULTANT
PLA DESIGNS INC.
6230 SW Zabaco Terrace
Aloha, OR 97007
(503) 642 2168

FOOD SERVICE CONSULTANT
JLR DESIGN GROUP
557 Roy Street Suite 175A
Seattle, WA 98109
(206) 625 0070

ACOUSTICAL & A/V CONSULTANT
SPARLING
4100 194th Street SW, Suite 400
Lynnwood, WA 98036
(206) 667 0555

CONSTRUCTION MANAGER AT RISK
AP WYOMING
1800 Carey Avenue, 4th Floor
Cheyenne, Wyoming 82001
(307) 426-4242

LICENSED ARCHITECT
C-2547
KEVIN BROOKS
Date 11/20/14
STATE OF WYOMING

0' 1/2" 1" 2'

THIS DRAWING IS 36" X 48"
USE THIS SCALE TO VERIFY
CORRECT DRAWING SIZE

1	ASI-017	10/2/14
1	REVISIONS	DATE

P3

KEY PLAN

NATRONA COUNTY SCHOOL DISTRICT

Natrona County High School

930 SOUTH ELM STREET
CASPER WY 82601

JOB NO: 11855.00
ISSUE DATE: 11/20/2014
DRAWN BY: JRM

PHASE 3
NE WING & COMMONS - COMMONS STAIR PLANS & SECTIONS

A4.312

100% Construction Documents

11/17/2014 3:18:25 PM

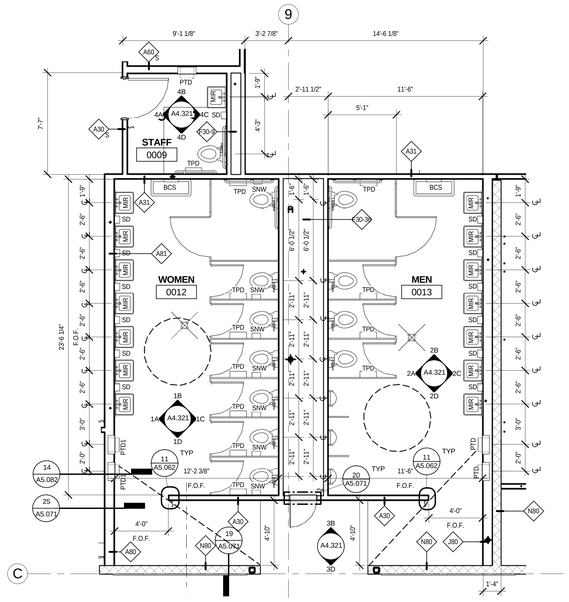

1 0012 & 0013 ENLARGED RESTROOMS
1/4" = 1'-0"

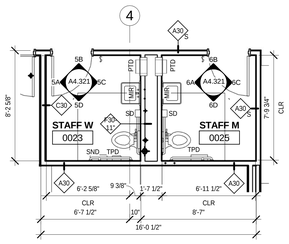

2 0023 & 0025 ENLARGED BATHROOMS
1/4" = 1'-0"

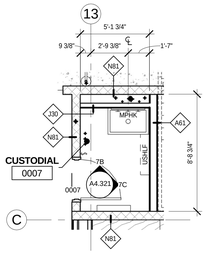

3 0007 CUSTODIAL
1/4" = 1'-0"

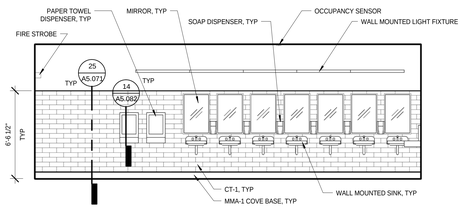

1A 0012 WOMEN NORTH
1/4" = 1'-0"

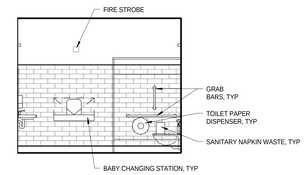

1B 0012 WOMEN EAST
1/4" = 1'-0"

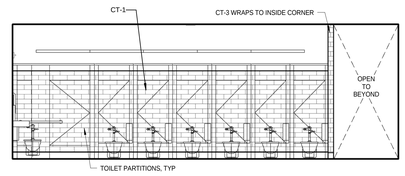

1C 0012 WOMEN SOUTH
1/4" = 1'-0"

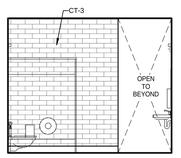

1D 0012 WOMEN WEST
1/4" = 1'-0"

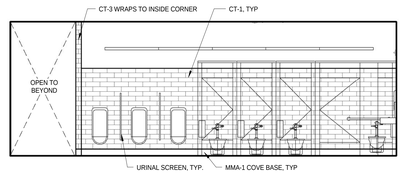

2A 0013 MEN NORTH
1/4" = 1'-0"

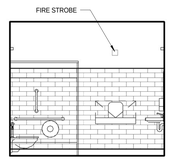

2B 0013 MEN EAST
1/4" = 1'-0"

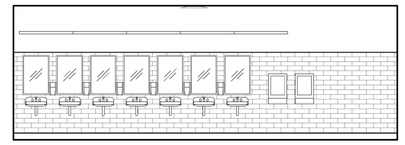

2C 0013 MEN SOUTH
1/4" = 1'-0"

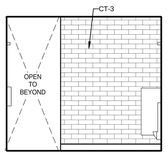

2D 0013 MEN WEST
1/4" = 1'-0"

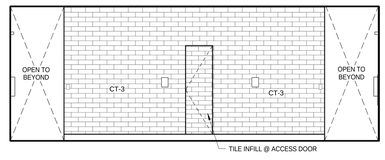

3B 0012 WOMEN & 0013 MEN EAST
1/4" = 1'-0"

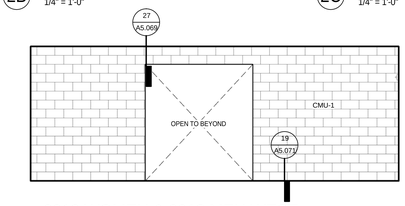

3D 0012 WOMEN & 0013 MEN WEST
1/4" = 1'-0"

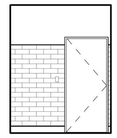

4A 0009 STAFF NORTH
1/4" = 1'-0"

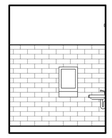

4B 0009 STAFF EAST
1/4" = 1'-0"

4C 0009 STAFF SOUTH
1/4" = 1'-0"

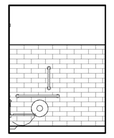

4D 0009 STAFF WEST
1/4" = 1'-0"

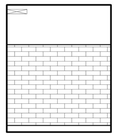

5A 0023 STAFF W NORTH
1/4" = 1'-0"

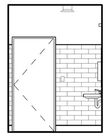

5B 0023 STAFF W EAST
1/4" = 1'-0"

5C 0023 STAFF W SOUTH
1/4" = 1'-0"

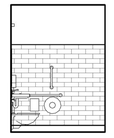

5D 0023 STAFF W WEST
1/4" = 1'-0"

6A 0025 STAFF M NORTH
1/4" = 1'-0"

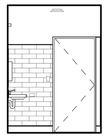

6B 0025 STAFF M EAST
1/4" = 1'-0"

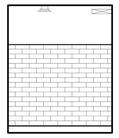

6C 0025 STAFF M SOUTH
1/4" = 1'-0"

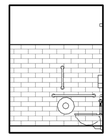

6D 0025 STAFF M WEST
1/4" = 1'-0"

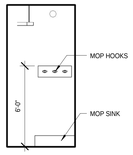

7B 0007 CUST EAST
1/4" = 1'-0"

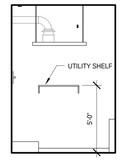

7C 0007 CUST SOUTH
1/4" = 1'-0"

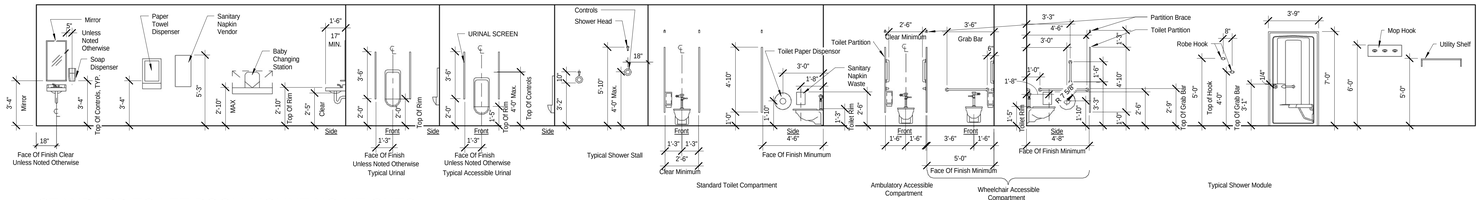

STANDARD TOILET ROOM MOUNTING HEIGHTS
1/4" = 1'-0"

11/17/2014 3:19:33 PM

bassetti architects

71 Columbia Street, Suite 500
Seattle, Washington 98104
(206) 340 9500

ASSOCIATE ARCHITECT
AMUNDSEN ASSOCIATES LLC
212 E Second Street
Casper, WY 82601
(307) 234-9999

CIVIL ENGINEER
WLC ENGINEERING SURVEYING PLANNING
200 Pronghorn St.
Casper, WY 82601
(307) 266 2524

LANDSCAPE ARCHITECT
SWIFT COMPANY LLC
3131 Western Avenue Suite M423
Seattle, WA 98121
(206) 632 2038

STRUCTURAL ENGINEER
PCS STRUCTURAL SOLUTIONS
1250 Pacific Ave Suite 701
Tacoma, WA 98402
(253) 383-2797

MECHANICAL & ELECTRICAL ENGINEERS
WSP GROUP
600 University Street Suite 500
Seattle, WA 98101
(206) 342 9900

THEATER CONSULTANT
PLA DESIGNS INC.
6230 SW Zabaco Terrace
Aloha, OR 97007
(503) 642 2168

FOOD SERVICE CONSULTANT
JLR DESIGN GROUP
557 Roy Street Suite 175A
Seattle, WA 98109
(206) 625 0070

ACOUSTICAL & A/V CONSULTANT
SPARLING
4100 194th Street SW, Suite 400
Lynnwood, WA 98036
(206) 667 0555

CONSTRUCTION MANAGER AT RISK
AP WYOMING
1800 Carey Avenue, 4th Floor
Cheyenne, Wyoming 82001
(307) 426-4242

LICENSED ARCHITECT
C-2547
KEVIN BROOKS
Date 11/20/14
STATE OF WYOMING

0" 1/2" 1" 2"

THIS DRAWING IS 36" X 48"
USE THIS SCALE TO VERIFY
CORRECT DRAWING SIZE

100% Construction Documents

#	REVISIONS	DATE

P3

KEY PLAN

NATRONA COUNTY SCHOOL DISTRICT

Natrona County High School

930 SOUTH ELM STREET
CASPER WY 82601

JOB NO: 11855.00
ISSUE DATE: 11/20/2014
DRAWN BY: ARC, MCP

PHASE 3
NE WING
ENLARGED
TOILET PLANS

A4.321

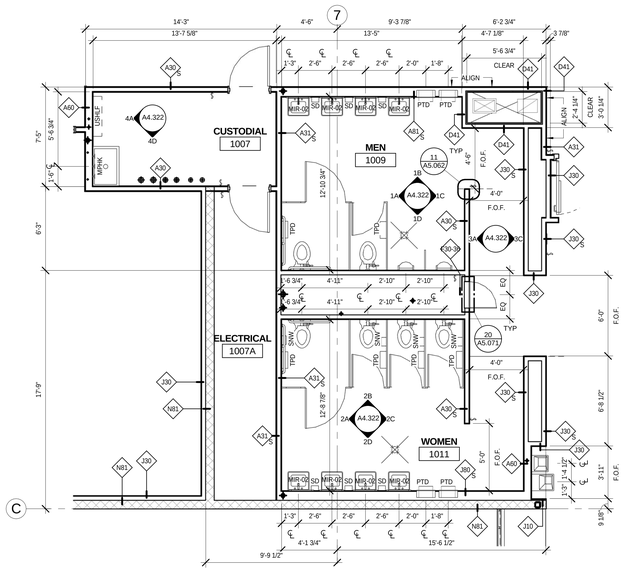

1 1009 & 1011 ENLARGED RESTROOMS & 1007 CUSTODIAL
1/4" = 1'-0"

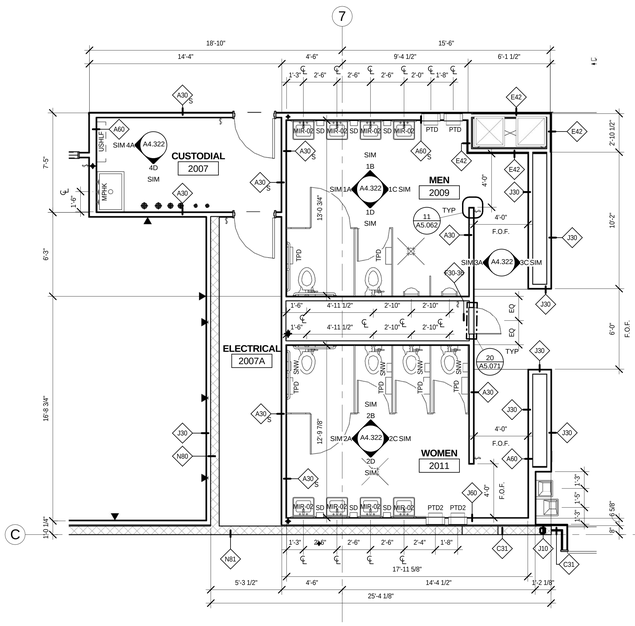

2 2009 & 2011 ENLARGED RESTROOMS & 2007 CUSTODIAL
1/4" = 1'-0"

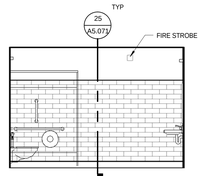

1A 1009 MEN NORTH
1/4" = 1'-0"

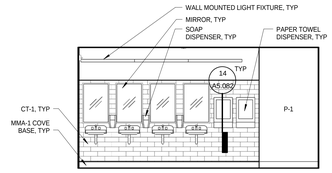

1B 1009 MEN EAST
1/4" = 1'-0"

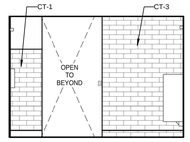

1C 1009 MEN SOUTH
1/4" = 1'-0"

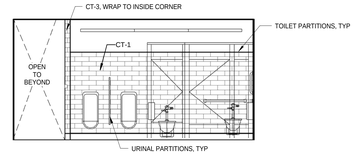

1D 1009 MEN WEST
1/4" = 1'-0"

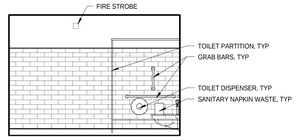

2A 1011 WOMEN NORTH
1/4" = 1'-0"

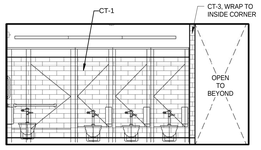

2B 1011 WOMEN EAST
1/4" = 1'-0"

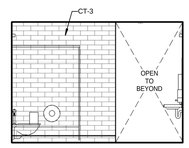

2C 1011 WOMEN SOUTH
1/4" = 1'-0"

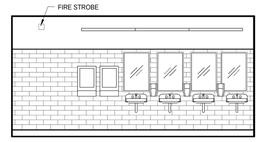

2D 1011 WOMEN WEST
1/4" = 1'-0"

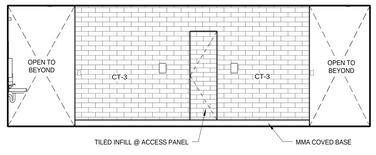

3A 1009 MEN & 1011 WOMEN NORTH
1/4" = 1'-0"

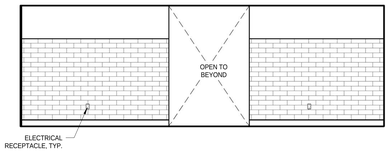

3C 1009 MEN & 1011 WOMEN SOUTH
1/4" = 1'-0"

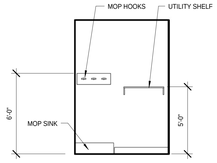

4A 1007 CUSTODIAL NORTH
1/4" = 1'-0"

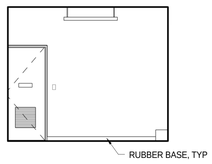

4D 1007 CUSTODIAL WEST
1/4" = 1'-0"

bassetti architects
71 Columbia Street, Suite 500
Seattle, Washington 98104
(206) 340 9500

ASSOCIATE ARCHITECT
AMUNDSEN ASSOCIATES LLC
212 E Second Street
Casper, WY 82601
(307) 234-9999

CIVIL ENGINEER
WLC ENGINEERING SURVEYING PLANNING
200 Pronghorn St.
Casper, WY 82601
(307) 266 2524

LANDSCAPE ARCHITECT
SWIFT COMPANY LLC
3131 Western Avenue Suite M423
Seattle, WA 98121
(206) 632 2038

STRUCTURAL ENGINEER
PCS STRUCTURAL SOLUTIONS
1250 Pacific Ave Suite 701
Tacoma, WA 98402
(253) 383-2797

MECHANICAL & ELECTRICAL ENGINEERS
WSP GROUP
600 University Street Suite 500
Seattle, WA 98101
(206) 342 9900

THEATER CONSULTANT
PLA DESIGNS INC.
6230 SW Zabaco Terrace
Aloha, OR 97007
(503) 642 2168

FOOD SERVICE CONSULTANT
JLR DESIGN GROUP
557 Roy Street Suite 175A
Seattle, WA 98109
(206) 625 0070

ACOUSTICAL & A/V CONSULTANT
SPARLING
4100 194th Street SW, Suite 400
Lynnwood, WA 98036
(206) 667 0555

CONSTRUCTION MANAGER AT RISK
AP WYOMING
1800 Carey Avenue, 4th Floor
Cheyenne, Wyoming 82001
(307) 426-4242

LICENSED ARCHITECT
C-2547
KEVIN BROCKMAN
Date 11/20/14
STATE OF WYOMING

0" 1/2" 1" 2"
THIS DRAWING IS 36" X 48"
USE THIS SCALE TO VERIFY
CORRECT DRAWING SIZE

REVISIONS DATE

P3

KEY PLAN

NATRONA COUNTY SCHOOL DISTRICT

Natrona County High School

930 SOUTH ELM STREET
CASPER WY 82601

JOB NO.: 11855.00
ISSUE DATE: 11/20/2014
DRAWN BY: ARC, MCP

PHASE 3
NE WING
ENLARGED
TOILET PLANS

A4.322

100% Construction Documents

11/17/2014 3:20:18 PM

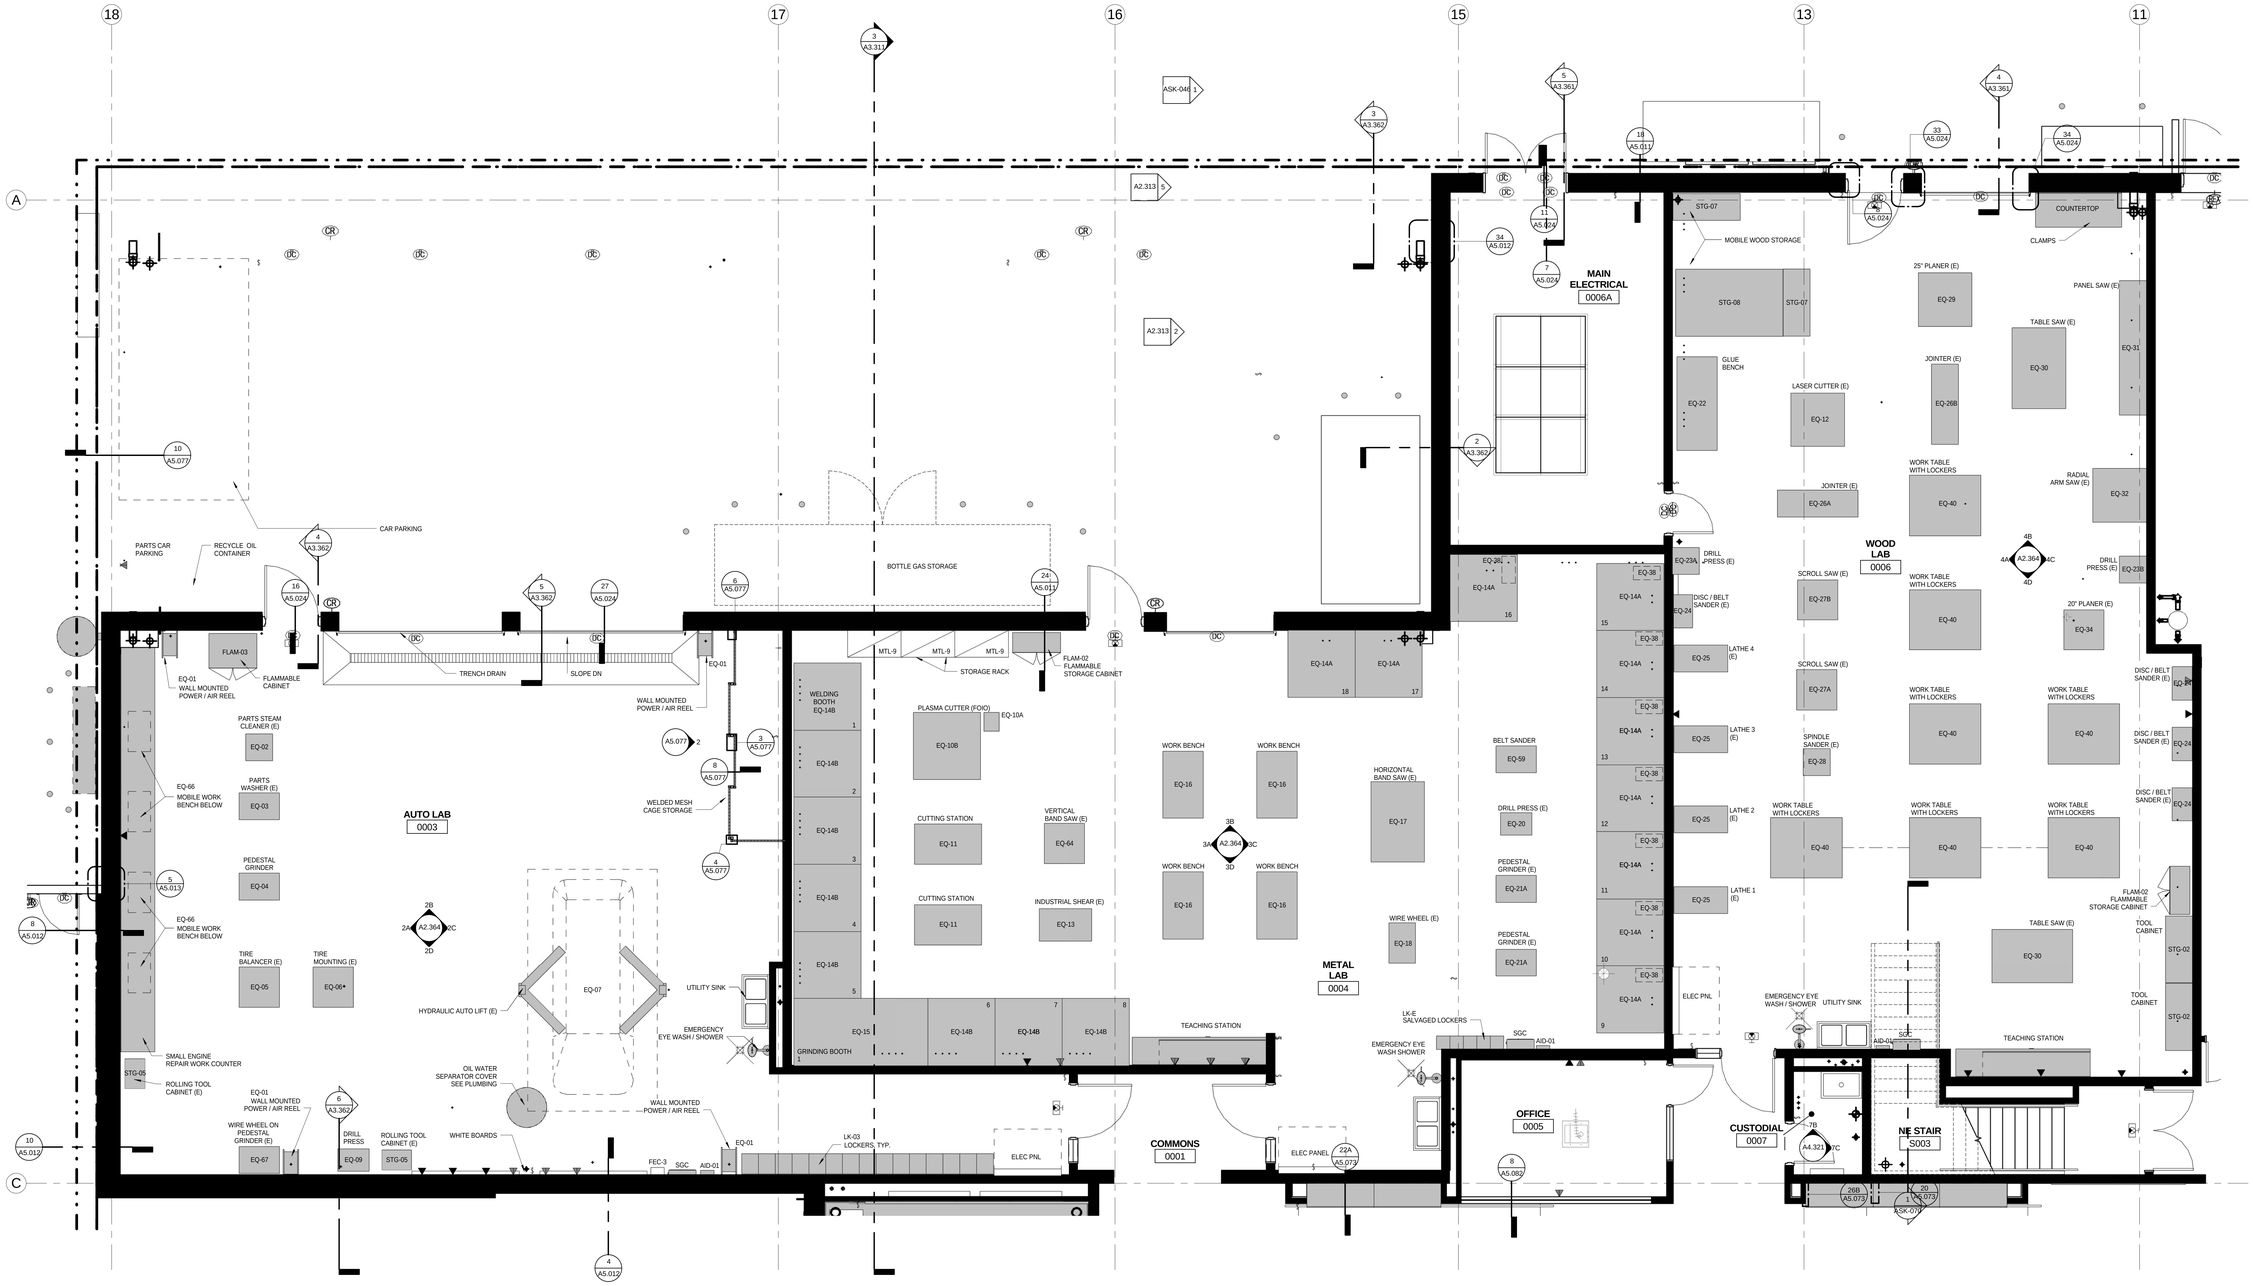

1 PH3_ENLARGED BASE BID CTE SHOPS_ LEVEL_00
1/4" = 1'-0"

11/17/2014 3:20:37 PM

100% Construction Documents

bassetti architects

71 Columbia Street, Suite 500
Seattle, Washington 98104
(206) 340 9500

ASSOCIATE ARCHITECT
AMUNDSEN ASSOCIATES LLC
212 E Second Street
Casper, WY 82601
(307) 234-9999

CIVIL ENGINEER
WLC ENGINEERING SURVEYING PLANNING
200 Pronghorn St.
Casper, WY 82601
(307) 266 2524

LANDSCAPE ARCHITECT
SWIFT COMPANY LLC
3131 Western Avenue Suite M423
Seattle, WA 98121
(206) 632 2038

STRUCTURAL ENGINEER
PCS STRUCTURAL SOLUTIONS
1250 Pacific Ave Suite 701
Tacoma, WA 98402
(253) 383-2797

MECHANICAL & ELECTRICAL ENGINEERS
WSP GROUP
600 University Street Suite 500
Seattle, WA 98101
(206) 342 9900

THEATER CONSULTANT
PLA DESIGNS INC.
6230 SW Zabaco Terrace
Aloha, OR 97007
(503) 642 2168

FOOD SERVICE CONSULTANT
JLR DESIGN GROUP
557 Roy Street Suite 175A
Seattle, WA 98109
(206) 625 0070

ACOUSTICAL & A/V CONSULTANT
SPARLING
4100 194th Street SW, Suite 400
Lynnwood, WA 98036
(206) 667 0555

CONSTRUCTION MANAGER AT RISK
AP WYOMING
1800 Carey Avenue, 4th Floor
Cheyenne, Wyoming 82001
(307) 426-4242

LICENSED ARCHITECT
KEVIN BROOKS
C-2547
Date 11/20/14
STATE OF WYOMING

0' 1/2" 1" 2'9"
THIS DRAWING IS 36" X 48"
USE THIS SCALE TO VERIFY CORRECT DRAWING SIZE

	REVISIONS	DATE
1		

P3

KEY PLAN

NATRONA COUNTY SCHOOL DISTRICT

Natrona County High School

930 SOUTH ELM STREET
CASPER WY 82601

JOB NO.: 11855.00
ISSUE DATE: 11/20/2014
DRAWN BY: JRM

PHASE 3
NE WING
ENLARGED
CTE BASE BID
PLANS

A4.323

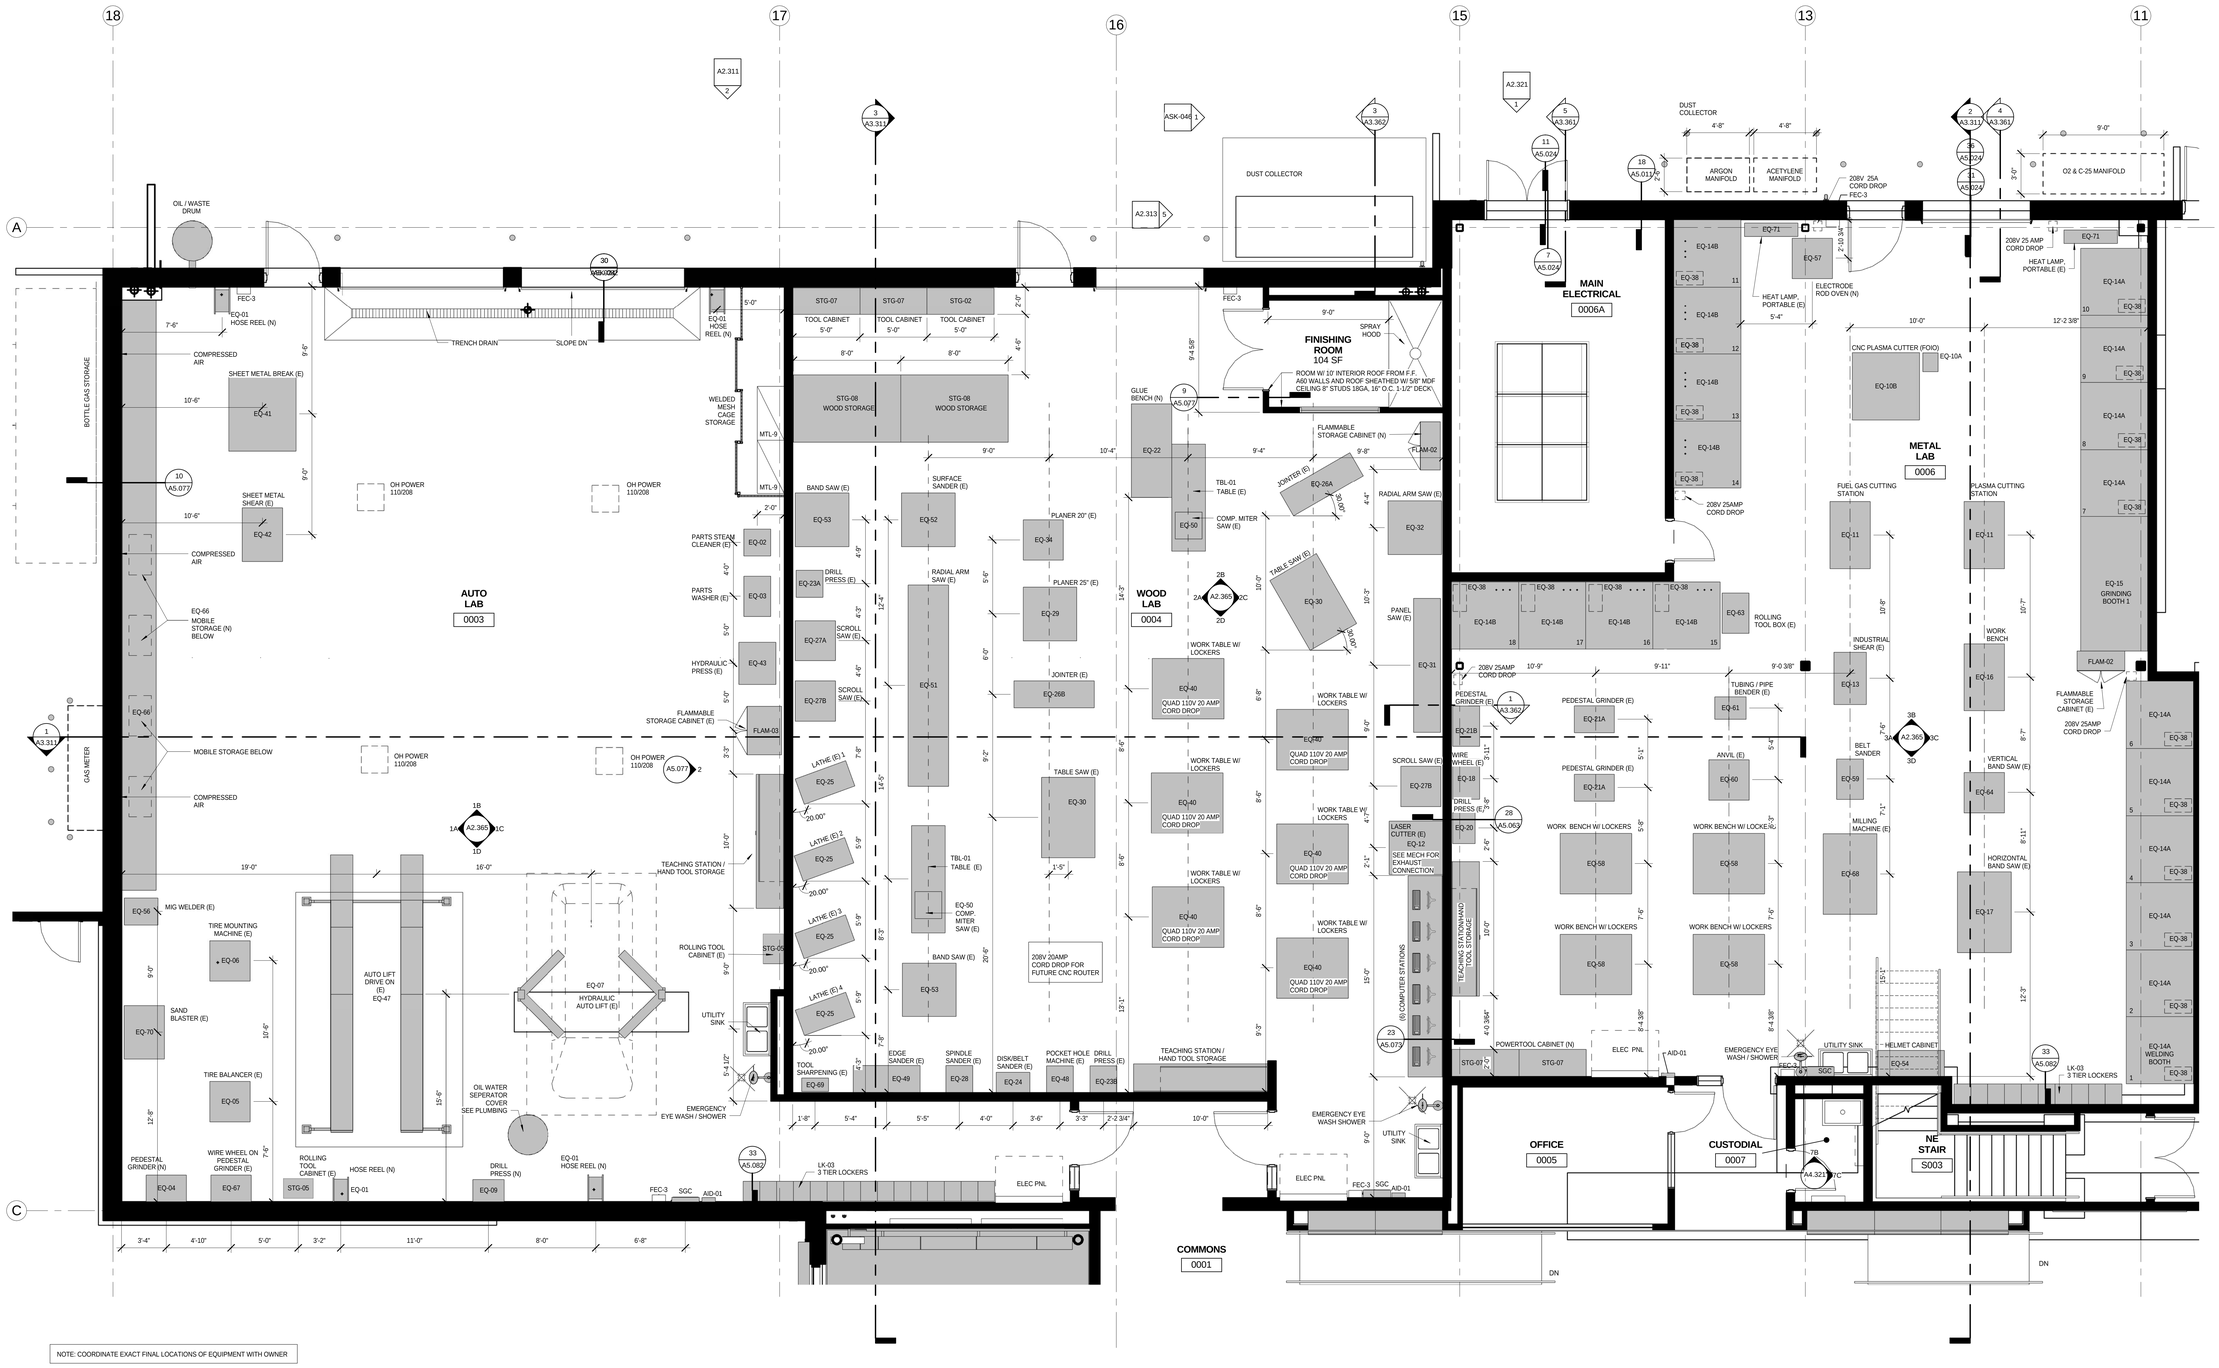

NOTE: COORDINATE EXACT FINAL LOCATIONS OF EQUIPMENT WITH OWNER

1 PH3_ALTERNATE 1 - ENLARGED CTE LABS - PLAN LEVEL_00
1/4" = 1'-0"

11/17/2014 3:20:56 PM

bassetti architects
71 Columbia Street, Suite 500
Seattle, Washington 98104
(206) 340 9500

ASSOCIATE ARCHITECT
AMUNDSEN ASSOCIATES LLC
212 E Second Street
Casper, WY 82601
(307) 234-9999

CIVIL ENGINEER
WLC ENGINEERING SURVEYING PLANNING
200 Pronghorn St.
Casper, WY 82601
(307) 266 2524

LANDSCAPE ARCHITECT
SWIFT COMPANY LLC
3131 Western Avenue Suite M423
Seattle, WA 98121
(206) 632 2038

STRUCTURAL ENGINEER
PCS STRUCTURAL SOLUTIONS
1250 Pacific Ave Suite 701
Tacoma, WA 98402
(253) 383-2797

MECHANICAL & ELECTRICAL ENGINEERS
WSP GROUP
600 University Street Suite 500
Seattle, WA 98101
(206) 342 9900

THEATER CONSULTANT
PLA DESIGNS INC.
6230 SW Zabaco Terrace
Aloha, OR 97007
(503) 642 2168

FOOD SERVICE CONSULTANT
JLR DESIGN GROUP
557 Roy Street Suite 175A
Seattle, WA 98109
(206) 625 0070

ACOUSTICAL & A/V CONSULTANT
SPARLING
4100 194th Street SW, Suite 400
Lynnwood, WA 98036
(206) 667 0555

CONSTRUCTION MANAGER AT RISK
AP WYOMING
1800 Carey Avenue, 4th Floor
Cheyenne, Wyoming 82001
(307) 426-4242

LICENSED ARCHITECT KEVIN BROOKS C-2547 Date 11/20/14 STATE OF WYOMING

0" 1/2" 1" 2"
THIS DRAWING IS 36" X 48"
USE THIS SCALE TO VERIFY CORRECT DRAWING SIZE

2	REDLINE	Date 1
1	95% CD-ADDENDUM NO.3	06/25/2014
Δ	REVISIONS	DATE

P3

KEY PLAN

NATRONA COUNTY SCHOOL DISTRICT

Natrona County High School

930 SOUTH ELM STREET
CASPER WY 82601

JOB NO: 11855.00
ISSUE DATE: 11/20/2014
DRAWN BY: MCP

PHASE 3
NE WING
ENLARGED
CTE
ALTERNATE 1
PLANS

A4.324

100% Construction Documents

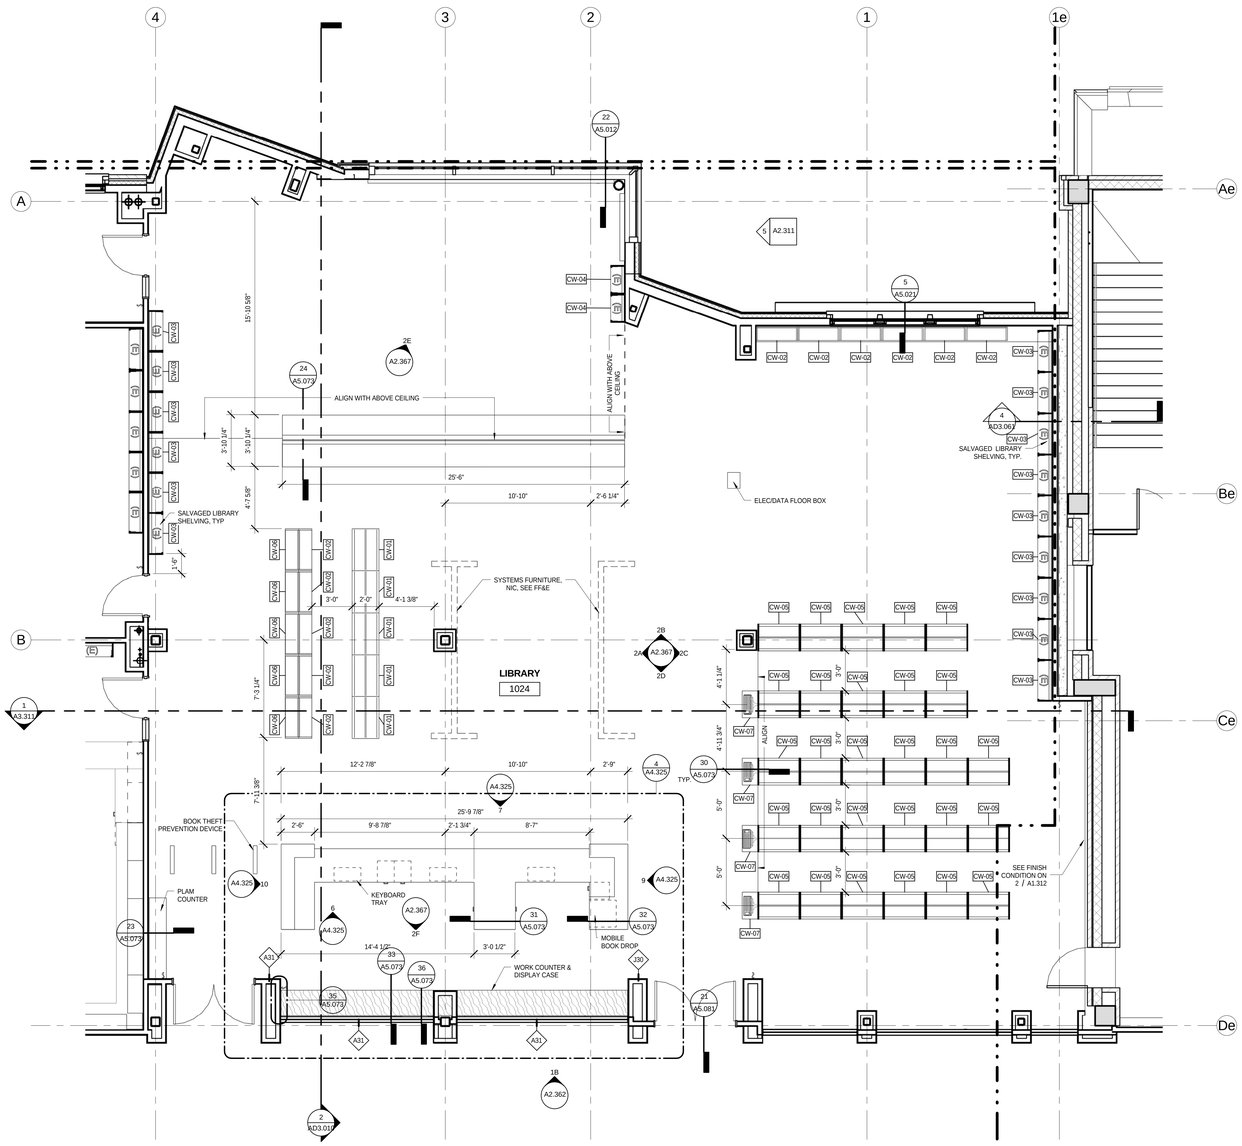

5 ENLARGED LIBRARY PLAN
1/4" = 1'-0"

2 PH3_ENLARGED LAB PREP 2004A
1/4" = 1'-0"

1 PH3_ENLARGED LAB PREP 1004A
1/4" = 1'-0"

3 PH3_ENLARGED EAST ADMIN RECEPTION 0034
1/4" = 1'-0"

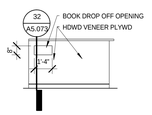

9 LIBRARY CIRCULATION DESK NORTH
1/4" = 1'-0"

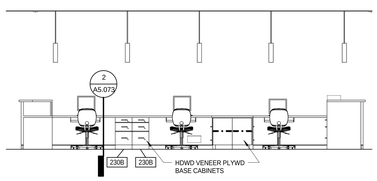

6 LIBRARY CIRCULATION DESK EAST
1/4" = 1'-0"

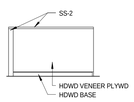

10 LIBRARY CIRCULATION DESK SOUTH
1/4" = 1'-0"

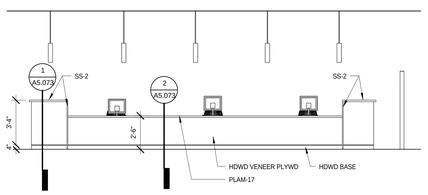

7 LIBRARY CIRCULATION DESK WEST
1/4" = 1'-0"

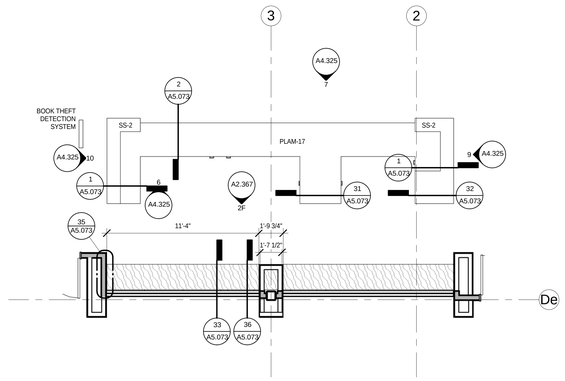

4 PH3_ENLARGED CIRCULATION DESK 1024
1/4" = 1'-0"

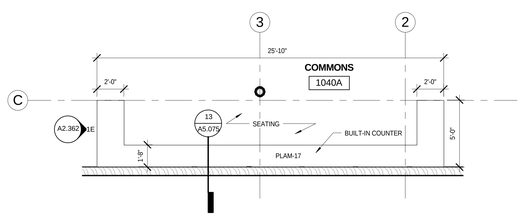

8 PH3_ENLARGED COMMONS 1040A
1/4" = 1'-0"

bassetti architects
71 Columbia Street, Suite 500
Seattle, Washington 98104
(206) 340 9500

ASSOCIATE ARCHITECT
AMUNDSEN ASSOCIATES LLC
212 E Second Street
Casper, WY 82601
(307) 234-9999

CIVIL ENGINEER
WLC ENGINEERING SURVEYING PLANNING
200 Pronghorn St.
Casper, WY 82601
(307) 266 2524

LANDSCAPE ARCHITECT
SWIFT COMPANY LLC
3131 Western Avenue Suite M423
Seattle, WA 98121
(206) 632 2038

STRUCTURAL ENGINEER
PCS STRUCTURAL SOLUTIONS
1250 Pacific Ave Suite 701
Tacoma, WA 98402
(253) 383-2797

MECHANICAL & ELECTRICAL ENGINEERS
WSP GROUP
600 University Street Suite 500
Seattle, WA 98101
(206) 342 9900

THEATER CONSULTANT
PLA DESIGNS INC.
6230 SW Zabaco Terrace
Aloha, OR 97007
(503) 642 2168

FOOD SERVICE CONSULTANT
JLR DESIGN GROUP
557 Roy Street Suite 175A
Seattle, WA 98109
(206) 625 0070

ACOUSTICAL & A/V CONSULTANT
SPARLING
4100 194th Street SW, Suite 400
Lynnwood, WA 98036
(206) 667 0555

CONSTRUCTION MANAGER AT RISK
AP WYOMING
1800 Carey Avenue, 4th Floor
Cheyenne, Wyoming 82001
(307) 426-4242

LICENSED ARCHITECT KEVIN BROOKS C-2547 Date 11/20/14 STATE OF WYOMING

0' THIS DRAWING IS 36" X 48" USE THIS SCALE TO VERIFY CORRECT DRAWING SIZE

REVISIONS	DATE

NATRONA COUNTY SCHOOL DISTRICT

Natrona County High School

930 SOUTH ELM STREET
CASPER WY 82601

JOB NO: 11855.00
ISSUE DATE: 11/20/2014
DRAWN BY: Author

PHASE 3
NE WING
ENLARGED
PLANS

A4.325

100% Construction Documents

11/17/2014 3:21:37 PM

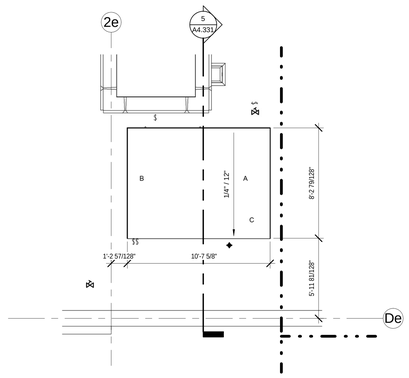

7 PH3A_EAST ELEVATOR ROOF PLAN
1/4" = 1'-0"

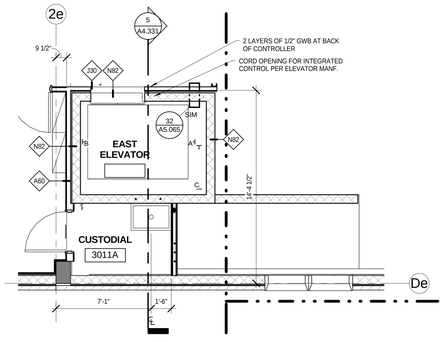

4 PH3A_EAST ELEVATOR LEVEL_03
1/4" = 1'-0"

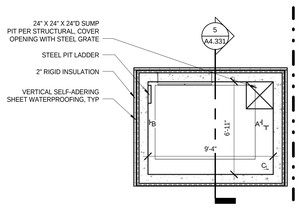

12 PH3A_EAST ELEVATOR PIT
1/4" = 1'-0"

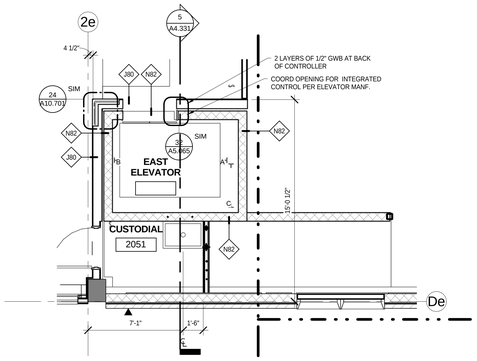

3 PH3A_EAST ELEVATOR LEVEL_02
1/4" = 1'-0"

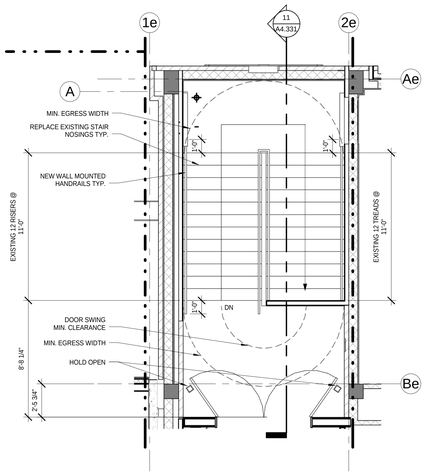

10 PH3A_EAST STAIR LEVEL_03
1/4" = 1'-0"

NOTE: STAIR DIMENSIONS ON ENLARGED STAIR PLANS ARE FROM FACE OF WALL TO EDGE OF CHANNEL, TYP

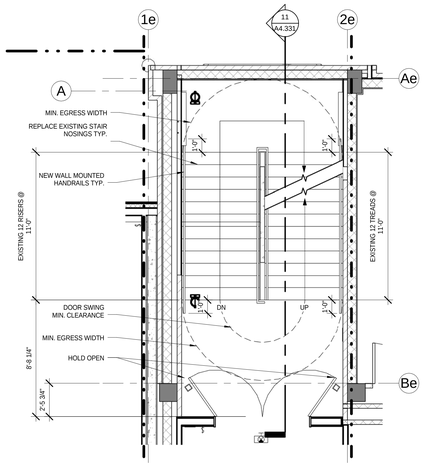

9 PH3A_EAST STAIR LEVEL_02
1/4" = 1'-0"

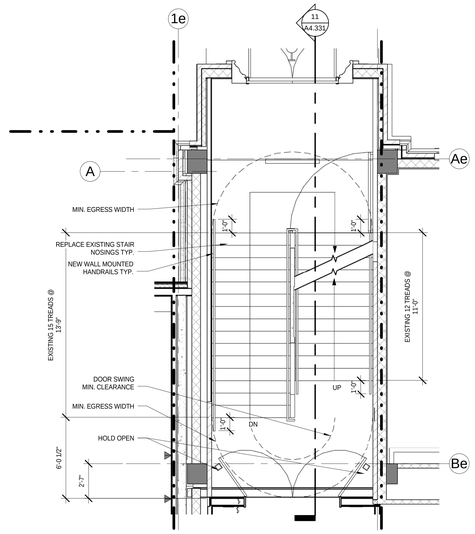

8 PH3A_EAST STAIR LEVEL_01
1/4" = 1'-0"

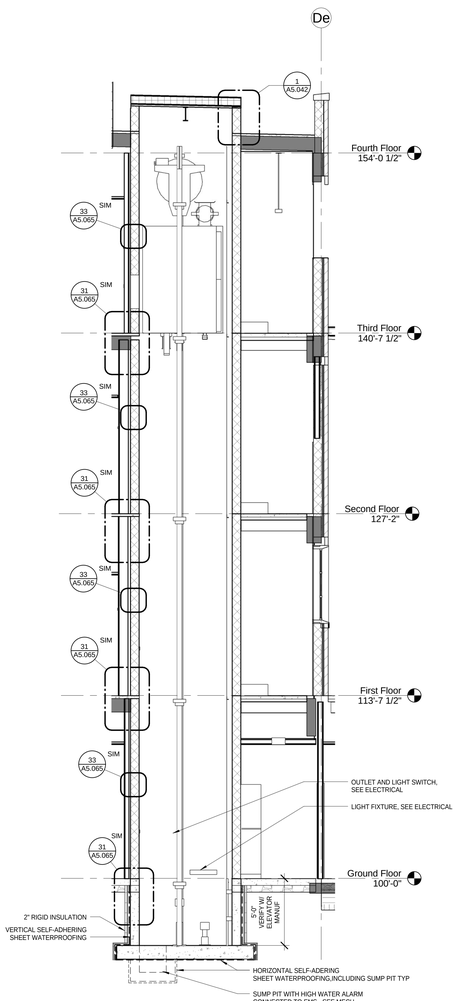

5 PH3A_EAST ELEVATOR - SECTION
1/4" = 1'-0"

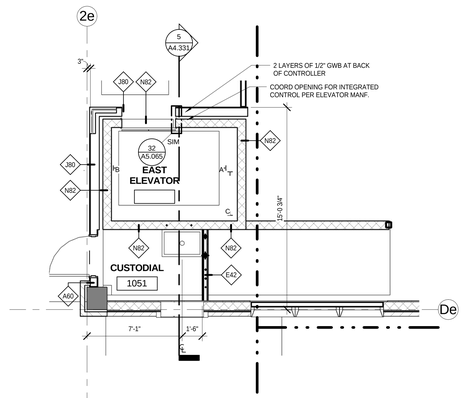

2 PH3A_EAST ELEVATOR LEVEL_01
1/4" = 1'-0"

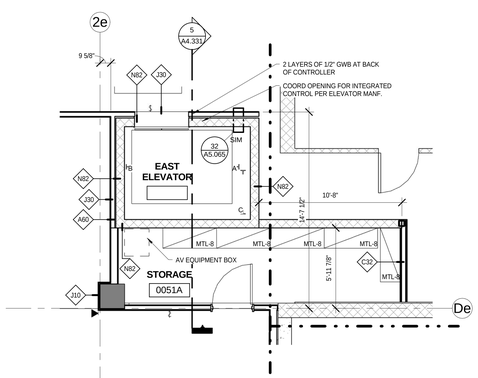

1 PH3A_EAST ELEVATOR LEVEL_00
1/4" = 1'-0"

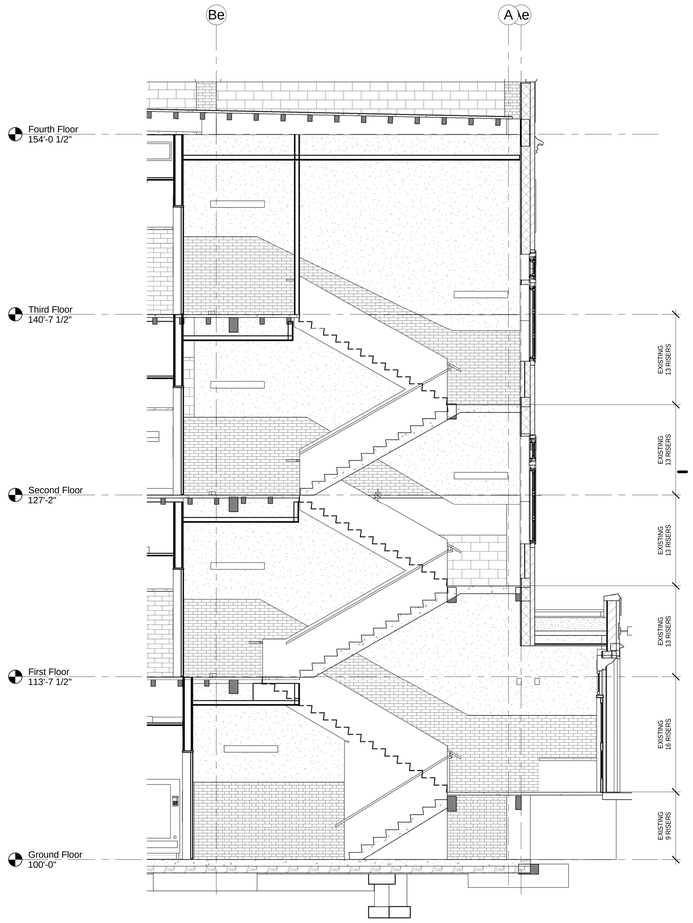

11 PH3A_EAST STAIR - SECTION
1/4" = 1'-0"

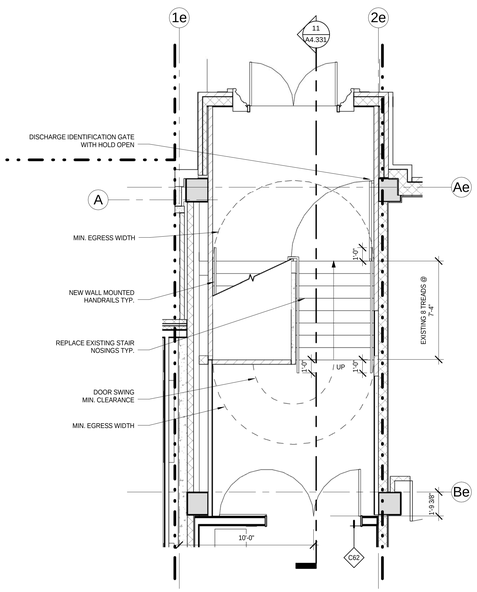

6 PH3A_EAST STAIR LEVEL_00
1/4" = 1'-0"

11/18/2014 2:08:26 PM

bassetti architects
71 Columbia Street, Suite 500
Seattle, Washington 98104
(206) 340 9500

ASSOCIATE ARCHITECT
AMUNDSEN ASSOCIATES LLC
212 E Second Street
Casper, WY 82601
(307) 234-9999

CIVIL ENGINEER
WLC ENGINEERING SURVEYING PLANNING
200 Pronghorn St.
Casper, WY 82601
(307) 266 2524

LANDSCAPE ARCHITECT
SWIFT COMPANY LLC
3131 Western Avenue Suite M423
Seattle, WA 98121
(206) 632 2038

STRUCTURAL ENGINEER
PCS STRUCTURAL SOLUTIONS
1250 Pacific Ave Suite 701
Tacoma, WA 98402
(253) 383-2797

MECHANICAL & ELECTRICAL ENGINEERS
WSP GROUP
600 University Street Suite 500
Seattle, WA 98101
(206) 342 9900

THEATER CONSULTANT
PLA DESIGNS INC.
6230 SW Zabaco Terrace
Aloha, OR 97007
(503) 642 2168

FOOD SERVICE CONSULTANT
JLR DESIGN GROUP
557 Roy Street Suite 175A
Seattle, WA 98109
(206) 625 0070

ACOUSTICAL & A/V CONSULTANT
SPARLING
4100 194th Street SW, Suite 400
Lynnwood, WA 98036
(206) 667 0555

CONSTRUCTION MANAGER AT RISK
AP WYOMING
1800 Carey Avenue, 4th Floor
Cheyenne, Wyoming 82001
(307) 426-4242

LICENSED ARCHITECT
C-2547
DARWIN BROCKMAN
Date 11/20/14
STATE OF WYOMING

0" 1/2" 1" 2"½"
THIS DRAWING IS 36" X 48"
USE THIS SCALE TO VERIFY CORRECT DRAWING SIZE

	REVISIONS	DATE
1	P3A	
	P4	

KEY PLAN

NATRONA COUNTY SCHOOL DISTRICT

Natrona County High School

930 SOUTH ELM STREET
CASPER WY 82601

JOB NO.:	11855.00
ISSUE DATE:	11/17/2014
DRAWN BY:	JRM

PHASE 3A
SE WING -
EAST STAIR &
ELEVATOR
PLANS &
SECTIONS

A4.331

100% Construction Documents

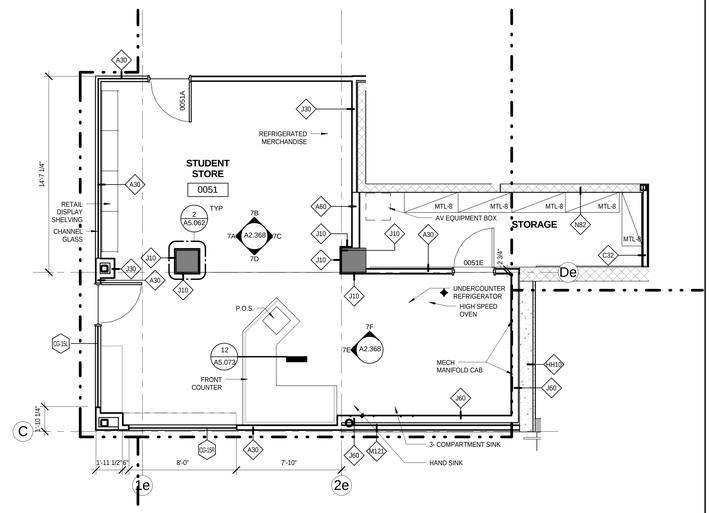

8 PH3A_ENLARGED STUDENT STORE 0051

1/4" = 1'-0"

bassetti architects

71 Columbia Street, Suite 500
Seattle, Washington 98104
(206) 340 9500

ASSOCIATE ARCHITECT
AMUNDSEN ASSOCIATES LLC
212 E Second Street
Casper, WY 82601
(307) 234-9999

CIVIL ENGINEER
WLC ENGINEERING SURVEYING PLANNING
200 Pronghorn St.
Casper, WY 82601
(307) 266 2524

LANDSCAPE ARCHITECT
SWIFT COMPANY LLC
3131 Western Avenue Suite M423
Seattle, WA 98121
(206) 632 2038

STRUCTURAL ENGINEER
PCS STRUCTURAL SOLUTIONS
1250 Pacific Ave Suite 701
Tacoma, WA 98402
(253) 383-2797

MECHANICAL & ELECTRICAL ENGINEERS
WSP GROUP
600 University Street Suite 500
Seattle, WA 98101
(206) 342 9900

THEATER CONSULTANT
PLA DESIGNS INC.
6230 SW Zabaco Terrace
Aloha, OR 97007
(503) 642 2168

FOOD SERVICE CONSULTANT
JLR DESIGN GROUP
557 Roy Street Suite 175A
Seattle, WA 98109
(206) 625 0070

ACOUSTICAL & A/V CONSULTANT
SPARLING
4100 194th Street SW, Suite 400
Lynnwood, WA 98036
(206) 667 0555

CONSTRUCTION MANAGER AT RISK
AP WYOMING
1800 Carey Avenue, 4th Floor
Cheyenne, Wyoming 82001
(307) 426-4242

LICENSED ARCHITECT
C-2547
KEVIN BROOKS
Date 11/20/14
STATE OF WYOMING

0'

THIS DRAWING IS 36" X 48"
USE THIS SCALE TO VERIFY
CORRECT DRAWING SIZE

	REVISIONS	DATE

NATRONA COUNTY SCHOOL DISTRICT

Natrona County High School

930 SOUTH ELM STREET
CASPER WY 82601

JOB NO.: 11855.00
ISSUE DATE: 11/20/2014
DRAWN BY: Author

PHASE 3A
SE WING - ENLARGED PLANS

A4.332

100% Construction Documents

11/17/2014 3:22:33 PM

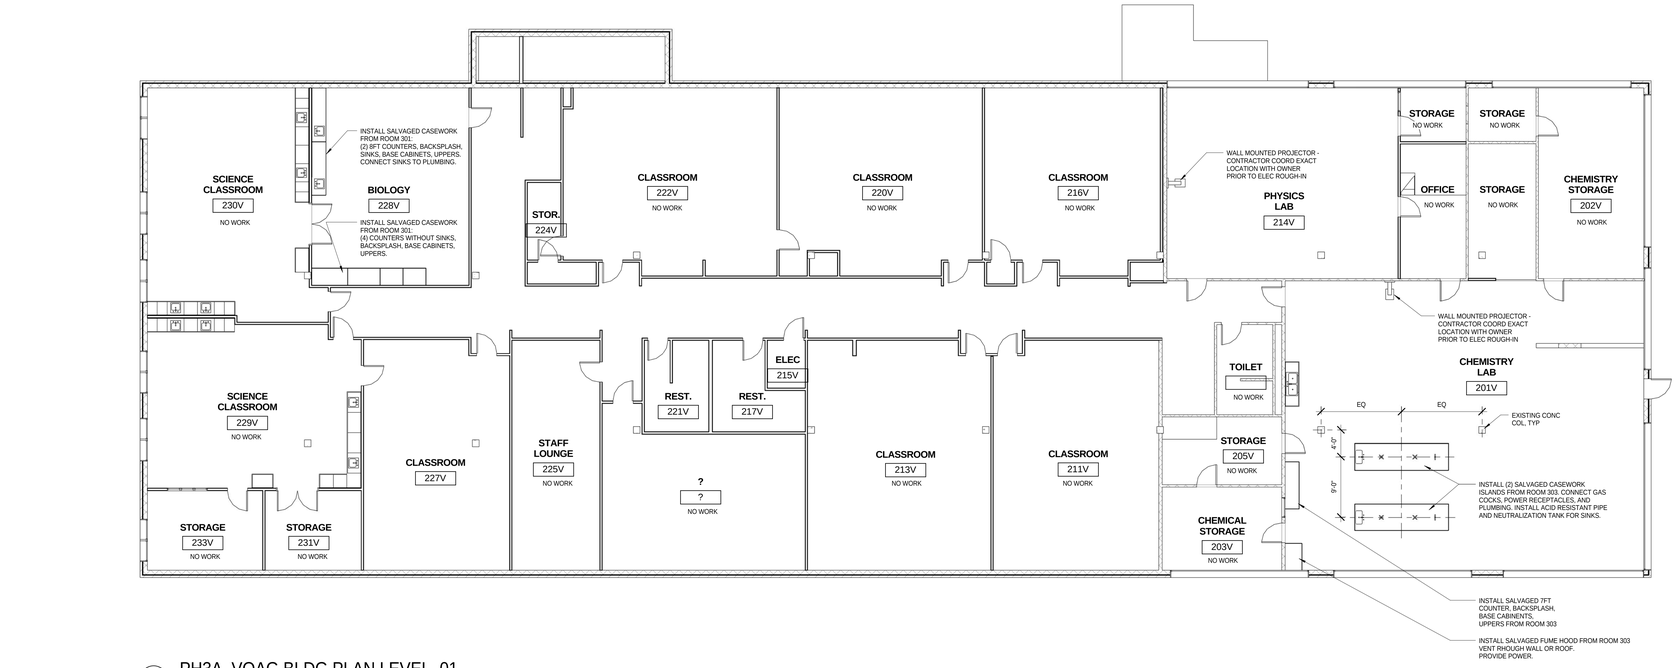

2 PH3A_VOAG BLDG PLAN LEVEL_01

1/8" = 1'-0"

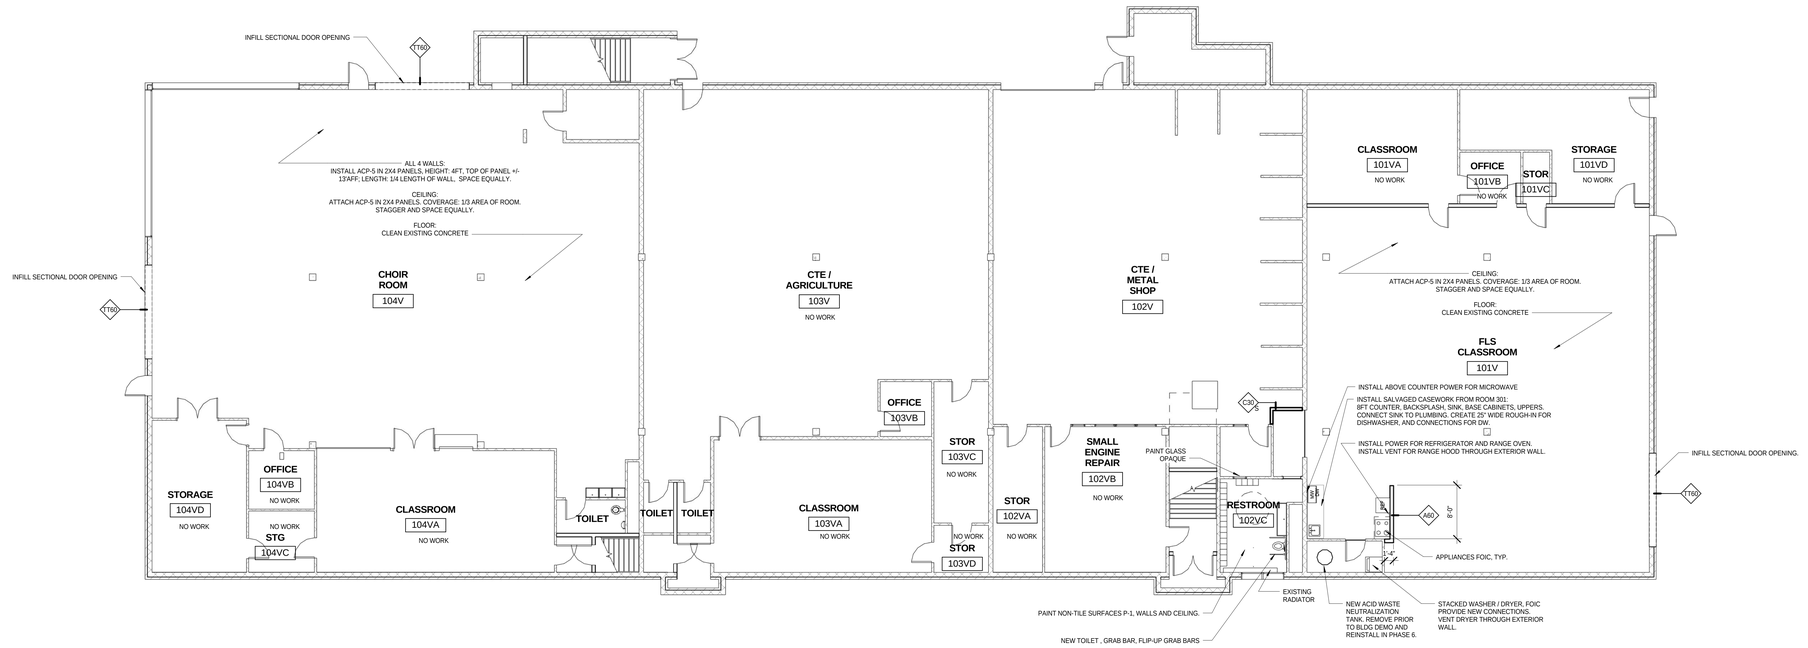

1 PH3A_VOAG BLDG PLAN LEVEL_00

1/8" = 1'-0"

11/18/2014 11:43:55 AM

bassetti architects

71 Columbia Street, Suite 500
Seattle, Washington 98104
(206) 340 9500

ASSOCIATE ARCHITECT
AMUNDSEN ASSOCIATES LLC
212 E Second Street
Casper, WY 82601
(307) 234-9999

CIVIL ENGINEER
WLC ENGINEERING SURVEYING PLANNING
200 Pronghorn St.
Casper, WY 82601
(307) 266 2524

LANDSCAPE ARCHITECT
SWIFT COMPANY LLC
3131 Western Avenue Suite M423
Seattle, WA 98121
(206) 632 2038

STRUCTURAL ENGINEER
PCS STRUCTURAL SOLUTIONS
1250 Pacific Ave Suite 701
Tacoma, WA 98402
(253) 383-2797

MECHANICAL & ELECTRICAL ENGINEERS
WSP GROUP
600 University Street Suite 500
Seattle, WA 98101
(206) 342 9900

THEATER CONSULTANT
PLA DESIGNS INC.
6230 SW Zabaco Terrace
Aloha, OR 97007
(503) 642 2168

FOOD SERVICE CONSULTANT
JLR DESIGN GROUP
557 Roy Street Suite 175A
Seattle, WA 98109
(206) 625 0070

ACOUSTICAL & A/V CONSULTANT
SPARLING
4100 194th Street SW, Suite 400
Lynnwood, WA 98036
(206) 667 0555

CONSTRUCTION MANAGER AT RISK
AP WYOMING
1800 Carey Avenue, 4th Floor
Cheyenne, Wyoming 82001
(307) 426-4242

LICENSED ARCHITECT
C-2547
KEVIN BROOKS
Date 11/20/14
STATE OF WYOMING

0' 1/2" 1" 2'1"

THIS DRAWING IS 36" X 48"
USE THIS SCALE TO VERIFY CORRECT DRAWING SIZE

	REVISIONS	DATE
1		

P3A
P4

KEY PLAN

NATRONA COUNTY SCHOOL DISTRICT

Natrona County High School

930 SOUTH ELM STREET
CASPER WY 82601

JOB NO.: 11855.00
ISSUE DATE: 11/17/2014
DRAWN BY: KMK

PHASE 3A VOAG BLDG MODIFICATIONS

A4.341

100% Construction Documents

NOTE: STAIR DIMENSIONS ON ENLARGED STAIR PLANS ARE FROM FACE OF WALL TO EDGE OF CHANNEL, TYP

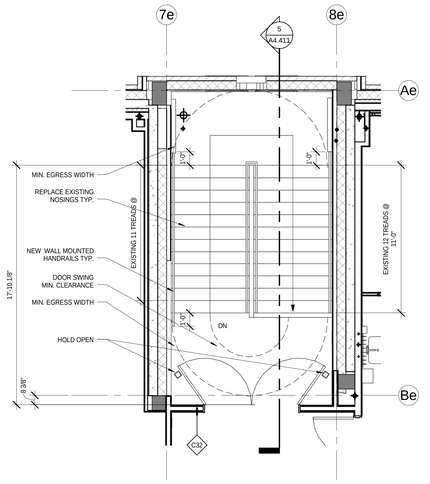

4 PH4_SE STAIR LEVEL_03
1/4" = 1'-0"

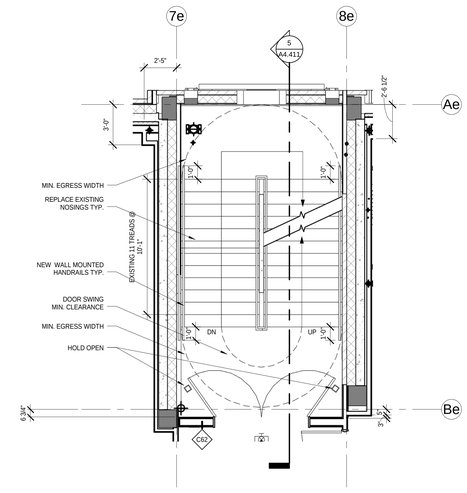

1 PH4_SE STAIR LEVEL_02
1/4" = 1'-0"

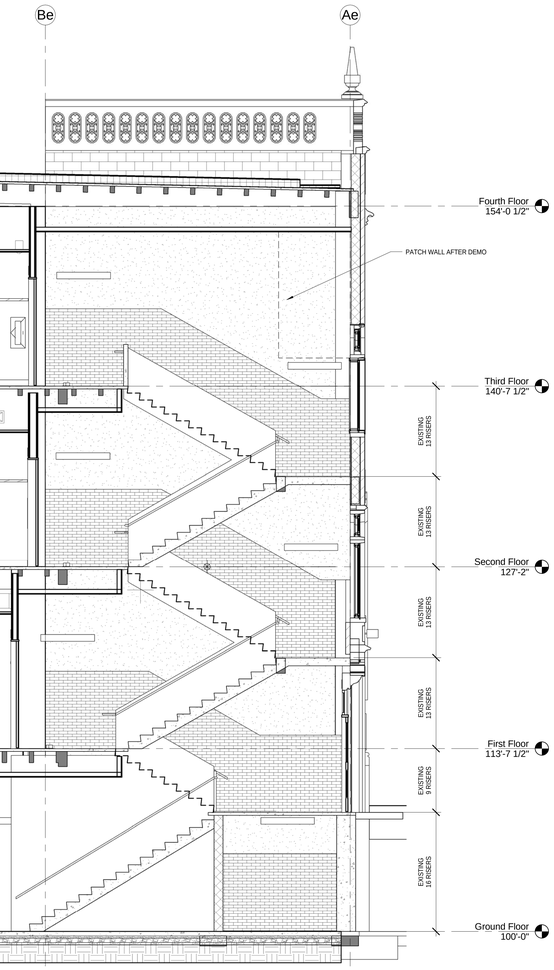

5 PH4_SE STAIR - SECTION
1/4" = 1'-0"

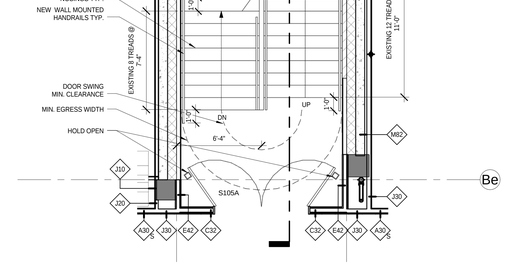

2 PH4_SE STAIR LEVEL_01
1/4" = 1'-0"

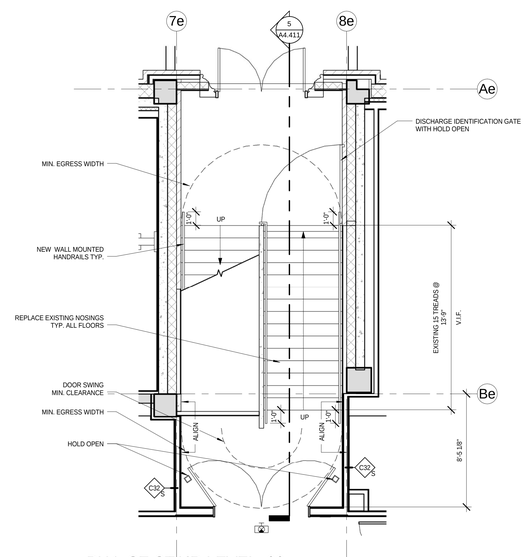

3 PH4_SE STAIR LEVEL_00
1/4" = 1'-0"

bassetti architects
71 Columbia Street, Suite 500
Seattle, Washington 98104
(206) 340 9500

ASSOCIATE ARCHITECT
AMUNDSEN ASSOCIATES LLC
212 E Second Street
Casper, WY 82601
(307) 234-9999

CIVIL ENGINEER
WLC ENGINEERING SURVEYING PLANNING
200 Pronghorn St.
Casper, WY 82601
(307) 266 2524

LANDSCAPE ARCHITECT
SWIFT COMPANY LLC
3131 Western Avenue Suite M423
Seattle, WA 98121
(206) 632 2038

STRUCTURAL ENGINEER
PCS STRUCTURAL SOLUTIONS
1250 Pacific Ave Suite 701
Tacoma, WA 98402
(253) 383-2797

MECHANICAL & ELECTRICAL ENGINEERS
WSP GROUP
600 University Street Suite 500
Seattle, WA 98101
(206) 342 9900

THEATER CONSULTANT
PLA DESIGNS INC.
6230 SW Zabaco Terrace
Aloha, OR 97007
(503) 642 2168

FOOD SERVICE CONSULTANT
JLR DESIGN GROUP
557 Roy Street Suite 175A
Seattle, WA 98109
(206) 625 0070

ACOUSTICAL & A/V CONSULTANT
SPARLING
4100 194th Street SW, Suite 400
Lynnwood, WA 98036
(206) 667 0555

CONSTRUCTION MANAGER AT RISK
AP WYOMING
1800 Carey Avenue, 4th Floor
Cheyenne, Wyoming 82001
(307) 426-4242

LICENSED ARCHITECT
C-2547
DARWIN BROCKETT
Date 11/20/14
STATE OF WYOMING

0" 1/2" 1" 2"
THIS DRAWING IS 36" X 48"
USE THIS SCALE TO VERIFY CORRECT DRAWING SIZE

	REVISIONS	DATE

P3A
P4
KEY PLAN

NATRONA COUNTY SCHOOL DISTRICT

Natrona County High School

930 SOUTH ELM STREET
CASPER WY 82601

JOB NO.: 11855.00
ISSUE DATE: 11/20/2014
DRAWN BY: JRM

PHASE 4
SE WING - SE STAIR PLANS & SECTIONS

A4.411

100% Construction Documents

11/17/2014 3:23:31 PM

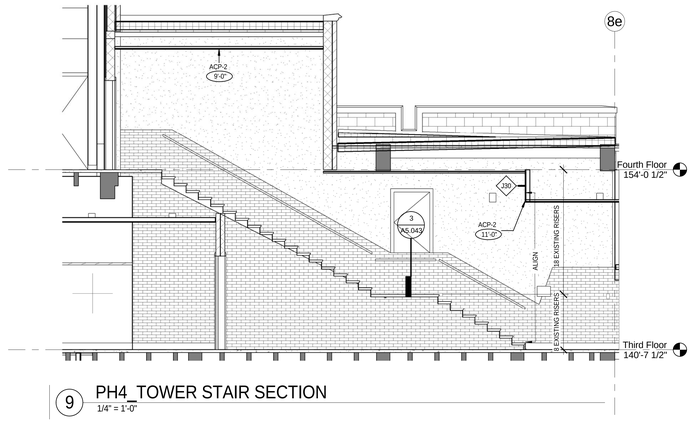

9 PH4_TOWER STAIR SECTION
1/4" = 1'-0"

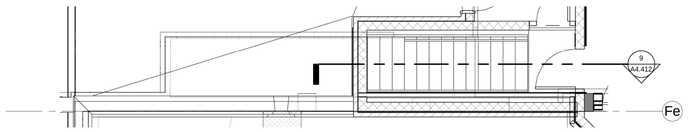

10 PH4_TOWER STAIR PLAN LEVEL_04
1/4" = 1'-0"

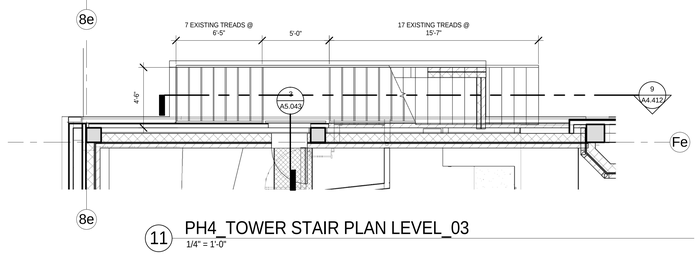

11 PH4_TOWER STAIR PLAN LEVEL_03
1/4" = 1'-0"

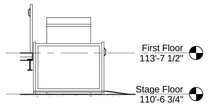

14 PH4 - WHEELCHAIR LIFT SECTION
1/4" = 1'-0"

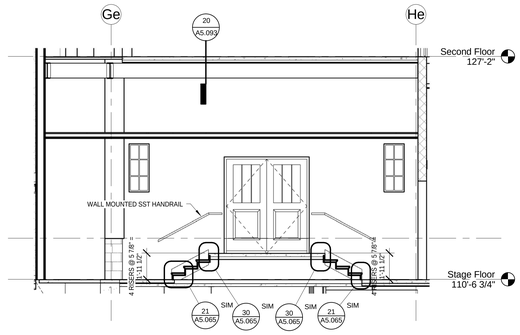

12 PH4_STAGE STAIR - SECTION
1/4" = 1'-0"

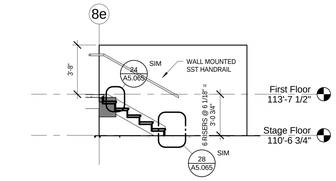

15 PH4_BACK STAGE STAIR - SECTION
1/4" = 1'-0"

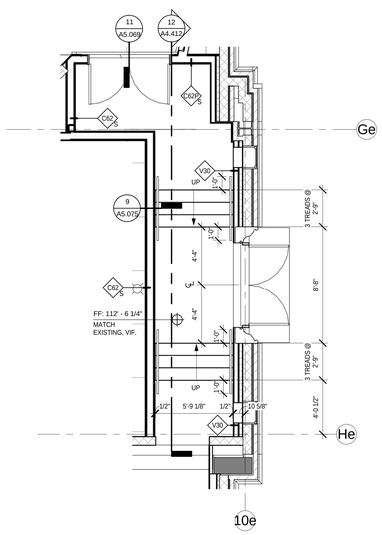

13 PH4_STAGE STAIR LEVEL_01
1/4" = 1'-0"

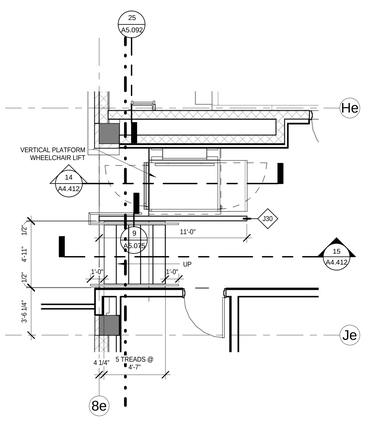

16 PH4_BACK STAGE STAR LEVEL_01
1/4" = 1'-0"

NOTE: STAIR DIMENSIONS ON ENLARGED STAIR PLANS ARE FROM FACE OF WALL TO EDGE OF CHANNEL, TYP

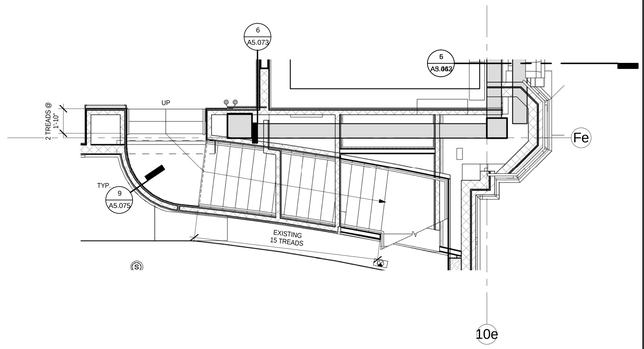

2 PH4_THEATER STAIR SOUTH LEVEL_01
1/4" = 1'-0"

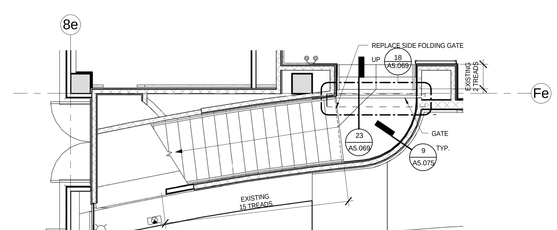

4 PH4_THEATER STAIR NORTH LEVEL_01
1/4" = 1'-0"

bassetti architects

71 Columbia Street, Suite 500
Seattle, Washington 98104
(206) 340 9500

ASSOCIATE ARCHITECT
AMUNDSEN ASSOCIATES LLC
212 E Second Street
Casper, WY 82601
(307) 234-9999

CIVIL ENGINEER
WLC ENGINEERING SURVEYING PLANNING
200 Pronghorn St.
Casper, WY 82601
(307) 266 2524

LANDSCAPE ARCHITECT
SWIFT COMPANY LLC
3131 Western Avenue Suite M423
Seattle, WA 98121
(206) 632 2038

STRUCTURAL ENGINEER
PCS STRUCTURAL SOLUTIONS
1250 Pacific Ave Suite 701
Tacoma, WA 98402
(253) 383-2797

MECHANICAL & ELECTRICAL ENGINEERS
WSP GROUP
600 University Street Suite 500
Seattle, WA 98101
(206) 342 9900

THEATER CONSULTANT
PLA DESIGNS INC.
6230 SW Zabaco Terrace
Aloha, OR 97007
(503) 642 2168

FOOD SERVICE CONSULTANT
JLR DESIGN GROUP
557 Roy Street Suite 175A
Seattle, WA 98109
(206) 625 0070

ACOUSTICAL & A/V CONSULTANT
SPARLING
4100 194th Street SW, Suite 400
Lynnwood, WA 98036
(206) 667 0555

CONSTRUCTION MANAGER AT RISK
AP WYOMING
1800 Carey Avenue, 4th Floor
Cheyenne, Wyoming 82001
(307) 426-4242

LICENSED ARCHITECT
KEVIN BROOKHART
C-2547
Date 11/20/14
STATE OF WYOMING

0" 1/2" 1" 2"
THIS DRAWING IS 36" X 48"
USE THIS SCALE TO VERIFY CORRECT DRAWING SIZE

	REVISIONS	DATE

P4

KEY PLAN

NATRONA COUNTY SCHOOL DISTRICT

Natrona County High School

930 SOUTH ELM STREET
CASPER WY 82601

JOB NO: 11855.00
ISSUE DATE: 11/20/2014
DRAWN BY: JRM

PHASE 4
THEATER WING - THEATER STAIRS PLANS & SECTIONS

A4.412

100% Construction Documents

11/17/2014 3:24:03 PM

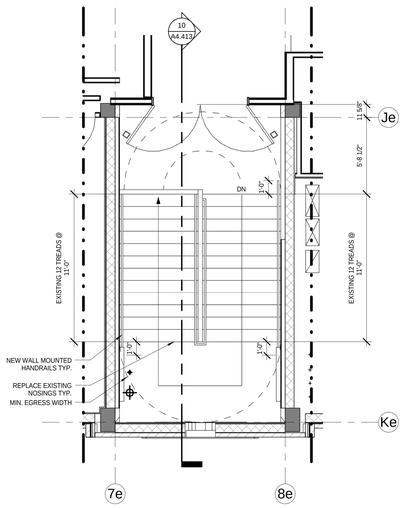

9 PH4A_SW STAIR LEVEL_03
1/4" = 1'-0"

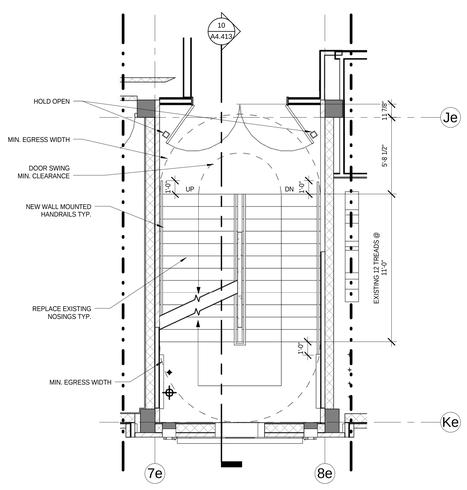

6 PH4A_SW STAIR LEVEL_02
1/4" = 1'-0"

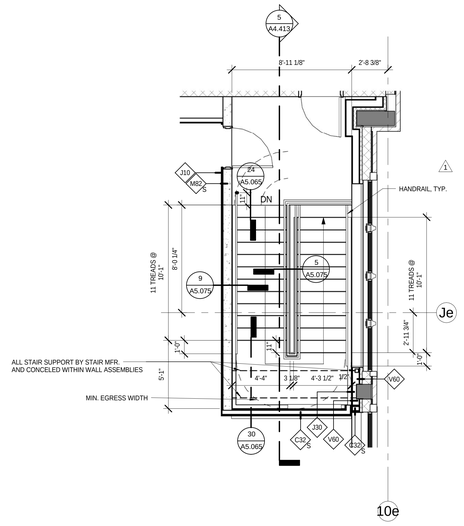

4 PH4_SOUTH STAIR LEVEL_03
1/4" = 1'-0"

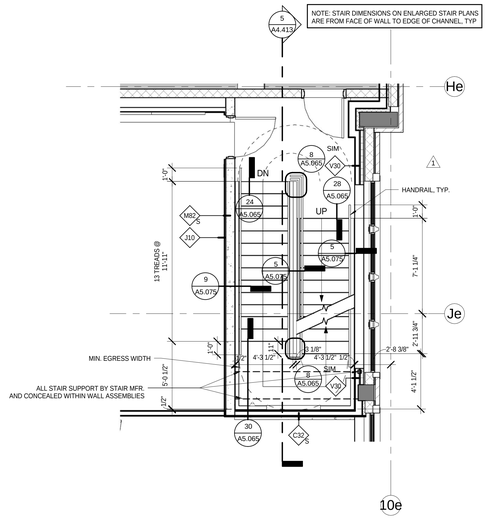

1 PH4_SOUTH STAIR LEVEL_02
1/4" = 1'-0"

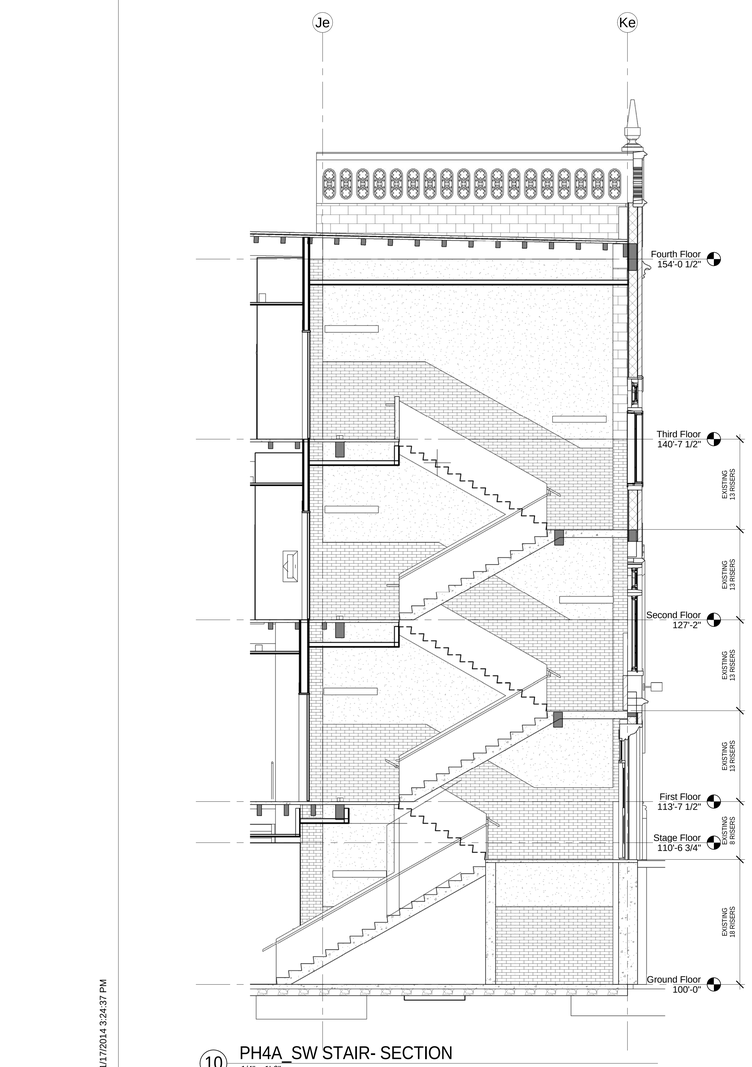

10 PH4A_SW STAIR- SECTION
1/4" = 1'-0"

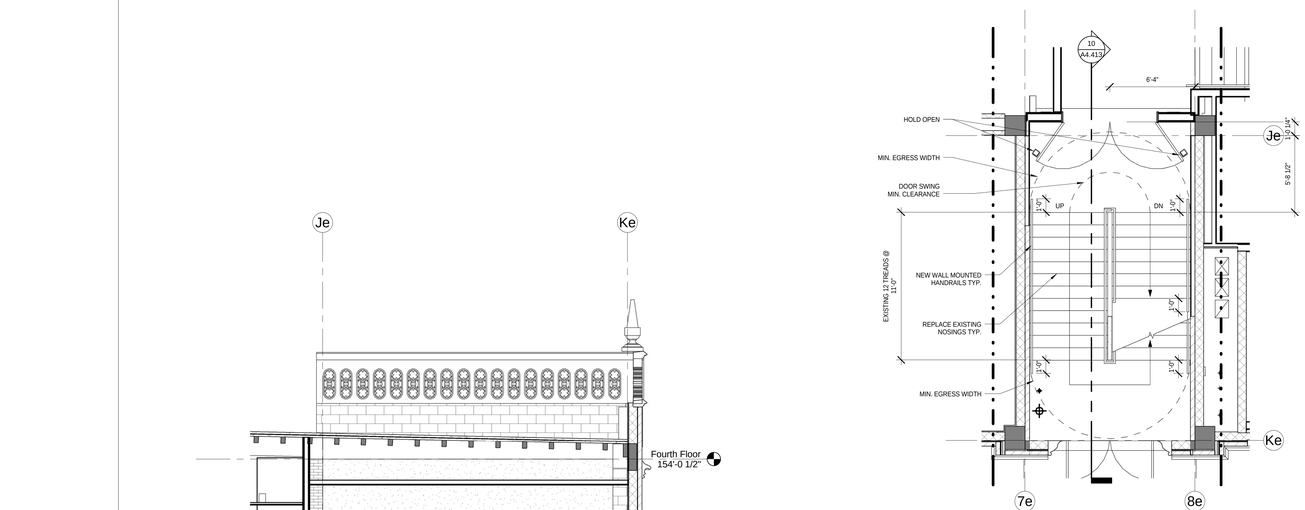

7 PH4A_SW STAIR LEVEL_01
1/4" = 1'-0"

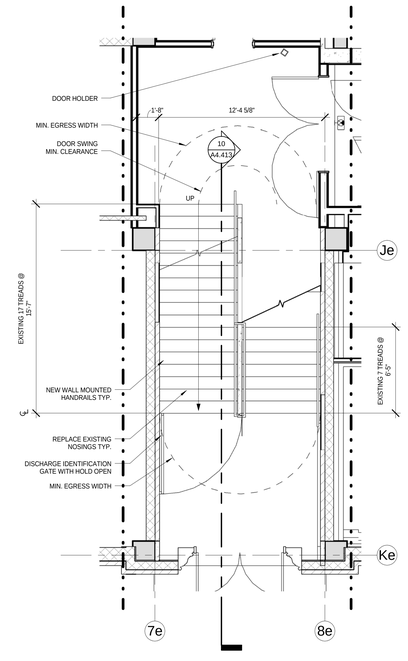

8 PH4A_SW STAIR LEVEL_00
1/4" = 1'-0"

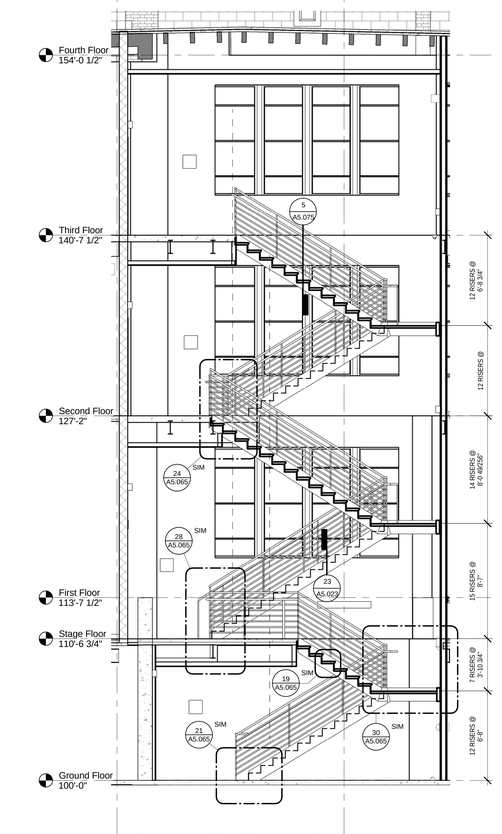

5 PH4_SOUTH STAIR - SECTION 1
1/4" = 1'-0"

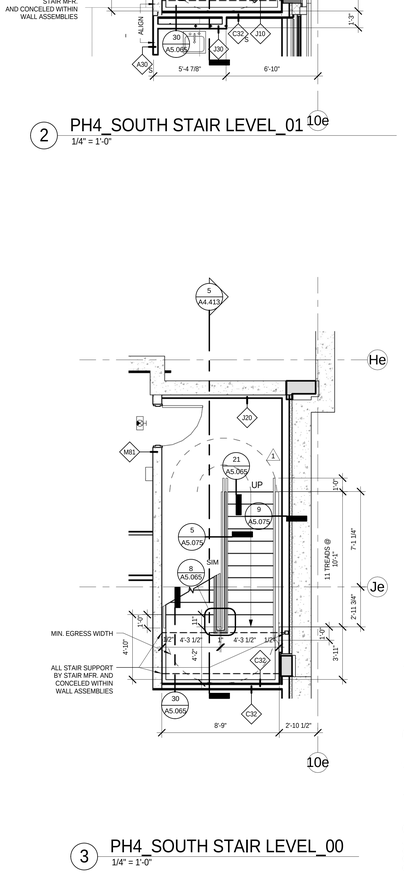

2 PH4_SOUTH STAIR LEVEL_01
1/4" = 1'-0"

3 PH4_SOUTH STAIR LEVEL_00
1/4" = 1'-0"

bassetti architects
71 Columbia Street, Suite 500
Seattle, Washington 98104
(206) 340 9500

ASSOCIATE ARCHITECT
AMUNDSEN ASSOCIATES LLC
212 E Second Street
Casper, WY 82601
(307) 234-9999

CIVIL ENGINEER
WLC ENGINEERING SURVEYING PLANNING
200 Pronghorn St.
Casper, WY 82601
(307) 266 2524

LANDSCAPE ARCHITECT
SWIFT COMPANY LLC
3131 Western Avenue Suite M423
Seattle, WA 98121
(206) 632 2038

STRUCTURAL ENGINEER
PCS STRUCTURAL SOLUTIONS
1250 Pacific Ave Suite 701
Tacoma, WA 98402
(253) 383-2797

MECHANICAL & ELECTRICAL ENGINEERS
WSP GROUP
600 University Street Suite 500
Seattle, WA 98101
(206) 342 9900

THEATER CONSULTANT
PLA DESIGNS INC.
6230 SW Zabaco Terrace
Aloha, OR 97007
(503) 642 2168

FOOD SERVICE CONSULTANT
JLR DESIGN GROUP
557 Roy Street Suite 175A
Seattle, WA 98109
(206) 625 0070

ACOUSTICAL & A/V CONSULTANT
SPARLING
4100 194th Street SW, Suite 400
Lynnwood, WA 98036
(206) 667 0555

CONSTRUCTION MANAGER AT RISK
AP WYOMING
1800 Carey Avenue, 4th Floor
Cheyenne, Wyoming 82001
(307) 426-4242

LICENSED ARCHITECT
C-2547
DARWIN BROCKMAN
Date: 11/20/14
STATE OF WYOMING

0' 1/2" 1" 2"

THIS DRAWING IS 36" X 48"
USE THIS SCALE TO VERIFY CORRECT DRAWING SIZE

1 95% CD-ADDENDUM NO.5 07/03/2014
REVISIONS DATE

P4

KEY PLAN

NATRONA COUNTY SCHOOL DISTRICT

Natrona County High School

930 SOUTH ELM STREET
CASPER WY 82601

JOB NO: 11855.00
ISSUE DATE: 11/20/2014
DRAWN BY: JRM

PHASE 4
THEATER
WING - SOUTH
& SW STAIRS
PLANS &
SECTIONS

A4.413

100% Construction Documents

11/17/2014 3:24:37 PM

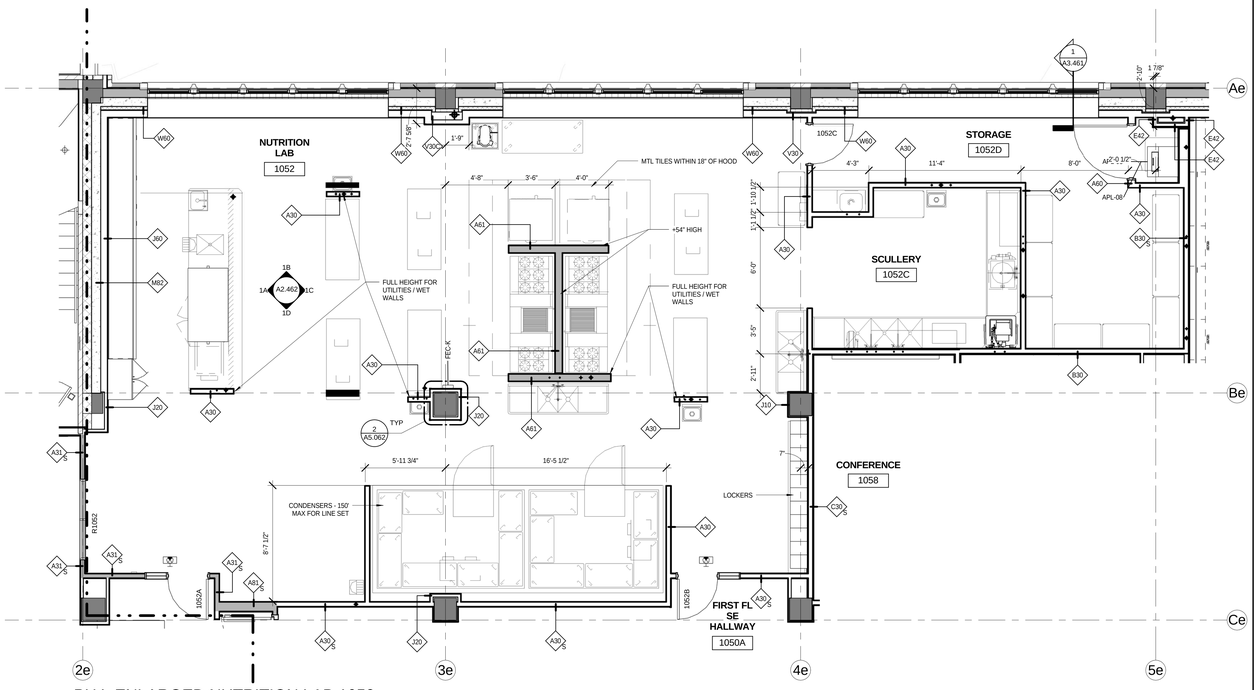

15 PH4_ENLARGED NUTRITION LAB 1052

1/4" = 1'-0"

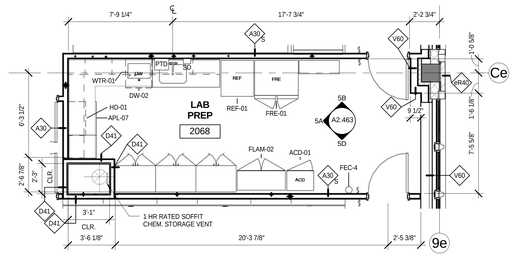

16 PH4_ENLARGED LAB PREP 2068

1/4" = 1'-0"

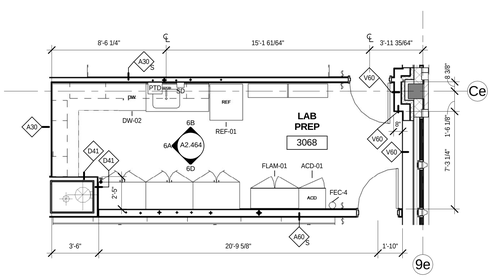

17 PH4_ENLARGED LAB PREP 3068

1/4" = 1'-0"

11/17/2014 3:25:07 PM

100% Construction Documents

bassetti architects

71 Columbia Street, Suite 500
Seattle, Washington 98104
(206) 340 9500

ASSOCIATE ARCHITECT
AMUNDSEN ASSOCIATES LLC
212 E Second Street
Casper, WY 82601
(307) 234-9999

CIVIL ENGINEER
WLC ENGINEERING SURVEYING PLANNING
200 Pronghorn St.
Casper, WY 82601
(307) 266 2524

LANDSCAPE ARCHITECT
SWIFT COMPANY LLC
3131 Western Avenue Suite M423
Seattle, WA 98121
(206) 632 2038

STRUCTURAL ENGINEER
PCS STRUCTURAL SOLUTIONS
1250 Pacific Ave Suite 701
Tacoma, WA 98402
(253) 383-2797

MECHANICAL & ELECTRICAL ENGINEERS
WSP GROUP
600 University Street Suite 500
Seattle, WA 98101
(206) 342 9900

THEATER CONSULTANT
PLA DESIGNS INC.
6230 SW Zabaco Terrace
Aloha, OR 97007
(503) 642 2168

FOOD SERVICE CONSULTANT
JLR DESIGN GROUP
557 Roy Street Suite 175A
Seattle, WA 98109
(206) 625 0070

ACOUSTICAL & A/V CONSULTANT
SPARLING
4100 194th Street SW, Suite 400
Lynnwood, WA 98036
(206) 667 0555

CONSTRUCTION MANAGER AT RISK
AP WYOMING
1800 Carey Avenue, 4th Floor
Cheyenne, Wyoming 82001
(307) 426-4242

LICENSED ARCHITECT
C-2547
KEVIN BROOKS
Date 11/20/14
STATE OF WYOMING

0

THIS DRAWING IS 36" X 48"
USE THIS SCALE TO VERIFY
CORRECT DRAWING SIZE

	REVISIONS	DATE

P4

NATRONA COUNTY SCHOOL DISTRICT

Natrona County High School

930 SOUTH ELM STREET
CASPER WY 82601

JOB NO: 11855.00
ISSUE DATE: 11/20/2014
DRAWN BY: Author

PHASE 4
SE WING
ENLARGED
PLANS

A4.421

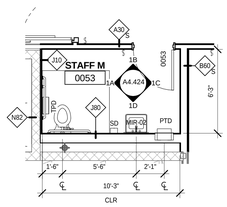

1 0053 ENLARGED STAFF M
1/4" = 1'-0"

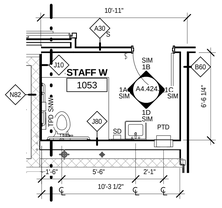

2 1053 ENLARGED STAFF W
1/4" = 1'-0"

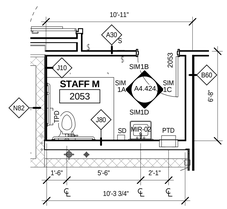

3 2053 ENLARGED STAFF M
1/4" = 1'-0"

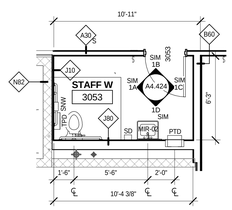

4 3203 ENLARGED STAFF W
1/4" = 1'-0"

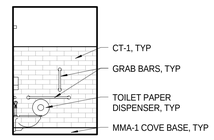

1A 0053 STAFF M NORTH
1/4" = 1'-0"

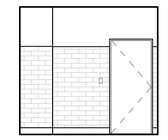

1B 0053 STAFF M EAST
1/4" = 1'-0"

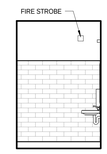

1C 0053 STAFF M SOUTH
1/4" = 1'-0"

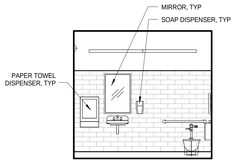

1D 0053 STAFF M WEST
1/4" = 1'-0"

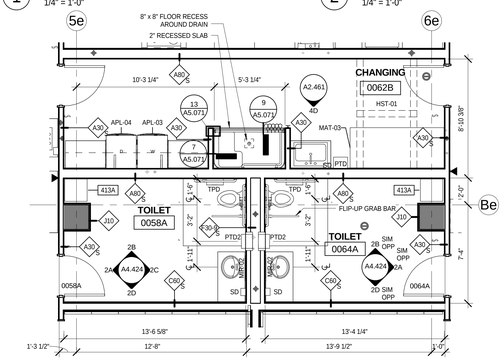

5 0058A & 0064A ENLARGED RESTROOMS
1/4" = 1'-0"

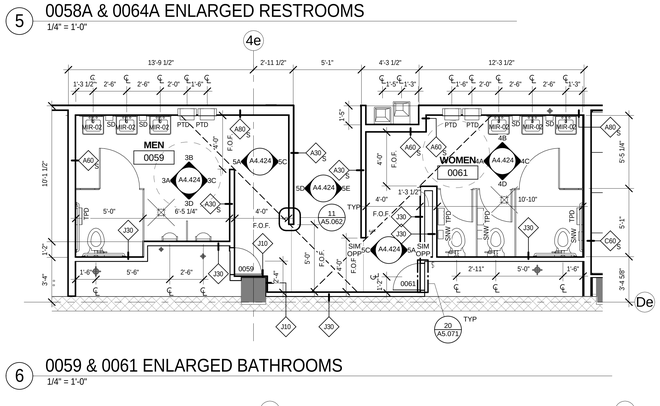

6 0059 & 0061 ENLARGED BATHROOMS
1/4" = 1'-0"

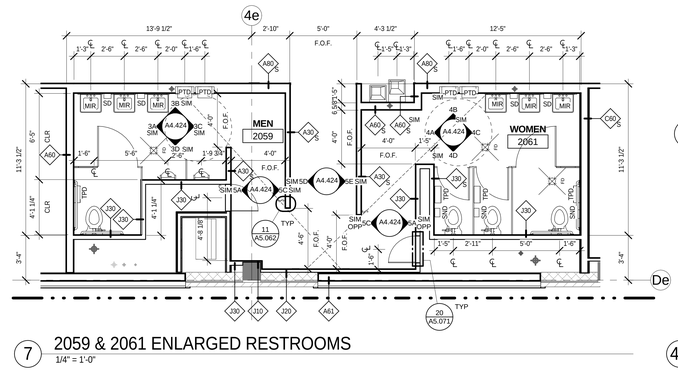

7 2059 & 2061 ENLARGED RESTROOMS
1/4" = 1'-0"

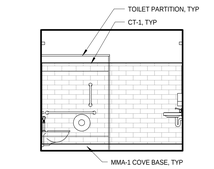

3A 0059 MEN NORTH
1/4" = 1'-0"

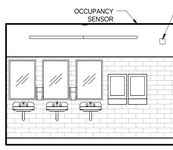

3B 0059 MEN EAST
1/4" = 1'-0"

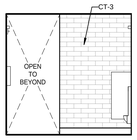

3C 0059 MEN SOUTH
1/4" = 1'-0"

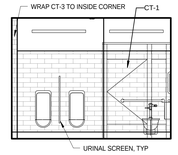

3D 0059 MEN WEST
1/4" = 1'-0"

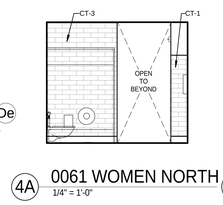

4A 0061 WOMEN NORTH
1/4" = 1'-0"

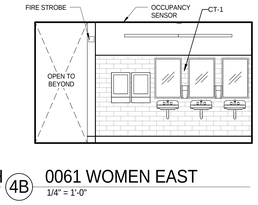

4B 0061 WOMEN EAST
1/4" = 1'-0"

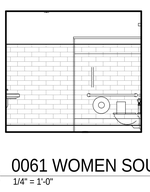

4C 0061 WOMEN SOUTH
1/4" = 1'-0"

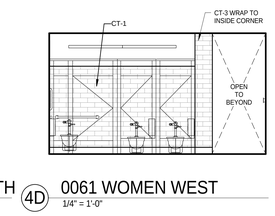

4D 0061 WOMEN WEST
1/4" = 1'-0"

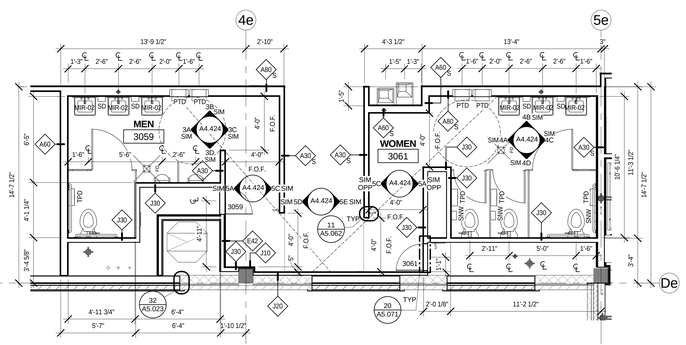

8 3059 & 3061 ENLARGED RESTROOMS
1/4" = 1'-0"

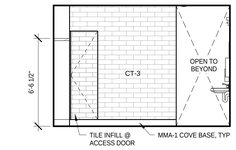

5A PH4_0059 MEN NORTH 2
1/4" = 1'-0"

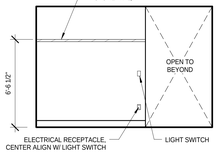

5C 0059 MEN SOUTH 2
1/4" = 1'-0"

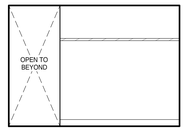

5D 0059 MEN & 0061 WOMEN HALL N.
1/4" = 1'-0"

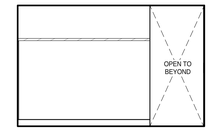

5E 0059 MEN & 0061 WOMEN HALL S.
1/4" = 1'-0"

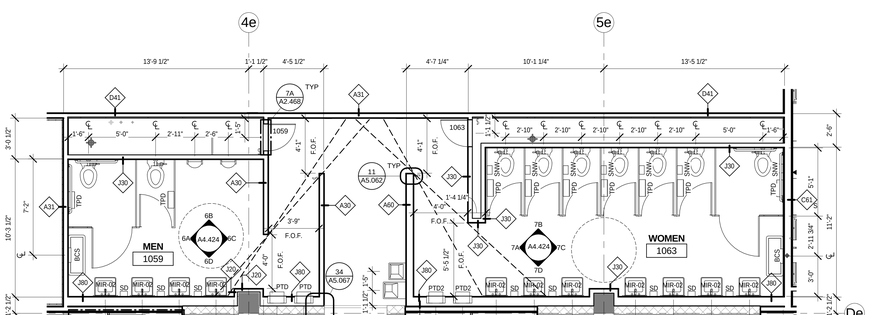

9 1059 & 1063 ENLARGED RESTROOM
1/4" = 1'-0"

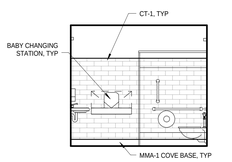

6A 1059 MEN NORTH
1/4" = 1'-0"

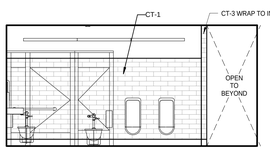

6B 1059 MEN EAST
1/4" = 1'-0"

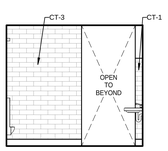

6C 1059 BOYS SOUTH
1/4" = 1'-0"

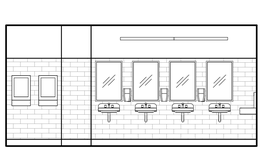

6D 1059 MEN WEST
1/4" = 1'-0"

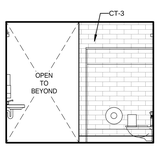

7A 1063 WOMEN NORTH
1/4" = 1'-0"

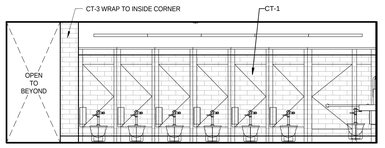

7B 1063 WOMEN EAST
1/4" = 1'-0"

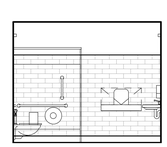

7C 1063 WOMEN SOUTH
1/4" = 1'-0"

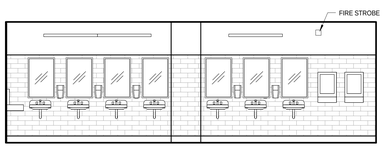

7D 1063 WOMEN WEST
1/4" = 1'-0"

bassetti architects
71 Columbia Street, Suite 500
Seattle, Washington 98104
(206) 340 9500

ASSOCIATE ARCHITECT
AMUNDSEN ASSOCIATES LLC
212 E Second Street
Casper, WY 82601
(307) 234-9999

CIVIL ENGINEER
WLC ENGINEERING SURVEYING PLANNING
200 Pronghorn St.
Casper, WY 82601
(307) 266 2524

LANDSCAPE ARCHITECT
SWIFT COMPANY LLC
3131 Western Avenue Suite M423
Seattle, WA 98121
(206) 632 2038

STRUCTURAL ENGINEER
PCS STRUCTURAL SOLUTIONS
1250 Pacific Ave Suite 701
Tacoma, WA 98402
(253) 383-2797

MECHANICAL & ELECTRICAL ENGINEERS
WSP GROUP
600 University Street Suite 500
Seattle, WA 98101
(206) 342 9900

THEATER CONSULTANT
PLA DESIGNS INC.
6230 SW Zabaco Terrace
Aloha, OR 97007
(503) 642 2168

FOOD SERVICE CONSULTANT
JLR DESIGN GROUP
557 Roy Street Suite 175A
Seattle, WA 98109
(206) 625 0070

ACOUSTICAL & A/V CONSULTANT
SPARLING
4100 194th Street SW, Suite 400
Lynnwood, WA 98036
(206) 667 0555

CONSTRUCTION MANAGER AT RISK
AP WYOMING
1800 Carey Avenue, 4th Floor
Cheyenne, Wyoming 82001
(307) 426-4242

REGISTERED ARCHITECT KEVIN BROOKS C-2547 Date: 11/25/14 STATE OF WYOMING

0' 1/2" 1" 2'?

THIS DRAWING IS 36" X 48"
USE THIS SCALE TO VERIFY CORRECT DRAWING SIZE

REVISIONS	DATE

P4

KEY PLAN

NATRONA COUNTY SCHOOL DISTRICT

Natrona County High School

930 SOUTH ELM STREET
CASPER WY 82601

JOB NO: 11855.00
ISSUE DATE: 11/17/2014
DRAWN BY: ARC, MP

PHASE 4
SE WING
ENLARGED
TOILET PLANS

A4.424

100% Construction Documents

11/18/2014 1:12:11 PM

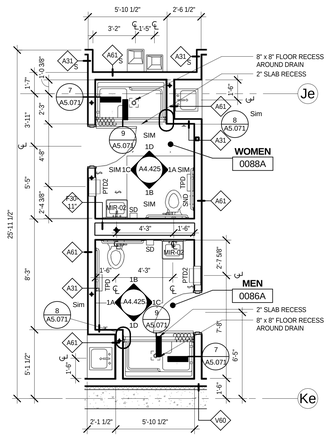

1 0086A & 0088A ENLARGED RESTROOMS
1/4" = 1'-0"

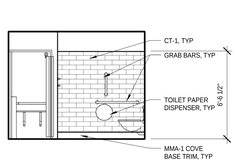

1A 0088A MEN NORTH
1/4" = 1'-0"

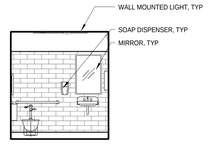

1B 0088A MEN EAST
1/4" = 1'-0"

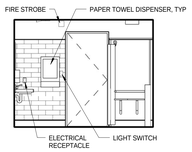

1C 0088A MEN SOUTH
1/4" = 1'-0"

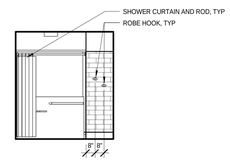

1D 0088A MEN WEST
1/4" = 1'-0"

bassetti architects
71 Columbia Street, Suite 500
Seattle, Washington 98104
(206) 340 9500

ASSOCIATE ARCHITECT
AMUNDSEN ASSOCIATES LLC
212 E Second Street
Casper, WY 82601
(307) 234-9999

CIVIL ENGINEER
WLC ENGINEERING SURVEYING PLANNING
200 Pronghorn St.
Casper, WY 82601
(307) 266 2524

LANDSCAPE ARCHITECT
SWIFT COMPANY LLC
3131 Western Avenue Suite M423
Seattle, WA 98121
(206) 632 2038

STRUCTURAL ENGINEER
PCS STRUCTURAL SOLUTIONS
1250 Pacific Ave Suite 701
Tacoma, WA 98402
(253) 383-2797

MECHANICAL & ELECTRICAL ENGINEERS
WSP GROUP
600 University Street Suite 500
Seattle, WA 98101
(206) 342 9900

THEATER CONSULTANT
PLA DESIGNS INC.
6230 SW Zabaco Terrace
Aloha, OR 97007
(503) 642 2168

FOOD SERVICE CONSULTANT
JLR DESIGN GROUP
557 Roy Street Suite 175A
Seattle, WA 98109
(206) 625 0070

ACOUSTICAL & A/V CONSULTANT
SPARLING
4100 194th Street SW, Suite 400
Lynnwood, WA 98036
(206) 667 0555

CONSTRUCTION MANAGER AT RISK
AP WYOMING
1800 Carey Avenue, 4th Floor
Cheyenne, Wyoming 82001
(307) 426-4242

0' 1/2" 1" 2'9"
THIS DRAWING IS 36" X 48"
USE THIS SCALE TO VERIFY
CORRECT DRAWING SIZE

	REVISIONS	DATE

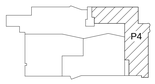

KEY PLAN

NATRONA COUNTY SCHOOL DISTRICT

Natrona County High School

930 SOUTH ELM STREET
CASPER WY 82601

JOB NO. 11855.00
ISSUE DATE: 11/20/2014
DRAWN BY: ARC, MP

PHASE 4
THEATER
WING
ENLARGED
TOILET PLANS

A4.425

100% Construction Documents

11/17/2014 3:26:56 PM

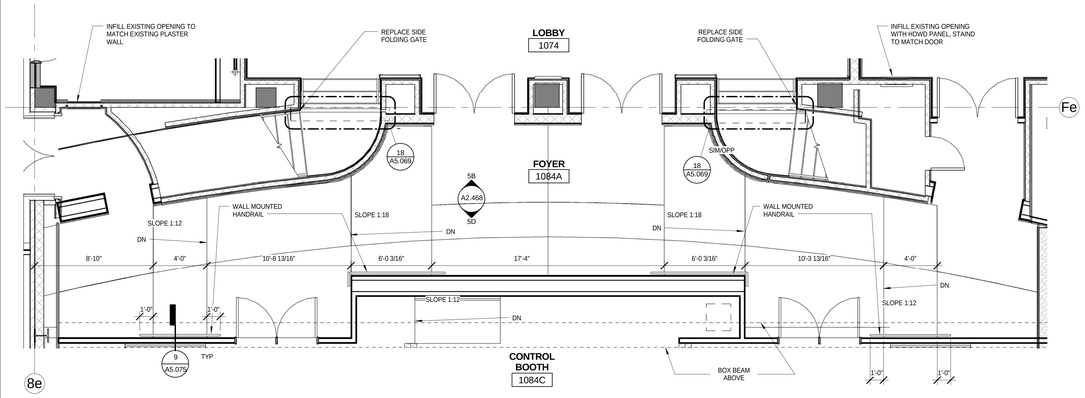

2 PH4_THEATER WING ENLARGED PLANS LEVEL_01_FOYER
1/4" = 1'-0"

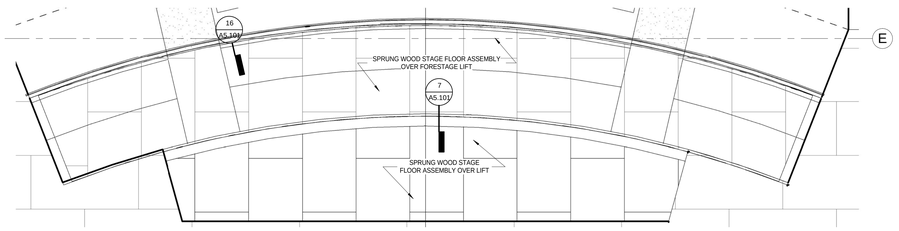

3 PH4_THEATER WING ENLARGED PLAN LEVE 01 - ALTERNATE NO. 2
1/4" = 1'-0"

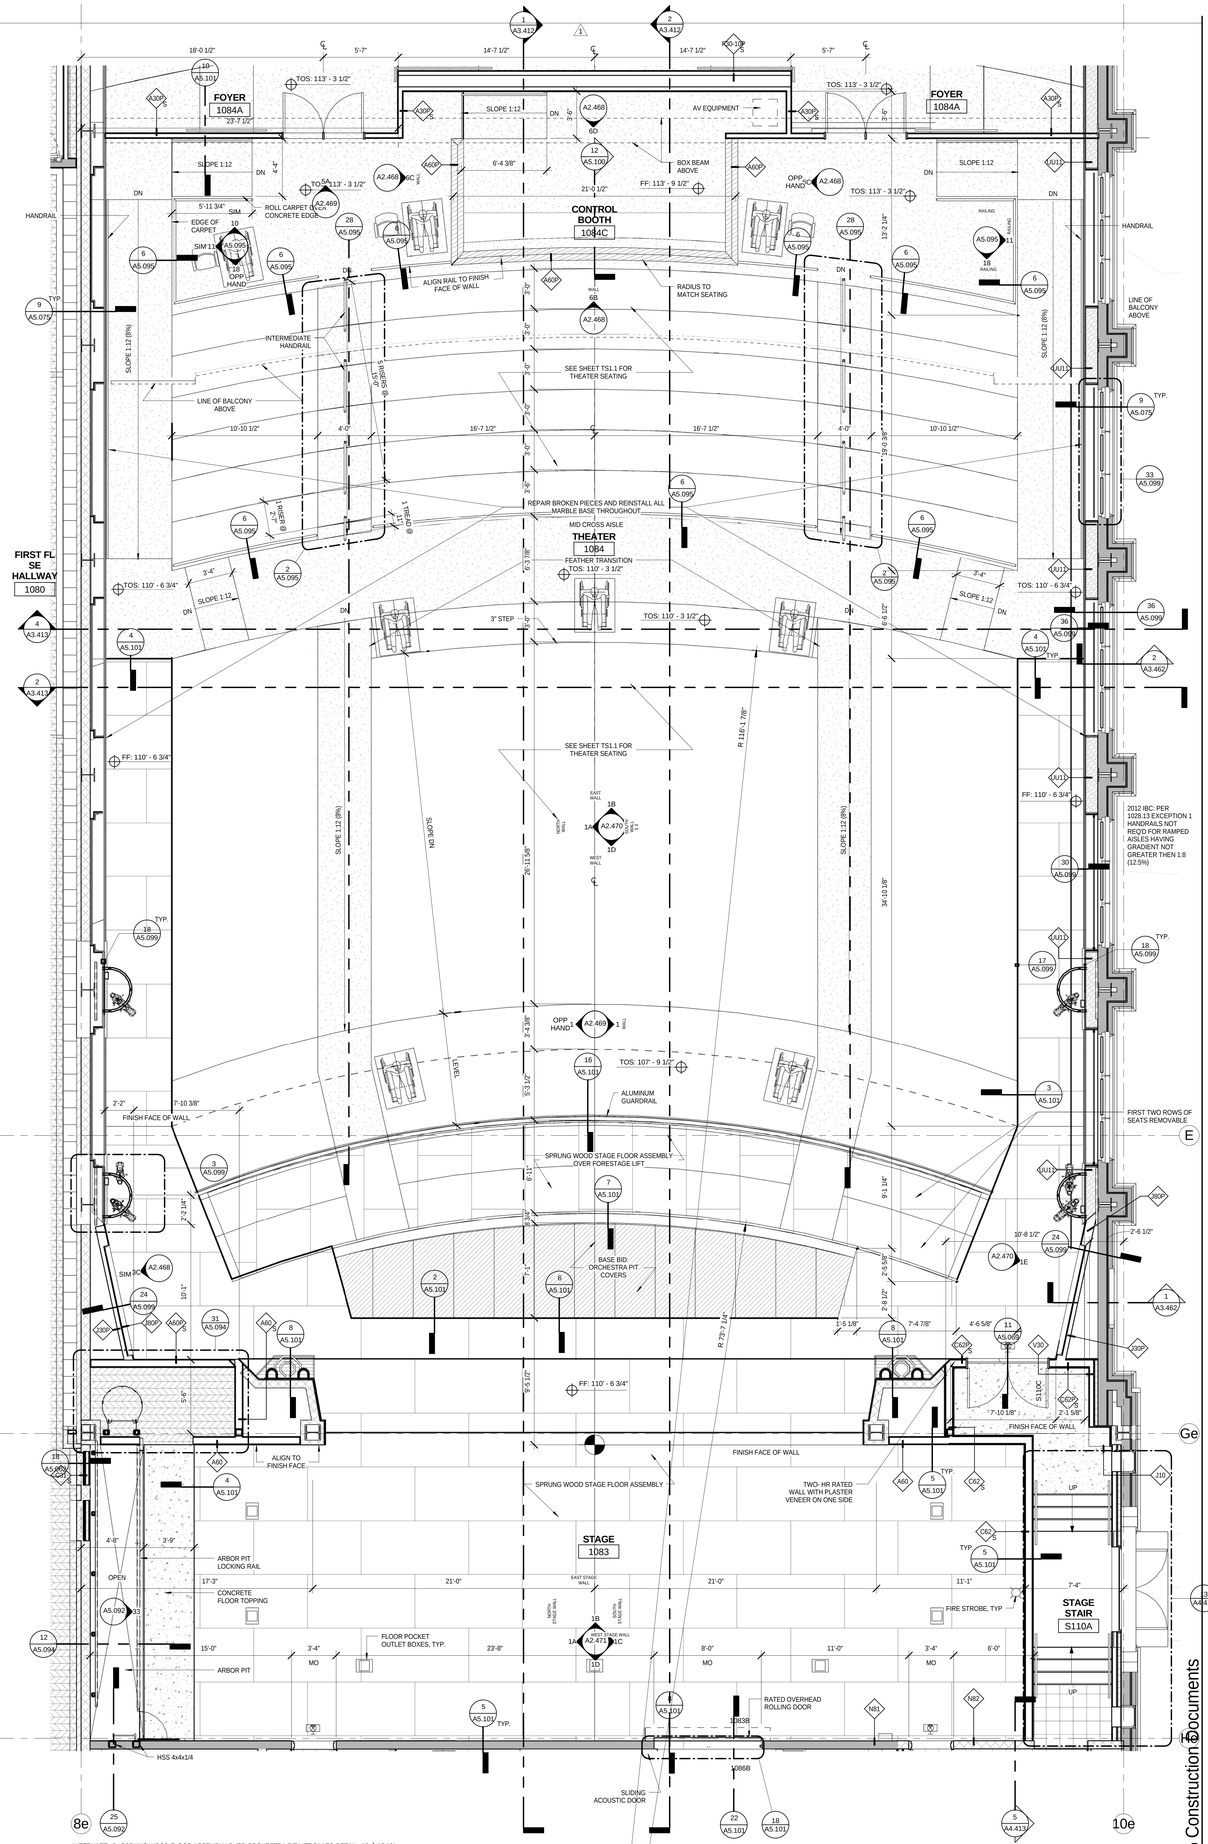

ALTERNATE #2: SPRUNG WOOD FLOOR ASSEMBLY OVER ORCHESTRA PIT LIFT SIM TO DETAIL: 16 / A5.101

1 PH4_THEATER WING ENLARGED PLAN LEVEL_01
1/4" = 1'-0"

LEGEND - THEATER PLAN

- CARPET
- CONCRETE
- SPRUNG WOOD STAGE FLOOR ASSEMBLY
- ORCHESTRA PIT COVERS

GENERAL NOTES - THEATER PLANS

1. FOR ADDITIONAL FINISH INFORMATION, SEE FINISH PLAN 1 / A10.412

11/17/2014 3:28:07 PM

bassetti architects
71 Columbia Street, Suite 500
Seattle, Washington 98104
(206) 340 9500

ASSOCIATE ARCHITECT
AMUNDSEN ASSOCIATES LLC
212 E Second Street
Casper, WY 82601
(307) 234-9999

CIVIL ENGINEER
WLC ENGINEERING SURVEYING PLANNING
200 Pronghorn St.
Casper, WY 82601
(307) 266 2524

LANDSCAPE ARCHITECT
SWIFT COMPANY LLC
3131 Western Avenue Suite M423
Seattle, WA 98121
(206) 632 2038

STRUCTURAL ENGINEER
PCS STRUCTURAL SOLUTIONS
1250 Pacific Ave Suite 701
Tacoma, WA 98402
(253) 383-2797

MECHANICAL & ELECTRICAL ENGINEERS
WSP GROUP
600 University Street Suite 500
Seattle, WA 98101
(206) 342 9900

THEATER CONSULTANT
PLA DESIGNS INC.
6230 SW Zabaco Terrace
Aloha, OR 97007
(503) 642 2168

FOOD SERVICE CONSULTANT
JLR DESIGN GROUP
557 Roy Street Suite 175A
Seattle, WA 98109
(206) 625 0070

ACOUSTICAL & A/V CONSULTANT
SPARLING
4100 194th Street SW, Suite 400
Lynnwood, WA 98036
(206) 667 0555

CONSTRUCTION MANAGER AT RISK
AP WYOMING
1800 Carey Avenue, 4th Floor
Cheyenne, Wyoming 82001
(307) 426-4242

LICENSED ARCHITECT KEVIN BROOKHART C-2547 Date: 11/25/14 STATE OF WYOMING

0 1/2" 1" 2"

THIS DRAWING IS 36" X 48" USE THIS SCALE TO VERIFY CORRECT DRAWING SIZE

1	95% CD-ADDENDUM NO.3	06/25/2014
Δ	REVISIONS	DATE

NATRONA COUNTY SCHOOL DISTRICT

Natrona County High School

930 SOUTH ELM STREET
CASPER WY 82601

JOB NO: 11855.00
ISSUE DATE: 11/20/2014
DRAWN BY: KW

100% Construction Documents

PHASE 4 THEATER WING ENLARGED PLANS - FIRST FLOOR

A4.426

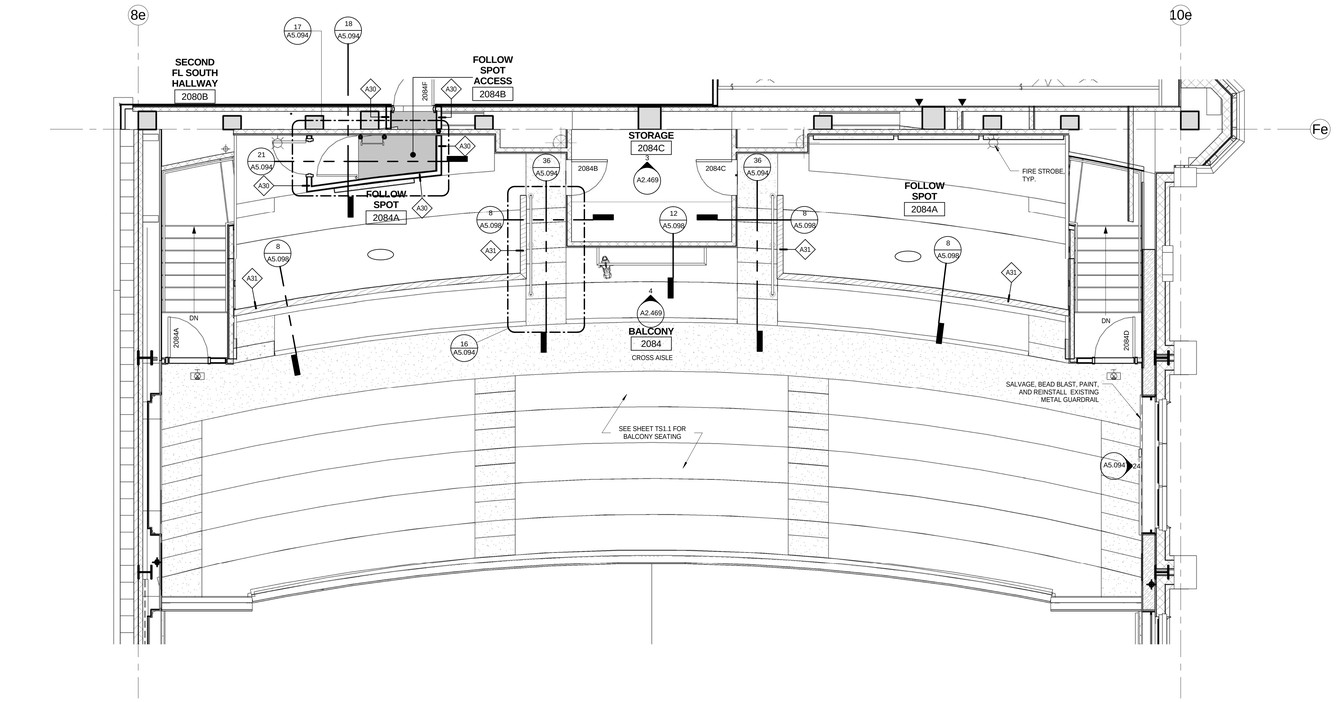

1 PH4_THEATER WING ENLARGED PLAN LEVEL_02
1/4" = 1'-0"

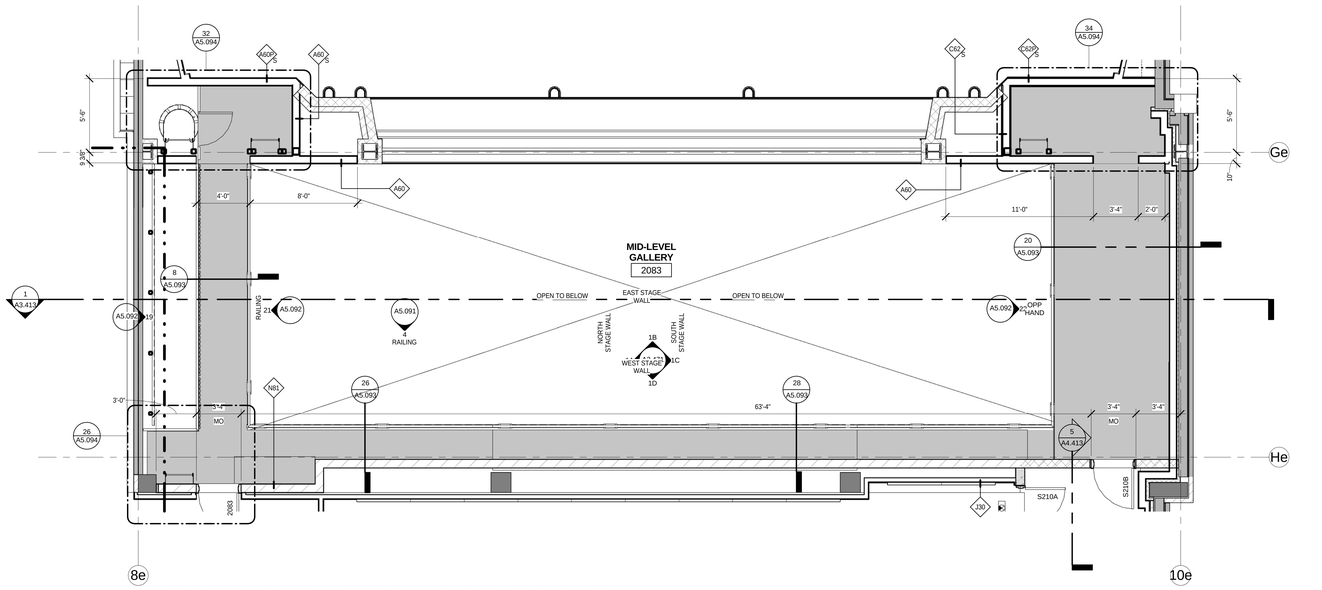

2 PH4_THEATER WING ENLARGED PLANS LEVEL_02_BACK OF HOUSE
1/4" = 1'-0"

bassetti architects
71 Columbia Street, Suite 500
Seattle, Washington 98104
(206) 340 9500

ASSOCIATE ARCHITECT
AMUNDSEN ASSOCIATES LLC
212 E Second Street
Casper, WY 82601
(307) 234-9999

CIVIL ENGINEER
WLC ENGINEERING SURVEYING PLANNING
200 Pronghorn St.
Casper, WY 82601
(307) 266 2524

LANDSCAPE ARCHITECT
SWIFT COMPANY LLC
3131 Western Avenue Suite M423
Seattle, WA 98121
(206) 632 2038

STRUCTURAL ENGINEER
PCS STRUCTURAL SOLUTIONS
1250 Pacific Ave Suite 701
Tacoma, WA 98402
(253) 383-2797

MECHANICAL & ELECTRICAL ENGINEERS
WSP GROUP
600 University Street Suite 500
Seattle, WA 98101
(206) 342 9900

THEATER CONSULTANT
PLA DESIGNS INC.
6230 SW Zabaco Terrace
Aloha, OR 97007
(503) 642 2168

FOOD SERVICE CONSULTANT
JLR DESIGN GROUP
557 Roy Street Suite 175A
Seattle, WA 98109
(206) 625 0070

ACOUSTICAL & A/V CONSULTANT
SPARLING
4100 194th Street SW, Suite 400
Lynnwood, WA 98036
(206) 667 0555

CONSTRUCTION MANAGER AT RISK
AP WYOMING
1800 Carey Avenue, 4th Floor
Cheyenne, Wyoming 82001
(307) 426-4242

LICENSED ARCHITECT
C-2547
KEVIN BROOKS
Date 11/20/14
STATE OF WYOMING

0" 1/2" 1" 2"
THIS DRAWING IS 36" X 48"
USE THIS SCALE TO VERIFY CORRECT DRAWING SIZE

	REVISIONS	DATE

NATRONA COUNTY SCHOOL DISTRICT

Natrona County High School

930 SOUTH ELM STREET
CASPER WY 82601

JOB NO: 11855.00
ISSUE DATE: 11/20/2014
DRAWN BY: KW

PHASE 4 THEATER WING ENLARGED PLAN - SECOND FLOOR

A4.427

100% Construction Documents

11/17/2014 3:28:34 PM

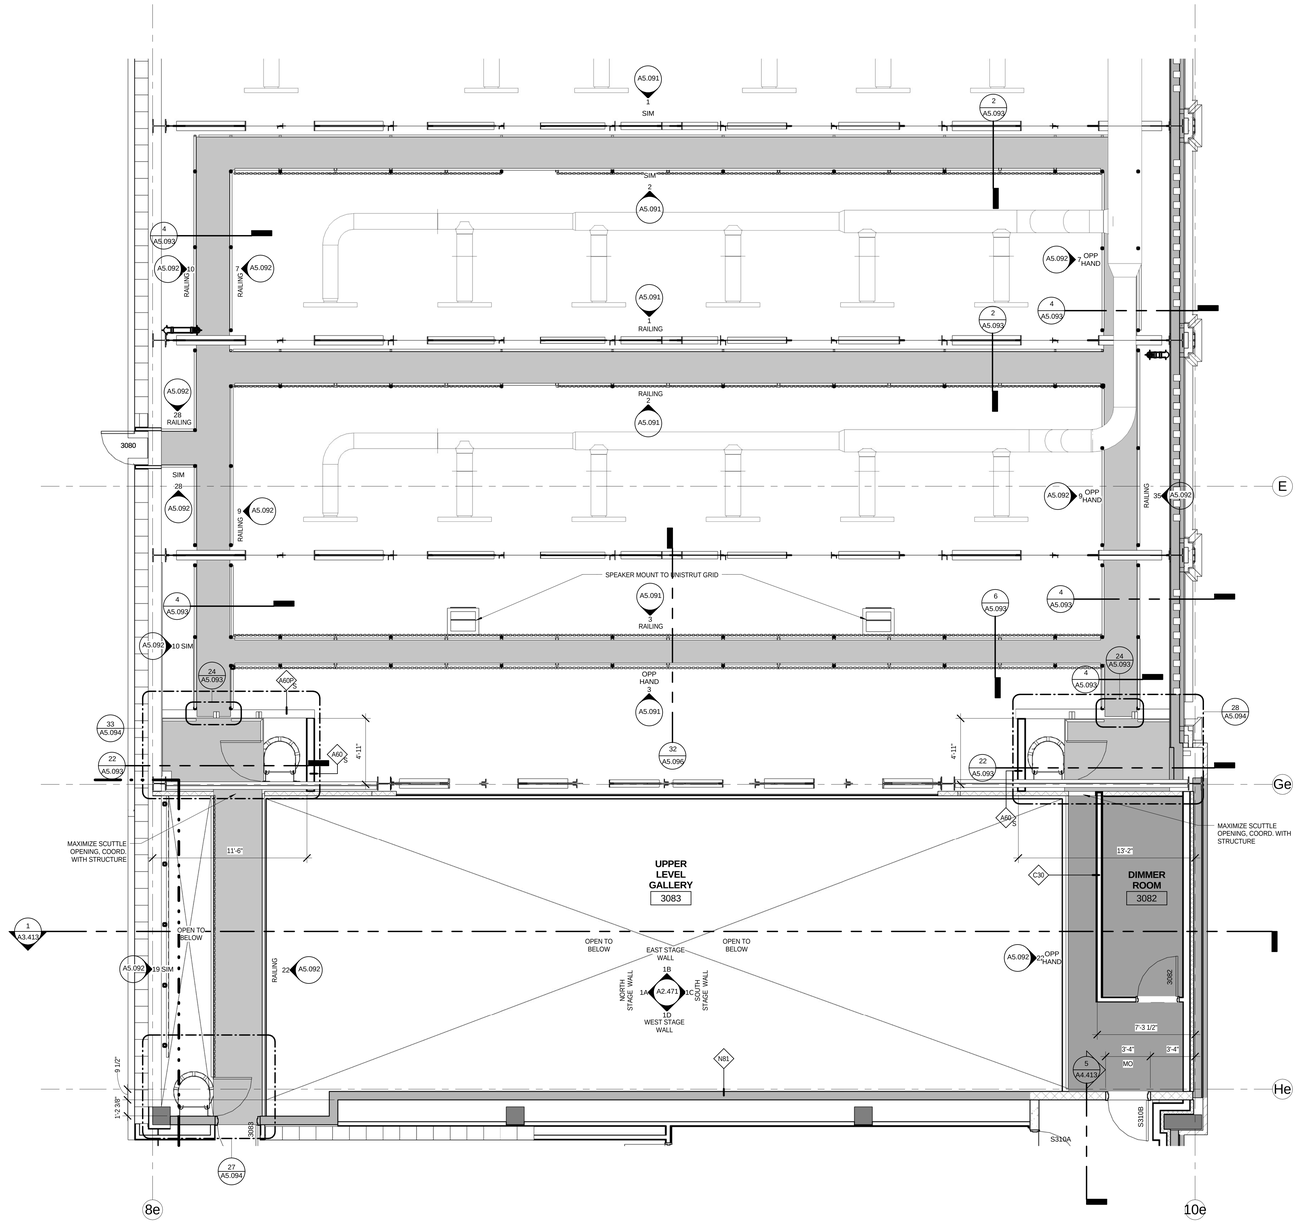

1 PH4_THEATER WING ENLARGED PLAN LEVEL_03
1/4" = 1'-0"

bassetti architects

71 Columbia Street, Suite 500
Seattle, Washington 98104
(206) 340 9500

ASSOCIATE ARCHITECT
AMUNDSEN ASSOCIATES LLC
212 E Second Street
Casper, WY 82601
(307) 234-9999

CIVIL ENGINEER
WLC ENGINEERING SURVEYING PLANNING
200 Pronghorn St.
Casper, WY 82601
(307) 266 2524

LANDSCAPE ARCHITECT
SWIFT COMPANY LLC
3131 Western Avenue Suite M423
Seattle, WA 98121
(206) 632 2038

STRUCTURAL ENGINEER
PCS STRUCTURAL SOLUTIONS
1250 Pacific Ave Suite 701
Tacoma, WA 98402
(253) 383-2797

MECHANICAL & ELECTRICAL ENGINEERS
WSP GROUP
600 University Street Suite 500
Seattle, WA 98101
(206) 342 9900

THEATER CONSULTANT
PLA DESIGNS INC.
6230 SW Zabaco Terrace
Aloha, OR 97007
(503) 642 2168

FOOD SERVICE CONSULTANT
JLR DESIGN GROUP
557 Roy Street Suite 175A
Seattle, WA 98109
(206) 625 0070

ACOUSTICAL & A/V CONSULTANT
SPARLING
4100 194th Street SW, Suite 400
Lynnwood, WA 98036
(206) 667 0555

CONSTRUCTION MANAGER AT RISK
AP WYOMING
1800 Carey Avenue, 4th Floor
Cheyenne, Wyoming 82001
(307) 426-4242

LICENSED ARCHITECT
C-2547
JAMES BROCKMAN
Date 11/20/14
STATE OF WYOMING

0" 1/2" 1" 2"
THIS DRAWING IS 30" X 48"
USE THIS SCALE TO VERIFY CORRECT DRAWING SIZE

	REVISIONS	DATE

NATRONA COUNTY SCHOOL DISTRICT

Natrona County High School

930 SOUTH ELM STREET
CASPER WY 82601

JOB NO: 11855.00
ISSUE DATE: 11/20/2014
DRAWN BY: Author

PHASE 4
THEATER WING ENLARGED PLAN - THIRD FLOOR

A4.428

100% Construction Documents

11/17/2014 3:28:52 PM

NOTE: STAIR DIMENSIONS ON ENLARGED STAIR PLANS ARE FROM FACE OF WALL TO EDGE OF CHANNEL, TYP

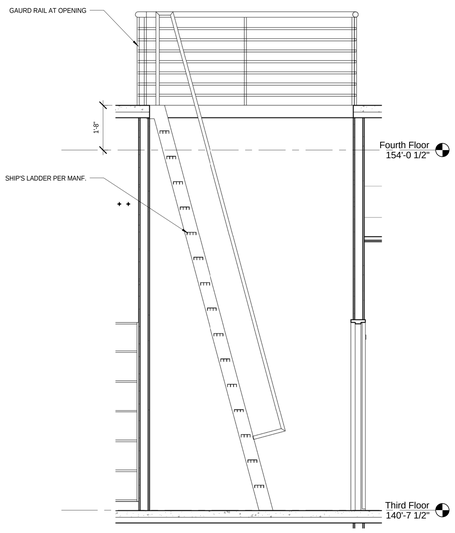

12 PH5_SHIP LADDER STAIR SECTION
1/2" = 1'-0"

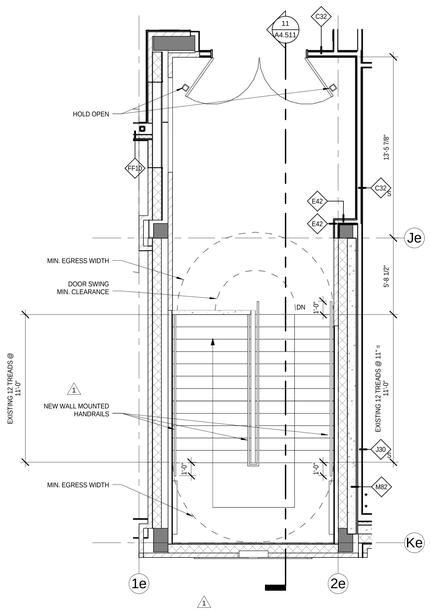

10 PH5_WEST STAIR LEVEL_03
1/4" = 1'-0"

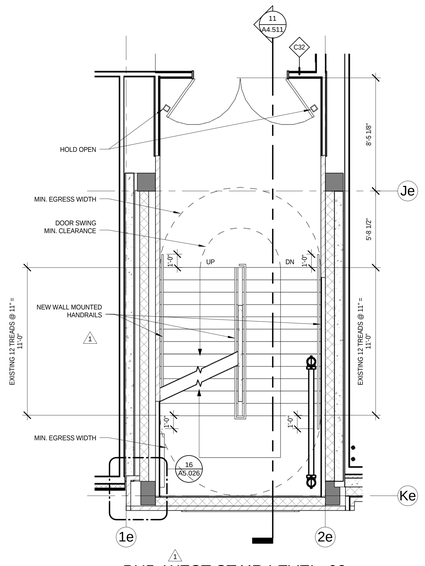

7 PH5_WEST STAIR LEVEL_02
1/4" = 1'-0"

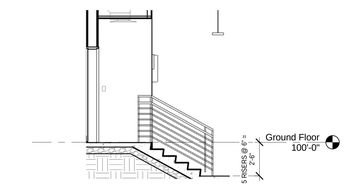

4 PH5_INSTRUMENT LAB STAIR - SECTION
1/4" = 1'-0"

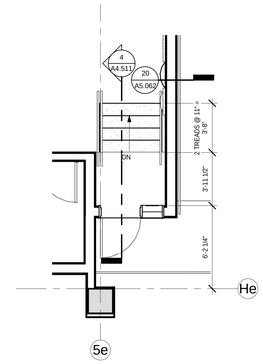

1 PH5_INSTRUMENT LAB STAIR LEVEL_00
1/4" = 1'-0"

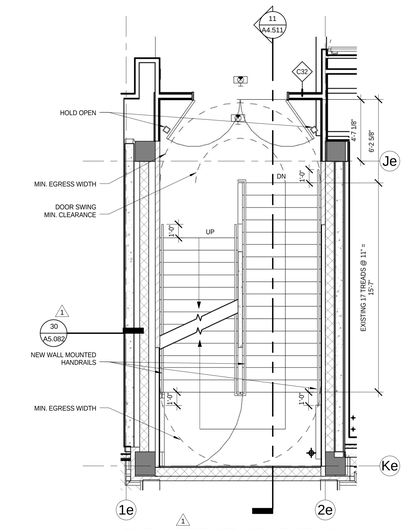

8 PH5_WEST STAIR LEVEL_01
1/4" = 1'-0"

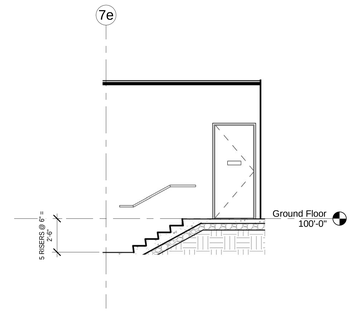

5 PH5_VOCAL LAB STAIR 2 - SECTION
1/4" = 1'-0"

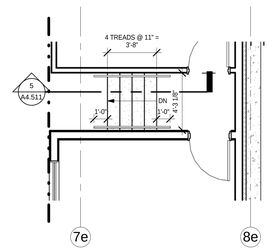

2 PH5_VOCAL LAB STAIR 2 LEVEL_00
1/4" = 1'-0"

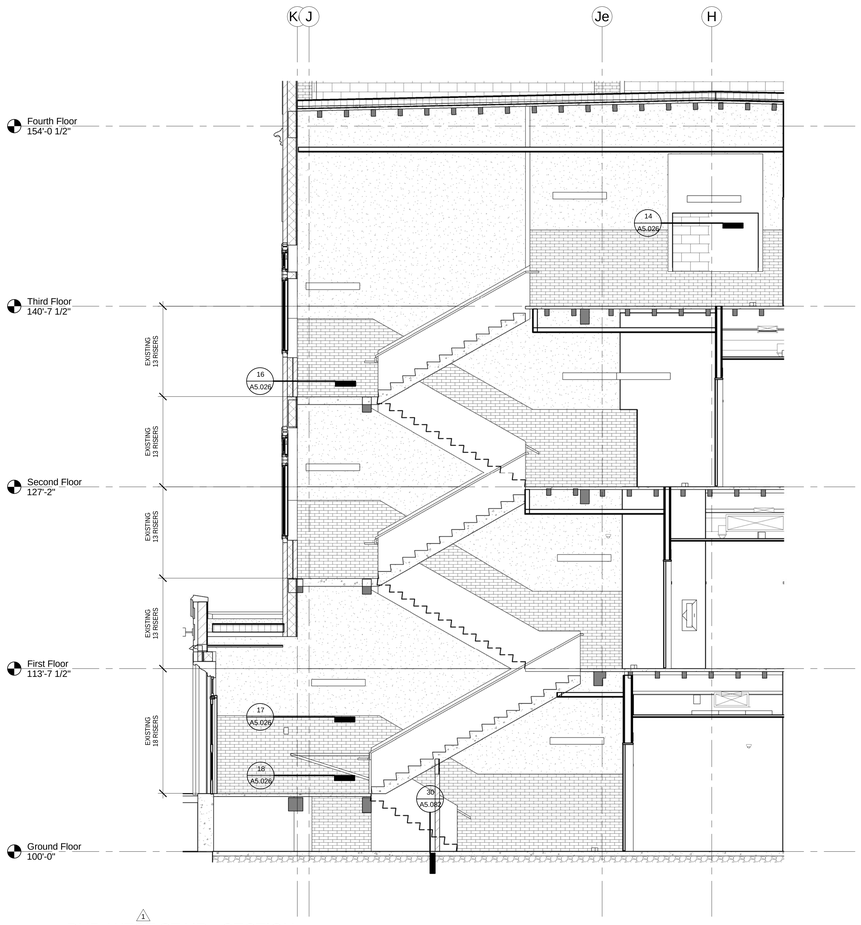

11 PH5_WEST STAIR - SECTION
1/4" = 1'-0"

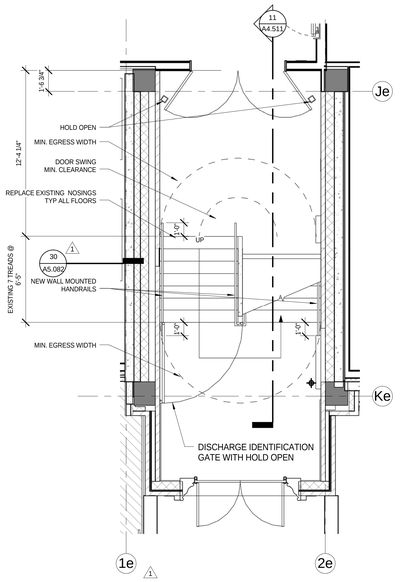

9 PH5_WEST STAIR LEVEL_00
1/4" = 1'-0"

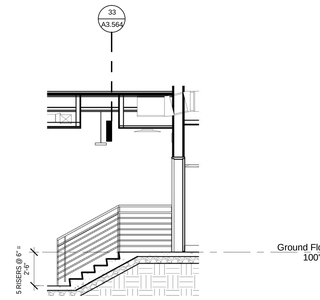

6 PH5_VOCAL LAB STAIR 1 - SECTION
1/4" = 1'-0"

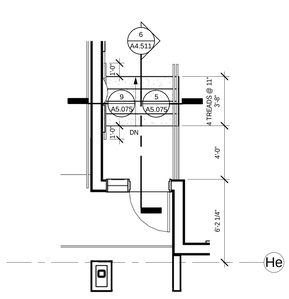

3 PH5_VOCAL LAB STAIR 1 LEVEL_00
1/4" = 1'-0"

bassetti architects
71 Columbia Street, Suite 500
Seattle, Washington 98104
(206) 340 9500

ASSOCIATE ARCHITECT
AMUNDSEN ASSOCIATES LLC
212 E Second Street
Casper, WY 82601
(307) 234-9999

CIVIL ENGINEER
WLC ENGINEERING SURVEYING PLANNING
200 Pronghorn St.
Casper, WY 82601
(307) 266 2524

LANDSCAPE ARCHITECT
SWIFT COMPANY LLC
3131 Western Avenue Suite M423
Seattle, WA 98121
(206) 632 2038

STRUCTURAL ENGINEER
PCS STRUCTURAL SOLUTIONS
1250 Pacific Ave Suite 701
Tacoma, WA 98402
(253) 383-2797

MECHANICAL & ELECTRICAL ENGINEERS
WSP GROUP
600 University Street Suite 500
Seattle, WA 98101
(206) 342 9900

THEATER CONSULTANT
PLA DESIGNS INC.
6230 SW Zabaco Terrace
Aloha, OR 97007
(503) 642 2168

FOOD SERVICE CONSULTANT
JLR DESIGN GROUP
557 Roy Street Suite 175A
Seattle, WA 98109
(206) 625 0070

ACOUSTICAL & A/V CONSULTANT
SPARLING
4100 194th Street SW, Suite 400
Lynnwood, WA 98036
(206) 667 0555

CONSTRUCTION MANAGER AT RISK
AP WYOMING
1800 Carey Avenue, 4th Floor
Cheyenne, Wyoming 82001
(307) 426-4242

LICENSED ARCHITECT
C-2547
JUDITH BROCKMAN
Date: 11/20/14
STATE OF WYOMING

0" 1/2" 1" 2"
THIS DRAWING IS 30" X 48"
USE THIS SCALE TO VERIFY CORRECT DRAWING SIZE

1	95% CD-ADDENDUM NO.5	07/03/2014
Δ	REVISIONS	DATE

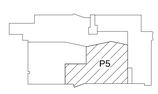

KEY PLAN

NATRONA COUNTY SCHOOL DISTRICT

Natrona County High School

930 SOUTH ELM STREET
CASPER WY 82601

JOB NO: 11855.00
ISSUE DATE: 11/20/2014
DRAWN BY: JRM

PHASE 5
SW WING -
WEST STAIRS
PLANS &
SECTIONS

A4.511

100% Construction Documents

11/17/2014 3:29:27 PM

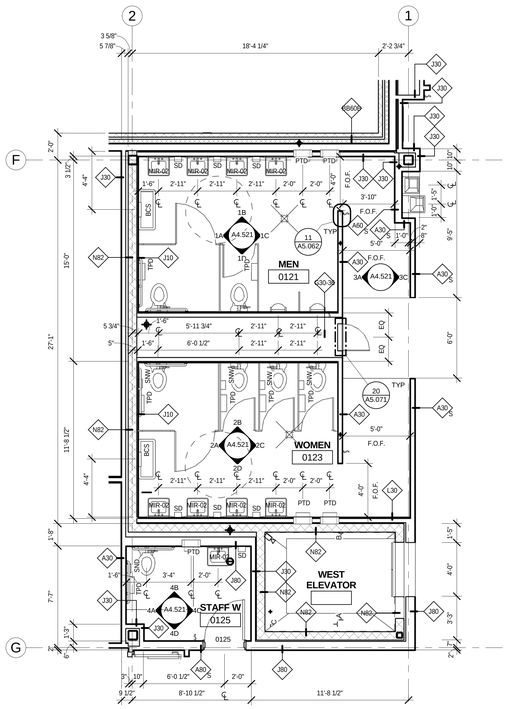

1 0121 & 0123 ENLARGED RESTROOMS & 0125 STAFF
1/4" = 1'-0"

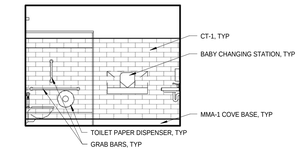

1A 0121 MEN NORTH
1/4" = 1'-0"

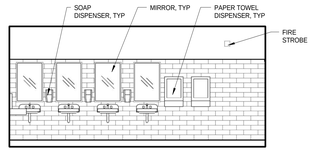

1B 0121 MEN EAST
1/4" = 1'-0"

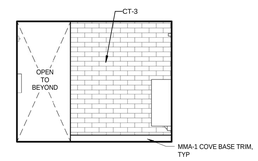

1C 0121 MEN SOUTH
1/4" = 1'-0"

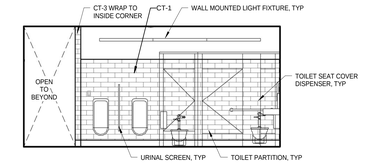

1D 0121 MEN WEST
1/4" = 1'-0"

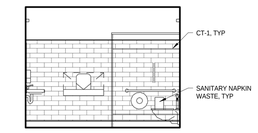

2A 0121 WOMEN NORTH
1/4" = 1'-0"

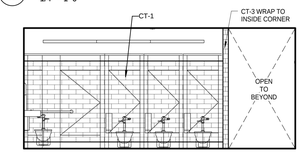

2B 0121 WOMEN EAST
1/4" = 1'-0"

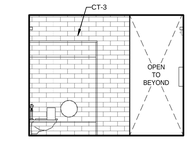

2C 0121 WOMEN SOUTH
1/4" = 1'-0"

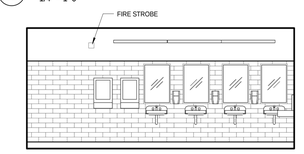

2D 0121 WOMEN WEST
1/4" = 1'-0"

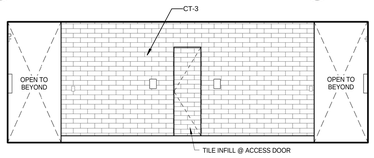

3A 0121 MEN & 0123 WOMEN NORTH
1/4" = 1'-0"

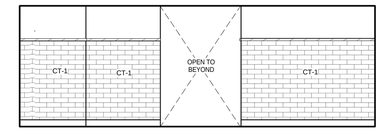

3C 0121 MEN & 0123 WOMEN SOUTH
1/4" = 1'-0"

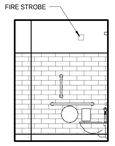

4A 0125 STAFF W NORTH
1/4" = 1'-0"

4B 0125 STAFF W EAST
1/4" = 1'-0"

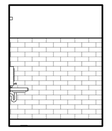

4C 0125 STAFF W SOUTH
1/4" = 1'-0"

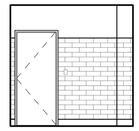

4D 0125 STAFF W WEST
1/4" = 1'-0"

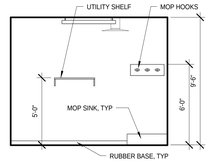

6A 3131 CUST NORTH
1/4" = 1'-0"

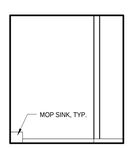

6B 3131 CUST EAST
1/4" = 1'-0"

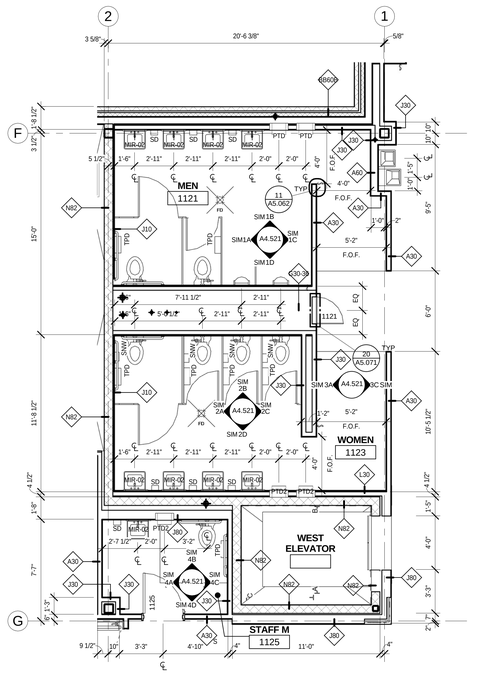

3 1121 & 1123 ENLARGED RESTROOMS & 1125 STAFF M
1/4" = 1'-0"

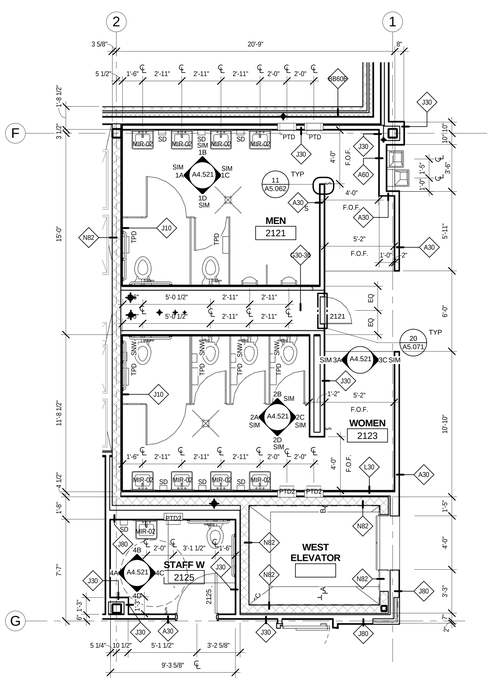

4 2121 & 2123 ENLARGED RESTROOMS & 2125 STAFF W
1/4" = 1'-0"

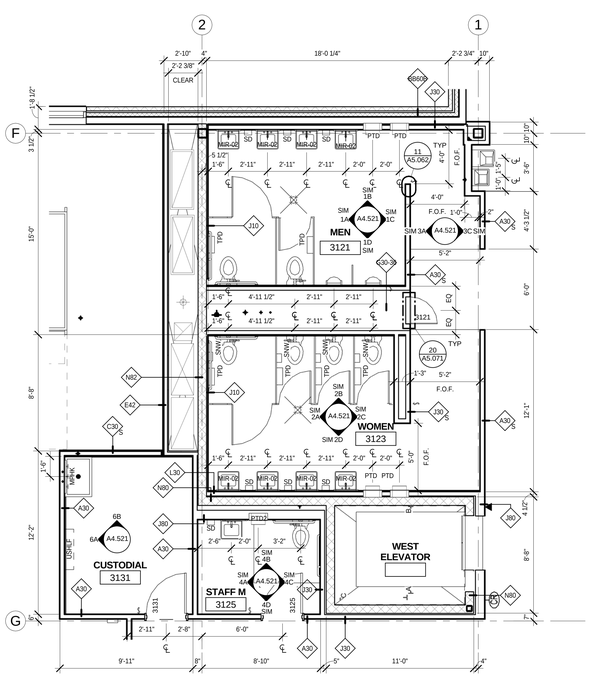

5 3121 & 3123 ENLARGED RESTROOMS, 3131 CUST & 3125 STAFF
1/4" = 1'-0"

bassetti architects
71 Columbia Street, Suite 500
Seattle, Washington 98104
(206) 340 9500

ASSOCIATE ARCHITECT
AMUNDSEN ASSOCIATES LLC
212 E Second Street
Casper, WY 82601
(307) 234-9999

CIVIL ENGINEER
WLC ENGINEERING SURVEYING PLANNING
200 Pronghorn St.
Casper, WY 82601
(307) 266 2524

LANDSCAPE ARCHITECT
SWIFT COMPANY LLC
3131 Western Avenue Suite M423
Seattle, WA 98121
(206) 632 2038

STRUCTURAL ENGINEER
PCS STRUCTURAL SOLUTIONS
1250 Pacific Ave Suite 701
Tacoma, WA 98402
(253) 383-2797

MECHANICAL & ELECTRICAL ENGINEERS
WSP GROUP
600 University Street Suite 500
Seattle, WA 98101
(206) 342 9900

THEATER CONSULTANT
PLA DESIGNS INC.
6230 SW Zabaco Terrace
Aloha, OR 97007
(503) 642 2168

FOOD SERVICE CONSULTANT
JLR DESIGN GROUP
557 Roy Street Suite 175A
Seattle, WA 98109
(206) 625 0070

ACOUSTICAL & A/V CONSULTANT
SPARLING
4100 194th Street SW, Suite 400
Lynnwood, WA 98036
(206) 667 0555

CONSTRUCTION MANAGER AT RISK
AP WYOMING
1800 Carey Avenue, 4th Floor
Cheyenne, Wyoming 82001
(307) 426-4242

LICENSED ARCHITECT
C-2547
MARVIN BROCKWAY
Date: 11/20/14
STATE OF WYOMING

0' 1/2" 1" 2'

THIS DRAWING IS 36" X 48"
USE THIS SCALE TO VERIFY
CORRECT DRAWING SIZE

	REVISIONS	DATE

KEY PLAN

NATRONA COUNTY SCHOOL DISTRICT

Natrona County High School

930 SOUTH ELM STREET
CASPER WY 82601

JOB NO: 11855.00
ISSUE DATE: 11/20/2014
DRAWN BY: ARC, MP

PHASE 5
NW WING
ENLARGED
TOILET PLANS

A4.521

100% Construction Documents

11/17/2014 3:30:25 PM

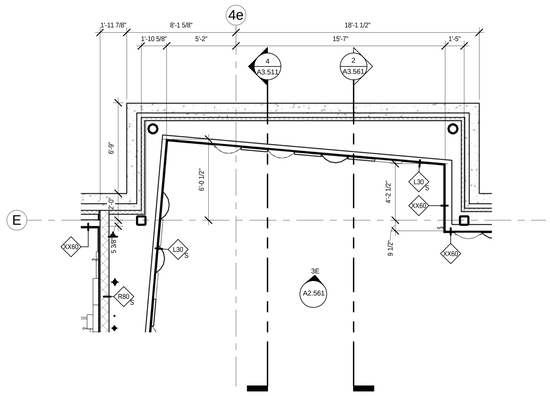

7 Callout of PH5_SW WING LEVEL_00
1/4" = 1'-0"

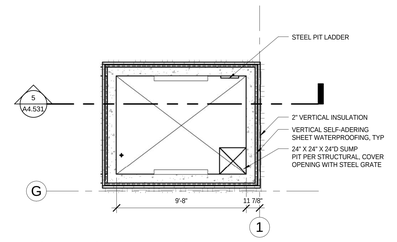

8 PH05_WEST ELEVATOR PIT
1/4" = 1'-0"

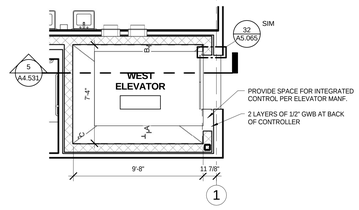

1 PH5_WEST ELEVATOR LEVEL_03
1/4" = 1'-0"

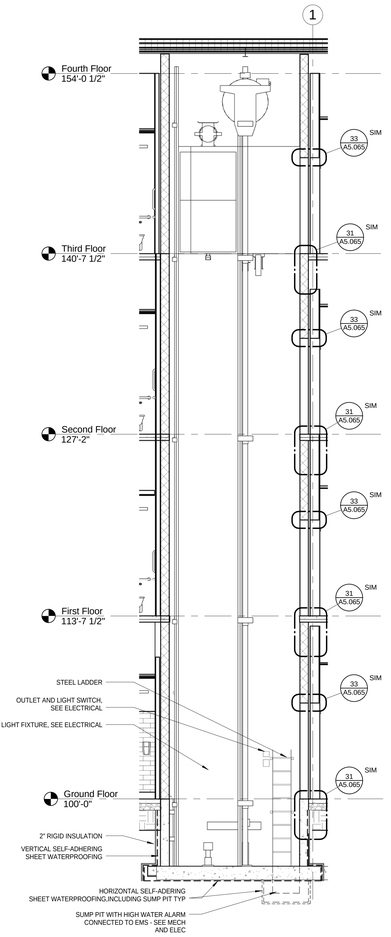

5 PH5_WEST ELEVATOR - SECTION
1/4" = 1'-0"

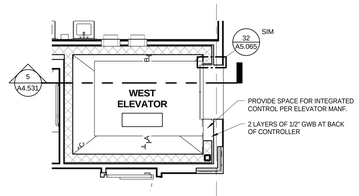

2 PH5_WEST ELEVATOR LEVEL_02
1/4" = 1'-0"

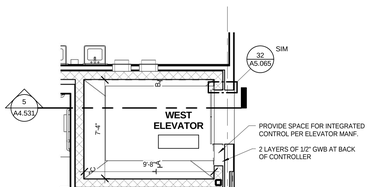

3 PH5_WEST ELEVATOR LEVEL_01
1/4" = 1'-0"

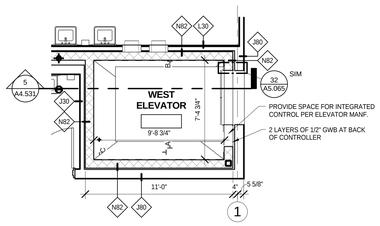

4 PH5_WEST ELEVATOR LEVEL_00
1/4" = 1'-0"

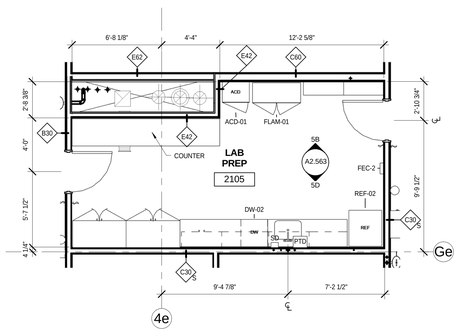

6 PH5_ENLARGED LAB PREP 2105
1/4" = 1'-0"

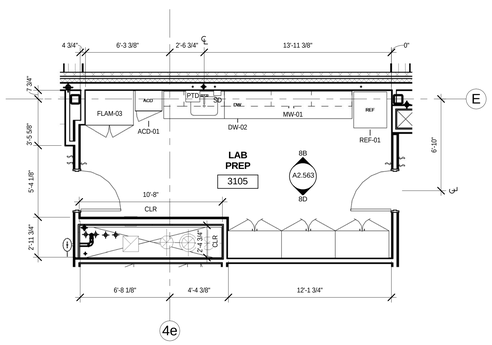

9 PH5_ENLARGED LAB PREP 3105
1/4" = 1'-0"

bassetti architects

71 Columbia Street, Suite 500
Seattle, Washington 98104
(206) 340 9500

ASSOCIATE ARCHITECT
AMUNDSEN ASSOCIATES LLC
212 E Second Street
Casper, WY 82601
(307) 234-9999

CIVIL ENGINEER
WLC ENGINEERING SURVEYING PLANNING
200 Pronghorn St.
Casper, WY 82601
(307) 266 2524

LANDSCAPE ARCHITECT
SWIFT COMPANY LLC
3131 Western Avenue Suite M423
Seattle, WA 98121
(206) 632 2038

STRUCTURAL ENGINEER
PCS STRUCTURAL SOLUTIONS
1250 Pacific Ave Suite 701
Tacoma, WA 98402
(253) 383-2797

MECHANICAL & ELECTRICAL ENGINEERS
WSP GROUP
600 University Street Suite 500
Seattle, WA 98101
(206) 342 9900

THEATER CONSULTANT
PLA DESIGNS INC.
6230 SW Zabaco Terrace
Aloha, OR 97007
(503) 642 2168

FOOD SERVICE CONSULTANT
JLR DESIGN GROUP
557 Roy Street Suite 175A
Seattle, WA 98109
(206) 625 0070

ACOUSTICAL & A/V CONSULTANT
SPARLING
4100 194th Street SW, Suite 400
Lynnwood, WA 98036
(206) 667 0555

CONSTRUCTION MANAGER AT RISK
AP WYOMING
1800 Carey Avenue, 4th Floor
Cheyenne, Wyoming 82001
(307) 426-4242

LICENSED ARCHITECT
KEVIN BROOKS
C-2547
Date 11/20/14
STATE OF WYOMING

0 1/2" 1" 2"
THIS DRAWING IS 36" X 48"
USE THIS SCALE TO VERIFY CORRECT DRAWING SIZE

	REVISIONS	DATE

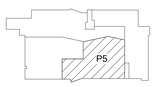

KEY PLAN

NATRONA COUNTY SCHOOL DISTRICT

Natrona County High School

930 SOUTH ELM STREET
CASPER WY 82601

JOB NO: 11855.00
ISSUE DATE: 11/20/2014
DRAWN BY: JRM

PHASE 5
NW WING - ENLARGED VIEWS, WEST ELEVATOR PLANS & SECTIONS

A4.531

100% Construction Documents

11/17/2014 3:30:56 PM

NOTE: STAIR DIMENSIONS ON ENLARGED STAIR PLANS ARE FROM FACE OF WALL TO EDGE OF CHANNEL, TYP

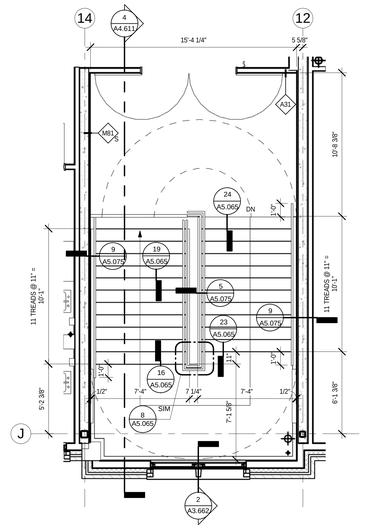

3 PH6_NW STAIR LEVEL_02
1/4" = 1'-0"

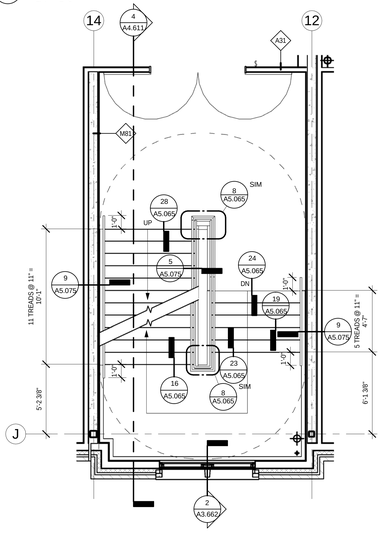

2 PH6_NW STAIR LEVEL_01
1/4" = 1'-0"

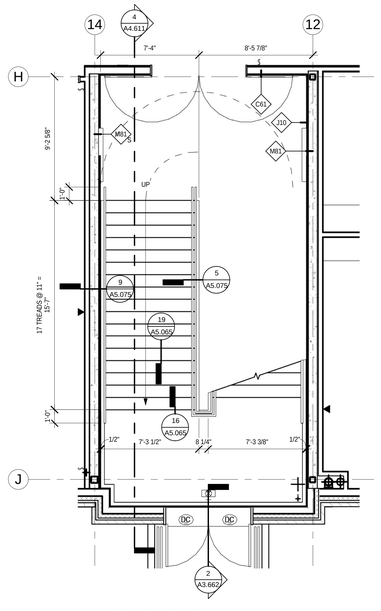

1 PH6_NW STAIR LEVEL_00
1/4" = 1'-0"

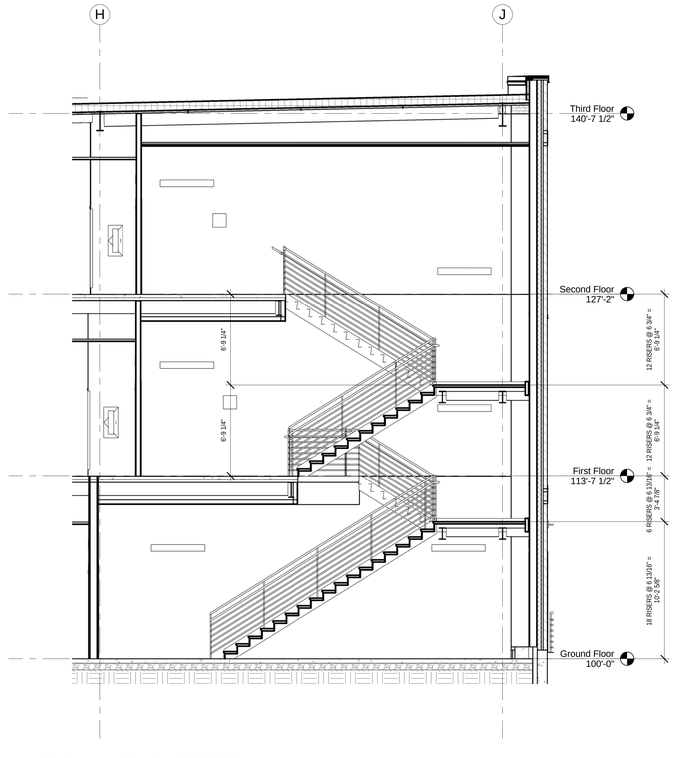

4 PH6_NW STAIR - SECTION
1/4" = 1'-0"

5 PH6_NW STAIR 3D VIEW

11/17/2014 3:31:19 PM

bassetti architects

71 Columbia Street, Suite 500
Seattle, Washington 98104
(206) 340 9500

ASSOCIATE ARCHITECT
AMUNDSEN ASSOCIATES LLC
212 E Second Street
Casper, WY 82601
(307) 234-9999

CIVIL ENGINEER
WLC ENGINEERING SURVEYING PLANNING
200 Pronghorn St.
Casper, WY 82601
(307) 266 2524

LANDSCAPE ARCHITECT
SWIFT COMPANY LLC
3131 Western Avenue Suite M423
Seattle, WA 98121
(206) 632 2038

STRUCTURAL ENGINEER
PCS STRUCTURAL SOLUTIONS
1250 Pacific Ave Suite 701
Tacoma, WA 98402
(253) 383-2797

MECHANICAL & ELECTRICAL ENGINEERS
WSP GROUP
600 University Street Suite 500
Seattle, WA 98101
(206) 342 9900

THEATER CONSULTANT
PLA DESIGNS INC.
6230 SW Zabaco Terrace
Aloha, OR 97007
(503) 642 2168

FOOD SERVICE CONSULTANT
JLR DESIGN GROUP
557 Roy Street Suite 175A
Seattle, WA 98109
(206) 625 0070

ACOUSTICAL & A/V CONSULTANT
SPARLING
4100 194th Street SW, Suite 400
Lynnwood, WA 98036
(206) 667 0555

CONSTRUCTION MANAGER AT RISK
AP WYOMING
1800 Carey Avenue, 4th Floor
Cheyenne, Wyoming 82001
(307) 426-4242

LICENSED ARCHITECT
C-2547
KEVIN BROOKS
Date: 11/20/14
STATE OF WYOMING

0" 1/2" 1" 2"

THIS DRAWING IS 36" X 48"
USE THIS SCALE TO VERIFY
CORRECT DRAWING SIZE

	REVISIONS	DATE

P6

KEY PLAN

NATRONA COUNTY SCHOOL DISTRICT

Natrona County High School

930 SOUTH ELM STREET
CASPER WY 82601

JOB NO: 11855.00
ISSUE DATE: 11/20/2014
DRAWN BY: JRM

PHASE 6
NW WING - NW STAIR PLANS & SECTIONS

A4.611

100% Construction Documents

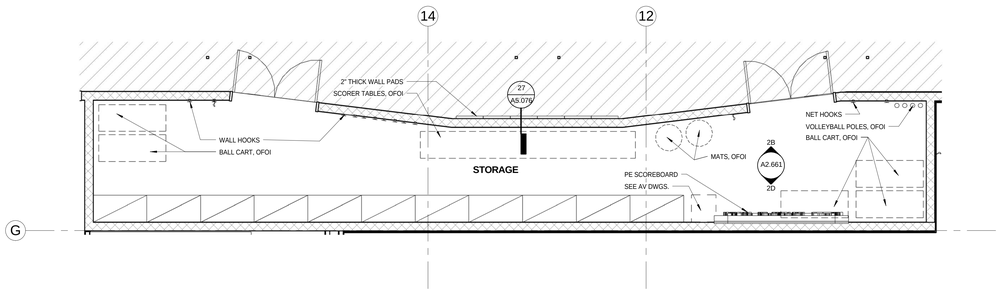

19 ENLARGED_PH6_NW WING LEVEL_00
1/4" = 1'-0"

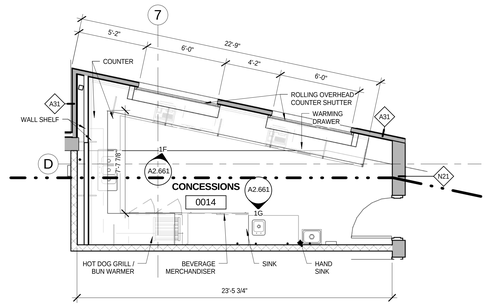

1 PH6_ENLARGED CONCESSIONS 0014
1/4" = 1'-0"

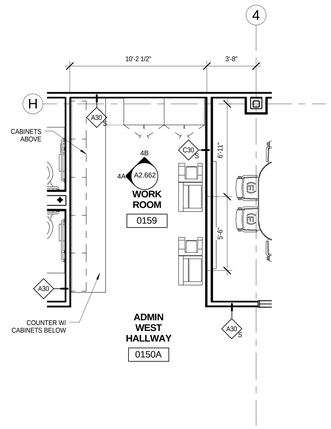

20 0159 WORK ROOM
1/4" = 1'-0"

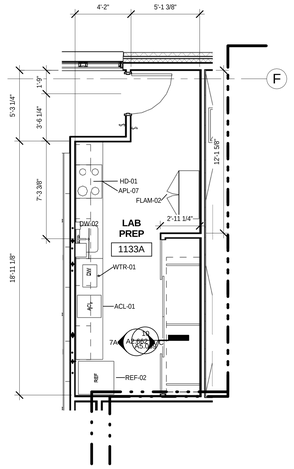

15 PH6_ENLARGED LAB PREP 1133A
1/4" = 1'-0"

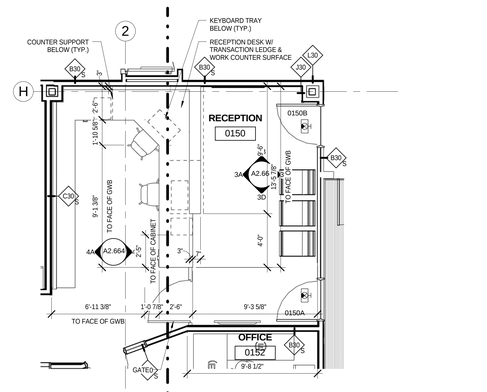

3 PH6_ENLARGED WEST ADMIN RECEPTION DESK 0150
1/4" = 1'-0"

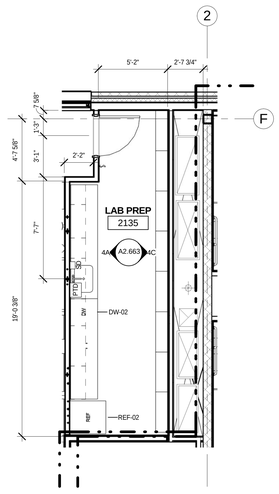

17 PH6_ENLARGED LAB PREP 2135
1/4" = 1'-0"

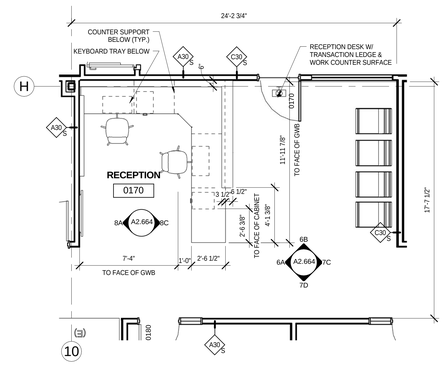

5 PH6_ENLARGED COUNSELING RECEPTION DESK 0170
1/4" = 1'-0"

bassetti architects
71 Columbia Street, Suite 500
Seattle, Washington 98104
(206) 340 9500

ASSOCIATE ARCHITECT
AMUNDSEN ASSOCIATES LLC
212 E Second Street
Casper, WY 82601
(307) 234-9999

CIVIL ENGINEER
WLC ENGINEERING SURVEYING PLANNING
200 Pronghorn St.
Casper, WY 82601
(307) 266 2524

LANDSCAPE ARCHITECT
SWIFT COMPANY LLC
3131 Western Avenue Suite M423
Seattle, WA 98121
(206) 632 2038

STRUCTURAL ENGINEER
PCS STRUCTURAL SOLUTIONS
1250 Pacific Ave Suite 701
Tacoma, WA 98402
(253) 383-2797

MECHANICAL & ELECTRICAL ENGINEERS
WSP GROUP
600 University Street Suite 500
Seattle, WA 98101
(206) 342 9900

THEATER CONSULTANT
PLA DESIGNS INC.
6230 SW Zabaco Terrace
Aloha, OR 97007
(503) 642 2168

FOOD SERVICE CONSULTANT
JLR DESIGN GROUP
557 Roy Street Suite 175A
Seattle, WA 98109
(206) 625 0070

ACOUSTICAL & A/V CONSULTANT
SPARLING
4100 194th Street SW, Suite 400
Lynnwood, WA 98036
(206) 667 0555

CONSTRUCTION MANAGER AT RISK
AP WYOMING
1800 Carey Avenue, 4th Floor
Cheyenne, Wyoming 82001
(307) 426-4242

LICENSED ARCHITECT
C-2547
KEVIN BROOKS
Date 11/20/14
STATE OF WYOMING

0"
THIS DRAWING IS 36" X 48"
USE THIS SCALE TO VERIFY
CORRECT DRAWING SIZE

	REVISIONS	DATE

NATRONA COUNTY SCHOOL DISTRICT

Natrona County High School

930 SOUTH ELM STREET
CASPER WY 82601

JOB NO.: 11855.00
ISSUE DATE: 11/20/2014
DRAWN BY: Author

PHASE 6
NW WING
ENLARGED
PLANS

A4.621

100% Construction Documents

11/17/2014 3:31:57 PM

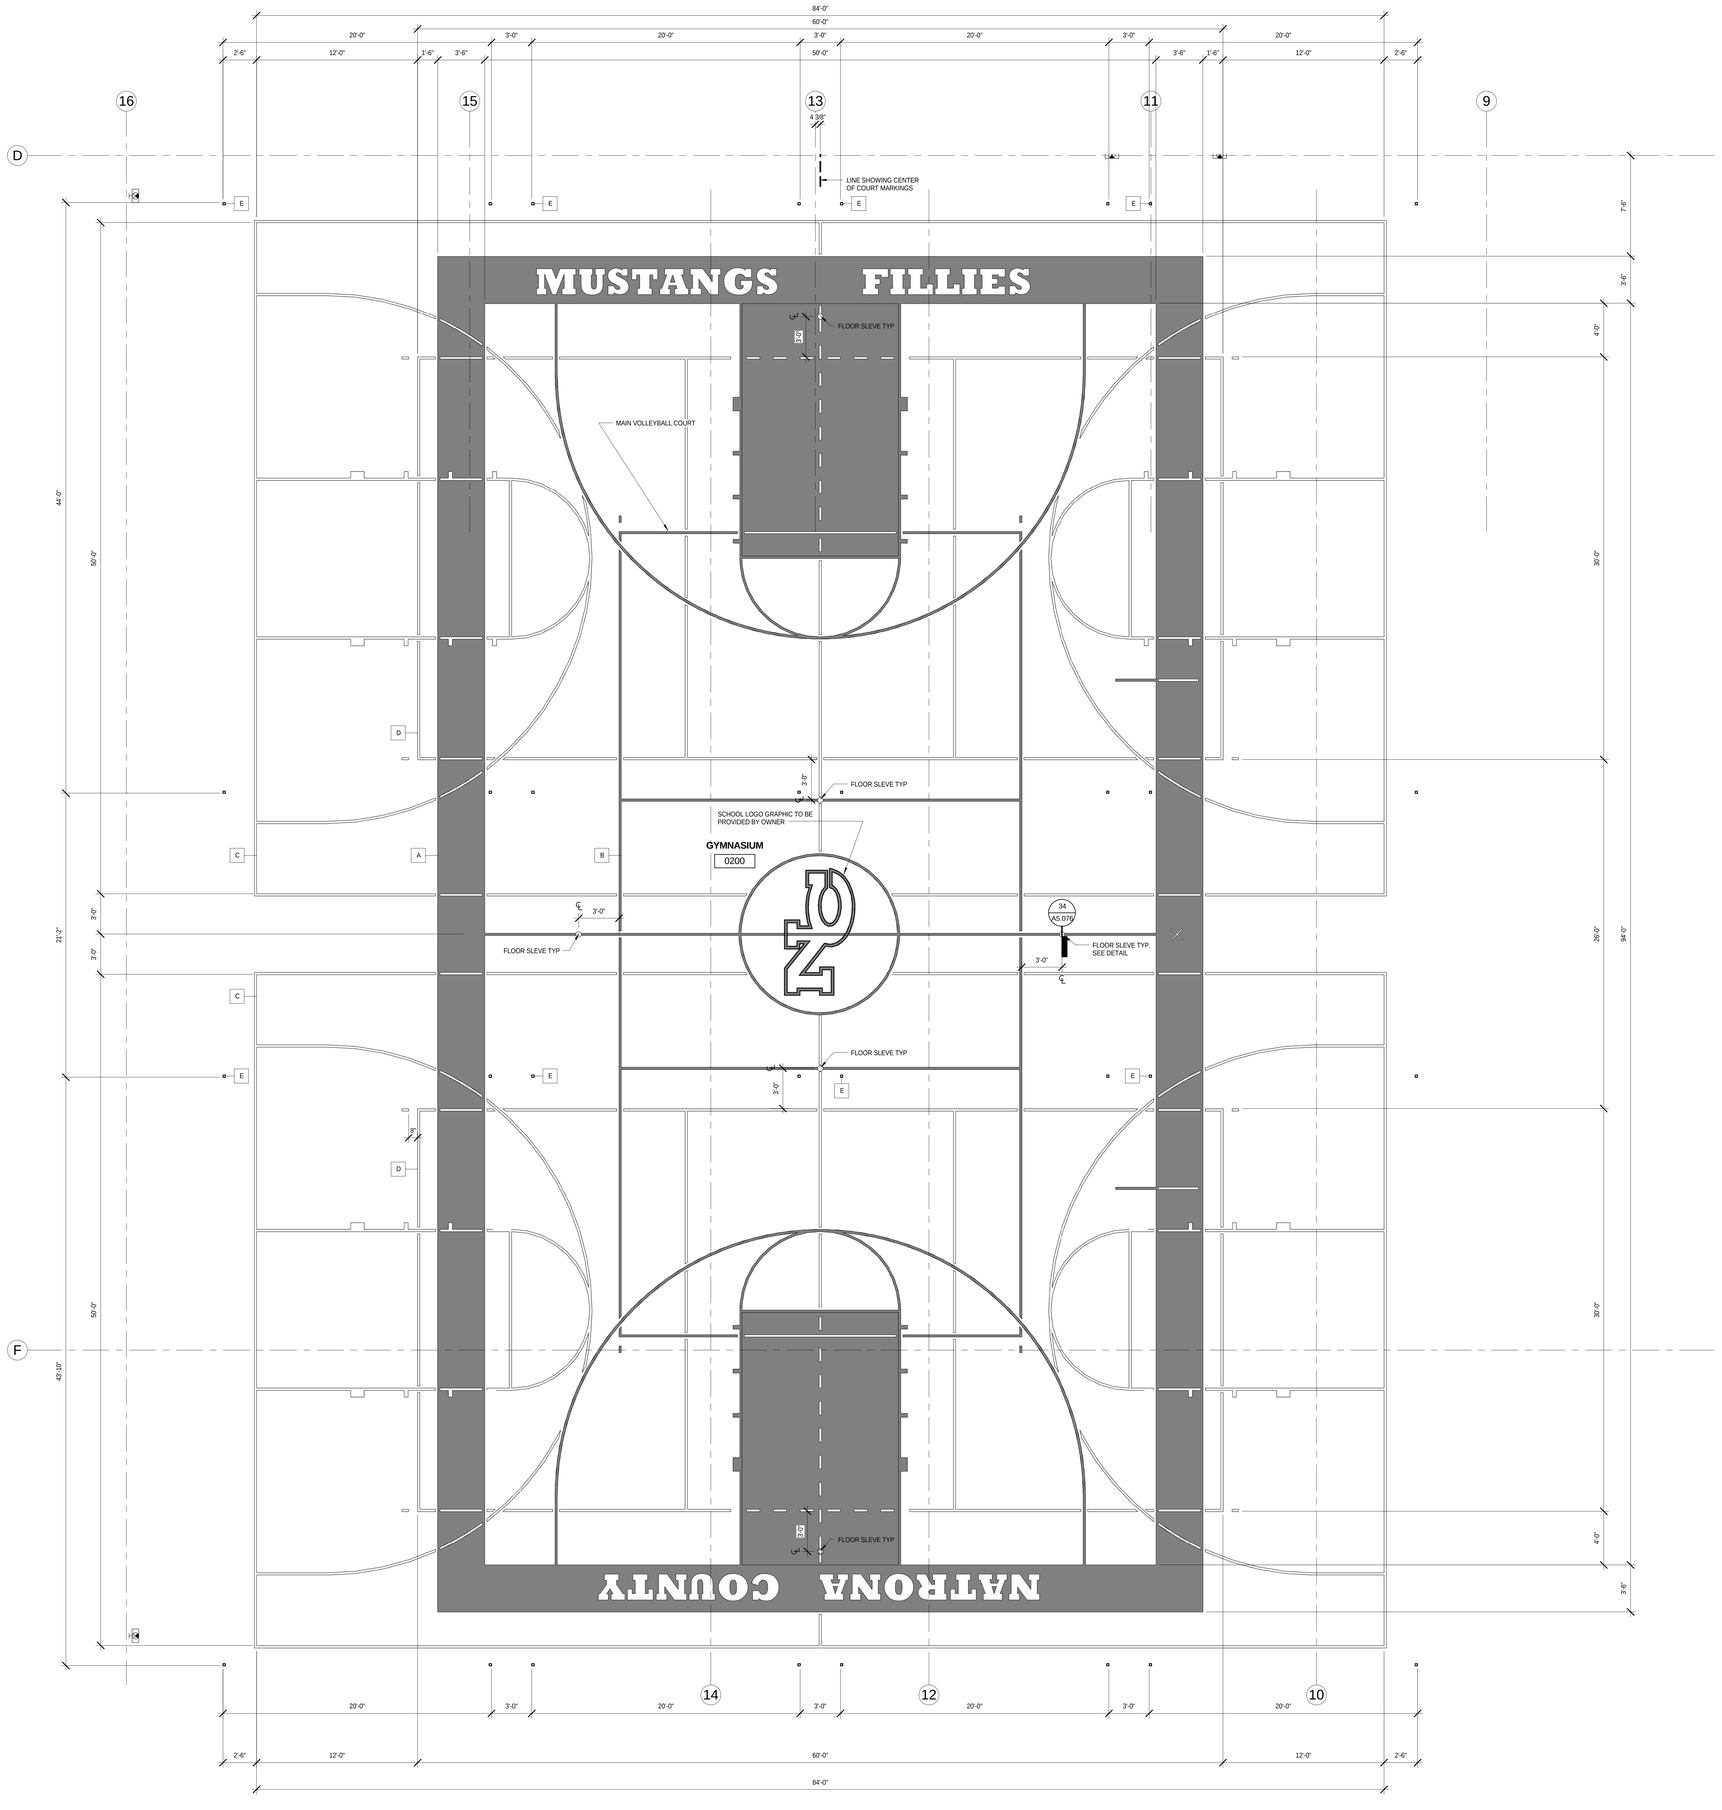

GENERAL NOTES

1. ALL LINES 2" UNO.
2. PROVIDE COURT STRIPING PER NATIONAL FEDERATION OF STATE HIGH SCHOOL ASSOCIATIONS REQUIREMENTS, ALL DIMENSIONS ARE APPROXIMATE.
3. BREAK LINES OF LESS DOMINANT COURTS; STOP LINES AT CENTER COURT LOGO AND OUTLINE COMPETITION COURT LINES WITH 2"NON-PAINTED BORDERS
4. (6) PAIR VOLLEYBALL END STANDARDS AND SLEVES
5. OWNER FURNISHED (X) PAIR PORTABLE VOLLEYBALL INTERMEDIATE COURT STANDARDS
6. (X) REGULATION VOLLEYBALL NETS
5. (X) PAIR BADMINTON/PICKLEBALL END STANDARDS W/ (X) PAIR PORTABLE BADMITTON CENTER STANDARDS AND VOLLEYBALL SLEEVE ADAPTORS

SYMBOL INDICATES FLEX ROW LOCATIONS FOR WHEELCHAIR ACCESSIBLE SEATING AT BLEACHERS

GAME LINE COLORS AND WIDTHS:

A — COMPETITION BASKETBALL - BLACK W/ 3'-6" WIDE PERIMETER BORDER AND END LINE WITH TEAM GRAPHIC, ORANGE, FREE THROW AREA FILLED ORANGE WITH DASHED OR SOLID LINES FROM COMPETITION VOLLEYBALL AND SECONDARY COURTS AS INDICATED ON DRAWINGS

B — COMPETITION VOLLEYBALL - WHITE 2" LINES

C — SECONDARY PRACTICE BASKETBALL - ORANGE 1" LINES

D — SECONDARY PRACTICE VOLLEYBALL - LIGHT GREY 1" LINES

E — PRACTICE BADMINTON/PICKLEBALL - DARK GREY 2" SQUARES AT CORNERS OF COURT

1 PH6_GYM STRIPING PLAN LEVEL_00
1/4" = 1'-0"

11/17/2014 3:32:14 PM

bassetti architects

71 Columbia Street, Suite 500
Seattle, Washington 98104
(206) 340 9500

ASSOCIATE ARCHITECT
AMUNDSEN ASSOCIATES LLC
212 E Second Street
Casper, WY 82601
(307) 234-9999

CIVIL ENGINEER
WLC ENGINEERING SURVEYING PLANNING
200 Pronghorn St.
Casper, WY 82601
(307) 266 2524

LANDSCAPE ARCHITECT
SWIFT COMPANY LLC
3131 Western Avenue Suite M423
Seattle, WA 98121
(206) 632 2038

STRUCTURAL ENGINEER
PCS STRUCTURAL SOLUTIONS
1250 Pacific Ave Suite 701
Tacoma, WA 98402
(253) 383-2797

MECHANICAL & ELECTRICAL ENGINEERS
WSP GROUP
600 University Street Suite 500
Seattle, WA 98101
(206) 342 9900

THEATER CONSULTANT
PLA DESIGNS INC.
6230 SW Zabaco Terrace
Aloha, OR 97007
(503) 642 2168

FOOD SERVICE CONSULTANT
JLR DESIGN GROUP
557 Roy Street Suite 175A
Seattle, WA 98109
(206) 625 0070

ACOUSTICAL & A/V CONSULTANT
SPARLING
4100 194th Street SW, Suite 400
Lynnwood, WA 98036
(206) 667 0555

CONSTRUCTION MANAGER AT RISK
AP WYOMING
1800 Carey Avenue, 4th Floor
Cheyenne, Wyoming 82001
(307) 426-4242

LICENSED ARCHITECT
C-2547
KEVIN BROOKS
Date: 11/20/14
STATE OF WYOMING

0 1/2" 1" 2"
THIS DRAWING IS 36" X 48"
USE THIS SCALE TO VERIFY CORRECT DRAWING SIZE

#	REVISIONS	DATE

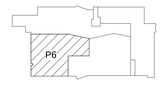

KEY PLAN

NATRONA COUNTY SCHOOL DISTRICT

Natrona County High School

930 SOUTH ELM STREET
CASPER WY 82601

JOB NO: 11855.00
ISSUE DATE: 11/20/2014
DRAWN BY: LC

100% Construction Documents

PHASE 6 ENLARGED STRIPING PLANS

A4.641

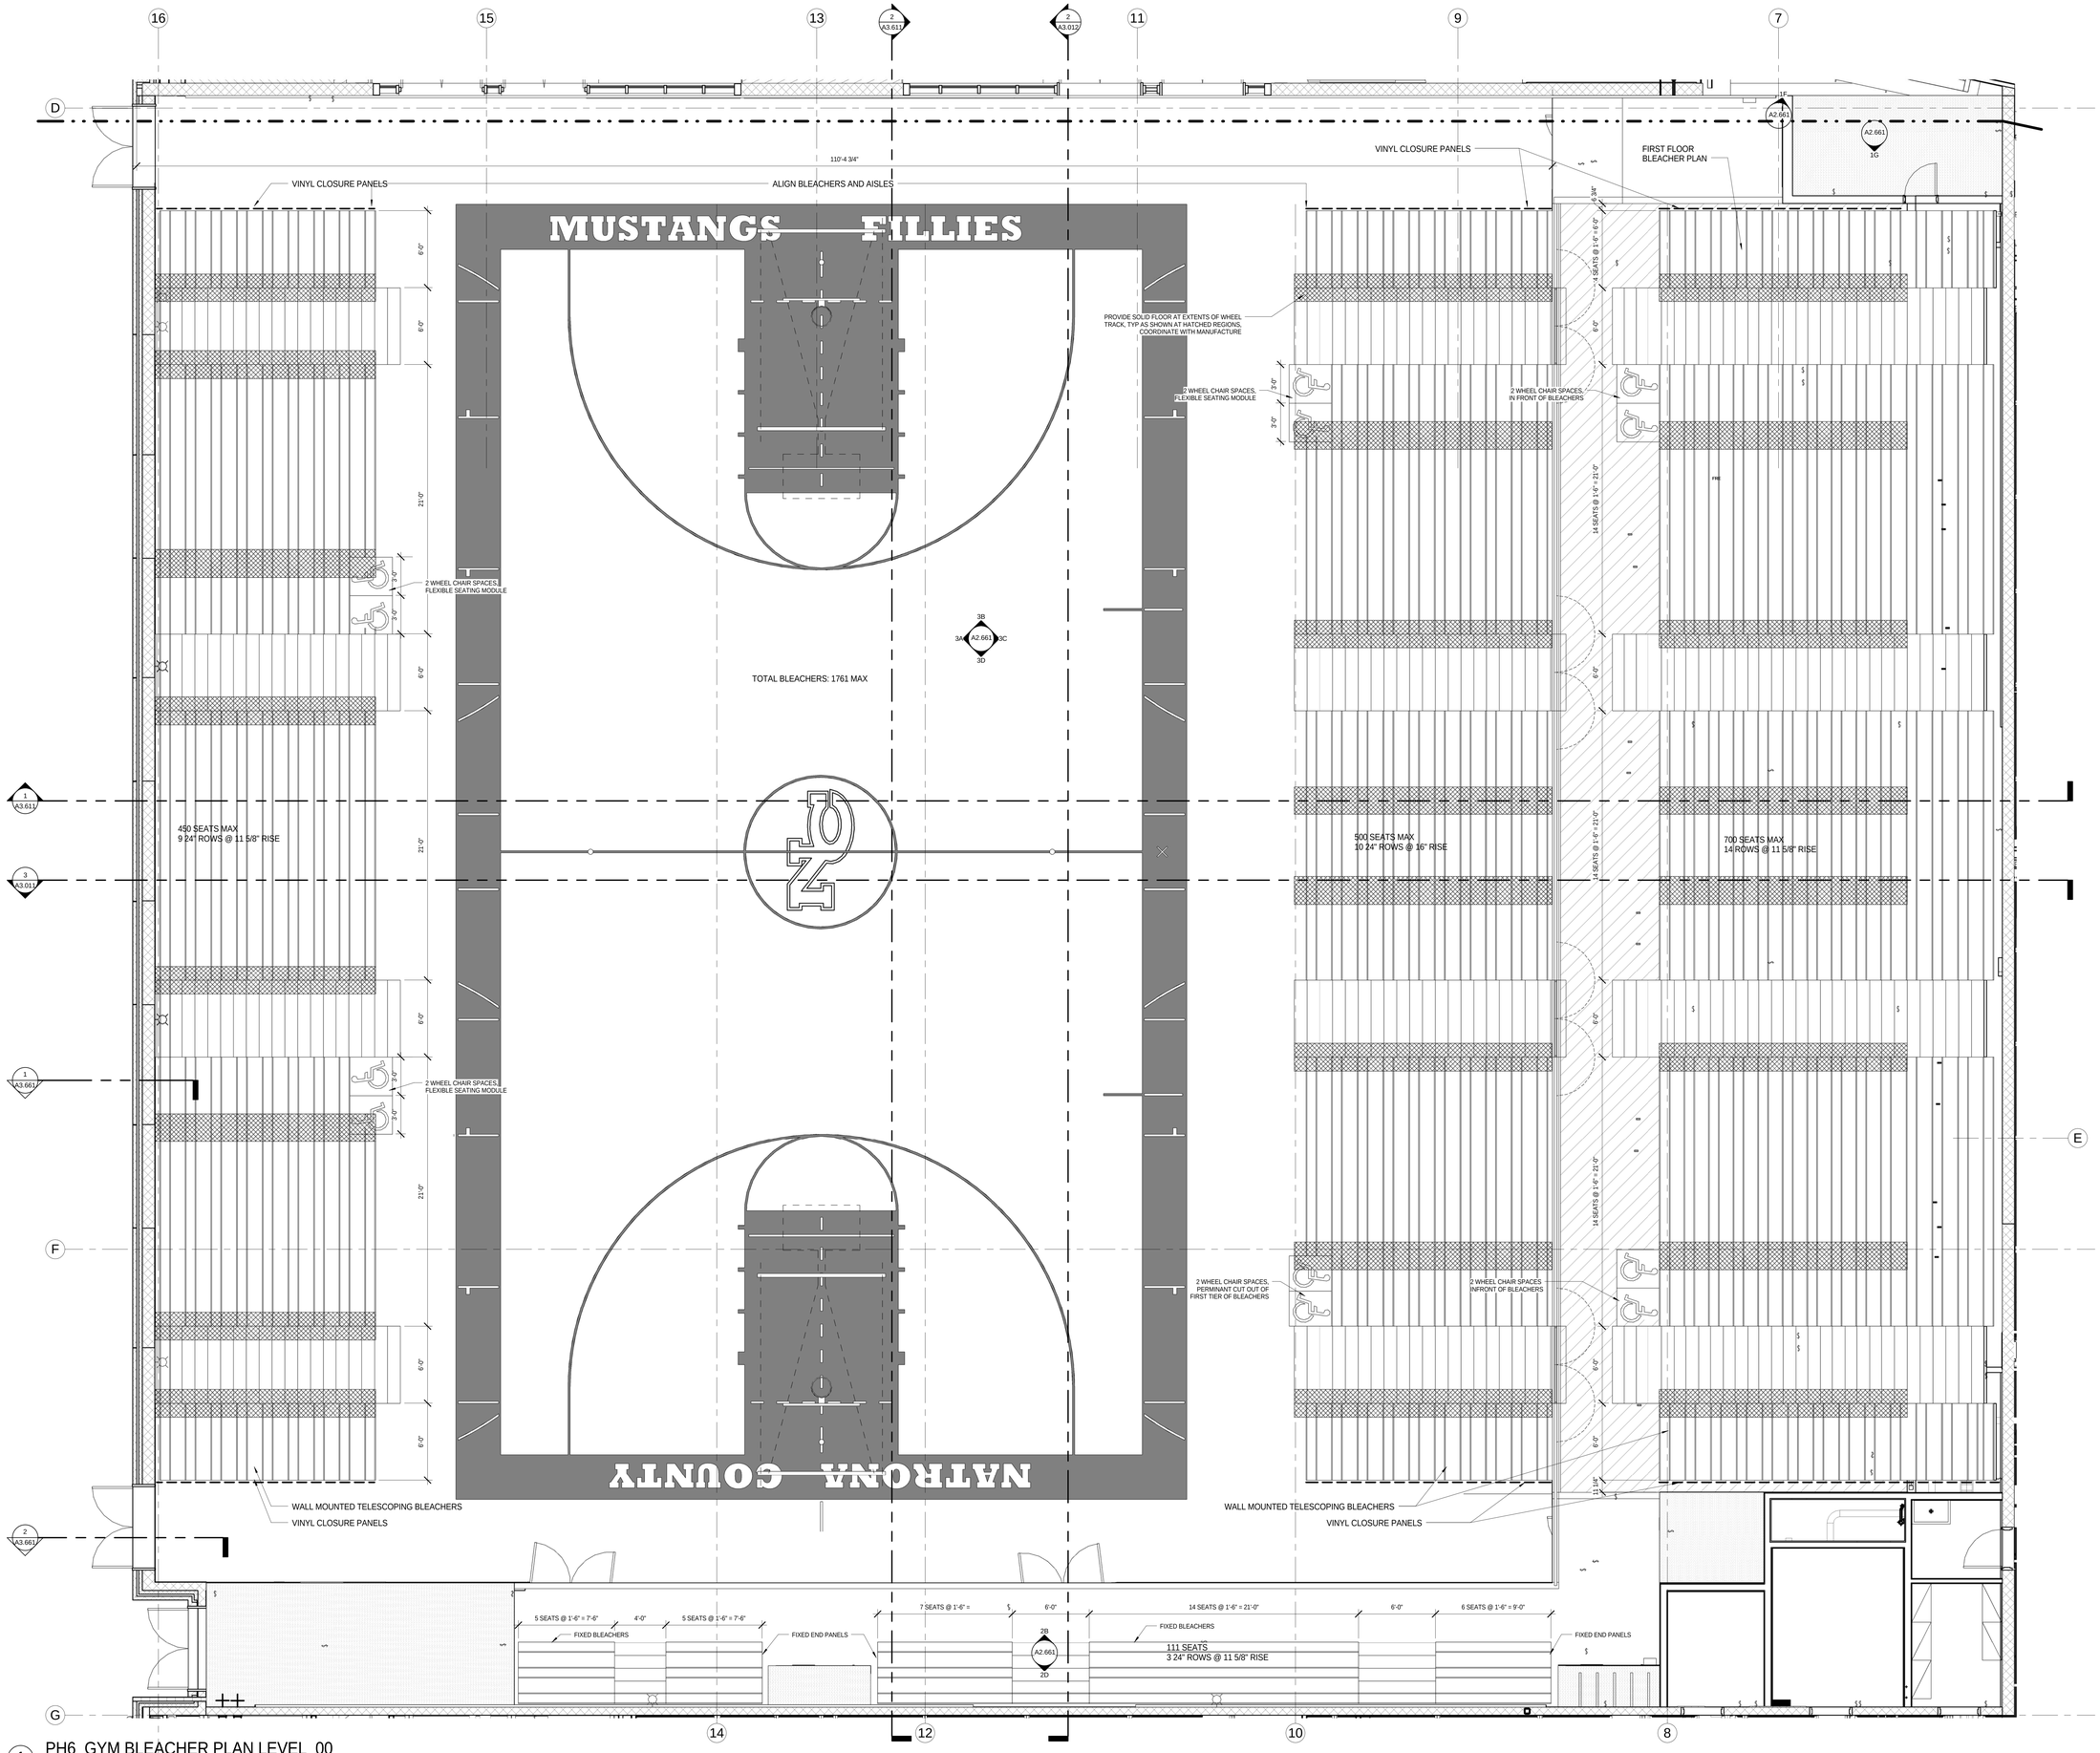

1 PH6_GYM BLEACHER PLAN LEVEL_00
1/4" = 1'-0"

11/17/2014 3:32:43 PM

bassetti architects

71 Columbia Street, Suite 500
Seattle, Washington 98104
(206) 340 9500

ASSOCIATE ARCHITECT
AMUNDSEN ASSOCIATES LLC
212 E Second Street
Casper, WY 82601
(307) 234-9999

CIVIL ENGINEER
WLC ENGINEERING SURVEYING PLANNING
200 Pronghorn St.
Casper, WY 82601
(307) 266 2524

LANDSCAPE ARCHITECT
SWIFT COMPANY LLC
3131 Western Avenue Suite M423
Seattle, WA 98121
(206) 632 2038

STRUCTURAL ENGINEER
PCS STRUCTURAL SOLUTIONS
1250 Pacific Ave Suite 701
Tacoma, WA 98402
(253) 383-2797

MECHANICAL & ELECTRICAL ENGINEERS
WSP GROUP
600 University Street Suite 500
Seattle, WA 98101
(206) 342 9900

THEATER CONSULTANT
PLA DESIGNS INC.
6230 SW Zabaco Terrace
Aloha, OR 97007
(503) 642 2168

FOOD SERVICE CONSULTANT
JLR DESIGN GROUP
557 Roy Street Suite 175A
Seattle, WA 98109
(206) 625 0070

ACOUSTICAL & A/V CONSULTANT
SPARLING
4100 194th Street SW, Suite 400
Lynnwood, WA 98036
(206) 667 0555

CONSTRUCTION MANAGER AT RISK
AP WYOMING
1800 Carey Avenue, 4th Floor
Cheyenne, Wyoming 82001
(307) 426-4242

LICENSED ARCHITECT
LINDSEY BROCKMAN
C-2547
Date: 11/20/14
STATE OF WYOMING

0" 1/2" 1" 2"

THIS DRAWING IS 36" X 48"
USE THIS SCALE TO VERIFY
CORRECT DRAWING SIZE

#	REVISIONS	DATE

NATRONA COUNTY SCHOOL DISTRICT

Natrona County High School

930 SOUTH ELM STREET
CASPER WY 82601

JOB NO: 11855.00
ISSUE DATE: 11/20/2014
DRAWN BY: LC

PHASE 6 ENLARGED BLEACHER PLANS

A4.642

100% Construction Documents

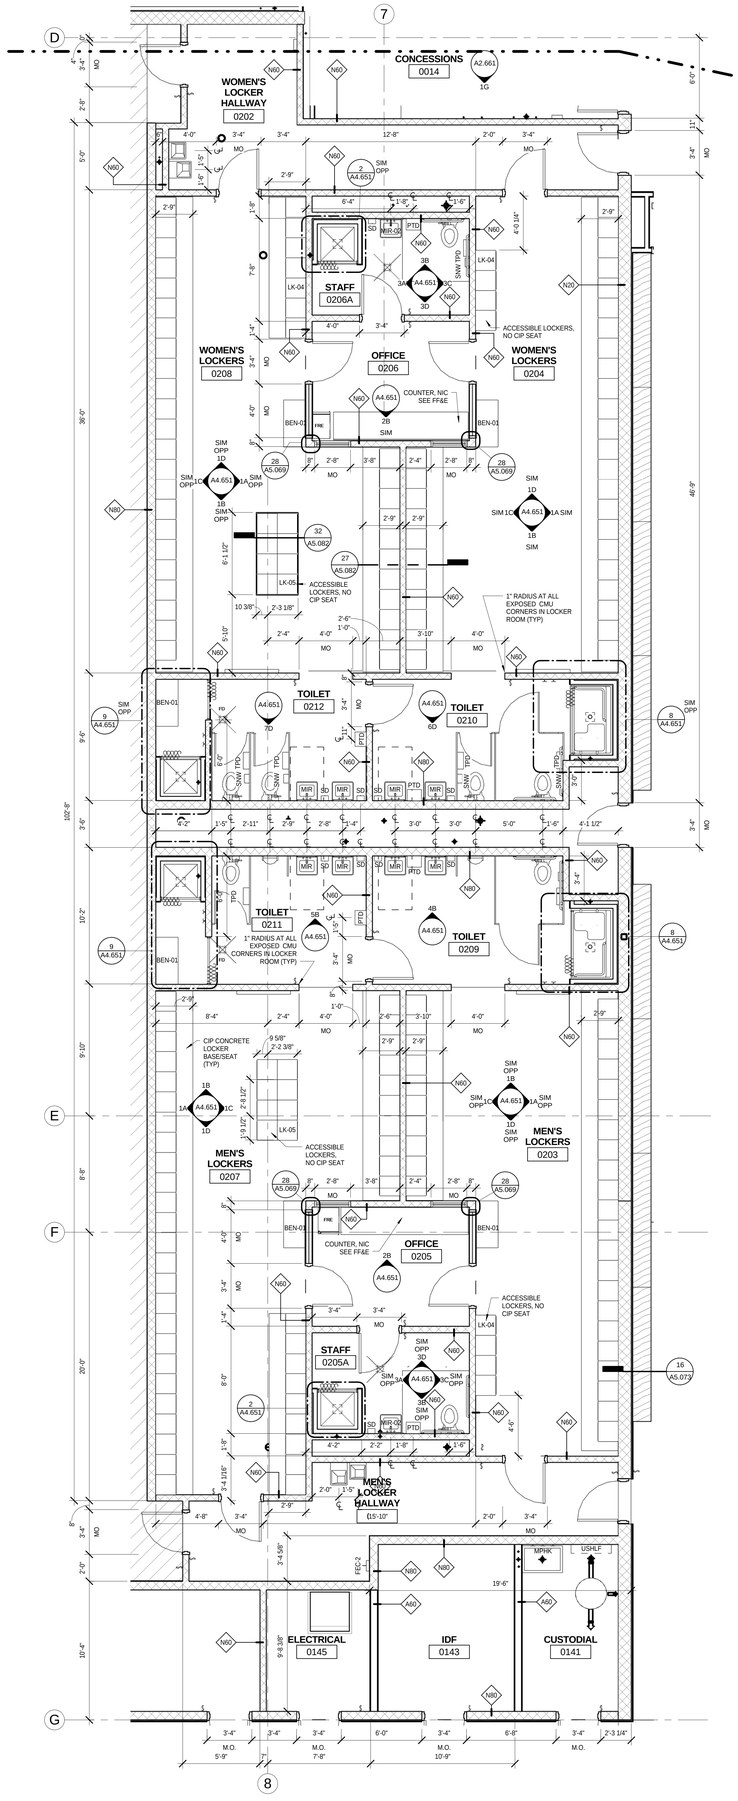

1 ENLARGED LOCKER ROOM PLANS
1/4" = 1'-0"

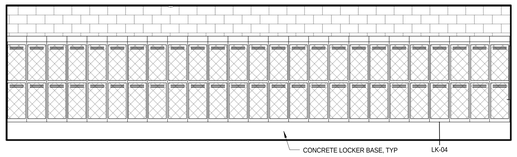

1A 0207 MENS LOCKERS NORTH
1/4" = 1'-0"

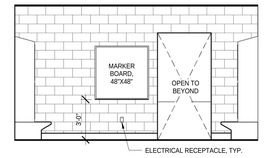

1B 0207 MENS LOCKERS EAST
1/4" = 1'-0"

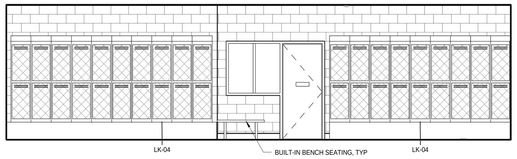

1C 0207 MENS LOCKERS SOUTH
1/4" = 1'-0"

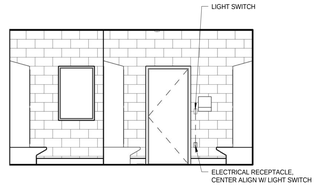

1D 0207 MENS LOCKERS WEST
1/4" = 1'-0"

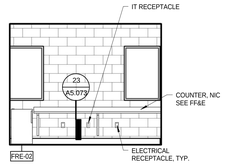

2B 0205 OFFICE EAST
1/4" = 1'-0"

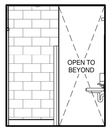

3A 0206A STAFF TOILET NORTH
1/4" = 1'-0"

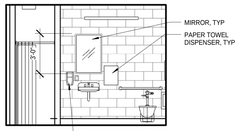

3B 0206A STAFF TOILET EAST
1/4" = 1'-0"

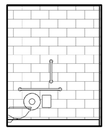

3C 0206A STAFF TOILET SOUTH
1/4" = 1'-0"

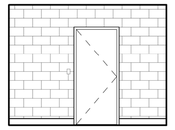

3D 0206A STAFF TOILET WEST
1/4" = 1'-0"

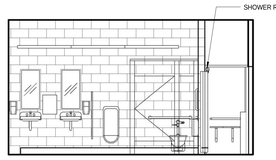

4B 0209 TOILET EAST
1/4" = 1'-0"

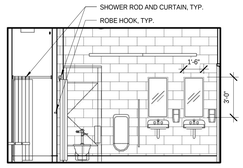

5B 0211 TOILET EAST
1/4" = 1'-0"

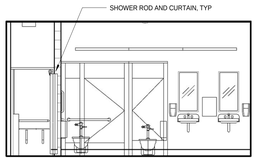

6D 0210 TOILET WEST
1/4" = 1'-0"

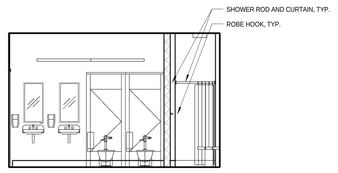

7D 0212 TOILET WEST
1/4" = 1'-0"

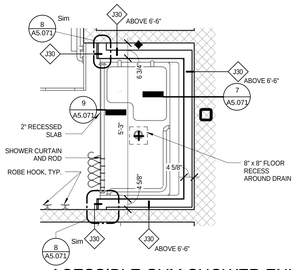

8 ACESSIBLE GYM SHOWER ENLARGED
1/2" = 1'-0"

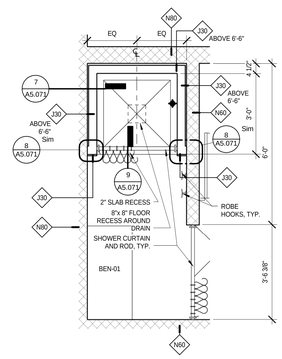

9 GYM SHOWER ENLARGED
1/2" = 1'-0"

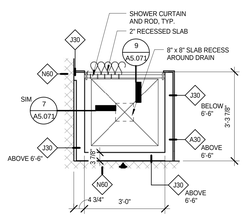

2 STAFF SHOWER ENLARGED
1/2" = 1'-0"

bassetti architects
71 Columbia Street, Suite 500
Seattle, Washington 98104
(206) 340 9500

ASSOCIATE ARCHITECT
AMUNDSEN ASSOCIATES LLC
212 E Second Street
Casper, WY 82601
(307) 234-9999

CIVIL ENGINEER
WLC ENGINEERING SURVEYING PLANNING
200 Pronghorn St.
Casper, WY 82601
(307) 266 2524

LANDSCAPE ARCHITECT
SWIFT COMPANY LLC
3131 Western Avenue Suite M423
Seattle, WA 98121
(206) 632 2038

STRUCTURAL ENGINEER
PCS STRUCTURAL SOLUTIONS
1250 Pacific Ave Suite 701
Tacoma, WA 98402
(253) 383-2797

MECHANICAL & ELECTRICAL ENGINEERS
WSP GROUP
600 University Street Suite 500
Seattle, WA 98101
(206) 342 9900

THEATER CONSULTANT
PLA DESIGNS INC.
6230 SW Zabaco Terrace
Aloha, OR 97007
(503) 642 2168

FOOD SERVICE CONSULTANT
JLR DESIGN GROUP
557 Roy Street Suite 175A
Seattle, WA 98109
(206) 625 0070

ACOUSTICAL & A/V CONSULTANT
SPARLING
4100 194th Street SW, Suite 400
Lynnwood, WA 98036
(206) 667 0555

CONSTRUCTION MANAGER AT RISK
AP WYOMING
1800 Carey Avenue, 4th Floor
Cheyenne, Wyoming 82001
(307) 426-4242

LICENSED ARCHITECT C-2547 MELVIN BROCKMAN Date: 11/20/14 STATE OF WYOMING

0' 1/2" 1" 2"

THIS DRAWING IS 36" X 48"
USE THIS SCALE TO VERIFY CORRECT DRAWING SIZE

	REVISIONS	DATE

P6

KEY PLAN

NATRONA COUNTY SCHOOL DISTRICT

Natrona County High School

930 SOUTH ELM STREET
CASPER WY 82601

JOB NO: 11855.00
ISSUE DATE: 11/20/2014
DRAWN BY: ARC, MP

PHASE 6
GYM WING
ENLARGED
LOCKER ROOM
PLANS

A4.651

100% Construction Documents

11/17/2014 3:33:45 PM

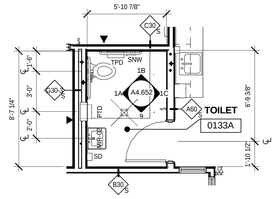

1 0133A ENLARGED TOILET
1/4" = 1'-0"

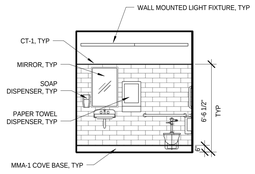

1A 0133A TOILET NORTH
1/4" = 1'-0"

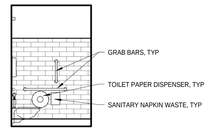

1B 0133A TOILET EAST
1/4" = 1'-0"

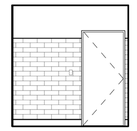

1C 0133A TOILET SOUTH
1/4" = 1'-0"

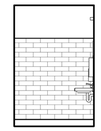

9 0133A TOILET WEST
1/4" = 1'-0"

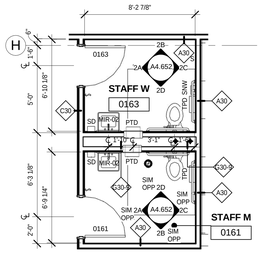

2 0161 & 0163 ENLARGED STAFF RESTROOMS
1/4" = 1'-0"

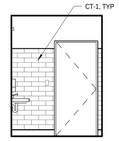

2A 0163 STAFF NORTH
1/4" = 1'-0"

2B 0163 STAFF EAST
1/4" = 1'-0"

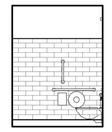

2C 0163 STAFF SOUTH
1/4" = 1'-0"

2D 0163 STAFF WEST
1/4" = 1'-0"

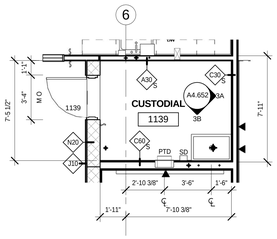

3 1139 ENLARGED CUSTODIAL
1/4" = 1'-0"

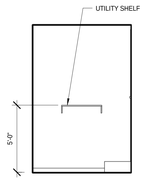

3A 1139 CUSTODIAL SOUTH
1/4" = 1'-0"

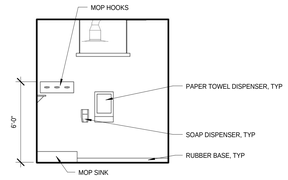

3B 1139 CUSTODIAL WEST
1/4" = 1'-0"

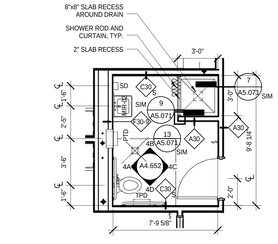

4 1144A ENLARGED TOILET
1/4" = 1'-0"

4A 1144A TOILET NORTH
1/4" = 1'-0"

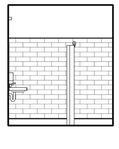

4B 1144A TOILET EAST
1/4" = 1'-0"

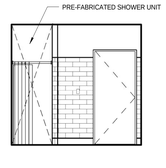

4C 1144A TOILET SOUTH
1/4" = 1'-0"

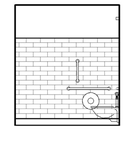

4D 1144A TOILET WEST
1/4" = 1'-0"

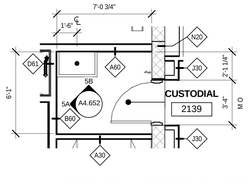

5 2139 ENLARGED CUSTODIAL
1/4" = 1'-0"

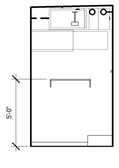

5A 2139 CUSTODIAL NORTH
1/4" = 1'-0"

5B 2139 CUSTODIAL EAST
1/4" = 1'-0"

bassetti architects
71 Columbia Street, Suite 500
Seattle, Washington 98104
(206) 340 9500

ASSOCIATE ARCHITECT
AMUNDSEN ASSOCIATES LLC
212 E Second Street
Casper, WY 82601
(307) 234-9999

CIVIL ENGINEER
WLC ENGINEERING SURVEYING PLANNING
200 Pronghorn St.
Casper, WY 82601
(307) 266 2524

LANDSCAPE ARCHITECT
SWIFT COMPANY LLC
3131 Western Avenue Suite M423
Seattle, WA 98121
(206) 632 2038

STRUCTURAL ENGINEER
PCS STRUCTURAL SOLUTIONS
1250 Pacific Ave Suite 701
Tacoma, WA 98402
(253) 383-2797

MECHANICAL & ELECTRICAL ENGINEERS
WSP GROUP
600 University Street Suite 500
Seattle, WA 98101
(206) 342 9900

THEATER CONSULTANT
PLA DESIGNS INC.
6230 SW Zabaco Terrace
Aloha, OR 97007
(503) 642 2168

FOOD SERVICE CONSULTANT
JLR DESIGN GROUP
557 Roy Street Suite 175A
Seattle, WA 98109
(206) 625 0070

ACOUSTICAL & A/V CONSULTANT
SPARLING
4100 194th Street SW, Suite 400
Lynnwood, WA 98036
(206) 667 0555

CONSTRUCTION MANAGER AT RISK
AP WYOMING
1800 Carey Avenue, 4th Floor
Cheyenne, Wyoming 82001
(307) 426-4242

LICENSED ARCHITECT
MARVIN BROCKIE
C-2547
Date 11/20/14
STATE OF WYOMING

0' 1/2" 1" 2"

THIS DRAWING IS 36" X 48"
USE THIS SCALE TO VERIFY
CORRECT DRAWING SIZE

	REVISIONS	DATE

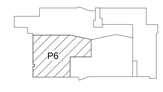

KEY PLAN

NATRONA COUNTY SCHOOL DISTRICT

Natrona County High School

930 SOUTH ELM STREET
CASPER WY 82601

JOB NO: 11855.00
ISSUE DATE: 11/20/2014
DRAWN BY: ARC, MP

PHASE 6
GYM WING
ENLARGED
TOILET PLANS

A4.652

100% Construction Documents

11/17/2014 3:34:39 PM

THRU-WALL FLASHING:

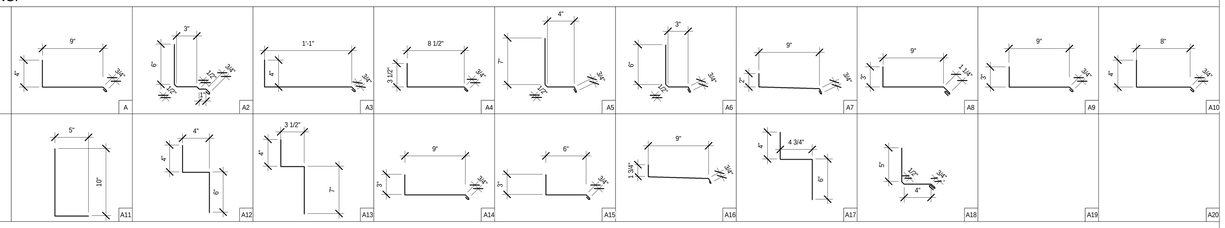

BRAKE FORMED METAL

0.090" PRE-FINISHED
BREAK FORMED & FULLY SEALED ALUM
SILL TRIM

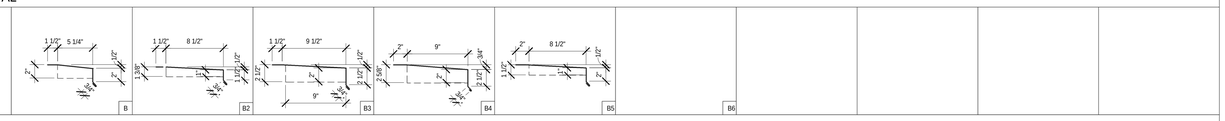

PRE-FINISHED SHEET METAL FLASHING, TRIM AND CLIP

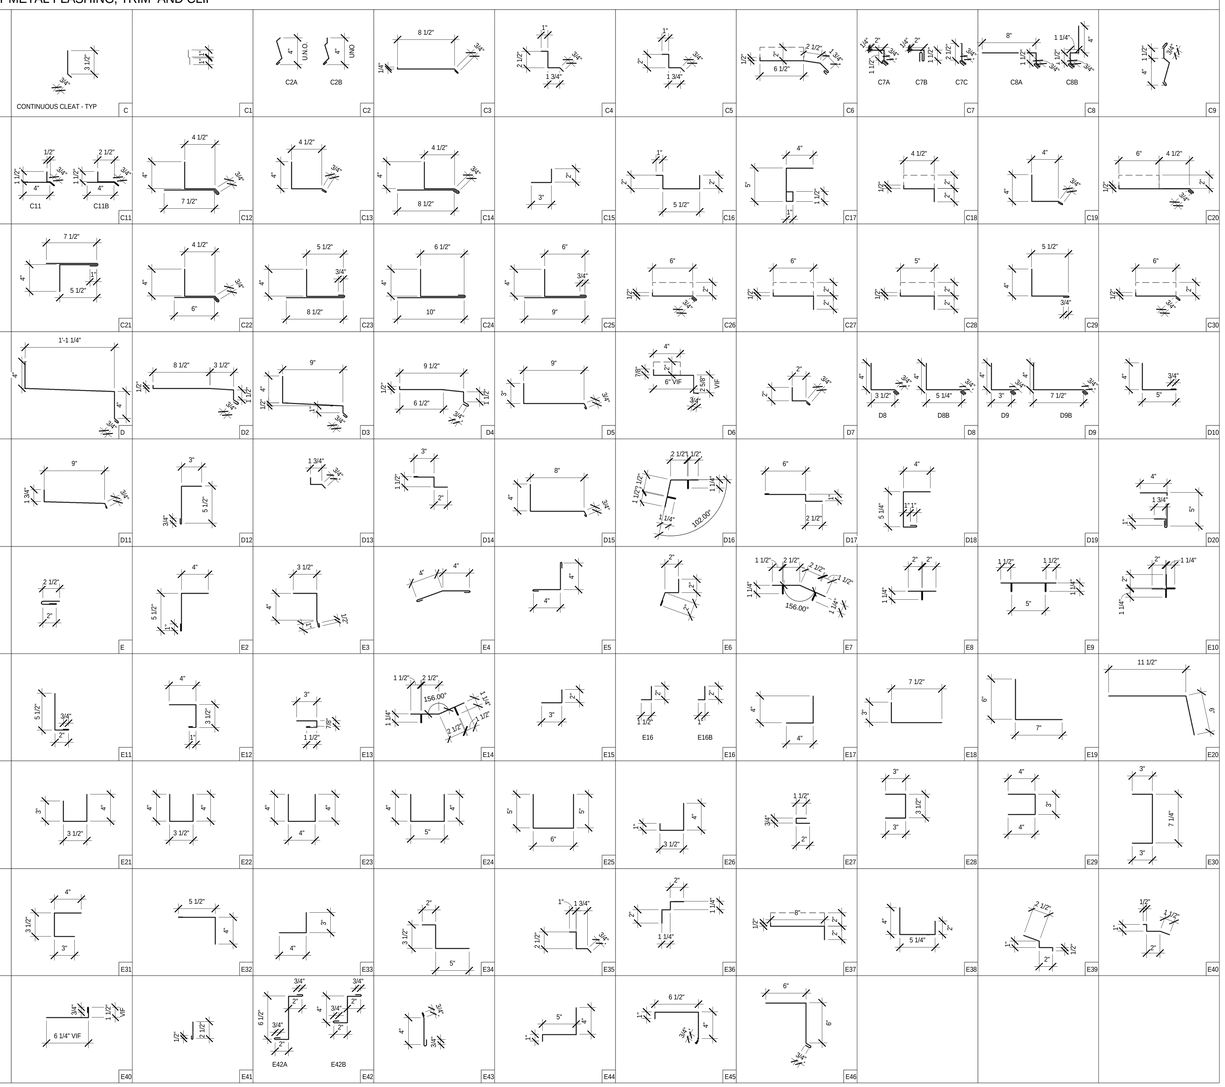

TYPICAL FLASHING PROFILES

1 1/2" = 1'-0"

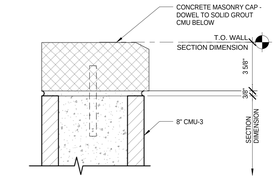

PRECAST CAP AT MASONRY WALL - SERVICE YARD

1 — 3" = 1'-0"

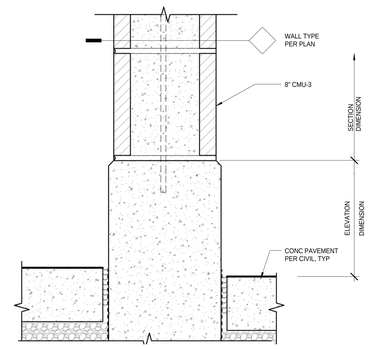

BASE AT MASONRY WALL - SERVICE YARD

3 — 3" = 1'-0"

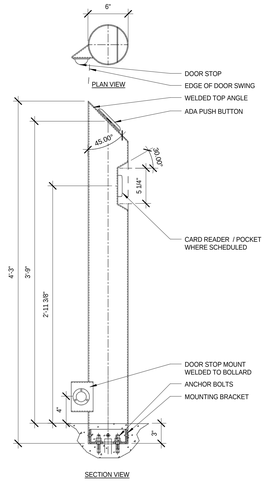

ADA PUSH BUTTON, CARD READER BOLLARD / DOOR STOP

12 — 1 1/2" = 1'-0"

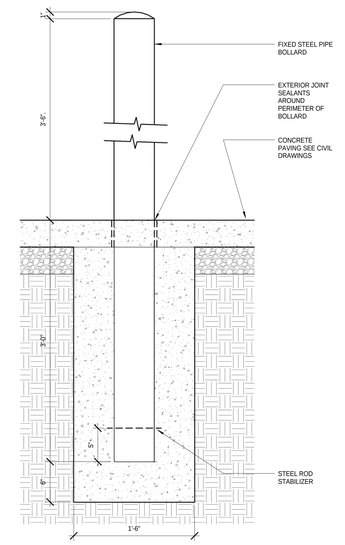

FIXED BOLLARD SECTION

5 — 1 1/2" = 1'-0"

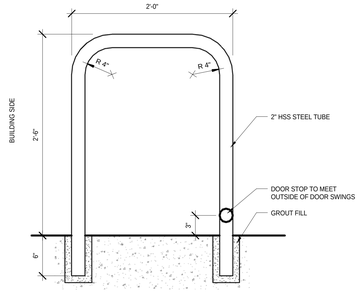

SQUARE TUBE DOOR STOP

2 — 1 1/2" = 1'-0"

bassetti architects

71 Columbia Street, Suite 500
Seattle, Washington 98104
(206) 340 9500

ASSOCIATE ARCHITECT
AMUNDSEN ASSOCIATES LLC
212 E Second Street
Casper, WY 82601
(307) 234-9999

CIVIL ENGINEER
WLC ENGINEERING SURVEYING PLANNING
200 Pronghorn St.
Casper, WY 82601
(307) 266 2524

LANDSCAPE ARCHITECT
SWIFT COMPANY LLC
3131 Western Avenue Suite M423
Seattle, WA 98121
(206) 632 2038

STRUCTURAL ENGINEER
PCS STRUCTURAL SOLUTIONS
1250 Pacific Ave Suite 701
Tacoma, WA 98402
(253) 383-2797

MECHANICAL & ELECTRICAL ENGINEERS
WSP GROUP
600 University Street Suite 500
Seattle, WA 98101
(206) 342 9900

THEATER CONSULTANT
PLA DESIGNS INC.
6230 SW Zabaco Terrace
Aloha, OR 97007
(503) 642 2168

FOOD SERVICE CONSULTANT
JLR DESIGN GROUP
557 Roy Street Suite 175A
Seattle, WA 98109
(206) 625 0070

ACOUSTICAL & A/V CONSULTANT
SPARLING
4100 194th Street SW, Suite 400
Lynnwood, WA 98036
(206) 667 0555

CONSTRUCTION MANAGER AT RISK
AP WYOMING
1800 Carey Avenue, 4th Floor
Cheyenne, Wyoming 82001
(307) 426-4242

LICENSED ARCHITECT
KEVIN BROOKS
C-2547
Date: 11/20/14
STATE OF WYOMING

THIS DRAWING IS 36" X 48"
USE THIS SCALE TO VERIFY
CORRECT DRAWING SIZE

REVISIONS	DATE

NATRONA COUNTY SCHOOL DISTRICT

Natrona County High School

930 SOUTH ELM STREET
CASPER WY 82601

JOB NO: 11855.00
ISSUE DATE: 11/20/2014
DRAWN BY: Author

EXTERIOR DETAILS - SITE AND SERVICE YARD

A5.001

100% Construction Documents

11/17/2014 3:34:56 PM

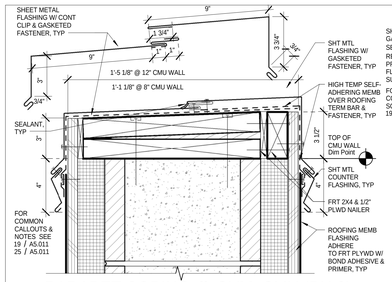

31 PARAPET COPING @ GYM CMU (PH 6)
3" = 1'-0"

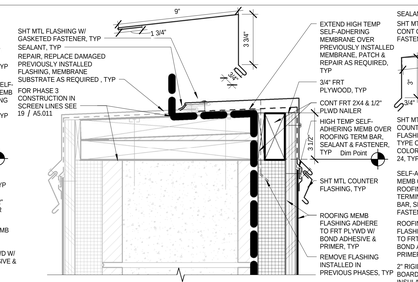

25 PARAPET COPING @ GYM CMU (PH 3 & PH 6)
3" = 1'-0"

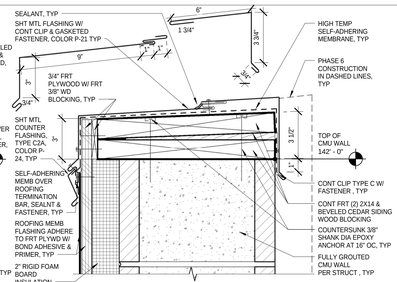

19 PARAPET COPING @ GYM CMU (PH 3)
3" = 1'-0"

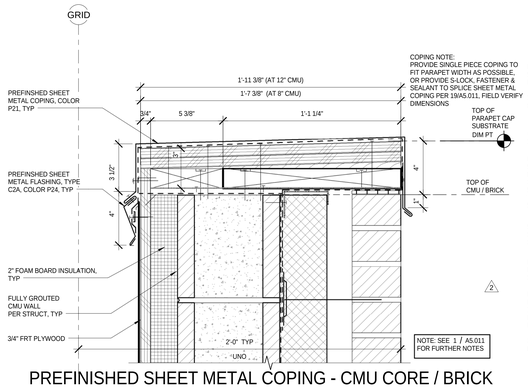

14 PREFINISHED SHEET METAL COPING - CMU CORE / BRICK VENEER, CMU VENEER AT SIM
3" = 1'-0"

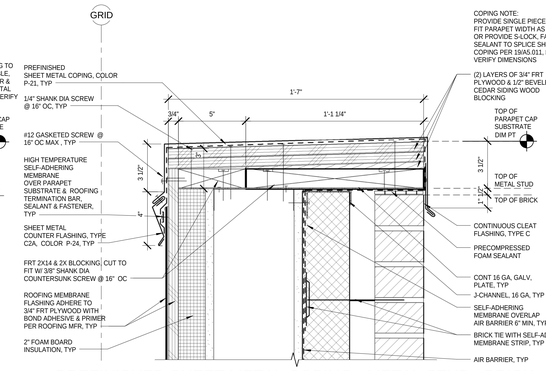

1 PREFINISHED SHEET METAL COPING - METAL STUD / BRICK VENEER, CMU VENEER AT SIM
3" = 1'-0"

34 BRICK VENEER SHELF ANGLE AT CMU
3" = 1'-0"

22 BRICK VENEER SHAFT ANGLE @ MTL STUD WALL
3" = 1'-0"

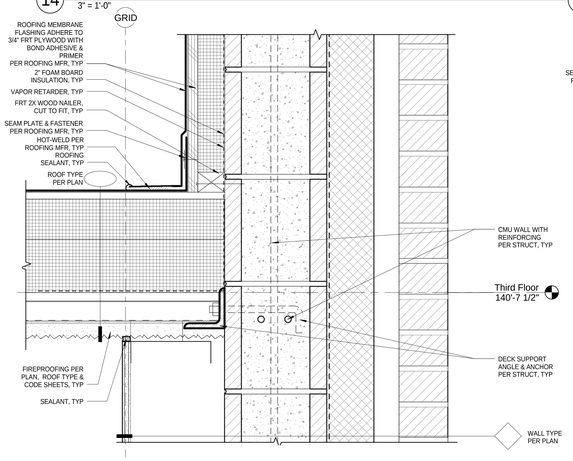

3 PARAPET BASE AT CMU / BRICK VENEER, CMU VENEER AT SIM
3" = 1'-0"

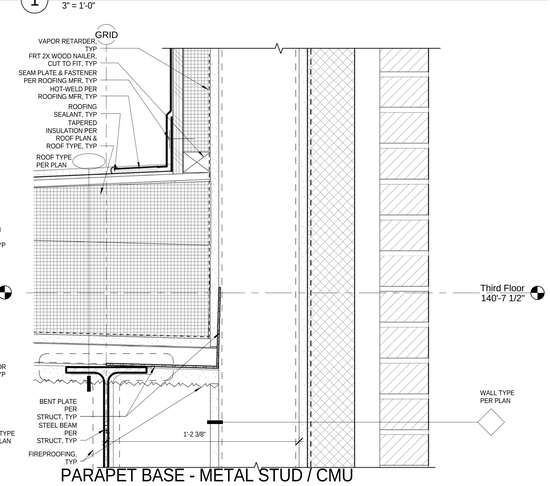

2 PARAPET BASE - METAL STUD / CMU VENEER, CMU VENEER AT SIM
3" = 1'-0"

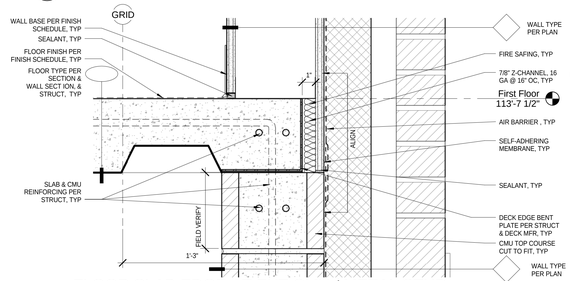

16 FLOOR SLAB EDGE AT EXT CMU / METAL STUD
3" = 1'-0"

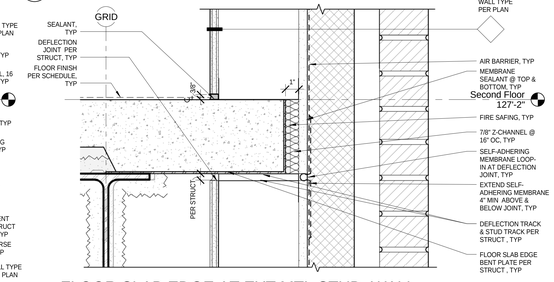

4 FLOOR SLAB EDGE AT EXT MTL STUD WALL
3" = 1'-0"

36 CONC STEM WALL AT CMU/BRICK VENEER (GRID 9-11)
3" = 1'-0"

24 CONC STEM WALL AT CMU/CMU VENEER - CTE (GRID 15-18)
3" = 1'-0"

18 CONC STEM WALL AT CMU/BRICK VENEER (GRID 11-15)
3" = 1'-0"

6 CONC STEM WALL AT METAL STUD/BRICK VENEER (GRID 4-9)
3" = 1'-0"

1 SIM AT NORTH AND WEST ELEV. PH5

11/17/2014 3:35:34 PM

bassetti architects
71 Columbia Street, Suite 500
Seattle, Washington 98104
(206) 340 9500

ASSOCIATE ARCHITECT
AMUNDSEN ASSOCIATES LLC
212 E Second Street
Casper, WY 82601
(307) 234-9999

CIVIL ENGINEER
WLC ENGINEERING SURVEYING PLANNING
200 Pronghorn St.
Casper, WY 82601
(307) 266 2524

LANDSCAPE ARCHITECT
SWIFT COMPANY LLC
3131 Western Avenue Suite M423
Seattle, WA 98121
(206) 632 2038

STRUCTURAL ENGINEER
PCS STRUCTURAL SOLUTIONS
1250 Pacific Ave Suite 701
Tacoma, WA 98402
(253) 383-2797

MECHANICAL & ELECTRICAL ENGINEERS
WSP GROUP
600 University Street Suite 500
Seattle, WA 98101
(206) 342 9900

THEATER CONSULTANT
PLA DESIGNS INC.
6230 SW Zabaco Terrace
Aloha, OR 97007
(503) 642 2168

FOOD SERVICE CONSULTANT
JLR DESIGN GROUP
557 Roy Street Suite 175A
Seattle, WA 98109
(206) 625 0070

ACOUSTICAL & A/V CONSULTANT
SPARLING
4100 194th Street SW, Suite 400
Lynnwood, WA 98036
(206) 667 0555

CONSTRUCTION MANAGER AT RISK
AP WYOMING
1800 Carey Avenue, 4th Floor
Cheyenne, Wyoming 82001
(307) 426-4242

LICENSED ARCHITECT KEVIN BROOKS C-2547 Date 11/20/14 STATE OF WYOMING

0"
THIS DRAWING IS 36" X 48" USE THIS SCALE TO VERIFY CORRECT DRAWING SIZE

2	95% CD-ADDENDUM NO.5	07/03/2014
1	95% CD-ADDENDUM NO.2	06/20/2014
Δ	REVISIONS	DATE

NATRONA COUNTY SCHOOL DISTRICT

Natrona County High School

930 SOUTH ELM STREET
CASPER WY 82601

JOB NO: 11855.00
ISSUE DATE: 11/20/2014
DRAWN BY: HNC

EXTERIOR DETAILS - CONCRETE AND MASONRY

A5.011

100% Construction Documents

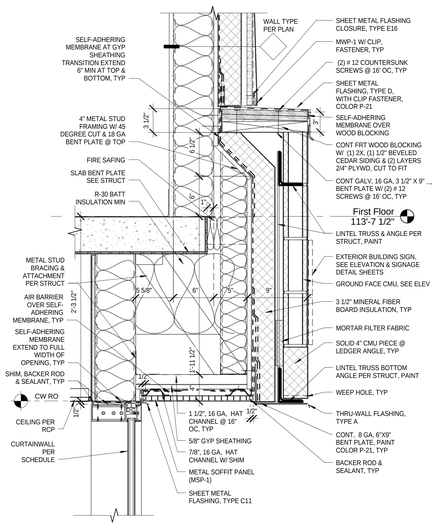

31 CW HEAD @ MSP SOFFIT/CMU & MWP1 - EAST / WEST ENTRY
1 1/2" = 1'-0"

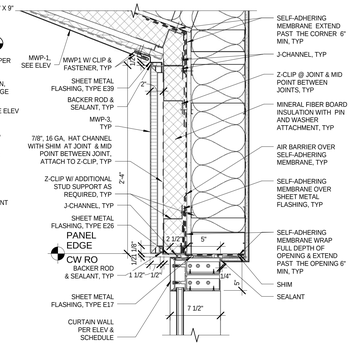

26 CW 5-IN JAMB -MWP-3/MWP-1 @ LIB/FLEX
1 1/2" = 1'-0"

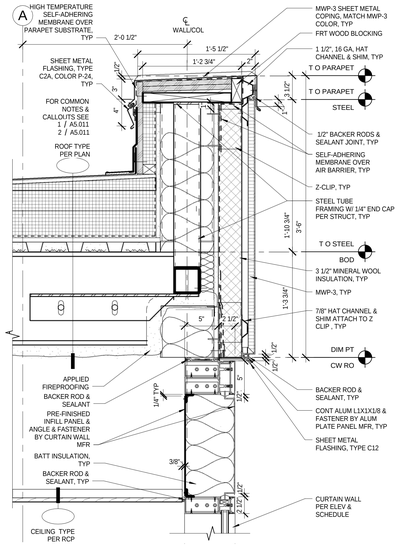

21 PARAPET - MWP-3 @ LIBRARY CURTAIN WALL - LEARNING LAB @ SIM
1 1/2" = 1'-0"

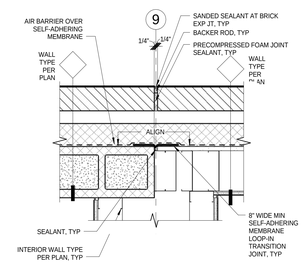

13 BRICK BACKING TRANSITION - CMU/STUD
1 1/2" = 1'-0"

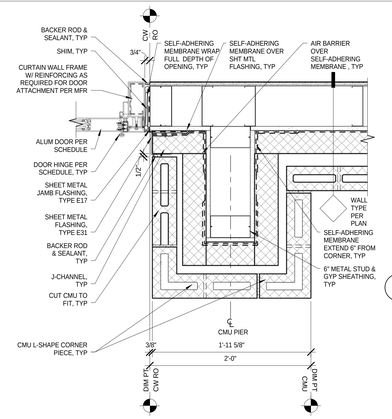

7 ALUM DOOR JAMB/CW AT CMU PIER - EAST / WEST ENTRY
1 1/2" = 1'-0"

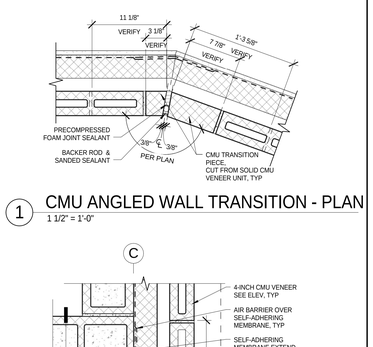

1 CMU ANGLED WALL TRANSITION - PLAN
1 1/2" = 1'-0"

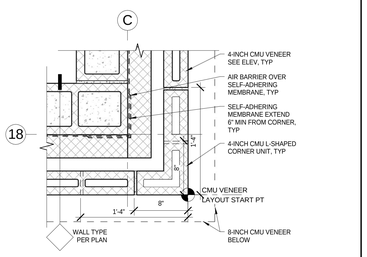

18 4-IN CMU VENEER/CMU BACKING - CORNER - CTE/NORTH TOWER
1 1/2" = 1'-0"

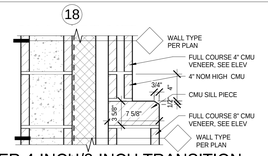

8 CMU VENEER 4-INCH/8-INCH TRANSITION
1 1/2" = 1'-0"

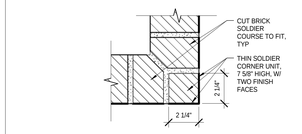

32 BRICK SOLDIER COURSE CORNER - PLAN
3" = 1'-0"

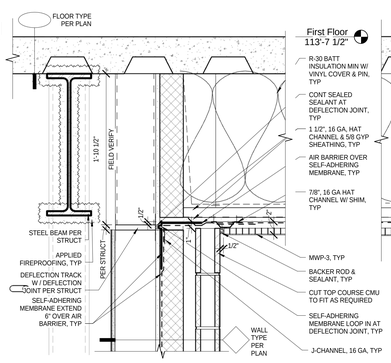

28 CMU DIAGONAL WALL & SOFFIT @ EAST/WEST ENTRY
1 1/2" = 1'-0"

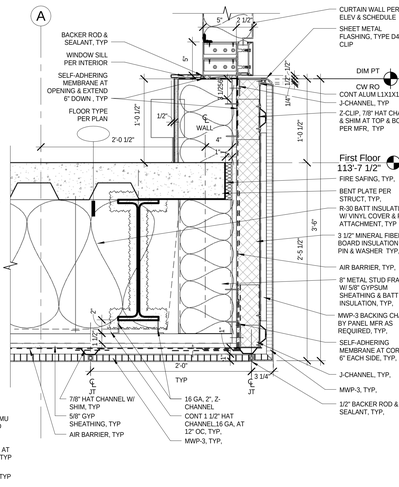

22 CW SILL @ MWP-3 / SOFFIT AT LIBRARY - LERANING LAB @ SIM
1 1/2" = 1'-0"

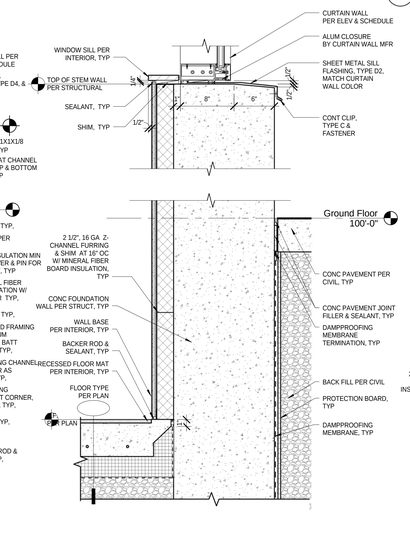

16 CONC CURB AT CURTAINWALL SILL AT NORTH ENTRY
1 1/2" = 1'-0"

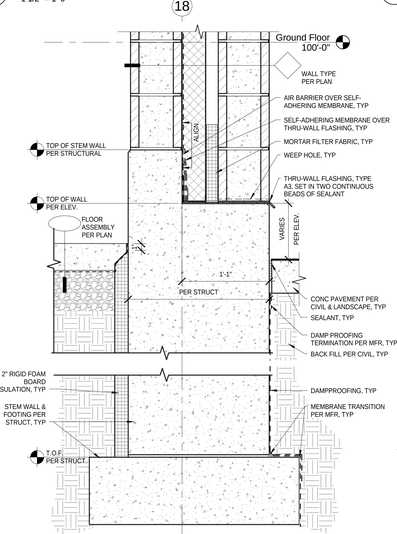

10 CONC STEM WALL AT CMU VENEER (NORTH)
1 1/2" = 1'-0"

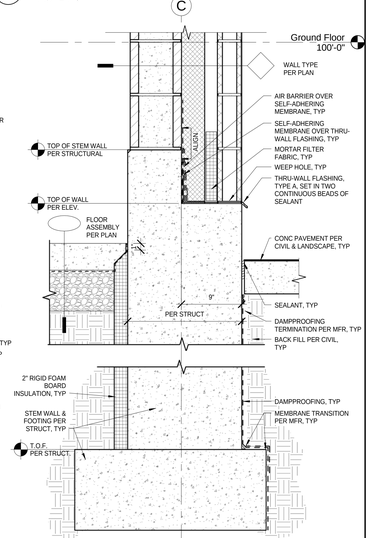

4 CONC STEM WALL AT CMU VENEER - CTE (NORTH)
1 1/2" = 1'-0"

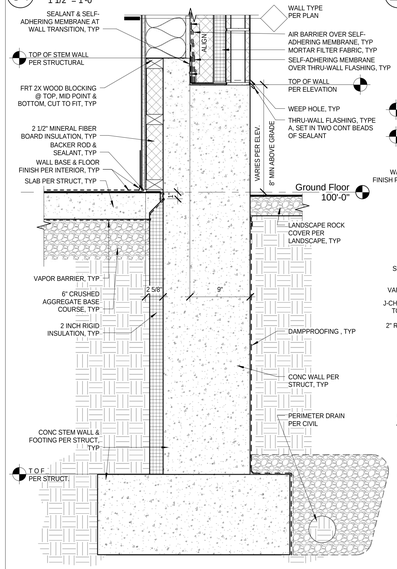

36 CONC STEM WALL @ STUD/BRICK AT NORTH COURTYARD
1 1/2" = 1'-0"

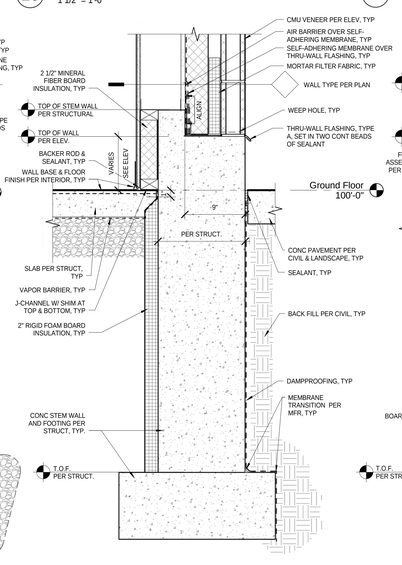

30 CONC STEM WALL @ STUD/ CMU VENEER (E / W ENTRY)
1 1/2" = 1'-0"

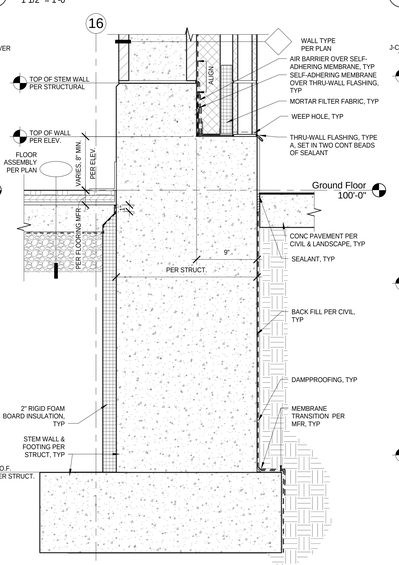

24 CONC STEM WALL @ CMU/CMU VENEER - GYM
1 1/2" = 1'-0"

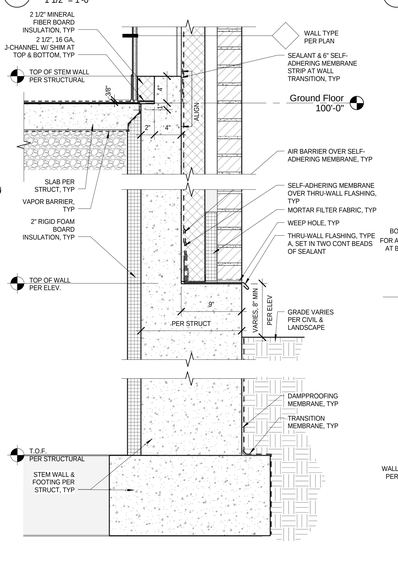

18 CONC STEM WALL @ STUD/BRICK (GRID 6-16 WEST ELEV)
1 1/2" = 1'-0"

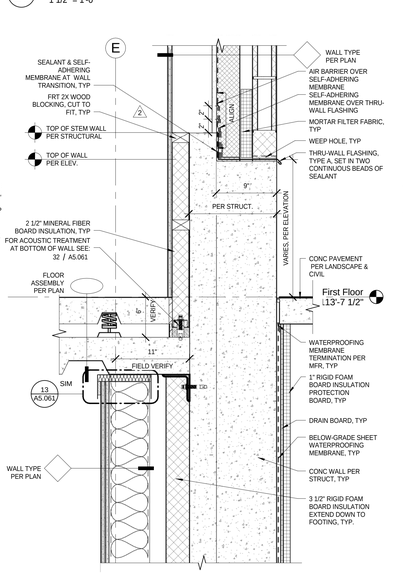

12 CONC STEM WALL @ SOUTH COURTYARD - GRID 6e
1 1/2" = 1'-0"

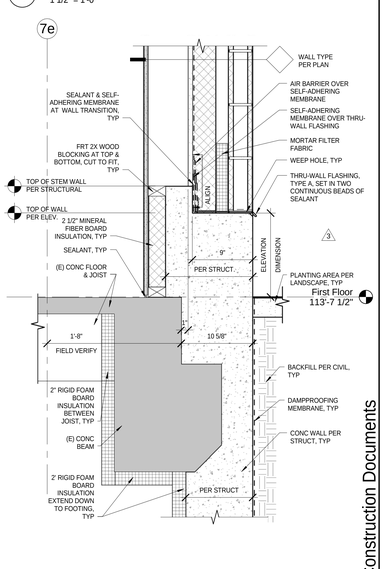

6 CONC STEM WALL @ SOUTH COURTYARD - THEATER CORRIDOR
1 1/2" = 1'-0"

bassetti architects
71 Columbia Street, Suite 500
Seattle, Washington 98104
(206) 340 9500

ASSOCIATE ARCHITECT
AMUNDSEN ASSOCIATES LLC
212 E Second Street
Casper, WY 82601
(307) 234-9999

CIVIL ENGINEER
WLC ENGINEERING SURVEYING PLANNING
200 Pronghorn St.
Casper, WY 82601
(307) 266 2524

LANDSCAPE ARCHITECT
SWIFT COMPANY LLC
3131 Western Avenue Suite M423
Seattle, WA 98121
(206) 632 2038

STRUCTURAL ENGINEER
PCS STRUCTURAL SOLUTIONS
1250 Pacific Ave Suite 701
Tacoma, WA 98402
(253) 383-2797

MECHANICAL & ELECTRICAL ENGINEERS
WSP GROUP
600 University Street Suite 500
Seattle, WA 98101
(206) 342 9900

THEATER CONSULTANT
PLA DESIGNS INC.
6230 SW Zabaco Terrace
Aloha, OR 97007
(503) 642 2168

FOOD SERVICE CONSULTANT
JLR DESIGN GROUP
557 Roy Street Suite 175A
Seattle, WA 98109
(206) 625 0070

ACOUSTICAL & A/V CONSULTANT
SPARLING
4100 194th Street SW, Suite 400
Lynnwood, WA 98036
(206) 667 0555

CONSTRUCTION MANAGER AT RISK
AP WYOMING
1800 Carey Avenue, 4th Floor
Cheyenne, Wyoming 82001
(307) 426-4242

LICENSED ARCHITECT KEVIN BROCKWAY C-2547 Date: 11/20/14 STATE OF WYOMING

0 1/2" 1" 2"
THIS DRAWING IS 36" X 48" USE THIS SCALE TO VERIFY CORRECT DRAWING SIZE

3	PR-021	10/10/2014
2	95% CD-ADDENDUM NO.3	06/25/2014
1	95% CD-ADDENDUM NO.2	06/20/2014
⚠	REVISIONS	DATE

NATRONA COUNTY SCHOOL DISTRICT

Natrona County High School

930 SOUTH ELM STREET
CASPER WY 82601

JOB NO.: 11855.00
ISSUE DATE: 11/20/2014
DRAWN BY: HNC

EXTERIOR DETAILS - CONCRETE AND MASONRY

A5.012

100% Construction Documents

11/17/2014 3:36:17 PM

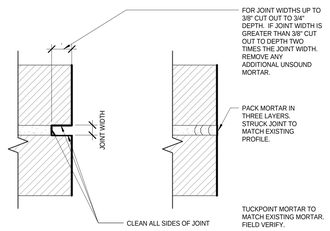

31 TUCKPOINTING DETAIL
6" = 1'-0"

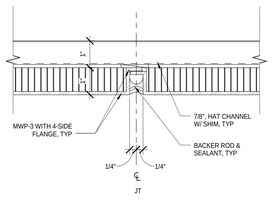

32 MWP-3 - TYPICAL VERT JOINT
6" = 1'-0"

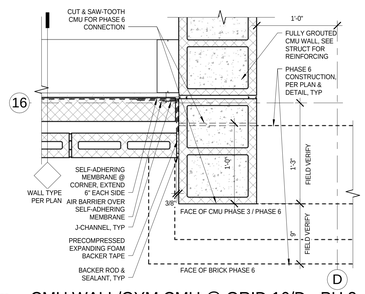

33 CMU WALL/GYM CMU @ GRID 16/D - PH 3
1 1/2" = 1'-0"

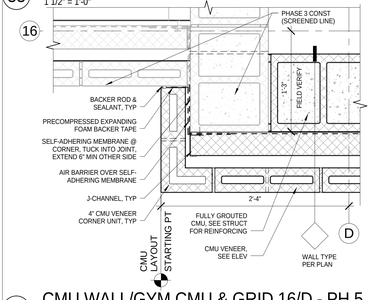

34 CMU WALL/GYM CMU & GRID 16/D - PH 5
1 1/2" = 1'-0"

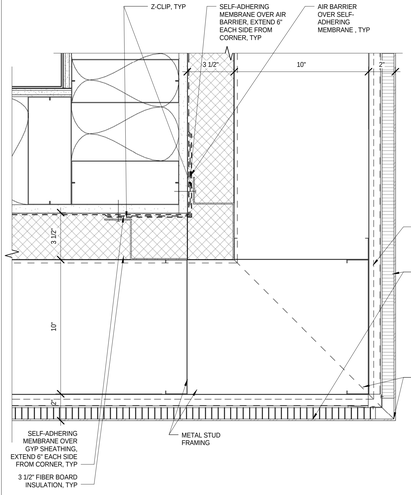

36 MWP-3 CORNER - NORTH TOWER - PLAN
3" = 1'-0"

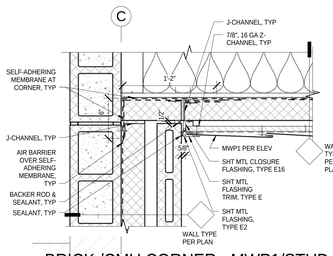

25 BRICK /CMU CORNER - MWP1/STUD
1 1/2" = 1'-0"

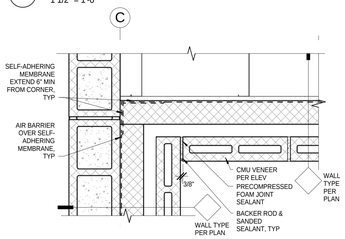

CMU VENEER INSIDE CORNER - NORTH TOWER/CTE
1 1/2" = 1'-0"

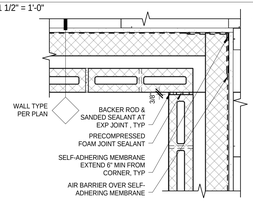

26 CMU VENEER 90 DEG INSIDE CORNER
1 1/2" = 1'-0"

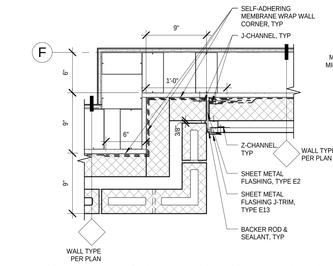

CMU / MWP-2 TRANSITION AT PHASE 5 MECH RM 3133
1 1/2" = 1'-0"

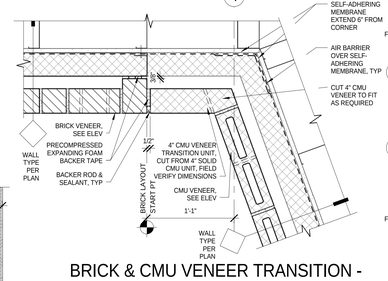

29 BRICK & CMU VENEER TRANSITION - W ENTRY - PH 5 - PLAN
1 1/2" = 1'-0"

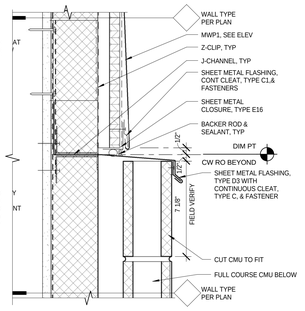

30 MWP-1 & CMU VENEER TRANSITION - NORTH TOWER
3" = 1'-0"

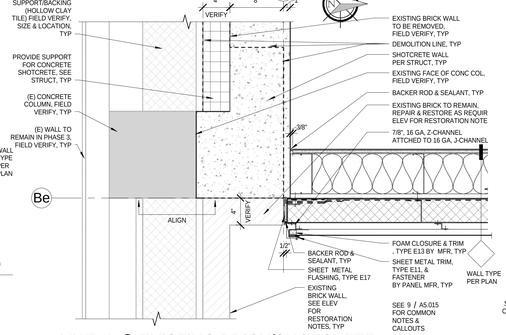

20 MWP-1 @ EXISTING BRICK/SHOTCRETE
1 1/2" = 1'-0"

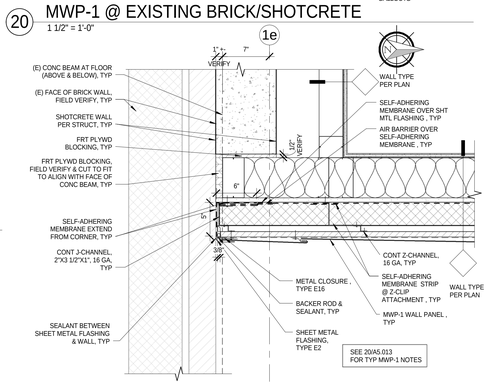

21 MWP-1 @ EXIST BRICK WALL/SHOTCRETE (LVL 1-2)
1 1/2" = 1'-0"

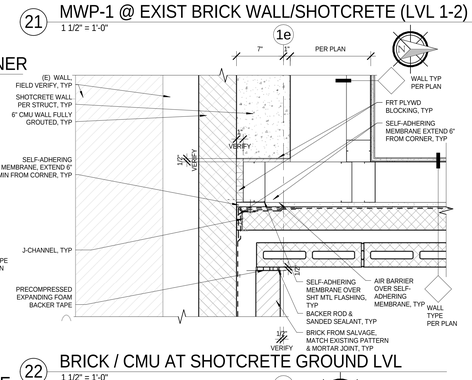

22 BRICK / CMU AT SHOTCRETE GROUND LVL
1 1/2" = 1'-0"

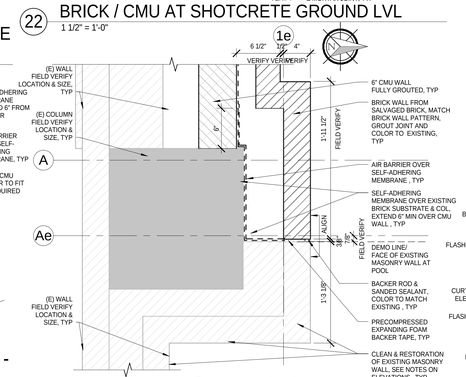

23 BRICK CORNER @ A & 1e GROUND LVL
1 1/2" = 1'-0"

24 EXISTING GRANITE CORNER @ A & 1e
1 1/2" = 1'-0"

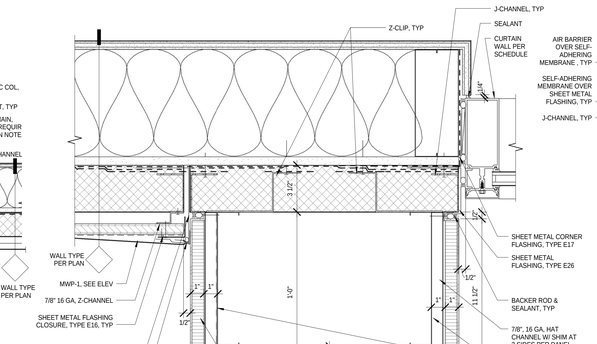

2 CW JAMB @ MWP-3/MWP-1-NORTH TOWER
3" = 1'-0"

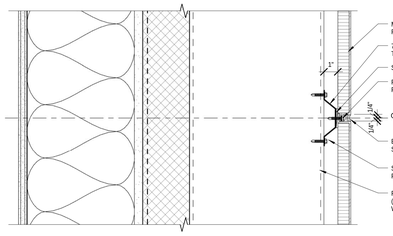

15 MWP-3 HORIZ JOINT - NORTH TOWER
3" = 1'-0"

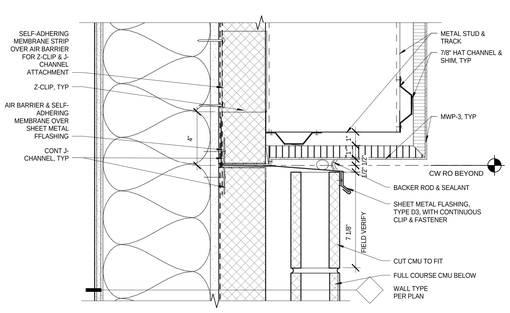

16 MWP-3 & CMU - NORTH TOWER
3" = 1'-0"

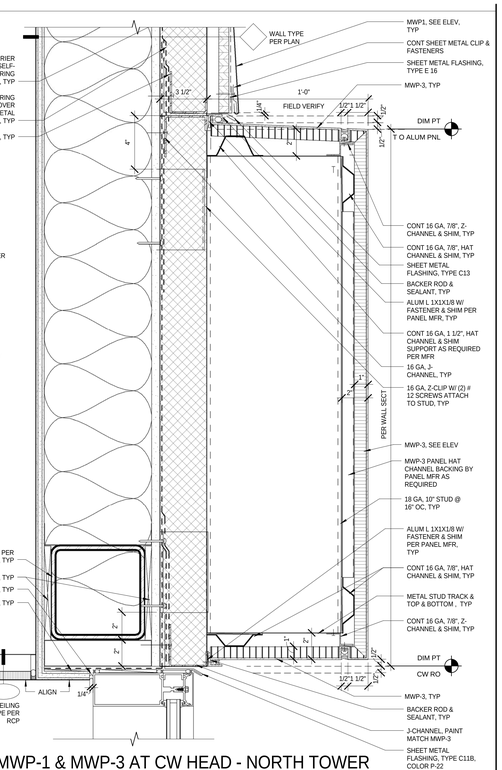

1 MWP-1 & MWP-3 AT CW HEAD - NORTH TOWER
3" = 1'-0"

18 CW SILL/HEAD AT MWP-3 - NORTH TOWER
3" = 1'-0"

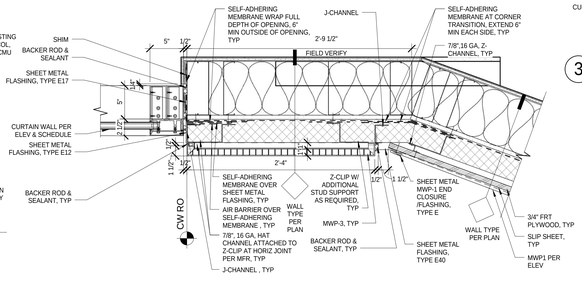

17 CW 5-IN JAMB - MWP-3/MWP-1 - PLAN
1 1/2" = 1'-0"

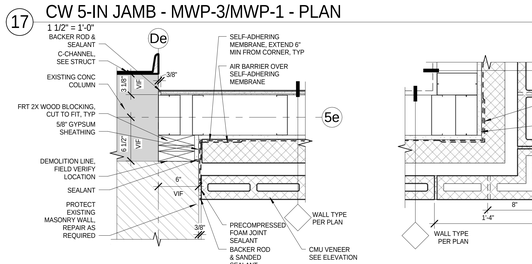

18 EXSITING & NEW EXT WALL TRANSITION @ GRID De/5e - PH 3
1 1/2" = 1'-0"

12 CMU VENEER 90 DEG OUTSIDE CORNER
1 1/2" = 1'-0"

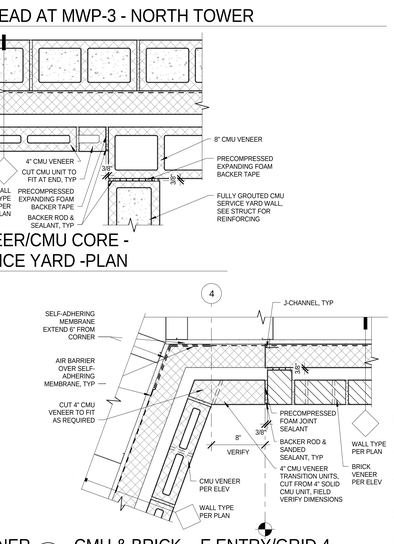

6 CMU & BRICK - E ENTRY/GRID 4
1 1/2" = 1'-0"

bassetti architects
71 Columbia Street, Suite 500
Seattle, Washington 98104
(206) 340 9500

ASSOCIATE ARCHITECT
AMUNDSEN ASSOCIATES LLC
212 E Second Street
Casper, WY 82601
(307) 234-9999

CIVIL ENGINEER
WLC ENGINEERING SURVEYING PLANNING
200 Pronghorn St.
Casper, WY 82601
(307) 266 2524

LANDSCAPE ARCHITECT
SWIFT COMPANY LLC
3131 Western Avenue Suite M423
Seattle, WA 98121
(206) 632 2038

STRUCTURAL ENGINEER
PCS STRUCTURAL SOLUTIONS
1250 Pacific Ave Suite 701
Tacoma, WA 98402
(253) 383-2797

MECHANICAL & ELECTRICAL ENGINEERS
WSP GROUP
600 University Street Suite 500
Seattle, WA 98101
(206) 342 9900

THEATER CONSULTANT
PLA DESIGNS INC.
6230 SW Zabaco Terrace
Aloha, OR 97007
(503) 642 2168

FOOD SERVICE CONSULTANT
JLR DESIGN GROUP
557 Roy Street Suite 175A
Seattle, WA 98109
(206) 625 0070

ACOUSTICAL & A/V CONSULTANT
SPARLING
4100 194th Street SW, Suite 400
Lynnwood, WA 98036
(206) 667 0555

CONSTRUCTION MANAGER AT RISK
AP WYOMING
1800 Carey Avenue, 4th Floor
Cheyenne, Wyoming 82001
(307) 426-4242

LICENSED ARCHITECT KEVIN BROOKHART C-2547 Date: 11/20/14 STATE OF WYOMING

0 1/2" 1" 2"

THIS DRAWING IS 36" X 48" USE THIS SCALE TO VERIFY CORRECT DRAWING SIZE

1	95% CD-ADDENDUM NO.2	06/20/2014
#	REVISIONS	DATE

NATRONA COUNTY SCHOOL DISTRICT

Natrona County High School

930 SOUTH ELM STREET
CASPER WY 82601

JOB NO: 11855.00
ISSUE DATE: 11/20/2014
DRAWN BY: Author

EXTERIOR DETAILS - CONCRETE AND MASONRY

A5.013

100% Construction Documents

11/17/2014 3:37:07 PM

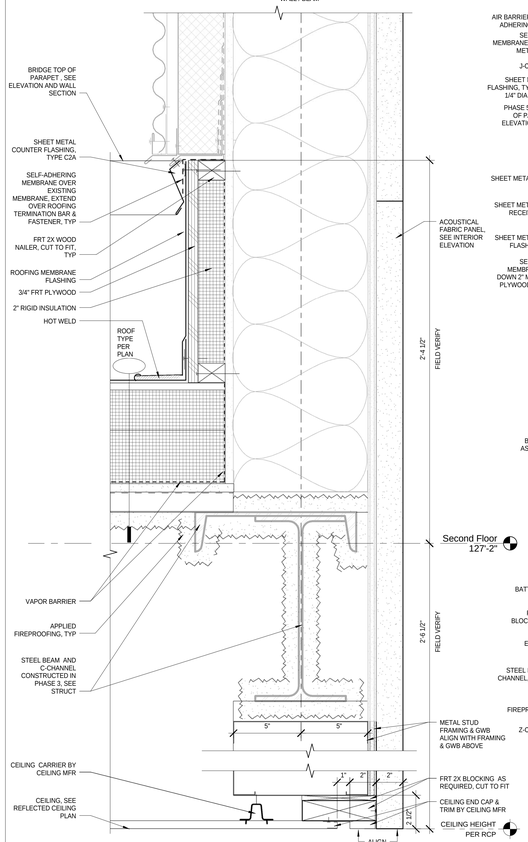

33 COURTYARD BRIDGE MWP2/ ROOF - PHASE 5
3" = 1'-0"

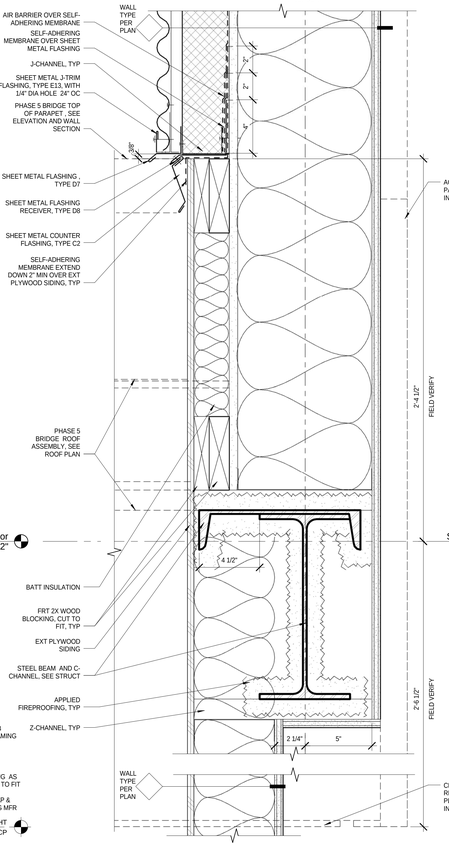

27 COURTYARD BRIDGE TEMP WALL - PHASE 3
3" = 1'-0"

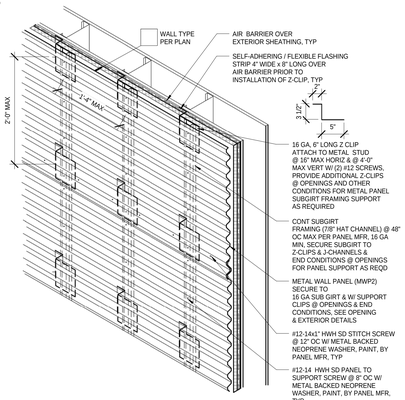

34 METAL PANEL MWP-2 ATTACHMENT DIAGRAM
1" = 1'-0"

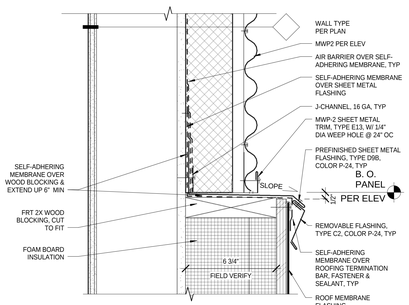

28 MWP-2 & ROOF MEMBRANE TRANSITION AT GRID 6 - PH 5
3" = 1'-0"

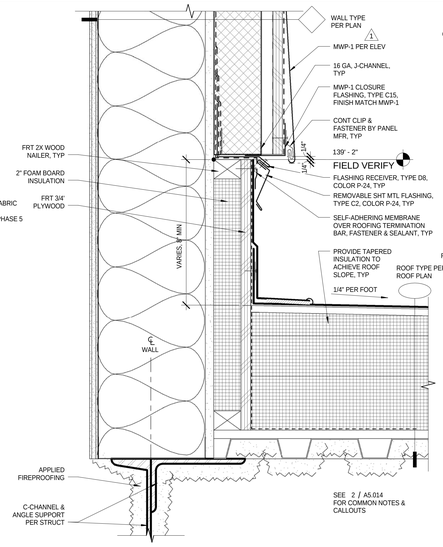

14 MWP-1 & ROOFING TRANSITION AT LIBRARY / FLEX LAB LOWER ROOF
3" = 1'-0"

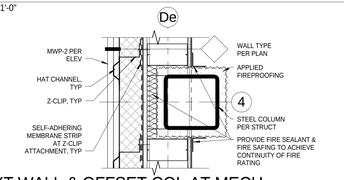

15 EXT WALL & OFFSET COL AT MECH RM 3020 AT GRID DE - PLAN
1 1/2" = 1'-0"

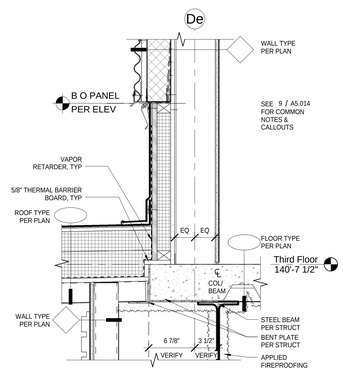

16 MWP-2 & ROOFING TRANSITION AT MECH RM 3020 / GRID DE
1 1/2" = 1'-0"

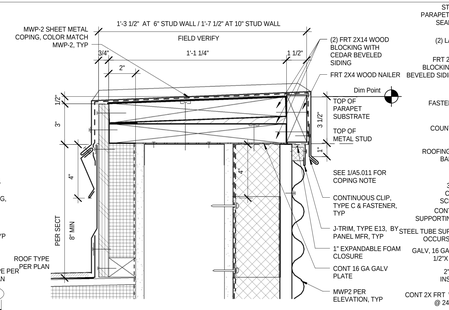

7 PARAPET COPING - MWP-2
3" = 1'-0"

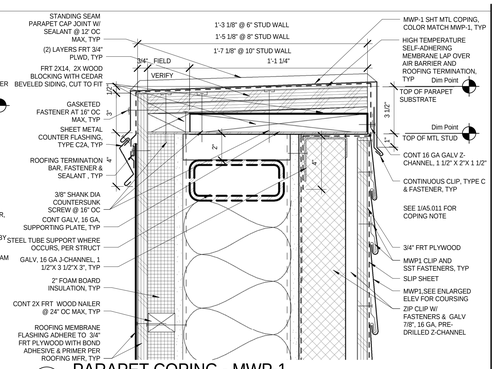

1 PARAPET COPING - MWP-1
3" = 1'-0"

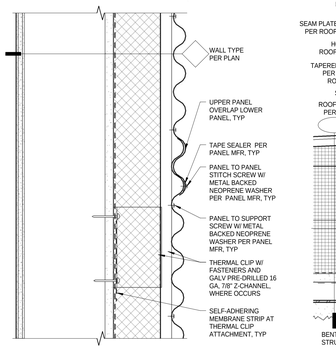

8 MWP-2 PANEL LAPPING - SECT
3" = 1'-0"

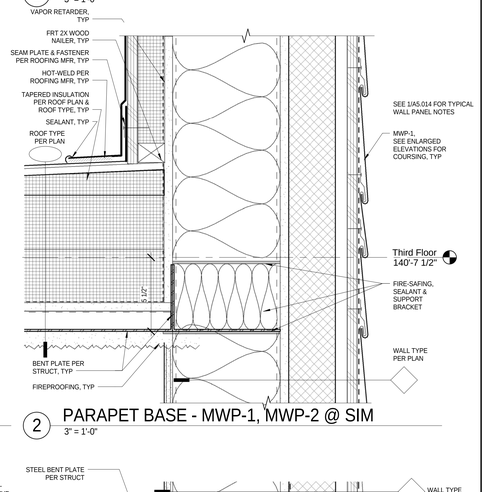

2 PARAPET BASE - MWP-1, MWP-2 @ SIM
3" = 1'-0"

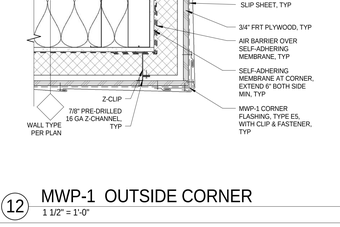

9 MWP-2 BASE / ROOF TRANSITION
3" = 1'-0"

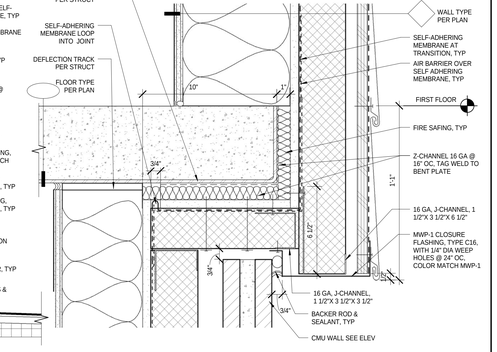

4 MWP-1 & CMU TRANSITION - SECT
3" = 1'-0"

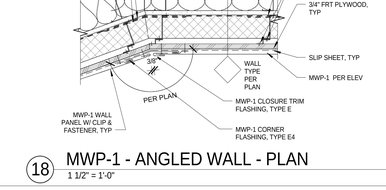

18 MWP-1 - ANGLED WALL - PLAN
1 1/2" = 1'-0"

12 MWP-1 OUTSIDE CORNER
1 1/2" = 1'-0"

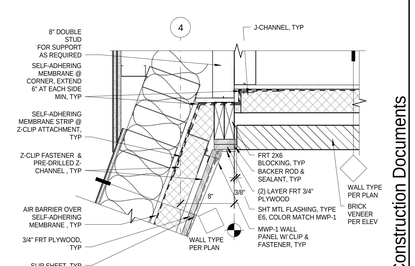

6 BRICK & MWP-1 - E ENTRY / GRID 4
1 1/2" = 1'-0"

bassetti architects
71 Columbia Street, Suite 500
Seattle, Washington 98104
(206) 340 9500

ASSOCIATE ARCHITECT
AMUNDSEN ASSOCIATES LLC
212 E Second Street
Casper, WY 82601
(307) 234-9999

CIVIL ENGINEER
WLC ENGINEERING SURVEYING PLANNING
200 Pronghorn St.
Casper, WY 82601
(307) 266 2524

LANDSCAPE ARCHITECT
SWIFT COMPANY LLC
3131 Western Avenue Suite M423
Seattle, WA 98121
(206) 632 2038

STRUCTURAL ENGINEER
PCS STRUCTURAL SOLUTIONS
1250 Pacific Ave Suite 701
Tacoma, WA 98402
(253) 383-2797

MECHANICAL & ELECTRICAL ENGINEERS
WSP GROUP
600 University Street Suite 500
Seattle, WA 98101
(206) 342 9900

THEATER CONSULTANT
PLA DESIGNS INC.
6230 SW Zabaco Terrace
Aloha, OR 97007
(503) 642 2168

FOOD SERVICE CONSULTANT
JLR DESIGN GROUP
557 Roy Street Suite 175A
Seattle, WA 98109
(206) 625 0070

ACOUSTICAL & A/V CONSULTANT
SPARLING
4100 194th Street SW, Suite 400
Lynnwood, WA 98036
(206) 667 0555

CONSTRUCTION MANAGER AT RISK
AP WYOMING
1800 Carey Avenue, 4th Floor
Cheyenne, Wyoming 82001
(307) 426-4242

LICENSED ARCHITECT KEVIN BROOKHART
C-2547
Date: 11/25/14
STATE OF WYOMING

0 1/2" 1" 2"
THIS DRAWING IS 36" X 48"
USE THIS SCALE TO VERIFY CORRECT DRAWING SIZE

1	95% CD-ADDENDUM NO.2	06/20/2014
1	REVISIONS	DATE

NATRONA COUNTY SCHOOL DISTRICT

Natrona County High School

930 SOUTH ELM STREET
CASPER WY 82601

JOB NO: 11855.00
ISSUE DATE: 11/20/2014
DRAWN BY: HNC

EXTERIOR DETAILS - METAL PANEL

A5.014

100% Construction Documents

11/17/2014 3:37:42 PM

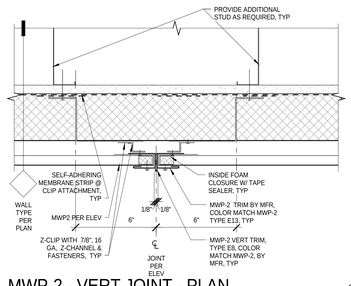

31 MWP-2 - VERT JOINT - PLAN
3" = 1'-0"

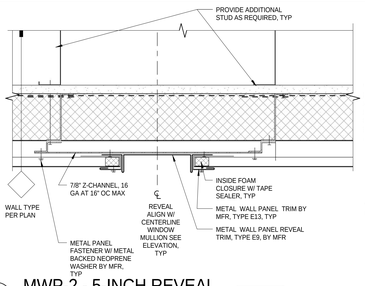

25 MWP-2 - 5-INCH REVEAL
3" = 1'-0"

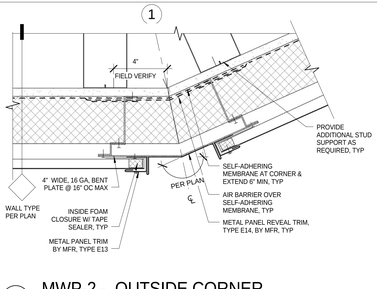

19 MWP-2 - OUTSIDE CORNER
3" = 1'-0"

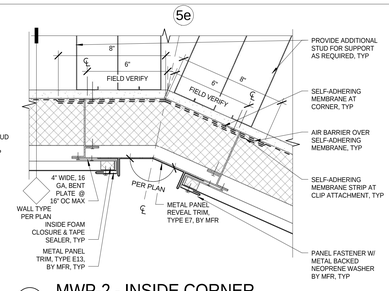

13 MWP-2 - INSIDE CORNER
3" = 1'-0"

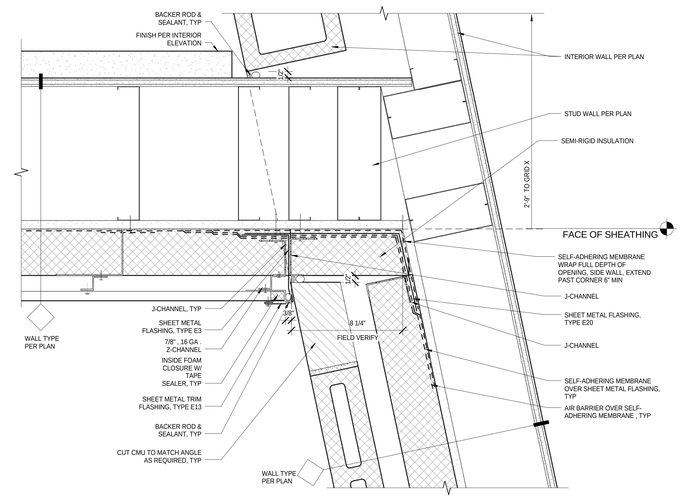

8 MWP2 @ CMU - COMMONS - GRID X & 7e
3" = 1'-0"

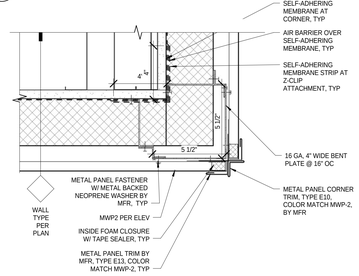

CW CORNER / SUNSHADE @ COMMONS BRIDGE - GRID Y/1e - PH 5
3" = 1'-0"

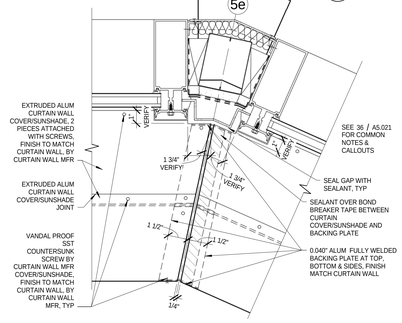

32 CW COVER/SUNSHADE CORNER JOINT - PLAN
3" = 1'-0"

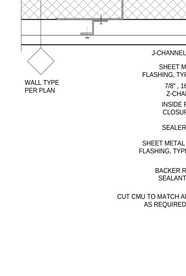

14 MWP-2 - 90 DEG OUTSIDE CORNER
3" = 1'-0"

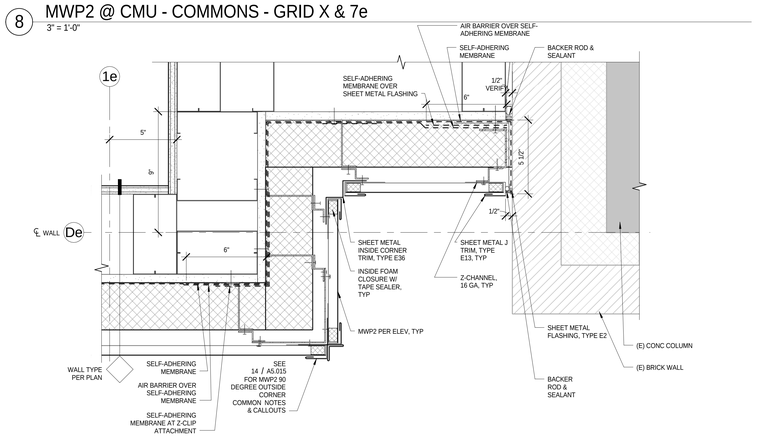

9 MWP-2 @ EXIST BRICK WALL-GRID De/1e
3" = 1'-0"

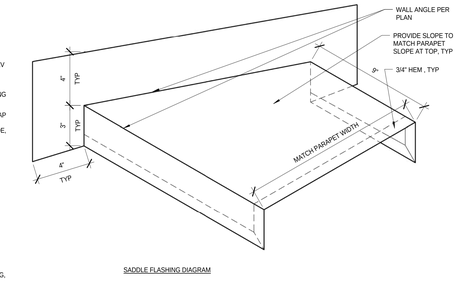

METAL WALL PANEL (MWP-1/ MWP-2) PARAPET JOINT AT EXISTING MASONRY WALL
33 — 3" = 1'-0"

34 MWP-3 PARAPET JOINT AT MWP-1
3" = 1'-0"

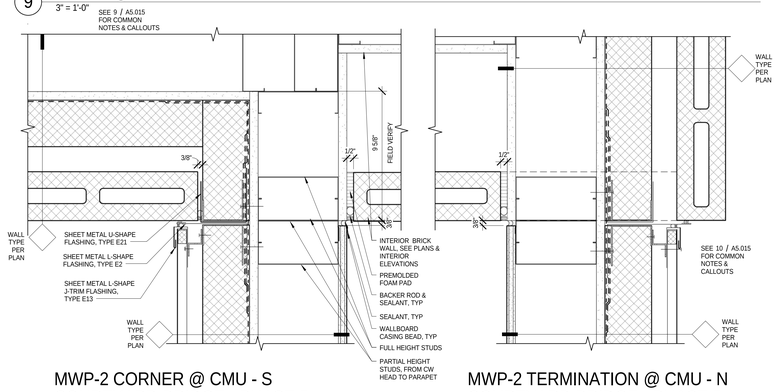

10 MWP-2 CORNER @ CMU - S COURTYARD BRIDGE - PHASE 5
3" = 1'-0"

4 MWP-2 TERMINATION @ CMU - N COURTYARD BRIDGE - PHASE 5
3" = 1'-0"

bassetti architects
71 Columbia Street, Suite 500
Seattle, Washington 98104
(206) 340 9500

ASSOCIATE ARCHITECT
AMUNDSEN ASSOCIATES LLC
212 E Second Street
Casper, WY 82601
(307) 234-9999

CIVIL ENGINEER
WLC ENGINEERING SURVEYING PLANNING
200 Pronghorn St.
Casper, WY 82601
(307) 266 2524

LANDSCAPE ARCHITECT
SWIFT COMPANY LLC
3131 Western Avenue Suite M423
Seattle, WA 98121
(206) 632 2038

STRUCTURAL ENGINEER
PCS STRUCTURAL SOLUTIONS
1250 Pacific Ave Suite 701
Tacoma, WA 98402
(253) 383-2797

MECHANICAL & ELECTRICAL ENGINEERS
WSP GROUP
600 University Street Suite 500
Seattle, WA 98101
(206) 342 9900

THEATER CONSULTANT
PLA DESIGNS INC.
6230 SW Zabaco Terrace
Aloha, OR 97007
(503) 642 2168

FOOD SERVICE CONSULTANT
JLR DESIGN GROUP
557 Roy Street Suite 175A
Seattle, WA 98109
(206) 625 0070

ACOUSTICAL & A/V CONSULTANT
SPARLING
4100 194th Street SW, Suite 400
Lynnwood, WA 98036
(206) 667 0555

CONSTRUCTION MANAGER AT RISK
AP WYOMING
1800 Carey Avenue, 4th Floor
Cheyenne, Wyoming 82001
(307) 426-4242

LICENSED ARCHITECT KEVIN BROOKS C-2547 Date 11/20/14 STATE OF WYOMING

0' — THIS DRAWING IS 36" X 48" USE THIS SCALE TO VERIFY CORRECT DRAWING SIZE

#	REVISIONS	DATE

NATRONA COUNTY SCHOOL DISTRICT

Natrona County High School

930 SOUTH ELM STREET
CASPER WY 82601

JOB NO: 11855.00
ISSUE DATE: 11/20/2014
DRAWN BY: Author

100% Construction Documents

EXTERIOR DETAILS - METAL PANEL

A5.015

11/17/2014 3:38:08 PM

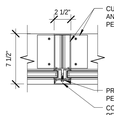

31A CW VERT MULLION 2 1/2 INCH
1 1/2" = 1'-0"

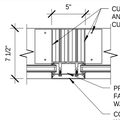

31B CW VERT MULLION - 5 INCH
1 1/2" = 1'-0"

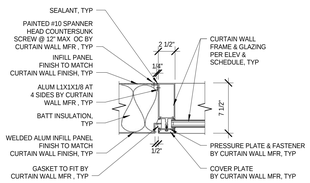

32 CW VERT MULL 2.5 IN - MTL PNL/GLAZING
1 1/2" = 1'-0"

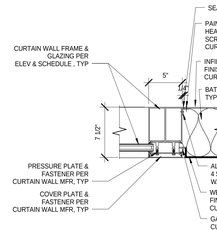

33 CW VERT MULL 5 IN - GLAZING/MTL PNL
1 1/2" = 1'-0"

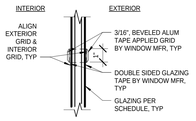

34A ALUM TAPE APPLIED GRID ON GLAZING
3" = 1'-0"

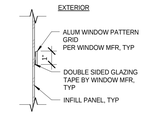

34B TAPE-ON GRID ON INFILL PANEL
3" = 1'-0"

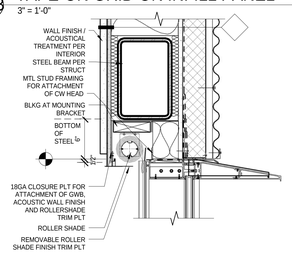

NOTE: SEE 25 / A5.021 FOR TYP/CAL NOTES

35 COMMONS CW HEAD / ROLLER SHADE
1 1/2" = 1'-0"

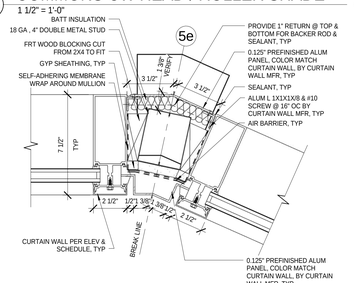

36 CW INSIDE CORNER @ COMMONS/GRID 5e
3" = 1'-0"

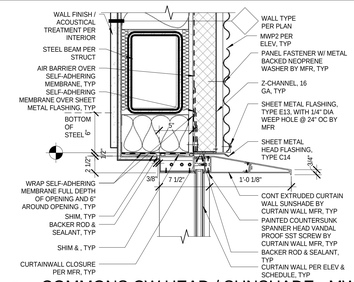

25 COMMONS CW HEAD / SUNSHADE - MWP2
1 1/2" = 1'-0"

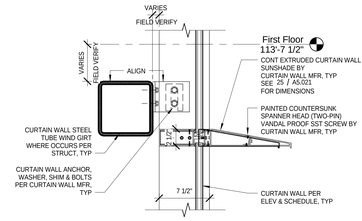

26 COMMONS CW HORIZ MULLION/SUNSHADE
1 1/2" = 1'-0"

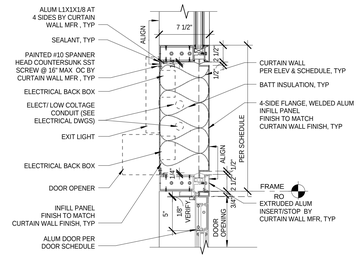

27 ALUM DOOR HEAD / ALUM CLOSURE / CW
1 1/2" = 1'-0"

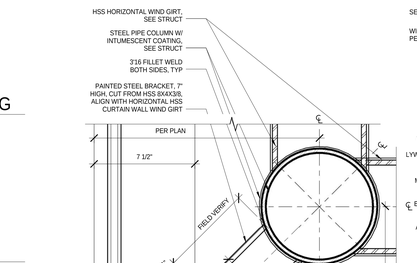

29 CW CORNER 45-DEG-VERT MULL - PLAN
3" = 1'-0"

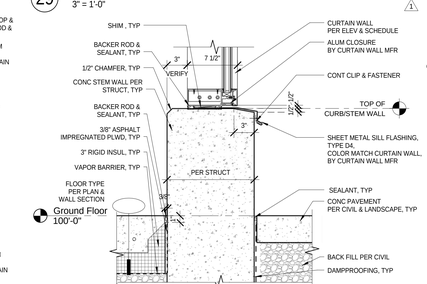

30 COMMONS CW SILL - CONC CURB
1 1/2" = 1'-0"

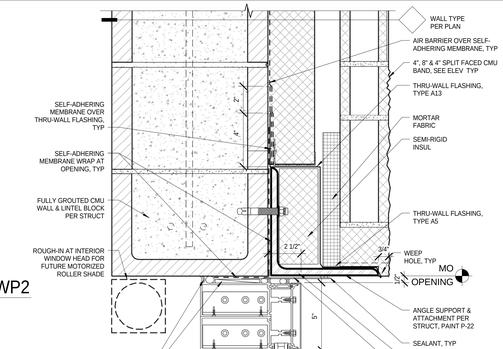

19 CW 5-INCH HEAD - CMU/CMU VENEER- GYM
3" = 1'-0"

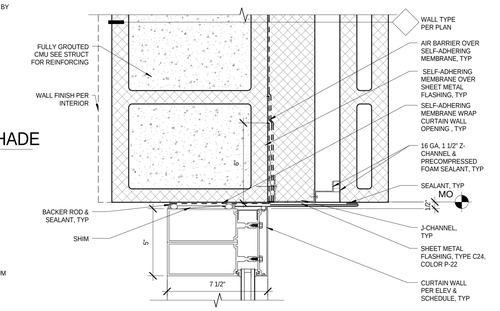

20 CW 5-INCH JAMB - CMU/CMU VENEER - GYM
3" = 1'-0"

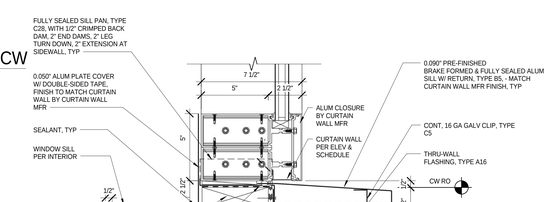

22 CW 5-INCH SILL - CMU/CMU VENEER - GYM
3" = 1'-0"

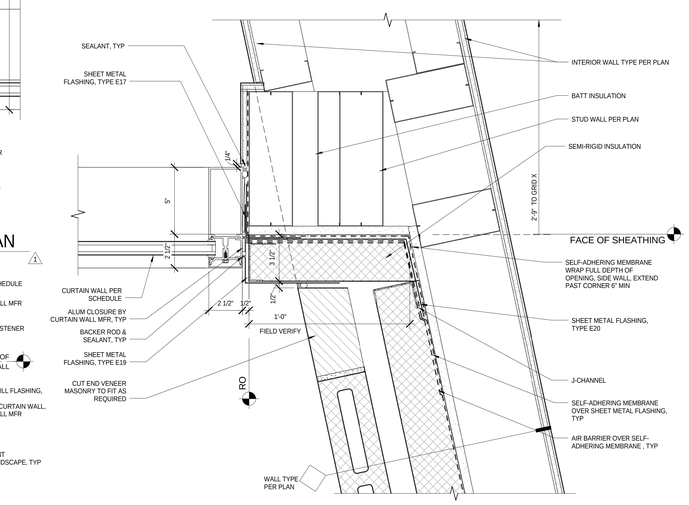

24 CW JAMB @ COMMONS - GRID X & 7e
3" = 1'-0"

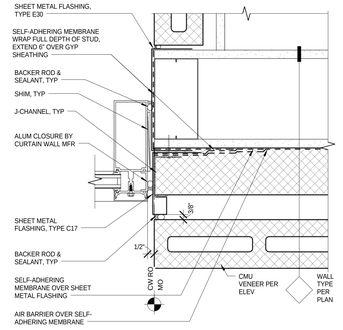

9 CW JAMB /CMU @ N COURTYRAD BRIDGE
3" = 1'-0"

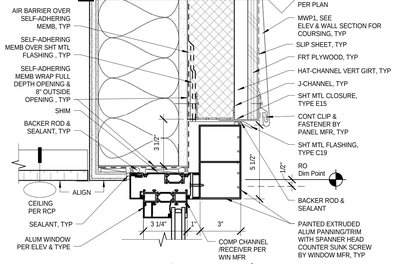

1 ALUM WINDOW HEAD / PANNING AT MWP1
3" = 1'-0"

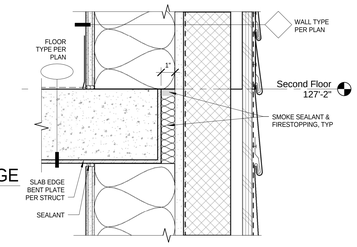

3 FLOOR SLAB EDGE AT MWP1- EAST ENTRY
3" = 1'-0"

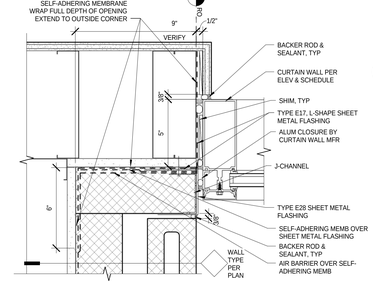

10 CW JAMB/CMU VENEER @ LEARNING LAB 1107
3" = 1'-0"

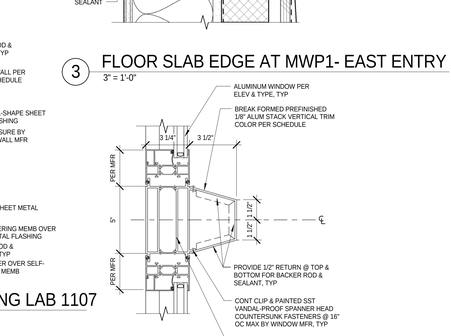

4 ALUM WINDOW PANNING 3 1/2 IN STACK MULL
3" = 1'-0"

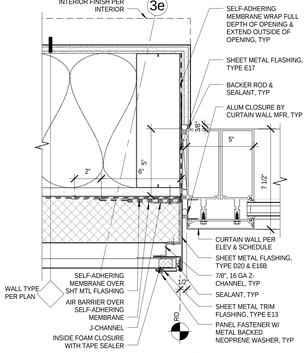

11 CW 5-IN JAMB @ COMMONS/MWP2
3" = 1'-0"

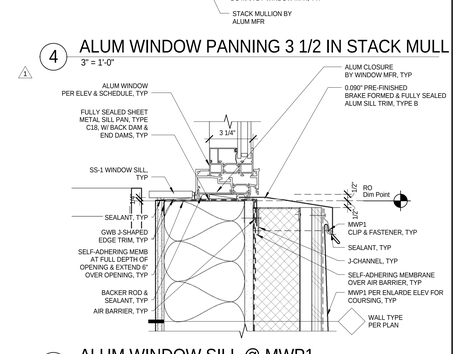

5 ALUM WINDOW SILL @ MWP1
3" = 1'-0"

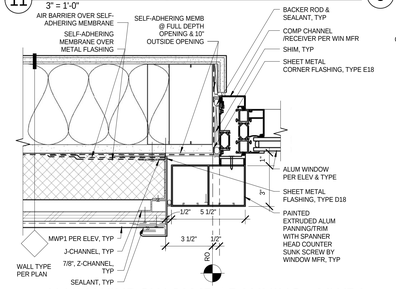

12 ALUM WINDOW JAMB / PANNING - MWP1
3" = 1'-0"

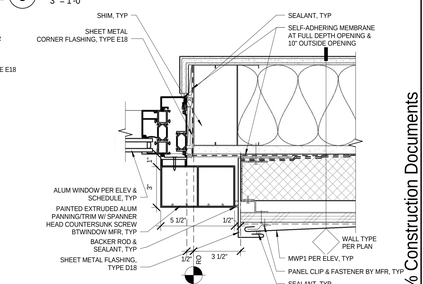

6 ALUM WIN JAMB/PANNING-MWP1/CLIP SIDE
3" = 1'-0"

bassetti architects
71 Columbia Street, Suite 500
Seattle, Washington 98104
(206) 340 9500

ASSOCIATE ARCHITECT
AMUNDSEN ASSOCIATES LLC
212 E Second Street
Casper, WY 82601
(307) 234-9999

CIVIL ENGINEER
WLC ENGINEERING SURVEYING PLANNING
200 Pronghorn St.
Casper, WY 82601
(307) 266 2524

LANDSCAPE ARCHITECT
SWIFT COMPANY LLC
3131 Western Avenue Suite M423
Seattle, WA 98121
(206) 632 2038

STRUCTURAL ENGINEER
PCS STRUCTURAL SOLUTIONS
1250 Pacific Ave Suite 701
Tacoma, WA 98402
(253) 383-2797

MECHANICAL & ELECTRICAL ENGINEERS
WSP GROUP
600 University Street Suite 500
Seattle, WA 98101
(206) 342 9900

THEATER CONSULTANT
PLA DESIGNS INC.
6230 SW Zabaco Terrace
Aloha, OR 97007
(503) 642 2168

FOOD SERVICE CONSULTANT
JLR DESIGN GROUP
557 Roy Street Suite 175A
Seattle, WA 98109
(206) 625 0070

ACOUSTICAL & A/V CONSULTANT
SPARLING
4100 194th Street SW, Suite 400
Lynnwood, WA 98036
(206) 667 0555

CONSTRUCTION MANAGER AT RISK
AP WYOMING
1800 Carey Avenue, 4th Floor
Cheyenne, Wyoming 82001
(307) 426-4242

LICENSED ARCHITECT KEVIN BROOKHART C-2547 Date: 11/20/14 STATE OF WYOMING

0" THIS DRAWING IS 36" X 48" USE THIS SCALE TO VERIFY CORRECT DRAWING SIZE

1	95% CD-ADDENDUM NO.2	06/20/2014
2	REVISIONS	DATE

NATRONA COUNTY SCHOOL DISTRICT

Natrona County High School

930 SOUTH ELM STREET
CASPER WY 82601

JOB NO: 11855.00
ISSUE DATE: 11/20/2014
DRAWN BY: MB

EXTERIOR DETAILS - CURTAIN WALL

A5.021

100% Construction Documents

11/17/2014 3:38:55 PM

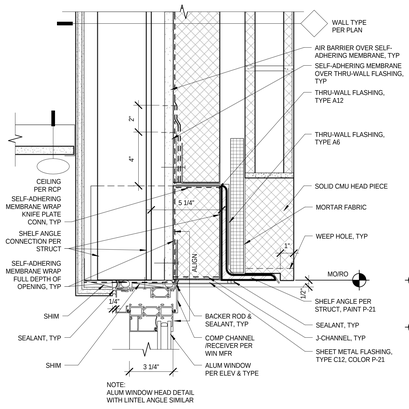

26 ALUM WDW HEAD/SHELF ANGLE - COURTYARD/CMU VENEER
3" = 1'-0"

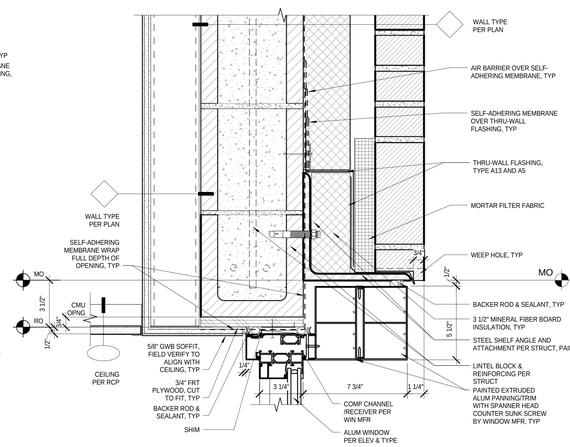

19 ALUM WINDOW HEAD PANNING - CMU/BRICK - 2ND FLOOR
3" = 1'-0"

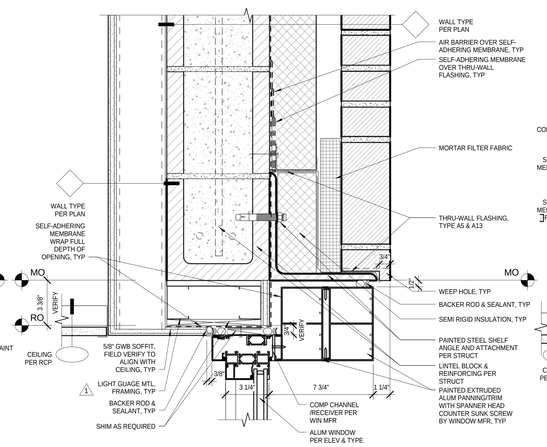

7 ALUM WINDOW HEAD PANNING - CMU/BRICK - 1ST FLR
3" = 1'-0"

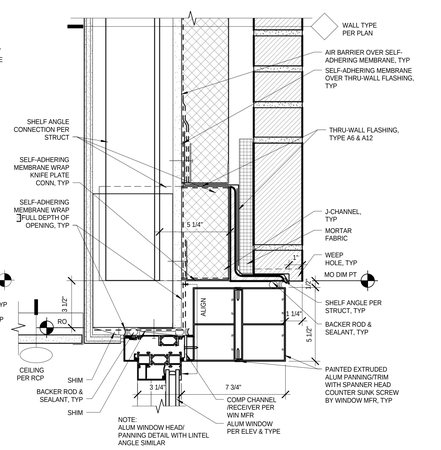

1 ALUM WINDOW HEAD PANNING/ SHELF ANGLE
3" = 1'-0"

VERTICAL / STACK MULLION

33 ALUM WINDOW VERT/STACK MULLION
3" = 1'-0"

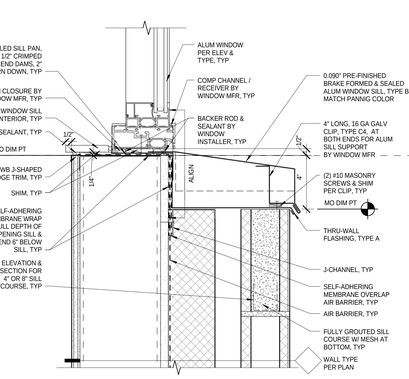

27 ALUM WINDOW JAMB-STUD/CMU VENEER
3" = 1'-0"

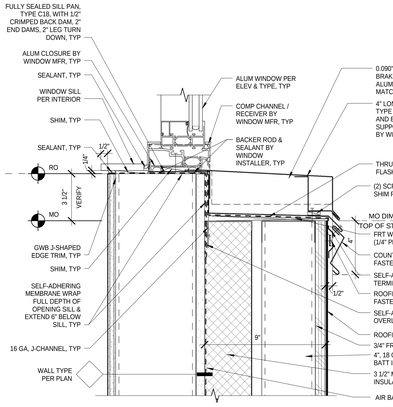

21 ALUM WINDOW HEAD - MWP2
3" = 1'-0"

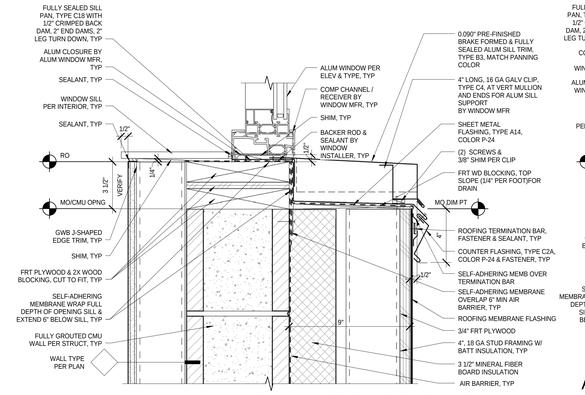

9 ALUM WINDOW JAMB PANNING - CMU/BRICK - 1ST/2ND FLR
3" = 1'-0"

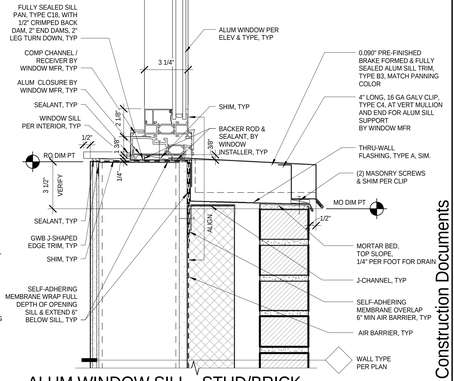

3 ALUM WINDOW JAMB PANNING
3" = 1'-0"

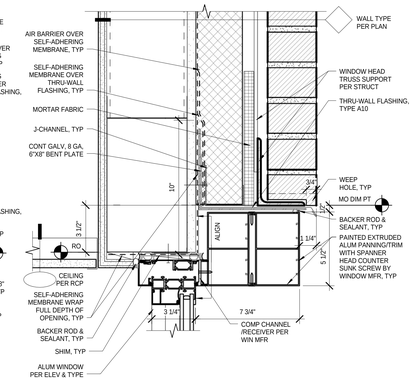

34 ALUM WINDOW HEAD / CMU / TRUSS
3" = 1'-0"

28 ALUM WINDOW HEAD PANNING/ TRUSS
3" = 1'-0"

22 ALUM WINDOW JAMB - MWP2
3" = 1'-0"

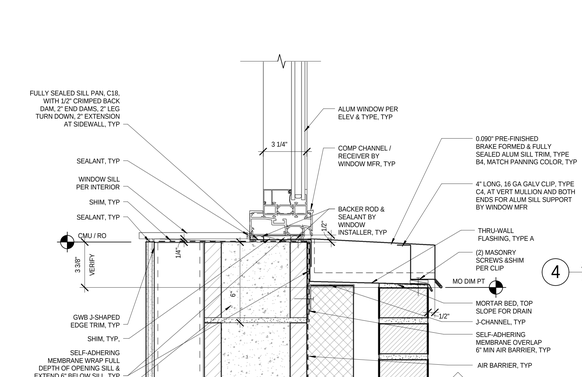

24 ALUM WINDOW SILL - STUD/BRICK - ROOFING
3" = 1'-0"

12 ALUM WINDOW SILL - CMU/BRICK-1ST FLR/CTE ROOF
3" = 1'-0"

6 ALUM WINDOW SILL - STUD/BRICK - CMU VENEER AT SIM
3" = 1'-0"

30 ALUM WINDOW SILL-STUD/CMU VENEER
3" = 1'-0"

100% Construction Documents

11/17/2014 3:39:27 PM

bassetti architects

71 Columbia Street, Suite 500
Seattle, Washington 98104
(206) 340 9500

ASSOCIATE ARCHITECT
AMUNDSEN ASSOCIATES LLC
212 E Second Street
Casper, WY 82601
(307) 234-9999

CIVIL ENGINEER
WLC ENGINEERING SURVEYING PLANNING
200 Pronghorn St.
Casper, WY 82601
(307) 266 2524

LANDSCAPE ARCHITECT
SWIFT COMPANY LLC
3131 Western Avenue Suite M423
Seattle, WA 98121
(206) 632 2038

STRUCTURAL ENGINEER
PCS STRUCTURAL SOLUTIONS
1250 Pacific Ave Suite 701
Tacoma, WA 98402
(253) 383-2797

MECHANICAL & ELECTRICAL ENGINEERS
WSP GROUP
600 University Street Suite 500
Seattle, WA 98101
(206) 342 9900

THEATER CONSULTANT
PLA DESIGNS INC.
6230 SW Zabaco Terrace
Aloha, OR 97007
(503) 642 2168

FOOD SERVICE CONSULTANT
JLR DESIGN GROUP
557 Roy Street Suite 175A
Seattle, WA 98109
(206) 625 0070

ACOUSTICAL & A/V CONSULTANT
SPARLING
4100 194th Street SW, Suite 400
Lynnwood, WA 98036
(206) 667 0555

CONSTRUCTION MANAGER AT RISK
AP WYOMING
1800 Carey Avenue, 4th Floor
Cheyenne, Wyoming 82001
(307) 426-4242

LICENSED ARCHITECT
C-2547
KEVIN BROSNAHAN
Date: 11/20/14
STATE OF WYOMING

0

THIS DRAWING IS 36" X 48"
USE THIS SCALE TO VERIFY CORRECT DRAWING SIZE

1	95% CD-ADDENDUM NO.5	07/03/2014
	REVISIONS	DATE

NATRONA COUNTY SCHOOL DISTRICT

Natrona County High School

930 SOUTH ELM STREET
CASPER WY 82601

JOB NO: 11855.00
ISSUE DATE: 11/20/2014
DRAWN BY: LS

EXTERIOR DETAILS - WINDOWS

A5.022

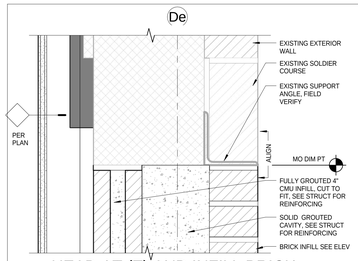

31 HEAD AT (E) AND INFILL BRICK
3" = 1'-0"

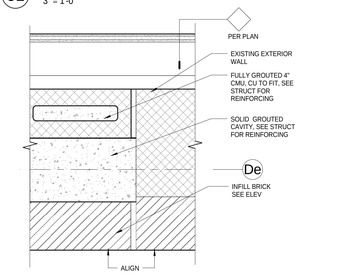

32 JAMB AT (E) AND INFILL BRICK
3" = 1'-0"

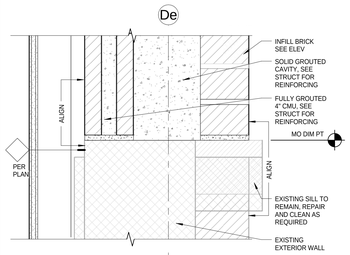

33 SILL AT (E) AND INFILL BRICK
3" = 1'-0"

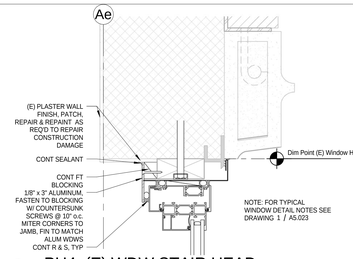

25 PH4_(E) WDW STAIR HEAD
3" = 1'-0"

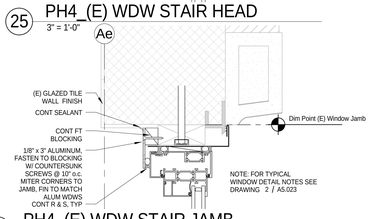

26 PH4_(E) WDW STAIR JAMB
3" = 1'-0"

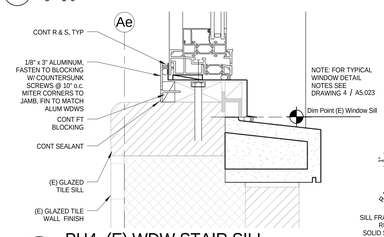

27 PH4_(E) WDW STAIR SILL
3" = 1'-0"

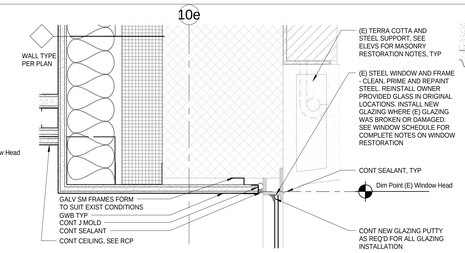

19 PH4_(E) WDW HEAD AT STAGE DOOR
3" = 1'-0"

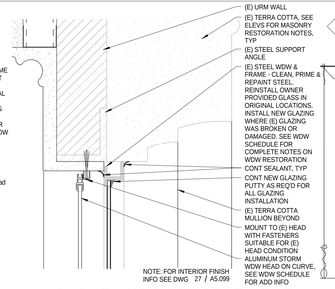

13 PH4_(E) WDW THEATER HEAD
3" = 1'-0"

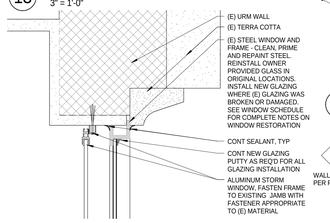

14 PH4_(E) WDW THEATER JAMB
3" = 1'-0"

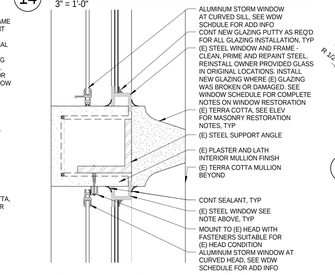

15 PH4_(E) WDW THEATER
3" = 1'-0"

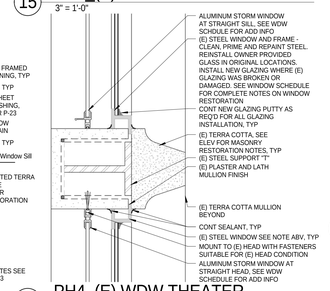

16 PH4_(E) WDW THEATER
3" = 1'-0"

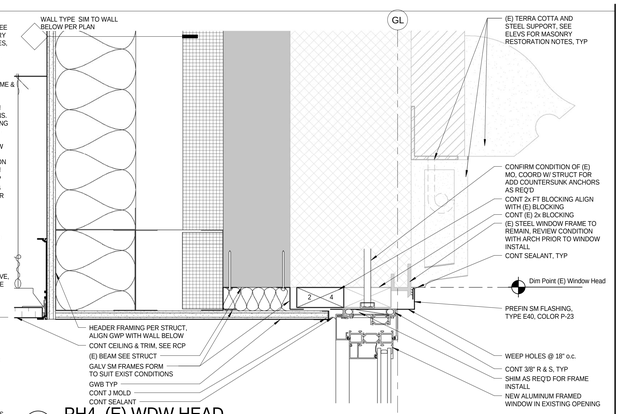

1 PH4_(E) WDW HEAD
3" = 1'-0"

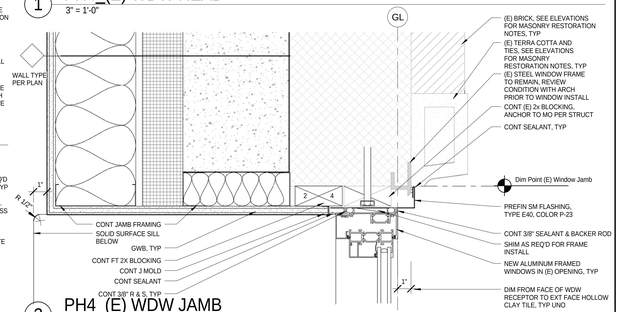

2 PH4_(E) WDW JAMB
3" = 1'-0"

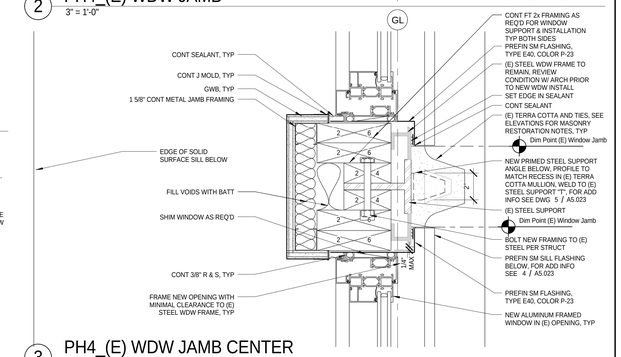

3 PH4_(E) WDW JAMB CENTER
3" = 1'-0"

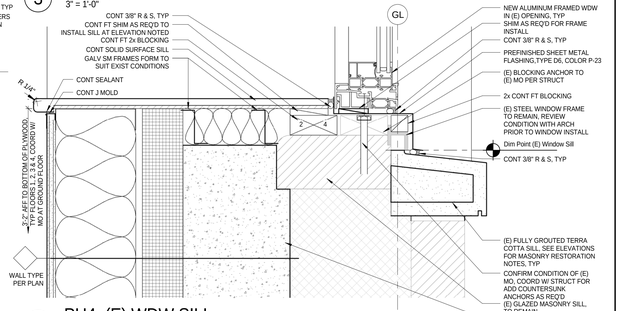

4 PH4_(E) WDW SILL
3" = 1'-0"

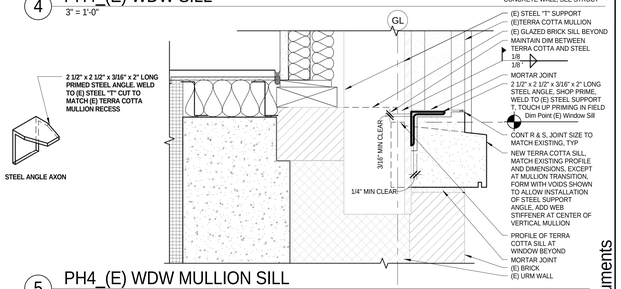

5 PH4_(E) WDW MULLION SILL
3" = 1'-0"

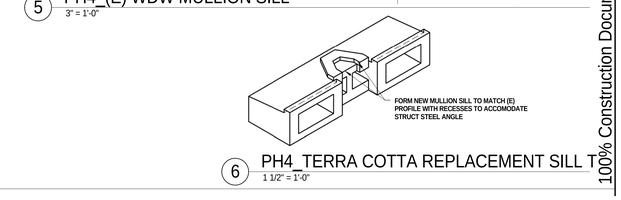

6 PH4_TERRA COTTA REPLACEMENT SILL T
1 1/2" = 1'-0"

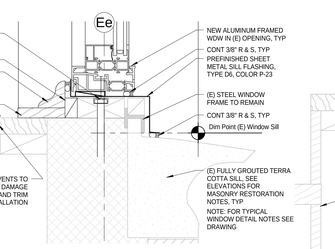

28 PH4_(E) WDW SILL AT TOWER
3" = 1'-0"

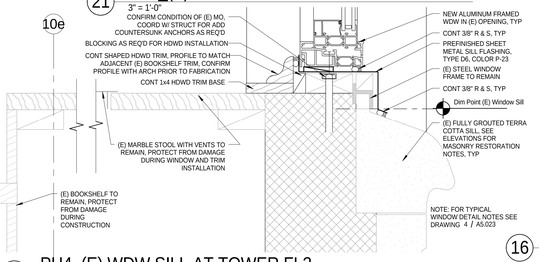

22 PH4_(E) WDW SILL AT TOWER FL2
3" = 1'-0"

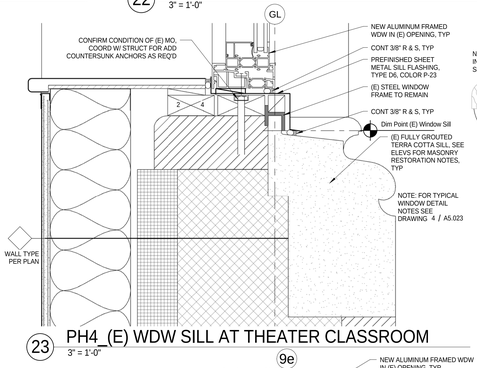

23 PH4_(E) WDW SILL AT THEATER CLASSROOM
3" = 1'-0"

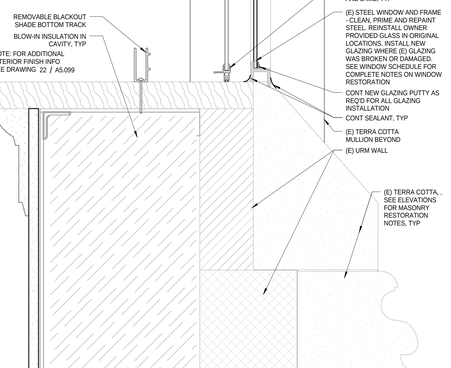

18 PH4_(E) WDW THEATER SILL
3" = 1'-0"

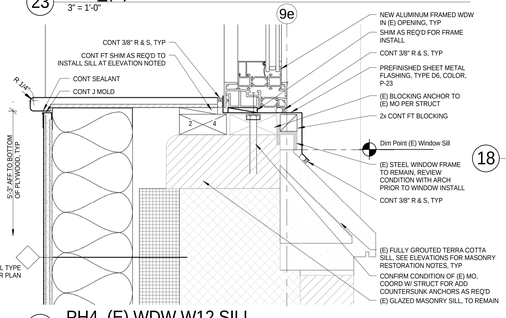

24 PH4_(E) WDW W12 SILL
3" = 1'-0"

5 PH4_(E) WDW MULLION SILL
3" = 1'-0"

6 PH4_TERRA COTTA REPLACEMENT SILL T
1 1/2" = 1'-0"

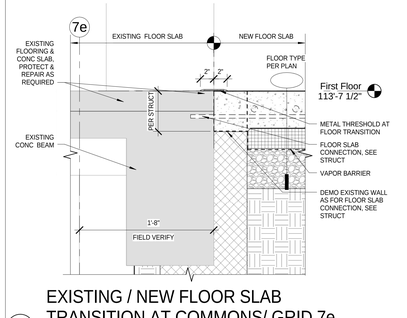

EXISTING / NEW FLOOR SLAB TRANSITION AT COMMONS/ GRID 7e
36 1 1/2" = 1'-0"

11/17/2014 3:40:09 PM

bassetti architects
71 Columbia Street, Suite 500
Seattle, Washington 98104
(206) 340 9500

ASSOCIATE ARCHITECT
AMUNDSEN ASSOCIATES LLC
212 E Second Street
Casper, WY 82601
(307) 234-9999

CIVIL ENGINEER
WLC ENGINEERING SURVEYING PLANNING
200 Pronghorn St.
Casper, WY 82601
(307) 266 2524

LANDSCAPE ARCHITECT
SWIFT COMPANY LLC
3131 Western Avenue Suite M423
Seattle, WA 98121
(206) 632 2038

STRUCTURAL ENGINEER
PCS STRUCTURAL SOLUTIONS
1250 Pacific Ave Suite 701
Tacoma, WA 98402
(253) 383-2797

MECHANICAL & ELECTRICAL ENGINEERS
WSP GROUP
600 University Street Suite 500
Seattle, WA 98101
(206) 342 9900

THEATER CONSULTANT
PLA DESIGNS INC.
6230 SW Zabaco Terrace
Aloha, OR 97007
(503) 642 2168

FOOD SERVICE CONSULTANT
JLR DESIGN GROUP
557 Roy Street Suite 175A
Seattle, WA 98109
(206) 625 0070

ACOUSTICAL & A/V CONSULTANT
SPARLING
4100 194th Street SW, Suite 400
Lynnwood, WA 98036
(206) 667 0555

CONSTRUCTION MANAGER AT RISK
AP WYOMING
1800 Carey Avenue, 4th Floor
Cheyenne, Wyoming 82001
(307) 426-4242

LICENSED ARCHITECT KEVIN BROOKHART C-2547 Date: 11/20/14 STATE OF WYOMING

0" THIS DRAWING IS 36" X 48" USE THIS SCALE TO VERIFY CORRECT DRAWING SIZE

	REVISIONS	DATE
1		

KEY PLAN

NATRONA COUNTY SCHOOL DISTRICT

Natrona County High School

930 SOUTH ELM STREET
CASPER WY 82601

JOB NO: 11855.00
ISSUE DATE: 11/20/2014
DRAWN BY: Author

EXTERIOR DETAILS - WINDOWS EXISTING

A5.023

100% Construction Documents

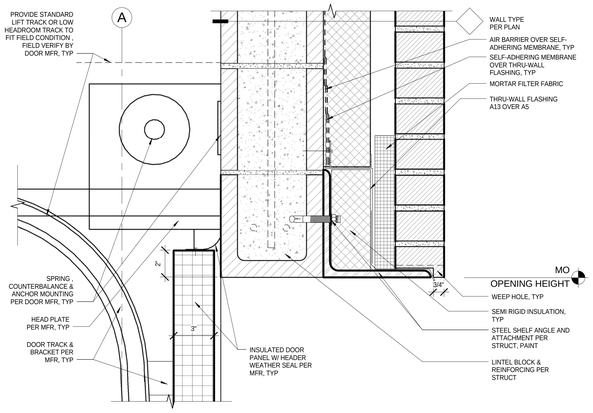

31 SECTIONAL DOOR HEAD - CMU/BRICK VENEER
3" = 1'-0"

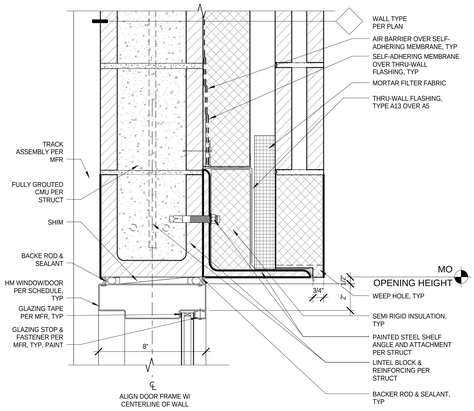

26 HM DOOR HEAD - AUTO LAB SECT DOOR
3" = 1'-0"

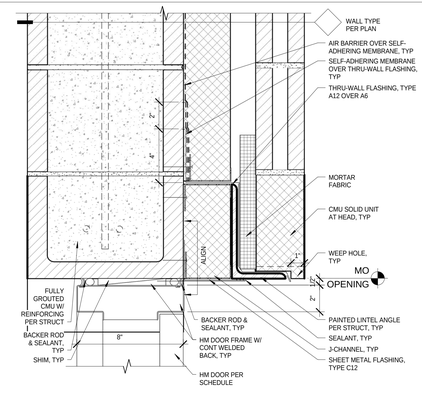

13 HM DR HEAD @ GYM-LINTEL ANGLE
3" = 1'-0"

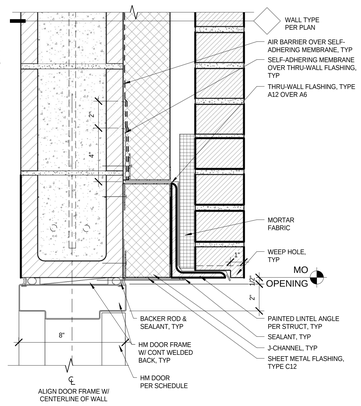

7 HM DR HEAD - CMU/BRICK -LINTEL ANGLE
3" = 1'-0"

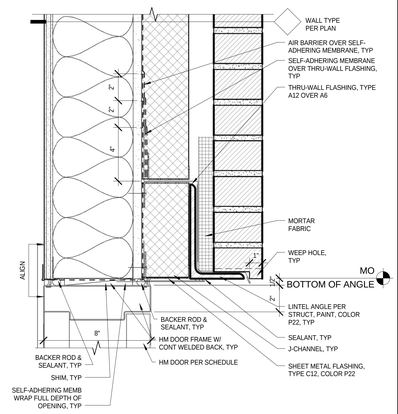

1 HM DR HEAD - STUD/BRICK-LINTEL ANGLE
3" = 1'-0"

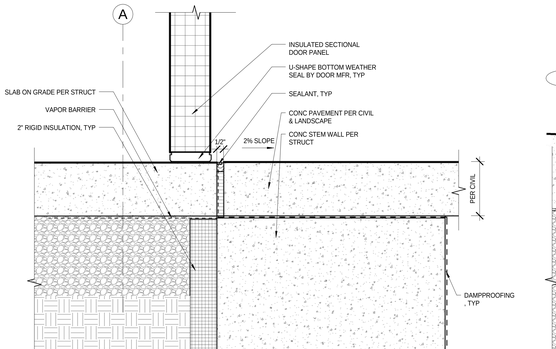

33 SECTIONAL DOOR JAMB - CMU/BRICK-HM DOOR
3" = 1'-0"

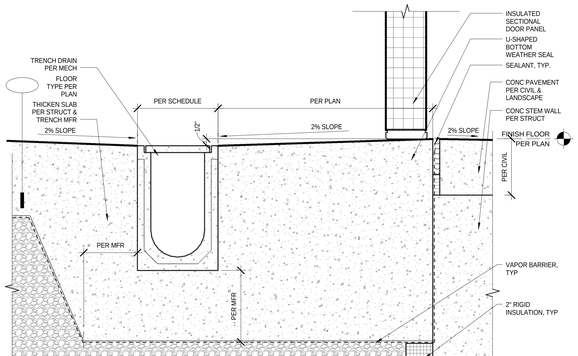

27 SECT DOOR HEAD/HM WIN SILL @ AUTO LAB
3" = 1'-0"

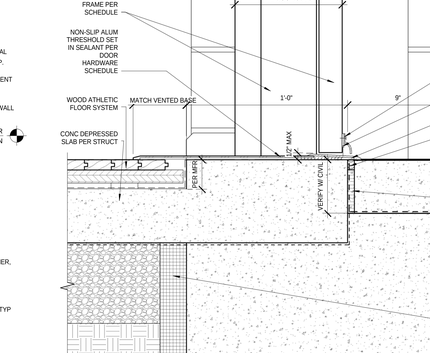

14 HM DR JAMB - GYM
3" = 1'-0"

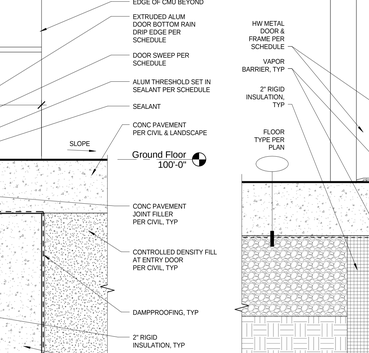

8 HM DR JAMB - CMU/BRICK VENEER
3" = 1'-0"

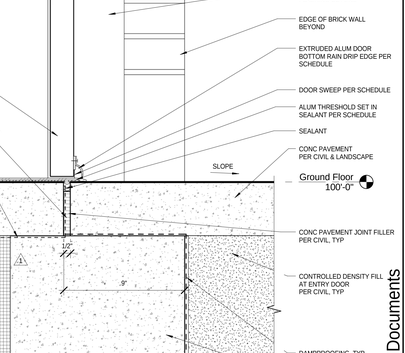

2 HM DOOR JAMB - STUD/BRICK
3" = 1'-0"

34 SECTIONAL DOOR JAMB - CMU/BRICK VENEER
3" = 1'-0"

28 SECTIONAL DOOR JAMB / COL @ AUTO LAB
3" = 1'-0"

15 HM WINDOW HORIZ MULLION
3" = 1'-0"

16 HM DR HEAD AT TRANSOM - HORIZ MULL
3" = 1'-0"

11 HM DOOR SILL @ CMU/BRICK VENEER
3" = 1'-0"

3 HM DOOR JAMB - STUD/BRICK-ALUM WIN
3" = 1'-0"

36 SECTIONAL DOOR SILL - RECEIVING AREA AND CTE
3" = 1'-0"

30 SECTIONAL DOOR SILL/TRENCH DRAIN @ AUTO LAB
3" = 1'-0"

18 HM DR SILL - CMU VENEER/CMU CORE - GYM
3" = 1'-0"

6 HM DOOR SILL @ STUD/BRICK VENEER
3" = 1'-0"

bassetti architects
71 Columbia Street, Suite 500
Seattle, Washington 98104
(206) 340 9500

ASSOCIATE ARCHITECT
AMUNDSEN ASSOCIATES LLC
212 E Second Street
Casper, WY 82601
(307) 234-9999

CIVIL ENGINEER
WLC ENGINEERING SURVEYING PLANNING
200 Pronghorn St.
Casper, WY 82601
(307) 266 2524

LANDSCAPE ARCHITECT
SWIFT COMPANY LLC
3131 Western Avenue Suite M423
Seattle, WA 98121
(206) 632 2038

STRUCTURAL ENGINEER
PCS STRUCTURAL SOLUTIONS
1250 Pacific Ave Suite 701
Tacoma, WA 98402
(253) 383-2797

MECHANICAL & ELECTRICAL ENGINEERS
WSP GROUP
600 University Street Suite 500
Seattle, WA 98101
(206) 342 9900

THEATER CONSULTANT
PLA DESIGNS INC.
6230 SW Zabaco Terrace
Aloha, OR 97007
(503) 642 2168

FOOD SERVICE CONSULTANT
JLR DESIGN GROUP
557 Roy Street Suite 175A
Seattle, WA 98109
(206) 625 0070

ACOUSTICAL & A/V CONSULTANT
SPARLING
4100 194th Street SW, Suite 400
Lynnwood, WA 98036
(206) 667 0555

CONSTRUCTION MANAGER AT RISK
AP WYOMING
1800 Carey Avenue, 4th Floor
Cheyenne, Wyoming 82001
(307) 426-4242

REGISTERED ARCHITECT KEVIN BROOKS C-2547 Date: 11/20/14 STATE OF WYOMING

0 1/2" 1" 2"
THIS DRAWING IS 36" X 48" USE THIS SCALE TO VERIFY CORRECT DRAWING SIZE

1	95% CD-ADDENDUM NO.2	06/20/2014
2	REVISIONS	DATE

NATRONA COUNTY SCHOOL DISTRICT

Natrona County High School

930 SOUTH ELM STREET
CASPER WY 82601

JOB NO.: 11855.00
ISSUE DATE: 11/20/2014
DRAWN BY: LS

EXTERIOR DETAILS - DOORS

A5.024

100% Construction Documents

11/17/2014 3:40:47 PM

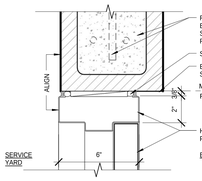

31 HM DOOR HEAD AT SERVICE YARD CMU WALL
3" = 1'-0"

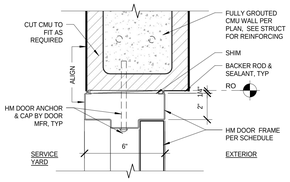

32 HM DOOR JAMB AT SERVICE YARD CMU WALL
3" = 1'-0"

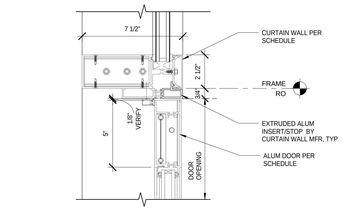

33 ALUM DR HEAD @ 2.5 IN CW
3" = 1'-0"

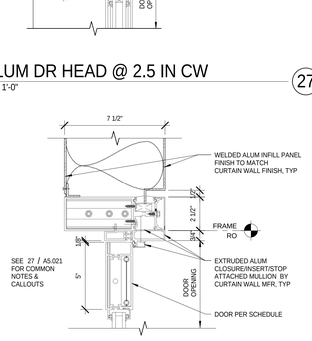

34 ALUM DR HEAD (SWING IN) - 2.5 INCH CW - METAL CLOSURE
3" = 1'-0"

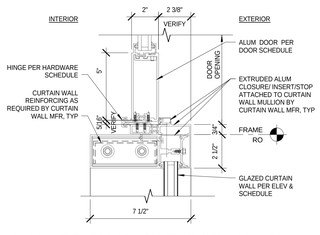

35 ALUM DR JAMB (SWING IN) - HINGE SIDE - 2.5 INCH CW
3" = 1'-0"

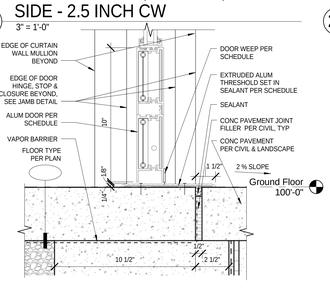

36 ALUM DR SILL (SWING IN) @ COURTYARD BRIDGE
3" = 1'-0"

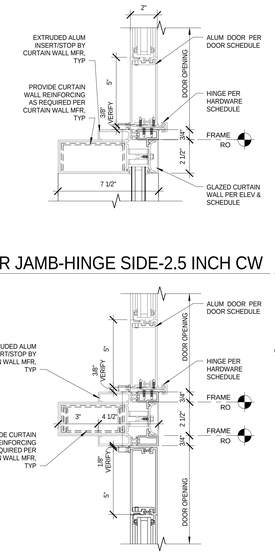

27 ALUM DR JAMB-HINGE SIDE-2.5 INCH CW
3" = 1'-0"

28 ALUM DR JAMB @ CW-HINGE & LATCH
3" = 1'-0"

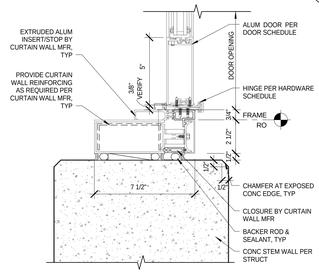

29 ALUM DR JAMB - CW/CONC CURB
3" = 1'-0"

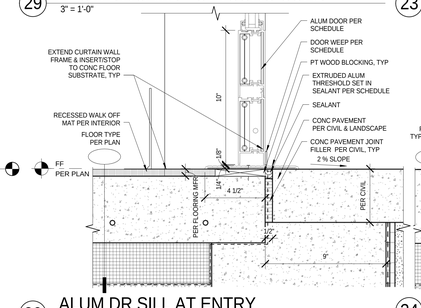

30 ALUM DR SILL AT ENTRY
3" = 1'-0"

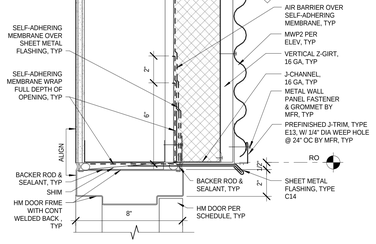

19 HM DOOR HEAD - MWP2
3" = 1'-0"

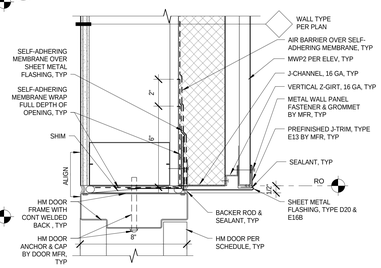

20 HM DOOR JAMB - MWP2
3" = 1'-0"

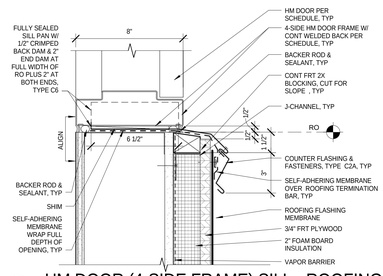

21 HM DOOR (4-SIDE FRAME) SILL - ROOFING
3" = 1'-0"

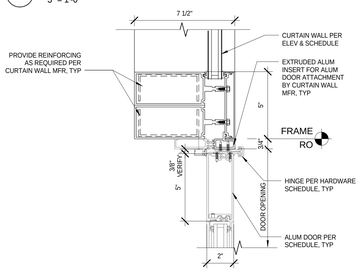

22 ALUM DR JAMB-HINGE SIDE 5 IN CW
3" = 1'-0"

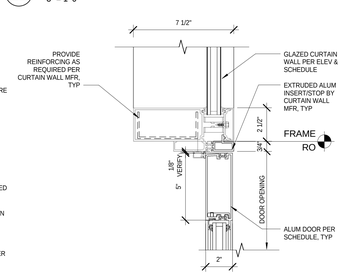

23 ALUM DR JAMB-LATCH SIDE 2.5 INCH CW
3" = 1'-0"

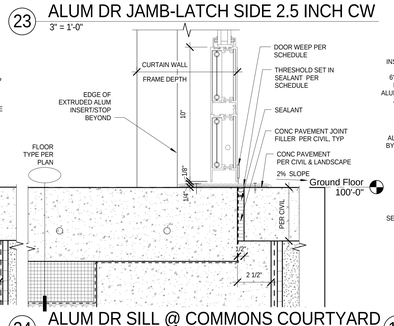

24 ALUM DR SILL @ COMMONS COURTYARD
3" = 1'-0"

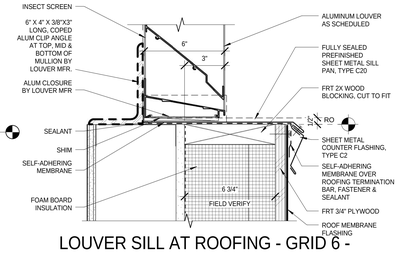

18 LOUVER SILL AT ROOFING - GRID 6 - PH 6
3" = 1'-0"

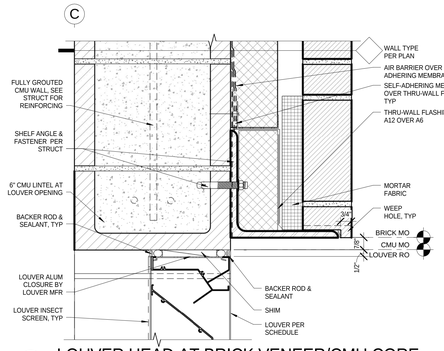

7 LOUVER HEAD AT BRICK VENEER/CMU CORE
3" = 1'-0"

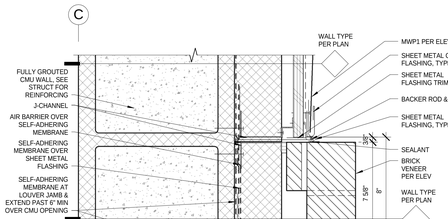

8 LOUVER JAMB AT BRICK VENEER/CMU CORE
3" = 1'-0"

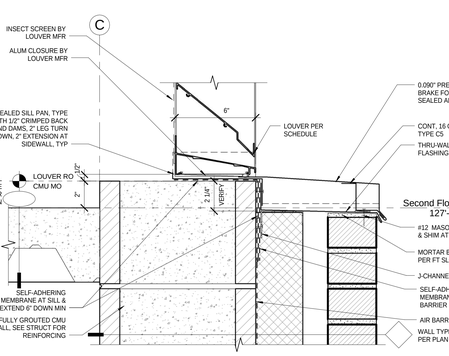

9 LOUVER SILL AT BRICK VENEER/CMU CORE
3" = 1'-0"

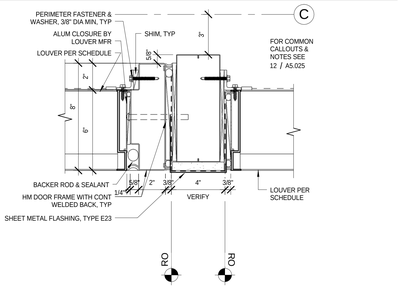

11 LOUVER JAMB AT HM DR FRAME/LOUVER JAMB
3" = 1'-0"

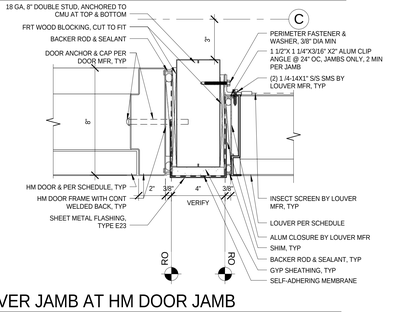

12 LOUVER JAMB AT HM DOOR JAMB
3" = 1'-0"

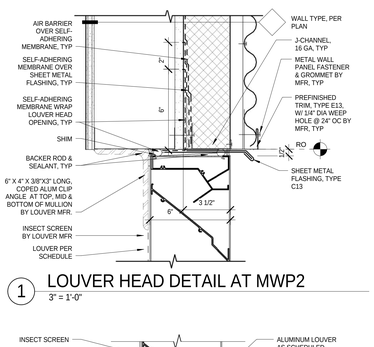

1 LOUVER HEAD DETAIL AT MWP2
3" = 1'-0"

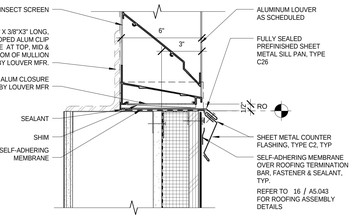

2 LOUVER SILL DETAIL AT MWP2/ROOF
3" = 1'-0"

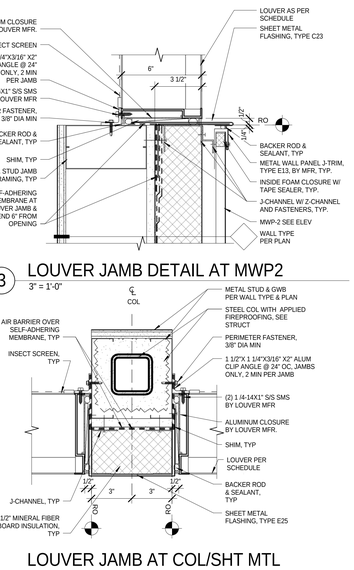

3 LOUVER JAMB DETAIL AT MWP2
3" = 1'-0"

4 LOUVER JAMB AT COL/SHT MTL COVER
3" = 1'-0"

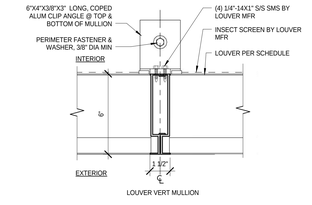

5 LOUVER VERT INT MULLION DETAIL
3" = 1'-0"

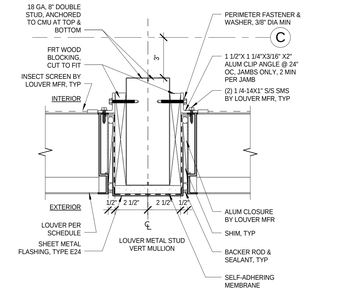

6 LOUVER JAMB @ VERT METAL STUD
3" = 1'-0"

bassetti architects
71 Columbia Street, Suite 500
Seattle, Washington 98104
(206) 340 9500

ASSOCIATE ARCHITECT
AMUNDSEN ASSOCIATES LLC
212 E Second Street
Casper, WY 82601
(307) 234-9999

CIVIL ENGINEER
WLC ENGINEERING SURVEYING PLANNING
200 Pronghorn St.
Casper, WY 82601
(307) 266 2524

LANDSCAPE ARCHITECT
SWIFT COMPANY LLC
3131 Western Avenue Suite M423
Seattle, WA 98121
(206) 632 2038

STRUCTURAL ENGINEER
PCS STRUCTURAL SOLUTIONS
1250 Pacific Ave Suite 701
Tacoma, WA 98402
(253) 383-2797

MECHANICAL & ELECTRICAL ENGINEERS
WSP GROUP
600 University Street Suite 500
Seattle, WA 98101
(206) 342 9900

THEATER CONSULTANT
PLA DESIGNS INC.
6230 SW Zabaco Terrace
Aloha, OR 97007
(503) 642 2168

FOOD SERVICE CONSULTANT
JLR DESIGN GROUP
557 Roy Street Suite 175A
Seattle, WA 98109
(206) 625 0070

ACOUSTICAL & A/V CONSULTANT
SPARLING
4100 194th Street SW, Suite 400
Lynnwood, WA 98036
(206) 667 0555

CONSTRUCTION MANAGER AT RISK
AP WYOMING
1800 Carey Avenue, 4th Floor
Cheyenne, Wyoming 82001
(307) 426-4242

LICENSED ARCHITECT KEVIN BROSNAHAN C-2547 Date 11/20/14 STATE OF WYOMING

0 1/2" 1" 2"1'

THIS DRAWING IS 36" X 48" USE THIS SCALE TO VERIFY CORRECT DRAWING SIZE

#	REVISIONS	DATE
1	95% CD-ADDENDUM NO.2	06/20/2014

NATRONA COUNTY SCHOOL DISTRICT

Natrona County High School

930 SOUTH ELM STREET CASPER WY 82601

JOB NO: 11855.00
ISSUE DATE: 11/20/2014
DRAWN BY: LS

EXTERIOR DETAILS - DOORS & LOUVERS

A5.025

100% Construction Documents

11/17/2014 3:41:25 PM

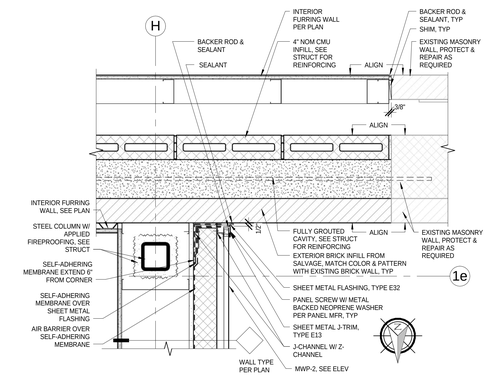

14 MASONRY OPENING INFILL & MWP-2 @ GRID 1e/H
1 1/2" = 1'-0"

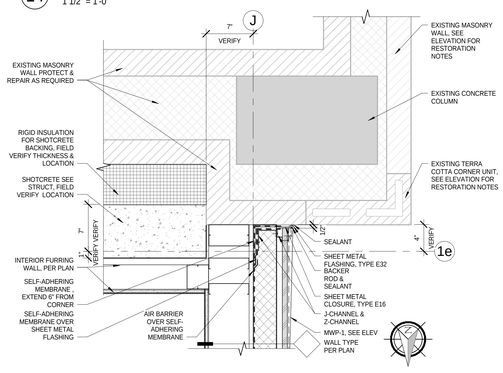

BRICK/TC & MWP-1 CORNER TRANSITION @ WEST ENTRY -2ND FLOOR PLAN

16 1 1/2" = 1'-0"

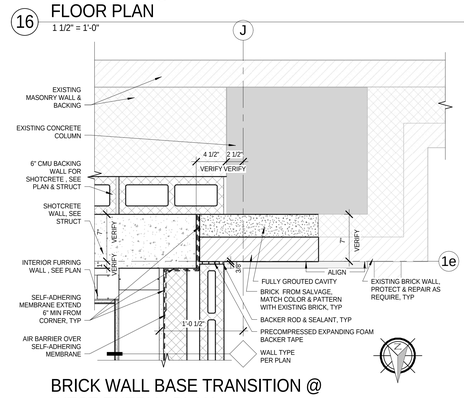

BRICK WALL BASE TRANSITION @ WEST ENTRY - PLAN

17 1 1/2" = 1'-0"

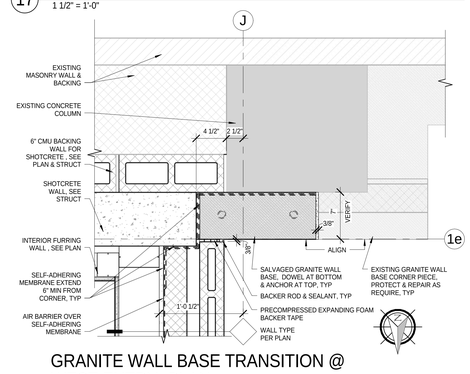

GRANITE WALL BASE TRANSITION @ WEST ENTRY -PLAN

18 1 1/2" = 1'-0"

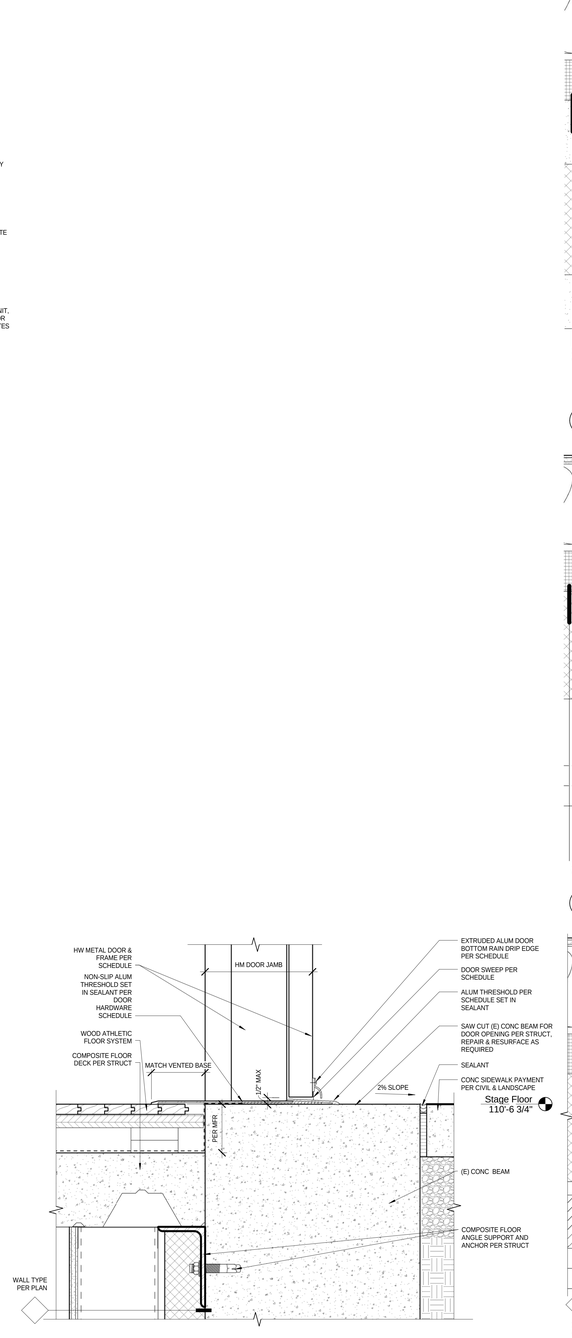

12 PH 4 DR SILL AT THEATER CLASSROOM / WEST ELEV
3" = 1'-0"

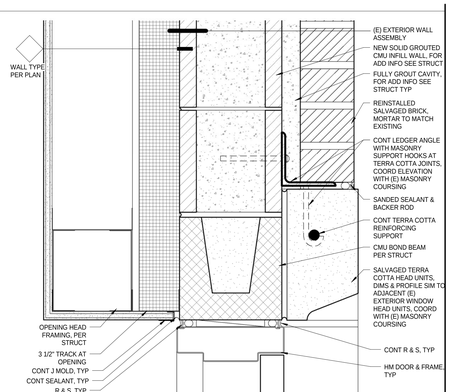

2 PH4_DR HEAD @ THEATER CLASSROOM
3" = 1'-0"

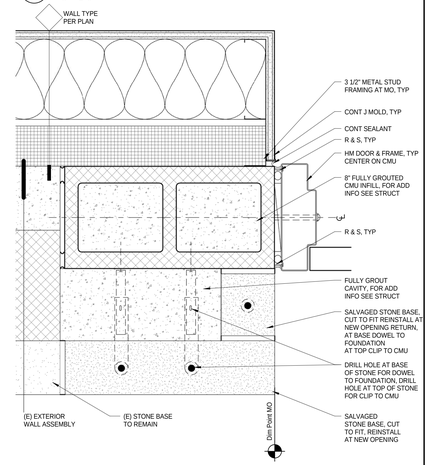

3 PH4_DR JAMB 1 @ THEATER CLASSROOM
3" = 1'-0"

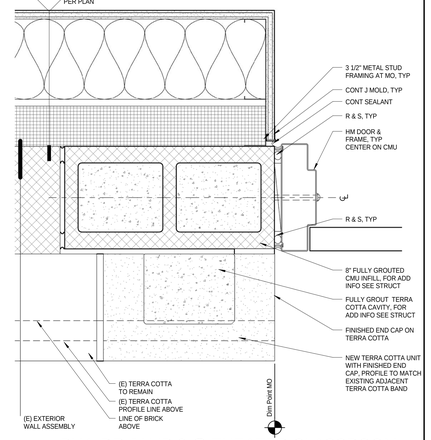

5 PH4_DR JAMB 2 @ THEATER CLASSROOM
3" = 1'-0"

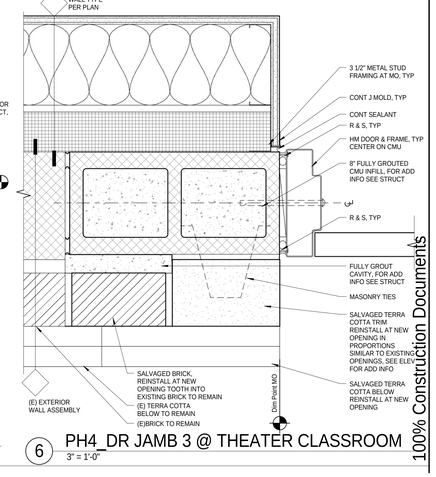

6 PH4_DR JAMB 3 @ THEATER CLASSROOM
3" = 1'-0"

11/17/2014 3:41:49 PM

100% Construction Documents

bassetti architects
71 Columbia Street, Suite 500
Seattle, Washington 98104
(206) 340 9500

ASSOCIATE ARCHITECT
AMUNDSEN ASSOCIATES LLC
212 E Second Street
Casper, WY 82601
(307) 234-9999

CIVIL ENGINEER
WLC ENGINEERING SURVEYING PLANNING
200 Pronghorn St.
Casper, WY 82601
(307) 266 2524

LANDSCAPE ARCHITECT
SWIFT COMPANY LLC
3131 Western Avenue Suite M423
Seattle, WA 98121
(206) 632 2038

STRUCTURAL ENGINEER
PCS STRUCTURAL SOLUTIONS
1250 Pacific Ave Suite 701
Tacoma, WA 98402
(253) 383-2797

MECHANICAL & ELECTRICAL ENGINEERS
WSP GROUP
600 University Street Suite 500
Seattle, WA 98101
(206) 342 9900

THEATER CONSULTANT
PLA DESIGNS INC.
6230 SW Zabaco Terrace
Aloha, OR 97007
(503) 642 2168

FOOD SERVICE CONSULTANT
JLR DESIGN GROUP
557 Roy Street Suite 175A
Seattle, WA 98109
(206) 625 0070

ACOUSTICAL & A/V CONSULTANT
SPARLING
4100 194th Street SW, Suite 400
Lynnwood, WA 98036
(206) 667 0555

CONSTRUCTION MANAGER AT RISK
AP WYOMING
1800 Carey Avenue, 4th Floor
Cheyenne, Wyoming 82001
(307) 426-4242

LICENSED ARCHITECT
C-2547
MELVIN BROCKIE
Date: 11/20/14
STATE OF WYOMING

0"
THIS DRAWING IS 36" X 48"
USE THIS SCALE TO VERIFY CORRECT DRAWING SIZE

	REVISIONS	DATE
1		

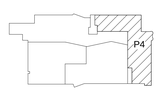

KEY PLAN

NATRONA COUNTY SCHOOL DISTRICT

Natrona County High School

930 SOUTH ELM STREET
CASPER WY 82601

JOB NO.: 11855.00
ISSUE DATE: 11/20/2014
DRAWN BY: MRB

EXTERIOR DETAILS - DOORS EXISTING

A5.026

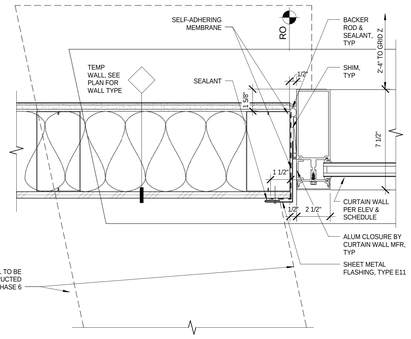

32 CW CORNER @ COMMONS GROUND FLR GRID Z/5 - PH 3
3" = 1'-0"

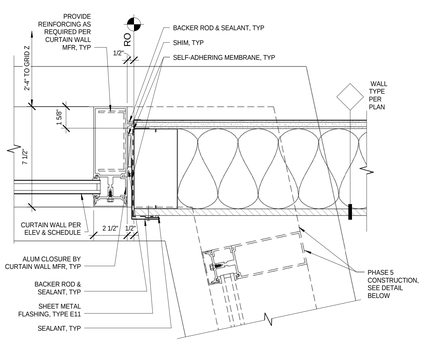

20 CW CORNER @ COMMONS BRIDGE/GRID 1 - PH 3
3" = 1'-0"

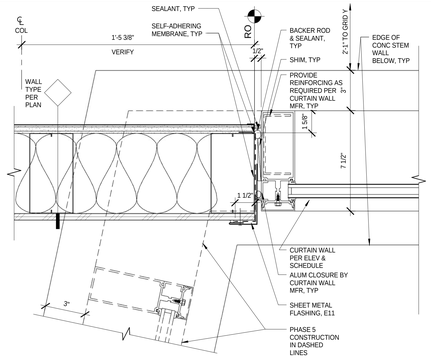

14 CW CORNER @ COMMONS BRIDGE - GRID Y/1e - PH 3
3" = 1'-0"

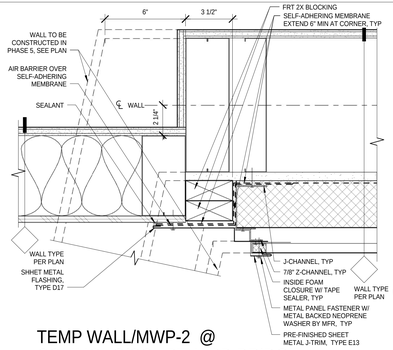

7 TEMP WALL/MWP-2 @ COMMONS/COURTYARD BRIDGE - PHASE 3
3" = 1'-0"

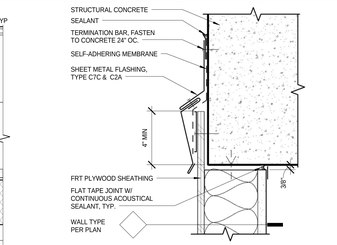

1 TYPICAL TEMPORARY EXTERIOR WALL AT HEAD
3" = 1'-0"

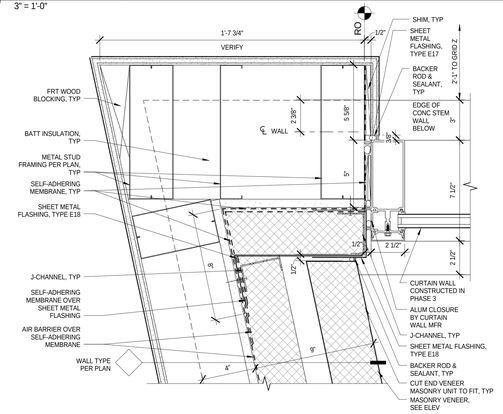

33 CW CORNER @ COMMONS - GRID Z/5 - PH 6
3" = 1'-0"

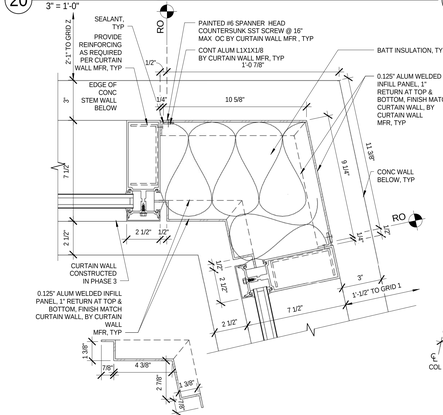

21 CW CORNER ENCLOSURE @ COMMONS BRIDGE/GRID 1- PH 5
3" = 1'-0"

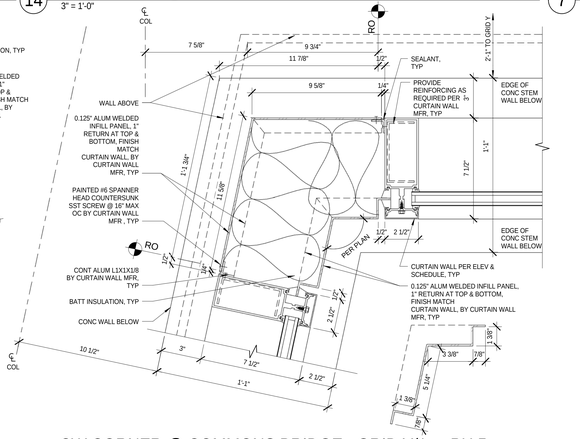

15 CW CORNER @ COMMONS BRIDGE - GRID Y/1e - PH 5
3" = 1'-0"

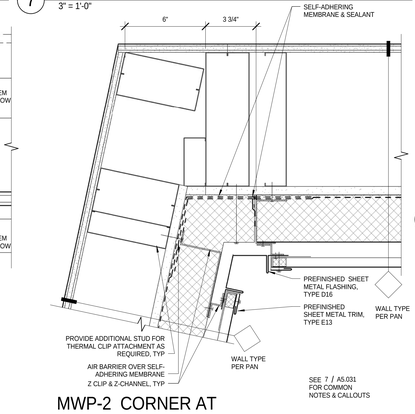

8 MWP-2 CORNER AT COMMONS/COURTYARD BRIDGE - PHASE 5
3" = 1'-0"

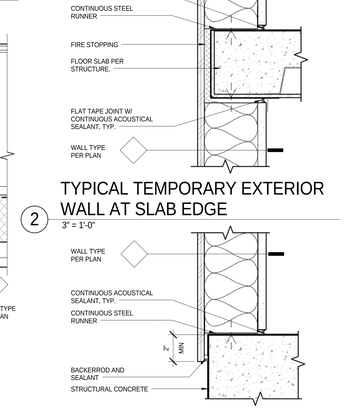

2 TYPICAL TEMPORARY EXTERIOR WALL AT SLAB EDGE
3" = 1'-0"

3 TYPICAL TEMPORARY EXTERIOR WALL AT CONCRETE BASE
3" = 1'-0"

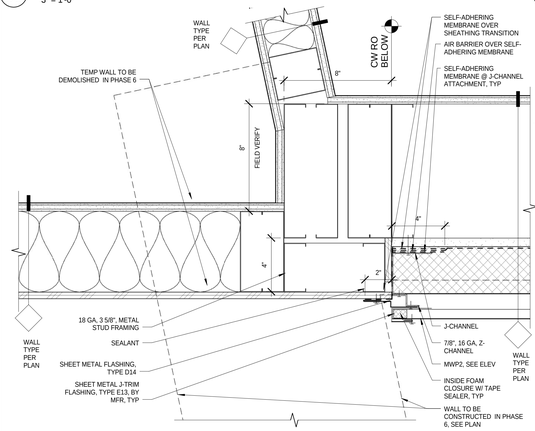

35 TEMP WALL / MWP-2 TRANSITION - GRID X/5 - 2ND FLR - PH 3
3" = 1'-0"

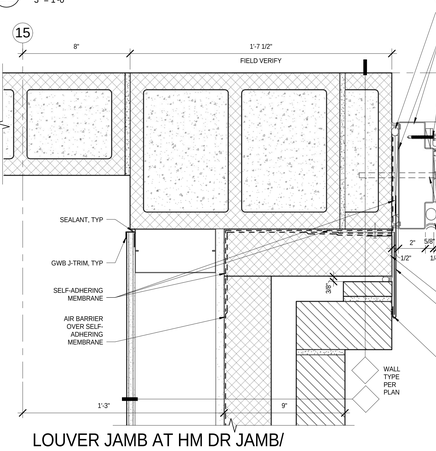

23 LOUVER JAMB AT HM DR JAMB/ BRICK VENEER/CMU CORE
3" = 1'-0"

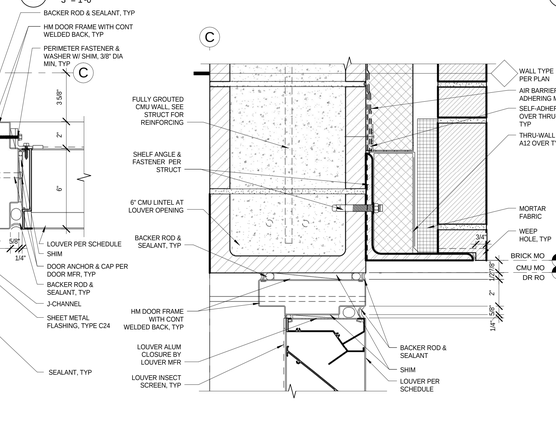

16 LOUVER HEAD @ HM DR/BRICK VENEER & CMU CORE
3" = 1'-0"

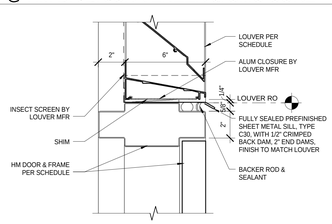

17 LOUVER SILL AT HM DOOR HEAD
3" = 1'-0"

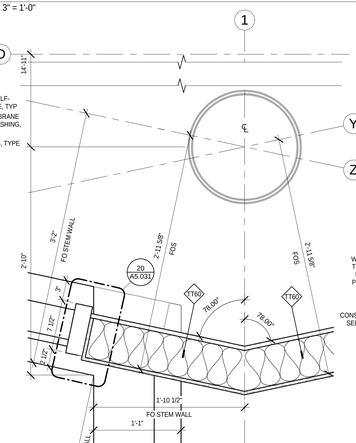

10 COMMONS DIMENSIONAL RELATIONS
1 1/2" = 1'-0"

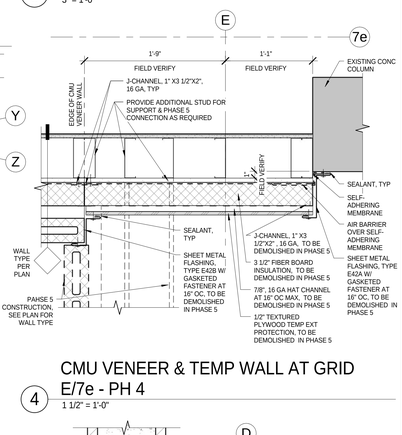

4 CMU VENEER & TEMP WALL AT GRID E/7e - PH 4
1 1/2" = 1'-0"

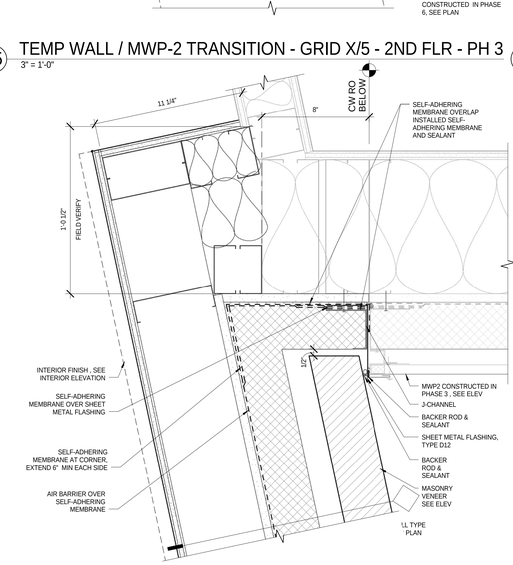

36 BRICK WALL / MWP-2 TRANSITION - GRID X/5 - 2ND FLR - PH 5
3" = 1'-0"

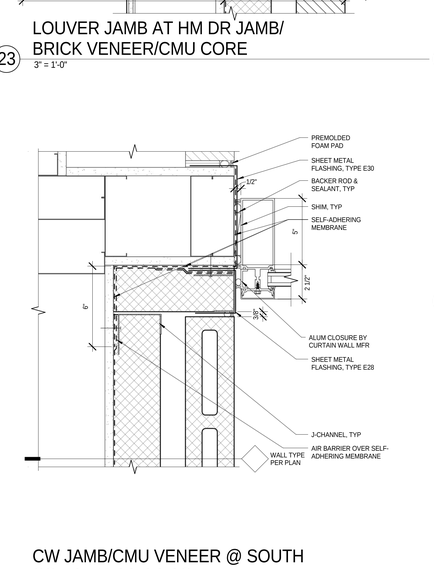

24 CW JAMB/CMU VENEER @ SOUTH COURTYARD BRIDGE
3" = 1'-0"

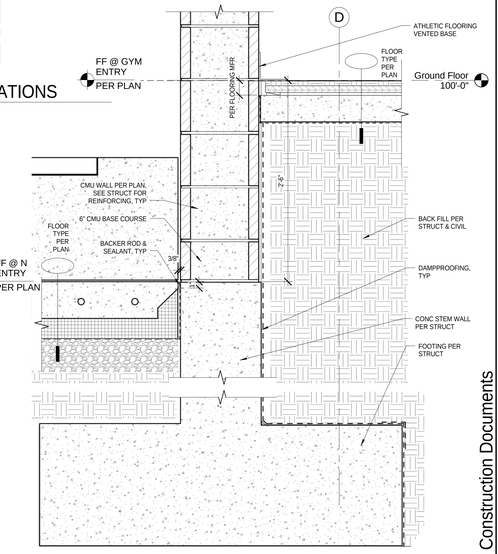

6 WALL BASE @ GYM & NORTH ENTRY CORR
1 1/2" = 1'-0"

11/17/2014 3:42:25 PM

bassetti architects
71 Columbia Street, Suite 500
Seattle, Washington 98104
(206) 340 9500

ASSOCIATE ARCHITECT
AMUNDSEN ASSOCIATES LLC
212 E Second Street
Casper, WY 82601
(307) 234-9999

CIVIL ENGINEER
WLC ENGINEERING SURVEYING PLANNING
200 Pronghorn St.
Casper, WY 82601
(307) 266 2524

LANDSCAPE ARCHITECT
SWIFT COMPANY LLC
3131 Western Avenue Suite M423
Seattle, WA 98121
(206) 632 2038

STRUCTURAL ENGINEER
PCS STRUCTURAL SOLUTIONS
1250 Pacific Ave Suite 701
Tacoma, WA 98402
(253) 383-2797

MECHANICAL & ELECTRICAL ENGINEERS
WSP GROUP
600 University Street Suite 500
Seattle, WA 98101
(206) 342 9900

THEATER CONSULTANT
PLA DESIGNS INC.
6230 SW Zabaco Terrace
Aloha, OR 97007
(503) 642 2168

FOOD SERVICE CONSULTANT
JLR DESIGN GROUP
557 Roy Street Suite 175A
Seattle, WA 98109
(206) 625 0070

ACOUSTICAL & A/V CONSULTANT
SPARLING
4100 194th Street SW, Suite 400
Lynnwood, WA 98036
(206) 667 0555

CONSTRUCTION MANAGER AT RISK
AP WYOMING
1800 Carey Avenue, 4th Floor
Cheyenne, Wyoming 82001
(307) 426-4242

LICENSED ARCHITECT KEVIN BROOKHART C-2547 Date: 11/20/14 STATE OF WYOMING

0
THIS DRAWING IS 36" X 48" USE THIS SCALE TO VERIFY CORRECT DRAWING SIZE

1	95% CD-ADDENDUM NO.2	06/20/2014
2	REVISIONS	DATE

NATRONA COUNTY SCHOOL DISTRICT

Natrona County High School

930 SOUTH ELM STREET
CASPER WY 82601

JOB NO:	11855.00
ISSUE DATE:	11/20/2014
DRAWN BY:	JC

100% Construction Documents

EXTERIOR DETAILS - PHASING

A5.031

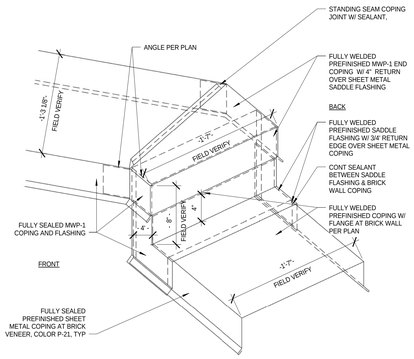

18 PARAPET CAP TRANSITION DIAGRAM NERA GRID 4
1 1/2" = 1'-0"

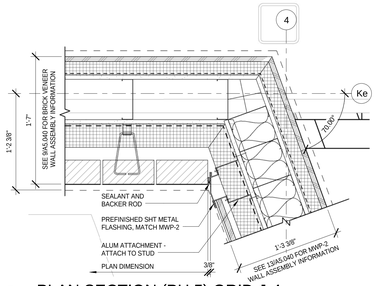

14 PLAN SECTION (PH 5) GRID J-4
1 1/2" = 1'-0"

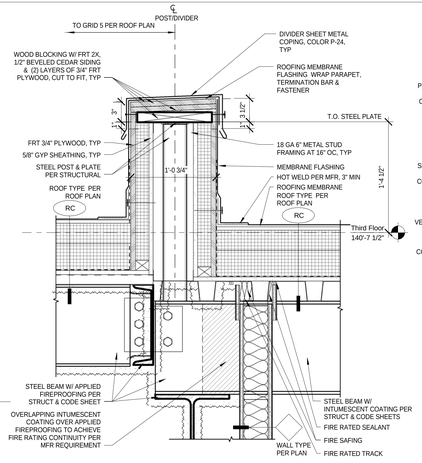

10 ROOF AREA DIVIDER @ COMMONS (PH 3)
1 1/2" = 1'-0"

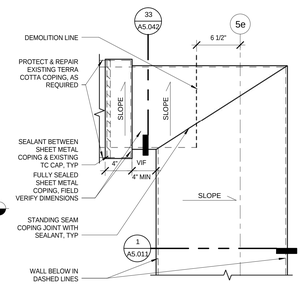

A SHEET METAL PARAPET COPING TRANSITION - PLAN VIEW

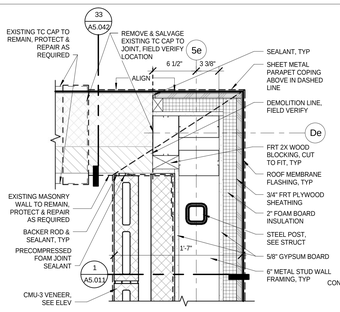

B SHEET METAL PARAPET COPING TRANSITION - PLAN VIEW - CUT BELOW COUNTER FLASHING

6 PARAPET PLAN SECTION (PH 3) GRID 5e-De
1 1/2" = 1'-0"

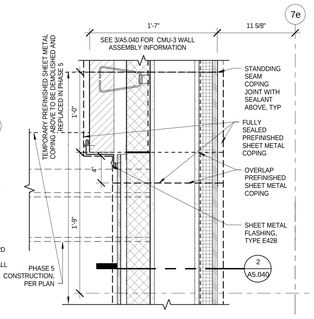

PLAN SECTION AT THEATRE ROOF PARAPET (PH4)
1 1/2" = 1'-0"

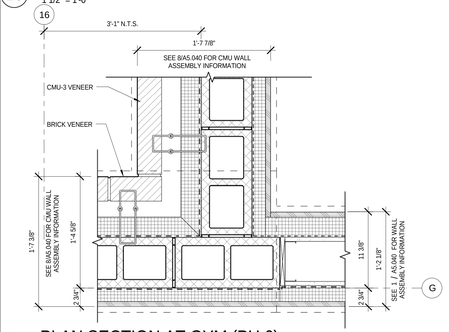

19 PLAN SECTION AT GYM (PH 6)
1 1/2" = 1'-0"

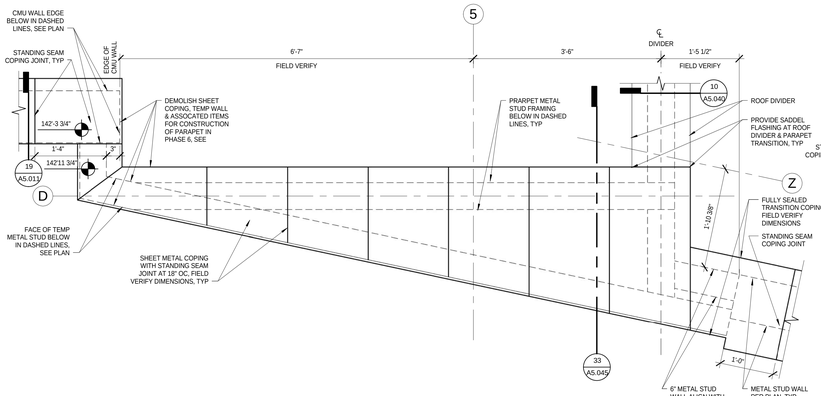

15 ROOF PARAPET TRANSITION PH 3 AT GRID D/5 - PLAN
1" = 1'-0"

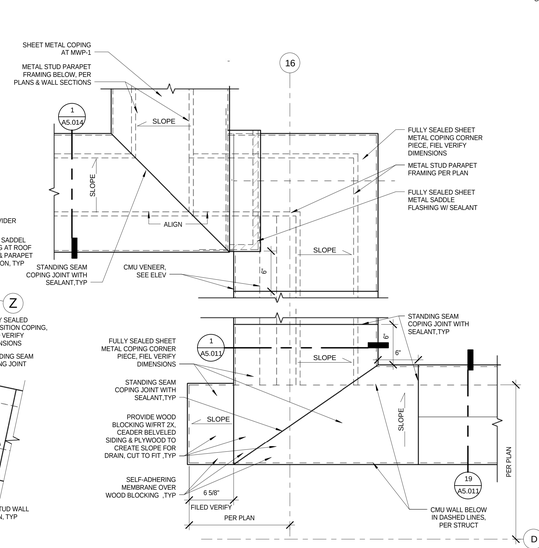

7 PLAN VIEW AT GYM/NORTH ENTRY PARAPET (PH 3)
1 1/2" = 1'-0"

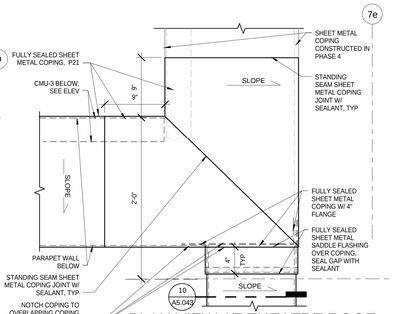

PLAN VIEW AT THEATRE ROOF PARAPET (PH 5)
1 1/2" = 1'-0"

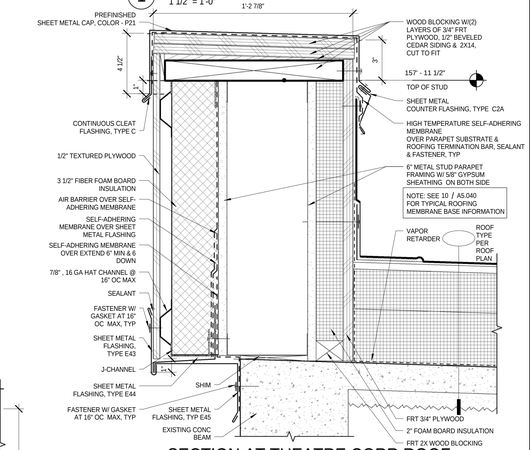

2 SECTION AT THEATRE CORR ROOF PARAPET (PH 4)
3" = 1'-0"

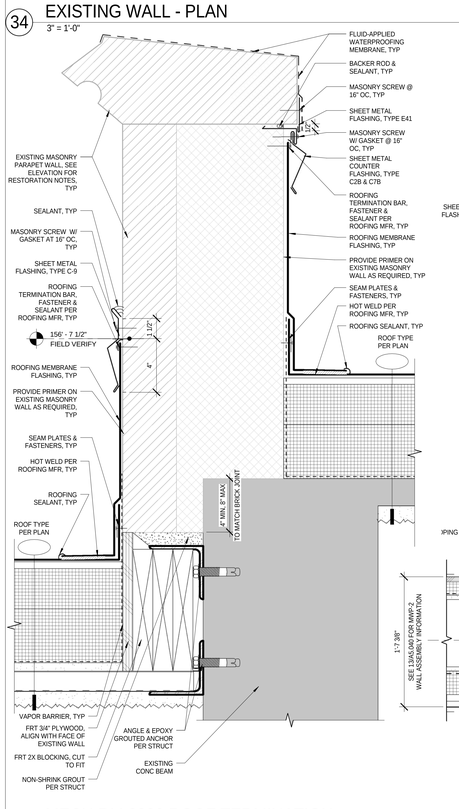

MECH RM 3020 ROOF TERMINATION AT EXISTING BLDG PARAPET
3" = 1'-0"

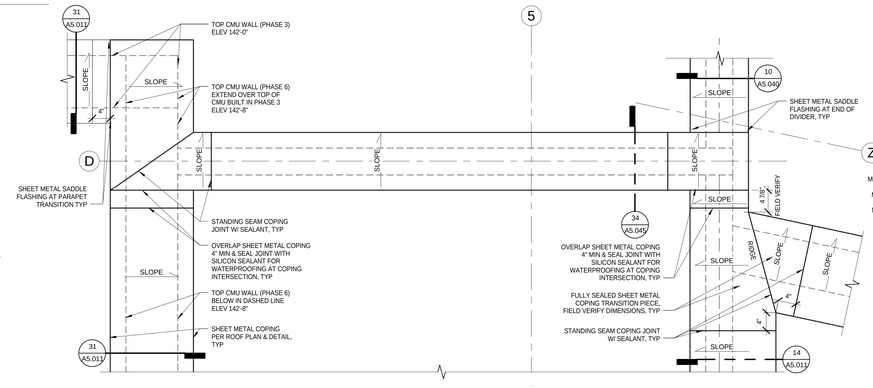

16 ROOF PARAPET TRANSITION PH 6 AT GRID D/5 - PLAN
1" = 1'-0"

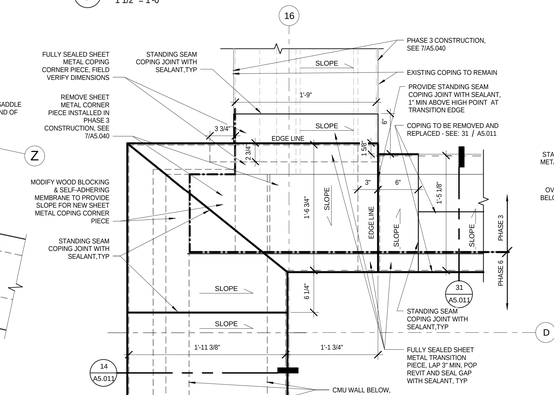

8 PLAN VIEW AT GYM/ENTRY PARAPET (PH 6)
1 1/2" = 1'-0"

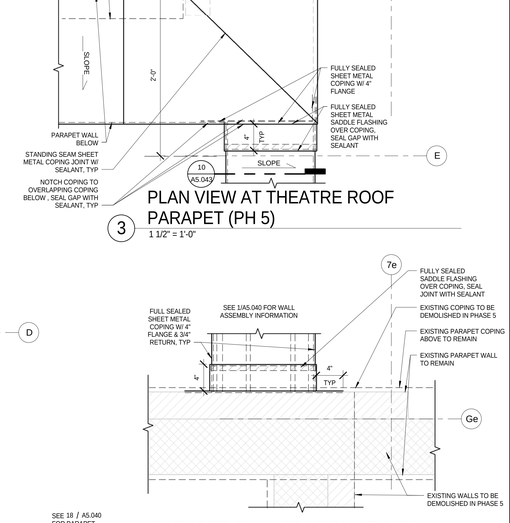

PARAPET PLAN SECTION AT MECH PENTHOUSE GRID 7e/Ge (PH 4)
1 1/2" = 1'-0"

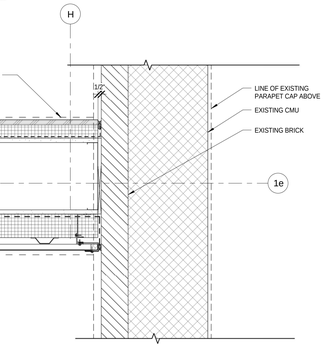

17 PLAN SECTION AT WEST STAIR PARAPET (PH 5)
1 1/2" = 1'-0"

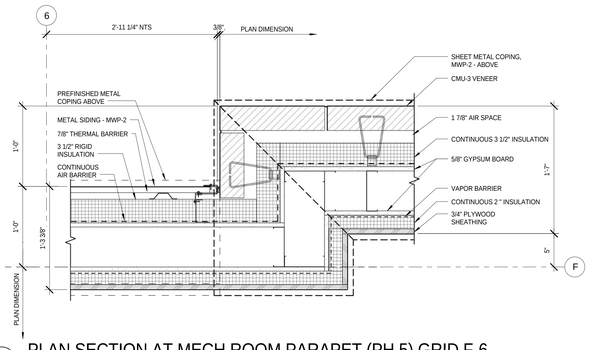

13 PLAN SECTION AT MECH ROOM PARAPET (PH 5) GRID F-6
1 1/2" = 1'-0"

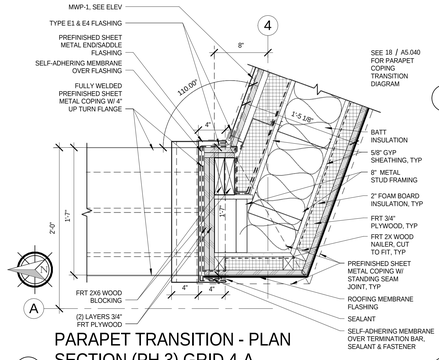

PARAPET TRANSITION - PLAN SECTION (PH 3) GRID 4-A
1 1/2" = 1'-0"

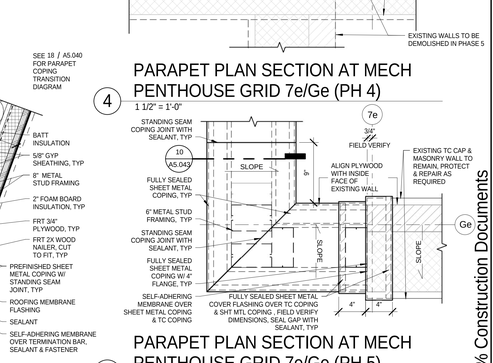

PARAPET PLAN SECTION AT MECH PENTHOUSE GRID 7e/Ge (PH 5)
1 1/2" = 1'-0"

bassetti architects
71 Columbia Street, Suite 500
Seattle, Washington 98104
(206) 340 9500

ASSOCIATE ARCHITECT
AMUNDSEN ASSOCIATES LLC
212 E Second Street
Casper, WY 82601
(307) 234-9999

CIVIL ENGINEER
WLC ENGINEERING SURVEYING PLANNING
200 Pronghorn St.
Casper, WY 82601
(307) 266 2524

LANDSCAPE ARCHITECT
SWIFT COMPANY LLC
3131 Western Avenue Suite M423
Seattle, WA 98121
(206) 632 2038

STRUCTURAL ENGINEER
PCS STRUCTURAL SOLUTIONS
1250 Pacific Ave Suite 701
Tacoma, WA 98402
(253) 383-2797

MECHANICAL & ELECTRICAL ENGINEERS
WSP GROUP
600 University Street Suite 500
Seattle, WA 98101
(206) 342 9900

THEATER CONSULTANT
PLA DESIGNS INC.
6230 SW Zabaco Terrace
Aloha, OR 97007
(503) 642 2168

FOOD SERVICE CONSULTANT
JLR DESIGN GROUP
557 Roy Street Suite 175A
Seattle, WA 98109
(206) 625 0070

ACOUSTICAL & A/V CONSULTANT
SPARLING
4100 194th Street SW, Suite 400
Lynnwood, WA 98036
(206) 667 0555

CONSTRUCTION MANAGER AT RISK
AP WYOMING
1800 Carey Avenue, 4th Floor
Cheyenne, Wyoming 82001
(307) 426-4242

REGISTERED ARCHITECT JOSEPH BROCKMEIER C-2547 Date: 11/20/14 STATE OF WYOMING

0' THIS DRAWING IS 36" X 48" USE THIS SCALE TO VERIFY CORRECT DRAWING SIZE

	REVISIONS	DATE
2		

NATRONA COUNTY SCHOOL DISTRICT

Natrona County High School

930 SOUTH ELM STREET CASPER WY 82601

JOB NO: 11855.00
ISSUE DATE: 11/20/2014
DRAWN BY: Author

ROOF PARAPET DETAILS

A5.040

100% Construction Documents

11/17/2014 3:43:02 PM

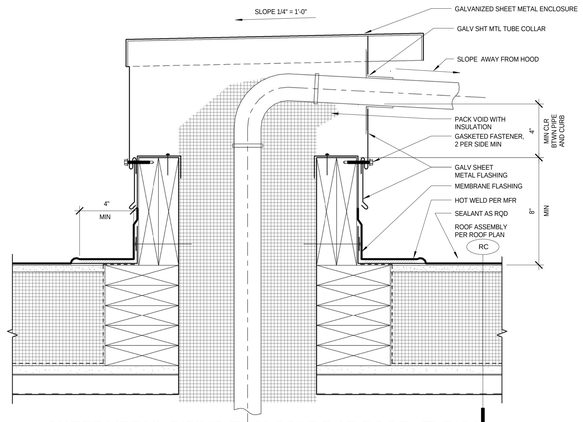

15 SHEET METAL PIPING ENCLOSURE AT ROOF - TYPICAL
3" = 1'-0"

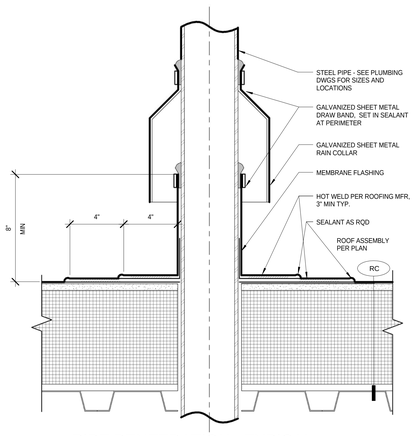

11 PIPE PENETRATION - TYPICAL
3" = 1'-0"

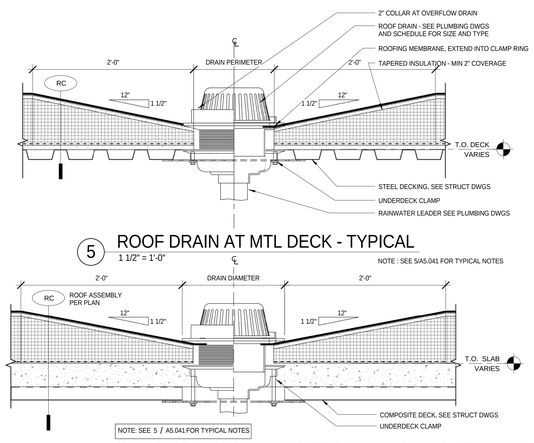

5 ROOF DRAIN AT MTL DECK - TYPICAL
1 1/2" = 1'-0"

NOTE: SEE 5 / A5.041 FOR TYPICAL NOTES

6 ROOF DRAIN AT CONCRETE STRUCTURE - TYPICAL
1 1/2" = 1'-0"

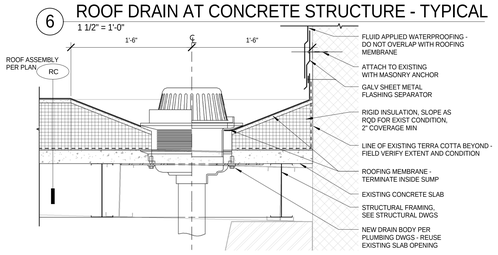

7 ROOF DRAIN & PERIMETER GUTTER AT EXISTING CONDITION
1 1/2" = 1'-0"

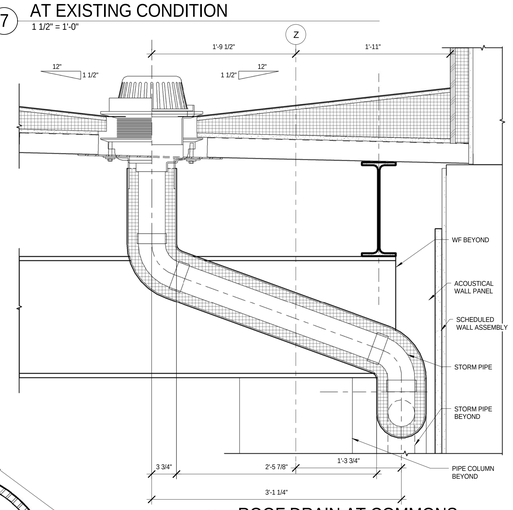

8 ROOF DRAIN AT COMMONS
1 1/2" = 1'-0"

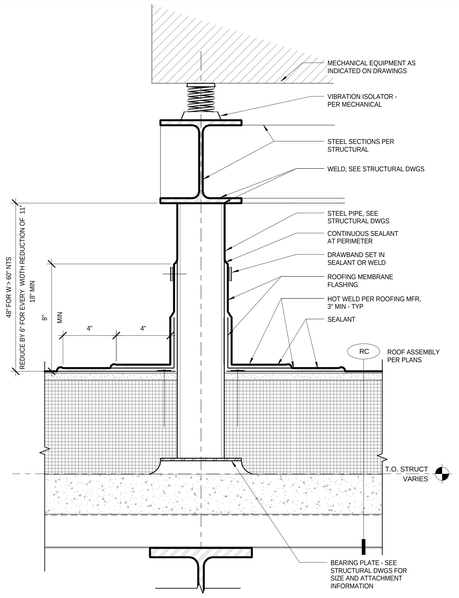

1 EQUIPMENT SUPPORT STAND LEG
3" = 1'-0"

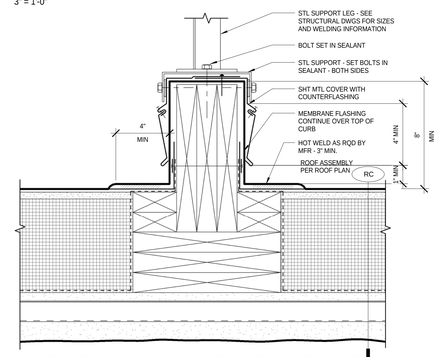

2 LIGHTWEIGHT EQUIPMENT SUPPORT CURB
3" = 1'-0"

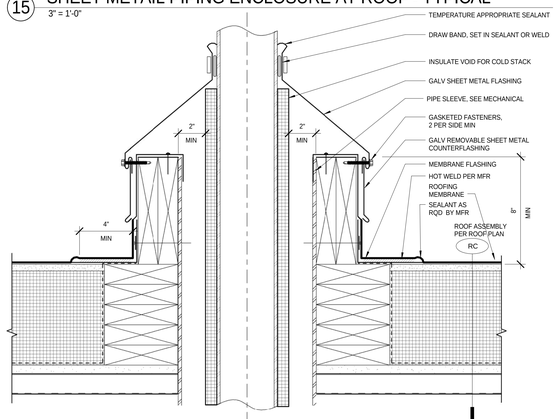

16 ROOF DETAIL AT SHEET METAL STACK VENT - TYPICAL
3" = 1'-0"

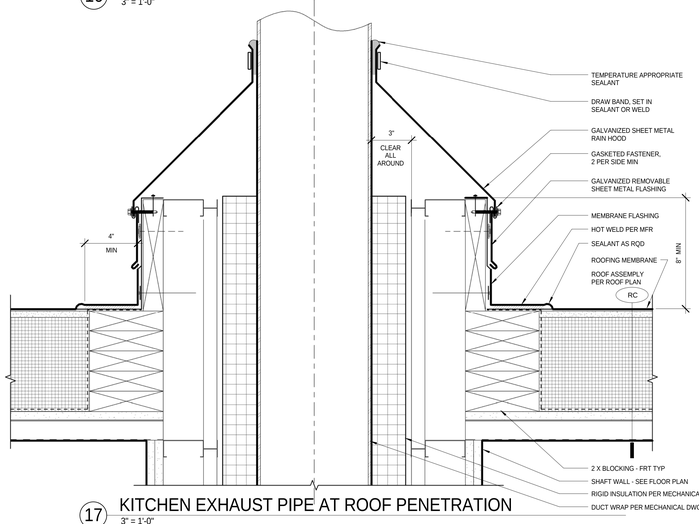

17 KITCHEN EXHAUST PIPE AT ROOF PENETRATION
3" = 1'-0"

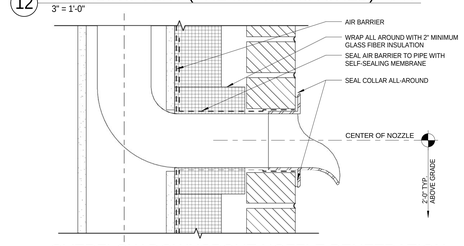

13 OVERFLOW DOWNSPOUT NOZZLE PENETRATION
3" = 1'-0"

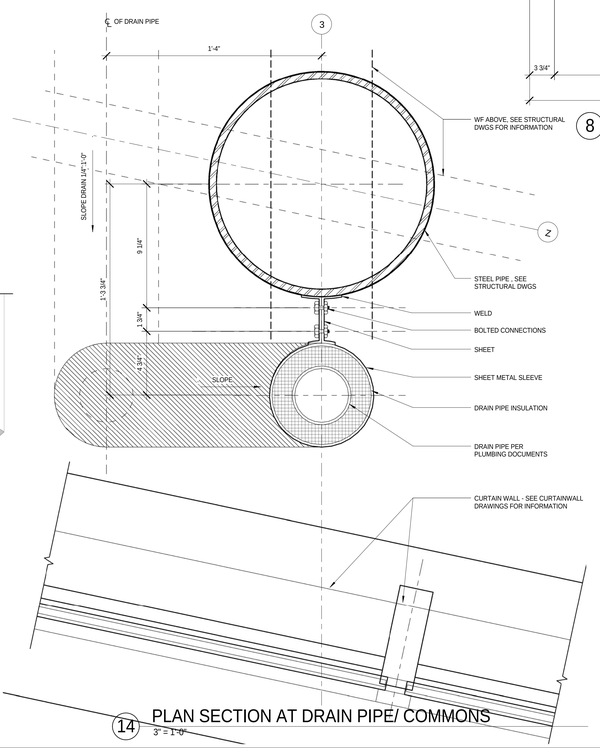

14 PLAN SECTION AT DRAIN PIPE/ COMMONS
3" = 1'-0"

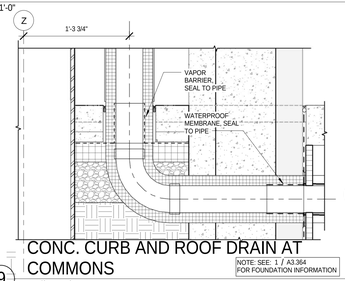

9 CONC. CURB AND ROOF DRAIN AT COMMONS
1 1/2" = 1'-0"

NOTE: SEE: 1 / A3.364 FOR FOUNDATION INFORMATION

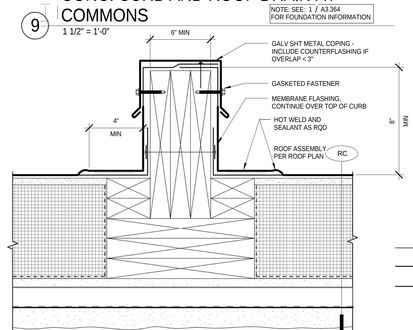

10 AREA DIVIDER, TYPICAL
3" = 1'-0"

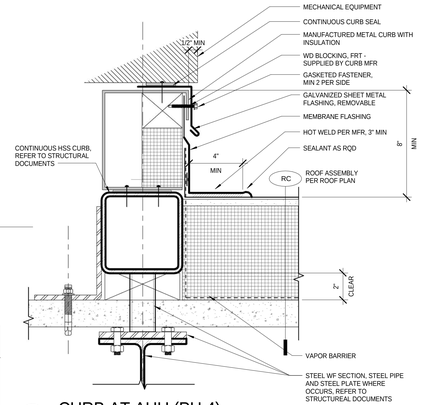

3 CURB AT AHU (PH 4)
3" = 1'-0"

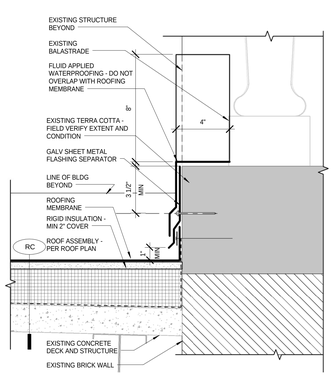

19 FLASHING AT EXISTING TERRA COTTA CONDITION
3" = 1'-0"

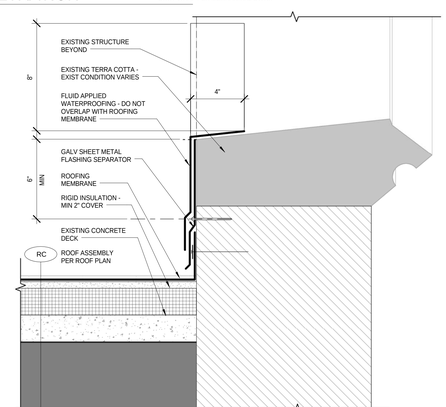

18 FLASHING DETAIL AT EXISTING TERRA COTTA
3" = 1'-0"

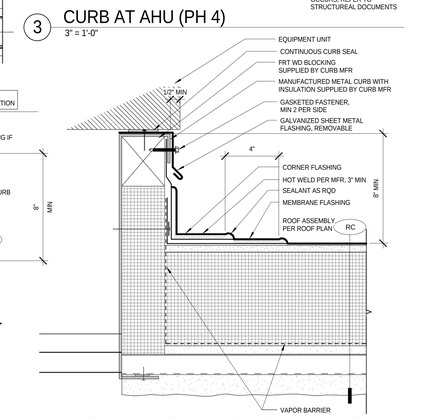

4 PREFABRICATED METAL EQUIPMENT CURB
3" = 1'-0"

bassetti architects
71 Columbia Street, Suite 500
Seattle, Washington 98104
(206) 340 9500

ASSOCIATE ARCHITECT
AMUNDSEN ASSOCIATES LLC
212 E Second Street
Casper, WY 82601
(307) 234-9999

CIVIL ENGINEER
WLC ENGINEERING SURVEYING PLANNING
200 Pronghorn St.
Casper, WY 82601
(307) 266 2524

LANDSCAPE ARCHITECT
SWIFT COMPANY LLC
3131 Western Avenue Suite M423
Seattle, WA 98121
(206) 632 2038

STRUCTURAL ENGINEER
PCS STRUCTURAL SOLUTIONS
1250 Pacific Ave Suite 701
Tacoma, WA 98402
(253) 383-2797

MECHANICAL & ELECTRICAL ENGINEERS
WSP GROUP
600 University Street Suite 500
Seattle, WA 98101
(206) 342 9900

THEATER CONSULTANT
PLA DESIGNS INC.
6230 SW Zabaco Terrace
Aloha, OR 97007
(503) 642 2168

FOOD SERVICE CONSULTANT
JLR DESIGN GROUP
557 Roy Street Suite 175A
Seattle, WA 98109
(206) 625 0070

ACOUSTICAL & A/V CONSULTANT
SPARLING
4100 194th Street SW, Suite 400
Lynnwood, WA 98036
(206) 667 0555

CONSTRUCTION MANAGER AT RISK
AP WYOMING
1800 Carey Avenue, 4th Floor
Cheyenne, Wyoming 82001
(307) 426-4242

LICENSED ARCHITECT
C-2547
DARVIN BROCKMAN
Date: 11/20/14
STATE OF WYOMING

0"
THIS DRAWING IS 36" X 48"
USE THIS SCALE TO VERIFY CORRECT DRAWING SIZE

	REVISIONS	DATE
1		

NATRONA COUNTY SCHOOL DISTRICT

Natrona County High School

930 SOUTH ELM STREET
CASPER WY 82601

JOB NO: 11855.00
ISSUE DATE: 11/20/2014
DRAWN BY: JSC

ROOF DETAILS

A5.041

100% Construction Documents

11/17/2014 3:43:31 PM

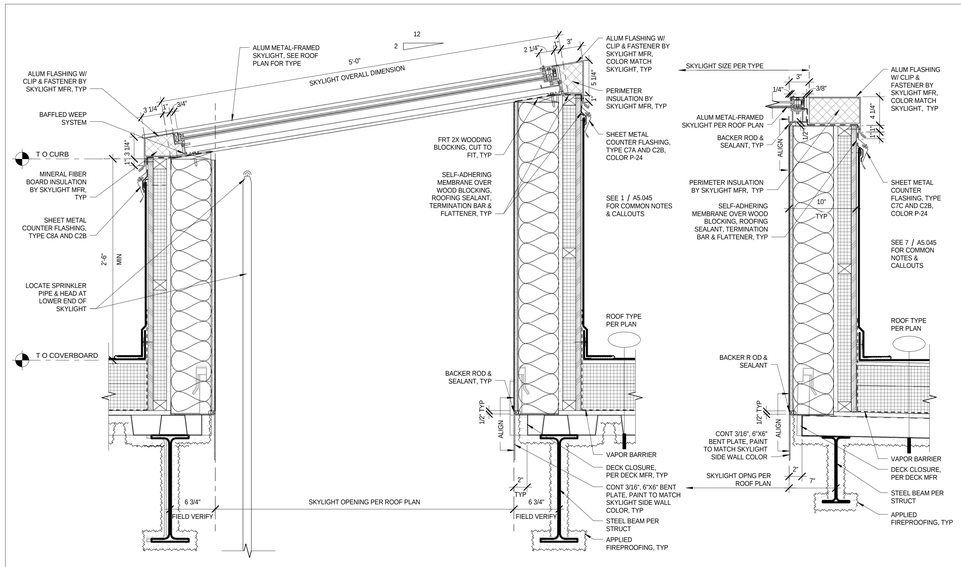

32 SKYLIGHT RIDGE & EAVE AT GYM W/ STEEL BEAM & FIREPROOFING
1 1/2" = 1'-0"

26 SKYLIGHT RAKE AT GYM W/ STEEL BEAM & FIREPROOFING
1 1/2" = 1'-0"

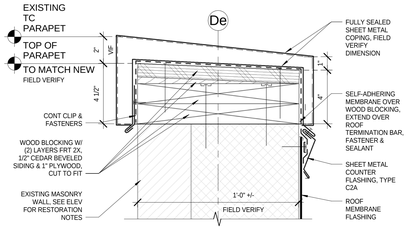

33 SHEET METAL COPING AT EXISTING PARAPET WALL - GRID 5e/De
3" = 1'-0"

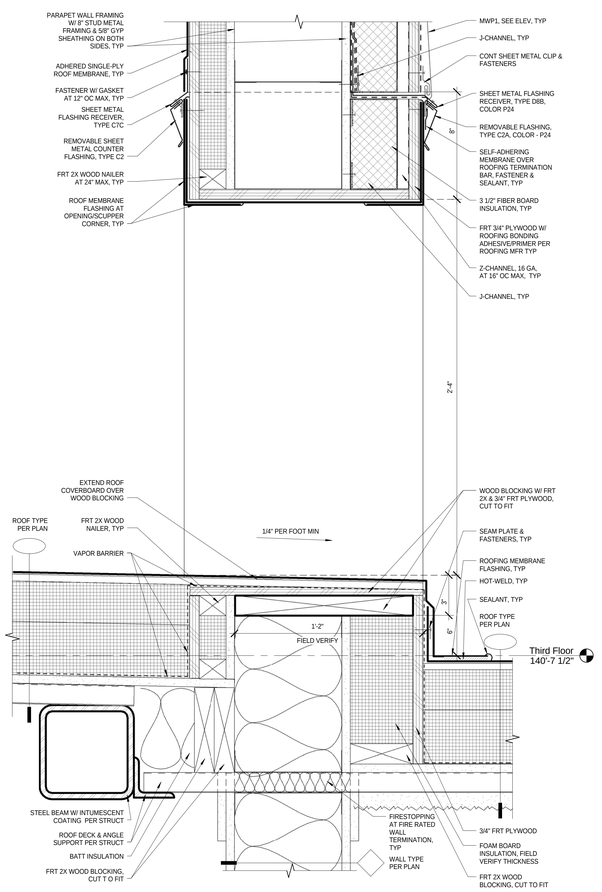

4 PARAPET WALL OPENING / SCUPPER AT NORTH TOWER
3" = 1'-0"

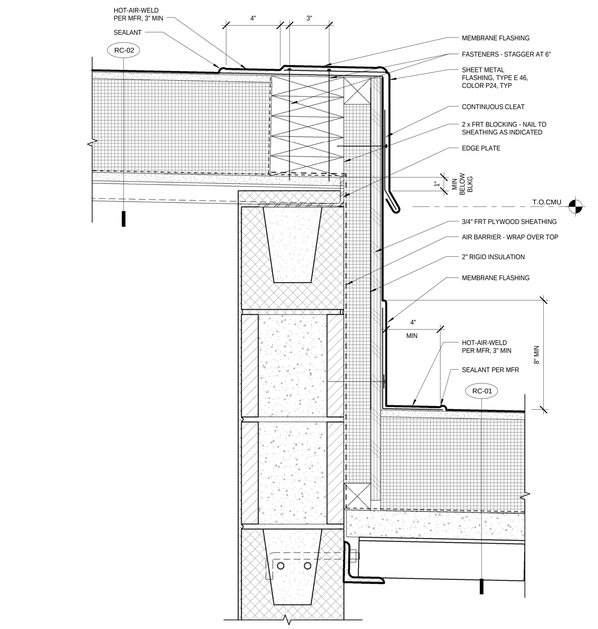

1 HEAD AT ELEVATOR OVERRUN
3" = 1'-0"

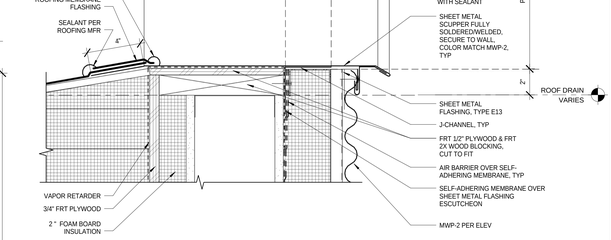

2 OVERFLOW SCUPPER AT MWP-2
3" = 1'-0"

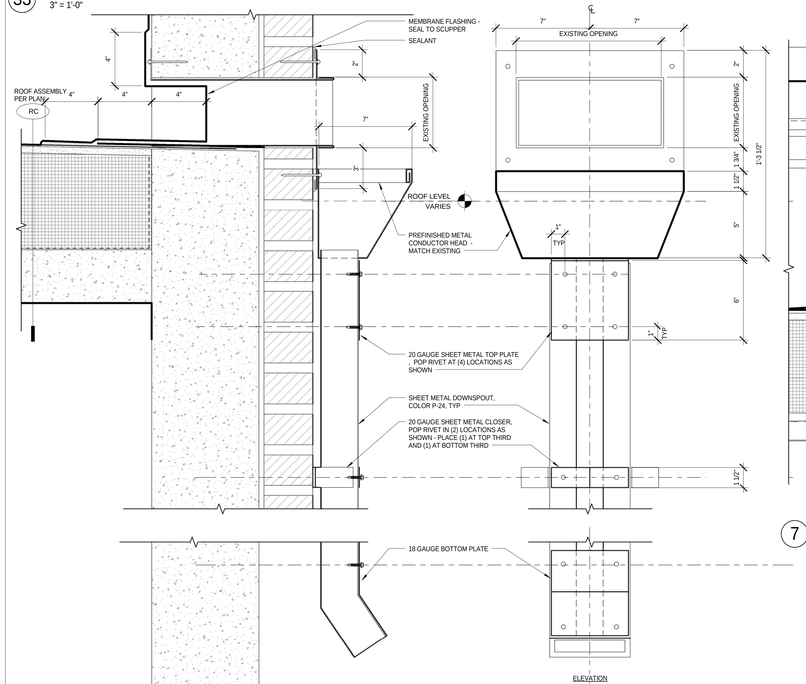

9 SCUPPER AND CONDUCTOR BOX/EXISTING
3" = 1'-0"

7 SCUPPER (PH6) ELEVATION
3" = 1'-0"

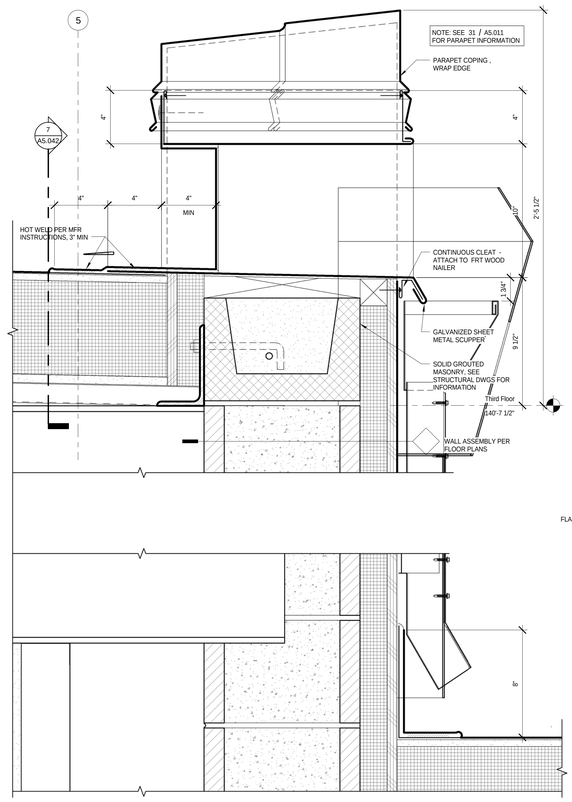

5 SCUPPER (PH 6)
3" = 1'-0"

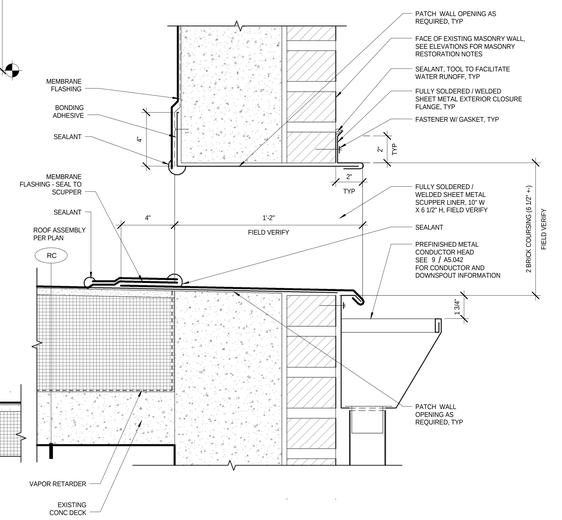

3 SCUPPER & CONDUCTOR HEAD
3" = 1'-0"

bassetti architects
71 Columbia Street, Suite 500
Seattle, Washington 98104
(206) 340 9500

ASSOCIATE ARCHITECT
AMUNDSEN ASSOCIATES LLC
212 E Second Street
Casper, WY 82601
(307) 234-9999

CIVIL ENGINEER
WLC ENGINEERING SURVEYING PLANNING
200 Pronghorn St.
Casper, WY 82601
(307) 266 2524

LANDSCAPE ARCHITECT
SWIFT COMPANY LLC
3131 Western Avenue Suite M423
Seattle, WA 98121
(206) 632 2038

STRUCTURAL ENGINEER
PCS STRUCTURAL SOLUTIONS
1250 Pacific Ave Suite 701
Tacoma, WA 98402
(253) 383-2797

MECHANICAL & ELECTRICAL ENGINEERS
WSP GROUP
600 University Street Suite 500
Seattle, WA 98101
(206) 342 9900

THEATER CONSULTANT
PLA DESIGNS INC.
6230 SW Zabaco Terrace
Aloha, OR 97007
(503) 642 2168

FOOD SERVICE CONSULTANT
JLR DESIGN GROUP
557 Roy Street Suite 175A
Seattle, WA 98109
(206) 625 0070

ACOUSTICAL & A/V CONSULTANT
SPARLING
4100 194th Street SW, Suite 400
Lynnwood, WA 98036
(206) 667 0555

CONSTRUCTION MANAGER AT RISK
AP WYOMING
1800 Carey Avenue, 4th Floor
Cheyenne, Wyoming 82001
(307) 426-4242

LICENSED ARCHITECT KEVIN BROSNAHAN C-2547 Date 11/20/14 STATE OF WYOMING

0 1/2" 1" 2"

THIS DRAWING IS 36" X 48" USE THIS SCALE TO VERIFY CORRECT DRAWING SIZE

#	REVISIONS	DATE

NATRONA COUNTY SCHOOL DISTRICT

Natrona County High School

930 SOUTH ELM STREET
CASPER WY 82601

JOB NO: 11855.00
ISSUE DATE: 11/20/2014
DRAWN BY: JSC

ROOF DETAILS

A5.042

100% Construction Documents

11/17/2014 3:43:52 PM

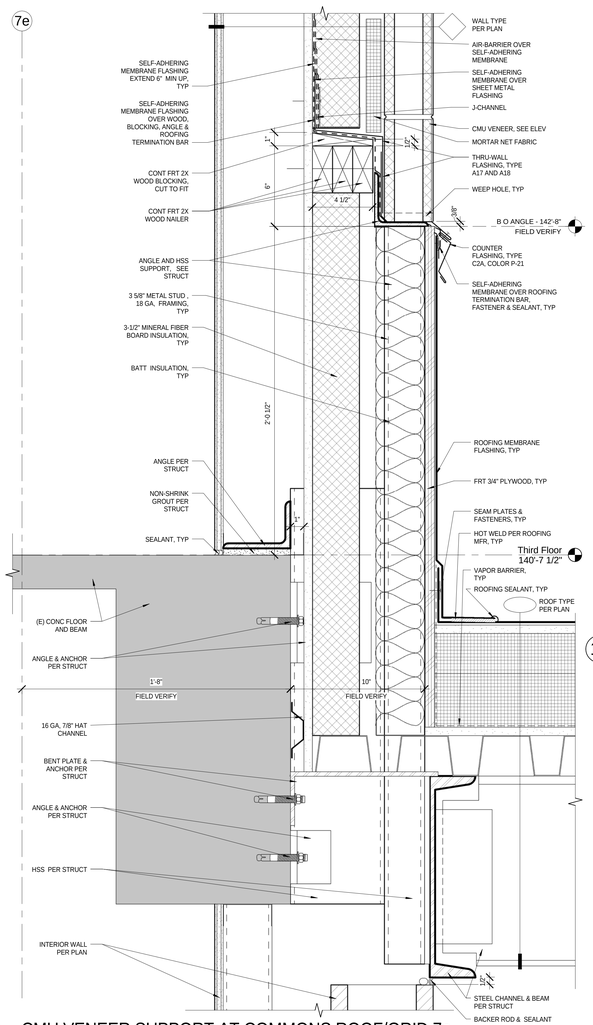

34 CMU VENEER SUPPORT AT COMMONS ROOF/GRID 7e
3" = 1'-0"

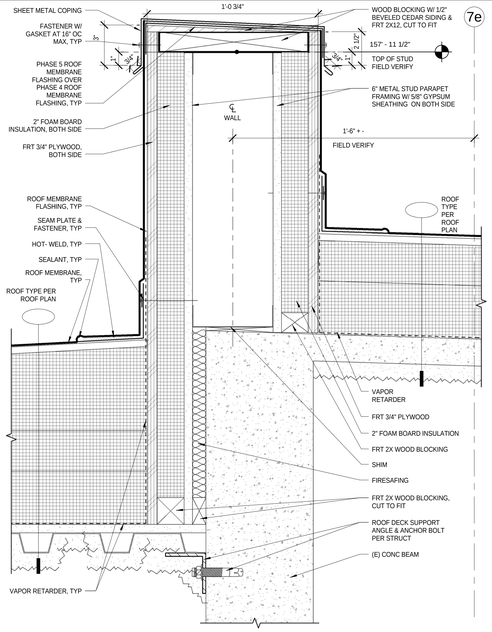

10 ROOF AREA DIVIDER AT GRID 7e - PH 5
3" = 1'-0"

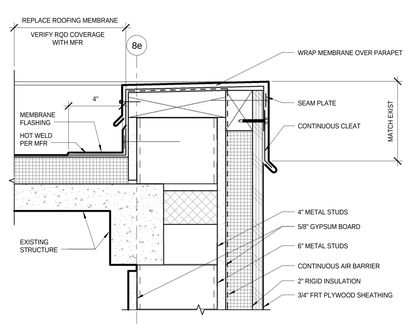

6 PARAPET AT TEMPORARY MECHANICAL PENTHOUSE - (PH 4)
3" = 1'-0"

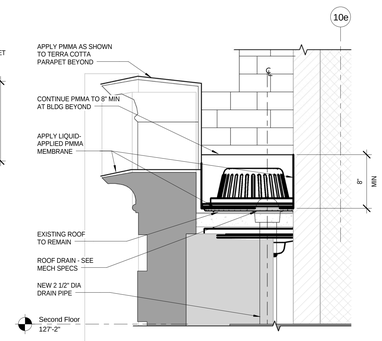

5 ROOF DRAIN AT (E) TOWER ENTRY ROOF / W.S.
1 1/2" = 1'-0"

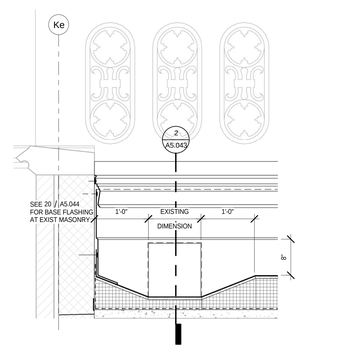

1 ELEVATION OF THROUGH WALL SCUPPER (PH 5)
1" = 1'-0"

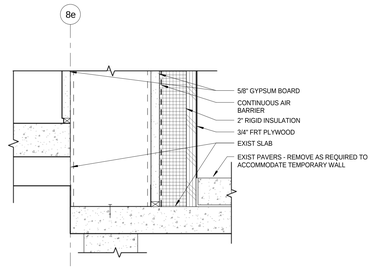

7 SILL AT TEMPORARY MECHANICAL PENTHOUSE - (PH 4)
3" = 1'-0"

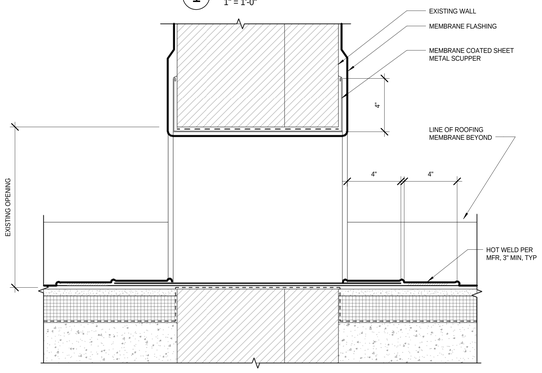

2 THROUGH WALL SCUPPER AT EXISTING (PH 5)
3" = 1'-0"

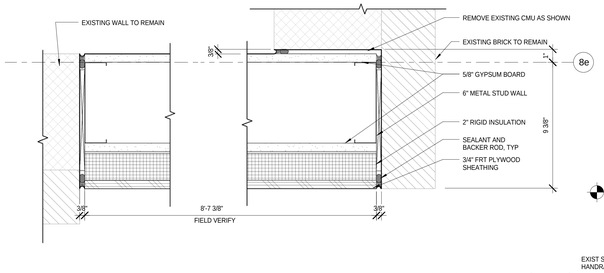

8 PLAN AT TEMPORARY MECHANICAL PENTHOUSE WALL (PH 4)
3" = 1'-0"

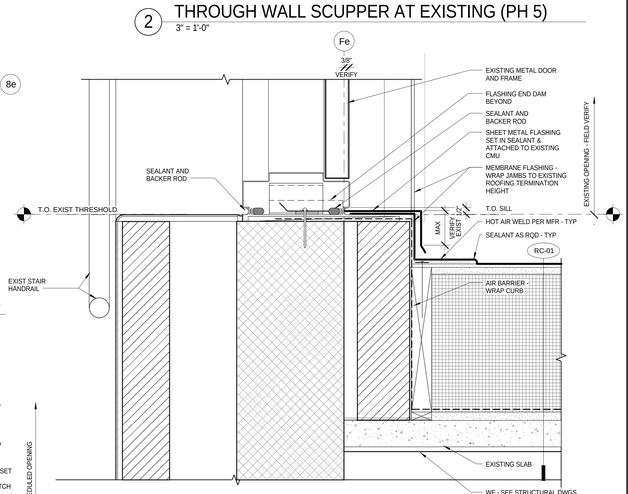

3 SILL AT ROOF ACCESS MANDOOR (PH 4)
3" = 1'-0"

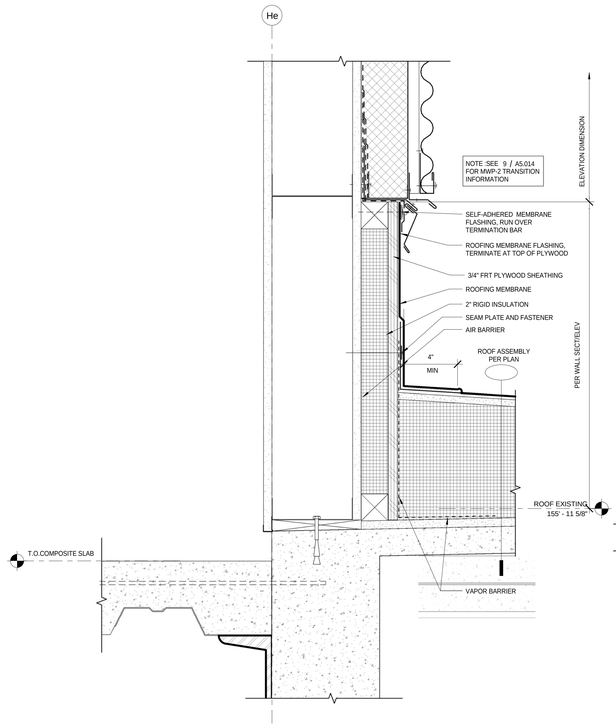

16 MECHANICAL ROOM SILL (PH 5)
3" = 1'-0"

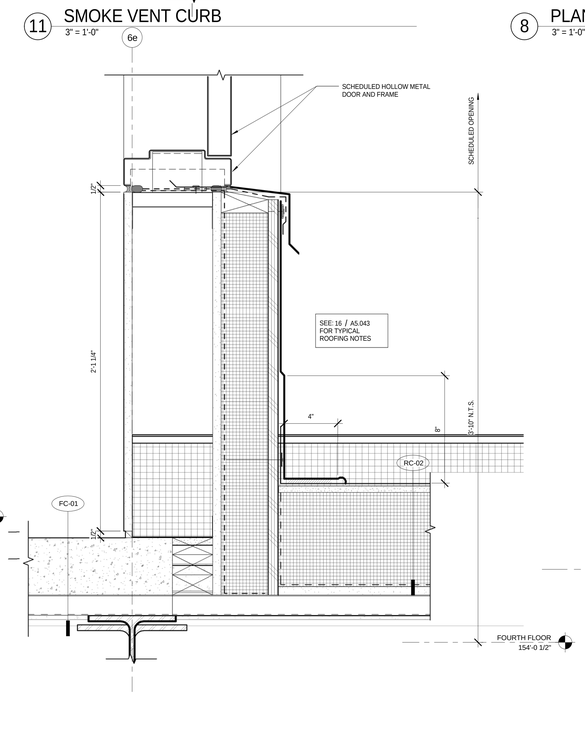

12 CURB AT MECHANICAL PENTHOUSE (PH 5)
3" = 1'-0"

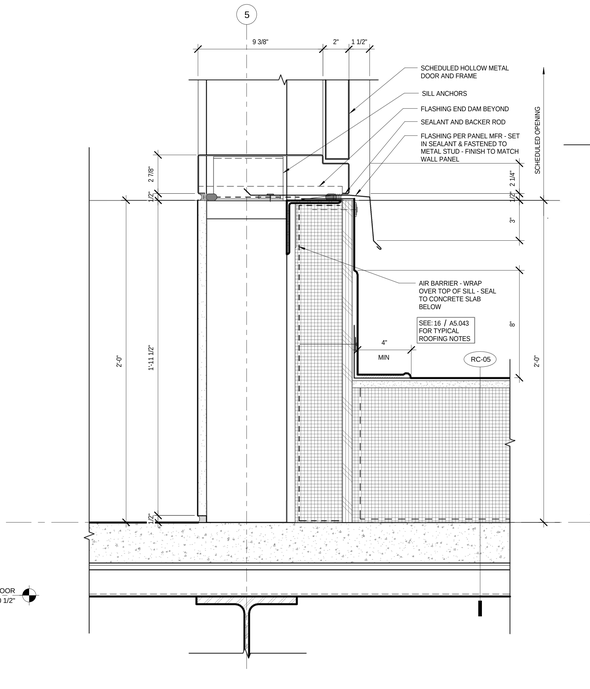

9 DOOR SILL AT CURB (PH 3)
3" = 1'-0"

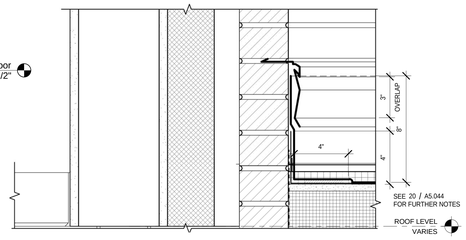

13 BASE FLASHING AT MASONRY
3" = 1'-0"

11/17/2014 3:44:22 PM

bassetti architects

71 Columbia Street, Suite 500
Seattle, Washington 98104
(206) 340 9500

ASSOCIATE ARCHITECT
AMUNDSEN ASSOCIATES LLC
212 E Second Street
Casper, WY 82601
(307) 234-9999

CIVIL ENGINEER
WLC ENGINEERING SURVEYING PLANNING
200 Pronghorn St.
Casper, WY 82601
(307) 266 2524

LANDSCAPE ARCHITECT
SWIFT COMPANY LLC
3131 Western Avenue Suite M423
Seattle, WA 98121
(206) 632 2038

STRUCTURAL ENGINEER
PCS STRUCTURAL SOLUTIONS
1250 Pacific Ave Suite 701
Tacoma, WA 98402
(253) 383-2797

MECHANICAL & ELECTRICAL ENGINEERS
WSP GROUP
600 University Street Suite 500
Seattle, WA 98101
(206) 342 9900

THEATER CONSULTANT
PLA DESIGNS INC.
6230 SW Zabaco Terrace
Aloha, OR 97007
(503) 642 2168

FOOD SERVICE CONSULTANT
JLR DESIGN GROUP
557 Roy Street Suite 175A
Seattle, WA 98109
(206) 625 0070

ACOUSTICAL & A/V CONSULTANT
SPARLING
4100 194th Street SW, Suite 400
Lynnwood, WA 98036
(206) 667 0555

CONSTRUCTION MANAGER AT RISK
AP WYOMING
1800 Carey Avenue, 4th Floor
Cheyenne, Wyoming 82001
(307) 426-4242

LICENSED ARCHITECT KEVIN BROOKHART C-2547 Date 11/20/14 STATE OF WYOMING

0" THIS DRAWING IS 36" X 48" USE THIS SCALE TO VERIFY CORRECT DRAWING SIZE

	REVISIONS	DATE
1		

NATRONA COUNTY SCHOOL DISTRICT

Natrona County High School

930 SOUTH ELM STREET
CASPER WY 82601

JOB NO: 11855.00
ISSUE DATE: 11/20/2014
DRAWN BY: Author

ROOF DETAILS

A5.043

100% Construction Documents

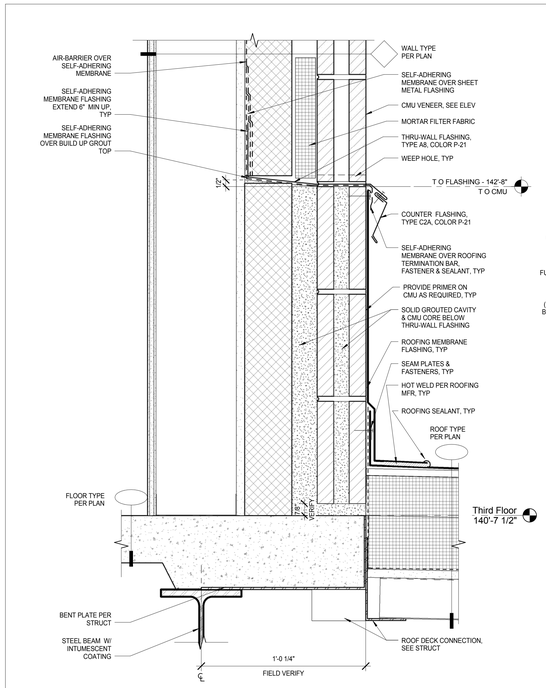

32 CMU VENEER & ROOFING @ COMMONS ROOF & LEARNING LAB
3" = 1'-0"

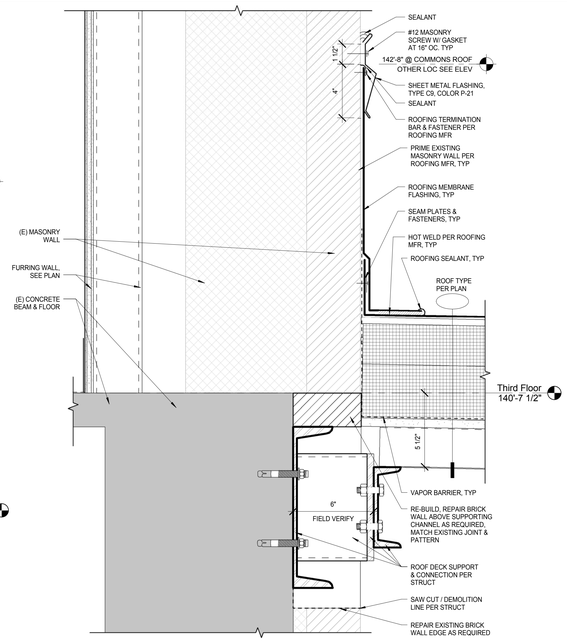

20 ROOFING TERMINATION AT EXISTING MASONRY WALL/ COMMONS ROOF
3" = 1'-0"

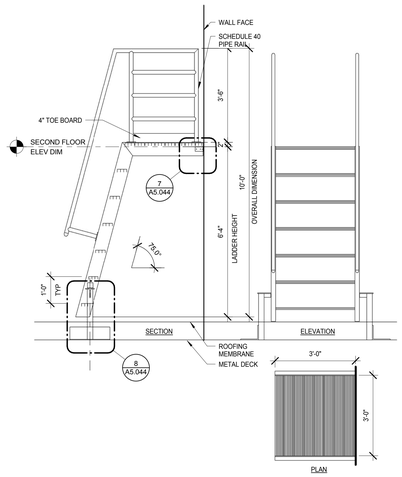

6 ROOF SHIPS LADDER AT MECH PENTHOUSE
1/2" = 1'-0"

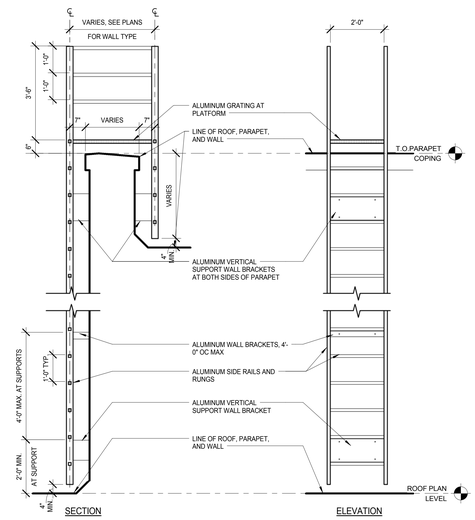

1 ROOF ACCESS LADDER AND RETURN
1/2" = 1'-0"

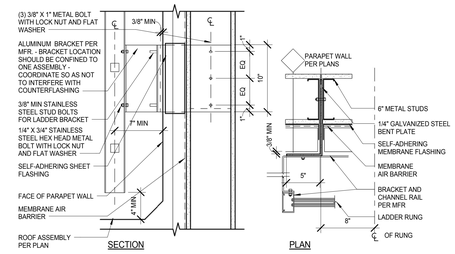

2 ROOF ACCESS LADDER SUPPORT AT MTL. STUD
1 1/2" = 1'-0"

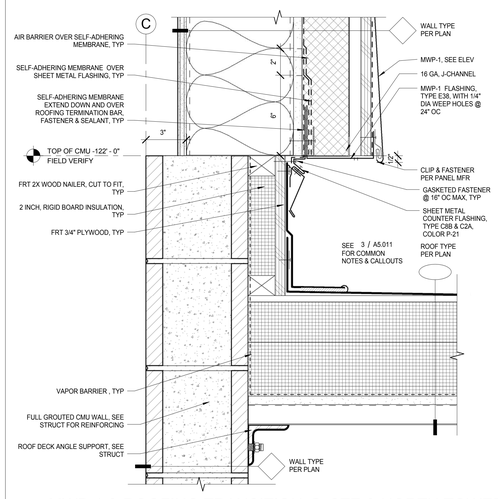

34 MWP-1 & ROOFING TRANSITION @ CTE & NORTH TOWER
3" = 1'-0"

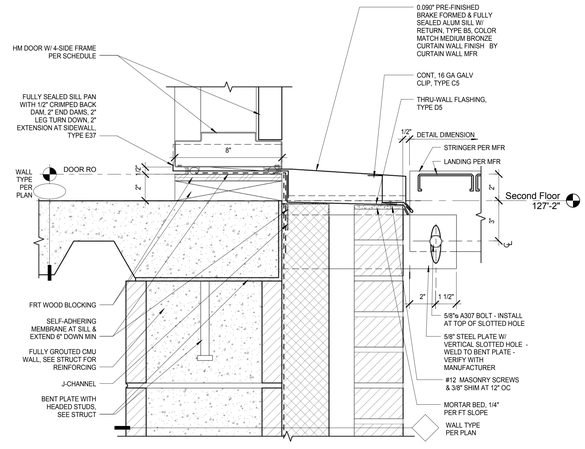

7 SHIPS LADDER LANDING ATTACHMENT
3" = 1'-0"

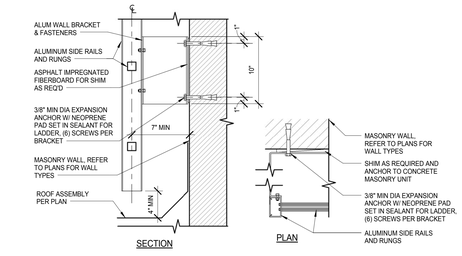

3 ROOF ACCESS LADDER SUPPORT BRACKET AT MASONRY
1 1/2" = 1'-0"

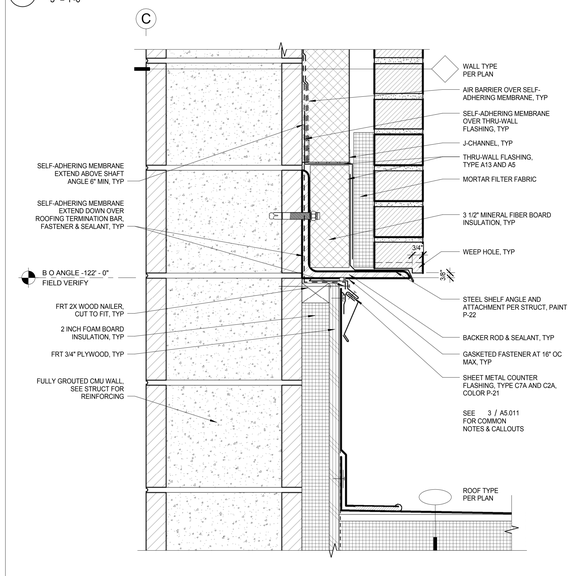

36 CMU CORE/BRICK VENEER BASE AT ROOF
3" = 1'-0"

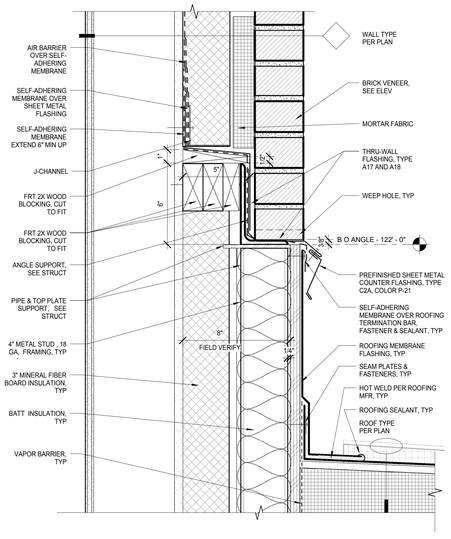

24 BRICK VENEER SUPPORT /METAL STUD AT CTE ROOF
3" = 1'-0"

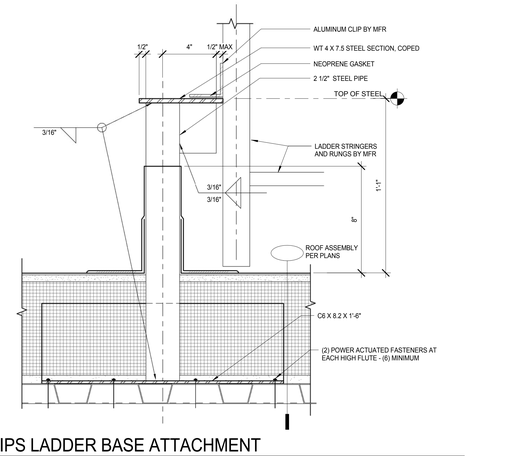

8 SHIPS LADDER BASE ATTACHMENT
3" = 1'-0"

bassetti architects
71 Columbia Street, Suite 500
Seattle, Washington 98104
(206) 340 9500

ASSOCIATE ARCHITECT
AMUNDSEN ASSOCIATES LLC
212 E Second Street
Casper, WY 82601
(307) 234-9999

CIVIL ENGINEER
WLC ENGINEERING SURVEYING PLANNING
200 Pronghorn St.
Casper, WY 82601
(307) 266 2524

LANDSCAPE ARCHITECT
SWIFT COMPANY LLC
3131 Western Avenue Suite M423
Seattle, WA 98121
(206) 632 2038

STRUCTURAL ENGINEER
PCS STRUCTURAL SOLUTIONS
1250 Pacific Ave Suite 701
Tacoma, WA 98402
(253) 383-2707

MECHANICAL & ELECTRICAL ENGINEERS
WSP GROUP
600 University Street Suite 500
Seattle, WA 98101
(206) 342 9900

THEATER CONSULTANT
PLA DESIGNS INC.
6230 SW Zabaco Terrace
Aloha, OR 97007
(503) 642 2168

FOOD SERVICE CONSULTANT
JLR DESIGN GROUP
557 Roy Street Suite 175A
Seattle, WA 98109
(206) 625 0070

ACOUSTICAL & A/V CONSULTANT
SPARLING
4100 194th Street SW, Suite 400
Lynnwood, WA 98036
(206) 667 0555

CONSTRUCTION MANAGER AT RISK
AP WYOMING
1800 Carey Avenue, 4th Floor
Cheyenne, Wyoming 82001
(307) 426-4242

LICENSED ARCHITECT C-2547 MARVIN BROCKETT Date 11/20/14 STATE OF WYOMING

0" THIS DRAWING IS 36" X 48" USE THIS SCALE TO VERIFY CORRECT DRAWING SIZE

REVISIONS	DATE

NATRONA COUNTY SCHOOL DISTRICT

Natrona County High School

930 SOUTH ELM STREET
CASPER WY 82601

JOB NO: 11855.00
ISSUE DATE: 11/20/2014
DRAWN BY: Author

100% Construction Documents

ROOF DETAILS

A5.044

11/17/2014 3:44:40 PM

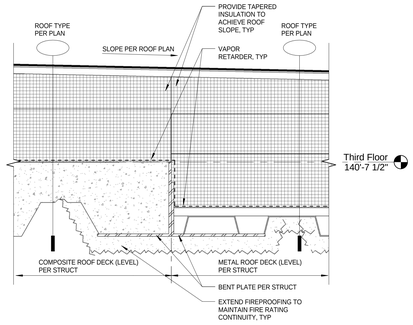

31 ROOF COMP DECK & METAL DECK TRANSITION
3" = 1'-0"

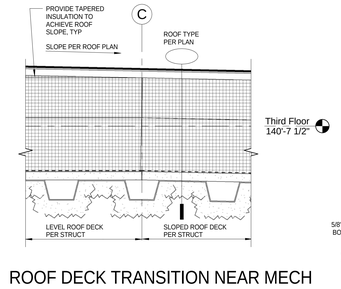

25 ROOF DECK TRANSITION NEAR MECH UNIT PAD / GRID C
3" = 1'-0"

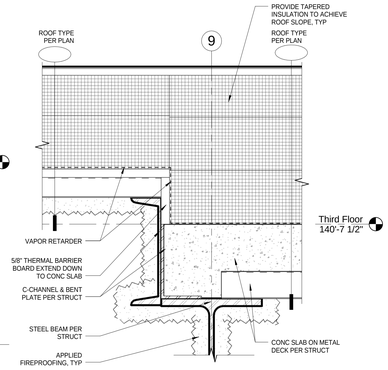

19 ROOF DECK TRANSITION - SLOPED METAL DECK / LEVEL COMP DECK
3" = 1'-0"

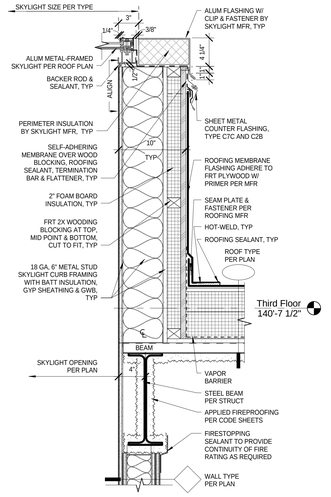

7 SKYLIGHT RAKE AT MECH RM 2013
1 1/2" = 1'-0"

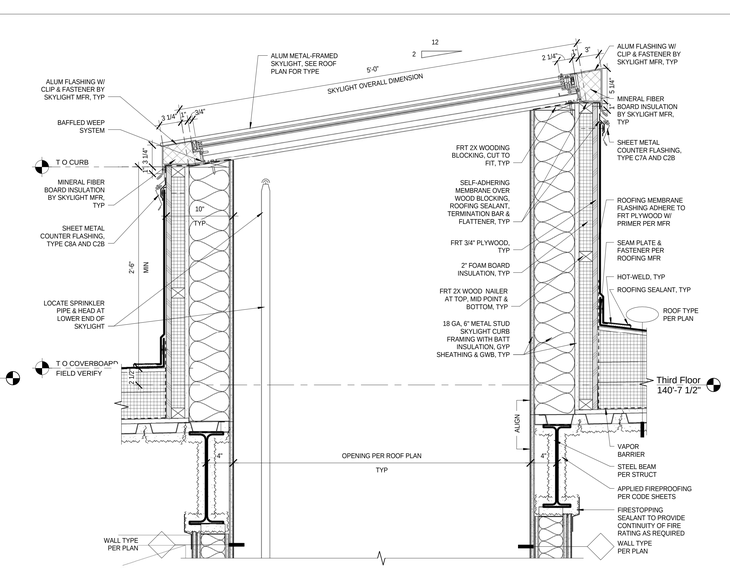

1 SKYLIGHT RIDGE & EAVE AT MECH RM 2013 ROOF
1 1/2" = 1'-0"

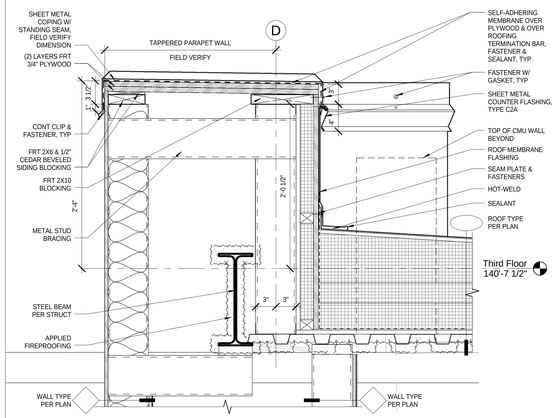

33 TEMP. WALL / PARAPET SECTION AT GRID D/5 - PH 3
1 1/2" = 1'-0"

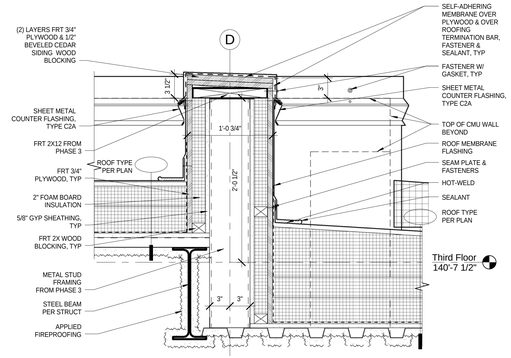

34 ROOF AREA DIVIDER AT GRID D/5 - PH 6
1 1/2" = 1'-0"

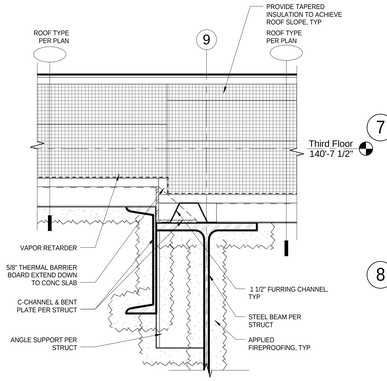

20 ROOF DECK TRANSITION - SLOPED METAL DECK / LEVEL METAL DECK
3" = 1'-0"

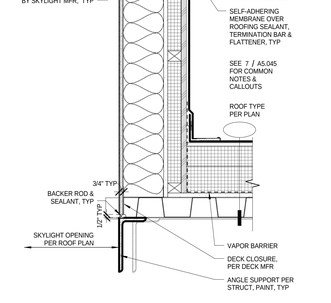

9 SKYLIGHT RAKE AT COMMONS / GYM
1 1/2" = 1'-0"

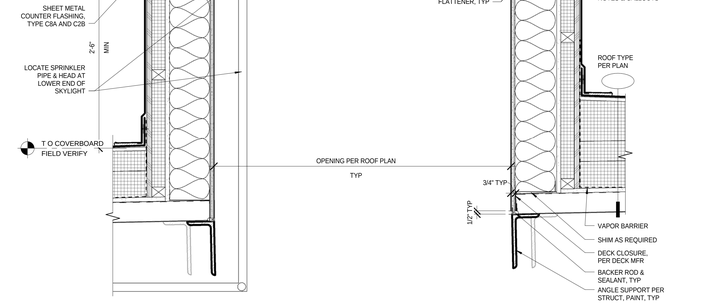

3 SKYLIGHT RIDGE AND EAVE AT COMMONS / GYM
1 1/2" = 1'-0"

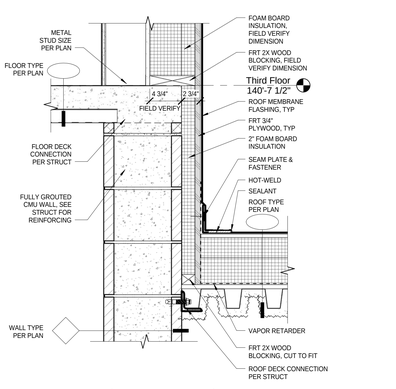

24 ROOF/SLAB EDGE /WALLTRANSITION AT GRID 6/Ge - PH 6
1 1/2" = 1'-0"

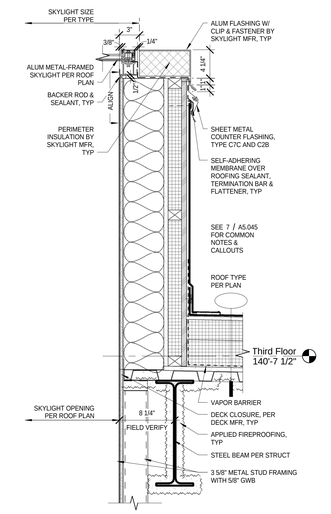

12 SKYLIGHT RAKE AT LEARNING LAB 1003
1 1/2" = 1'-0"

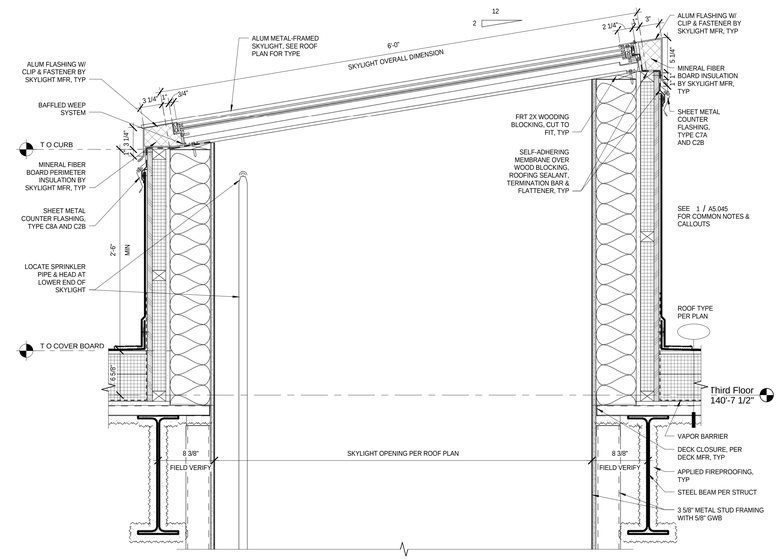

6 SKYLIGHT RIDGE & EAVE AT LEARNING LAB 1003 ROOF
1 1/2" = 1'-0"

bassetti architects
71 Columbia Street, Suite 500
Seattle, Washington 98104
(206) 340 9500

ASSOCIATE ARCHITECT
AMUNDSEN ASSOCIATES LLC
212 E Second Street
Casper, WY 82601
(307) 234-9999

CIVIL ENGINEER
WLC ENGINEERING SURVEYING PLANNING
200 Pronghorn St.
Casper, WY 82601
(307) 266 2524

LANDSCAPE ARCHITECT
SWIFT COMPANY LLC
3131 Western Avenue Suite M423
Seattle, WA 98121
(206) 632 2038

STRUCTURAL ENGINEER
PCS STRUCTURAL SOLUTIONS
1250 Pacific Ave Suite 701
Tacoma, WA 98402
(253) 383-2797

MECHANICAL & ELECTRICAL ENGINEERS
WSP GROUP
600 University Street Suite 500
Seattle, WA 98101
(206) 342 9900

THEATER CONSULTANT
PLA DESIGNS INC.
6230 SW Zabaco Terrace
Aloha, OR 97007
(503) 642 2168

FOOD SERVICE CONSULTANT
JLR DESIGN GROUP
557 Roy Street Suite 175A
Seattle, WA 98109
(206) 625 0070

ACOUSTICAL & A/V CONSULTANT
SPARLING
4100 194th Street SW, Suite 400
Lynnwood, WA 98036
(206) 667 0555

CONSTRUCTION MANAGER AT RISK
AP WYOMING
1800 Carey Avenue, 4th Floor
Cheyenne, Wyoming 82001
(307) 426-4242

LICENSED ARCHITECT KEVIN BROOKINS C-2547 Date 11/20/14 STATE OF WYOMING

0 1/2" 1" 2"

THIS DRAWING IS 36" X 48" USE THIS SCALE TO VERIFY CORRECT DRAWING SIZE

#	REVISIONS	DATE

NATRONA COUNTY SCHOOL DISTRICT

Natrona County High School

930 SOUTH ELM STREET
CASPER WY 82601

JOB NO: 11855.00
ISSUE DATE: 11/20/2014
DRAWN BY: Author

100% Construction Documents

ROOF DETAILS

A5.045

11/17/2014 3:45:12 PM

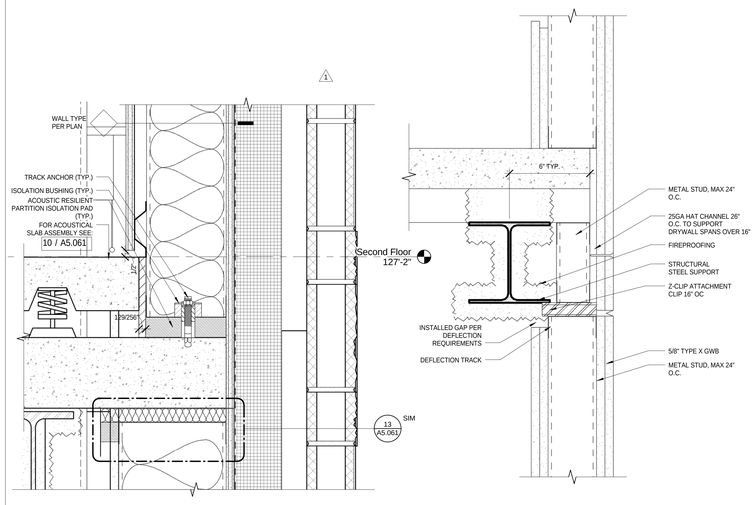

ACOUSTIC ISOLATION AT INSTRUMENTAL LABS 1 & 2

32 — 3" = 1'-0"

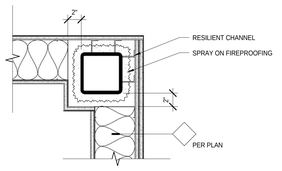

TYP ACOUSTIC FURRING AROUND COLUMN

19 — 1 1/2" = 1'-0"

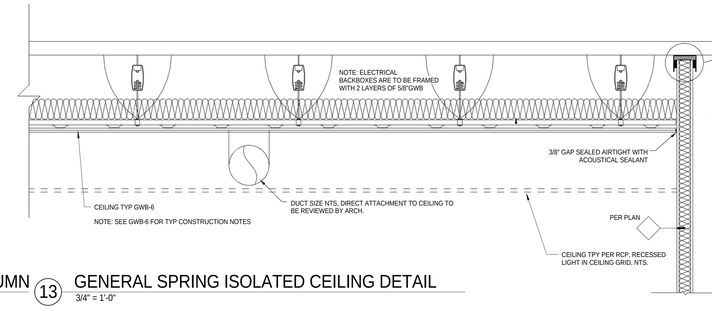

GENERAL SPRING ISOLATED CEILING DETAIL

13 — 3/4" = 1'-0"

HATCH PATTERNS

- MEDIUM DENSITY FIBERBOARD
- HARDWOOD VENEER PLYWOOD
- PLYWOOD
- HARDWOOD
- SOLID SURFACE
- TACKABLE WALL SURFACE
- GYPSUM WALL BOARD
- CONCRETE MASONRY UNIT
- BRICK

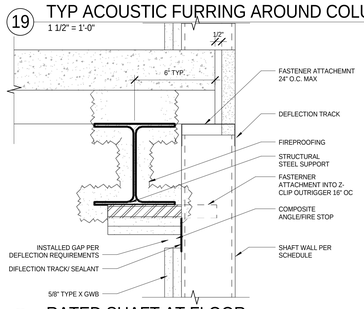

RATED SHAFT AT FLOOR

20 — 3" = 1'-0"

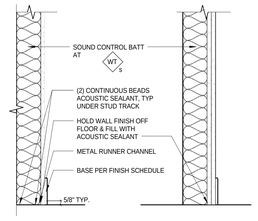

TYP WALL CONNECTION AT FLOOR

14 — 1 1/2" = 1'-0"

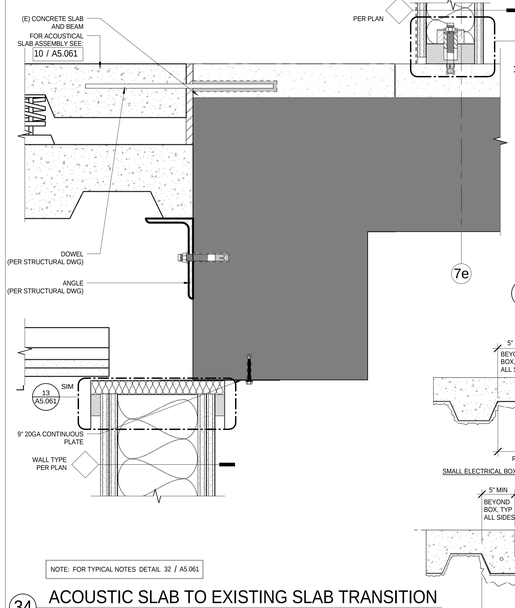

NOTE: FOR TYPICAL NOTES DETAIL 32 / A5.061

ACOUSTIC SLAB TO EXISTING SLAB TRANSITION

34 — 3" = 1'-0"

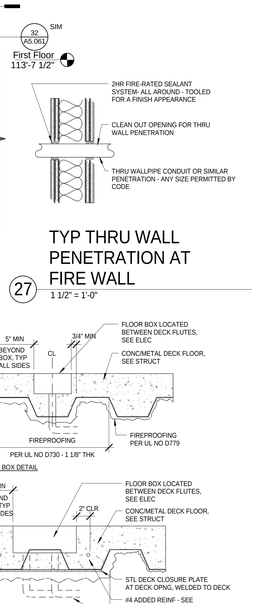

TYP THRU WALL PENETRATION AT FIRE WALL

27 — 1 1/2" = 1'-0"

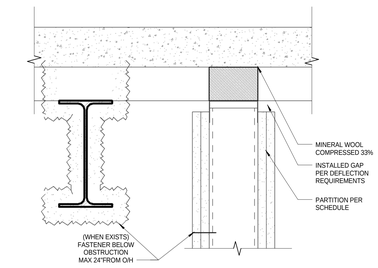

RATED WALL PERPINDICULAR TO FLUTES

21 — 3" = 1'-0"

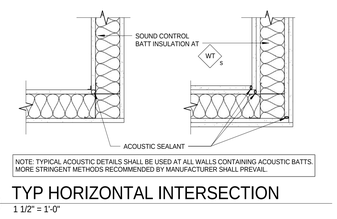

TYP HORIZONTAL INTERSECTION

15 — 1 1/2" = 1'-0"

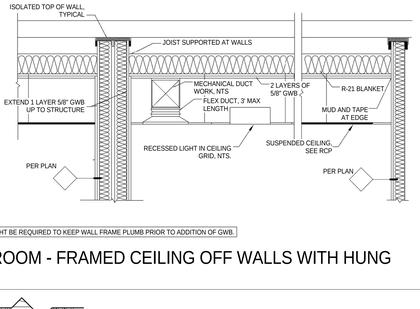

PRACTICE ROOM - FRAMED CEILING OFF WALLS WITH HUNG ACP

9 — 3/4" = 1'-0"

WINDOW STOOL AT LEARNING LAB

30 — 1 1/2" = 1'-0"

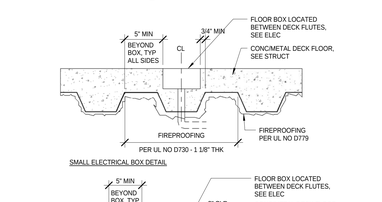

TYP SMALL/ LARGE ELEC FL BOX DETAIL

28 — 1 1/2" = 1'-0"

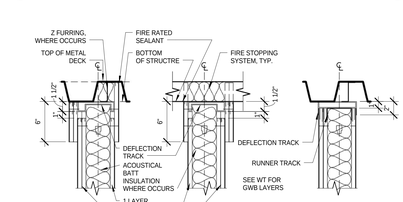

TOP OF FIRE RATED WALL

22 — 1 1/2" = 1'-0"

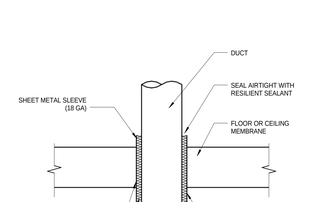

DUCT PENETRATION

16 — 1 1/2" = 1'-0"

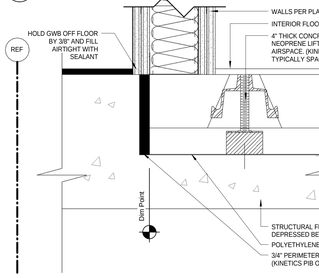

SINGLE STUD WALL AT NON-ISOLATED

10 — 3" = 1'-0"

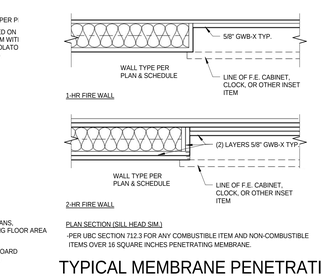

TYPICAL MEMBRANE PENETRATION AT FIRE WALLS

4 — 1 1/2" = 1'-0"

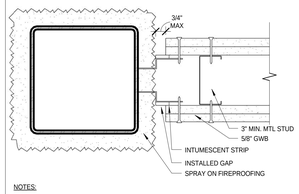

NOTES:
1. INSTALLED GAP = JOINT PROTECTION OF PROFILE
2. ATTACH SUBSTRATE WITH APPROVED FASTENER MAX 24" OC
3. DO NOT SCREW STUD TO BLAZEFRAME PROFILE
4. DRYWALL FASTENED TO BLAZEFRAME PROFILE PER U400.OR V400 UL CERTIFIED WALL DESIGNS

WALL TO WALL GWB PROTECTED STL

35 — 3" = 1'-0"

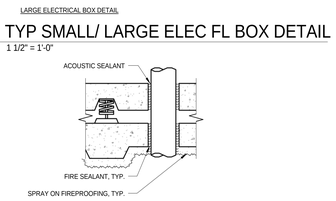

TYP. ACOUSTIC PIPE PENETRATION @ CONCRETE SLAB

29 — 1 1/2" = 1'-0"

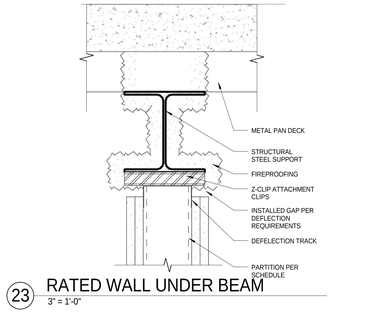

RATED WALL UNDER BEAM

23 — 3" = 1'-0"

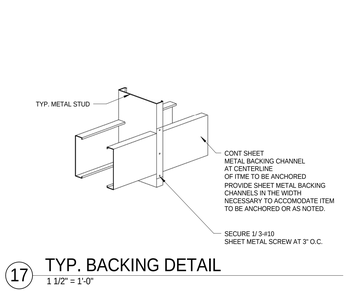

TYP. BACKING DETAIL

17 — 1 1/2" = 1'-0"

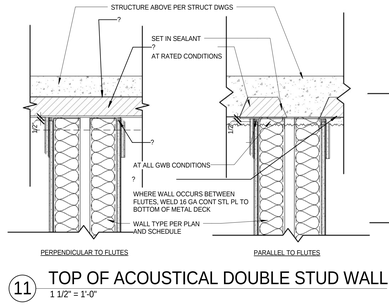

TOP OF ACOUSTICAL DOUBLE STUD WALL

11 — 1 1/2" = 1'-0"

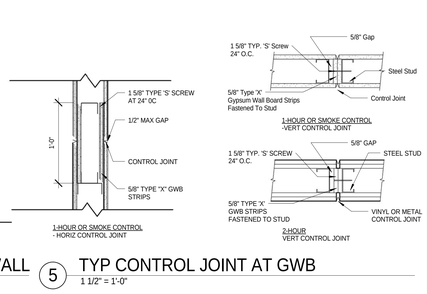

TYP CONTROL JOINT AT GWB

5 — 1 1/2" = 1'-0"

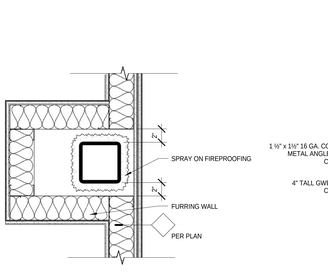

TYP ACOUSTIC WALL FURRING

18 — 1 1/2" = 1'-0"

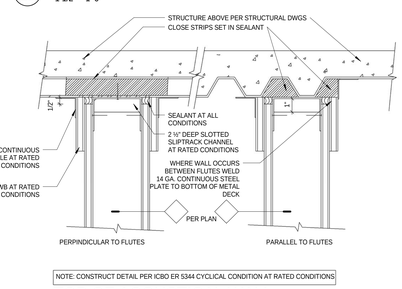

TOP OF ACOUSTICAL WALL

12 — 3" = 1'-0"

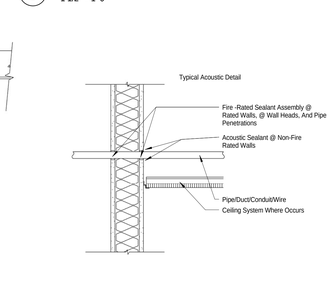

VERTICAL INTERSECTION

6 — 1 1/2" = 1'-0"

bassetti architects
71 Columbia Street, Suite 500
Seattle, Washington 98104
(206) 340 9500

ASSOCIATE ARCHITECT
AMUNDSEN ASSOCIATES LLC
212 E Second Street
Casper, WY 82601
(307) 234-9999

CIVIL ENGINEER
WLC ENGINEERING SURVEYING PLANNING
200 Pronghorn St.
Casper, WY 82601
(307) 266 2524

LANDSCAPE ARCHITECT
SWIFT COMPANY LLC
3131 Western Avenue Suite M423
Seattle, WA 98121
(206) 632 2038

STRUCTURAL ENGINEER
PCS STRUCTURAL SOLUTIONS
1250 Pacific Ave Suite 701
Tacoma, WA 98402
(253) 383-2797

MECHANICAL & ELECTRICAL ENGINEERS
WSP GROUP
600 University Street Suite 500
Seattle, WA 98101
(206) 342 9900

THEATER CONSULTANT
PLA DESIGNS INC.
6230 SW Zabaco Terrace
Aloha, OR 97007
(503) 642 2168

FOOD SERVICE CONSULTANT
JLR DESIGN GROUP
557 Roy Street Suite 175A
Seattle, WA 98109
(206) 625 0070

ACOUSTICAL & A/V CONSULTANT
SPARLING
4100 194th Street SW, Suite 400
Lynnwood, WA 98036
(206) 667 0555

CONSTRUCTION MANAGER AT RISK
AP WYOMING
1800 Carey Avenue, 4th Floor
Cheyenne, Wyoming 82001
(307) 426-4242

LICENSED ARCHITECT — KEVIN BROCKWAY — C-2547 — Date: 11/20/14 — STATE OF WYOMING

0' — THIS DRAWING IS 36" X 48" USE THIS SCALE TO VERIFY CORRECT DRAWING SIZE

1	95% CD-ADDENDUM NO.3	06/25/2014
1	REVISIONS	DATE

NATRONA COUNTY SCHOOL DISTRICT

Natrona County High School

930 SOUTH ELM STREET
CASPER WY 82601

JOB NO: 11855.00
ISSUE DATE: 11/20/2014
DRAWN BY: LC

INTERIOR DETAILS - WALLS

A5.061

100% Construction Documents

11/17/2014 3:45:37 PM

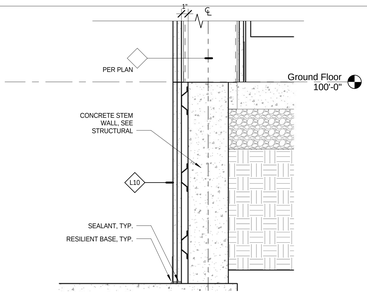

19 STEM WALL FURRING OFFSET
1 1/2" = 1'-0"

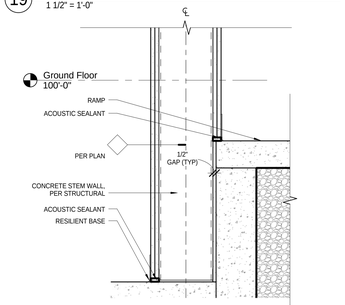

20 STEM WALL FURRING CENTERED
1 1/2" = 1'-0"

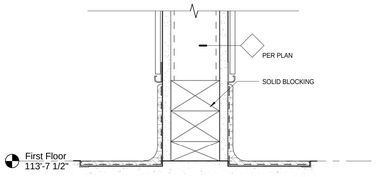

SEE 15 / A5.062 FOR TYP. DIM AND NOTES

21 NEW TERRAZO BASE AT TOTAL DR
3" = 1'-0"

22 NEW RESIDUOUS FL WALL COVE BASE
3" = 1'-0"

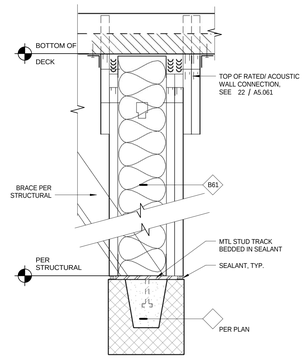

13 TOP OF NON-STRUCTURAL CMU WALL, TYP.
3" = 1'-0"

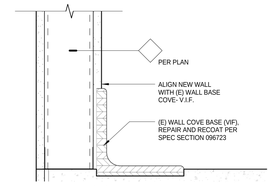

14 NEW WALL AT (E) WALL BASE COVE
3" = 1'-0"

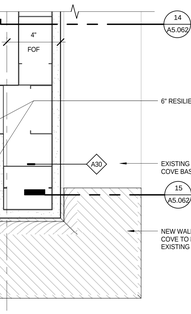

15 NEW TERRAZO BASE TO MATCH (E)
3" = 1'-0"

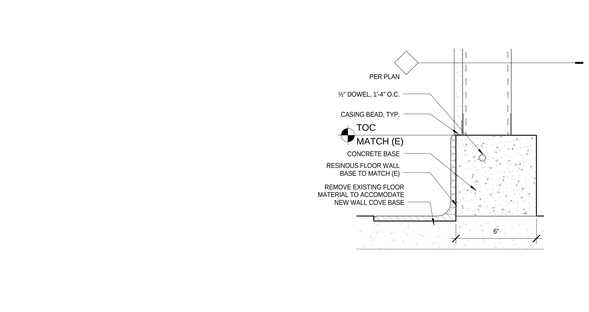

16 NEW TERRAZO CORNER TO MATCH (E)
3" = 1'-0"

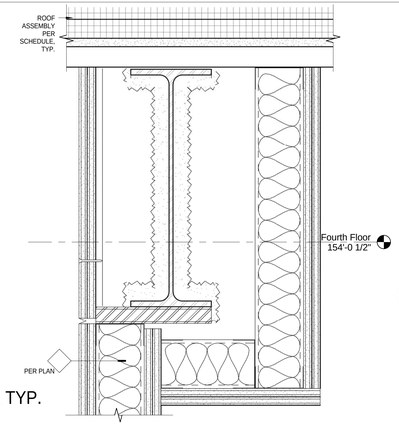

NOTE: FOR TYPICAL NOTES AND DIMENSIONS SEE DETAIL 26 / A5.061

8 RATED BEAM AT ROOF
3" = 1'-0"

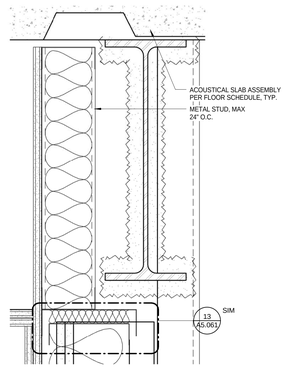

9 ACOUSTIC ISOLATION AT INSTRUMENTAL LAB 1 - SOUTH
3" = 1'-0"

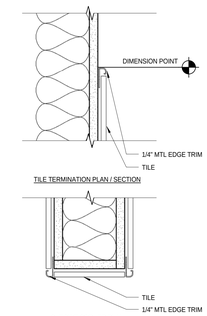

11 WALL TILE @ END OF WALL
3" = 1'-0"

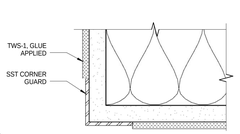

12 WALL DTL- TWS CORNER
6" = 1'-0"

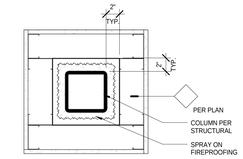

1 TYP. STEEL COLUMN FURRING DIM
1 1/2" = 1'-0"

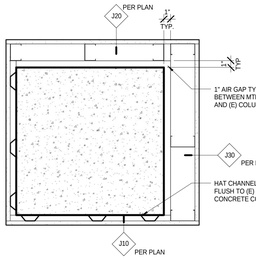

2 TYP. FURRING DIM FOR (E) COLUMNS
1 1/2" = 1'-0"

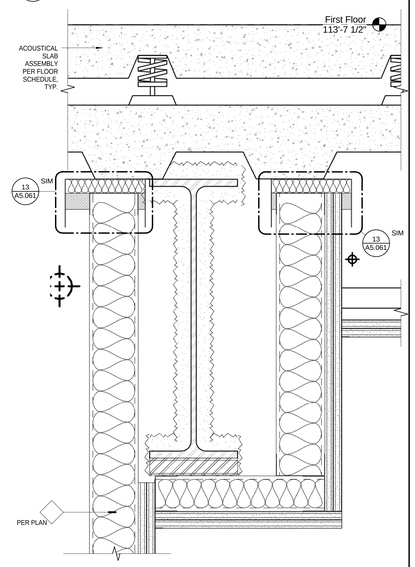

NOTE: FOR TYPICAL NOTES AND DIMENSIONS SEE DETAIL 26 / A5.061

4 RATED BEAM
3" = 1'-0"

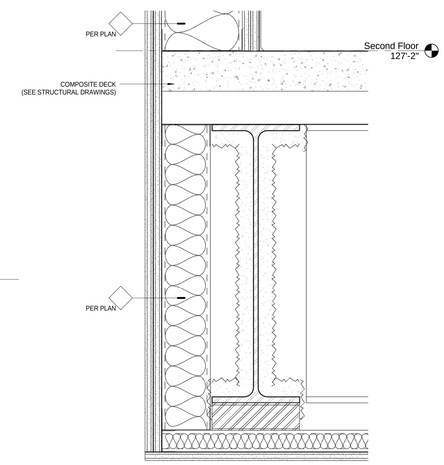

NOTE: FOR TYPICAL NOTES AND DIMENSIONS SEE DETAIL 26 / A5.061

6 RATED BEAM AT FLEX LAB
3" = 1'-0"

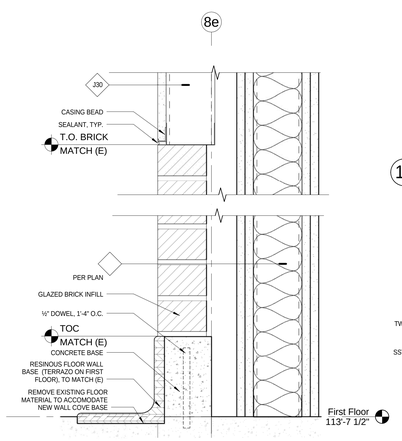

18 NEW WALL COVE AND WALL TO MATCH (E)
3" = 1'-0"

bassetti architects
71 Columbia Street, Suite 500
Seattle, Washington 98104
(206) 340 9500

ASSOCIATE ARCHITECT
AMUNDSEN ASSOCIATES LLC
212 E Second Street
Casper, WY 82601
(307) 234-9999

CIVIL ENGINEER
WLC ENGINEERING SURVEYING PLANNING
200 Pronghorn St.
Casper, WY 82601
(307) 266 2524

LANDSCAPE ARCHITECT
SWIFT COMPANY LLC
3131 Western Avenue Suite M423
Seattle, WA 98121
(206) 632 2038

STRUCTURAL ENGINEER
PCS STRUCTURAL SOLUTIONS
1250 Pacific Ave Suite 701
Tacoma, WA 98402
(253) 383-2797

MECHANICAL & ELECTRICAL ENGINEERS
WSP GROUP
600 University Street Suite 500
Seattle, WA 98101
(206) 342 9900

THEATER CONSULTANT
PLA DESIGNS INC.
6230 SW Zabaco Terrace
Aloha, OR 97007
(503) 642 2168

FOOD SERVICE CONSULTANT
JLR DESIGN GROUP
557 Roy Street Suite 175A
Seattle, WA 98109
(206) 625 0070

ACOUSTICAL & A/V CONSULTANT
SPARLING
4100 194th Street SW, Suite 400
Lynnwood, WA 98036
(206) 667 0555

CONSTRUCTION MANAGER AT RISK
AP WYOMING
1800 Carey Avenue, 4th Floor
Cheyenne, Wyoming 82001
(307) 426-4242

LICENSED ARCHITECT
KEVIN BROOKS
C-2547
Date 11/20/14
STATE OF WYOMING

0 1/2" 1" 2"
THIS DRAWING IS 36" X 48"
USE THIS SCALE TO VERIFY CORRECT DRAWING SIZE

#	REVISIONS	DATE

NATRONA COUNTY SCHOOL DISTRICT

Natrona County High School

930 SOUTH ELM STREET
CASPER WY 82601

JOB NO: 11855.00
ISSUE DATE: 11/20/2014
DRAWN BY: Author

INTERIOR DETAILS - WALLS

A5.062

100% Construction Documents

11/17/2014 3:46:11 PM

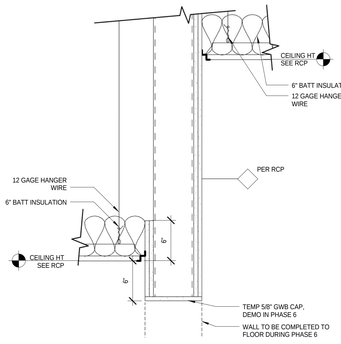

33 TEMP. CEILING CONDITION AT WALL
1 1/2" = 1'-0"

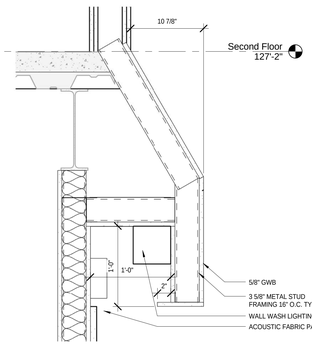

26 COVE LIGHTING AT SKYLIGHT
1 1/2" = 1'-0"

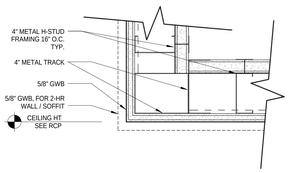

19 SHAFT WALL SOFFIT
3" = 1'-0"

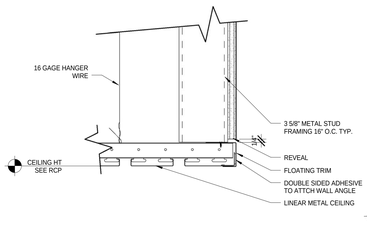

13 LINEAR METAL CEILING EDGE
3" = 1'-0"

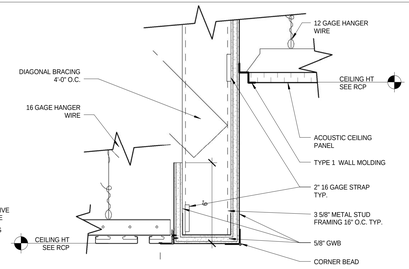

7 MTL/ ACP CEILING STEP
3" = 1'-0"

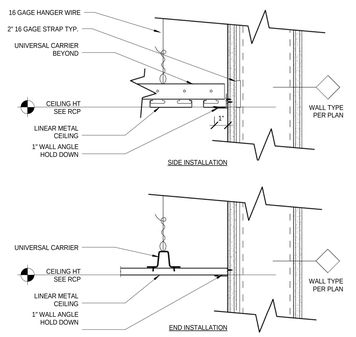

1 LINEAR METAL CEILING @ WALL
3" = 1'-0"

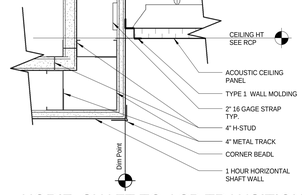

20 HORIZ. SHAFT TO ACP TRANSITION
3" = 1'-0"

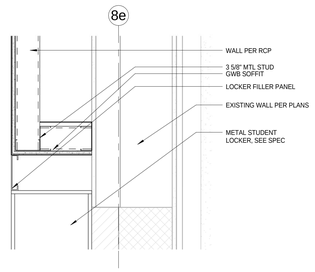

14 SOFFIT AT CORRIDOR LOCKERS
1 1/2" = 1'-0"

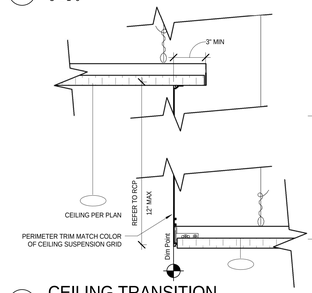

8 CEILING TRANSITION
3" = 1'-0"

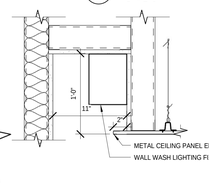

2A LIGHTING COVE
1 1/2" = 1'-0"

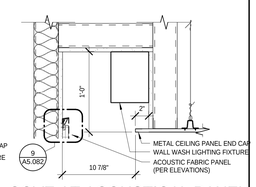

2B COVE AT ACOUSTICAL PANEL
1 1/2" = 1'-0"

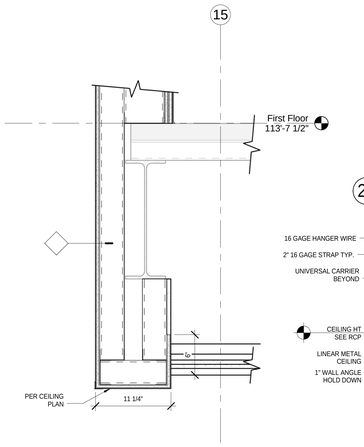

28 CWFP @ WALL SOFFIT
1 1/2" = 1'-0"

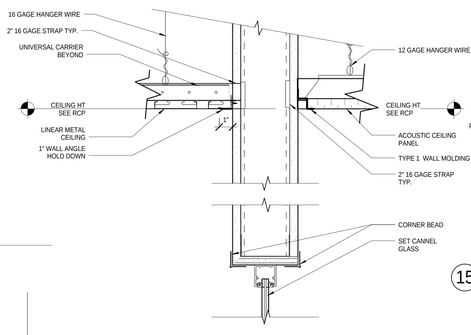

21 STUDENT STORE CEILING/HEAD DETAIL
3" = 1'-0"

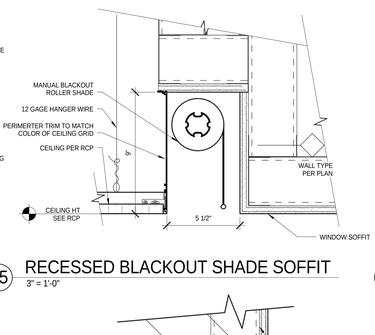

15 RECESSED BLACKOUT SHADE SOFFIT
3" = 1'-0"

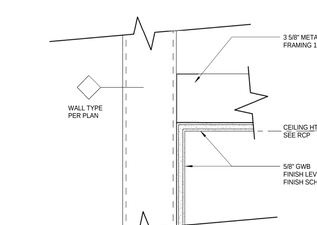

9 GWB @ WALL
3" = 1'-0"

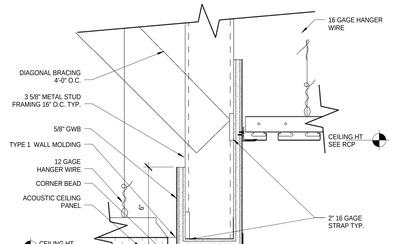

3 ACP / METAL CEILING STEP
3" = 1'-0"

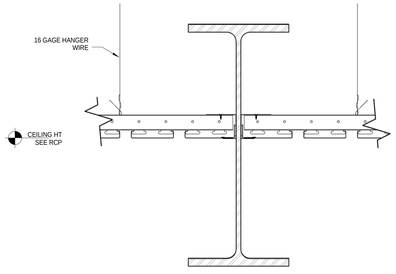

29 LINEAR METAL @ BEAM
3" = 1'-0"

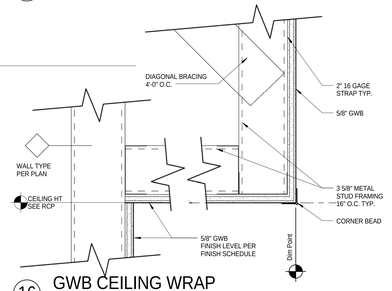

16 GWB CEILING WRAP
3" = 1'-0"

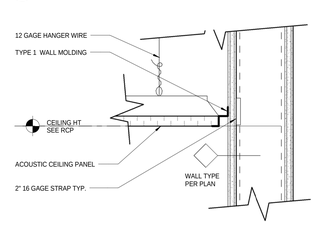

10 ACP @ WALL
3" = 1'-0"

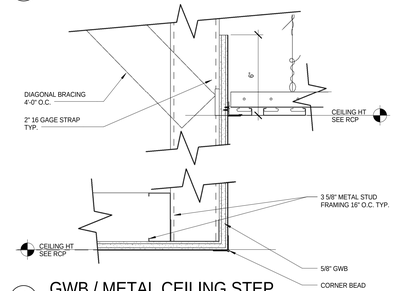

4 GWB / METAL CEILING STEP
3" = 1'-0"

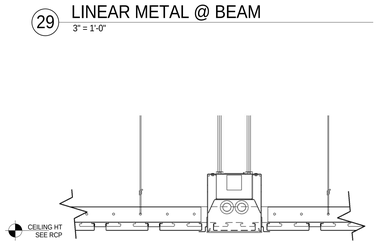

30 LINEAR METAL CEILING @ DEVICE,
INTERUPTED PANEL OPENING
3" = 1'-0"

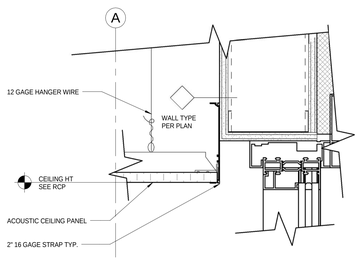

23 ACP BELOW WINDOW @ WALL
3" = 1'-0"

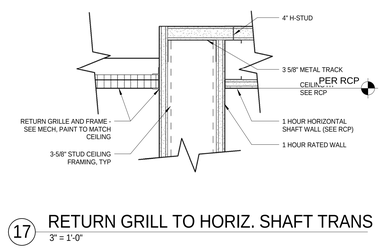

17 RETURN GRILL TO HORIZ. SHAFT TRANS
3" = 1'-0"

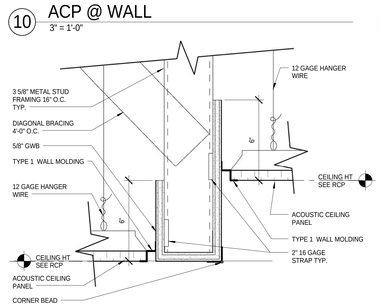

11 ACP STEP
3" = 1'-0"

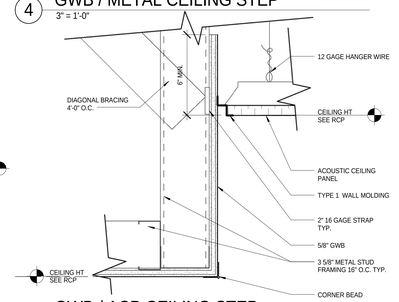

5 GWB / ACP CEILING STEP
3" = 1'-0"

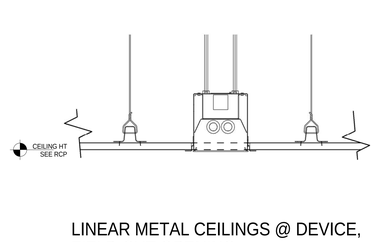

31 LINEAR METAL CEILINGS @ DEVICE,
FIELD CUT OPENING
3" = 1'-0"

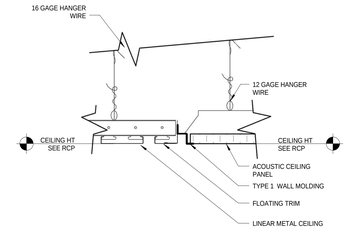

24 MTL CEILING AT ACP CEILING
3" = 1'-0"

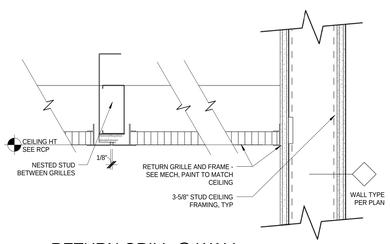

18 RETURN GRILL @ WALL
3" = 1'-0"

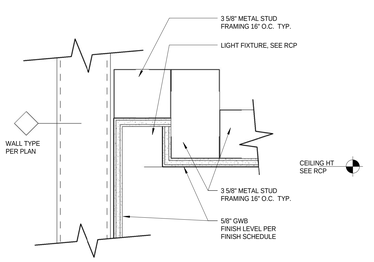

12 RECESSED LIGHT GWB CEILING @ WALL
3" = 1'-0"

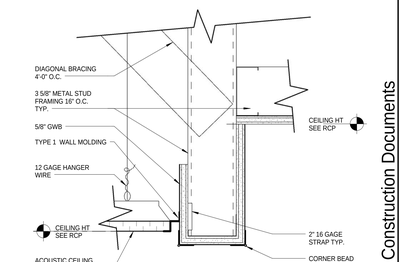

6 CEILING - ACP / GWB CEILING STEP
3" = 1'-0"

bassetti architects
71 Columbia Street, Suite 500
Seattle, Washington 98104
(206) 340 9500

ASSOCIATE ARCHITECT
AMUNDSEN ASSOCIATES LLC
212 E Second Street
Casper, WY 82601
(307) 234-9999

CIVIL ENGINEER
WLC ENGINEERING SURVEYING
PLANNING
200 Pronghorn St.
Casper, WY 82601
(307) 266 2524

LANDSCAPE ARCHITECT
SWIFT COMPANY LLC
3131 Western Avenue Suite M423
Seattle, WA 98121
(206) 632 2038

STRUCTURAL ENGINEER
PCS STRUCTURAL SOLUTIONS
1250 Pacific Ave Suite 701
Tacoma, WA 98402
(253) 383-2797

MECHANICAL & ELECTRICAL ENGINEERS
WSP GROUP
600 University Street Suite 500
Seattle, WA 98101
(206) 342 9900

THEATER CONSULTANT
PLA DESIGNS INC.
6230 SW Zabaco Terrace
Aloha, OR 97007
(503) 642 2168

FOOD SERVICE CONSULTANT
JLR DESIGN GROUP
557 Roy Street Suite 175A
Seattle, WA 98109
(206) 625 0070

ACOUSTICAL & A/V CONSULTANT
SPARLING
4100 194th Street SW, Suite 400
Lynnwood, WA 98036
(206) 667 0555

CONSTRUCTION MANAGER AT RISK
AP WYOMING
1800 Carey Avenue, 4th Floor
Cheyenne, Wyoming 82001
(307) 426-4242

LICENSED ARCHITECT
KEVIN BROSNAHAN
C-2547
Date: 11/20/14
STATE OF WYOMING

0"
THIS DRAWING IS 36" X 48"
USE THIS SCALE TO VERIFY
CORRECT DRAWING SIZE

#	REVISIONS	DATE

NATRONA COUNTY SCHOOL DISTRICT

Natrona County High School

930 SOUTH ELM STREET
CASPER WY 82601

JOB NO: 11855.00
ISSUE DATE: 11/20/2014
DRAWN BY: JRM

INTERIOR DETAILS - CEILING

A5.063

100% Construction Documents

11/17/2014 3:46:45 PM

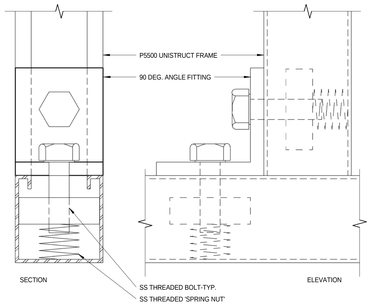

32 UNISTRUT CONNECTION
12" = 1'-0"

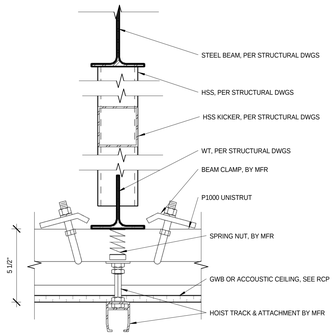

20 CEILING - HOIST DETAIL
3" = 1'-0"

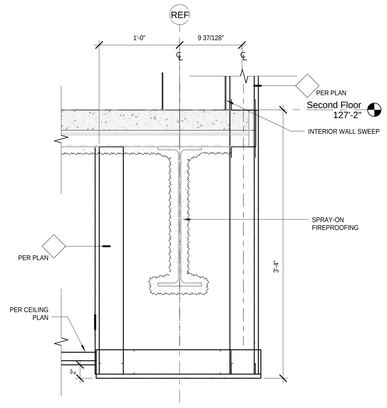

14 SOFFIT @COMMONS N_1ST FL
1 1/2" = 1'-0"

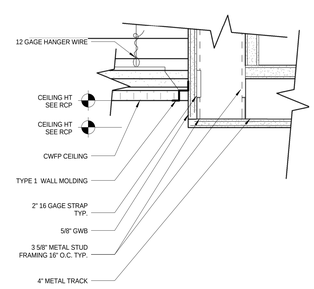

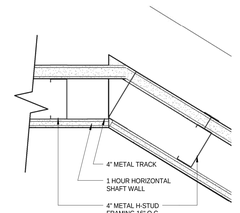

2 STAIR 1 CEILING DETAIL 1
3" = 1'-0"

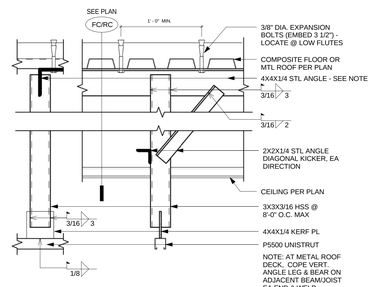

33 UNISTRUT SUPPORT @ LABS
1 1/2" = 1'-0"

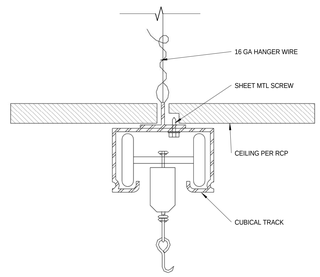

21 CURTAIN TRACK AT ACP
6" = 1'-0"

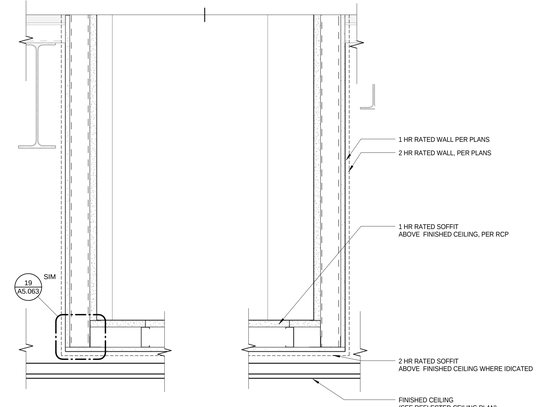

15 HORIZONTAL SOFFIT AND SHAFT SECTION TYP.
1 1/2" = 1'-0"

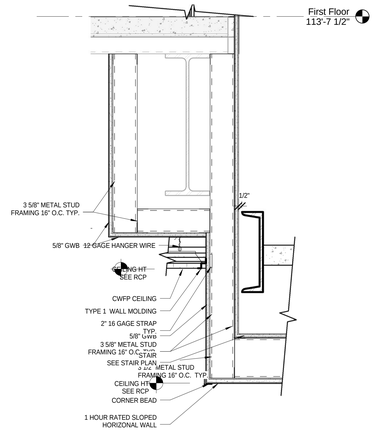

3 STAIR 1 CEILING DETAIL 2
1 1/2" = 1'-0"

TYPICAL 2'X2' ACP CEILING LAYOUT

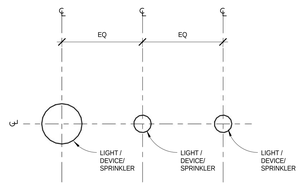

TYPICAL GYP CEILING LAYOUT

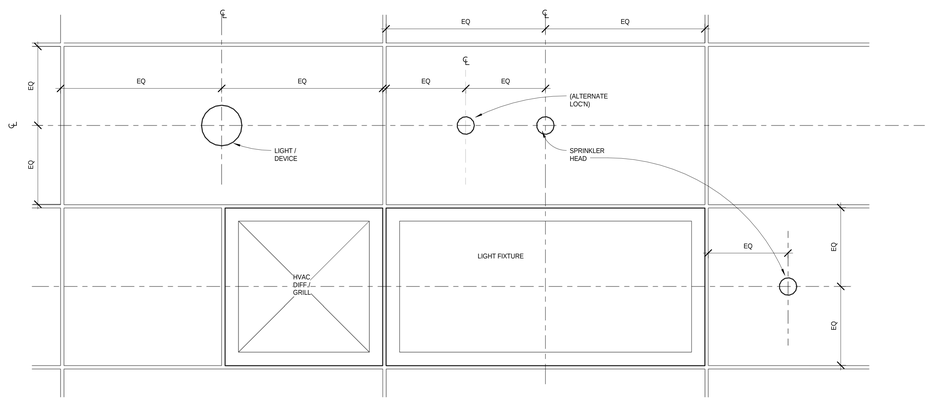

TYPICAL 2'X4' ACP CEILING

36 CELIING - STANDARD CEILING LAYOUT
1 1/2" = 1'-0"

11/17/2014 3:47:04 PM

bassetti architects
71 Columbia Street, Suite 500
Seattle, Washington 98104
(206) 340 9500

ASSOCIATE ARCHITECT
AMUNDSEN ASSOCIATES LLC
212 E Second Street
Casper, WY 82601
(307) 234-9999

CIVIL ENGINEER
WLC ENGINEERING SURVEYING PLANNING
200 Pronghorn St.
Casper, WY 82601
(307) 266 2524

LANDSCAPE ARCHITECT
SWIFT COMPANY LLC
3131 Western Avenue Suite M423
Seattle, WA 98121
(206) 632 2038

STRUCTURAL ENGINEER
PCS STRUCTURAL SOLUTIONS
1250 Pacific Ave Suite 701
Tacoma, WA 98402
(253) 383-2797

MECHANICAL & ELECTRICAL ENGINEERS
WSP GROUP
600 University Street Suite 500
Seattle, WA 98101
(206) 342 9900

THEATER CONSULTANT
PLA DESIGNS INC.
6230 SW Zabaco Terrace
Aloha, OR 97007
(503) 642 2168

FOOD SERVICE CONSULTANT
JLR DESIGN GROUP
557 Roy Street Suite 175A
Seattle, WA 98109
(206) 625 0070

ACOUSTICAL & A/V CONSULTANT
SPARLING
4100 194th Street SW, Suite 400
Lynnwood, WA 98036
(206) 667 0555

CONSTRUCTION MANAGER AT RISK
AP WYOMING
1800 Carey Avenue, 4th Floor
Cheyenne, Wyoming 82001
(307) 426-4242

LICENSED ARCHITECT JUSTIN BROCKETT C-2547 Date 11/20/14 STATE OF WYOMING

0" 1/2" 1" 2"

THIS DRAWING IS 36" X 48"
USE THIS SCALE TO VERIFY CORRECT DRAWING SIZE

REVISIONS	DATE

NATRONA COUNTY SCHOOL DISTRICT

Natrona County High School

930 SOUTH ELM STREET
CASPER WY 82601

JOB NO.: 11855.00
ISSUE DATE: 11/20/2014
DRAWN BY: JRM

INTERIOR DETAILS - CEILING

A5.064

100% Construction Documents

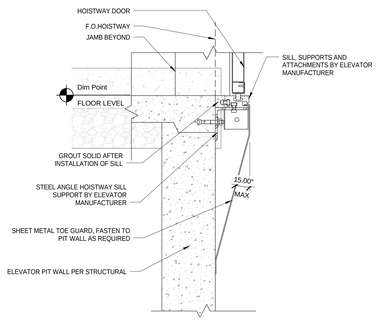

31 ELEVATOR DOOR SILL
1 1/2" = 1'-0"

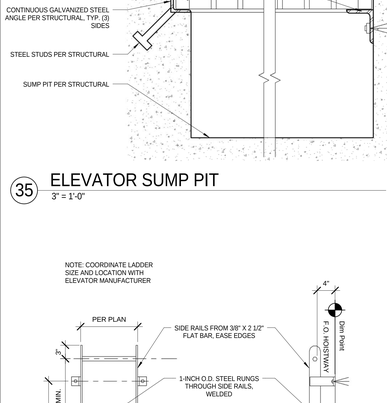

32 ELEVATOR DOOR JAMB
3" = 1'-0"

33 ELEVATOR DOOR HEAD
3" = 1'-0"

35 ELEVATOR SUMP PIT
3" = 1'-0"

36 ELEVATOR PIT LADDER
1" = 1'-0"

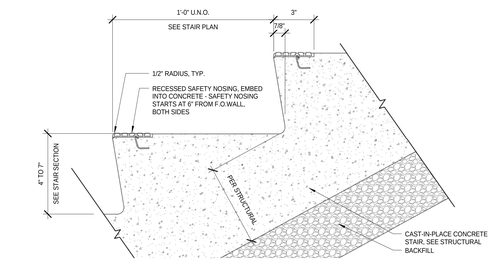

25 COMMONS CAST IN PLACE STAIR
3" = 1'-0"

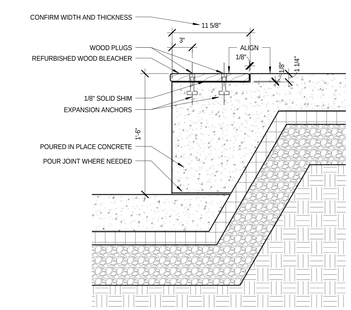

27 COMMONS CONCRETE BENCH
1 1/2" = 1'-0"

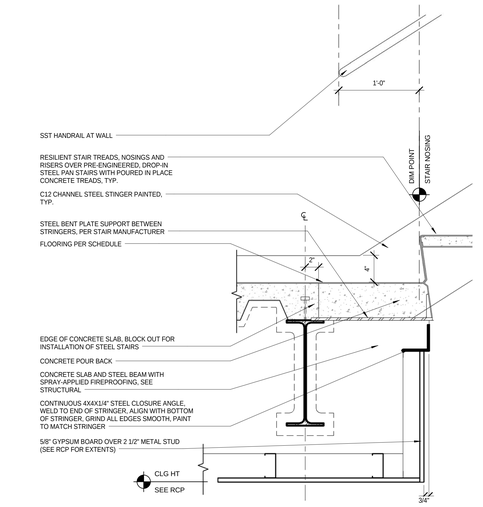

28 STEEL STAIR BOTTOM TREAD AT FLOOR
1 1/2" = 1'-0"

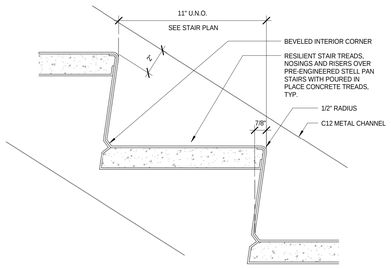

19 TYP STAIR TRAY DETAIL
3" = 1'-0"

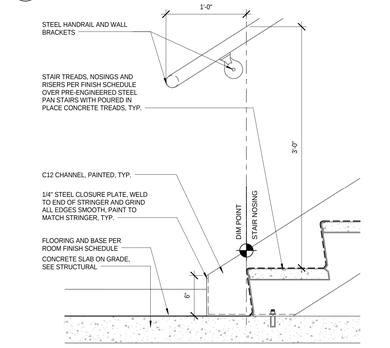

21 STEEL STAIR AT FLOOR
1 1/2" = 1'-0"

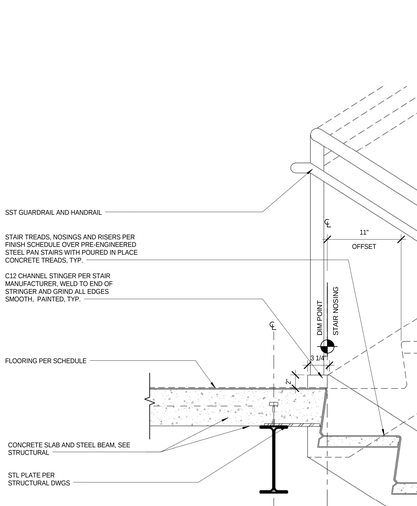

23 PH6 STEEL STAIR TOP TREAD AT FLOOR
1 1/2" = 1'-0"

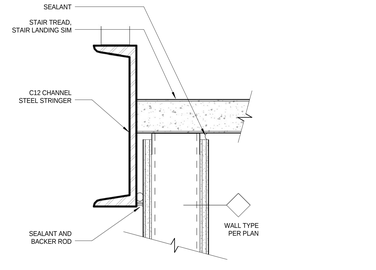

7 DETAIL @ WALL BELOW STAIR
3" = 1'-0"

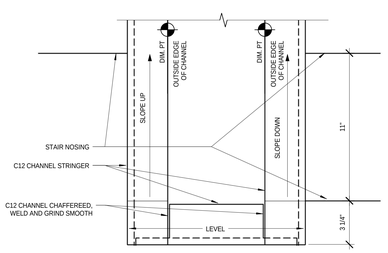

8 STAIR STRINGER CONNECTION PLAN
3" = 1'-0"

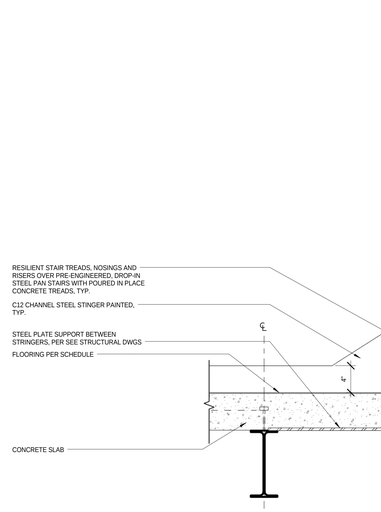

16 PH6 STEEL STAIR BOTTOM TREAD AT FLOOR
1 1/2" = 1'-0"

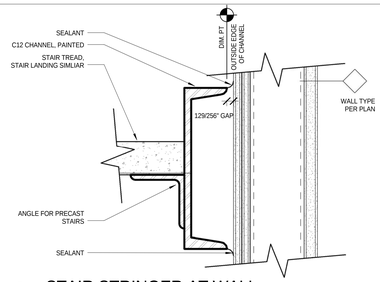

1 STAIR STRINGER AT WALL
3" = 1'-0"

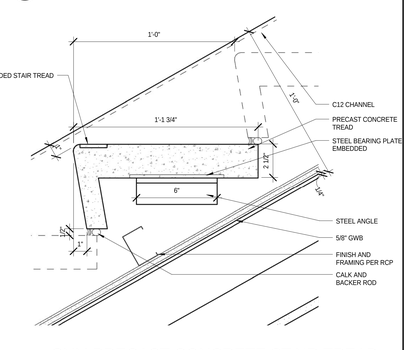

2 GYM PRECAST CONCRETE STAIR TREAD
3" = 1'-0"

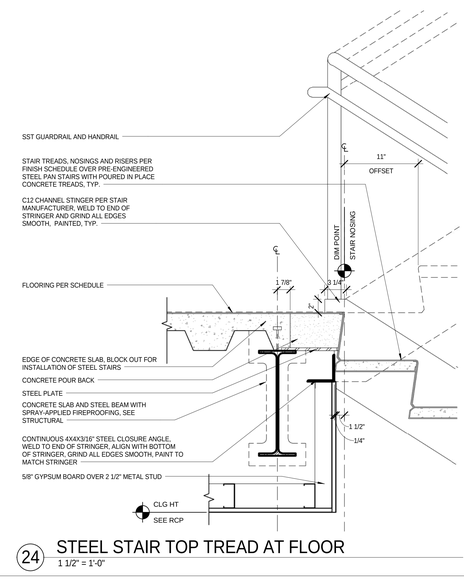

24 STEEL STAIR TOP TREAD AT FLOOR
1 1/2" = 1'-0"

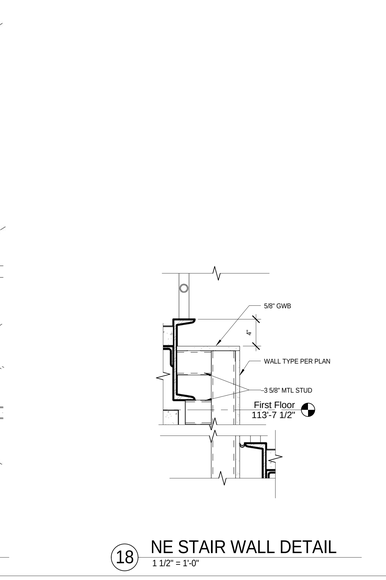

30 STEEL STAIR LANDING
1 1/2" = 1'-0"

18 NE STAIR WALL DETAIL
1 1/2" = 1'-0"

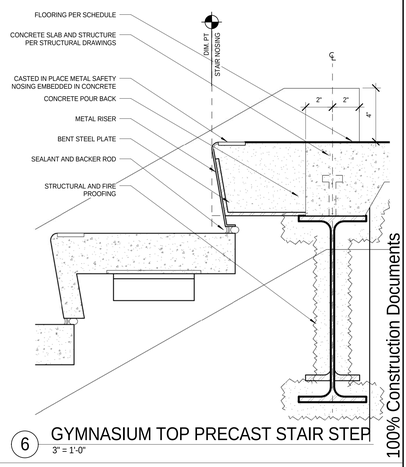

6 GYMNASIUM TOP PRECAST STAIR STEP
3" = 1'-0"

5 PRECAST STAIR AT BOTTOM TREAD
1 1/2" = 1'-0"

bassetti architects
71 Columbia Street, Suite 500
Seattle, Washington 98104
(206) 340 9500

ASSOCIATE ARCHITECT
AMUNDSEN ASSOCIATES LLC
212 E Second Street
Casper, WY 82601
(307) 234-9999

CIVIL ENGINEER
WLC ENGINEERING SURVEYING PLANNING
200 Pronghorn St.
Casper, WY 82601
(307) 266 2524

LANDSCAPE ARCHITECT
SWIFT COMPANY LLC
3131 Western Avenue Suite M423
Seattle, WA 98121
(206) 632 2038

STRUCTURAL ENGINEER
PCS STRUCTURAL SOLUTIONS
1250 Pacific Ave Suite 701
Tacoma, WA 98402
(253) 383-2797

MECHANICAL & ELECTRICAL ENGINEERS
WSP GROUP
600 University Street Suite 500
Seattle, WA 98101
(206) 342 9900

THEATER CONSULTANT
PLA DESIGNS INC.
6230 SW Zabaco Terrace
Aloha, OR 97007
(503) 642 2168

FOOD SERVICE CONSULTANT
JLR DESIGN GROUP
557 Roy Street Suite 175A
Seattle, WA 98109
(206) 625 0070

ACOUSTICAL & A/V CONSULTANT
SPARLING
4100 194th Street SW, Suite 400
Lynnwood, WA 98036
(206) 667 0555

CONSTRUCTION MANAGER AT RISK
AP WYOMING
1800 Carey Avenue, 4th Floor
Cheyenne, Wyoming 82001
(307) 426-4242

LICENSED ARCHITECT C-2547 MARVIN BROCKMAN STATE OF WYOMING
Date 11/20/14

0 1/2" 1" 2"

THIS DRAWING IS 36" X 48" USE THIS SCALE TO VERIFY CORRECT DRAWING SIZE

REVISIONS	DATE

P4A

NATRONA COUNTY SCHOOL DISTRICT

Natrona County High School

930 SOUTH ELM STREET
CASPER WY 82601

JOB NO: 11855.00
ISSUE DATE: 11/20/2014
DRAWN BY: Author

INTERIOR DETAILS - STAIRS & ELEVATOR

A5.065

100% Construction Documents

11/17/2014 3:47:31 PM

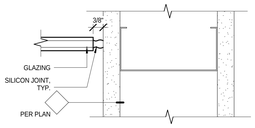

31 CHANNEL SET GLAZING AT GWB, TYP.
6" = 1'-0"

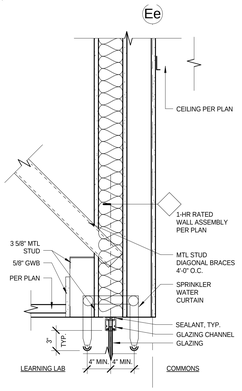

32 CHANNEL SET GLAZING HD AT RM 1065
1 1/2" = 1'-0"

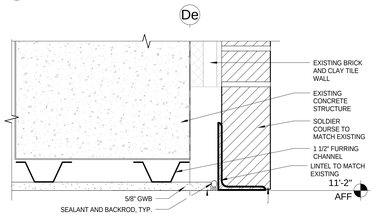

33 HEAD AT (E) AND BATHROOM ENTRY
3" = 1'-0"

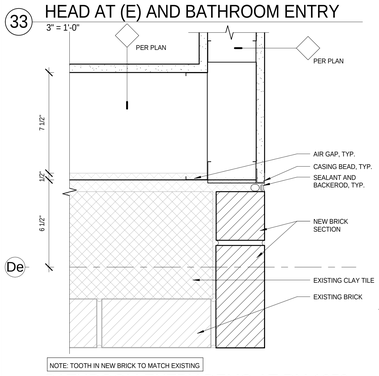

34 BATHROOM ENTRY DEMO AT RM 1059
3" = 1'-0"

35 SLAB EDGE AT COOLER DOOR
1 1/2" = 1'-0"

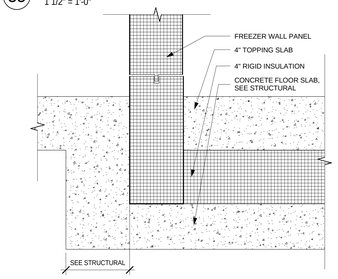

36 FREEZER WALL PANEL FLTRANSITION
3" = 1'-0"

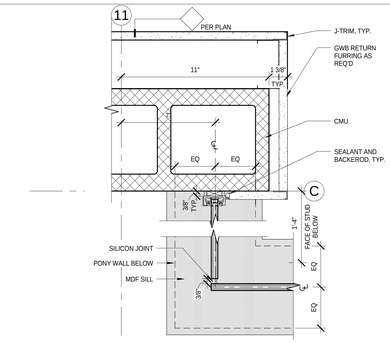

25 CHANNEL SET GLAZING JAMB AT CMU
3" = 1'-0"

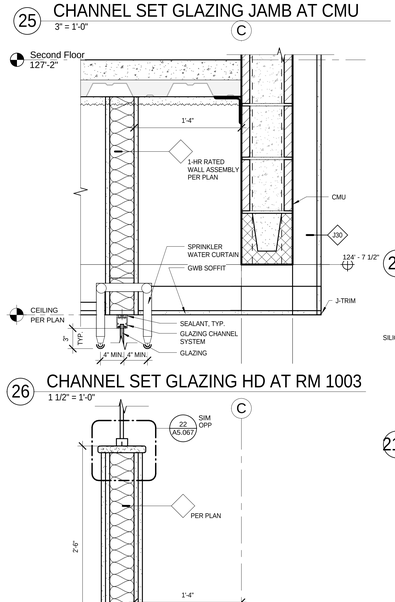

26 CHANNEL SET GLAZING HD AT RM 1003
1 1/2" = 1'-0"

28 SILL/SOFFIT AT RM 1003
1 1/2" = 1'-0"

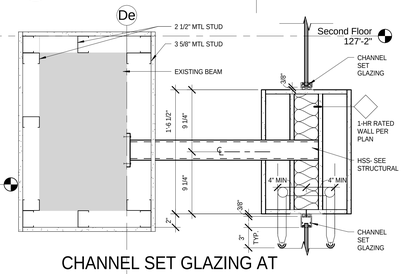

29 CHANNEL SET GLAZING AT INTERMEDIATE HD AT RM 1065
1 1/2" = 1'-0"

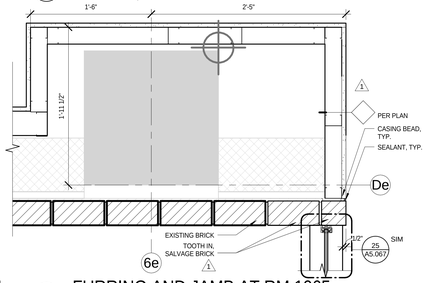

30 FURRING AND JAMB AT RM 1065
1 1/2" = 1'-0"

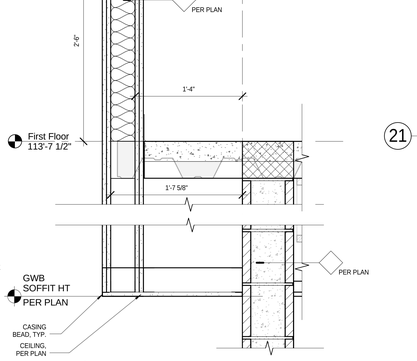

20 BRIDGE DOOR JAMB CENTER
1 1/2" = 1'-0"

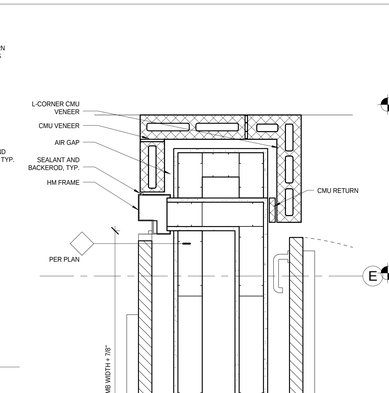

13 INTEGRATED DR ASSEMBLY HD
3" = 1'-0"

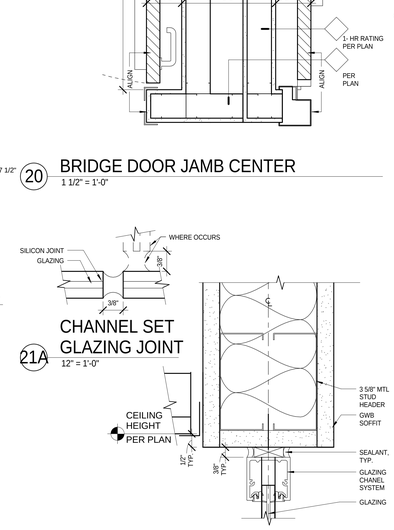

15 INTEGRATED DR ASSEMBLY JAMB SOUTH
1 1/2" = 1'-0"

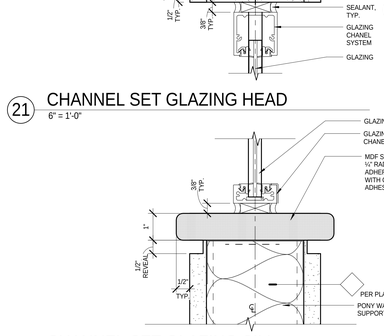

16 INTEGRATED DR ASSEMBLY JAMB NORTH
1 1/2" = 1'-0"

21A CHANNEL SET GLAZING JOINT
12" = 1'-0"

22 CHANNEL SET GLAZING SILL
6" = 1'-0"

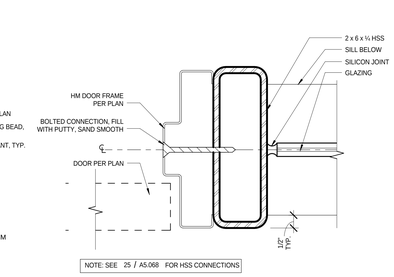

24 CHANNEL SET/HM JAMB
6" = 1'-0"

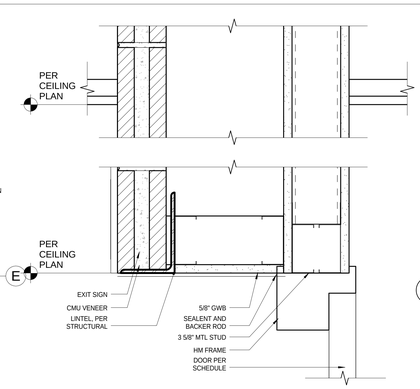

7 INT DOOR JAMB AT CMU
3" = 1'-0"

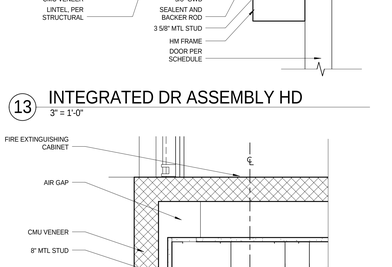

8 HM RELITE HEAD/ JAMB AT CMU
3" = 1'-0"

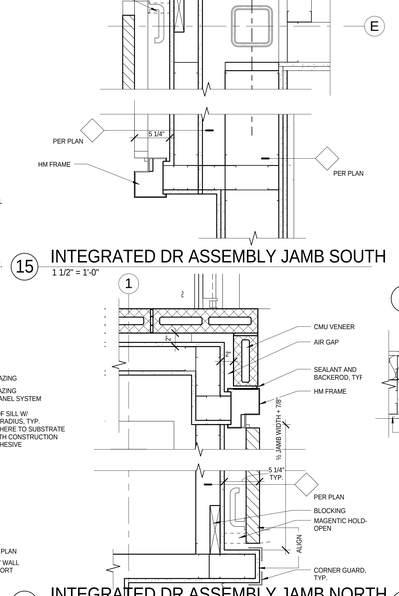

9 DOOR POCKET 90/90
1 1/2" = 1'-0"

10 DOOR POCKET 180/90
1 1/2" = 1'-0"

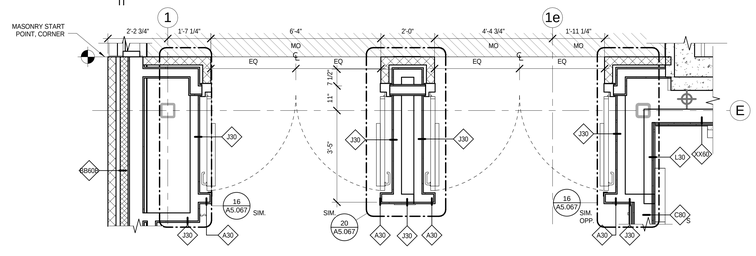

17 INTEGRATED DOOR ASSEMBLY_GROUND FLOOR
1/2" = 1'-0"

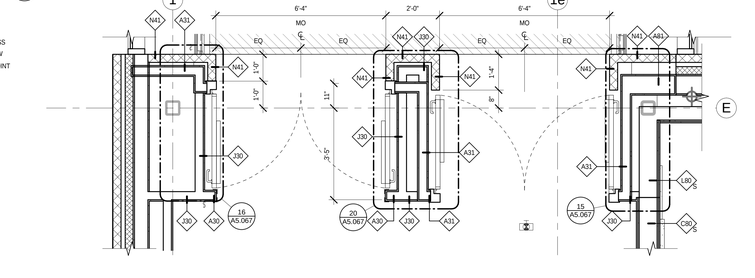

18 INTEGRATED DOOR ASSEMBLY_FIRST FLOOR
1/2" = 1'-0"

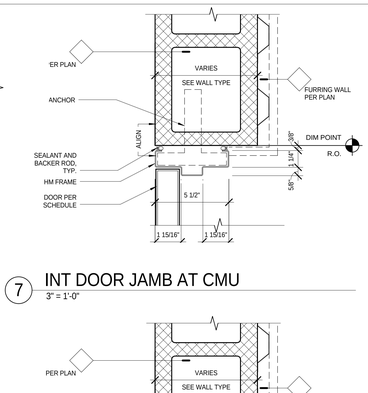

1 HM DOOR HEAD (JAMB SIM.)
3" = 1'-0"

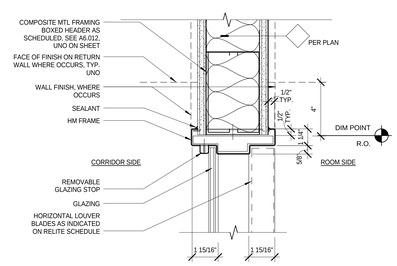

2 1 1/4" HM RELITE HEAD (JAMB SIM.)
3" = 1'-0"

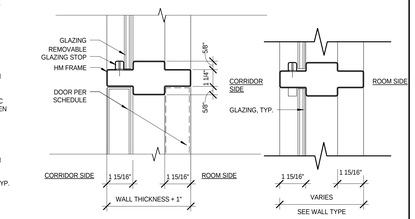

3 HM DOOR/ RELITE JAMB/ HEAD
3" = 1'-0"

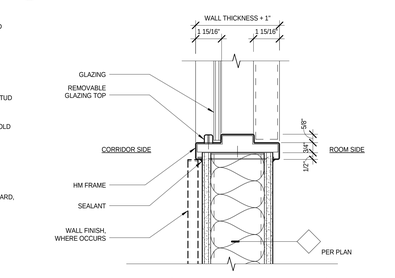

4 OPENING - 1 1/4" HM RELITE SILL (JAMB SIM)
3" = 1'-0"

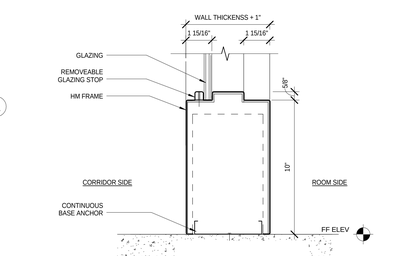

5 10" HM RELITE SILL
3" = 1'-0"

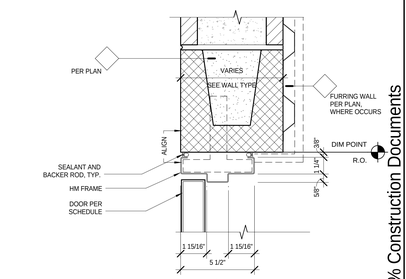

6 INT DOOR HEAD AT CMU
3" = 1'-0"

bassetti architects

71 Columbia Street, Suite 500
Seattle, Washington 98104
(206) 340 9500

ASSOCIATE ARCHITECT
AMUNDSEN ASSOCIATES LLC
212 E Second Street
Casper, WY 82601
(307) 234-9999

CIVIL ENGINEER
WLC ENGINEERING SURVEYING PLANNING
200 Pronghorn St.
Casper, WY 82601
(307) 266 2524

LANDSCAPE ARCHITECT
SWIFT COMPANY LLC
3131 Western Avenue Suite M423
Seattle, WA 98121
(206) 632 2038

STRUCTURAL ENGINEER
PCS STRUCTURAL SOLUTIONS
1250 Pacific Ave Suite 701
Tacoma, WA 98402
(253) 383-2797

MECHANICAL & ELECTRICAL ENGINEERS
WSP GROUP
600 University Street Suite 500
Seattle, WA 98101
(206) 342 9900

THEATER CONSULTANT
PLA DESIGNS INC.
6230 SW Zabaco Terrace
Aloha, OR 97007
(503) 642 2168

FOOD SERVICE CONSULTANT
JLR DESIGN GROUP
557 Roy Street Suite 175A
Seattle, WA 98109
(206) 625 0070

ACOUSTICAL & A/V CONSULTANT
SPARLING
4100 194th Street SW, Suite 400
Lynnwood, WA 98036
(206) 667 0555

CONSTRUCTION MANAGER AT RISK
AP WYOMING
1800 Carey Avenue, 4th Floor
Cheyenne, Wyoming 82001
(307) 426-4242

LICENSED ARCHITECT KEVIN BROOKHART C-2547 Date 11/20/14 STATE OF WYOMING

0 1/2" 1" 2"

THIS DRAWING IS 36" X 48" USE THIS SCALE TO VERIFY CORRECT DRAWING SIZE

1	PR 0011	08/01/2014
Δ	REVISIONS	DATE

NATRONA COUNTY SCHOOL DISTRICT

Natrona County High School

930 SOUTH ELM STREET
CASPER WY 82601

JOB NO.: 11855.00
ISSUE DATE: 11/17/2014
DRAWN BY: LS

INTERIOR DETAILS - OPENINGS

A5.067

100% Construction Documents

11/20/2014 10:10:24 AM

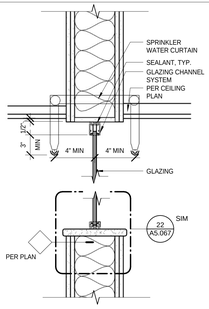

31 HD/ SILL AT EAST ENTRY
1 1/2" = 1'-0"

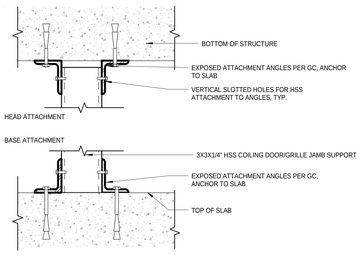

25 COILING DOOR HSS ATTACHMENT
3" = 1'-0"

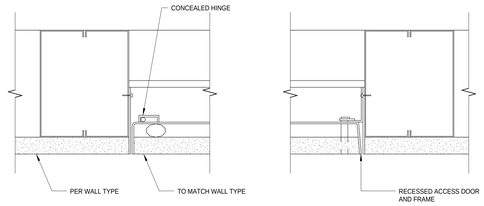

19 RECESSED ACCESS DOOR JAMB / HEADER
6" = 1'-0"

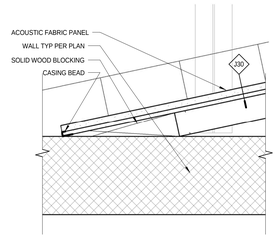

7 SOFFIT WALL BLOCKING AT COMMONS
1 1/2" = 1'-0"

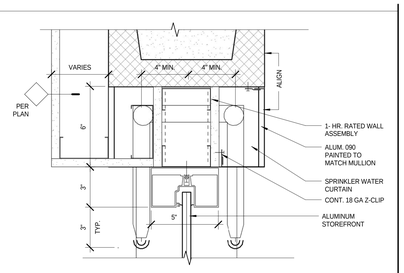

1 HEAD AT ALUMINUM STOREFRONT
3" = 1'-0"

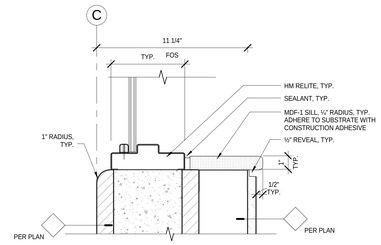

26 HM SILL AT CMU
3" = 1'-0"

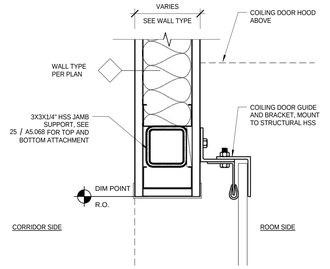

20 COILING DOOR JAMB @ GWB
3" = 1'-0"

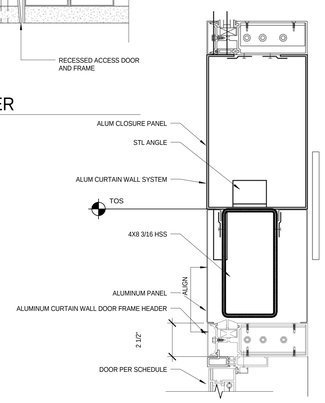

14 NORTH VESTIBULE HEADER
3" = 1'-0"

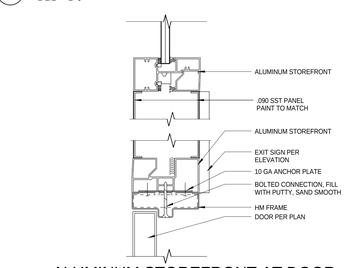

8 ALUMINUM STOREFRONT AT DOOR HEADER - GYM
3" = 1'-0"

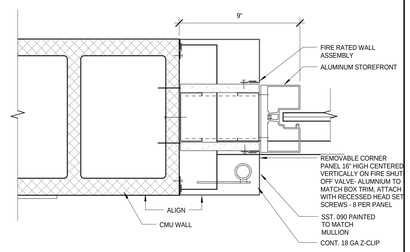

2 JAMB AT ALUMINUM STOREFRONT
3" = 1'-0"

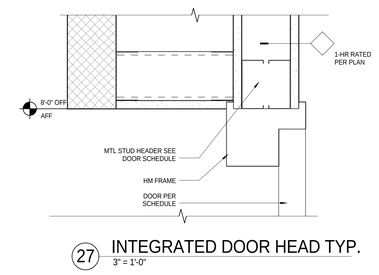

27 INTEGRATED DOOR HEAD TYP.
3" = 1'-0"

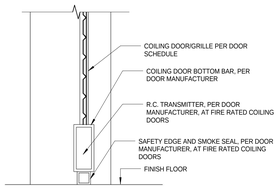

21 COILING DOOR THRESHOLD
3" = 1'-0"

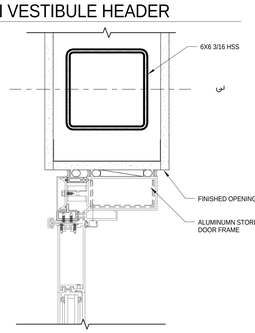

15 NORTH VESTIBULE JAMB
3" = 1'-0"

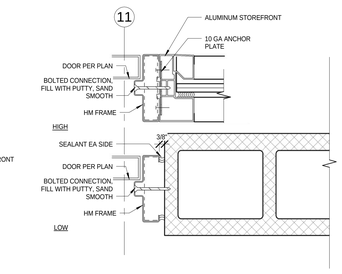

9 ALUMINUM STOREFRONT JAMB - GYM
3" = 1'-0"

3 SILL AT ALUMINUM STOREFRONT
3" = 1'-0"

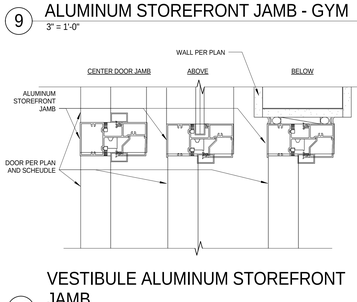

16 COILING FIRE DOOR HEAD
1 1/2" = 1'-0"

10 VESTIBULE ALUMINUM STOREFRONT JAMB
3" = 1'-0"

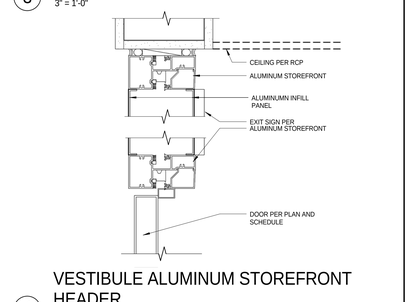

4 VESTIBULE ALUMINUM STOREFRONT HEADER
3" = 1'-0"

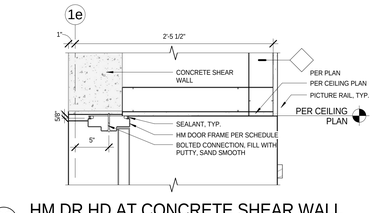

28 HM DR HD AT CONCRETE SHEAR WALL
1 1/2" = 1'-0"

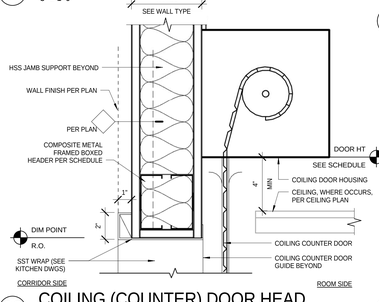

22 COILING (COUNTER) DOOR HEAD
3" = 1'-0"

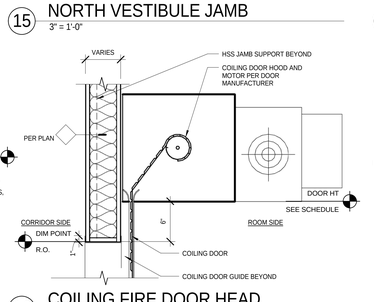

17 SERVERY COILING DR HEAD
1 1/2" = 1'-0"

11 VESTIBULE ALUMINUM STOREFRONT STILL
3" = 1'-0"

5 CORNER AT ALUMINUMSTOREFRONT AT GYM
3" = 1'-0"

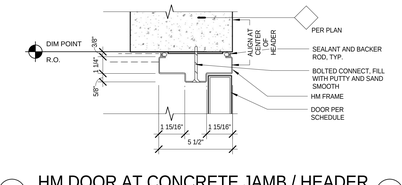

35 CASED OPENING JAMB @ GWB
3" = 1'-0"

29 HM DR JAMB AT SHEAR WALL
1 1/2" = 1'-0"

23 COILING (COUNTER) DOOR JAMB
3" = 1'-0"

5 CORNER AT ALUMINUMSTOREFRONT AT GYM
3" = 1'-0"

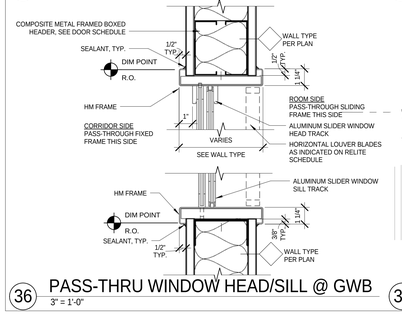

36 PASS-THRU WINDOW HEAD/SILL @ GWB
3" = 1'-0"

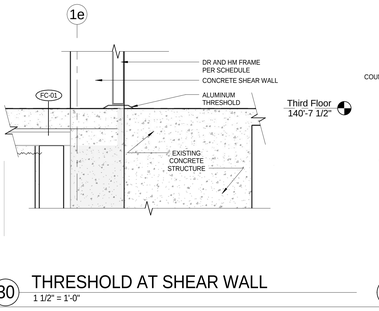

30 THRESHOLD AT SHEAR WALL
1 1/2" = 1'-0"

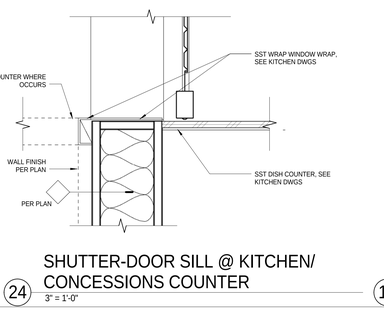

24 SHUTTER-DOOR SILL @ KITCHEN/ CONCESSIONS COUNTER
3" = 1'-0"

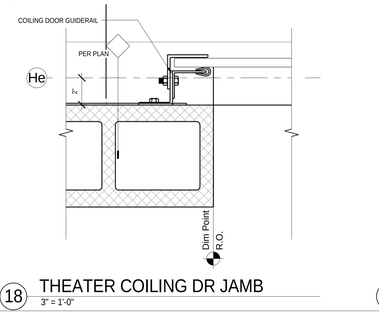

18 THEATER COILING DR JAMB
3" = 1'-0"

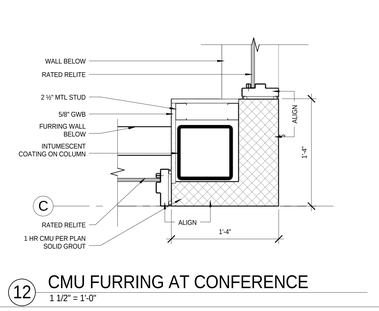

12 CMU FURRING AT CONFERENCE
1 1/2" = 1'-0"

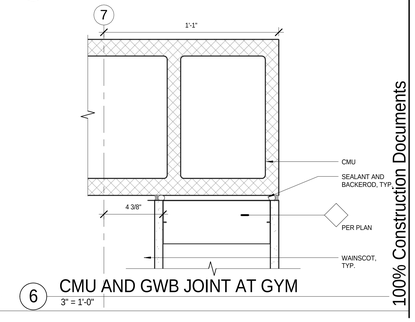

6 CMU AND GWB JOINT AT GYM
3" = 1'-0"

bassetti architects
71 Columbia Street, Suite 500
Seattle, Washington 98104
(206) 340 9500

ASSOCIATE ARCHITECT
AMUNDSEN ASSOCIATES LLC
212 E Second Street
Casper, WY 82601
(307) 234-9999

CIVIL ENGINEER
WLC ENGINEERING SURVEYING PLANNING
200 Pronghorn St.
Casper, WY 82601
(307) 266 2524

LANDSCAPE ARCHITECT
SWIFT COMPANY LLC
3131 Western Avenue Suite M423
Seattle, WA 98121
(206) 632 2038

STRUCTURAL ENGINEER
PCS STRUCTURAL SOLUTIONS
1250 Pacific Ave Suite 701
Tacoma, WA 98402
(253) 383-2797

MECHANICAL & ELECTRICAL ENGINEERS
WSP GROUP
600 University Street Suite 500
Seattle, WA 98101
(206) 342 9900

THEATER CONSULTANT
PLA DESIGNS INC.
6230 SW Zabaco Terrace
Aloha, OR 97007
(503) 642 2168

FOOD SERVICE CONSULTANT
JLR DESIGN GROUP
557 Roy Street Suite 175A
Seattle, WA 98109
(206) 625 0070

ACOUSTICAL & A/V CONSULTANT
SPARLING
4100 194th Street SW, Suite 400
Lynnwood, WA 98036
(206) 667 0555

CONSTRUCTION MANAGER AT RISK
AP WYOMING
1800 Carey Avenue, 4th Floor
Cheyenne, Wyoming 82001
(307) 426-4242

LICENSED ARCHITECT KEVIN BROCKETT C-2547 Date 11/20/14 STATE OF WYOMING

0' THIS DRAWING IS 36" X 48" USE THIS SCALE TO VERIFY CORRECT DRAWING SIZE

	REVISIONS	DATE
1		

NATRONA COUNTY SCHOOL DISTRICT

Natrona County High School

930 SOUTH ELM STREET
CASPER WY 82601

JOB NO: 11855.00
ISSUE DATE: 11/20/2014
DRAWN BY: KES

INTERIOR DETAILS- OPENINGS

A5.068

100% Construction Documents

11/17/2014 3:49:08 PM

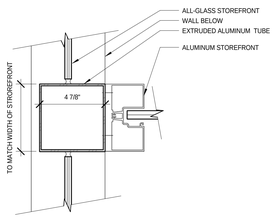

31 CHANNEL GLASS @ ALUMINUMN STOREFRONT
3" = 1'-0"

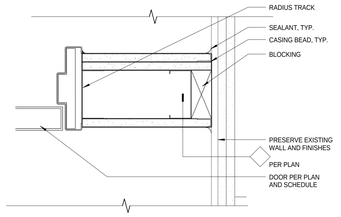

32 LOBBY ENTRY DOOR JAMB/ HEAD
3" = 1'-0"

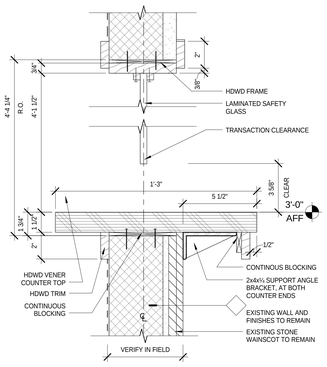

33 SERVICE WINDOW HD/JAMB/ SILL
3" = 1'-0"

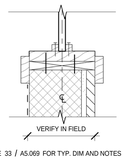

SEE 33 / A5.069 FOR TYP. DIM AND NOTES

34 FIXED RELITE SILL/JAMB/HEAD
3" = 1'-0"

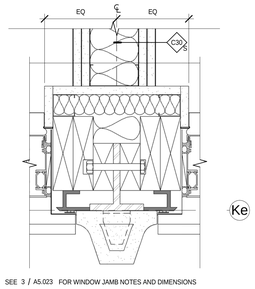

SEE 3 / A5.023 FOR WINDOW JAMB NOTES AND DIMENSIONS

35 PH4_WALL AT (E) WINDOW JAMB
3" = 1'-0"

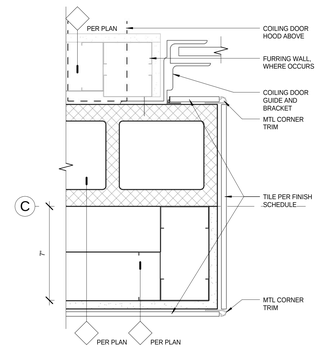

25 SERVERY ROLLING DOOR JAMB
3" = 1'-0"

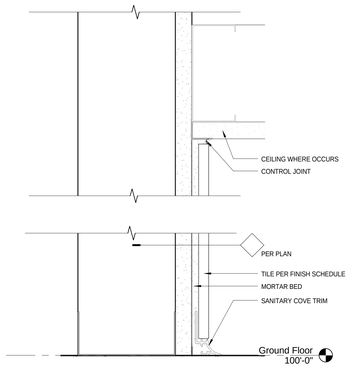

26 SERVERY FINISH AT FLOOR AND CEILING
6" = 1'-0"

27 CMU HEAD AT RM 0012
3" = 1'-0"

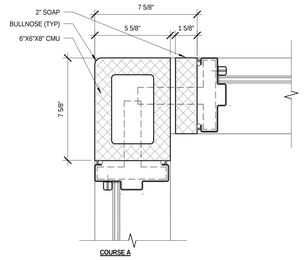

28 LOCKER OFFICE CMU CORNER
3" = 1'-0"

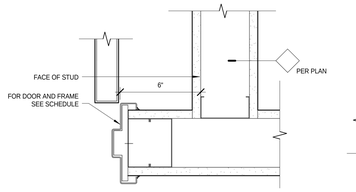

19 TYP. DOOR JAMB DIM
3" = 1'-0"

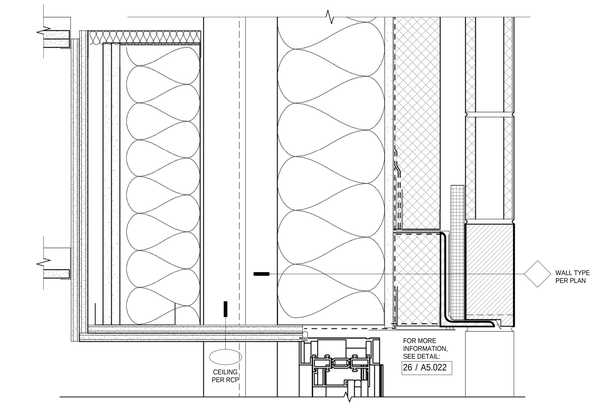

21 ALUM WIN HEAD/SHELF ANGLE - BAND ROOM SOUTH
3" = 1'-0"

22 ALUM WINDOW SILL - DBL STUD/BRICK AT BAND ROOM SOUTH
3" = 1'-0"

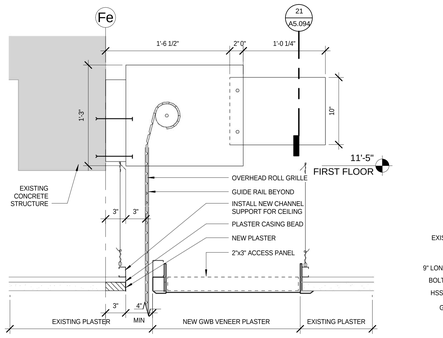

23 PH4_THEATER GRILLE HEAD
1 1/2" = 1'-0"

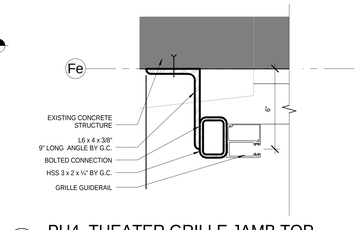

17 PH4_THEATER GRILLE JAMB TOP
3" = 1'-0"

24 180 TOTAL DOOR JAMB AT (E)
3" = 1'-0"

18 PH4_THEATER GRILL JAMB
3" = 1'-0"

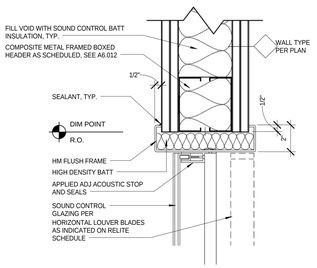

7 ACOUSTIC RELITE HEAD (SILL SIM)
3" = 1'-0"

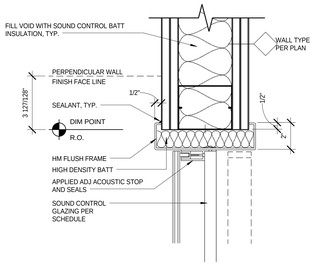

8 ACOUSTIC RELITE JAMB (SILL SIM.)
3" = 1'-0"

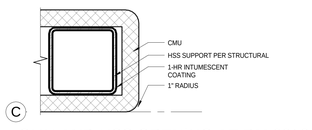

9 CMU AND HSS OPENING AT RM 0012
3" = 1'-0"

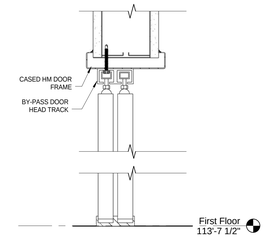

10 BYPASS DR HEAD AND TRACK
3" = 1'-0"

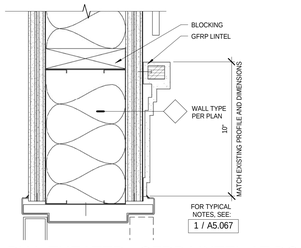

11 PH4_THEATER - GFRP LINTEL AT DOOR
3" = 1'-0"

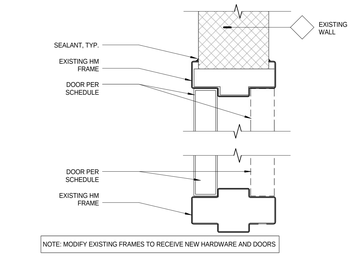

1 EXISTING HM DOOR HEAD (JAMB SIM.)
3" = 1'-0"

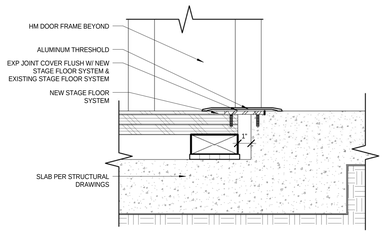

2 STAGE FLOOR THRESHOLD
3" = 1'-0"

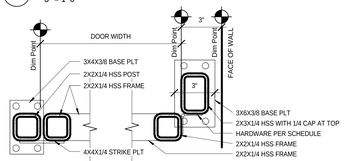

3 DISCHARGE GATE JAMB
3" = 1'-0"

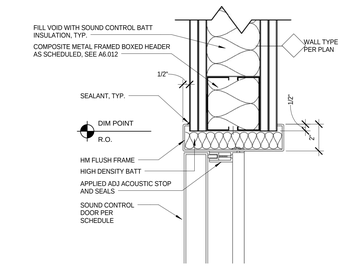

4 ACOUSTIC DOOR HEAD
3" = 1'-0"

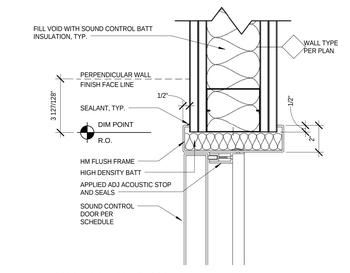

5 ACOUSTIC DOOR JAMB
3" = 1'-0"

6 ACOUSTIC DOOR THRESHOLD
3" = 1'-0"

bassetti architects
71 Columbia Street, Suite 500
Seattle, Washington 98104
(206) 340 9500

ASSOCIATE ARCHITECT
AMUNDSEN ASSOCIATES LLC
212 E Second Street
Casper, WY 82601
(307) 234-9999

CIVIL ENGINEER
WLC ENGINEERING SURVEYING PLANNING
200 Pronghorn St.
Casper, WY 82601
(307) 266 2524

LANDSCAPE ARCHITECT
SWIFT COMPANY LLC
3131 Western Avenue Suite M423
Seattle, WA 98121
(206) 632 2038

STRUCTURAL ENGINEER
PCS STRUCTURAL SOLUTIONS
1250 Pacific Ave Suite 701
Tacoma, WA 98402
(253) 383-2797

MECHANICAL & ELECTRICAL ENGINEERS
WSP GROUP
600 University Street Suite 500
Seattle, WA 98101
(206) 342 9900

THEATER CONSULTANT
PLA DESIGNS INC.
6230 SW Zabaco Terrace
Aloha, OR 97007
(503) 642 2168

FOOD SERVICE CONSULTANT
JLR DESIGN GROUP
557 Roy Street Suite 175A
Seattle, WA 98109
(206) 625 0070

ACOUSTICAL & A/V CONSULTANT
SPARLING
4100 194th Street SW, Suite 400
Lynnwood, WA 98036
(206) 667 0555

CONSTRUCTION MANAGER AT RISK
AP WYOMING
1800 Carey Avenue, 4th Floor
Cheyenne, Wyoming 82001
(307) 426-4242

LICENSED ARCHITECT
KEVIN BROCKMAN
C-2547
Date: 11/21/14
STATE OF WYOMING

0
THIS DRAWING IS 30" X 48"
USE THIS SCALE TO VERIFY CORRECT DRAWING SIZE

1	95% CD-ADDENDUM NO.3	06/25/2014
1	REVISIONS	DATE

NATRONA COUNTY SCHOOL DISTRICT

Natrona County High School

930 SOUTH ELM STREET
CASPER WY 82601

JOB NO: 11855.00
ISSUE DATE: 11/20/2014
DRAWN BY: Author

100% Construction Documents

INTERIOR DETAILS - OPENINGS

A5.069

11/17/2014 3:49:52 PM

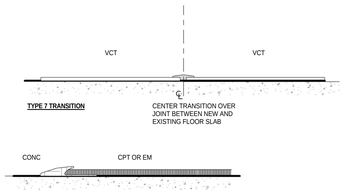

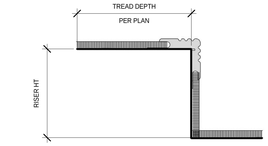

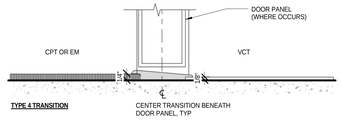

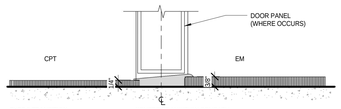

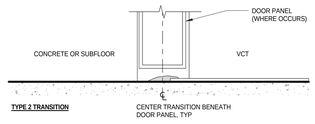

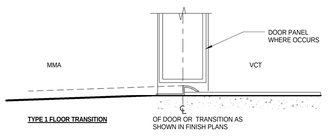

33 FLOOR FINISH TRANSITIONS
6" = 1'-0"

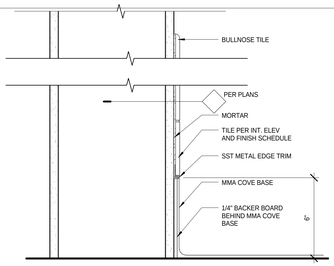

25 MMA COVE BASE & TOP OF TILE
3" = 1'-0"

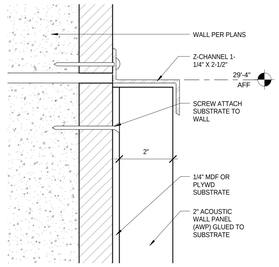

26 HEAD AT ACOUSTIC WALL PANEL
6" = 1'-0"

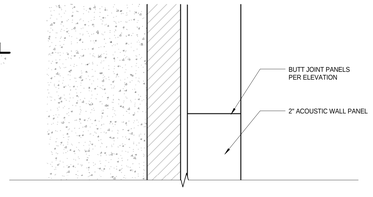

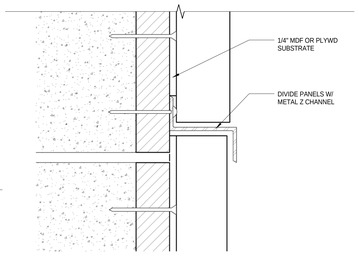

28 JOINT @ AWP
6" = 1'-0"

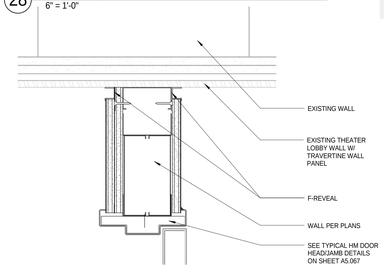

29 REVEAL @ EXISTING TRAVERTINE PANELS
3" = 1'-0"

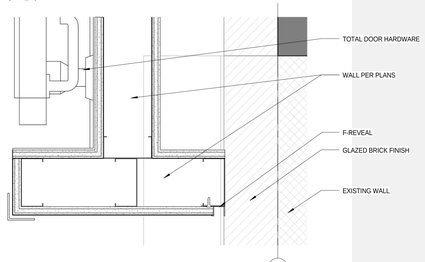

30 F-REVEAL @ GLAZED BRICK
3" = 1'-0"

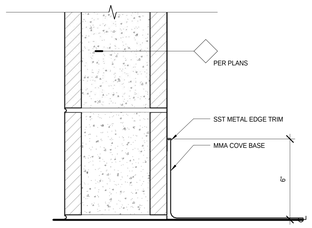

19 MMA COVE BASE @ CMU
3" = 1'-0"

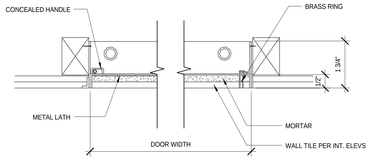

20 TILE INSET @ ACCESS DOOR
6" = 1'-0"

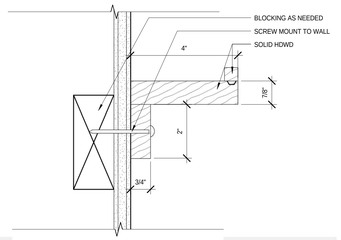

21 OAK RAIL
6" = 1'-0"

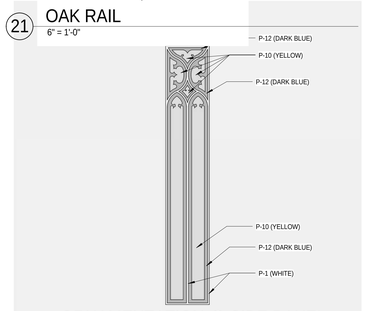

22 ORNAMENTATION @ SIDE PANEL
6" = 1'-0"

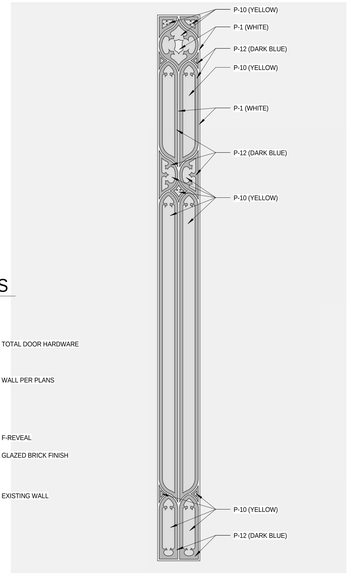

24 ORNAMENTATION @ SIDE PANEL 2
6" = 1'-0"

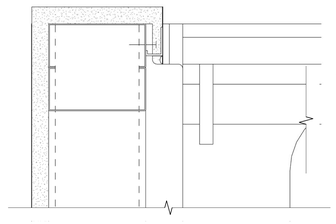

13 SHOWER EDGE PLAN_RM 062B
6" = 1'-0"

16 ORNAMENTATION PANEL @ BALCONY
6" = 1'-0"

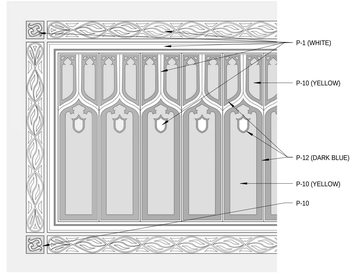

17 ORNAMENTATION @ PROCENIUM PANEL
6" = 1'-0"

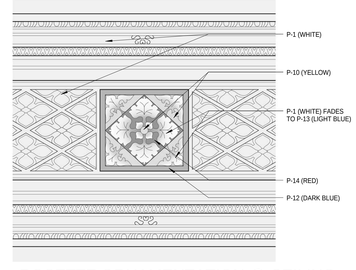

18 ROSETTE ORNAMENTATION @ CEILING
6" = 1'-0"

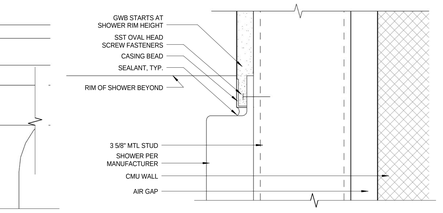

7 TOP OF SHOWER EDGE AND FLASHING
6" = 1'-0"

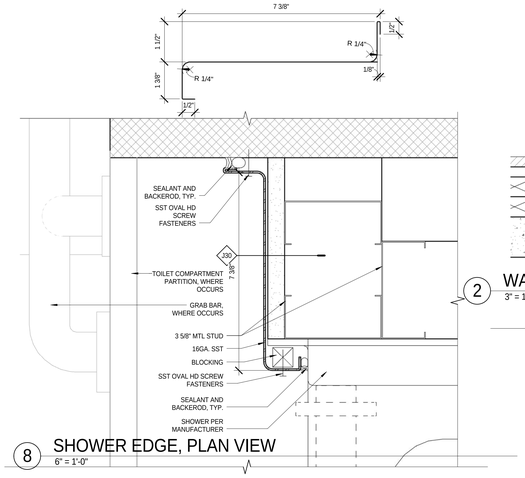

8 SHOWER EDGE, PLAN VIEW
6" = 1'-0"

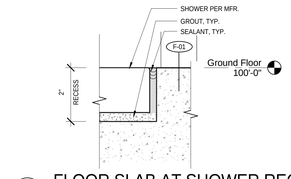

9 FLOOR SLAB AT SHOWER RECESS
6" = 1'-0"

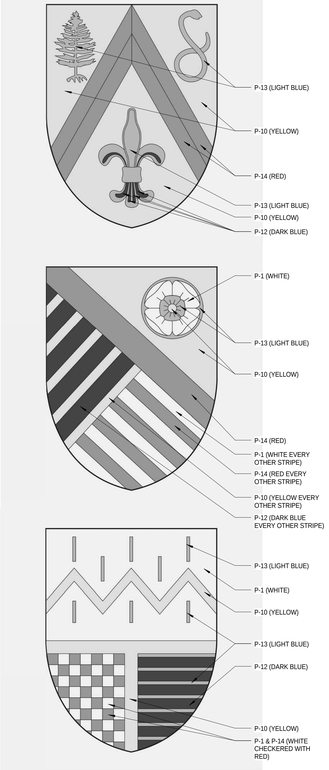

12 CRESTS @ PROCENIUM
6" = 1'-0"

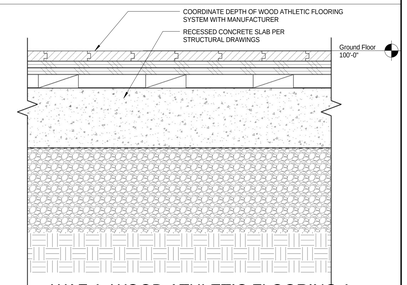

1 WAF-1, WOOD ATHLETIC FLOORING 1
3" = 1'-0"

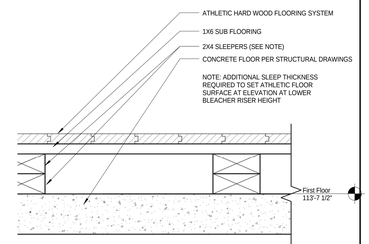

2 WAF-2, WOOD ATHLETIC FLOORING 2
3" = 1'-0"

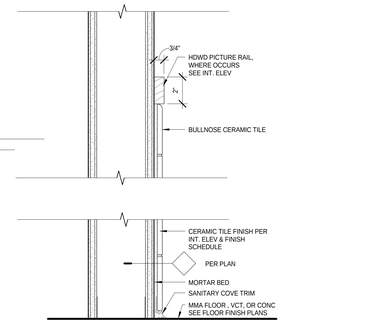

3 TYP TILE COVE BASE & BULLNOSE TOP
3" = 1'-0"

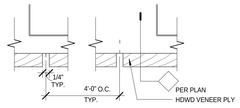

4 HDWD VENEER PLY REVEAL, TYP.
6" = 1'-0"

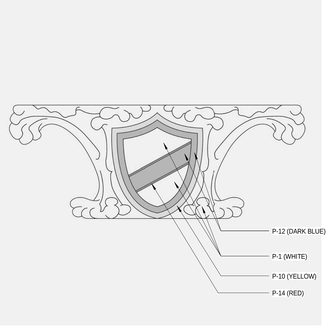

6 CREST @ CEILING
6" = 1'-0"

bassetti architects
71 Columbia Street, Suite 500
Seattle, Washington 98104
(206) 340 9500

ASSOCIATE ARCHITECT
AMUNDSEN ASSOCIATES LLC
212 E Second Street
Casper, WY 82601
(307) 234-9999

CIVIL ENGINEER
WLC ENGINEERING SURVEYING PLANNING
200 Pronghorn St.
Casper, WY 82601
(307) 266 2524

LANDSCAPE ARCHITECT
SWIFT COMPANY LLC
3131 Western Avenue Suite M423
Seattle, WA 98121
(206) 632 2038

STRUCTURAL ENGINEER
PCS STRUCTURAL SOLUTIONS
1250 Pacific Ave Suite 701
Tacoma, WA 98402
(253) 383-2797

MECHANICAL & ELECTRICAL ENGINEERS
WSP GROUP
600 University Street Suite 500
Seattle, WA 98101
(206) 342 9900

THEATER CONSULTANT
PLA DESIGNS INC.
6230 SW Zabaco Terrace
Aloha, OR 97007
(503) 642 2168

FOOD SERVICE CONSULTANT
JLR DESIGN GROUP
557 Roy Street Suite 175A
Seattle, WA 98109
(206) 625 0070

ACOUSTICAL & A/V CONSULTANT
SPARLING
4100 194th Street SW, Suite 400
Lynnwood, WA 98036
(206) 667 0555

CONSTRUCTION MANAGER AT RISK
AP WYOMING
1800 Carey Avenue, 4th Floor
Cheyenne, Wyoming 82001
(307) 426-4242

LICENSED ARCHITECT C-2547 MARVIN BROCKUS Date 11/20/14 STATE OF WYOMING

0" 1/2" 1" 2"
THIS DRAWING IS 36" X 48" USE THIS SCALE TO VERIFY CORRECT DRAWING SIZE

#	REVISIONS	DATE

P3A
P4A
KEY PLAN

NATRONA COUNTY SCHOOL DISTRICT

Natrona County High School

930 SOUTH ELM STREET
CASPER WY 82601

JOB NO: 11855.00
ISSUE DATE: 11/20/2014
DRAWN BY: ARC

INTERIOR DETAILS - FINISHES

A5.071

100% Construction Documents

11/17/2014 3:50:30 PM

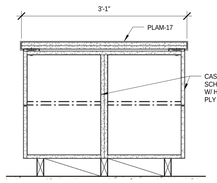

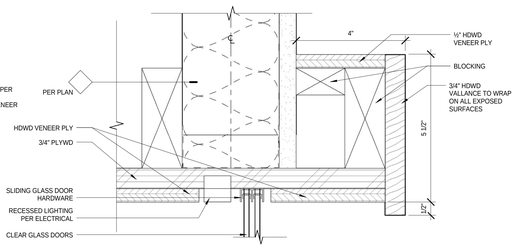

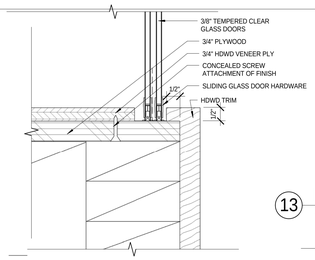

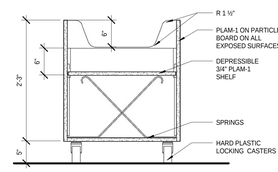

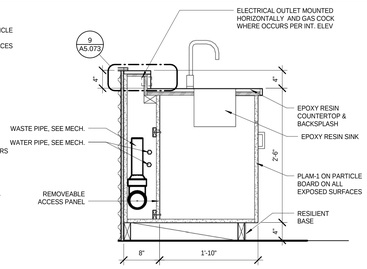

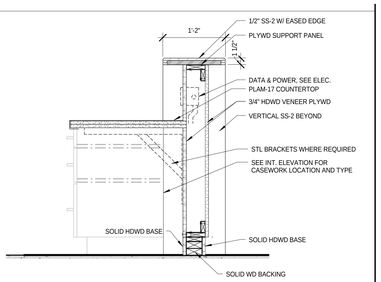

31 LIBRARY WORK ISLAND
1" = 1'-0"

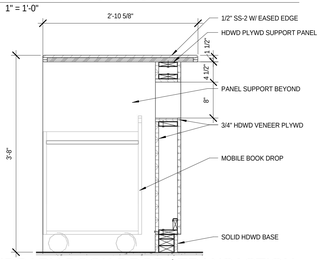

25 SLIDING GLASS, TOP W/ VALLANCE
6" = 1'-0"

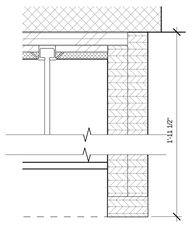

SEE 20 / A5.073 FOR TYP. DIM AND NOTES

19 SLIDER BOTTOM
6" = 1'-0"

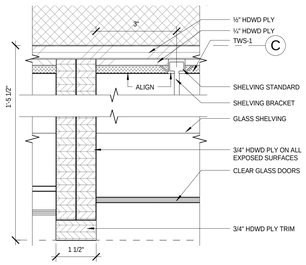

7 TYP SINK @ EXISTING EXT. WALL
1" = 1'-0"

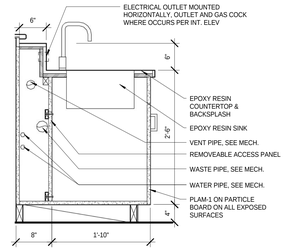

1 ADMIN RECEPTION @ TRANSACTION LEDGE
1" = 1'-0"

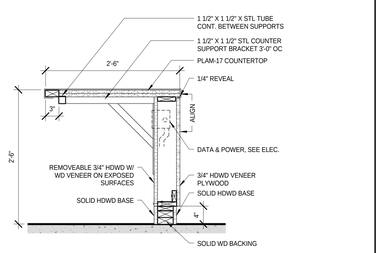

32 LIBRARY BOOK DROP / TRANSACTION LEDGE
1" = 1'-0"

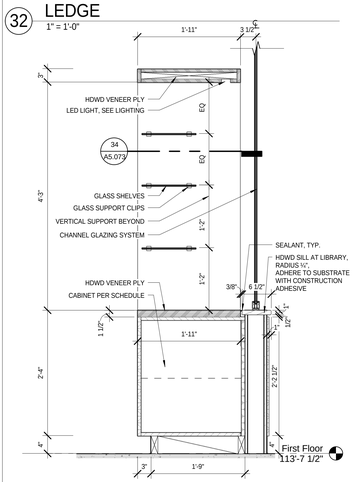

26A DISPLAY GYM JAMB
6" = 1'-0"

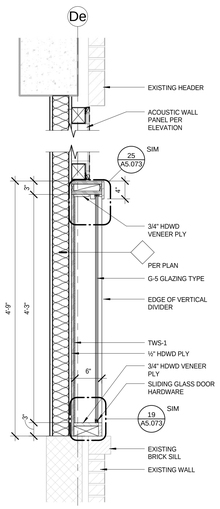

26B DISPLAY N ENTRY JAMB AT WALL
6" = 1'-0"

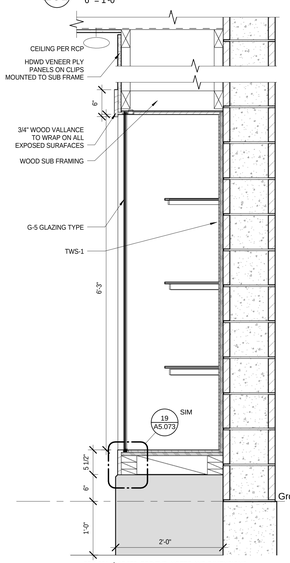

SEE 22A / A5.073 FOR TYP. NOTES AND DIMENSIONS

20 DISPLAY N ENTRY JAMB
6" = 1'-0"

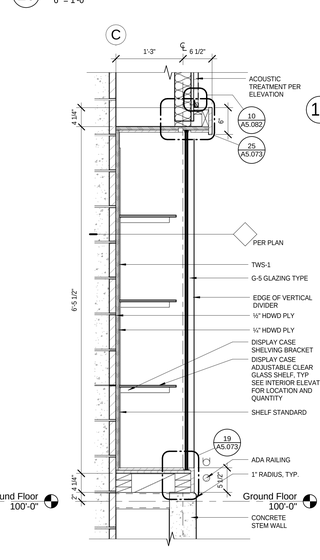

15 TYP TEACHING WALL @ AV CABINET
1" = 1'-0"

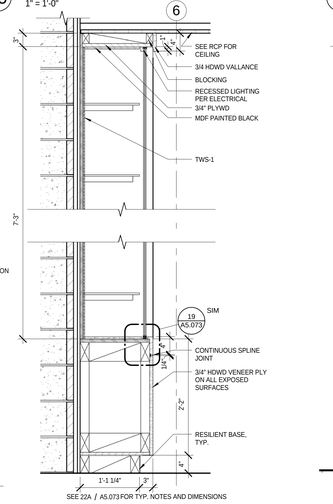

SEE 22A / A5.073 FOR TYP. NOTES AND DIMENSIONS

9 GAS COCK AND OUTLET LOCATION
3" = 1'-0"

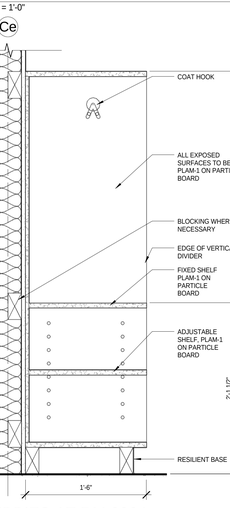

3 CW- PEGBOARD CONNECTION
6" = 1'-0"

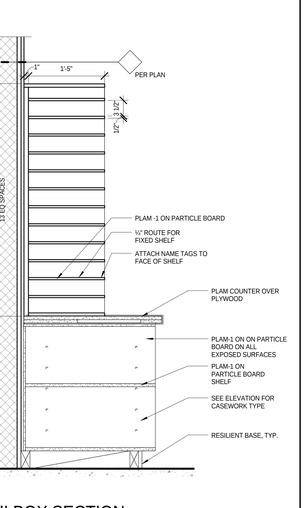

33 LIBRARY GLASS DISPLAY WALL
1" = 1'-0"

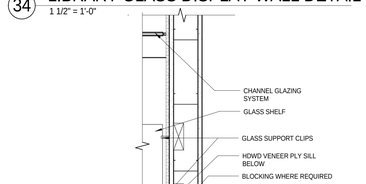

34 LIBRARY GLASS DISPLAY WALL DETAIL
1 1/2" = 1'-0"

35 LIBRARY GLASS DISPLAY WALL JAMB
1 1/2" = 1'-0"

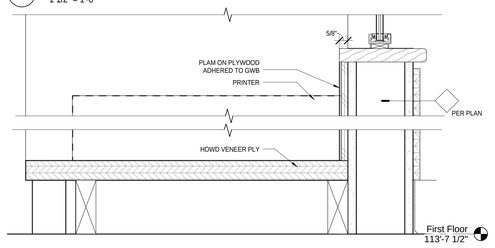

SEE 33 / A5.073 FOR TYP. NOTES & DIMENSIONS

36 LIBRARY GLASS DISPLAY WALL
3" = 1'-0"

28 DISPLAY CASE AT COMMONS
1" = 1'-0"

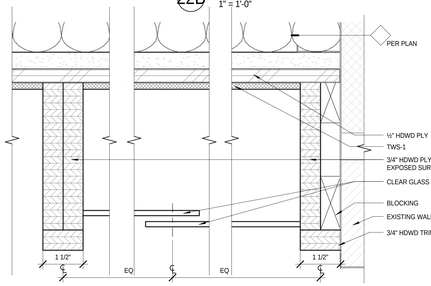

29 COMMONS 2D DISPLAY CASE JAMB
6" = 1'-0"

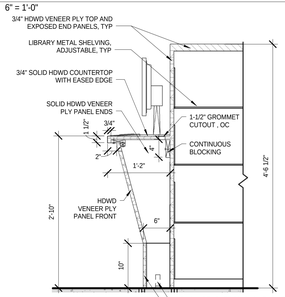

30 LIBRARY KIOSK DETAIL
1" = 1'-0"

22B GYMNASIUM DISPLAY CASE
1" = 1'-0"

22A DISPLAY CASE N ENTRY
1" = 1'-0"

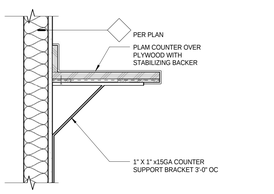

23 COUNTER SUPPORT DETAIL
1 1/2" = 1'-0"

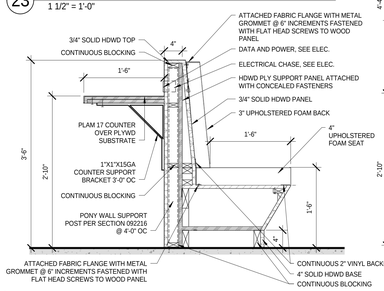

24 LIBRARY BENCH WITH COUNTER
1" = 1'-0"

16 DISPLAY AT GYM
1" = 1'-0"

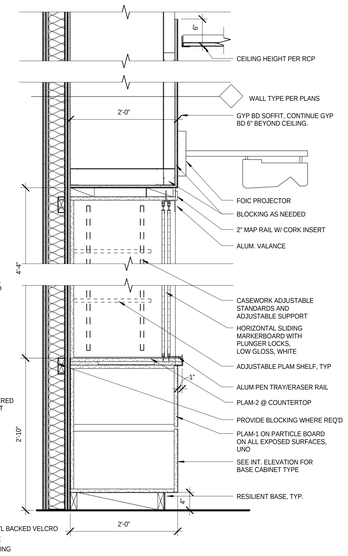

18 TYP TEACHING WALL - SECTION
1" = 1'-0"

10 CUBBIES AT RM 0064
1 1/2" = 1'-0"

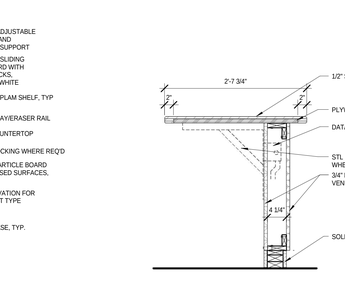

12 STUDENT STORE COUNTER
1" = 1'-0"

4 MAILBOX SECTION
1" = 1'-0"

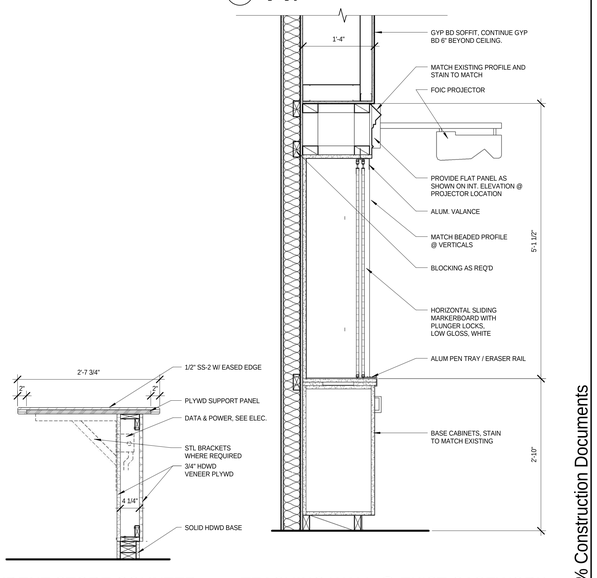

6 TEACHING WALL @ EXIST CASEWORK
1" = 1'-0"

bassetti architects
71 Columbia Street, Suite 500
Seattle, Washington 98104
(206) 340 9500

ASSOCIATE ARCHITECT
AMUNDSEN ASSOCIATES LLC
212 E Second Street
Casper, WY 82601
(307) 234-9999

CIVIL ENGINEER
WLC ENGINEERING SURVEYING PLANNING
200 Pronghorn St.
Casper, WY 82601
(307) 266 2524

LANDSCAPE ARCHITECT
SWIFT COMPANY LLC
3131 Western Avenue Suite M423
Seattle, WA 98121
(206) 632 2038

STRUCTURAL ENGINEER
PCS STRUCTURAL SOLUTIONS
1250 Pacific Ave Suite 701
Tacoma, WA 98402
(253) 383-2797

MECHANICAL & ELECTRICAL ENGINEERS
WSP GROUP
600 University Street Suite 500
Seattle, WA 98101
(206) 342 9900

THEATER CONSULTANT
PLA DESIGNS INC.
6230 SW Zabaco Terrace
Aloha, OR 97007
(503) 642 2168

FOOD SERVICE CONSULTANT
JLR DESIGN GROUP
557 Roy Street Suite 175A
Seattle, WA 98109
(206) 625 0070

ACOUSTICAL & A/V CONSULTANT
SPARLING
4100 194th Street SW, Suite 400
Lynnwood, WA 98036
(206) 667 0555

CONSTRUCTION MANAGER AT RISK
AP WYOMING
1800 Carey Avenue, 4th Floor
Cheyenne, Wyoming 82001
(307) 426-4242

LICENSED ARCHITECT — C-2547 — JAMES BRADLEY — Date: 11/20/14 — STATE OF WYOMING

0" — THIS DRAWING IS 36" X 48" USE THIS SCALE TO VERIFY CORRECT DRAWING SIZE

REVISIONS	DATE

P3A — P4A — KEY PLAN

NATRONA COUNTY SCHOOL DISTRICT

Natrona County High School

930 SOUTH ELM STREET
CASPER WY 82601

JOB NO.: 11855.00
ISSUE DATE: 11/20/2014
DRAWN BY: ARC

INTERIOR DETAILS - CASEWORK

A5.073

100% Construction Documents

11/17/2014 3:51:41 PM

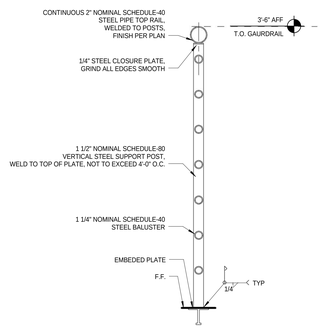

6 TYP PIPE GUARD RAIL
1 1/2" = 1'-0"

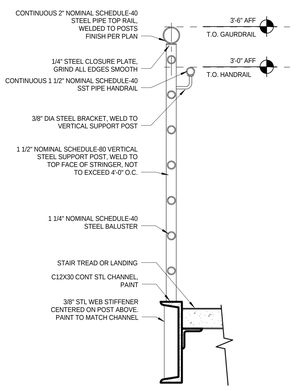

5 TYP STAIR HANDRAIL
1 1/2" = 1'-0"

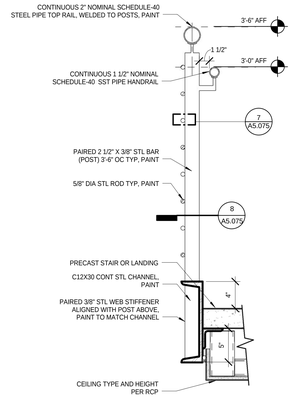

4 GYMNASIUM STAIR HANDRAIL
1 1/2" = 1'-0"

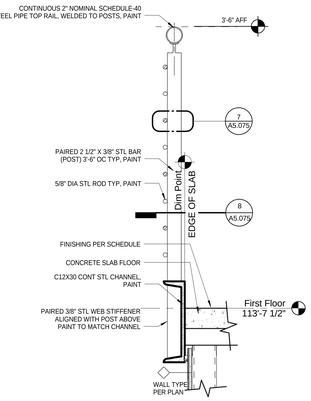

3 GYMNASIUM HANDRAIL SECTION
1 1/2" = 1'-0"

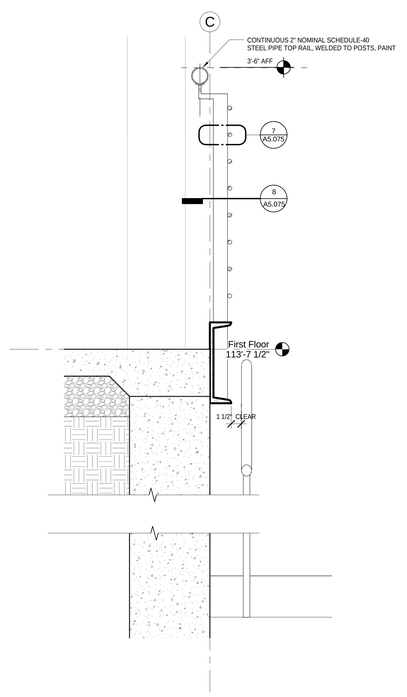

2 COMMONS GUARDRAIL AT STAIR
1 1/2" = 1'-0"

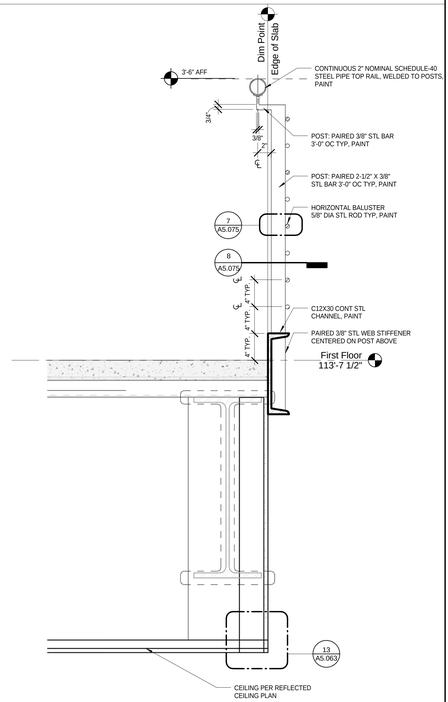

1 COMMONS GUARDRAIL AT BRIDGE
1 1/2" = 1'-0"

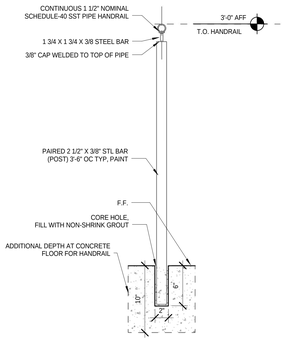

10 FLOOR MOUNTED PIPE HANDRAIL
1 1/2" = 1'-0"

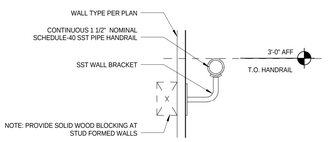

9 TYP STAIR HANDRAIL AT WALL
3" = 1'-0"

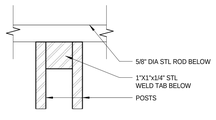

8 GUARDRAIL PLAN
6" = 1'-0"

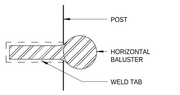

7 HORIZONTAL BALUSTER SECTION
12" = 1'-0"

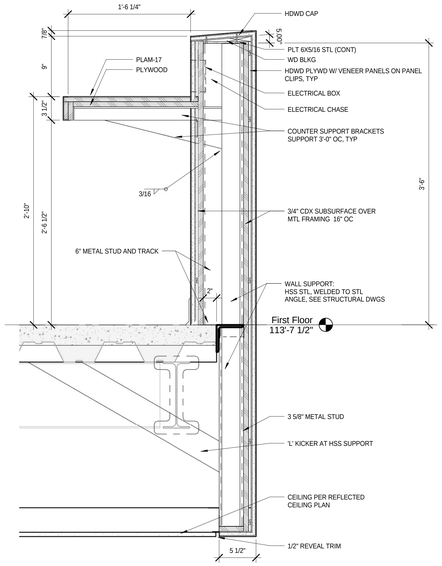

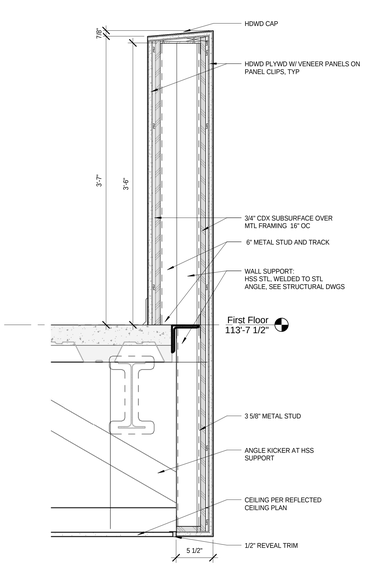

13 COMMONS GUARDRAIL AT LIBRARY
1 1/2" = 1'-0"

12 COMMONS RESIN PANEL RAILING
1 1/2" = 1'-0"

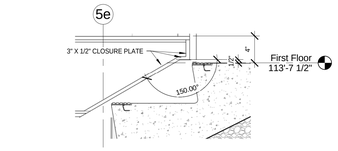

15 RAILING CHANNEL AT COMMONS TOP STAIR
1 1/2" = 1'-0"

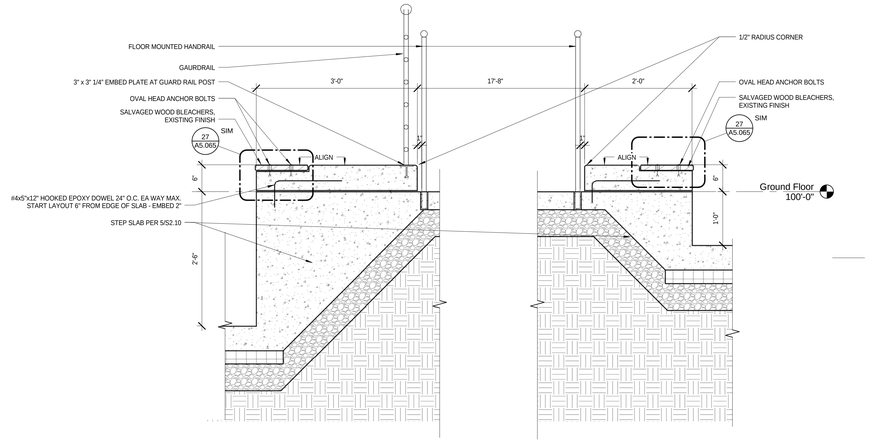

14 COMMONS / GYMNASIUM CONCRETE BENCH
1" = 1'-0"

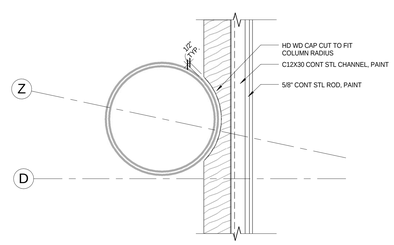

20 COLUMN WRAP AT BRIDGE
1 1/2" = 1'-0"

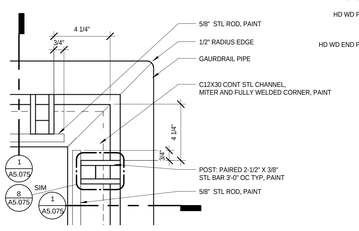

19 BRIDGE RAILING AT CORNER
3" = 1'-0"

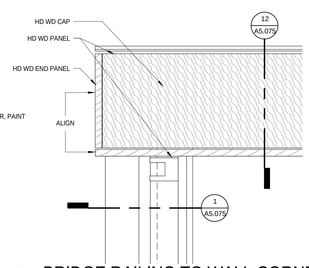

18 BRIDGE RAILING TO WALL CORNER
3" = 1'-0"

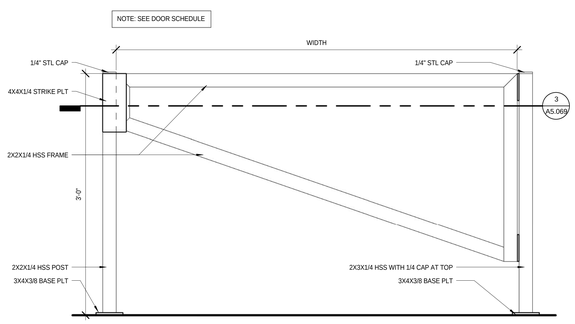

17 DISCHARGE GATE ELEVATION
1 1/2" = 1'-0"

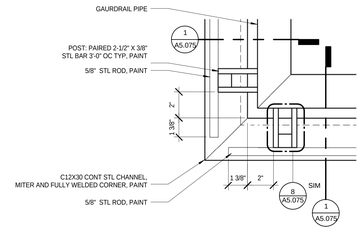

11 BRIDGE RAILING AT OUTSIDE CORNER
3" = 1'-0"

11/17/2014 3:52:17 PM

bassetti architects
71 Columbia Street, Suite 500
Seattle, Washington 98104
(206) 340 9500

ASSOCIATE ARCHITECT
AMUNDSEN ASSOCIATES LLC
212 E Second Street
Casper, WY 82601
(307) 234-9999

CIVIL ENGINEER
WLC ENGINEERING SURVEYING PLANNING
200 Pronghorn St.
Casper, WY 82601
(307) 266 2524

LANDSCAPE ARCHITECT
SWIFT COMPANY LLC
3131 Western Avenue Suite M423
Seattle, WA 98121
(206) 632 2038

STRUCTURAL ENGINEER
PCS STRUCTURAL SOLUTIONS
1250 Pacific Ave Suite 701
Tacoma, WA 98402
(253) 383-2797

MECHANICAL & ELECTRICAL ENGINEERS
WSP GROUP
600 University Street Suite 500
Seattle, WA 98101
(206) 342 9900

THEATER CONSULTANT
PLA DESIGNS INC.
6230 SW Zabaco Terrace
Aloha, OR 97007
(503) 642 2168

FOOD SERVICE CONSULTANT
JLR DESIGN GROUP
557 Roy Street Suite 175A
Seattle, WA 98109
(206) 625 0070

ACOUSTICAL & A/V CONSULTANT
SPARLING
4100 194th Street SW, Suite 400
Lynnwood, WA 98036
(206) 667 0555

CONSTRUCTION MANAGER AT RISK
AP WYOMING
1800 Carey Avenue, 4th Floor
Cheyenne, Wyoming 82001
(307) 426-4242

LICENSED ARCHITECT
C-2547
DARWIN BROCKETT
Date 11/20/14
STATE OF WYOMING

0 1/2" 1" 2"
THIS DRAWING IS 36" X 48"
USE THIS SCALE TO VERIFY CORRECT DRAWING SIZE

	REVISIONS	DATE

NATRONA COUNTY SCHOOL DISTRICT

Natrona County High School

930 SOUTH ELM STREET
CASPER WY 82601

JOB NO: 11855.00
ISSUE DATE: 11/20/2014
DRAWN BY: LC

100% Construction Documents

INTERIOR DETAILS - RAILINGS & MISC

A5.075

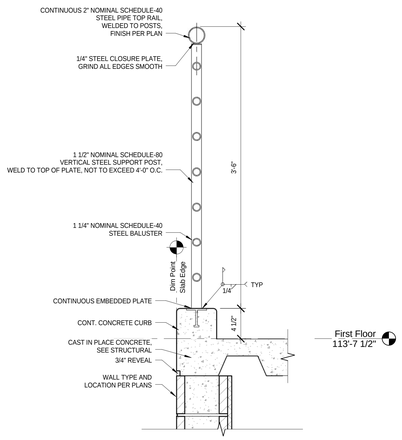

32 GYM RAILING AT FLOOR EDGE
1 1/2" = 1'-0"

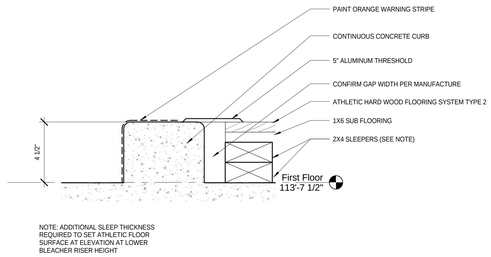

26 GYM MEZZANINE CURB AT ATHELTIC FLOORING
3" = 1'-0"

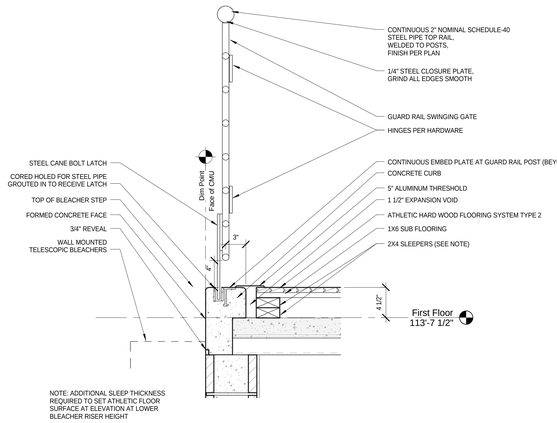

14 GYMNASIUM MEZZANINE ATHLETIC FLOOR
1 1/2" = 1'-0"

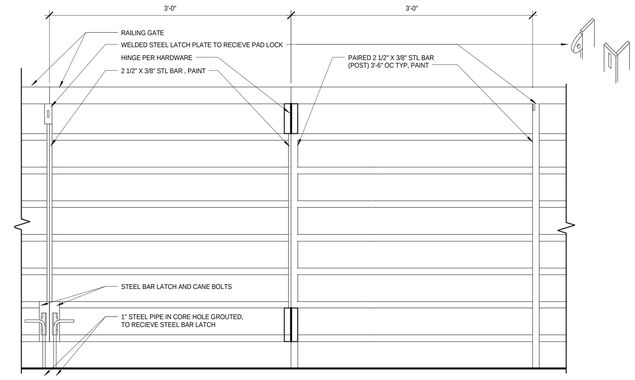

8 GYMNASIUM MEZZ GATE ELEVATION
1 1/2" = 1'-0"

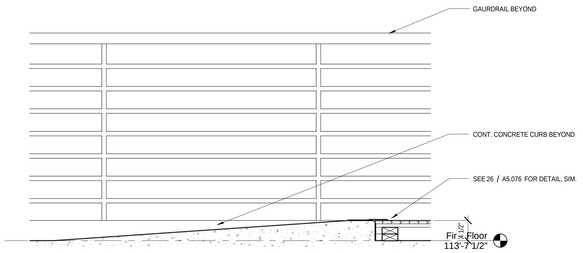

9 GYM MEZZANINE RAMP DETAIL
1" = 1'-0"

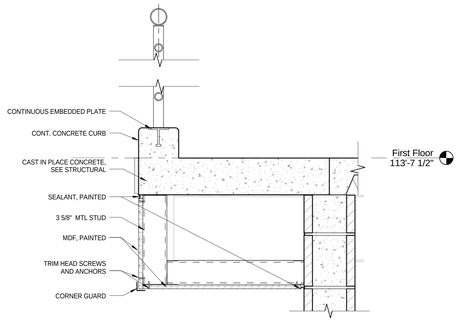

33 GYM WEST WALL CEILING DETAIL
1 1/2" = 1'-0"

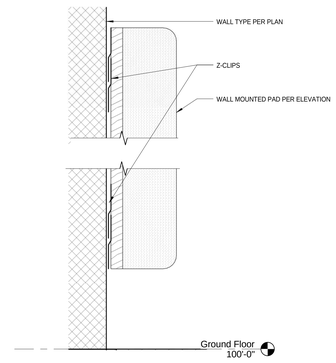

27 WALL MOUNTED PAD ATTACHMENT
6" = 1'-0"

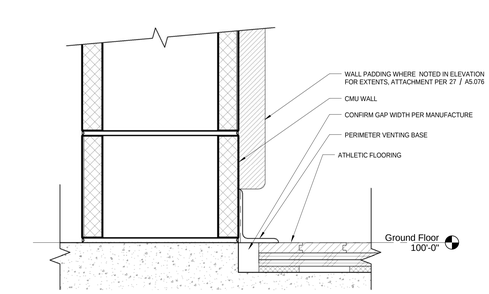

16 ATHLETIC FLOOR TRANSITION @ WALL
3" = 1'-0"

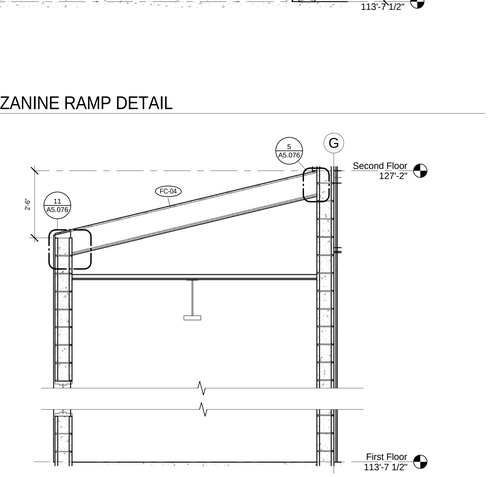

10 SLOPED CEMENTIOUS FIBER PANEL FLOOR AT CMU WALL
1/2" = 1'-0"

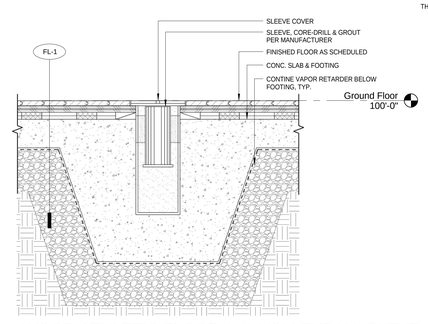

34 WOOD ATHLETIC FLOOR 1 @ VOLLEYBALL SLEVE
1 1/2" = 1'-0"

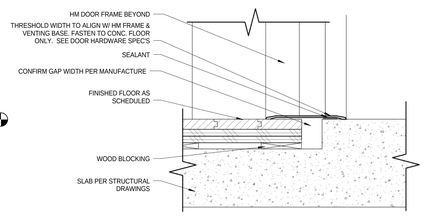

28 GYM FLOOR THRESHOLD
3" = 1'-0"

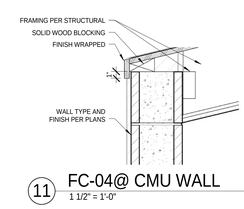

11 FC-04@ CMU WALL
1 1/2" = 1'-0"

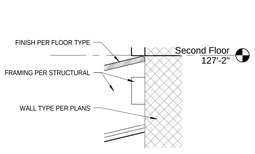

5 FC-04 @ CMU WALL FACE
1 1/2" = 1'-0"

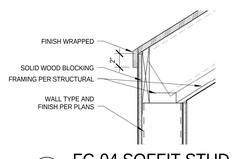

12 FC-04 SOFFIT STUD WALL
1 1/2" = 1'-0"

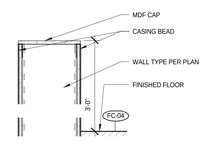

6 GYMNASIUM TOP OF STUD WALL
1 1/2" = 1'-0"

bassetti architects
71 Columbia Street, Suite 500
Seattle, Washington 98104
(206) 340 9500

ASSOCIATE ARCHITECT
AMUNDSEN ASSOCIATES LLC
212 E Second Street
Casper, WY 82601
(307) 234-9999

CIVIL ENGINEER
WLC ENGINEERING SURVEYING PLANNING
200 Pronghorn St.
Casper, WY 82601
(307) 266 2524

LANDSCAPE ARCHITECT
SWIFT COMPANY LLC
3131 Western Avenue Suite M423
Seattle, WA 98121
(206) 632 2038

STRUCTURAL ENGINEER
PCS STRUCTURAL SOLUTIONS
1250 Pacific Ave Suite 701
Tacoma, WA 98402
(253) 383-2797

MECHANICAL & ELECTRICAL ENGINEERS
WSP GROUP
600 University Street Suite 500
Seattle, WA 98101
(206) 342 9900

THEATER CONSULTANT
PLA DESIGNS INC.
6230 SW Zabaco Terrace
Aloha, OR 97007
(503) 642 2168

FOOD SERVICE CONSULTANT
JLR DESIGN GROUP
557 Roy Street Suite 175A
Seattle, WA 98109
(206) 625 0070

ACOUSTICAL & A/V CONSULTANT
SPARLING
4100 194th Street SW, Suite 400
Lynnwood, WA 98036
(206) 667 0555

CONSTRUCTION MANAGER AT RISK
AP WYOMING
1800 Carey Avenue, 4th Floor
Cheyenne, Wyoming 82001
(307) 426-4242

LICENSED ARCHITECT
C-2547
KEVIN BROOKHART
Date 11/20/14
STATE OF WYOMING

0 1/2" 1" 2"
THIS DRAWING IS 36" X 48"
USE THIS SCALE TO VERIFY CORRECT DRAWING SIZE

	REVISIONS	DATE
2		

P6

NATRONA COUNTY SCHOOL DISTRICT

Natrona County High School

930 SOUTH ELM STREET
CASPER WY 82601

JOB NO: 11855.00
ISSUE DATE: 11/20/2014
DRAWN BY: Author

INTERIORS DETAILS - GYMNASIUM

A5.076

100% Construction Documents

11/17/2014 3:52:52 PM

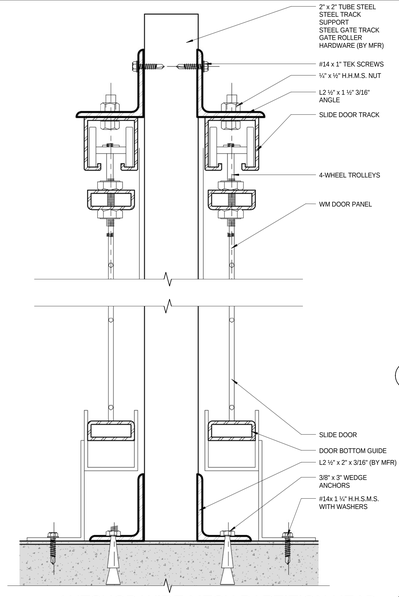

8 AUTSHOP WIRE MESH PARTITION HEAD
6" = 1'-0"

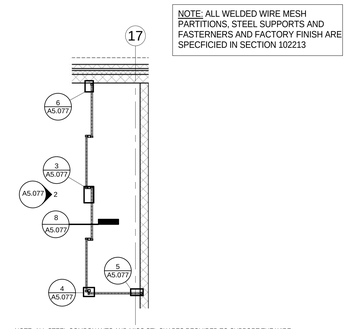

NOTE: ALL WELDED WIRE MESH PARTITIONS, STEEL SUPPORTS AND FASTERNERS AND FACTORY FINISH ARE SPECFICIED IN SECTION 102213

NOTE: ALL STEEL COMPONANTS AND MISC STL SHAPES REQUIRED TO SUPPORT THE WIRE PARTITIONS SHALL BE FURNISHED BY THE WIRE PARTITION MFR

1 AUTO WIRE PARTITION PLAN
1/4" = 1'-0"

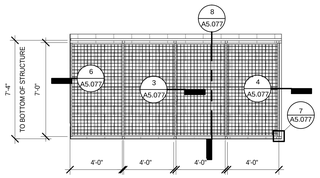

2 AUTO WIRE PARTITION ELEV
1/4" = 1'-0"

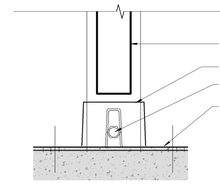

7 AUTO WIRE PART. BASE ELEV
6" = 1'-0"

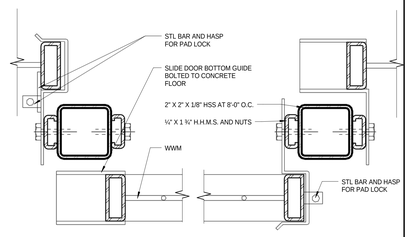

3 AUTO WIRE PARTITION PANEL JAMB
6" = 1'-0"

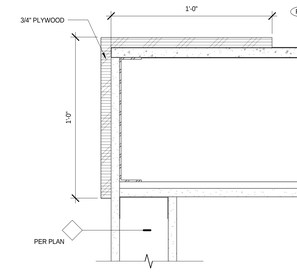

9 WOOD FINISHING RM EDGE
3" = 1'-0"

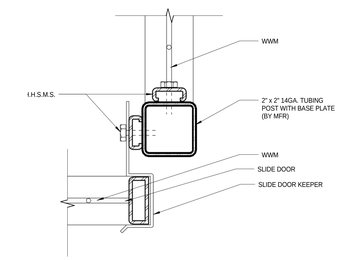

4 AUTO WIRE PARTITION CORNER
6" = 1'-0"

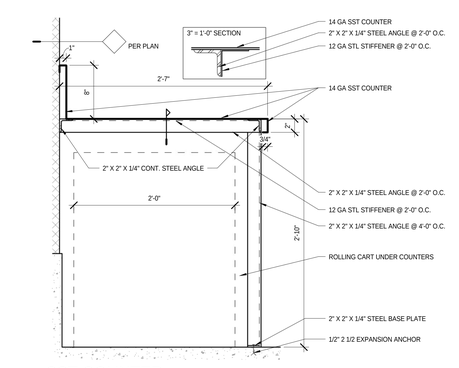

10 SST COUNTER
1 1/2" = 1'-0"

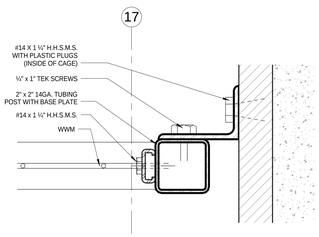

5 AUTO WIRE PARTITION FIXED JAMB
6" = 1'-0"

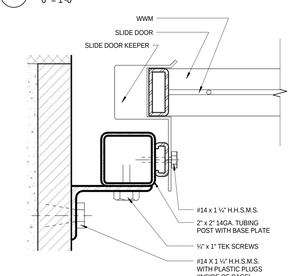

6 AUTO WIRE PARTITION JAMB SLIDING
6" = 1'-0"

100% Construction Documents

11/17/2014 3:53:25 PM

bassetti architects

71 Columbia Street, Suite 500
Seattle, Washington 98104
(206) 340 9500

ASSOCIATE ARCHITECT
AMUNDSEN ASSOCIATES LLC
212 E Second Street
Casper, WY 82601
(307) 234-9999

CIVIL ENGINEER
WLC ENGINEERING SURVEYING PLANNING
200 Pronghorn St.
Casper, WY 82601
(307) 266 2524

LANDSCAPE ARCHITECT
SWIFT COMPANY LLC
3131 Western Avenue Suite M423
Seattle, WA 98121
(206) 632 2038

STRUCTURAL ENGINEER
PCS STRUCTURAL SOLUTIONS
1250 Pacific Ave Suite 701
Tacoma, WA 98402
(253) 383-2797

MECHANICAL & ELECTRICAL ENGINEERS
WSP GROUP
600 University Street Suite 500
Seattle, WA 98101
(206) 342 9900

THEATER CONSULTANT
PLA DESIGNS INC.
6230 SW Zabaco Terrace
Aloha, OR 97007
(503) 642 2168

FOOD SERVICE CONSULTANT
JLR DESIGN GROUP
557 Roy Street Suite 175A
Seattle, WA 98109
(206) 625 0070

ACOUSTICAL & A/V CONSULTANT
SPARLING
4100 194th Street SW, Suite 400
Lynnwood, WA 98036
(206) 667 0555

CONSTRUCTION MANAGER AT RISK
AP WYOMING
1800 Carey Avenue, 4th Floor
Cheyenne, Wyoming 82001
(307) 426-4242

LICENSED ARCHITECT
DARWIN BROCKETT
C-2547
Date: 11/20/14
STATE OF WYOMING

0"

THIS DRAWING IS 36" X 48"
USE THIS SCALE TO VERIFY
CORRECT DRAWING SIZE

	REVISIONS	DATE

NATRONA COUNTY SCHOOL DISTRICT

Natrona County High School

930 SOUTH ELM STREET
CASPER WY 82601

JOB NO.: 11855.00
ISSUE DATE: 11/20/2014
DRAWN BY: Author

INTERIOR DETAILS- AUTOSHOP/ CTE

A5.077

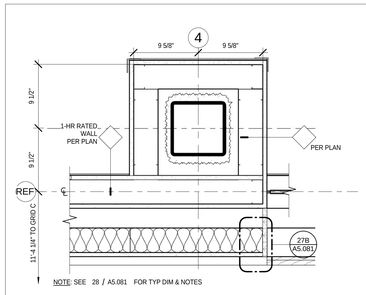

31 JAMB AT NORTH COMMONS_2ND FL
1 1/2" = 1'-0"

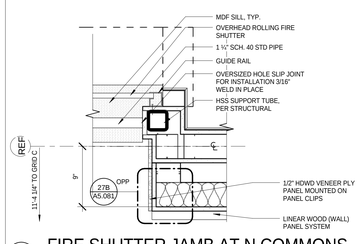

32 FIRE SHUTTER JAMB AT N COMMONS
1 1/2" = 1'-0"

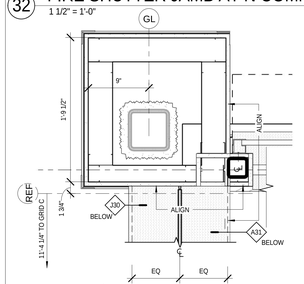

33 JAMB AT COMMONS N_2ND FL
1 1/2" = 1'-0"

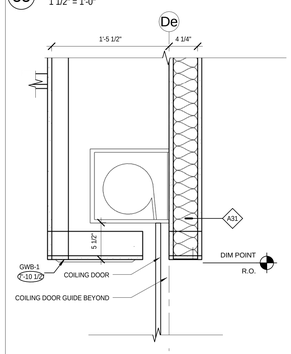

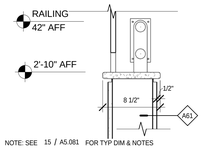

35 FIRE SHUTTER HD/ SILL AT COMMONS N_2ND FL
1 1/2" = 1'-0"

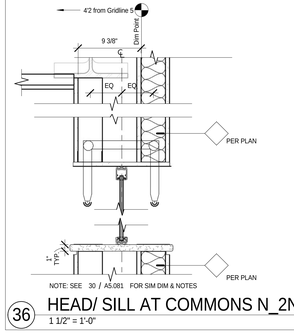

36 HEAD/ SILL AT COMMONS N_2ND FL
1 1/2" = 1'-0"

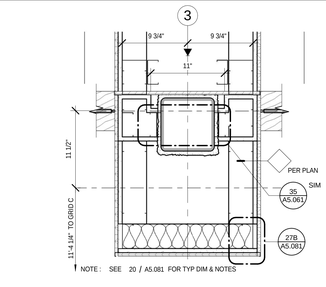

25 COL FURRING/ JAMB AT LIBRARY N
1 1/2" = 1'-0"

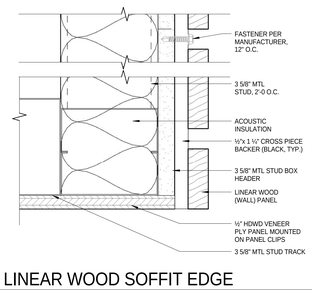

26 LINEAR WOOD SOFFIT EDGE
6" = 1'-0"

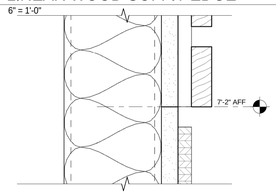

27A LINEAR WOOD TO HDWD PLY
6" = 1'-0"

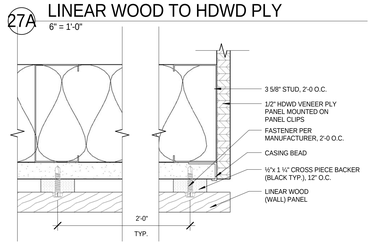

27B LINEAR WOOD RETURN ABOVE 7'-2"
6" = 1'-0"

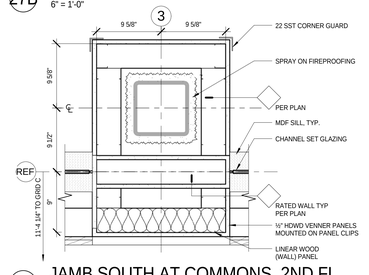

28 JAMB SOUTH AT COMMONS_2ND FL
1 1/2" = 1'-0"

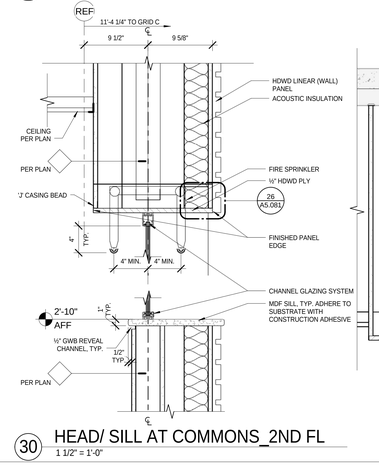

30 HEAD/ SILL AT COMMONS_2ND FL
1 1/2" = 1'-0"

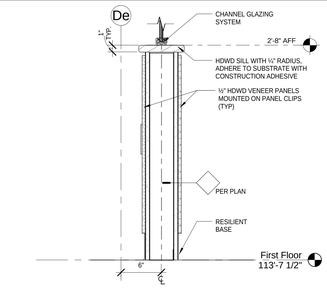

19 SILL AT LIBRARY
1 1/2" = 1'-0"

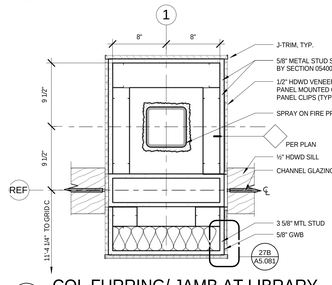

20 COL FURRING/ JAMB AT LIBRARY
1 1/2" = 1'-0"

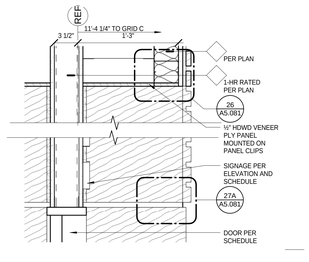

21 HDWD PLY DOOR SOFFIT
1 1/2" = 1'-0"

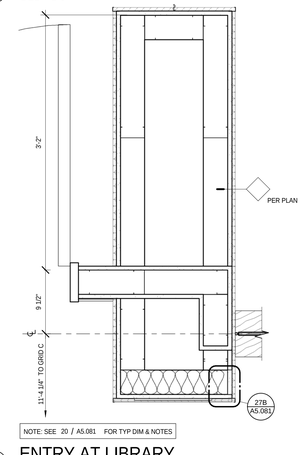

22 ENTRY AT LIBRARY
1 1/2" = 1'-0"

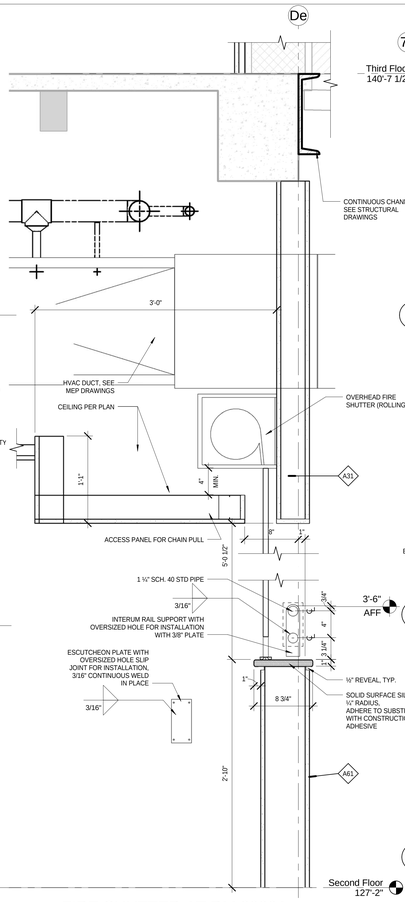

15 FIRE SHUTTER AT RM 2030A
1 1/2" = 1'-0"

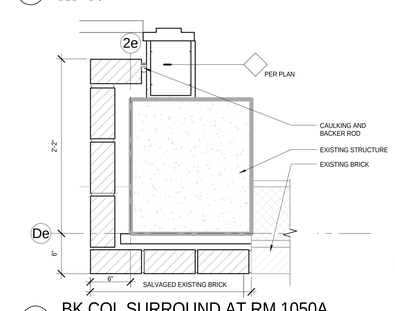

16 BK COL SURROUND AT RM 1050A
1 1/2" = 1'-0"

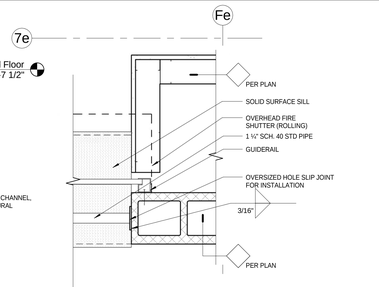

7 F.S. JAMB AT COMMONS_2ND FL
1 1/2" = 1'-0"

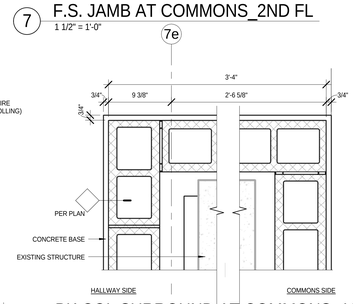

8 BK COL SURROUND AT COMMONS_1ST FL
1 1/2" = 1'-0"

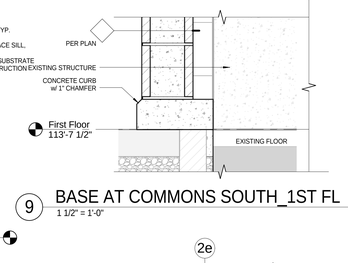

9 BASE AT COMMONS SOUTH_1ST FL
1 1/2" = 1'-0"

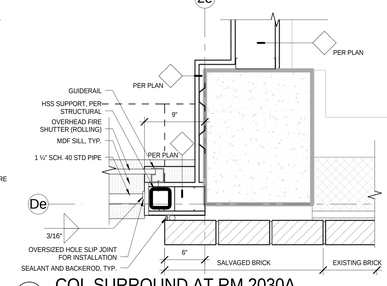

10 COL SURROUND AT RM 2030A
1 1/2" = 1'-0"

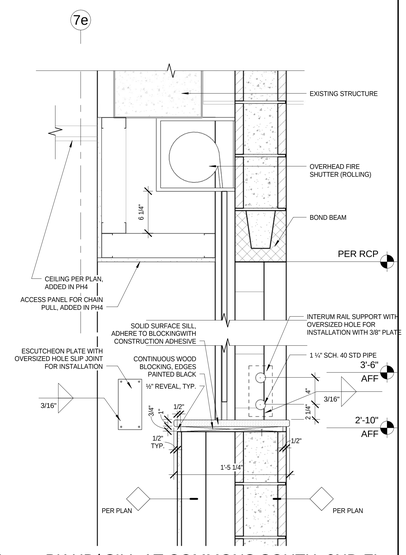

2 BK HD/ SILL AT COMMONS SOUTH_2ND FL
1 1/2" = 1'-0"

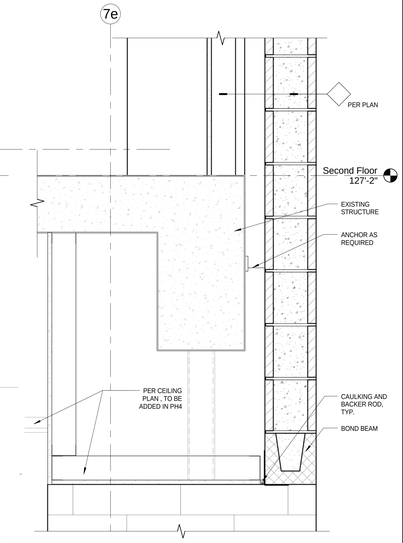

3 BK SOFFIT AT SOUTH COMMONS_1ST FL
1 1/2" = 1'-0"

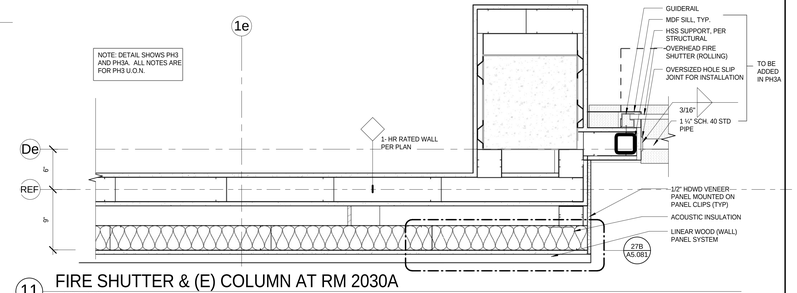

11 FIRE SHUTTER & (E) COLUMN AT RM 2030A
1 1/2" = 1'-0"

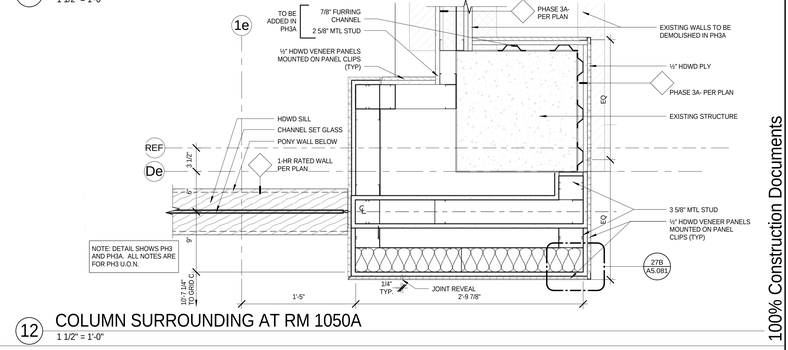

12 COLUMN SURROUNDING AT RM 1050A
1 1/2" = 1'-0"

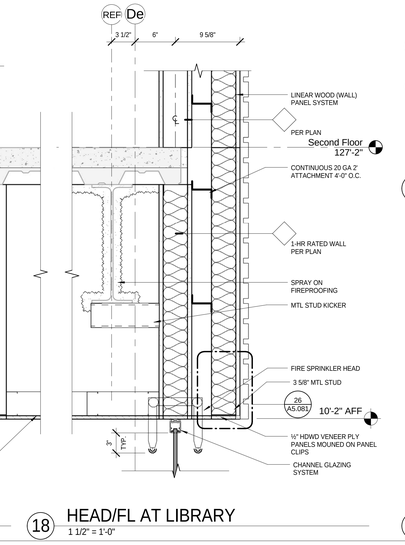

18 HEAD/FL AT LIBRARY
1 1/2" = 1'-0"

24 HEAD/FL AT LIBRARY ADJ TO DR
1 1/2" = 1'-0"

bassetti architects

71 Columbia Street, Suite 500
Seattle, Washington 98104
(206) 340 9500

ASSOCIATE ARCHITECT
AMUNDSEN ASSOCIATES LLC
212 E Second Street
Casper, WY 82601
(307) 234-9999

CIVIL ENGINEER
WLC ENGINEERING SURVEYING PLANNING
200 Pronghorn St.
Casper, WY 82601
(307) 266 2524

LANDSCAPE ARCHITECT
SWIFT COMPANY LLC
3131 Western Avenue Suite M423
Seattle, WA 98121
(206) 632 2038

STRUCTURAL ENGINEER
PCS STRUCTURAL SOLUTIONS
1250 Pacific Ave Suite 701
Tacoma, WA 98402
(253) 383-2797

MECHANICAL & ELECTRICAL ENGINEERS
WSP GROUP
600 University Street Suite 500
Seattle, WA 98101
(206) 342 9900

THEATER CONSULTANT
PLA DESIGNS INC.
6230 SW Zabaco Terrace
Aloha, OR 97007
(503) 642 2168

FOOD SERVICE CONSULTANT
JLR DESIGN GROUP
557 Roy Street Suite 175A
Seattle, WA 98109
(206) 625 0070

ACOUSTICAL & A/V CONSULTANT
SPARLING
4100 194th Street SW, Suite 400
Lynnwood, WA 98036
(206) 667 0555

CONSTRUCTION MANAGER AT RISK
AP WYOMING
1800 Carey Avenue, 4th Floor
Cheyenne, Wyoming 82001
(307) 426-4242

LICENSED ARCHITECT KEVIN BROSNAHAN C-2547 Date 11/20/14 STATE OF WYOMING

0" 1/2" 1" 2"

THIS DRAWING IS 30" X 48" USE THIS SCALE TO VERIFY CORRECT DRAWING SIZE

	REVISIONS	DATE

NATRONA COUNTY SCHOOL DISTRICT

Natrona County High School

930 SOUTH ELM STREET
CASPER WY 82601

JOB NO: 11855.00
ISSUE DATE: 11/20/2014
DRAWN BY: KES

INTERIOR DETAILS - GENERAL CONTRUCTION & OPENINGS

A5.081

100% Construction Documents

11/17/2014 3:54:37 PM

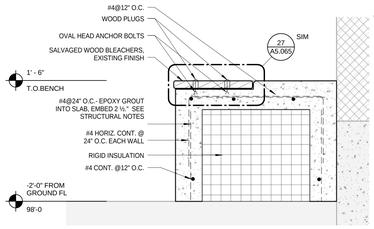

31 GYM - CONCRETE ENTRY BENCH
1 1/2" = 1'-0"

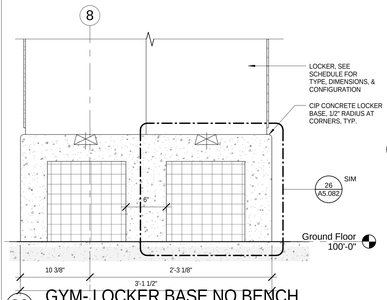

32 GYM- LOCKER BASE NO BENCH
1 1/2" = 1'-0"

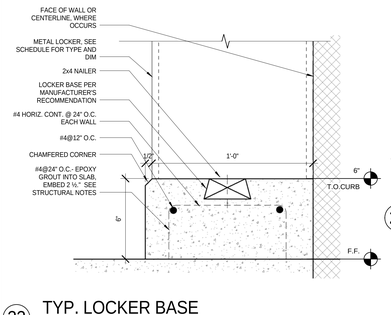

33 TYP. LOCKER BASE
3" = 1'-0"

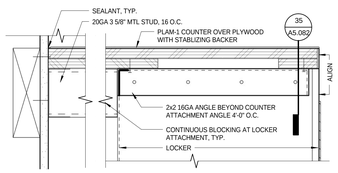

34 LOCKER COUNTER ATTACHMENT
3" = 1'-0"

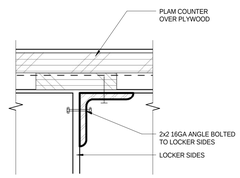

35 LOCKER COUNTER ATTACHMENT SIDES
6" = 1'-0"

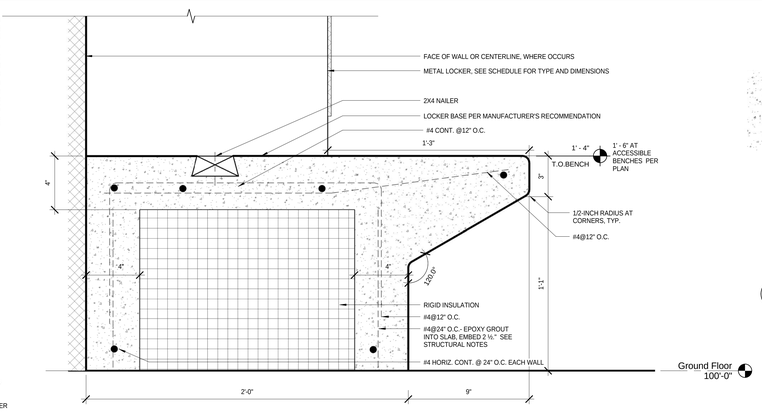

26 GYM- LOCKER BASE- DETAIL
3" = 1'-0"

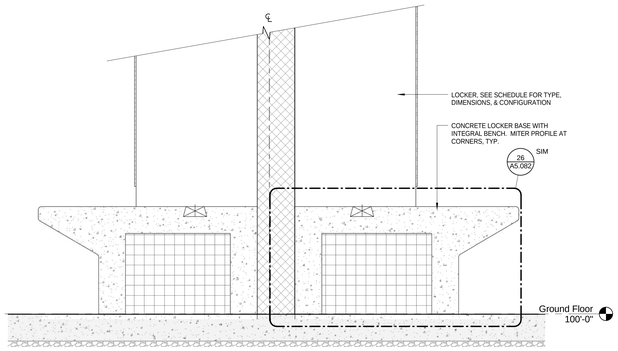

27 GYM - DOUBLE BASE AT FREE-STANDING LOCKERS
1 1/2" = 1'-0"

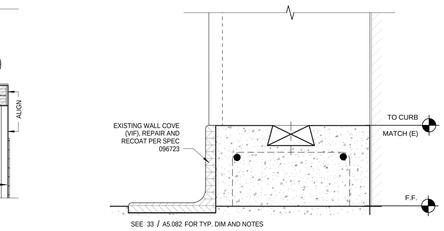

SEE 33 / A5.082 FOR TYP. DIM AND NOTES

28 TYP. LOCKER BASE AT (E) WALL COVE
3" = 1'-0"

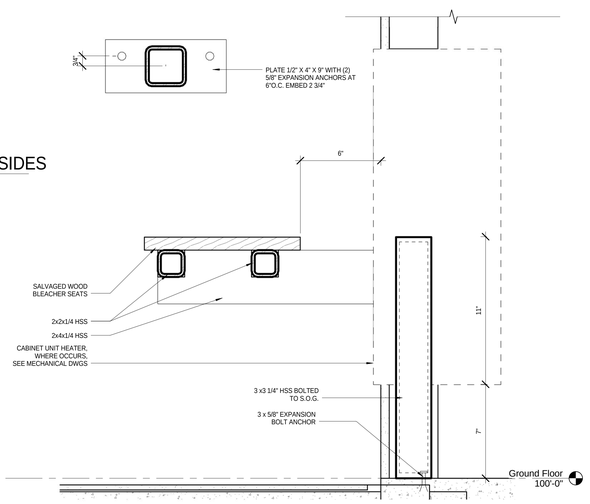

30 ENTRY BENCH SUPPORT WITH C.U.H.
3" = 1'-0"

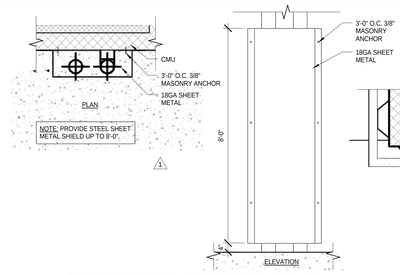

13 SHEET METAL PLUMBING WRAP
1/2" = 1'-0"

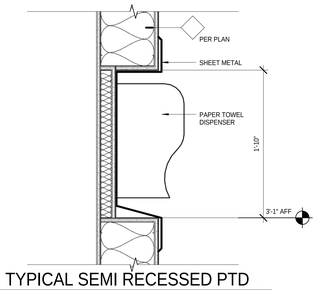

14 TYPICAL SEMI RECESSED PTD
1 1/2" = 1'-0"

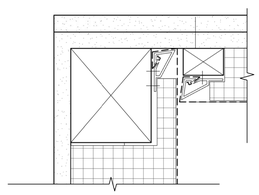

SEE 1 / A5.082 FOR TYP. NOTES

15 ACOUS PANEL INTERIOR CORNER
6" = 1'-0"

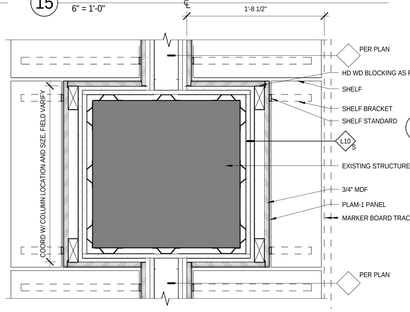

16 CASEWORK AT EXISTING COLUMN
1 1/2" = 1'-0"

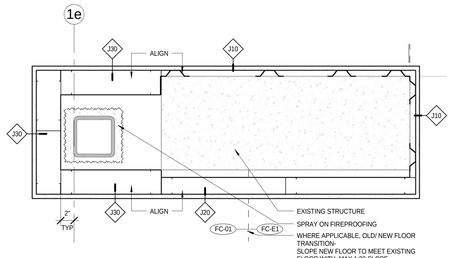

24 NEW/OLD COLUMN AND FLOOR TRANSITION
1 1/2" = 1'-0"

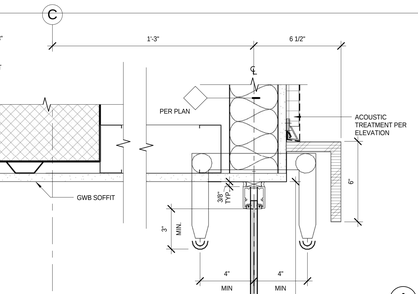

8 ACOUS PANELS AT CHANNEL SET GL HD
3" = 1'-0"

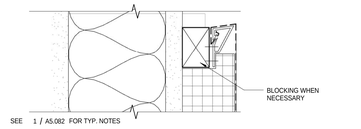

SEE 1 / A5.082 FOR TYP. NOTES

9 ACOUSTIC FABRIC PANEL AT TOP
6" = 1'-0"

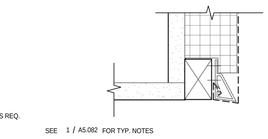

SEE 1 / A5.082 FOR TYP. NOTES

10 ACOUSTIC FABRIC PANEL AT SOFFIT
6" = 1'-0"

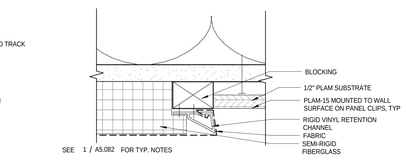

SEE 1 / A5.082 FOR TYP. NOTES

11 AFP AND P-LAM JOINT (PLAN)
6" = 1'-0"

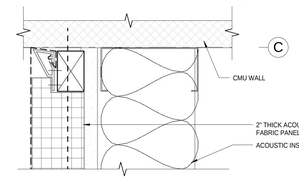

SEE 1 / A5.082 FOR TYP. NOTES

12A AFP AT CMU WALL (PLAN)
6" = 1'-0"

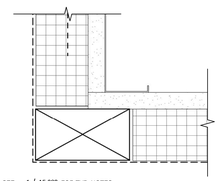

SEE 1 / A5.082 FOR TYP. NOTES

12B AFP JOINT- OUTSIDE CORNER
6" = 1'-0"

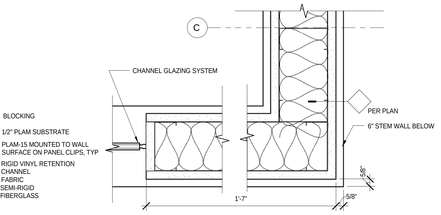

4 JAMB DETAIL
3" = 1'-0"

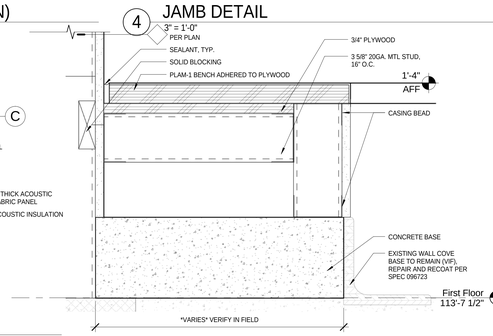

5 HALLWAY BENCH W/ EXISTING COVE
3" = 1'-0"

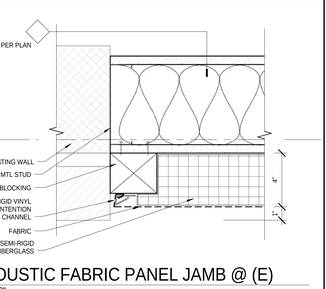

1 ACOUSTIC FABRIC PANEL JAMB @ (E)
3" = 1'-0"

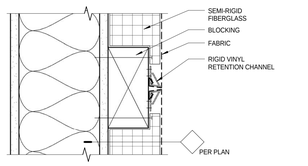

2 ACOUSTIC FABRIC PANEL SEAM
3" = 1'-0"

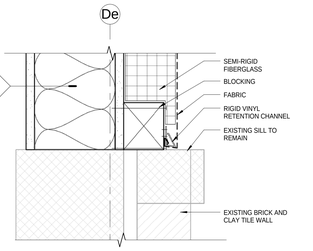

3 ACOUSTIC FABRIC PANEL SILL
3" = 1'-0"

bassetti architects

71 Columbia Street, Suite 500
Seattle, Washington 98104
(206) 340 9500

ASSOCIATE ARCHITECT
AMUNDSEN ASSOCIATES LLC
212 E Second Street
Casper, WY 82601
(307) 234-9999

CIVIL ENGINEER
WLC ENGINEERING SURVEYING PLANNING
200 Pronghorn St.
Casper, WY 82601
(307) 266 2524

LANDSCAPE ARCHITECT
SWIFT COMPANY LLC
3131 Western Avenue Suite M423
Seattle, WA 98121
(206) 632 2038

STRUCTURAL ENGINEER
PCS STRUCTURAL SOLUTIONS
1250 Pacific Ave Suite 701
Tacoma, WA 98402
(253) 383-2797

MECHANICAL & ELECTRICAL ENGINEERS
WSP GROUP
600 University Street Suite 500
Seattle, WA 98101
(206) 342 9900

THEATER CONSULTANT
PLA DESIGNS INC.
6230 SW Zabaco Terrace
Aloha, OR 97007
(503) 642 2168

FOOD SERVICE CONSULTANT
JLR DESIGN GROUP
557 Roy Street Suite 175A
Seattle, WA 98109
(206) 625 0070

ACOUSTICAL & A/V CONSULTANT
SPARLING
4100 194th Street SW, Suite 400
Lynnwood, WA 98036
(206) 667 0555

CONSTRUCTION MANAGER AT RISK
AP WYOMING
1800 Carey Avenue, 4th Floor
Cheyenne, Wyoming 82001
(307) 426-4242

LICENSED ARCHITECT KEVIN BROCKETT C-2547 Date 11/20/14 STATE OF WYOMING

0" 1/2" 1" 2"

THIS DRAWING IS 30" X 48" USE THIS SCALE TO VERIFY CORRECT DRAWING SIZE

1	95% CD-ADDENDUM NO.4	06/27/2014
Δ	REVISIONS	DATE

NATRONA COUNTY SCHOOL DISTRICT

Natrona County High School

930 SOUTH ELM STREET
CASPER WY 82601

JOB NO: 11855.00
ISSUE DATE: 11/20/2014
DRAWN BY: KES

100% Construction Documents

INTERIOR DETAILS - GENERAL CONSTRUCTION & OPENINGS

A5.082

11/17/2014 3:55:34 PM

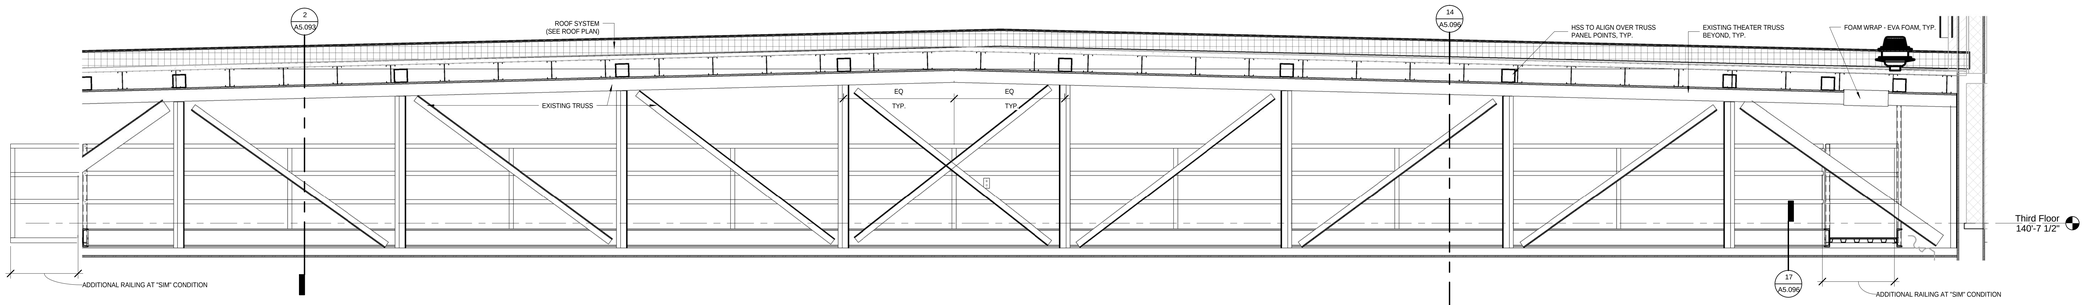

1 PH4_WEST HOUSE CATWALK ELEVATION
1/2" = 1'-0"

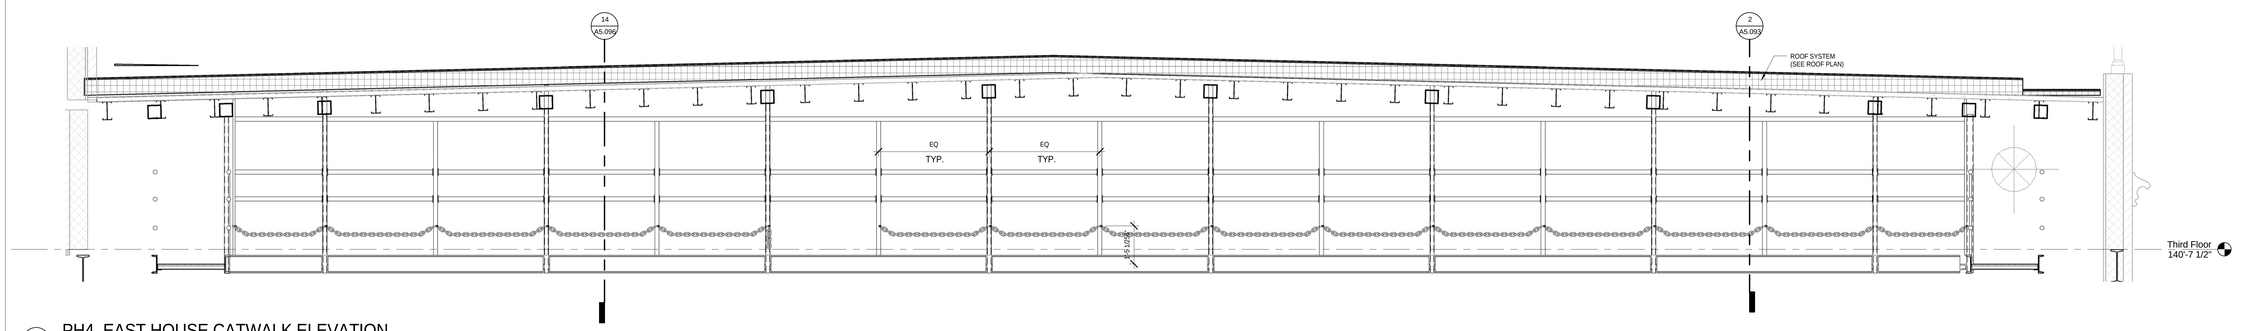

2 PH4_EAST HOUSE CATWALK ELEVATION
1/2" = 1'-0"

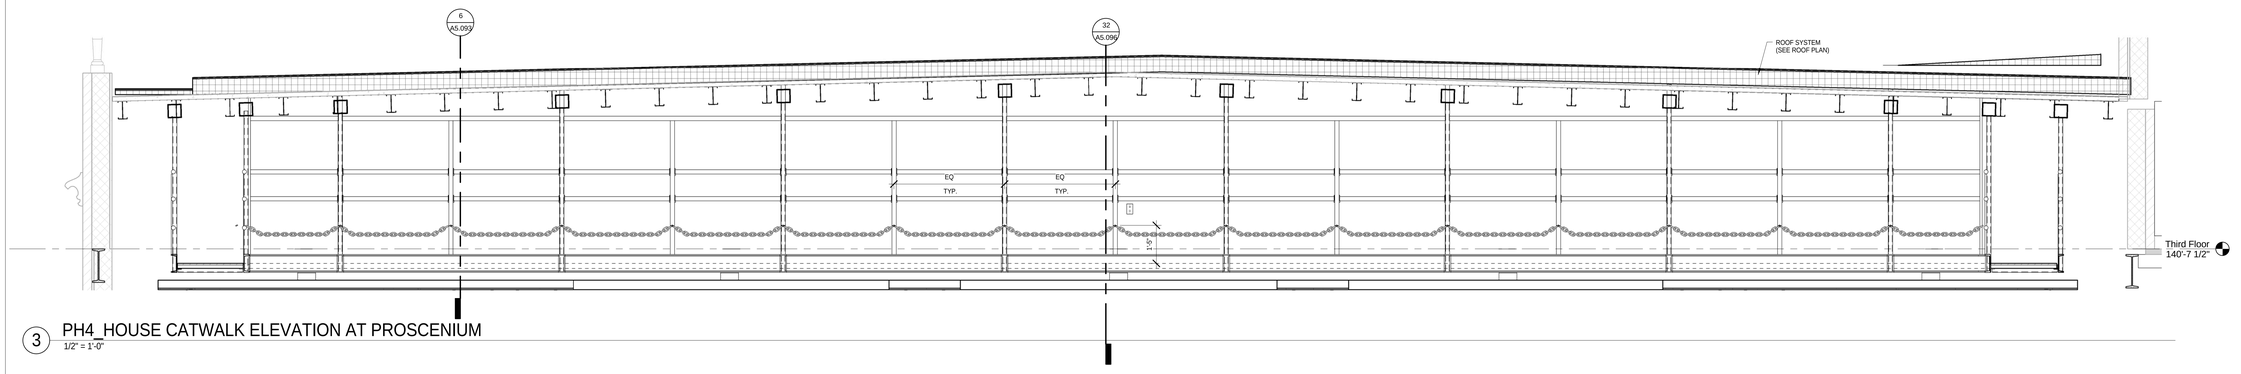

3 PH4_HOUSE CATWALK ELEVATION AT PROSCENIUM
1/2" = 1'-0"

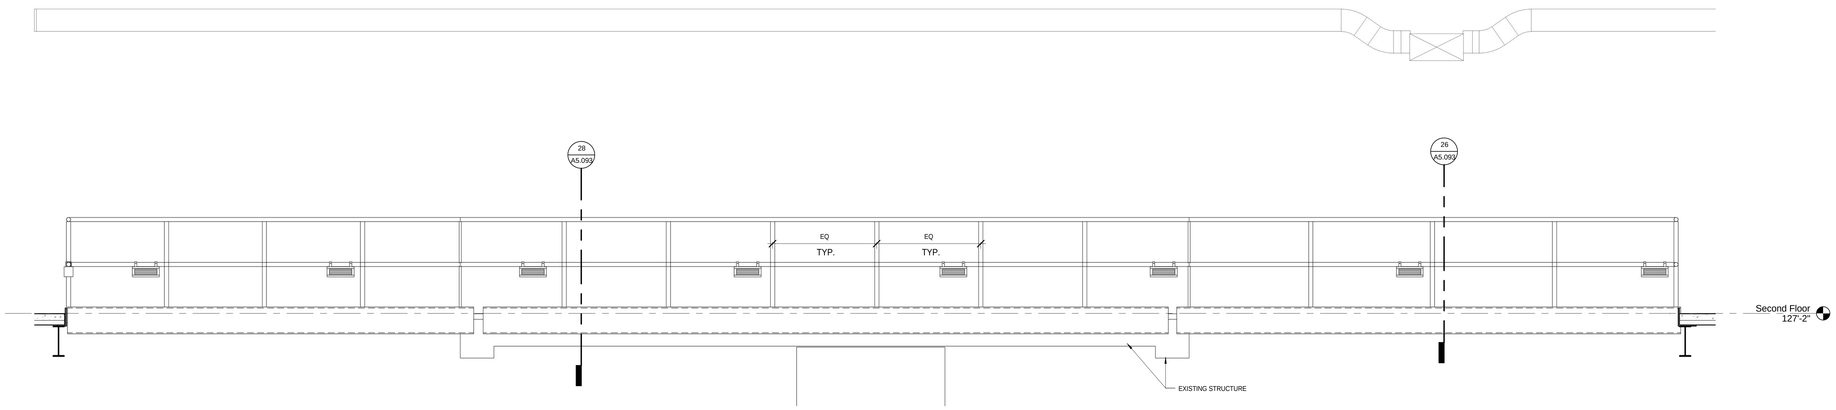

4 PH4_UPSTAGE CROSSOVER MID GALLERY ELEVATION
1/2" = 1'-0"

11/17/2014 3:56:05 PM

bassetti architects
71 Columbia Street, Suite 500
Seattle, Washington 98104
(206) 340 9500

ASSOCIATE ARCHITECT
AMUNDSEN ASSOCIATES LLC
212 E Second Street
Casper, WY 82601
(307) 234-9999

CIVIL ENGINEER
WLC ENGINEERING SURVEYING PLANNING
200 Pronghorn St.
Casper, WY 82601
(307) 266 2524

LANDSCAPE ARCHITECT
SWIFT COMPANY LLC
3131 Western Avenue Suite M423
Seattle, WA 98121
(206) 632 2038

STRUCTURAL ENGINEER
PCS STRUCTURAL SOLUTIONS
1250 Pacific Ave Suite 701
Tacoma, WA 98402
(253) 383-2797

MECHANICAL & ELECTRICAL ENGINEERS
WSP GROUP
600 University Street Suite 500
Seattle, WA 98101
(206) 342 9900

THEATER CONSULTANT
PLA DESIGNS INC.
6230 SW Zabaco Terrace
Aloha, OR 97007
(503) 642 2168

FOOD SERVICE CONSULTANT
JLR DESIGN GROUP
557 Roy Street Suite 175A
Seattle, WA 98109
(206) 625 0070

ACOUSTICAL & A/V CONSULTANT
SPARLING
4100 194th Street SW, Suite 400
Lynnwood, WA 98036
(206) 667 0555

CONSTRUCTION MANAGER AT RISK
AP WYOMING
1800 Carey Avenue, 4th Floor
Cheyenne, Wyoming 82001
(307) 426-4242

LICENSED ARCHITECT
KEVIN BROOKS
C-2547
Date: 11/20/14
STATE OF WYOMING

0" 1/2" 1" 2"
THIS DRAWING IS 36" X 48"
USE THIS SCALE TO VERIFY
CORRECT DRAWING SIZE

	REVISIONS	DATE

NATRONA COUNTY SCHOOL DISTRICT

Natrona County High School

930 SOUTH ELM STREET
CASPER WY 82601

JOB NO.: 11855.00
ISSUE DATE: 11/20/2014
DRAWN BY: KAW

INTERIOR DETAILS - PH4 THEATER - CIRCULATION

A5.091

100% Construction Documents

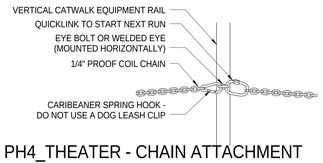

31 PH4_THEATER - CHAIN ATTACHMENT DETAIL
1 1/2" = 1'-0"

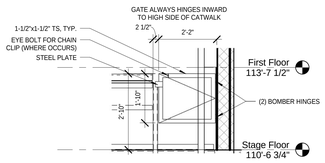

25 PH4_THEATER - SWING GATE DETAIL
1/2" = 1'-0"

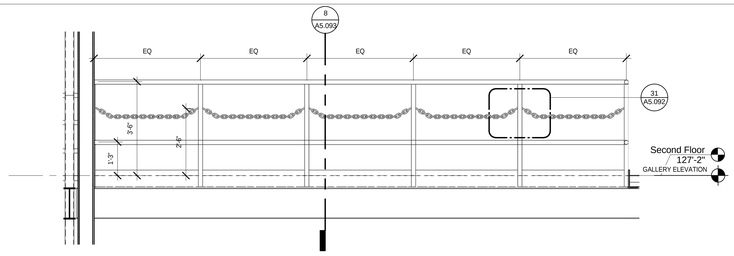

19 PH4_MID LEVEL LOADING GALLERY, OFFSTAGE SIDE ELEVATION
1/2" = 1'-0"

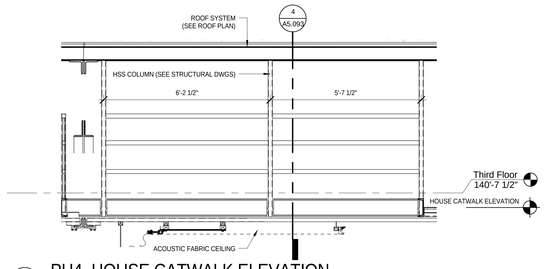

7 PH4_HOUSE CATWALK ELEVATION
1/2" = 1'-0"

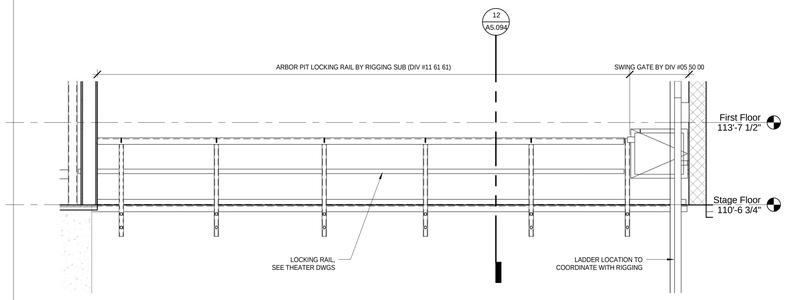

33 PH4_ARBOR PIT LOCKING RAIL ELEVATION
1/2" = 1'-0"

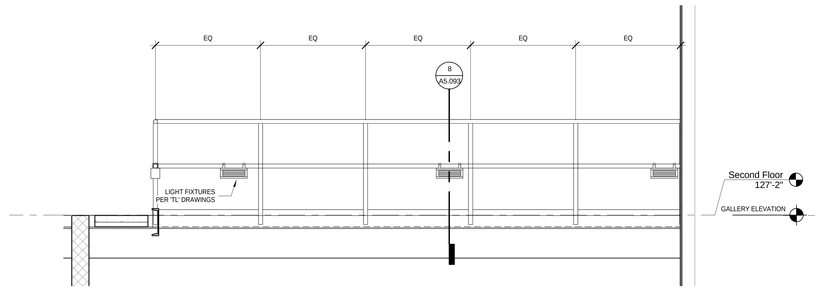

21 PH4_MID LEVEL LOADING GALLERY, ONSTAGE SIDE ELEVATION
1/2" = 1'-0"

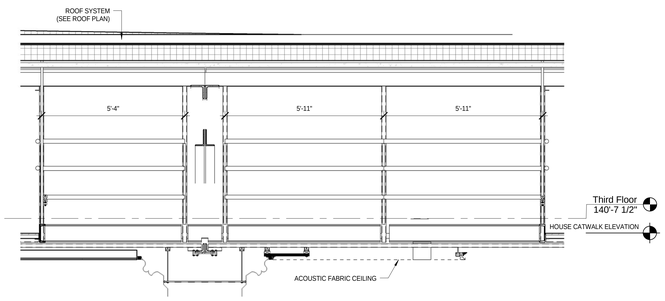

9 PH4_HOUSE CATWALK ELEVATION
1/2" = 1'-0"

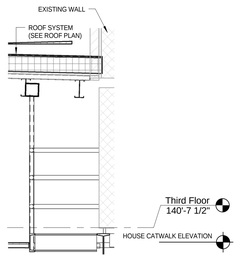

28 PH4_HOUSE CATWALK ELEVATION
1/2" = 1'-0"

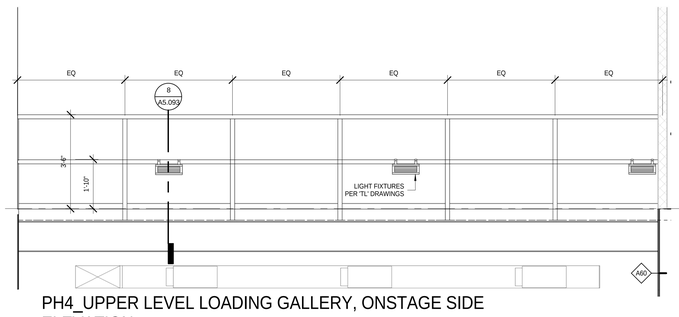

22 PH4_UPPER LEVEL LOADING GALLERY, ONSTAGE SIDE ELEVATION
1/2" = 1'-0"

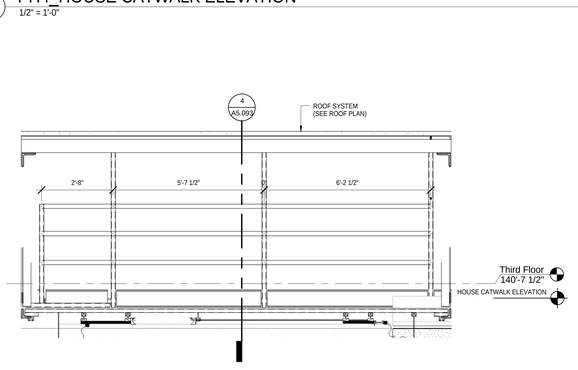

10 PH4_HOUSE CATWALK ELEVATION
1/2" = 1'-0"

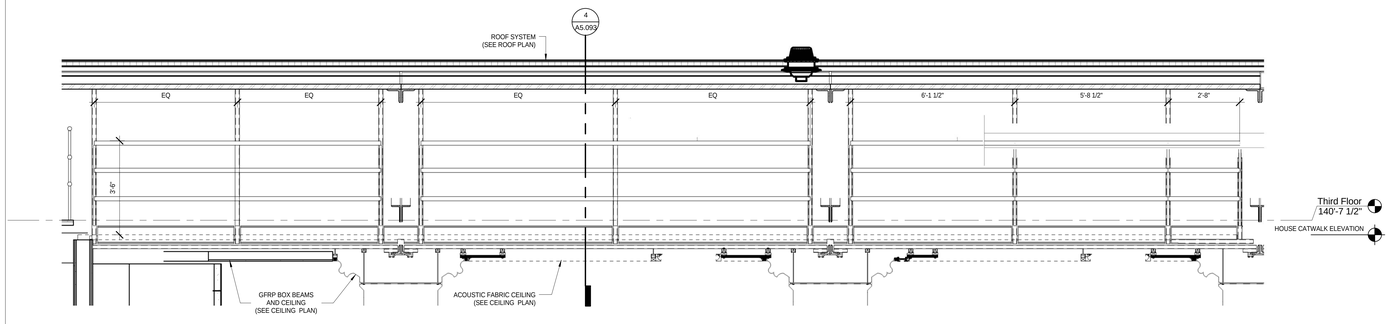

35 PH4_HOUSE CATWALK ELEVATION
1/2" = 1'-0"

bassetti architects
71 Columbia Street, Suite 500
Seattle, Washington 98104
(206) 340 9500

ASSOCIATE ARCHITECT
AMUNDSEN ASSOCIATES LLC
212 E Second Street
Casper, WY 82601
(307) 234-9999

CIVIL ENGINEER
WLC ENGINEERING SURVEYING PLANNING
200 Pronghorn St.
Casper, WY 82601
(307) 266 2524

LANDSCAPE ARCHITECT
SWIFT COMPANY LLC
3131 Western Avenue Suite M423
Seattle, WA 98121
(206) 632 2038

STRUCTURAL ENGINEER
PCS STRUCTURAL SOLUTIONS
1250 Pacific Ave Suite 701
Tacoma, WA 98402
(253) 383-2797

MECHANICAL & ELECTRICAL ENGINEERS
WSP GROUP
600 University Street Suite 500
Seattle, WA 98101
(206) 342 9900

THEATER CONSULTANT
PLA DESIGNS INC.
6230 SW Zabaco Terrace
Aloha, OR 97007
(503) 642 2168

FOOD SERVICE CONSULTANT
JLR DESIGN GROUP
557 Roy Street Suite 175A
Seattle, WA 98109
(206) 625 0070

ACOUSTICAL & A/V CONSULTANT
SPARLING
4100 194th Street SW, Suite 400
Lynnwood, WA 98036
(206) 667 0555

CONSTRUCTION MANAGER AT RISK
AP WYOMING
1800 Carey Avenue, 4th Floor
Cheyenne, Wyoming 82001
(307) 426-4242

LICENSED ARCHITECT C-2547 MARVIN BROCKMAN STATE OF WYOMING
Date 11/20/14

THIS DRAWING IS 36" X 48"
USE THIS SCALE TO VERIFY CORRECT DRAWING SIZE

#	REVISIONS	DATE

NATRONA COUNTY SCHOOL DISTRICT

Natrona County High School

930 SOUTH ELM STREET
CASPER WY 82601

JOB NO: 11855.00
ISSUE DATE: 11/20/2014
DRAWN BY: KAW

100% Construction Documents

INTERIOR DETAILS - PH4 THEATER - CIRCULATION

A5.092

11/17/2014 3:56:45 PM

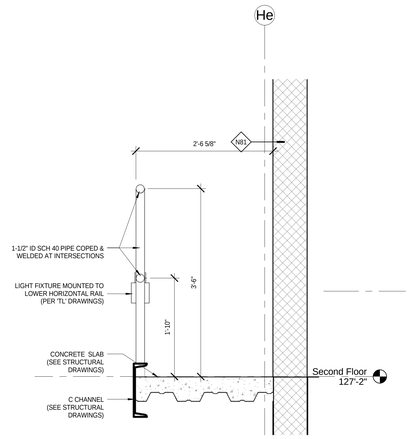

26 PH4_MID-LEVEL GALLERY SECTION
1" = 1'-0"

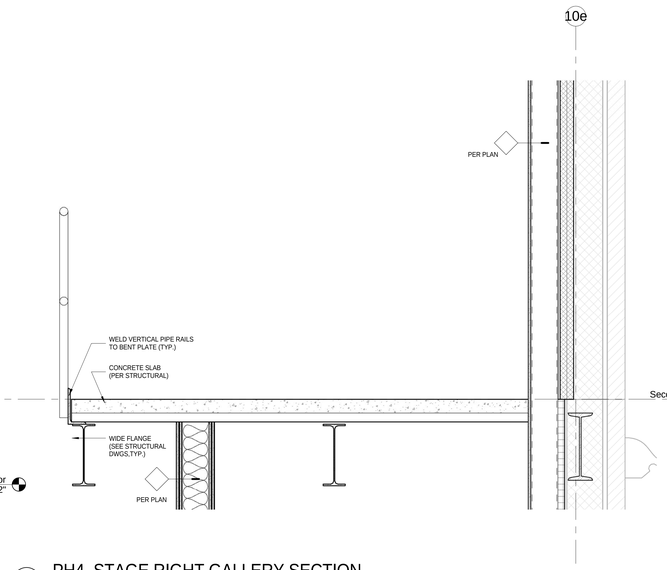

20 PH4_STAGE RIGHT GALLERY SECTION
1" = 1'-0"

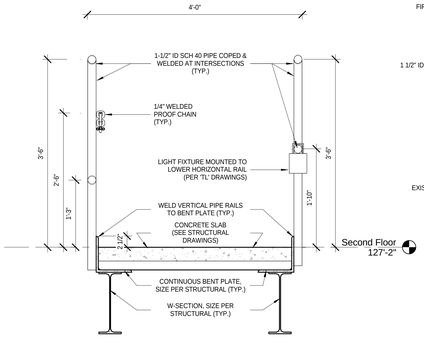

8 PH4_MID LEVEL LOADING GALLERY SECTION
1" = 1'-0"

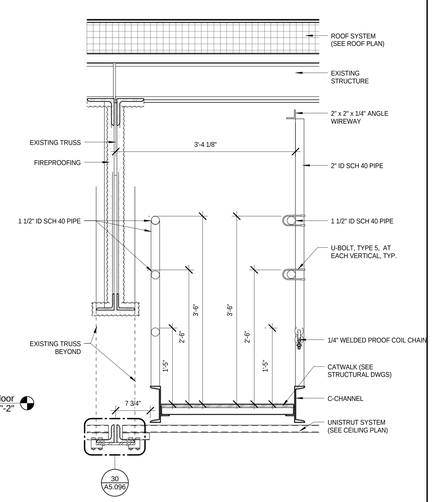

2 PH4_HOUSE CATWALK SECTION
1" = 1'-0"

28 PH4_MID-LEVEL GALLERY SECTION AT EXISTING SLAB
1" = 1'-0"

22 PH4_HOUSE RIGHT CATWALK
1" = 1'-0"

10 PH4_HOUSE RIGHT CATWALK SECTION
1" = 1'-0"

4 PH4_HOUSE CATWALK SECTION
1" = 1'-0"

24 PH4_THEATER - STEP AT UPPER LEVEL GALLERY PLAN
3" = 1'-0"

12 PH4_THEATER - STEP AT UPPER LEVEL GALLERY
3" = 1'-0"

6 PH4_HOUSE CATWALK SECTION
1" = 1'-0"

100% Construction Documents

11/17/2014 3:57:22 PM

bassetti architects

71 Columbia Street, Suite 500
Seattle, Washington 98104
(206) 340 9500

ASSOCIATE ARCHITECT
AMUNDSEN ASSOCIATES LLC
212 E Second Street
Casper, WY 82601
(307) 234-9999

CIVIL ENGINEER
WLC ENGINEERING SURVEYING PLANNING
200 Pronghorn St.
Casper, WY 82601
(307) 266 2524

LANDSCAPE ARCHITECT
SWIFT COMPANY LLC
3131 Western Avenue Suite M423
Seattle, WA 98121
(206) 632 2038

STRUCTURAL ENGINEER
PCS STRUCTURAL SOLUTIONS
1250 Pacific Ave Suite 701
Tacoma, WA 98402
(253) 383-2797

MECHANICAL & ELECTRICAL ENGINEERS
WSP GROUP
600 University Street Suite 500
Seattle, WA 98101
(206) 342 9900

THEATER CONSULTANT
PLA DESIGNS INC.
6230 SW Zabaco Terrace
Aloha, OR 97007
(503) 642 2168

FOOD SERVICE CONSULTANT
JLR DESIGN GROUP
557 Roy Street Suite 175A
Seattle, WA 98109
(206) 625 0070

ACOUSTICAL & A/V CONSULTANT
SPARLING
4100 194th Street SW, Suite 400
Lynnwood, WA 98036
(206) 667 0555

CONSTRUCTION MANAGER AT RISK
AP WYOMING
1800 Carey Avenue, 4th Floor
Cheyenne, Wyoming 82001
(307) 426-4242

LICENSED ARCHITECT
C-2547
KEVIN BROCKMAN
Date 11/20/14
STATE OF WYOMING

0 1/2" 1" 2"
THIS DRAWING IS 36" X 48"
USE THIS SCALE TO VERIFY
CORRECT DRAWING SIZE

#	REVISIONS	DATE

NATRONA COUNTY SCHOOL DISTRICT

Natrona County High School

930 SOUTH ELM STREET
CASPER WY 82601

JOB NO: 11855.00
ISSUE DATE: 11/20/2014
DRAWN BY: KAW

INTERIOR DETAILS - PH4 THEATER - CIRCULATION

A5.093

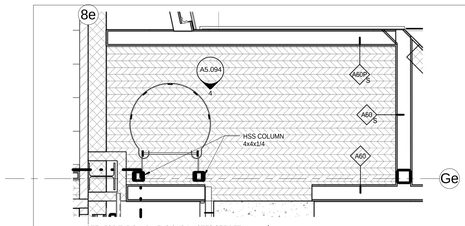

NOTE: FOR TYPICAL DIMENSIONS & NOTES SEE DETAIL 27 / A5.094

31 PH4_HOUSE LADDERS - STAGE LEFT - FIRST FL
1/2" = 1'-0"

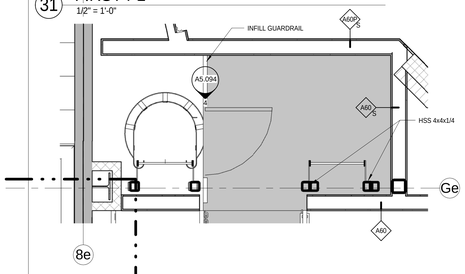

32 PH4_HOUSE LADDERS - STAGE LEFT - SECOND FL
1/2" = 1'-0"

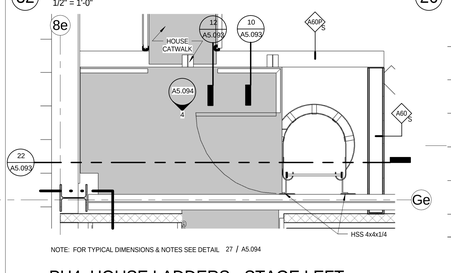

NOTE: FOR TYPICAL DIMENSIONS & NOTES SEE DETAIL 27 / A5.094

33 PH4_HOUSE LADDERS - STAGE LEFT - THIRD FL
1/2" = 1'-0"

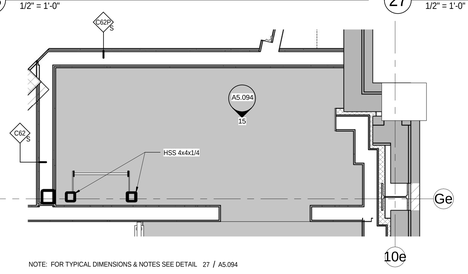

NOTE: FOR TYPICAL DIMENSIONS & NOTES SEE DETAIL 27 / A5.094

34 PH4_HOUSE LADDERS - STAGE RIGHT - SECOND FL
1/2" = 1'-0"

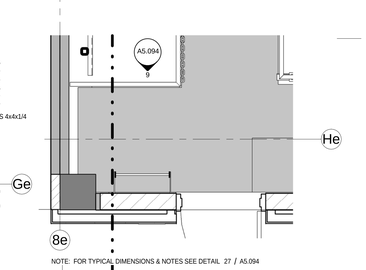

NOTE: FOR TYPICAL DIMENSIONS & NOTES SEE DETAIL 27 / A5.094

26 PH4_BACK OF HOUSE LADDERS - STAGE LEFT REAR - SECOND FL
1/2" = 1'-0"

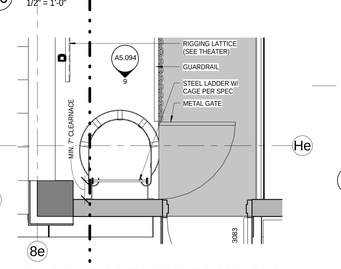

27 PH4_BACK OF HOUSE LADDERS - STAGE LEFT REAR - THIRD FL
1/2" = 1'-0"

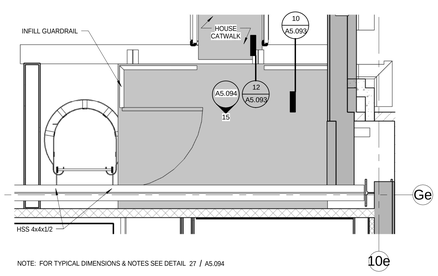

NOTE: FOR TYPICAL DIMENSIONS & NOTES SEE DETAIL 27 / A5.094

28 PH4_HOUSE LADDERS - STAGE RIGHT - THIRD FL
1/2" = 1'-0"

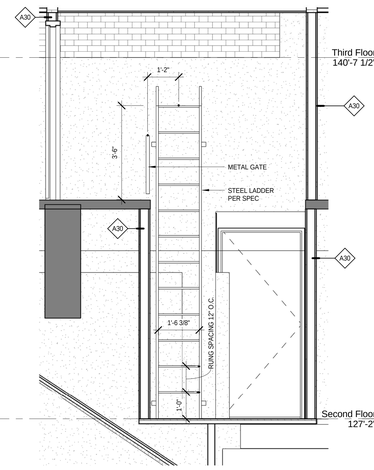

21 PH4_2084A FOLLOW SPOT HATCH SECTION
1/2" = 1'-0"

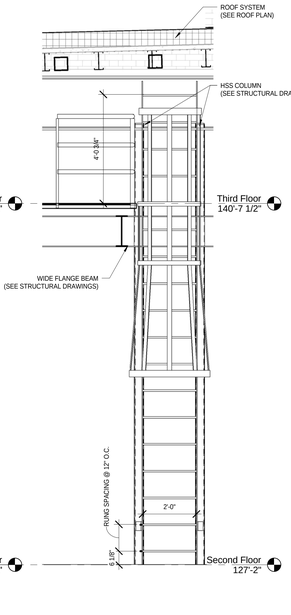

15 PH4_BACK OF HOUSE LADDERS - STAGE RIGHT
1/2" = 1'-0"

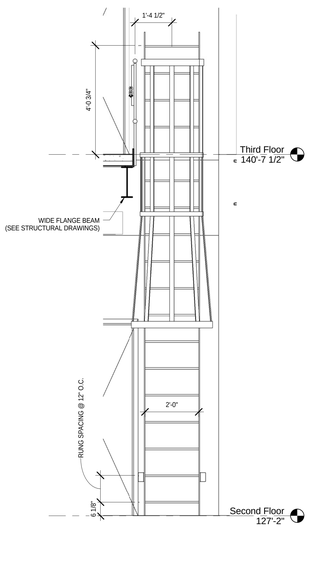

9 PH4_BACK OF HOUSE LADDERS - STAGE LEFT REAR
1/2" = 1'-0"

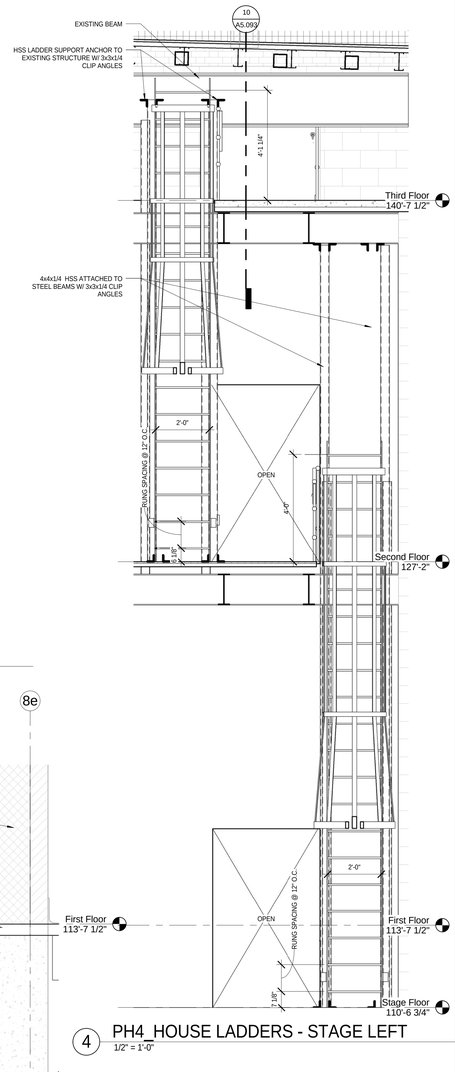

4 PH4_HOUSE LADDERS - STAGE LEFT
1/2" = 1'-0"

16 PH4_2306A FOLLOW SPOT STAIR
1/2" = 1'-0"

12 PH4_THEATER - ARBOR PIT SECTION
1" = 1'-0"

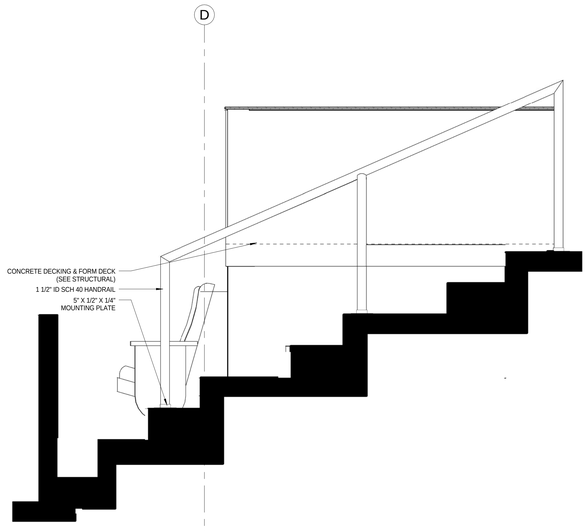

36 PH4_2084A FOLLOW SPOT STAIR SECTION
1" = 1'-0"

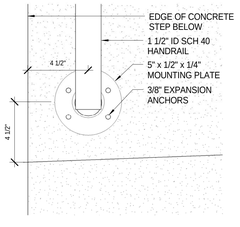

23 PH4_2084A FOLLOW SPOT-RAILING MOUNTING PLATE
3" = 1'-0"

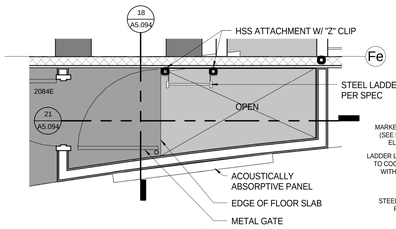

17 PH4_2084A FOLLOW SPOT HATCH PLAN
1/2" = 1'-0"

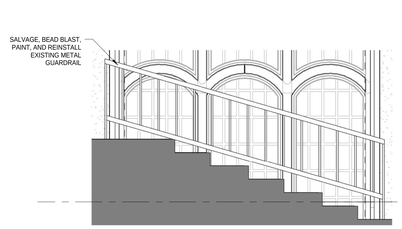

24 PH4_THEATER - EXISTING GUARDRAIL AT BALCONY WINDOW
1/2" = 1'-0"

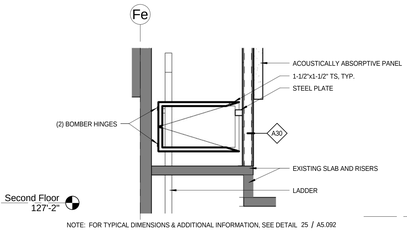

NOTE: FOR TYPICAL DIMENSIONS & ADDITIONAL INFORMATION, SEE DETAIL 25 / A5.092

18 PH4_2084A FOLLOW SPOT HATCH GATE SECTION
1/2" = 1'-0"

bassetti architects

71 Columbia Street, Suite 500
Seattle, Washington 98104
(206) 340 9500

ASSOCIATE ARCHITECT
AMUNDSEN ASSOCIATES LLC
212 E Second Street
Casper, WY 82601
(307) 234-9999

CIVIL ENGINEER
WLC ENGINEERING SURVEYING PLANNING
200 Pronghorn St.
Casper, WY 82601
(307) 266 2524

LANDSCAPE ARCHITECT
SWIFT COMPANY LLC
3131 Western Avenue Suite M423
Seattle, WA 98121
(206) 632 2038

STRUCTURAL ENGINEER
PCS STRUCTURAL SOLUTIONS
1250 Pacific Ave Suite 701
Tacoma, WA 98402
(253) 383-2797

MECHANICAL & ELECTRICAL ENGINEERS
WSP GROUP
600 University Street Suite 500
Seattle, WA 98101
(206) 342 9900

THEATER CONSULTANT
PLA DESIGNS INC.
6230 SW Zabaco Terrace
Aloha, OR 97007
(503) 642 2168

FOOD SERVICE CONSULTANT
JLR DESIGN GROUP
557 Roy Street Suite 175A
Seattle, WA 98109
(206) 625 0070

ACOUSTICAL & A/V CONSULTANT
SPARLING
4100 194th Street SW, Suite 400
Lynnwood, WA 98036
(206) 667 0555

CONSTRUCTION MANAGER AT RISK
AP WYOMING
1800 Carey Avenue, 4th Floor
Cheyenne, Wyoming 82001
(307) 426-4242

LICENSED ARCHITECT
C-2547
KELVIN BROCKETT
Date: 11/21/14
STATE OF WYOMING

0" 1/2" 1" 2"
THIS DRAWING IS 36" X 48"
USE THIS SCALE TO VERIFY
CORRECT DRAWING SIZE

	REVISIONS	DATE

NATRONA COUNTY SCHOOL DISTRICT

Natrona County High School

930 SOUTH ELM STREET
CASPER WY 82601

JOB NO.: 11855.00
ISSUE DATE: 11/20/2014
DRAWN BY: KAW

INTERIOR DETAILS - PH4 THEATER - CIRCULATION

A5.094

100% Construction Documents

11/17/2014 3:58:26 PM

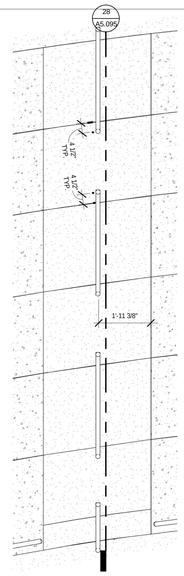

PH4_THEATER - RAILING AT TIERED SEATING AISLE PLAN

2 1/2" = 1'-0"

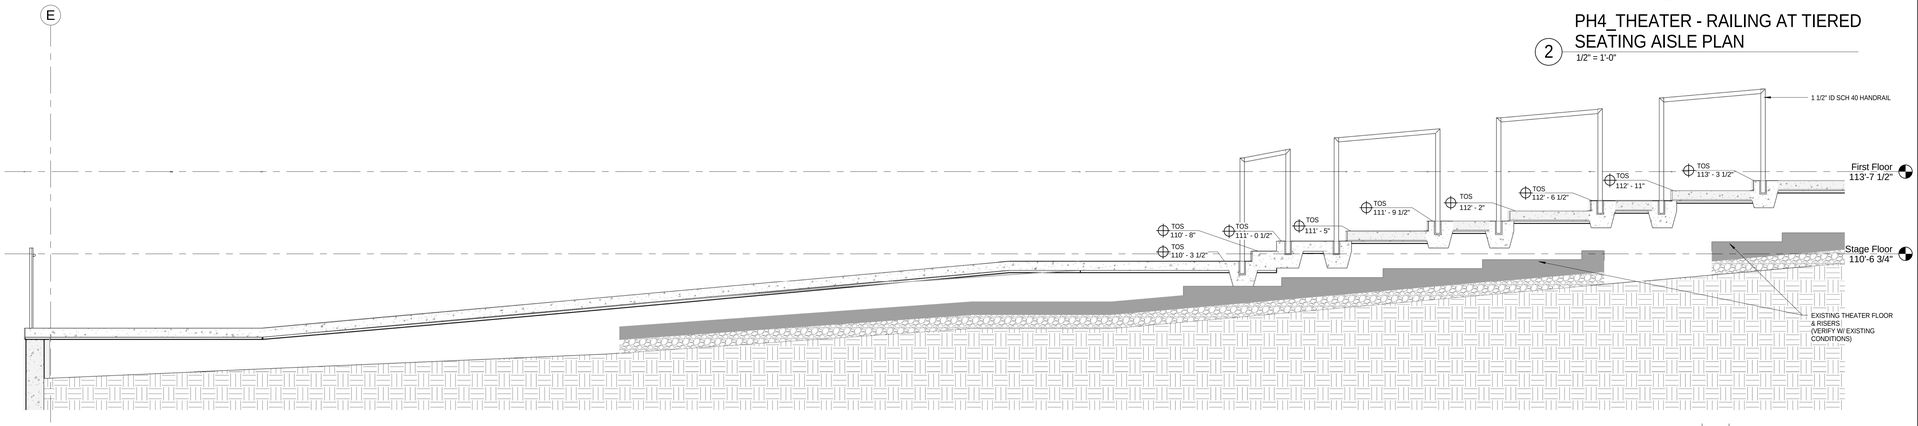

PH4_THEATER - RAILING AT TIERED SEATING AISLE ELEVATION

28 1/2" = 1'-0"

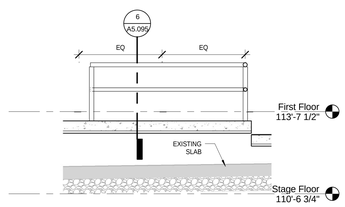

PH6_THEATER ELEVATION AT ENTRY RAILING

10 1/2" = 1'-0"

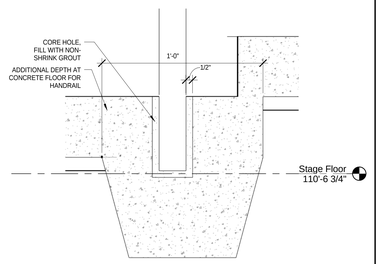

PH4_THEATER - END CONDITION AT RAILING

4 3" = 1'-0"

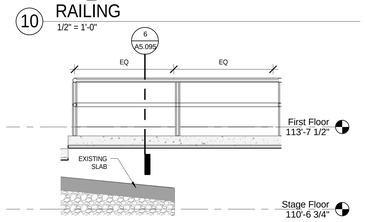

PH4_THEATER ELEVATION AT ENTRY SIDE RAILING

11 1/2" = 1'-0"

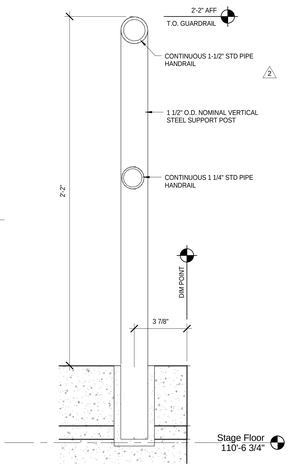

PH4_THEATER - SECTION AT TIERED SEATING GUARDRAIL

6 3" = 1'-0"

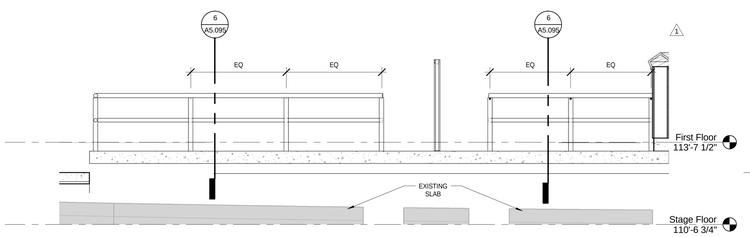

PH4_THEATER ELEVATION AT REAR SEATING RAILING

18 1/2" = 1'-0"

bassetti architects

71 Columbia Street, Suite 500
Seattle, Washington 98104
(206) 340 9500

ASSOCIATE ARCHITECT
AMUNDSEN ASSOCIATES LLC
212 E Second Street
Casper, WY 82601
(307) 234-9999

CIVIL ENGINEER
WLC ENGINEERING SURVEYING PLANNING
200 Pronghorn St.
Casper, WY 82601
(307) 266 2524

LANDSCAPE ARCHITECT
SWIFT COMPANY LLC
3131 Western Avenue Suite M423
Seattle, WA 98121
(206) 632 2038

STRUCTURAL ENGINEER
PCS STRUCTURAL SOLUTIONS
1250 Pacific Ave Suite 701
Tacoma, WA 98402
(253) 383-2797

MECHANICAL & ELECTRICAL ENGINEERS
WSP GROUP
600 University Street Suite 500
Seattle, WA 98101
(206) 342 9900

THEATER CONSULTANT
PLA DESIGNS INC.
6230 SW Zabaco Terrace
Aloha, OR 97007
(503) 642 2168

FOOD SERVICE CONSULTANT
JLR DESIGN GROUP
557 Roy Street Suite 175A
Seattle, WA 98109
(206) 625 0070

ACOUSTICAL & A/V CONSULTANT
SPARLING
4100 194th Street SW, Suite 400
Lynnwood, WA 98036
(206) 667 0555

CONSTRUCTION MANAGER AT RISK
AP WYOMING
1800 Carey Avenue, 4th Floor
Cheyenne, Wyoming 82001
(307) 426-4242

LICENSED ARCHITECT
C-2547
KEVIN BROOKS
Date 11/20/14
STATE OF WYOMING

0" 1/2" 1" 2"

THIS DRAWING IS 36" X 48"
USE THIS SCALE TO VERIFY
CORRECT DRAWING SIZE

2	95% CD-ADDENDUM NO.5	07/03/2014
1	95% CD-ADDENDUM NO.4	06/27/2014
Δ	REVISIONS	DATE

NATRONA COUNTY SCHOOL DISTRICT

Natrona County High School

930 SOUTH ELM STREET
CASPER WY 82601

JOB NO: 11855.00
ISSUE DATE: 11/20/2014
DRAWN BY: KW

INTERIOR DETAILS - PH4 THEATER - CIRCULATION

A5.095

100% Construction Documents

11/17/2014 3:59:02 PM

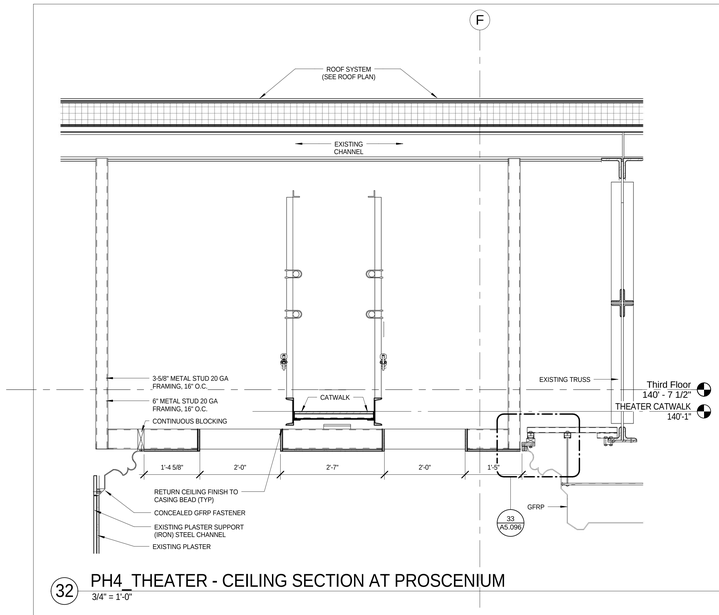

32 PH4_THEATER - CEILING SECTION AT PROSCENIUM
3/4" = 1'-0"

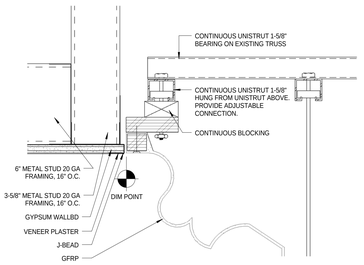

33 PH4_THEATER - GWB & GFRP TRANSITION
3" = 1'-0"

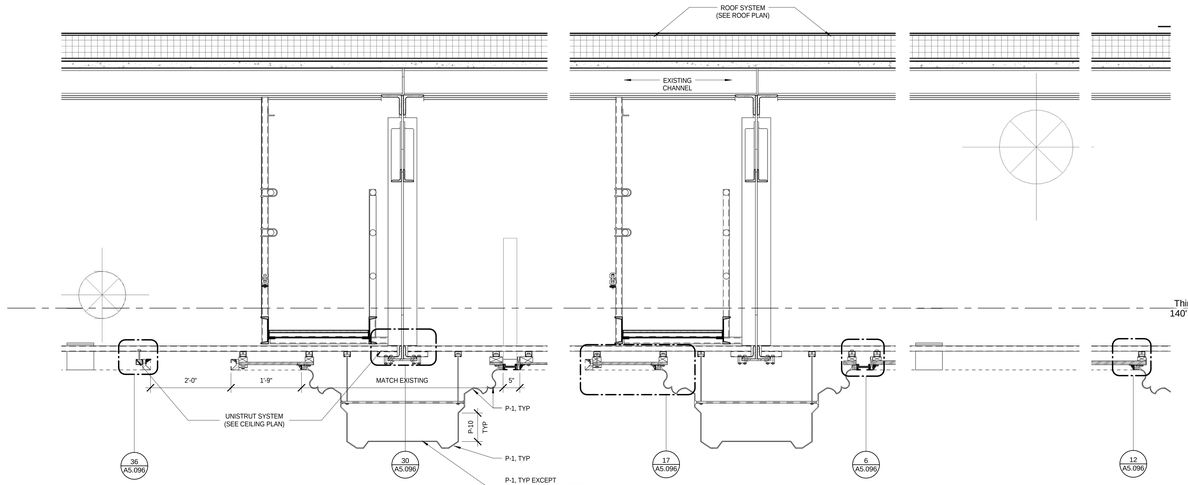

14 PH4_THEATER - SECTION THRU FABRIC CEILING
3/4" = 1'-0"

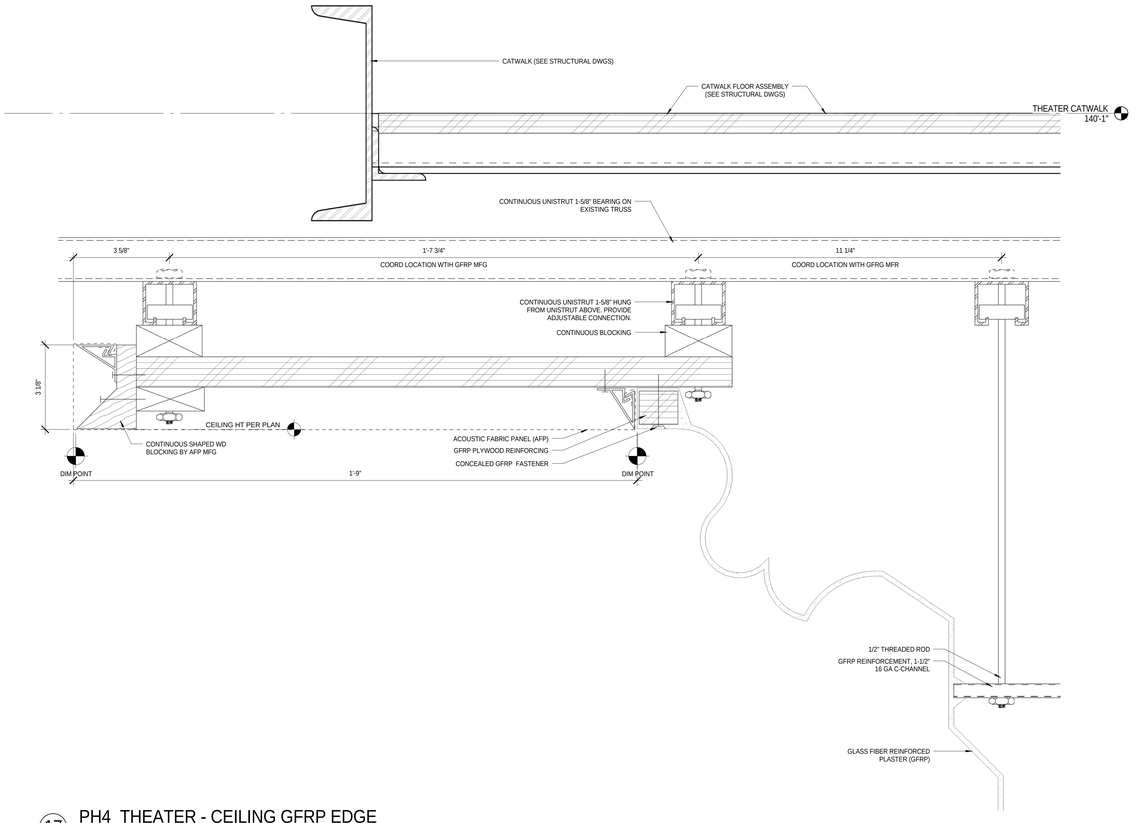

17 PH4_THEATER - CEILING GFRP EDGE
6" = 1'-0"

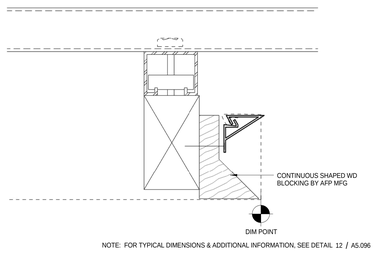

NOTE: FOR TYPICAL DIMENSIONS & ADDITIONAL INFORMATION, SEE DETAIL 12 / A5.096

36 PH4_THEATER - SHAPED WOOD BLOCKING
6" = 1'-0"

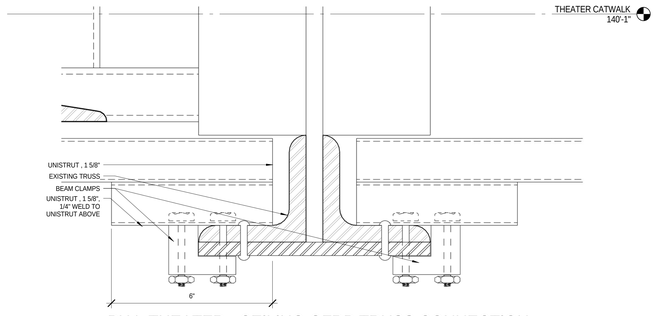

30 PH4_THEATER - CEILING GFRP TRUSS CONNECTION
6" = 1'-0"

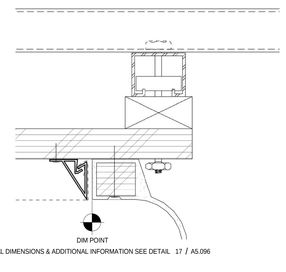

NOTE: FOR TYPICAL DIMENSIONS & ADDITIONAL INFORMATION SEE DETAIL 17 / A5.096

12 PH4_THEATER - STRETCHED FABRIC CEILING SUPPORT
6" = 1'-0"

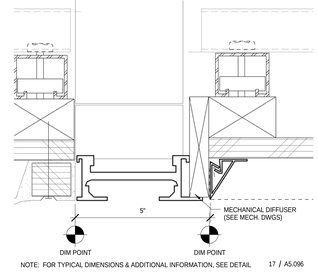

NOTE: FOR TYPICAL DIMENSIONS & ADDITIONAL INFORMATION, SEE DETAIL 17 / A5.096

6 PH4_THEATER - CEILING DETAIL AT DIFFUSER
6" = 1'-0"

11/17/2014 3:59:38 PM

100% Construction Documents

bassetti architects
71 Columbia Street, Suite 500
Seattle, Washington 98104
(206) 340 9500

ASSOCIATE ARCHITECT
AMUNDSEN ASSOCIATES LLC
212 E Second Street
Casper, WY 82601
(307) 234-9999

CIVIL ENGINEER
WLC ENGINEERING SURVEYING PLANNING
200 Pronghorn St.
Casper, WY 82601
(307) 266 2524

LANDSCAPE ARCHITECT
SWIFT COMPANY LLC
3131 Western Avenue Suite M423
Seattle, WA 98121
(206) 632 2038

STRUCTURAL ENGINEER
PCS STRUCTURAL SOLUTIONS
1250 Pacific Ave Suite 701
Tacoma, WA 98402
(253) 383-2797

MECHANICAL & ELECTRICAL ENGINEERS
WSP GROUP
600 University Street Suite 500
Seattle, WA 98101
(206) 342 9900

THEATER CONSULTANT
PLA DESIGNS INC.
6230 SW Zabaco Terrace
Aloha, OR 97007
(503) 642 2168

FOOD SERVICE CONSULTANT
JLR DESIGN GROUP
557 Roy Street Suite 175A
Seattle, WA 98109
(206) 625 0070

ACOUSTICAL & A/V CONSULTANT
SPARLING
4100 194th Street SW, Suite 400
Lynnwood, WA 98036
(206) 667 0555

CONSTRUCTION MANAGER AT RISK
AP WYOMING
1800 Carey Avenue, 4th Floor
Cheyenne, Wyoming 82001
(307) 426-4242

LICENSED ARCHITECT
C-2547
KEVIN BROSNAHAN
Date 11/20/14
STATE OF WYOMING

0" 1/2" 1" 2"
THIS DRAWING IS 36" X 48"
USE THIS SCALE TO VERIFY
CORRECT DRAWING SIZE

	REVISIONS	DATE

NATRONA COUNTY SCHOOL DISTRICT

Natrona County High School

930 SOUTH ELM STREET
CASPER WY 82601

JOB NO: 11855.00
ISSUE DATE: 11/20/2014
DRAWN BY: KAW

INTERIOR DETAILS - PH4 THEATER - CEILING

A5.096

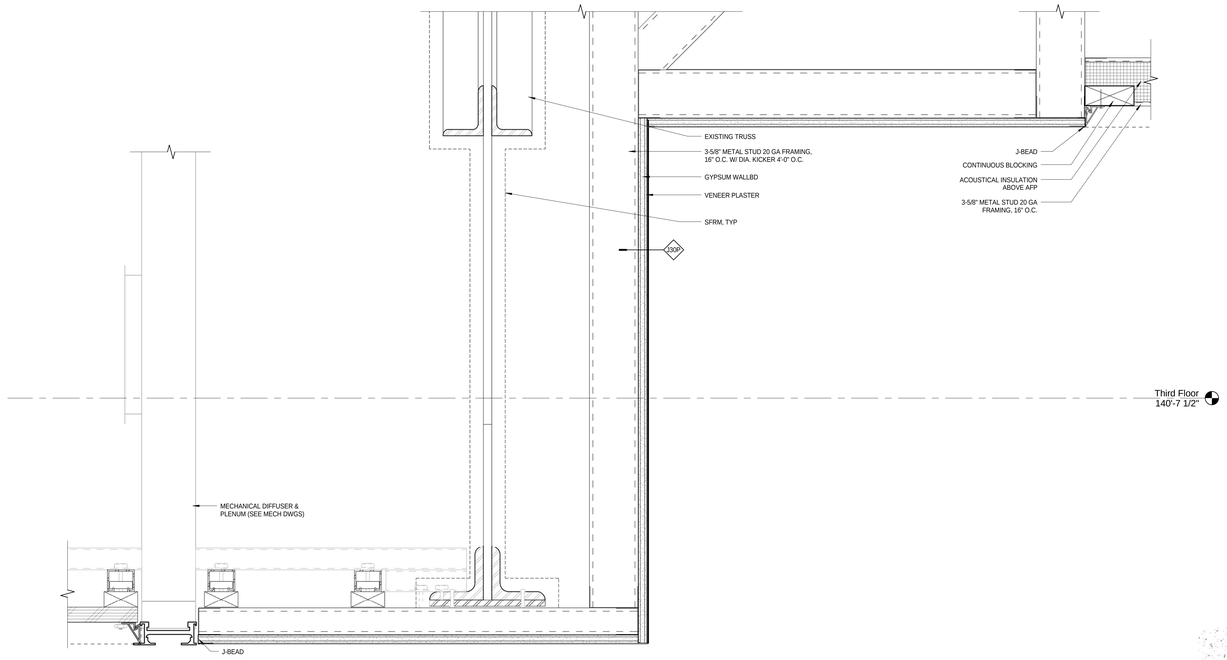

27 PH4_THEATER - GFRP CEILING
3" = 1'-0"

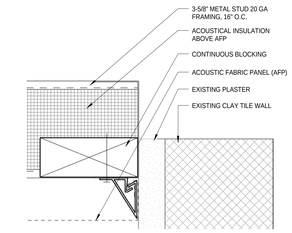

1 PH4_THEATER - ACOUSTICALLY ABSORPTIVE CEILING
6" = 1'-0"

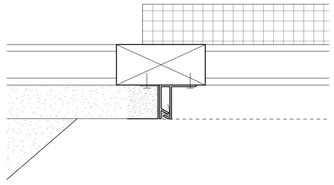

NOTE: FOR TYPICAL DIMENSIONS & ADDITIONAL INFORMATION, SEE DETAIL 10 / A5.097

2 PH4_THEATER - PLASTER CEILING TO ACOUSTICALLY ABSORPTIVE PANEL AT FOYER
6" = 1'-0"

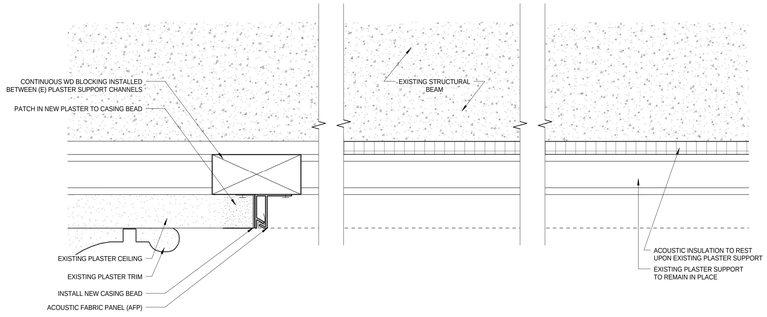

10 PH4_THEATER - PLASTER CEILING TO ACOUSTICALLY ABSORPTIVE PANEL
6" = 1'-0"

bassetti architects
71 Columbia Street, Suite 500
Seattle, Washington 98104
(206) 340 9500

ASSOCIATE ARCHITECT
AMUNDSEN ASSOCIATES LLC
212 E Second Street
Casper, WY 82601
(307) 234-9999

CIVIL ENGINEER
WLC ENGINEERING SURVEYING PLANNING
200 Pronghorn St.
Casper, WY 82601
(307) 266 2524

LANDSCAPE ARCHITECT
SWIFT COMPANY LLC
3131 Western Avenue Suite M423
Seattle, WA 98121
(206) 632 2038

STRUCTURAL ENGINEER
PCS STRUCTURAL SOLUTIONS
1250 Pacific Ave Suite 701
Tacoma, WA 98402
(253) 383-2797

MECHANICAL & ELECTRICAL ENGINEERS
WSP GROUP
600 University Street Suite 500
Seattle, WA 98101
(206) 342 9900

THEATER CONSULTANT
PLA DESIGNS INC.
6230 SW Zabaco Terrace
Aloha, OR 97007
(503) 642 2168

FOOD SERVICE CONSULTANT
JLR DESIGN GROUP
557 Roy Street Suite 175A
Seattle, WA 98109
(206) 625 0070

ACOUSTICAL & A/V CONSULTANT
SPARLING
4100 194th Street SW, Suite 400
Lynnwood, WA 98036
(206) 667 0555

CONSTRUCTION MANAGER AT RISK
AP WYOMING
1800 Carey Avenue, 4th Floor
Cheyenne, Wyoming 82001
(307) 426-4242

LICENSED ARCHITECT
C-2547
DARWIN BROOKS
Date: 11/20/14
STATE OF WYOMING

0" 1/2" 1" 2"
THIS DRAWING IS 36" X 48"
USE THIS SCALE TO VERIFY
CORRECT DRAWING SIZE

	REVISIONS	DATE
1		

NATRONA COUNTY SCHOOL DISTRICT

Natrona County High School

930 SOUTH ELM STREET
CASPER WY 82601

JOB NO: 11855.00
ISSUE DATE: 11/20/2014
DRAWN BY: Author

INTERIOR DETAILS - PH4 THEATER - CEILING

A5.097

100% Construction Documents

11/17/2014 4:00:00 PM

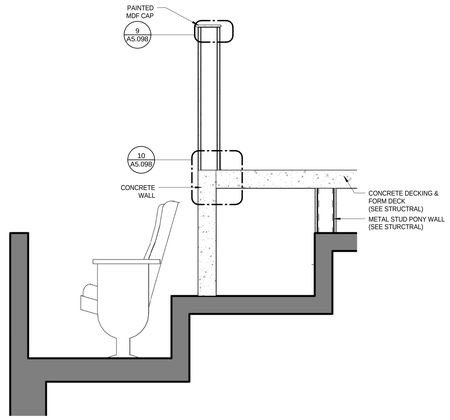

8 PH4_2084A FOLLOW SPOT WALL SECTION
1" = 1'-0"

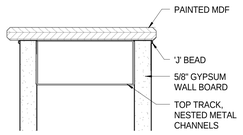

9 PH4_2084A FOLLOW SPOT MDF CAP SECTION
6" = 1'-0"

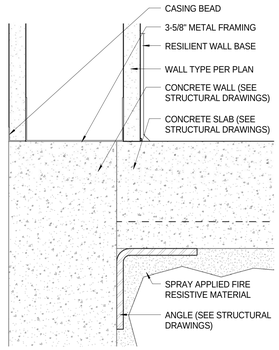

10 PH4_2084A FOLLOW SPOT WALL BASE SECTION
6" = 1'-0"

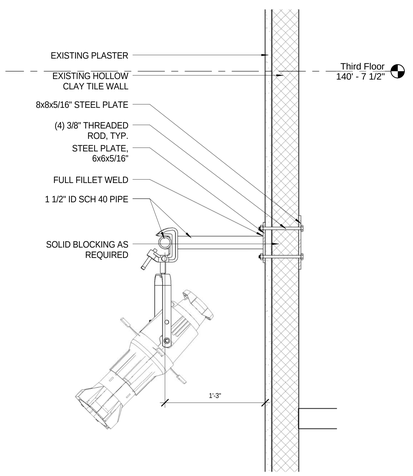

12 PH4_THEATER - SECTION AT BALCONY LIGHT RAIL
1 1/2" = 1'-0"

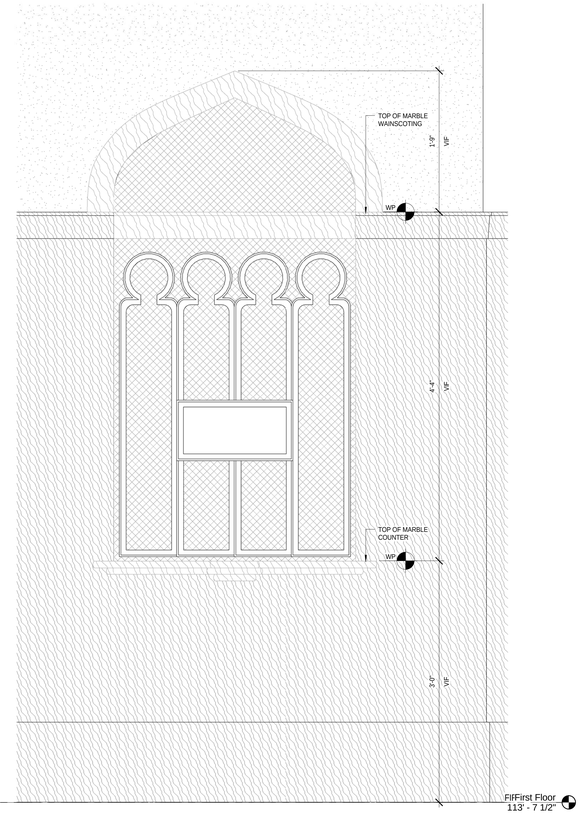

1 PH4_1074 LOBBY - EXISTING MOSAIC DRINKING FOUNTAIN
1 1/2" = 1'-0"

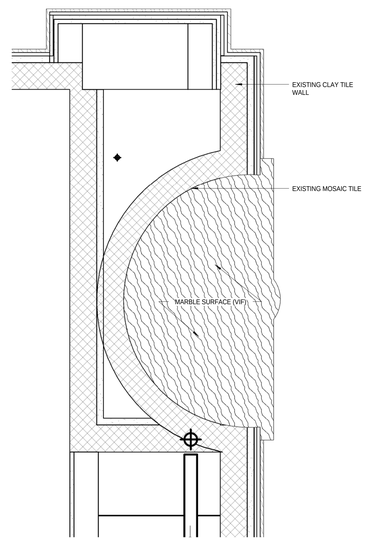

2 PH4 THEATER - EXISTING MOSAIC DRINKING FOUNTAIN
1 1/2" = 1'-0"

bassetti architects
71 Columbia Street, Suite 500
Seattle, Washington 98104
(206) 340 9500

ASSOCIATE ARCHITECT
AMUNDSEN ASSOCIATES LLC
212 E Second Street
Casper, WY 82601
(307) 234-9999

CIVIL ENGINEER
WLC ENGINEERING SURVEYING PLANNING
200 Pronghorn St.
Casper, WY 82601
(307) 266 2524

LANDSCAPE ARCHITECT
SWIFT COMPANY LLC
3131 Western Avenue Suite M423
Seattle, WA 98121
(206) 632 2038

STRUCTURAL ENGINEER
PCS STRUCTURAL SOLUTIONS
1250 Pacific Ave Suite 701
Tacoma, WA 98402
(253) 383-2797

MECHANICAL & ELECTRICAL ENGINEERS
WSP GROUP
600 University Street Suite 500
Seattle, WA 98101
(206) 342 9900

THEATER CONSULTANT
PLA DESIGNS INC.
6230 SW Zabaco Terrace
Aloha, OR 97007
(503) 642 2168

FOOD SERVICE CONSULTANT
JLR DESIGN GROUP
557 Roy Street Suite 175A
Seattle, WA 98109
(206) 625 0070

ACOUSTICAL & A/V CONSULTANT
SPARLING
4100 194th Street SW, Suite 400
Lynnwood, WA 98036
(206) 667 0555

CONSTRUCTION MANAGER AT RISK
AP WYOMING
1800 Carey Avenue, 4th Floor
Cheyenne, Wyoming 82001
(307) 426-4242

LICENSED ARCHITECT
KEVIN BROOKS
C-2547
Date 11/20/14
STATE OF WYOMING

0" 1/2" 1" 2"
THIS DRAWING IS 36" X 48"
USE THIS SCALE TO VERIFY CORRECT DRAWING SIZE

	REVISIONS	DATE

NATRONA COUNTY SCHOOL DISTRICT

Natrona County High School

930 SOUTH ELM STREET
CASPER WY 82601

JOB NO: 11855.00
ISSUE DATE: 11/20/2014
DRAWN BY: KAW

INTERIOR DETAILS - PH4 THEATER - WALLS

A5.098

100% Construction Documents

11/17/2014 4:00:33 PM

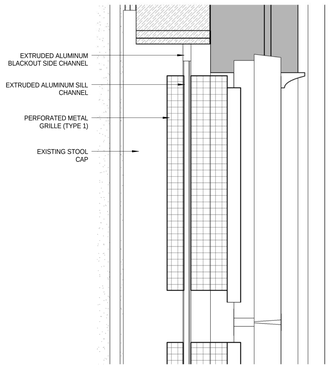

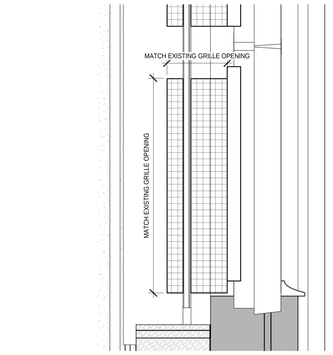

33 PH4_THEATER - PLAN AT WINDOW SILL
1 1/2" = 1'-0"

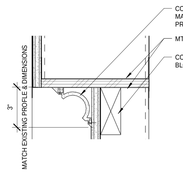

PH4_THEATER - GFRP TRIM AT WING WALL
25 3" = 1'-0"

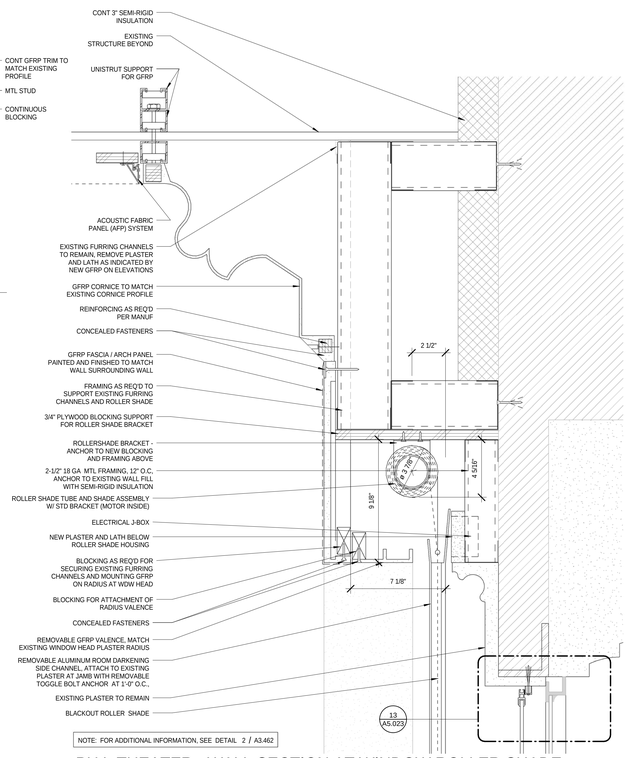

NOTE: FOR ADDITIONAL INFORMATION, SEE DETAIL 2 / A3.462

27 PH4_THEATER - WALL SECTION AT WINDOW ROLLER SHADE
3" = 1'-0"

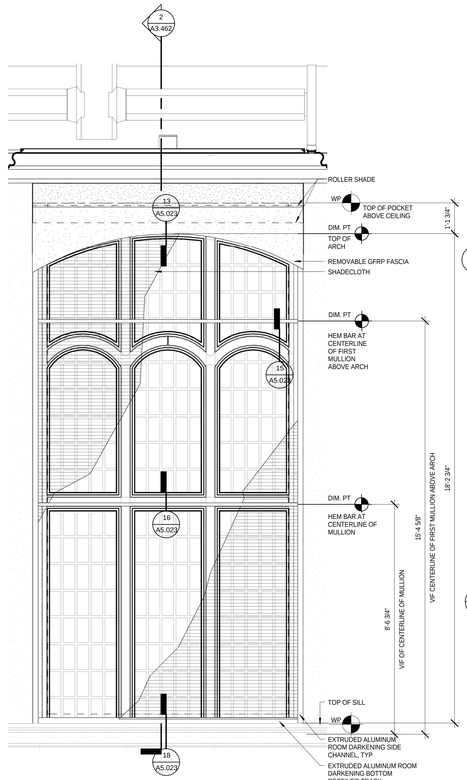

PH4_THEATER - ELEVATION OF SOUTH WINDOW ROLLER SHADE
15 1/2" = 1'-0"

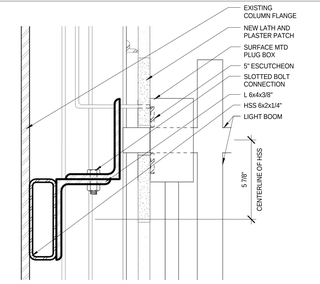

PH4_THEATER - LIGHT BOOM CONNECTION
1 3" = 1'-0"

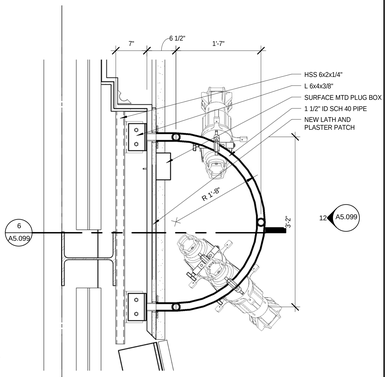

PH4_THEATER - LIGHT BOOM PLAN
3 1" = 1'-0"

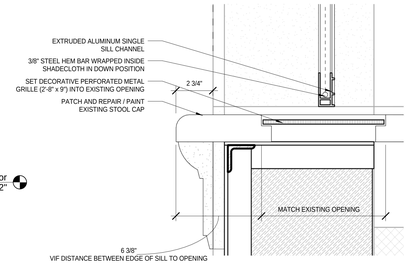

NOTE: FOR ADDITIONAL INFORMATION, SEE DETAIL 2 / A3.462

22 PH4_THEATER - ROLLER SHADE BOTTOM CHANNEL
3" = 1'-0"

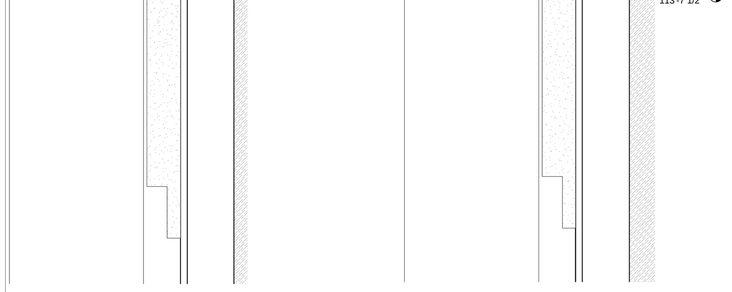

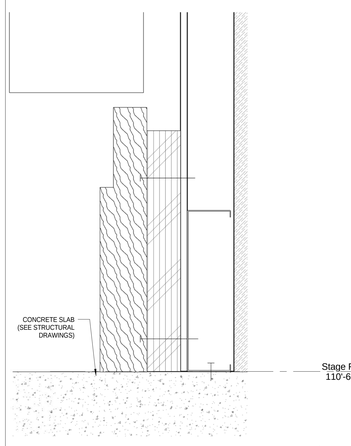

NOTE: FOR TYPICAL DIMENSIONS & ADDITIONAL INFORMATION, SEE DETAIL 30 / A5.099

36 PH4_THEATER - MARBLE BASE AT RADIATOR GRILLE - HOUSE AISLE
6" = 1'-0"

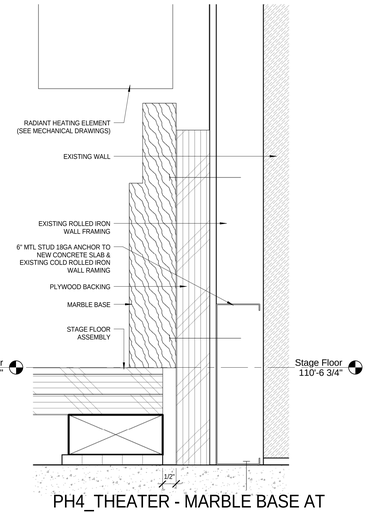

PH4_THEATER - MARBLE BASE AT RADIATOR GRILLE - STAGE EXTENSION
30 6" = 1'-0"

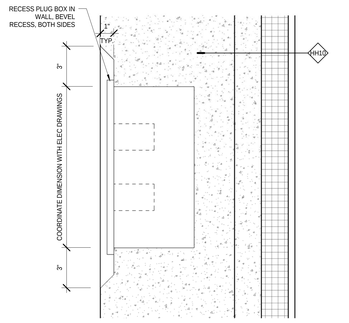

PH4_THEATER - PLAN OF PLUG BOXES AT ORCH PIT
23 3" = 1'-0"

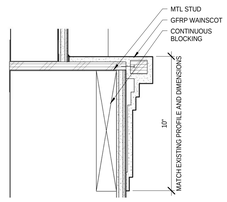

PH4_THEATER - GFRP WAINSCOT
24 3" = 1'-0"

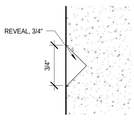

PH4_THEATER - CONCRETE REVEAL, TYP.
17 12" = 1'-0"

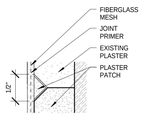

PH4_THEATER - TYP. PLASTER REPAIR
18 12" = 1'-0"

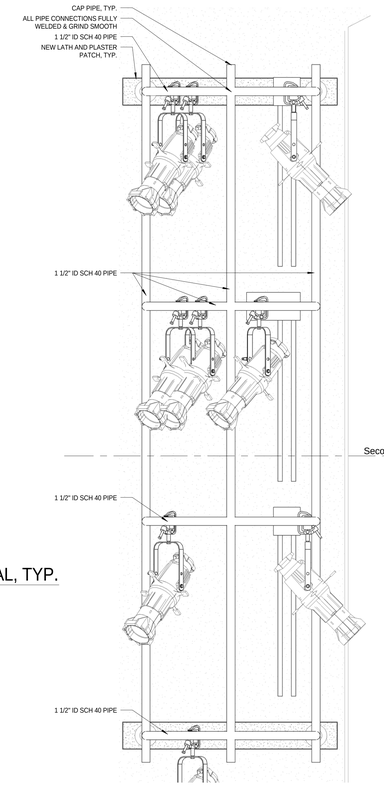

PH4_THEATER - LIGHT BOOM - ELEVATION
12 1" = 1'-0"

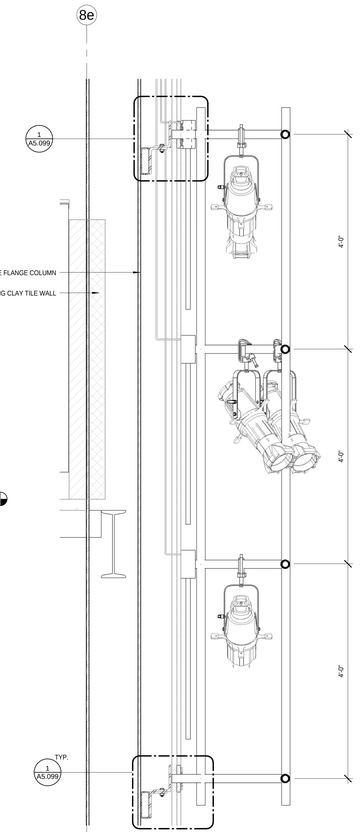

PH4_THEATER - SECTION THRU LIGHT BOOM
6 1" = 1'-0"

bassetti architects
71 Columbia Street, Suite 500
Seattle, Washington 98104
(206) 340 9500

ASSOCIATE ARCHITECT
AMUNDSEN ASSOCIATES LLC
212 E Second Street
Casper, WY 82601
(307) 234-9999

CIVIL ENGINEER
WLC ENGINEERING SURVEYING PLANNING
200 Pronghorn St.
Casper, WY 82601
(307) 266 2524

LANDSCAPE ARCHITECT
SWIFT COMPANY LLC
3131 Western Avenue Suite M423
Seattle, WA 98121
(206) 632 2038

STRUCTURAL ENGINEER
PCS STRUCTURAL SOLUTIONS
1250 Pacific Ave Suite 701
Tacoma, WA 98402
(253) 383-2797

MECHANICAL & ELECTRICAL ENGINEERS
WSP GROUP
600 University Street Suite 500
Seattle, WA 98101
(206) 342 9900

THEATER CONSULTANT
PLA DESIGNS INC.
6230 SW Zabaco Terrace
Aloha, OR 97007
(503) 642 2168

FOOD SERVICE CONSULTANT
JLR DESIGN GROUP
557 Roy Street Suite 175A
Seattle, WA 98109
(206) 625 0070

ACOUSTICAL & A/V CONSULTANT
SPARLING
4100 194th Street SW, Suite 400
Lynnwood, WA 98036
(206) 667 0555

CONSTRUCTION MANAGER AT RISK
AP WYOMING
1800 Carey Avenue, 4th Floor
Cheyenne, Wyoming 82001
(307) 426-4242

LICENSED ARCHITECT C-2547 KEVIN BROOKS STATE OF WYOMING
Date: 11/20/14

0"
THIS DRAWING IS 36" X 48"
USE THIS SCALE TO VERIFY CORRECT DRAWING SIZE

1	BP#2 - ADDENDUM NO. 1	02/27/2014
1	REVISIONS	DATE

NATRONA COUNTY SCHOOL DISTRICT

Natrona County High School

930 SOUTH ELM STREET
CASPER WY 82601

JOB NO.: 11855.00
ISSUE DATE: 11/20/2014
DRAWN BY: KW

INTERIOR DETAILS - PH4 THEATER - WALLS

A5.099

100% Construction Documents

11/17/2014 4:02:14 PM

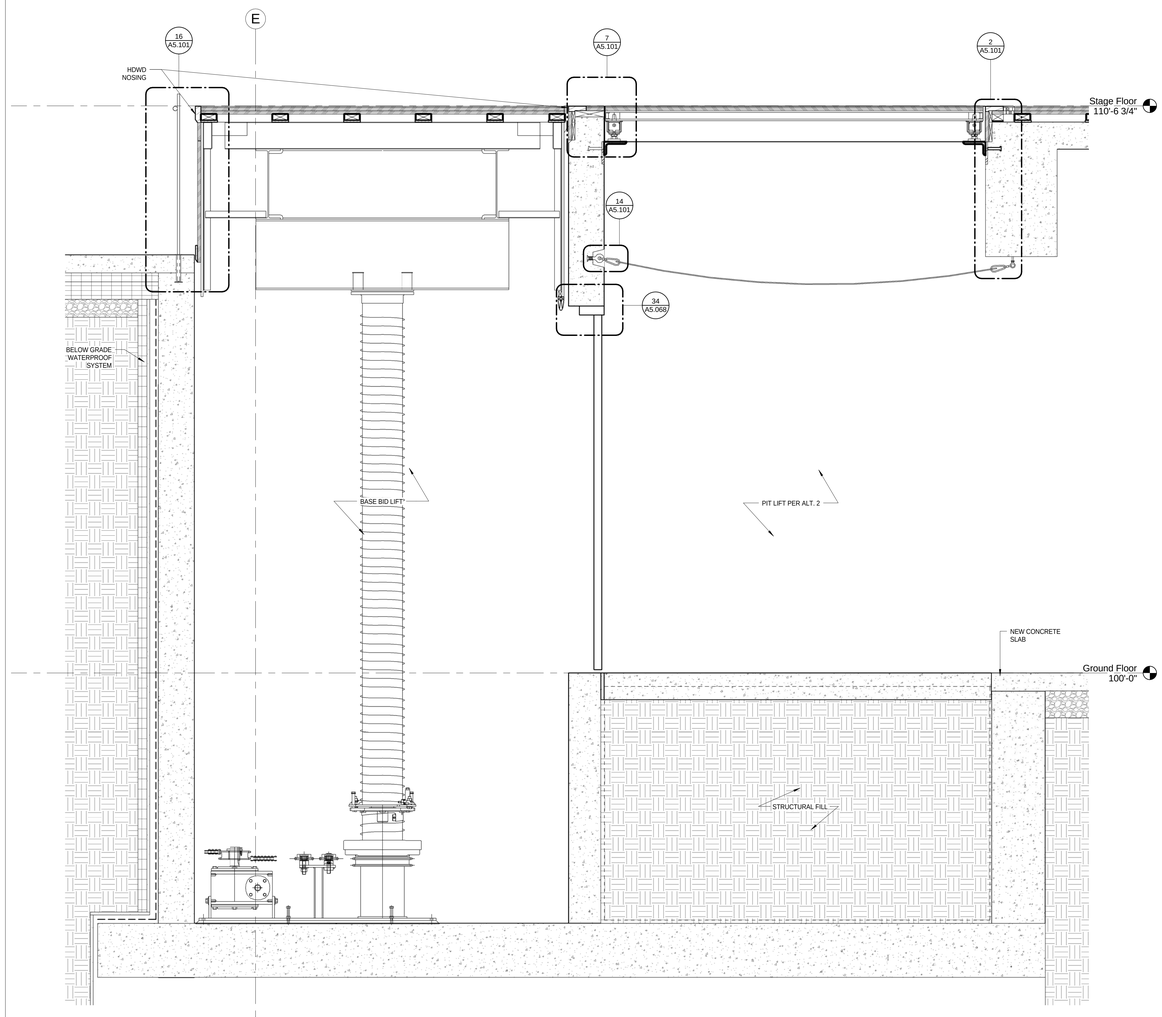

34 PH4_THEATER - ENLARGED SECTION AT ORCHESTRA PIT
1" = 1'-0"

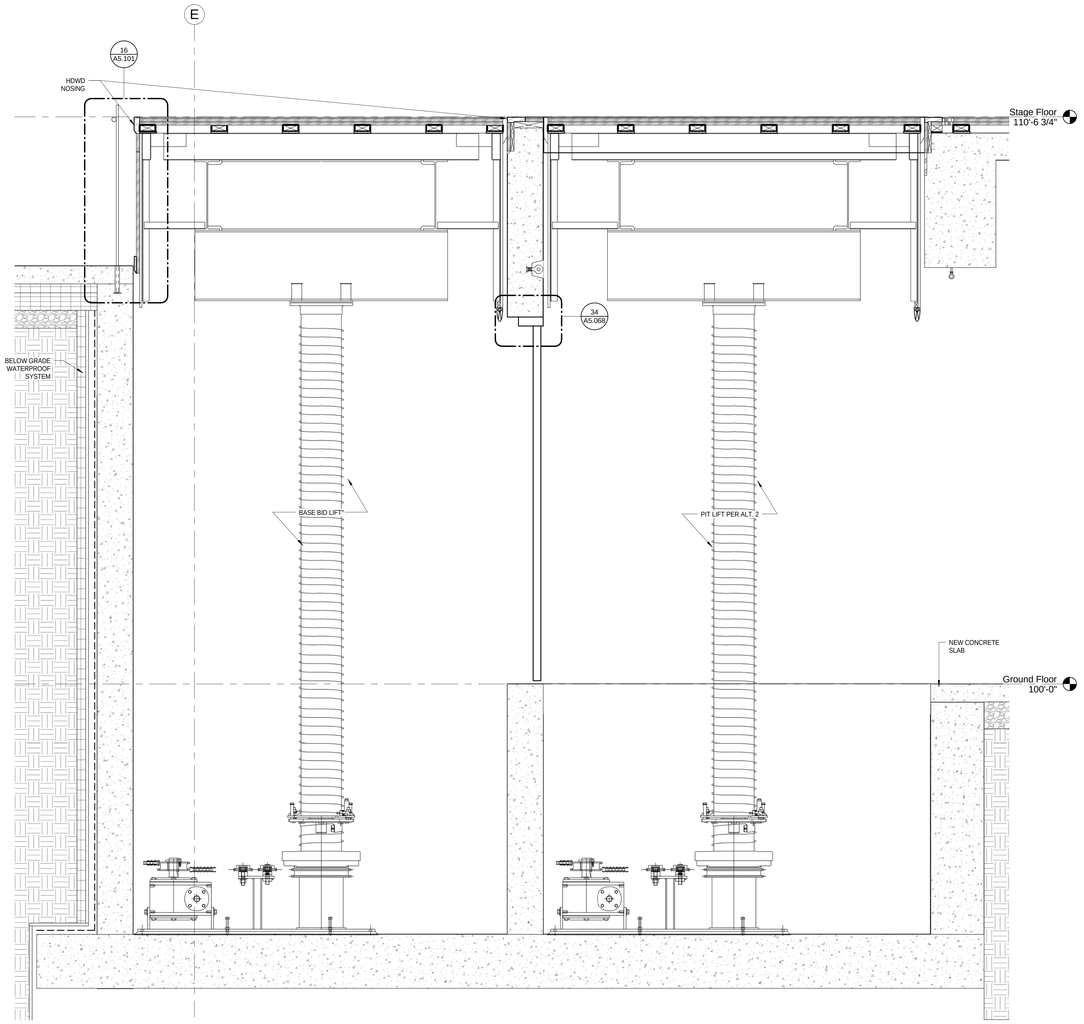

16 PH4_THEATER - ENLARGED SECTION AT ORCHESTRA PIT_ALTERNATE NO. 2
1" = 1'-0"

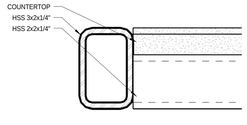

17 PH4_THEATER - CONTROL BOOTH COUNTER EDGE DETAIL
6" = 1'-0"

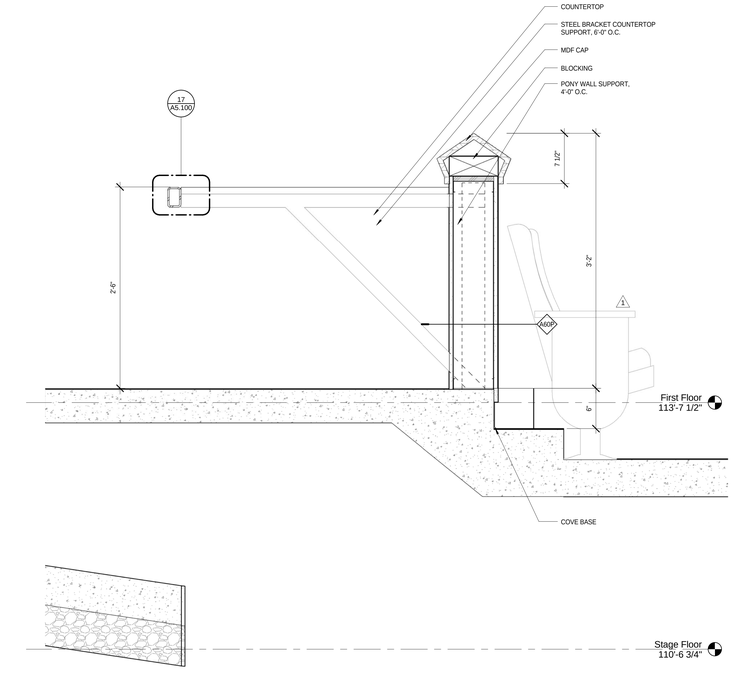

12 PH4_THEATER - SECTION AT CONTROL BOOTH
1 1/2" = 1'-0"

11/17/2014 4:02:36 PM

100% Construction Documents

bassetti architects
71 Columbia Street, Suite 500
Seattle, Washington 98104
(206) 340 9500

ASSOCIATE ARCHITECT
AMUNDSEN ASSOCIATES LLC
212 E Second Street
Casper, WY 82601
(307) 234-9999

CIVIL ENGINEER
WLC ENGINEERING SURVEYING PLANNING
200 Pronghorn St.
Casper, WY 82601
(307) 266 2524

LANDSCAPE ARCHITECT
SWIFT COMPANY LLC
3131 Western Avenue Suite M423
Seattle, WA 98121
(206) 632 2038

STRUCTURAL ENGINEER
PCS STRUCTURAL SOLUTIONS
1250 Pacific Ave Suite 701
Tacoma, WA 98402
(253) 383-2797

MECHANICAL & ELECTRICAL ENGINEERS
WSP GROUP
600 University Street Suite 500
Seattle, WA 98101
(206) 342 9900

THEATER CONSULTANT
PLA DESIGNS INC.
6230 SW Zabaco Terrace
Aloha, OR 97007
(503) 642 2168

FOOD SERVICE CONSULTANT
JLR DESIGN GROUP
557 Roy Street Suite 175A
Seattle, WA 98109
(206) 625 0070

ACOUSTICAL & A/V CONSULTANT
SPARLING
4100 194th Street SW, Suite 400
Lynnwood, WA 98036
(206) 667 0555

CONSTRUCTION MANAGER AT RISK
AP WYOMING
1800 Carey Avenue, 4th Floor
Cheyenne, Wyoming 82001
(307) 426-4242

LICENSED ARCHITECT
C-2547
DARWIN BROSSEAU
Date 11/20/14
STATE OF WYOMING

0" 1/2" 1" 2"
THIS DRAWING IS 36" X 48"
USE THIS SCALE TO VERIFY
CORRECT DRAWING SIZE

	REVISIONS	DATE
1	95% CD-ADDENDUM NO.4	06/27/2014

P3A
P4A

NATRONA COUNTY SCHOOL DISTRICT

Natrona County High School

930 SOUTH ELM STREET
CASPER WY 82601

JOB NO: 11855.00
ISSUE DATE: 11/20/2014
DRAWN BY: Author

INTERIOR DETAILS - PH4 THEATER - STAGE, FLOOR, & PIT

A5.100

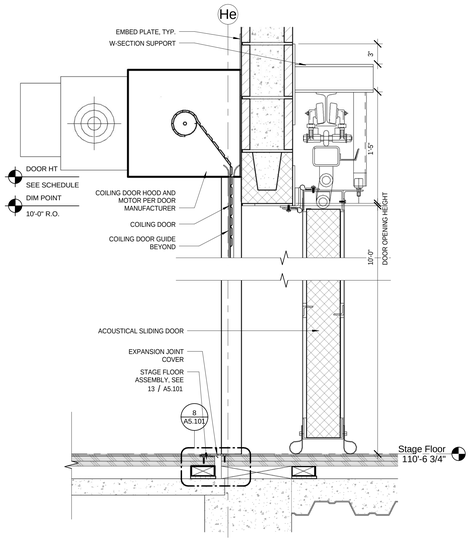

22 PH4_THEATER - HEAD AND SILL SECTION AT STAGE SLIDING DOOR

1 1/2" = 1'-0"

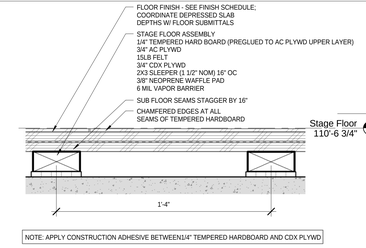

13 PH4_THEATER - STAGE FLOOR TO CONCRETE TRANS

3" = 1'-0"

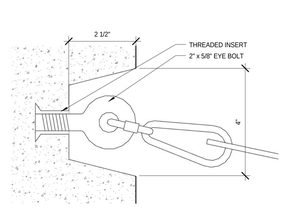

14 PH4_THEATER - EYE BOLT CONNECTION AT ORCH PIT WALL

6" = 1'-0"

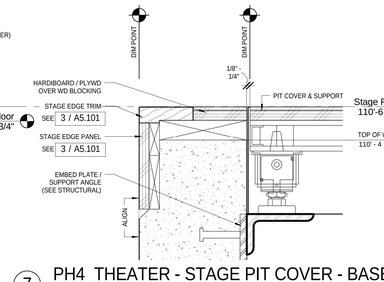

7 PH4_THEATER - STAGE PIT COVER - BASE BID

3" = 1'-0"

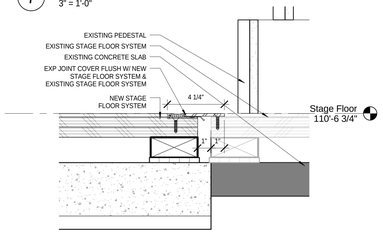

8 PH4_THEATER - EXISTING STAGE FLOOR TO NEW FLOOR TRANS

3" = 1'-0"

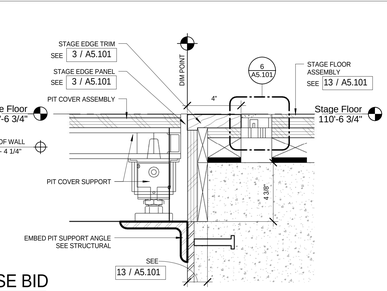

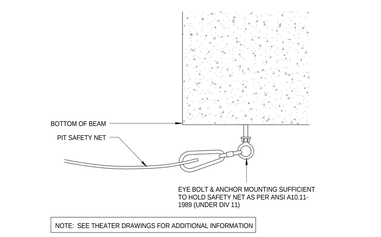

NOTE: SEE THEATER DRAWINGS FOR ADDITIONAL INFORMATION

2 PH4_THEATER - ORCHESTRA PIT COVER DETAIL - BASE BID

3" = 1'-0"

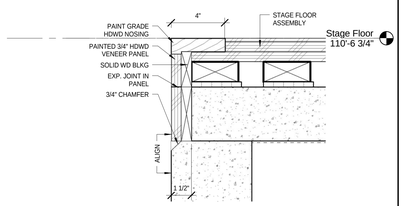

3 PH4_THEATER - SIDE STAGE EDGE

3" = 1'-0"

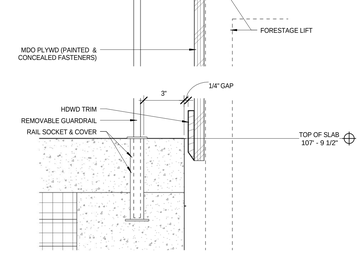

16 PH4_THEATER - FORESTAGE LIFT EDGE

3" = 1'-0"

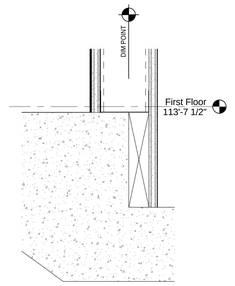

10 PH4_THEATER - FOYER TO HOUSE FLOOR TRANSITION

3" = 1'-0"

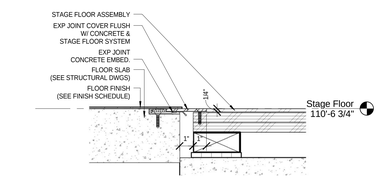

4 PH4_THEATER - STAGE FLOOR TO CONCRETE TRANS

3" = 1'-0"

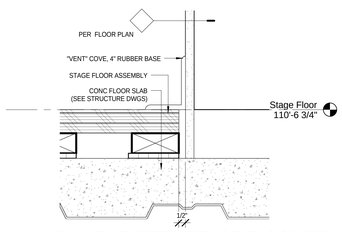

5 PH4_THEATER - STAGE FLOOR TO WALL TRANS

3" = 1'-0"

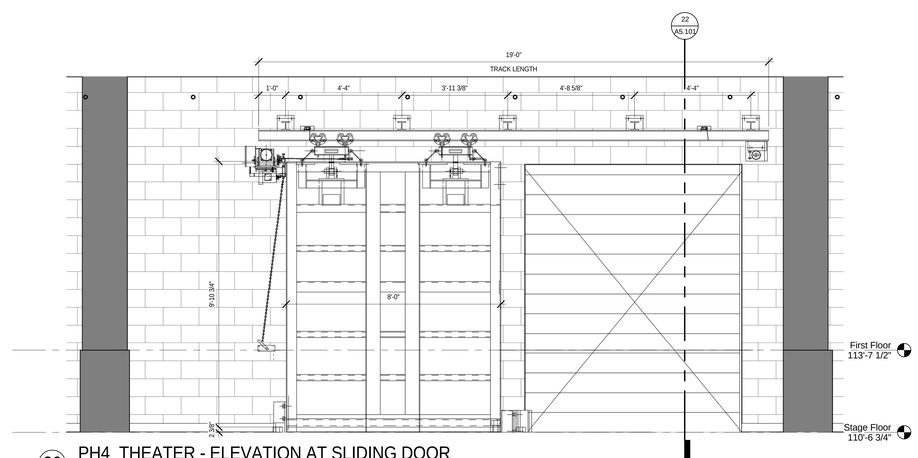

36 PH4_THEATER - ELEVATION AT SLIDING DOOR

1/2" = 1'-0"

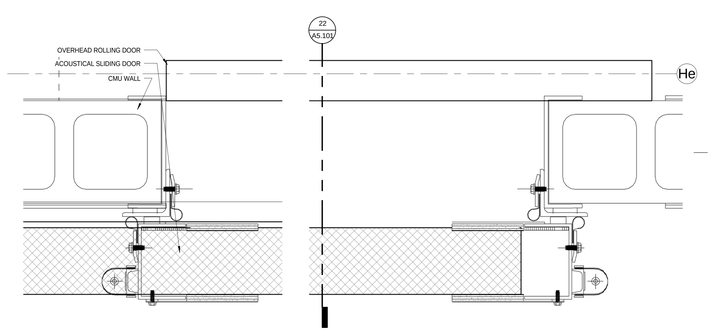

18 PH4_THEATER - JAMB DETAIL AT SLIDING DOOR

3" = 1'-0"

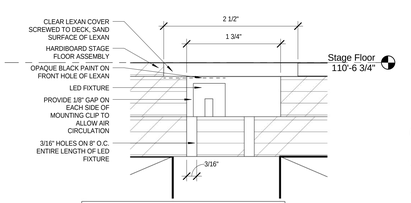

NOTE: SEE THEATER DRAWINGS FOR ADDITIONAL INFORMATION

6 PH4_THEATER - STAGE EDGE LIGHT ASSEMBLY

12" = 1'-0"

11/17/2014 4:03:29 PM

100% Construction Documents

bassetti architects

71 Columbia Street, Suite 500
Seattle, Washington 98104
(206) 340 9500

ASSOCIATE ARCHITECT
AMUNDSEN ASSOCIATES LLC
212 E Second Street
Casper, WY 82601
(307) 234-9999

CIVIL ENGINEER
WLC ENGINEERING SURVEYING PLANNING
200 Pronghorn St.
Casper, WY 82601
(307) 266 2524

LANDSCAPE ARCHITECT
SWIFT COMPANY LLC
3131 Western Avenue Suite M423
Seattle, WA 98121
(206) 632 2038

STRUCTURAL ENGINEER
PCS STRUCTURAL SOLUTIONS
1250 Pacific Ave Suite 701
Tacoma, WA 98402
(253) 383-2797

MECHANICAL & ELECTRICAL ENGINEERS
WSP GROUP
600 University Street Suite 500
Seattle, WA 98101
(206) 342 9900

THEATER CONSULTANT
PLA DESIGNS INC.
6230 SW Zabaco Terrace
Aloha, OR 97007
(503) 642 2168

FOOD SERVICE CONSULTANT
JLR DESIGN GROUP
557 Roy Street Suite 175A
Seattle, WA 98109
(206) 625 0070

ACOUSTICAL & A/V CONSULTANT
SPARLING
4100 194th Street SW, Suite 400
Lynnwood, WA 98036
(206) 667 0555

CONSTRUCTION MANAGER AT RISK
AP WYOMING
1800 Carey Avenue, 4th Floor
Cheyenne, Wyoming 82001
(307) 426-4242

LICENSED ARCHITECT
C-2547
KEVIN BROOKS
Date 11/20/14
STATE OF WYOMING

0" 1/2" 1" 2"

THIS DRAWING IS 36" X 48"
USE THIS SCALE TO VERIFY CORRECT DRAWING SIZE

	REVISIONS	DATE

NATRONA COUNTY SCHOOL DISTRICT

Natrona County High School

930 SOUTH ELM STREET
CASPER WY 82601

JOB NO: 11855.00
ISSUE DATE: 11/20/2014
DRAWN BY: KW

INTERIOR DETAILS - PH4 THEATER - STAGE, FLOOR, & PIT

A5.101

EXTERIOR WALLS

AA

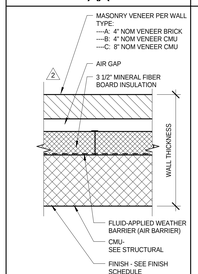

NOT RATED

FIRE BARRIER

MARK	CORE/STUD SIZE	WALL THICKNESS
AA80A	8" NOM	1'-4 5/8"
AA80B	8" NOM	1'-4 5/8"
AA80C	8" NOM	1'-8 5/8"

RATING	TEST/FILE	VALUE
FIRE		
SOUND		

1 HOUR

FIRE BARRIER

MARK	CORE/STUD SIZE	WALL THICKNESS
AA11A	12" NOM	1'-8 5/8"
AA11B	12" NOM	1'-8 5/8"

RATING	TEST/FILE	VALUE
FIRE		1 HR
SOUND		

COMMENTS

ALL WALLS ARE NOT RATED UNLESS SPECIFICALLY INDICATED ON CODE SUMMARY SHEETS.

BB

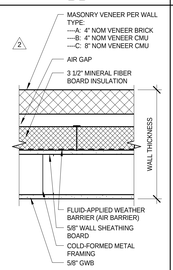

NOT RATED

FIRE BARRIER

MARK	CORE/STUD SIZE	WALL THICKNESS
BB60A	6"	1'-4 1/4"
BB60B	6"	1'-4 1/4"
BB80B	8"	1'-6 1/4"
BB10B	10"	1'-8 1/4"

RATING	TEST/FILE	VALUE
FIRE		
SOUND		

CC - NOT USED

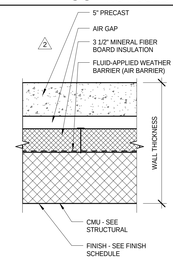

NOT RATED

FIRE BARRIER

MARK	CORE/STUD SIZE	WALL THICKNESS
CC80	8"	1'-6"
CC10	12"	1'-10"

RATING	TEST/FILE	VALUE
FIRE		
SOUND		

1 HOUR

FIRE BARRIER

MARK	CORE/STUD SIZE	WALL THICKNESS
CC81	8" NOM	1'-6"
CC11	12" NOM	1'-10"

RATING	TEST/FILE	VALUE
FIRE		1 HR
SOUND		

ALL WALLS ARE NOT RATED UNLESS SPECIFICALLY INDICATED ON CODE SUMMARY SHEETS.

DD - NOT USED

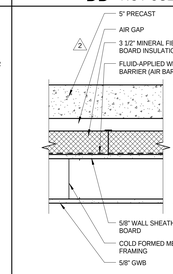

NOT RATED

FIRE BARRIER

MARK	CORE/STUD SIZE	WALL THICKNESS
DD60	6"	1'-5 5/8"
DD80	8"	1'-7 5/8"
DD10	12"	1'-9 5/8"

RATING	TEST/FILE	VALUE
FIRE		
SOUND		

EE

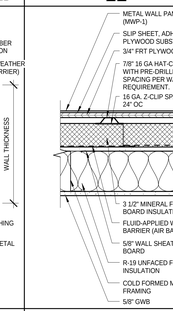

NOT RATED

FIRE BARRIER

MARK	CORE/STUD SIZE	WALL THICKNESS
EE60	6"	1'-0 5/8"
EE80	8"	1'-2 5/8"

RATING	TEST/FILE	VALUE
FIRE		
SOUND		

FF

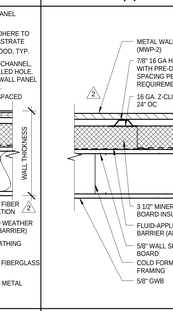

NOT RATED

FIRE BARRIER

MARK	CORE/STUD SIZE	WALL THICKNESS
FF60	6"	1'-0 5/8"
FF10	12"	1'-4 5/8"

RATING	TEST/FILE	VALUE
FIRE		
SOUND		

1 HOUR

FIRE BARRIER

MARK	CORE/STUD SIZE	WALL THICKNESS
FF61	6" NOM	1'-0 5/8"

RATING	TEST/FILE	VALUE
FIRE		1 HR
SOUND		

ALL WALLS ARE NOT RATED UNLESS SPECIFICALLY INDICATED ON CODE SUMMARY SHEETS.

GG

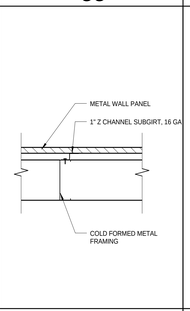

NOT RATED

FIRE BARRIER

MARK	CORE/STUD SIZE	WALL THICKNESS
GG60	6"	7-7/8"

RATING	TEST/FILE	VALUE
FIRE		
SOUND		

HH

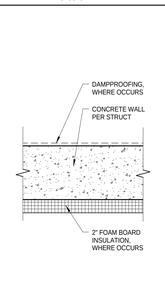

NOT RATED

FIRE BARRIER

MARK	CORE/STUD SIZE	WALL THICKNESS
HH80	8"	8" (+2")
HH10	1'-0"	1'-0" (+2")
HH13	1'-3"	1'-3" (+2")

RATING	TEST/FILE	VALUE
FIRE		
SOUND		

JJ

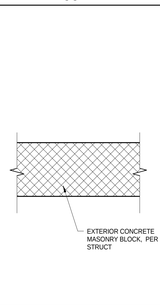

NOT RATED

FIRE BARRIER

MARK	CORE/STUD SIZE	WALL THICKNESS
JJ80	8" NOM	8"
JJ10	1'-0" NOM	1'-0"

RATING	TEST/FILE	VALUE
FIRE		
SOUND		

KK

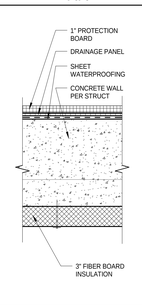

NOT RATED

FIRE BARRIER

MARK	CORE/STUD SIZE	WALL THICKNESS
KK13	1'-1"	1'-4" +-
KK15	1'-3"	1'-6" +-

RATING	TEST/FILE	VALUE
FIRE		
SOUND		

EXTERIOR WALLS AT EXISTING BUILDING

LL

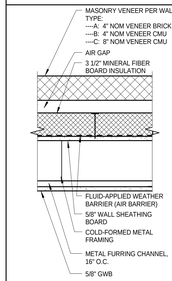

NOT RATED

FIRE BARRIER

MARK	CORE/STUD SIZE	WALL THICKNESS
LL60B	6"	1'-4 1/4"

RATING	TEST/FILE	VALUE
FIRE		
SOUND		

MM

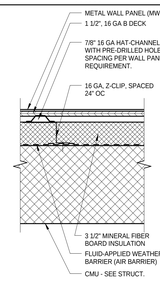

NOT RATED

FIRE BARRIER

MARK	CORE/STUD SIZE	WALL THICKNESS
MM10	12" NOM	1'-5"

RATING	TEST/FILE	VALUE
FIRE		
SOUND		

1 HOUR

FIRE BARRIER

MARK	CORE/STUD SIZE	WALL THICKNESS
MM11	12" NOM	1'-5"

RATING	TEST/FILE	VALUE
FIRE		1 HR
SOUND		

ALL WALLS ARE NOT RATED UNLESS SPECIFICALLY INDICATED ON CODE SUMMARY SHEETS.

TT

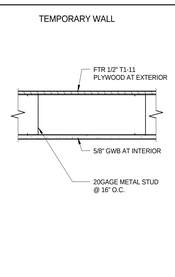

NOT RATED

MARK	STUD SIZE	WALL THICKNESS
TT60	6"	7 1/8"
-	-	-
-	-	-
-	-	-

RATING	TEST/FILE	VALUE
FIRE		NR
SOUND		

UU

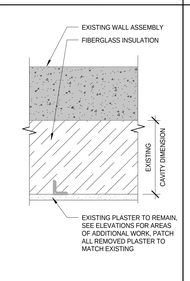

NOT RATED

FIRE BARRIER

MARK	CORE/STUD SIZE	WALL THICKNESS
UU11	11"- VIF	

RATING	TEST/FILE	VALUE
FIRE		
SOUND		

ALL WALLS ARE NOT RATED UNLESS SPECIFICALLY INDICATED ON CODE SUMMARY SHEETS.

XX

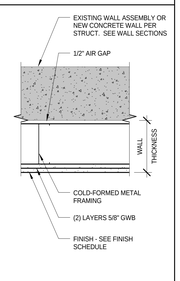

NOT RATED

FIRE BARRIER

MARK	CORE/STUD SIZE	WALL THICKNESS
XX60	6" NOM	0'-7 1/4"

RATING	TEST/FILE	VALUE
FIRE		
SOUND		

1 HOUR

FIRE BARRIER

MARK	CORE/STUD SIZE	WALL THICKNESS

RATING	TEST/FILE	VALUE
FIRE		1 HR
SOUND		

ALL WALLS ARE NOT RATED UNLESS SPECIFICALLY INDICATED ON CODE SUMMARY SHEETS.

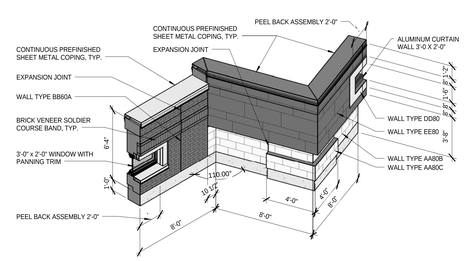

2 EXTERIOR BUILDING ENVELOPE MOCK-UP

WALL AND PARTITION TYPE SCHEDULE - GENERAL NOTES:

1. WALL AND PARTITION SCHEDULE FORMAT:

2. CODE ANALYSIS DRAWINGS, G2.000, G2.001, G2.011, G2.021, G2.031 and G2.041 show location of fire rated walls and partitions including occupancy separation, and area separation walls which require openings to be protected by fire-rated assemblies and construction beyond the basic requirements for non-combustible construction.

3. BASIC PARTITION TYPE is at stud walls and may not always be referenced on the Drawings by a Wall & Partition Type Symbol.

4. WALL & PARTITION TYPES are referenced by a Wall & Partition Type Symbol. Symbols are shown on Dimension Floor Plan sheets and Enlarged Plans sheets. Wall and Partition types are continuous unless noted otherwise.

5. WALL & PARTITION TYPES are defined for each condition in the Project. Construction components indicated are the minimum that will be accepted for each specific Wall & Partition Type. See The Structural Drawings and Specifications for additional information, including but not limited to stud flange widths, interior and exterior header and jamb stud design, detailing requirements, etc. Adjust gauge, spacing of studs and or bracing where wall height exceeds allowable stud span for interior and/or exterior walls, or other special conditions as outlined in the Structural Drawings and Specifications. Additional exceptions to these components are noted by a subscript to the Wall & Partition Type Symbol as indicated in NOTE 6 and 7 below.

6. STC rated wall:

S - Acoustic Batt insulation shall be as specified in Section 072116 unless otherwise noted in this schedule. All partition penetrations shall be acoustically sealed. For additional requirements see typical acoustical details contained with in this set of drawings. All other parameters of the Wall and Partition Type remain unchanged.

At non-sprayed fireproofed deck conditions, all partition penetrations to be air tight sealed using standard sealant as specified in Section 079200.

At sprayed fireproofed deck conditions, all partition penetrations to be air tight sealed using firestop assembly as indicated for limiting sound transmission specified in Section 079400. Also reference box of wall details contained with in this set of drawings.

7. FIRE RETARDANT WOOD FRAMING

W -In lieu of metal framing provide Fire Retardant (FRT) 2x

wood studs, top and bottom plates, studs and opening framing. Wood wall framing to prevent magnetic interference with security system at Library.

8. GYPSUM BOARD is used generically in the Wall & Partition Type Schedule and represents a variety of gypsum and cementitious board products. These include the following and their fire rated counterparts as specified:

A. (GWB-X) Fire-rated Type-X gypsum board consisting of a specially treated paper face and gypsum core. Provide at these locations:
- At all wall assemblies unless otherwise specified below.

B. (AR-GWB) Gypsum board with abuse resistant face is to be provided in lieu of GWB at all exposed surfaces up to 8'-0" AFF or Stair Tread or landing minimum as scheduled in Room Finish Schedule. Where more than one layer of GWB has been indicated only the outer layer need be AR GWB.

C. (MR-GWB) Gypsum board with a moisture resistant paper face and gypsum core. Provide at these locations:
- Plumbing and wet wall conditions not scheduled to receive ceramic tile.

D. (MR-AR-GWB) Moisture Resistant Abuse Resistant Gypsum Wall Board at locations as scheduled or indicated in the documents in lieu of non-moisture resistant, non-abuse resistant gypsum wall board.

E. (TBB) Tile backer board. Provide at these locations:
- Walls scheduled to receive ceramic tile.

9. WALLS & PARTITIONS are dimensioned on the plans to face of framing unless shown otherwise. Walls & Partitions not dimensioned are located by column centerline, window mullion or other such obvious regulator. General Contractor shall be responsible for coordinating the wall and partition layouts.

10. DIFFERING WALL & PARTITION TYPES shall align so wall planes continue unbroken within rooms and adjacent face of finishes align unless otherwise indicated.

11. UNBALANCED STUD WALL & PARTITION TYPES shall have the side with the largest number of GWB layers located on the same side of the partition as the wall tag is shown in the plans. Unbalanced wall & Partition types shall align so wall planes continue unbroken with rooms and adjacent faces unless otherwise noted.

12. TYPICAL WALL AND PARTITION framing, facing and insulation shall extend full height to underside of floor deck or roof deck structure above unless noted otherwise.

13. FIRE TEST AND SOUND TEST NUMBERS are based on published standards from the following Codes and Associations:

ACRONYM:	STANDARD:
IBC	International Building Code, Table 7-B, Rated Fire Resistive Periods for Various Walls and Partitions
WP	Gypsum Association, Fire Resistance Design Manual for Walls and Partitions.
UL	Underwriters Laboratories, Fire Resistance Directory for Walls and Partitions.
ICBO	International Conference of Building Officials
RAL	Riverbank Acoustical Laboratories
WHI	Inchcape Testing Services/ Warnock Hersey, Inc.

14. SEE FINISH SCHEDULE for materials applied to wall type; e.g. tile, paint.

15. NOT USED

16. WALL AND CEILING MOUNTED ITEMS: Provide and install solid blocking and/or backing. See Sheet A5.061 for typical detail that applies throughout the building.

17. INFILL WALLS: Align both finish faces of infill wall with existing adjacent wall.

18. CONTROL JOINTS AT FRAMED WALLS AND PARTITIONS: Install control joints as indicated on drawings and in accordance with control joint criteria in specifications.

19. TYPICAL DETAILS FOR TOP OF WALLS, Control joints and membrane penetration at rated walls, see sheet A5.061, apply throughout building.

20. ACOUSTICAL GENERAL NOTES-TYPICAL CONSTRUCTION AT SOUND RETARDANT PARTITIONS: Typical construction at partitions, see sheet A5.061, apply throughout building.
a. Stagger Joints On All Multiple Layers Of Gypsum Board.

b. Attach Multiple Layers Of Gypsum Board W/ Nails Or Screws, Do Not Use Adhesive.

c. Avoid Back-To-Back Outlets. Seal All Openings In Electrical Boxes. A MIN. Offset Of 18" (W/ At Least One Stud Between The Boxes) Is Required Between Electrical Boxes On Opposite Sides Of A Common Partition Wall Between Adjacent Rooms.

d. Where A Double Row Of Studs Is Used, Make No Connections Between Rows.

e. Where Sound Retardent Partitions Butt Perpendicularly To A Continuous Gypsum Board Partition, Interrupt The Gypsum Board @ The Point Of Intersection And Seal/The Joint Liberally. Do Not Continue The Gypsum Board Behind The Intersecting Stud.

f. All Openings Around Pipe Penetrations Shall Be Sealed, Except Where Required To Be Fire Stopping.

g. For Typical Acoustical Details, See Sheet A9.03.

21. SMOKE PARTITIONS where indicated on CODE ANALYSIS PLAN shall comply with IBC 2009 Section 710.

22. COMPOSITE METAL FRAMING INTERIOR HEADER SCHEDULE as non-bearing partitions:

SPAN	MINIMUM C STUD PAIR SIZE
UP TO 6ft	(2) 20 x HD 600 (20 GA extra heavy duty 6")
UP TO 8ft	(2) 18 x HD 600 (18 GA extra heavy duty 6")
UP TO 8ft	(2) 16 x HD 600 (16 ga extra heavy duty 6")
> than 12ft	(2) 16 x HD 600 (16 ga extra heavy duty 6")

TYPICAL X-SECTION

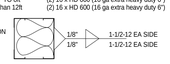

bassetti architects

71 Columbia Street, Suite 500
Seattle, Washington 98104
(206) 340 9500

ASSOCIATE ARCHITECT
AMUNDSEN ASSOCIATES LLC
212 E Second Street
Casper, WY 82601
(307) 234-9999

CIVIL ENGINEER
WLC ENGINEERING SURVEYING PLANNING
200 Pronghorn St.
Casper, WY 82601
(307) 266 2524

LANDSCAPE ARCHITECT
SWIFT COMPANY LLC
3131 Western Avenue Suite M423
Seattle, WA 98121
(206) 632 2038

STRUCTURAL ENGINEER
PCS STRUCTURAL SOLUTIONS
1250 Pacific Ave Suite 701
Tacoma, WA 98402
(253) 383-2797

MECHANICAL & ELECTRICAL ENGINEERS
WSP GROUP
600 University Street Suite 500
Seattle, WA 98101
(206) 342 9900

THEATER CONSULTANT
PLA DESIGNS INC.
6230 SW Zabaco Terrace
Aloha, OR 97007
(503) 642 2168

FOOD SERVICE CONSULTANT
JLR DESIGN GROUP
557 Roy Street Suite 175A
Seattle, WA 98109
(206) 625 0070

ACOUSTICAL & A/V CONSULTANT
SPARLING
4100 194th Street SW, Suite 400
Lynnwood, WA 98036
(206) 667 0555

CONSTRUCTION MANAGER AT RISK
AP WYOMING
1800 Carey Avenue, 4th Floor
Cheyenne, Wyoming 82001
(307) 426-4242

LICENSED ARCHITECT C-2547 IRVIN BROCKMEIER Date 11/25/14 STATE OF WYOMING

0" 1/2" 1" 2"

THIS DRAWING IS 36" X 48" USE THIS SCALE TO VERIFY CORRECT DRAWING SIZE

3	ASI-021	10/13/2014
2	95% CD-ADDENDUM NO.5	07/03/2014
1	95% CD-ADDENDUM NO.3	06/25/2014

	REVISIONS	DATE

NATRONA COUNTY SCHOOL DISTRICT

Natrona County High School

930 SOUTH ELM STREET
CASPER WY 82601

JOB NO: 11855.00
ISSUE DATE: 11/17/2014
DRAWN BY: JSC

100% Construction Documents

WALL TYPES - EXTERIOR

A6.011

11/18/2014 2:09:47 PM

INTERIOR WALLS

STUD WALLS

A — NOT RATED

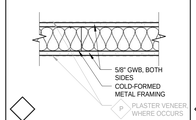

MARK	STUD SIZE	WALL THICKNESS
A30	3-5/8"	4 7/8"
A30P	3-5/8"	4-7/8" + PLASTER, BOTH SIDES
A60	6"	7-1/4"
A60P	6"	7-1/4" + PLASTER, ONE SIDE
A80	8"	9-1/4"

RATING	TEST/FILE	VALUE
FIRE		NR
SOUND	WP 1072	STC 45-49

B — NOT RATED

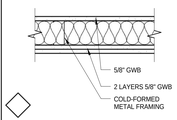

MARK	STUD SIZE	WALL THICKNESS
B30	3-5/8"	5-1/2"
B60	6"	7-7/8"
B80	8"	9-7/8"

RATING	TEST/FILE	VALUE
FIRE		NR
SOUND	WP 1052	STC 50-54

C — NOT RATED

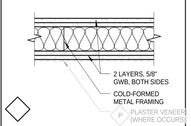

MARK	STUD SIZE	WALL THICKNESS
C30	3-5/8"	6-1/8"
C60	6"	8-1/2"
C80	8"	10-1/2"

RATING	TEST/FILE	VALUE
FIRE		NR
SOUND	WP 1522	STC 55-59

D — NOT RATED

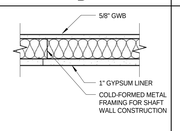

E — NOT RATED

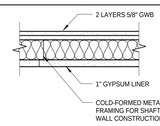

CHASE WALLS

F — NOT RATED

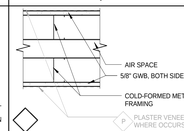

MARK	STUD SIZE	WALL THICKNESS
F30-3	3 5/8"	11-1/4"
F30-5	3 5/8"	1"-3 1/4"
F30-9	3 5/8"	1"-5 1/4"
F30-10P	3 5/8"	1"-6 1/2" + PLASTER, BOTH SIDES
F30-11	3 5/8"	1"-7 1/2"
F30-36	3 5/8"	3'8 1/4"

RATING	TEST/FILE	VALUE
FIRE		NR
SOUND	WP 5015	STC 50-54

G — NOT RATED

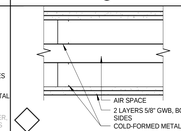

MARK	STUD SIZE	WALL THICKNESS
G30-1	3 5/8"	10 3/4"
G30-3	3 5/8"	1'-0 1/2"
G30-9	3 5/8"	1'-6 1/2"
G30-36	3 5/8"	3'-9 3/4"

RATING	TEST/FILE	VALUE
FIRE		NR
SOUND	WP 5130	STC 50-54

FURRING WALLS

J — NOT RATED

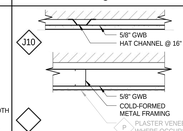

MARK	STUD SIZE	WALL THICKNESS
J10	7/8" HAT CHANNEL	1 1/2"
J20	2-1/2"	3 1/8"
J30	3-5/8"	4 1/4"
J30P	3-5/8"	4-1/4" + PLASTER, ONE SIDE
J60	6"	6-5/8"
J80	8"	8-5/8"
J80P	8"	8-5/8" + PLASTER, ONE SIDE

RATING	TEST/FILE	VALUE
FIRE		NR
SOUND		

L — NOT RATED

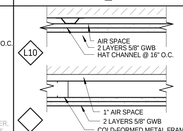

MARK	STUD SIZE	WALL THICKNESS
L10	7/8" HAT CHANNEL	3-1/8"
L20	2-1/2"	4-3/4"
L30	3-5/8"	5-7/8"
L60	6"	8-1/4"

RATING	TEST/FILE	VALUE
FIRE		NR
SOUND		

CONCRETE WALLS

M — NOT RATED

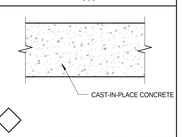

MARK	STUD SIZE	WALL THICKNESS
M60	-	6"
M80	-	8"
M20	-	12"
M180	-	18"

RATING	TEST/FILE	VALUE
FIRE		
SOUND		

A — 1 HOUR

FIRE BARRIER

MARK	STUD SIZE	WALL THICKNESS
A31	3-5/8"	4-7/8"
A61	6"	7-1/4"
A61P	8"	7-1/4" + PLASTER, ONE SIDE
A81	8"	9-1/4"

RATING	TEST/FILE	VALUE
FIRE	WP 1072	1 HR
SOUND	WP 1072	STC 45-49

B — 1 HOUR

FIRE BARRIER

MARK	STUD SIZE	WALL THICKNESS
B31	3-5/8"	5-1/2"
B61	6"	7-7/8"
B81	8"	9-7/8"

RATING	TEST/FILE	VALUE
FIRE	WP 1052	1 HR
SOUND	WP 1052	STC 50-54

C — 1 HOUR

FIRE BARRIER

MARK	STUD SIZE	WALL THICKNESS
C31	3-5/8"	6-1/8"
C61	6"	8-1/2"
C81	8"	10-1/2"

RATING	TEST/FILE	VALUE
FIRE	WP 1522	1 HR
SOUND	WP 1522	STC 55-59

D — 1 HOUR

FIRE BARRIER

MARK	STUD SIZE	WALL THICKNESS
D41	4" CH STUD	4-5/8"
D61	6" CH STUD	6-5/8"

RATING	TEST/FILE	VALUE
FIRE	WP 6800	1 HR
SOUND	WP 6800	STC 45

C — 2 HOUR

FIRE BARRIER

MARK	STUD SIZE	WALL THICKNESS
C32	3-5/8"	6-1/8"
C62	6"	8-1/2"
C62P	6"	8-1/2" + PLASTER, ONE SIDE
C82	8"	10-1/2"

RATING	TEST/FILE	VALUE
FIRE	WP 1522	2 HR
SOUND	WP 1522	STC 55-59

E — 2 HOUR

FIRE BARRIER

MARK	STUD SIZE	WALL THICKNESS
E42	4" CH STUD	5-1/4"
E62	6" CH STUD	7 -1/4"

RATING	TEST/FILE	VALUE
FIRE	WP 7060	2 HR
SOUND	WP 7060	STC 50-54

CMU WALLS

N — NOT RATED

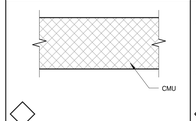

MARK	STUD SIZE	WALL THICKNESS
N60	-	5-5/8"
N80	-	7-5/8"
N20	-	11-5/8"
-	-	
-	-	

RATING	TEST/FILE	VALUE
FIRE		NR
SOUND		

N — 1 HOUR

FIRE BARRIER

MARK	STUD SIZE	WALL THICKNESS
N61	-	5-5/8"
N81	-	7-5/8"
N21	-	11-5/8"

RATING	TEST/FILE	VALUE
FIRE	IBC 721.1(2) 3-1.4	1 HR
SOUND		

N — 2 HOUR

FIRE BARRIER

MARK	STUD SIZE	WALL THICKNESS
N82	-	7-5/8"
-	-	
-	-	
-	-	

RATING	TEST/FILE	VALUE
FIRE	IBC 721.1(2) 3-1.4	2 HR
SOUND		

ACOUSTIC WALLS

P — NOT RATED

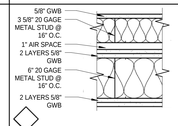

MARK	STUD SIZE	WALL THICKNESS
P60	3 5/8", 6"	13 3/4"
-	-	-
-	-	-
-	-	-

RATING	TEST/FILE	VALUE
FIRE		NR
SOUND		

Q — NOT RATED

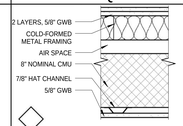

MARK	STUD SIZE	WALL THICKNESS
Q80	7/8" H.C.	16 3/8"
-	-	-
-	-	-
-	-	-

RATING	TEST/FILE	VALUE
FIRE		NR
SOUND		

R — NOT RATED

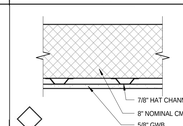

MARK	STUD SIZE	WALL THICKNESS
R80	7/8" HAT CHANNEL	9 1/2"
-	-	-
-	-	-
-	-	-

RATING	TEST/FILE	VALUE
FIRE		NR
SOUND		

TEMPORARY WALLS

T — NOT RATED

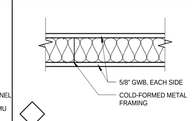

MARK	STUD SIZE	WALL THICKNESS
T30	3 5/8"	4 7/8"
-	-	-
-	-	-
-	-	-

RATING	TEST/FILE	VALUE
FIRE		NR
SOUND		

T — 1 HOUR

FIRE BARRIER

MARK	STUD SIZE	WALL THICKNESS
T31	3 5/8"	4 7/8"
-	-	-
-	-	-
-	-	-
-	-	-

RATING	TEST/FILE	VALUE
FIRE	WP 1072	1 HR
SOUND	WP 1072	STC 40

INTERIOR CMU WALLS

U — NOT RATED

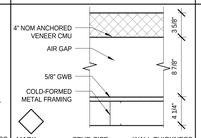

MARK	STUD SIZE	WALL THICKNESS
U60	6"	1'-4 3/4"
-	-	-

RATING	TEST/FILE	VALUE
FIRE		NR
SOUND		

INTERIOR INSULATED WALLS

V — NOT RATED

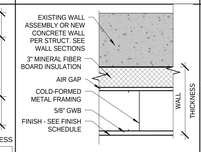

MARK	STUD SIZE	WALL THICKNESS
V20	2 1/2"	6 1/8"
V30	3 5/8"	7 1/4"
V30C	3 5/8"	1'-2 1/4"
V60	6"	9 5/8"
-	-	-

RATING	TEST/FILE	VALUE
FIRE		NR
SOUND		

W — NOT RATED

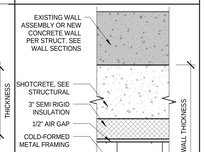

MARK	STUD SIZE	WALL THICKNESS
W60		1'-6 1/8"
-	-	-
-	-	-

RATING	TEST/FILE	VALUE
FIRE		NR
SOUND		

EXISTING WALLS

EW2 — 2 HOUR

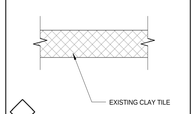

MARK	STUD SIZE	WALL THICKNESS
N82	-	7-5/8"
-	-	
-	-	
-	-	

RATING	TEST/FILE	VALUE
FIRE	IBC 721.1(2) 3-1.4	2 HR
SOUND		

WALL AND PARTITION TYPE SCHEDULE - GENERAL NOTES:

1. WALL AND PARTITION SCHEDULE FORMAT:

2. CODE ANALYSIS DRAWINGS, G2.000, G2.001, G2.011, G2.021, G2.031 and G2.041 show location of fire rated walls and partitions including occupancy separation, and area separation walls which require openings to be protected by fire-rated assemblies and construction beyond the basic requirements for non-combustible construction.

3. BASIC PARTITION TYPE is at stud walls and may not always be referenced on the Drawings by a Wall & Partition Type Symbol.

4. WALL & PARTITION TYPES are referenced by a Wall & Partition Type Symbol. Symbols are shown on Dimension Floor Plan sheets and Enlarged Plans sheets. Wall and Partition types are continuous unless noted otherwise.

5. WALL & PARTITION TYPES are defined for each condition in the Project. Construction components indicated are the minimum that will be accepted for each specific Wall & Partition Type. See The Structural Drawings and Specifications for additional information, including but not limited to stud flange widths, interior and exterior header and jamb stud design, detailing requirements, etc. Adjust gauge, spacing of studs and or bracing where wall height exceeds allowable stud span for interior and/or exterior walls, or other special conditions as outlined in the Structural Drawings and Specifications. Additional exceptions to these components are noted by a subscript to the Wall & Partition Type Symbol as indicated in NOTE 6 and 7 below.

6. STC rated wall:

S - Acoustic Batt insulation shall be as specified in Section 072116 unless otherwise noted in this schedule. All partition penetrations shall be acoustically sealed. For additional requirements see typical acoustical details contained with in this set of drawings. All other parameters of the Wall and Partition Type remain unchanged.

At non-sprayed fireproofed deck conditions, all partition penetrations to be air tight sealed using standard sealant as specified in Section 079200.

At sprayed fireproofed deck conditions, all partition penetrations to be air tight sealed using firestop assembly as indicated for limiting sound transmission specified in Section 078400. Also reference top of wall details contained with in this set of drawings.

7. FIRE RETARDANT WOOD FRAMING

W -In lieu of metal framing provide Fire Retardant (FRT) 2x

wood studs, top and bottom plates, studs and opening framing. Wood wall framing to prevent magnetic interference with security system at Library.

8. GYPSUM BOARD is used generically in the Wall & Partition Type Schedule and represents a variety of gypsum and cementitious board products. These include the following and their fire rated counterparts as specified:

A. (GWB-X) Fire-rated Type-X gypsum board consisting of a specially treated paper face and gypsum core. Provide at these locations:
- At all wall assemblies unless otherwise specified below.

B. (AR-GWB) Gypsum board with abuse resistant face is to be provided in-lieu of GWB at all exposed surfaces up to 8'-0" AFF or Stair Tread or landing minimum as scheduled in Room Finish Schedule. Where more than one layer of GWB has been indicated only the outer layer need be AR GWB.

C. (MR-GWB) Gypsum board with a moisture resistant paper face and gypsum core. Provide at these locations:
- Plumbing and wet wall conditions not scheduled to receive ceramic tile.

D. (MR-AR-GWB) Moisture Resistant Abuse Resistant Gypsum Wall Board at locations as scheduled or indicated in the documents in lieu of non-moisture resistant, non-abuse-resistant gypsum wall board.

E. (TBB) Tile backer board. Provide at these locations:
- Walls scheduled to receive ceramic tile.

9. WALLS & PARTITIONS are dimensioned on the plans to face of framing unless shown otherwise. Walls & Partitions not dimensioned are located by column centerline, window mullion or other such obvious regulator. General Contractor shall be responsible for coordinating the wall and partition layouts.

10. DIFFERING WALL & PARTITION TYPES shall align so wall planes continue unbroken within rooms and adjacent face of finishes align unless otherwise indicated.

11. UNBALANCED STUD WALL & PARTITION TYPES shall have the side with the largest number of GWB layers located on the same side of the partition as the wall tag is shown in the plans. Unbalanced wall & Partition types shall align so wall planes continue unbroken with rooms and adjacent faces unless otherwise noted.

12. TYPICAL WALL AND PARTITION framing, facing and insulation shall extend full height to underside of floor deck or roof deck structure above unless noted otherwise.

13. FIRE TEST AND SOUND TEST NUMBERS are based on published standards from the following Codes and Associations:

ACRONYM:	STANDARD:
IBC	International Building Code, Table 7-B, Rated Fire Resistive Periods for Various Walls and Partitions
WP	Gypsum Association, Fire Resistance Design Manual for Walls and Partitions.
UL	Underwriters Laboratories, Fire Resistance Directory for Walls and Partitions.
ICBO	International Conference of Building Officials
RAL	Riverbank Acoustical Laboratories
WHI	Inchcape Testing Services/ Warnock Hersey, Inc.

14. SEE FINISH SCHEDULE for materials applied to wall type; e.g. tile, paint.

15. NOT USED

16. WALL AND CEILING MOUNTED ITEMS: Provide and install solid blocking and/or backing. See Sheet A5.061 for typical detail that applies throughout the building.

17. INFILL WALLS: Align both finish faces of infill wall with existing adjacent wall.

18. CONTROL JOINTS AT FRAMED WALLS AND PARTITIONS: Install control joints as indicated on drawings and in accordance with control joint criteria in specifications.

19. TYPICAL DETAILS FOR TOP OF WALLS, Control joints and membrane penetration at rated walls, see sheet A5.061, apply throughout building.

20. ACOUSTICAL GENERAL NOTES-TYPICAL CONSTRUCTION AT SOUND RETARDANT PARTITIONS: Typical construction at partitions, see sheet A5.061, apply throughout building.
a. Stagger Joints On All Multiple Layers Of Gypsum Board.

b. Attach Multiple Layers Of Gypsum Board W/ Nails Or Screws, Do Not Use Adhesive.

c. Avoid Back-To-Back Outlets. Seal All Openings In Electrical Boxes. A MIN. Offset Of 18" (W/ At Least One Stud Between The Boxes) Is Required Between Electrical Boxes On Opposite Sides Of A Common Partition Wall Between Adjacent Rooms.

d. Where A Double Row Of Studs Is Used, Make No Connections Between Rows.

e. Where Sound Retardent Partitions Butt Perpendicularly To A Continuous Gypsum Board Partition, Interrupt The Gypsum Board @ The Point Of Intersection And Seal/The Joint Liberally. Do Not Continue The Gypsum Board Behind The Intersecting Stud.

f. All Openings Around Pipe Penetrations Shall Be Sealed, Except Where Required To Be Fire Stopping.

g. For Typical Acoustical Details, See Sheet A9.03.

21. SMOKE PARTITIONS where indicated on CODE ANALYSIS PLAN shall comply with IBC 2009 Section 710.

22. COMPOSITE METAL FRAMING INTERIOR HEADER SCHEDULE as non-bearing partitions:

SPAN	MINIMUM C STUD PAIR SIZE
UP TO 6ft	(2) 20 x HD 600 (20 GA extra heavy duty 6")
UP TO 8ft	(2) 18 x HD 600 (18 GA extra heavy duty 6")
UP TO 8ft	(2) 16 x HD 600 (16 ga extra heavy duty 6")
> than 12ft	(2) 16 x HD 600 (16 ga extra heavy duty 6")

TYPICAL X-SECTION

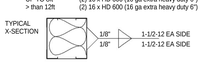

bassetti architects

71 Columbia Street, Suite 500
Seattle, Washington 98104
(206) 340 9500

ASSOCIATE ARCHITECT
AMUNDSEN ASSOCIATES LLC
212 E Second Street
Casper, WY 82601
(307) 234-9999

CIVIL ENGINEER
WLC ENGINEERING SURVEYING PLANNING
200 Pronghorn St.
Casper, WY 82601
(307) 266 2524

LANDSCAPE ARCHITECT
SWIFT COMPANY LLC
3131 Western Avenue Suite M423
Seattle, WA 98121
(206) 632 2038

STRUCTURAL ENGINEER
PCS STRUCTURAL SOLUTIONS
1250 Pacific Ave Suite 701
Tacoma, WA 98402
(253) 383-2797

MECHANICAL & ELECTRICAL ENGINEERS
WSP GROUP
600 University Street Suite 500
Seattle, WA 98101
(206) 342 9900

THEATER CONSULTANT
PLA DESIGNS INC.
6230 SW Zabaco Terrace
Aloha, OR 97007
(503) 642 2168

FOOD SERVICE CONSULTANT
JLR DESIGN GROUP
557 Roy Street Suite 175A
Seattle, WA 98109
(206) 625 0070

ACOUSTICAL & A/V CONSULTANT
SPARLING
4100 194th Street SW, Suite 400
Lynnwood, WA 98036
(206) 667 0555

CONSTRUCTION MANAGER AT RISK
AP WYOMING
1800 Carey Avenue, 4th Floor
Cheyenne, Wyoming 82001
(307) 426-4242

LICENSED ARCHITECT KEVIN BROSNAHAN C-2547 Date: 11/20/14 STATE OF WYOMING

0" 1/2" 1" 2"

THIS DRAWING IS 36" X 48"
USE THIS SCALE TO VERIFY CORRECT DRAWING SIZE

2	95% CD-ADDENDUM NO.4	06/27/2014
1	95% CD-ADDENDUM NO.2	06/20/2014
Δ	REVISIONS	DATE

NATRONA COUNTY SCHOOL DISTRICT

Natrona County High School

930 SOUTH ELM STREET
CASPER WY 82601

JOB NO: 11855.00
ISSUE DATE: 11/20/2014
DRAWN BY: KES, CJF

WALL TYPES - INTERIOR

A6.012

100% Construction Documents

11/17/2014 4:04:06 PM

FLOOR TYPE ASSEMBLIES

F-01

RATING	TEST/FILE	VALUE
FIRE	-	-

FLOOR:
CONCRETE SLAB ON GRADE - SEE STRUCT DWGS FOR THICKNESS

INSULATION:
NONE

STRUCTURE:
NONE

CEILING:
NONE

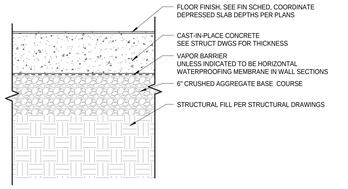

F-03

RATING	TEST/FILE	VALUE
FIRE	-	-

FLOOR:
CONCRETE SLAB WITH INSULATION

INSULATION:
NONE

STRUCTURE:
EXISTING CONCRETE - SEE STRUC

CEILING:
NONE

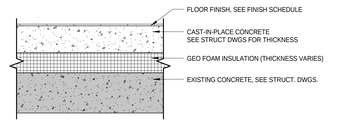

F-01A

RATING	TEST/FILE	VALUE
FIRE		

FLOOR:
CONCRETE SLAB W/RADIANT FLOOR SYSTEM PER STRUCT & MECH DWGS

INSULATION:
RIGID INSULATION

STRUCTURE:
NONE

CEILING:
NONE

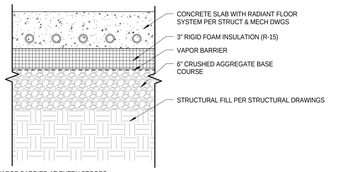

NOTE: NO VAPOR BARRIER AT ENTRY STOOPS

FC-04

RATING	TEST/FILE	VALUE
FIRE	UL L564	1 HR

FLOOR:
STRUCTURAL CEMENT FIBER UNITS FLOOR

INSULATION:
BLANKET INSULATION (R-30)

STRUCTURE:
METAL CHANNEL - SEE STRUC

CEILING:
CEILING SYSTEM - SEE RCP DWGS

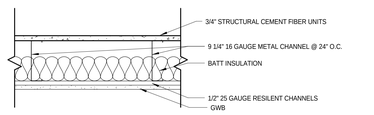

F-01F

RATING	TEST/FILE	VALUE
FIRE		

FLOOR:
CONCRETE SLAB ON GRADE WITH RIGID INSULATION - SEE STRUCT DWGS FOR THICKNESS

INSULATION:
RIGID INSULATION

STRUCTURE:
NONE

CEILING:
NONE

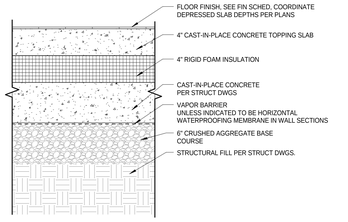

FC-05

RATING	TEST/FILE	VALUE
FIRE	UL D902	2 HR

FLOOR:
FORM DECK : 3" CONCRETE, METAL DECKING - SEE STRUCT DWGS

INSULATION:
NONE

STRUCTURE:
STEEL FRAMING - SEE STRUCT DWGS

CEILING: NONE

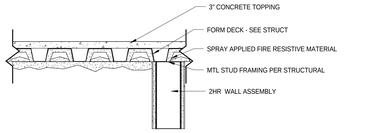

FC-01

RATING	TEST/FILE	VALUE
FIRE	UL D902	1 HR

FLOOR:
COMPOSITE SLAB: 3 1/2" CONCRETE, 2" METAL DECKING - SEE STRUCT DWGS

INSULATION:
BLANKET INSULATION

STRUCTURE:
STEEL FRAMING - SEE STRUCT DWGS

CEILING:
CEILING SYSTEM - SEE RCP DWGS

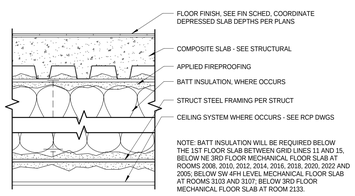

NOTE: BATT INSULATION WILL BE REQUIRED BELOW THE 1ST FLOOR SLAB BETWEEN GRID LINES 11 AND 15, BELOW NE 3RD FLOOR MECHANICAL FLOOR SLAB AT ROOMS 2008, 2010, 2012, 2014, 2016, 2018, 2020, 2022 AND 2005; BELOW SW 4FH LEVEL MECHANICAL FLOOR SLAB AT ROOMS 3103 AND 3107; BELOW 3RD FLOOR MECHANICAL FLOOR SLAB AT ROOM 2133.

FC-E1

RATING	TEST/FILE	VALUE
FIRE	J803	1 HR

FLOOR:
EXISTING CONCRETE FLOOR STRUCTURE

INSULATION:
NONE

STRUCTURE:
EXISTING

CEILING:
CEILING SYSTEM - SEE RCP DWGS

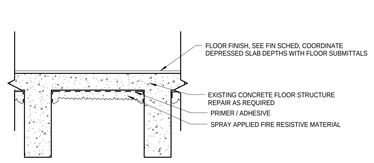

FC-01A

RATING	TEST/FILE	VALUE
FIRE	UL D902	1 HR

FLOOR:
COMPOSITE SLAB: 3 1/2" CONCRETE, 2" METAL DECKING W/RADIANT FLOOR SYSTEM - PER STRUCT & MECH DWGS

INSULATION:
NONE

STRUCTURE:
STEEL FRAMING - SEE STRUCT DWGS

CEILING:
CEILING SYSTEM - SEE RCP DWGS

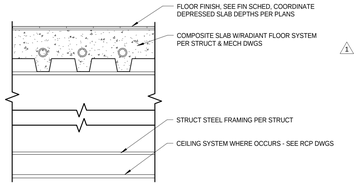

FC-E2

RATING	TEST/FILE	VALUE
FIRE	J803	1 HR

FLOOR:
EXISTING CONCRETE FLOOR STRUCTURE

INSULATION:
NONE

STRUCTURE:
EXISTING

CEILING:
NONE

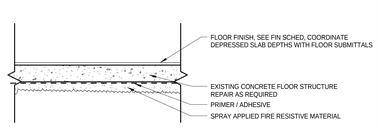

FC-02

RATING	TEST/FILE	VALUE
FIRE	UL D902	1 HR

FLOOR:
ACOUSTICAL FLOOR OVER COMPOSITE SLAB: 3 1/2" CONCRETE, 2" METAL DECKING - SEE STRUCT DWGS

INSULATION:
BLANKET INSULATION

STRUCTURE:
STEEL FRAMING - SEE STRUCT DWGS

CEILING: CEILING SYSTEM - SEE RCP DWGS

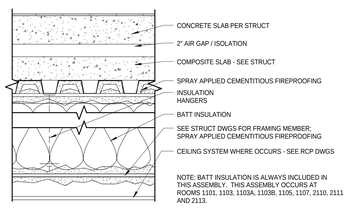

NOTE: BATT INSULATION IS ALWAYS INCLUDED IN THIS ASSEMBLY. THIS ASSEMBLY OCCURS AT ROOMS 1101, 1103, 1103A, 1103B, 1105, 1107, 2110, 2111 AND 2113.

ROOF TYPE ASSEMBLIES

RC-01

RATING	TEST/FILE	IBC VALUE
FIRE		1 HR

ROOFING:
THERMOPLASTIC POLYOLEFIN (TPO) MEMBRANE ROOFING SYSTEM

INSULATION:
7" RIGID INSULATION, R-38 +TAPERED INSULATION

DECKING:
EXISTING CONC DECK, SEE STRUCT DWGS

STRUCTURE:
EXISTING STRUCTURE, SEE STRUCT DWGS

CEILING:
CEILING SYSTEM - SEE RCP DWGS

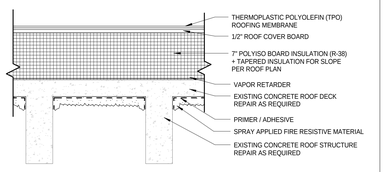

RC-02

RATING	TEST/FILE	VALUE
FIRE	P732	1 HR

ROOFING:
THERMOPLASTIC POLYOLEFIN (TPO) MEMBRANE ROOFING SYSTEM

INSULATION:
7" RIGID INSULATION, R-38 +TAPERED INSULATION

DECKING:
STRUCT STEEL DECKING - SEE STRUCT DWGS

STRUCTURE:
STEEL FRAMING - SEE STRUCT DWGS

CEILING:
CEILING SYSTEM - SEE RCP DWGS

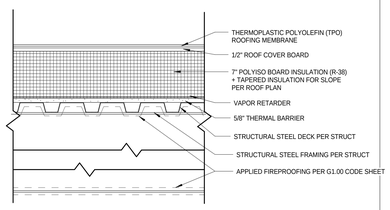

RC-03 NOT USED

RATING	TEST/FILE	VALUE
		NON RATED

ROOFING:
THERMOPLASTIC POLYOLEFIN (TPO) MEMBRANE ROOFING SYSTEM

INSULATION:
7" RIGID INSULATION, R-38 +TAPERED INSULATION

DECKING:
STRUCT ACOUSTIC DECKING - SEE STRUCT DWGS

STRUCTURE:
STEEL FRAMING - SEE STRUCT DWGS

CEILING:
CEILING SYSTEM - SEE RCP DWGS

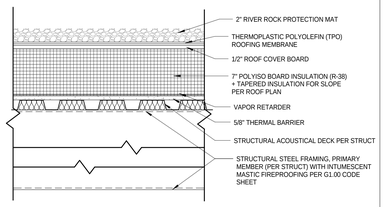

RC-04

RATING	TEST/FILE	VALUE
FIRE	-	NON RATED

ROOFING:
THERMOPLASTIC POLYOLEFIN (TPO) MEMBRANE ROOFING SYSTEM

INSULATION:
7" RIGID INSULATION, R-38 +TAPERED INSULATION

DECKING:
STRUCT ACOUSTIC DECKING - SEE STRUCT DWGS

STRUCTURE:
STEEL FRAMING - SEE STRUCT DWGS

CEILING:
CEILING SYSTEM - SEE RCP DWGS

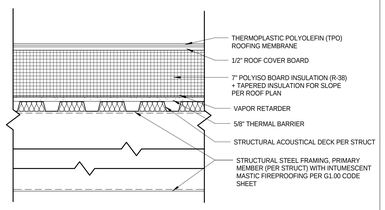

RC-05

RATING	TEST/FILE	VALUE
FIRE	IBC TABLE 722.2.2.1	1 HR

ROOFING:
THERMOPLASTIC POLYOLEFIN (TPO) MEMBRANE ROOFING SYSTEM

INSULATION:
7" RIGID INSULATION, R-38 +TAPERED INSULATION

DECKING:
COMPOSITE SLAB - SEE STRUCT DWGS

STRUCTURE:
STEEL FRAMING - SEE STRUCT DWGS

CEILING:
CEILING SYSTEM - SEE RCP DWGS

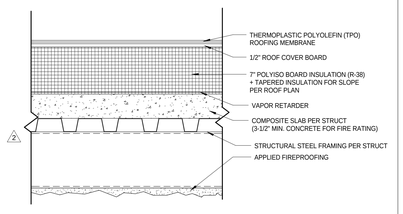

RC-06

RATING	TEST/FILE	VALUE
FIRE	-	NON RATED

ROOFING:
METAL ROOF PANEL

INSULATION:
NONE

DECKING:
1 1/2" STRUCT STEEL DECKING - SEE STRUCT DWGS

STRUCTURE:
NONE

CEILING:
NONE

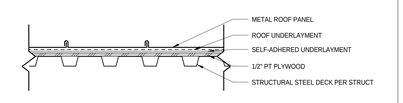

FLOOR / CEILING/ ROOF ASSEMBLY TYPE SCHEDULE GENERAL NOTES:

1. The FLOOR / CEILING/ ROOF ASSEMBLIES SCHEDULE FORMAT Is Divided Into Two Main Parts. The Left Part Lists Tests, Basic Assembly Construction Components And Functional Requirements. The Right Part Includes A Drawing Of The Assembly In Section View And Drawing Notes.

2. Code Analysis Drawings G Series Sheets, Shows Fire Rated Separations Which Require Openings To Be Protected By Fire-Rated Assemblies And Construction Beyond The Basic Requirements For Non-Rated.

3. See Code Analysis Drawings G Series Sheets, For Locations Of All Floor / Ceiling / Roof Assemblies.

4. FLOOR/ CEILING ASSEMBLIES Are Referenced By A Floor/ Ceiling Symbol Containing The Assembly Type "FC" Floor/ Ceiling Followed By The Identification Number.

5. ROOF/ CEILING ASSEMBLIES Are Referenced By A Roof / Ceiling Symbol Containing The Assembly Type "RC" Roof/ Ceiling Followed By The Identification Number.

7. The Basic Ground Level Floor Type Is "F-01" @ Slab On Grade Floors And May Not Always Be Referenced On The Drawings With A Floor Type Symbol.

8. The Basic Floor / Ceiling Type @ All Two Story Sections Is "FC-01" And May Not Always Be Referenced On The Drawings W/ A Floor / Ceiling Type Symbol.

9. All Assemblies Are Continuous Unless Noted Otherwise.

10. All Assemblies Are Defined For Each Condition In The Project. Construction Components Indicated Are The Minimum That Will Be Accepted For Each Specific Floor / Ceiling / Roof Assembly.

11. Fire Test And Sound Test Numbers Are Based On Published Standards From The Following Codes And Associations:

Acronym:	Standard:
IBC	International Building Code, Table 720.1(3), Minimum Protection For Floor And Roof Systems.
WP	Gypsum Association, Fire Resistance Design Resistive Periods For Various Floor And Roof Systems.
UL	Underwriters Laboratories, Fire Resistance Manual For Floor And Roof Systems.
ICBO	International Conference Of Building Officials Directory For Floor/ Ceiling & Roof/ Ceiling Assemblies.
NER	National Evaluation Report/National Evaluation Service, Inc.

12. See Finish Schedule For Materials Applied To Floor / Ceiling / Roof Assembly; I.E. Paint, Tile, Athlectic wood floor, ETC.

13. For Duct/Pipe rack And Mechanical Unit Hanger Location, See Mechanical Drawings. For Duct/Pipe Rack And Mechanical Unit Hanger Attachment Details, See Structural Drawings.

14. See Geotech Report For Specific Subgrade Requirements.

CEILING TYPE ASSEMBLIES

GWB-1

RATING	TEST/FILE	VALUE
FIRE	-	-

CEILING:
3 5/8 16" OC MTL STUD FRAMING

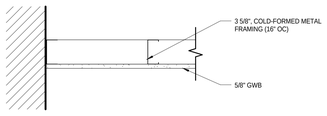

GWB-3

RATING	TEST/FILE	VALUE
FIRE	WP 7060	1 HR

CEILING:
1 HR RATED HORIZ SHAFT WALL ASSEMBLY

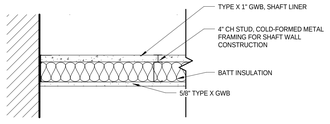

GWB-5

RATING	TEST/FILE	VALUE
FIRE	-	-

CEILING:
NOT USED

GWB-7

RATING	TEST/FILE	VALUE
FIRE	-	-

CEILING:
VENEER PLASTER GWB CEILING

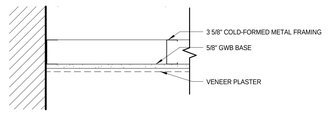

GWB-2

RATING	TEST/FILE	VALUE
FIRE	-	-

CEILING:
TEE BAR CEILING SUSPENSION SYSTEM

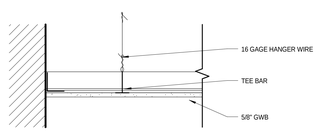

GWB-4

RATING	TEST/FILE	VALUE
FIRE	WP 6800	2 HR

CEILING:
2 HR RATED HORIZ SHAFT WALL ASSEMBLY

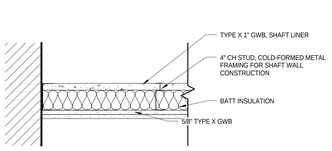

GWB-6

RATING	TEST/FILE	VALUE
FIRE	UL L564	-

CEILING:
RESILIENTLY SUSPENDED GYPSUM BOARD CEILING

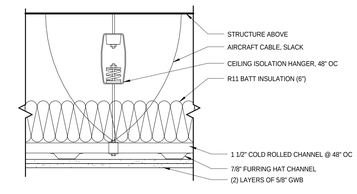

C-01

RATING	TEST/FILE	VALUE
FIRE	-	-

CEILING:
PLASTER / LATH TO MATCH EXISTING

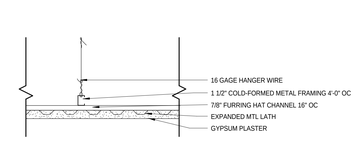

bassetti architects
71 Columbia Street, Suite 500
Seattle, Washington 98104
(206) 340 9500

ASSOCIATE ARCHITECT
AMUNDSEN ASSOCIATES LLC
212 E Second Street
Casper, WY 82601
(307) 234-9999

CIVIL ENGINEER
WLC ENGINEERING SURVEYING PLANNING
200 Pronghorn St.
Casper, WY 82601
(307) 266 2524

LANDSCAPE ARCHITECT
SWIFT COMPANY LLC
3131 Western Avenue Suite M423
Seattle, WA 98121
(206) 632 2038

STRUCTURAL ENGINEER
PCS STRUCTURAL SOLUTIONS
1250 Pacific Ave Suite 701
Tacoma, WA 98402
(253) 383-2797

MECHANICAL & ELECTRICAL ENGINEERS
WSP GROUP
600 University Street Suite 500
Seattle, WA 98101
(206) 342 9900

THEATER CONSULTANT
PLA DESIGNS INC.
6230 SW Zabaco Terrace
Aloha, OR 97007
(503) 642 2168

FOOD SERVICE CONSULTANT
JLR DESIGN GROUP
557 Roy Street Suite 175A
Seattle, WA 98109
(206) 625 0070

ACOUSTICAL & A/V CONSULTANT
SPARLING
4100 194th Street SW, Suite 400
Lynnwood, WA 98036
(206) 667 0555

CONSTRUCTION MANAGER AT RISK
AP WYOMING
1800 Carey Avenue, 4th Floor
Cheyenne, Wyoming 82001
(307) 426-4242

LICENSED ARCHITECT
KEVIN BROSNAHAN
C-2547
Date 11/25/14
STATE OF WYOMING

OVERSIZED METAL ATTACHMENT TO W

0" 1/2" 1" 2"

THIS DRAWING IS 36" X 48"
USE THIS SCALE TO VERIFY CORRECT DRAWING SIZE

R-11 FI COMPR

2	95% CD-ADDENDUM NO.5	07/03/2014
1	95% CD-ADDENDUM NO.4	06/27/2014
1	REVISIONS	DATE

NATRONA COUNTY SCHOOL DISTRICT

Natrona County High School

930 SOUTH ELM STREET
CASPER WY 82601

JOB NO.: 11855.00
ISSUE DATE: 11/17/2014
DRAWN BY: LS, JSC

100% Construction Documents

ROOF & FLOOR TYPES

A6.021

11/17/2014 5:46:41 PM

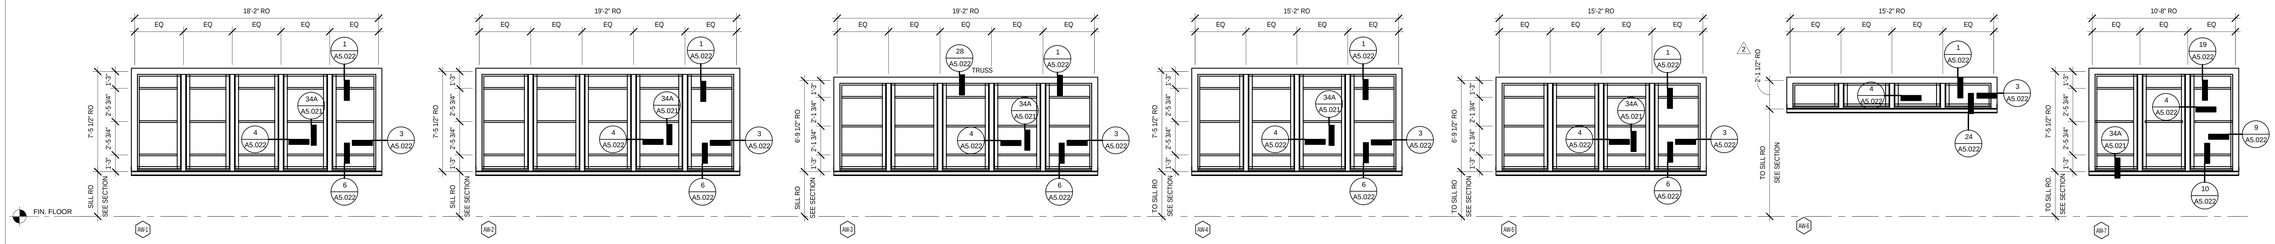

1 WINDOW TYPES
1/4" = 1'-0"

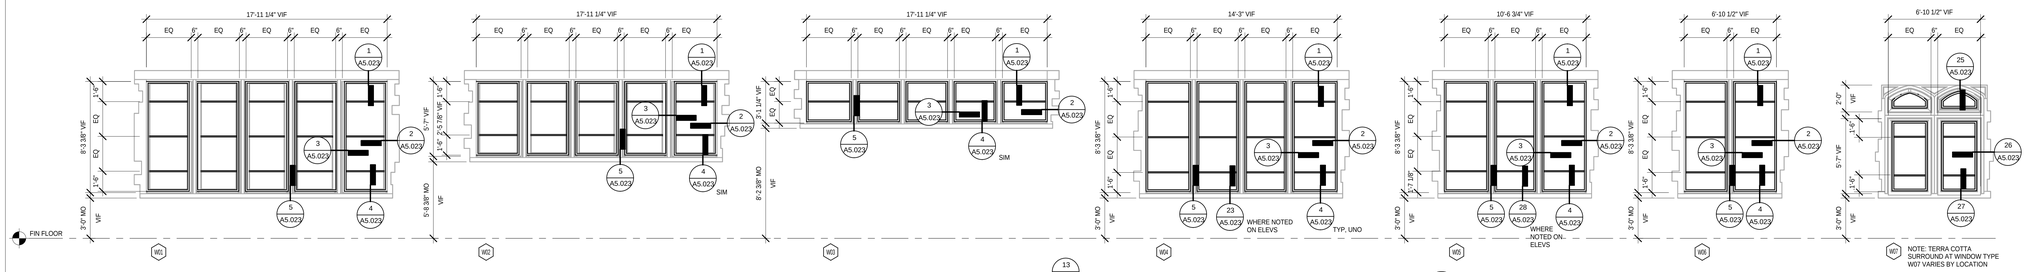

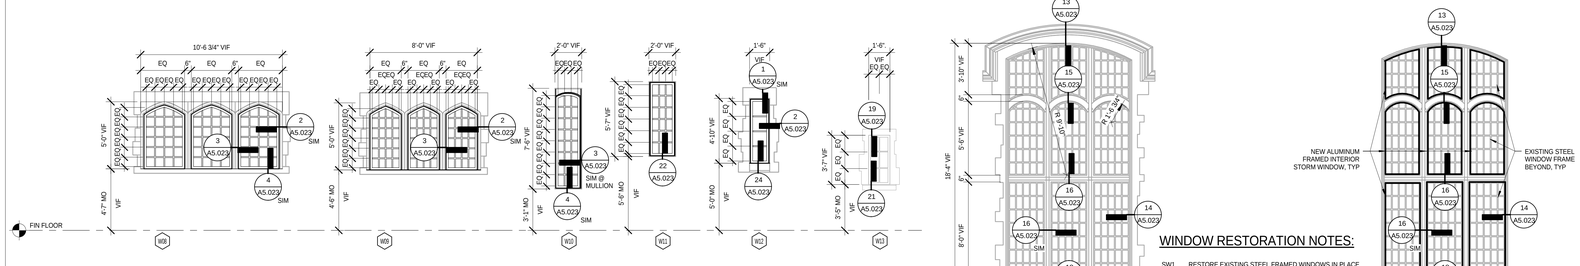

WINDOW RESTORATION NOTES:

SW1 & W13 — RESTORE EXISTING STEEL FRAMED WINDOWS IN PLACE
- HAZARDOUS MATERIAL AND GLASS REMOVAL TO BE PERFORMED UNDER SEPERATE OWNER CONTRACT
- CONTRACTOR TO BE PROVIDED WITH EXISTING GLASS FOR REINSTALLATION FROM OWNERS SUBCONTRACTOR
- REMOVE PAINT FROM STEEL FRAMES
- REMOVE PAINT AND CLEAN GLASS
- RE-PUTTY, PRIME AND REPAINT STEEL SASH AND FRAMES
- REINSTALL GLASS IN POSITIONS INDICATED IN HAZARDOUS MATERIAL SUBCONTRACTOR'S DOCUMENTS
- SEAL PERIMETER JOINTS TO MASONRY

REPAIR ALL ASSOCIATED DAMAGE TO SURROUNDING TERRA COTTA, BRICK, AND STONE PER MASONRY RESTORATION KEY NOTES B, C, D, G, L, AND N AS REQUIRED.

2 WINDOW TYPES AT EXISTING BUILDING
1/4" = 1'-0"

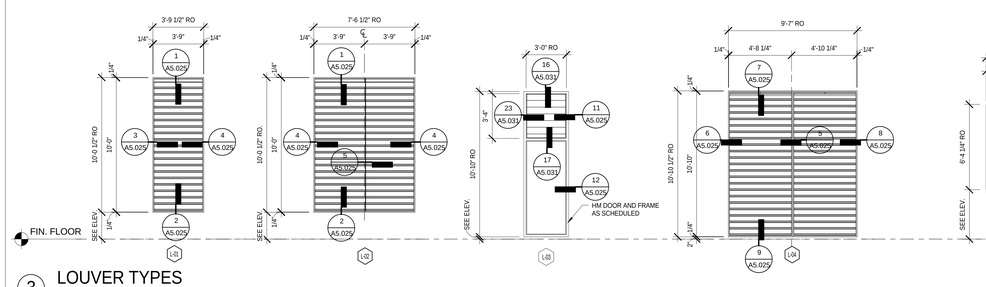

3 LOUVER TYPES
1/4" = 1'-0"

GENERAL NOTES:

1. VERIFY DIMENSIONS AND FIELD MEASURE OPENINGS. BRING INCONSISTENCIES TO ATTENTION OF ARCHITECT BEFORE PROCEEDING WITH WORK.
2. ALUMINUM STOREFRONT AND CURTAIN WALL SHALL BE PROVIDED BY ONLY ONE APPROVED MANUFACTURER
3. WINDOW AND CURTAINWALL INSTALLER SHALL PROVIDE ALUMINUM CLADDING INDICATED IN DETAILS. CLADDING FINISH SHALL MATCH ADJACENT STOREFRONT OR CURTAIN WALL FRAME FINISH UNLESS NOTED OTHERWISE.
4. PROVIDE GLAZING IN ACCORDANCE WITH SPECIFICATION SECTIONS 088113, 088413 & 088000.
5. U-VALUE AND SOLAR HEAT GAIN COEFFICIENT (SHGC) TO BE DETERMINED, CERTIFIED, AND LABELED IN ACCORDANCE WITH NFRC STANDARD, CERTIFIED BY INDEPENDENT TESTING AGENCY LICENSED BY NFRC.
6. SEE FINISH SCHEDULE FOR LOCATION AND TYPE OF ROLLERSHADE AT EXTERIOR GLAZING. EXTENT AND SECTIONALIZATION OF ROLLERSHADES INDICATED ON THE WINDOW AND CURTAIN WALL TYPES.
7. ALL OVERALL DIMENSIONS ARE NOMINAL DIMENSIONS. SEE OPENING DETAILS TO LOCATE ROUGH OPENINGS.

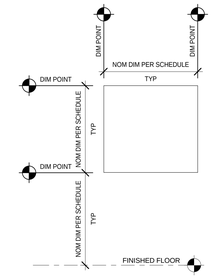

WINDOW, CURTAINWALL, AND STOREFRONT LEGEND:

- INDICATES METAL INFILL PANEL
- INDICATES IMPACT RESISTANT GLAZING INFILL PANEL
- INDICATES SPANDREL GLASS
- T INDICATES SAFETY GLAZING
- INDICATES EXTENT AND SECTIONALIZATION OF ROLLER SHADE. SEE STOREFRONT & CURTAIN WALL GENERAL NOTES #7

EXTERIOR WINDOW AND CURTAINWALL COLOR AND GLAZING SCHEDULE:

CURTAIN WALL COLOR:
DARK BRONZE - CW-6, CW-7, CW-8, CW-9, CW-12 & CW-13
MEDIUM BRONZE - CW-1, CW-3, CW-4, CW-11 & CW-14

AW SERIES WINDOWS - IG1 AND IG2
W SERIES WINDOWS - IG1 AND IG2
CW1 - NA
CW2 - IG1 AND IG2
CW3 - IG1 AND IG2
CW3 - IG1 AND IG2
CW4 - IG1 AND IG2
CW5 - IG1 AND IG2
CW5 - IG3 AND IG4
CW7 - IG3 AND IG4
CW8 - IG3 AND IG4
CW9 - IG3 AND IG4
CW11 - IG1 AND IG2
CW12 - IG3 AND IG4
CW13 - IG3 AND IG4
CW14 - IG2

bassetti architects
71 Columbia Street, Suite 500
Seattle, Washington 98104
(206) 340 9500

ASSOCIATE ARCHITECT
AMUNDSEN ASSOCIATES LLC
212 E Second Street
Casper, WY 82601
(307) 234-9999

CIVIL ENGINEER
WLC ENGINEERING SURVEYING PLANNING
200 Pronghorn St.
Casper, WY 82601
(307) 266 2524

LANDSCAPE ARCHITECT
SWIFT COMPANY LLC
3131 Western Avenue Suite M423
Seattle, WA 98121
(206) 632 2038

STRUCTURAL ENGINEER
PCS STRUCTURAL SOLUTIONS
1250 Pacific Ave Suite 701
Tacoma, WA 98402
(253) 383-2797

MECHANICAL & ELECTRICAL ENGINEERS
WSP GROUP
600 University Street Suite 500
Seattle, WA 98101
(206) 342 9900

THEATER CONSULTANT
PLA DESIGNS INC.
6230 SW Zabaco Terrace
Aloha, OR 97007
(503) 642 2168

FOOD SERVICE CONSULTANT
JLR DESIGN GROUP
557 Roy Street Suite 175A
Seattle, WA 98109
(206) 625 0070

ACOUSTICAL & A/V CONSULTANT
SPARLING
4100 194th Street SW, Suite 400
Lynnwood, WA 98036
(206) 667 0555

CONSTRUCTION MANAGER AT RISK
AP WYOMING
1800 Carey Avenue, 4th Floor
Cheyenne, Wyoming 82001
(307) 426-4242

LICENSED ARCHITECT — KEVIN BROGAN — C-2547 — Date 11/25/14 — STATE OF WYOMING

0 1/2" 1" 2"
THIS DRAWING IS 36" X 48"
USE THIS SCALE TO VERIFY CORRECT DRAWING SIZE

2	95% CD-ADDENDUM NO.5	07/03/2014
1	95% CD-ADDENDUM NO.2	06/20/2014
Δ	REVISIONS	DATE

NATRONA COUNTY SCHOOL DISTRICT

Natrona County High School

930 SOUTH ELM STREET
CASPER WY 82601

JOB NO: 11855.00
ISSUE DATE: 11/17/2014
DRAWN BY: LS

100% Construction Documents

WINDOW TYPES, LOUVER TYPES, AND SCHEDULE

A6.031

11/18/2014 2:18:44 PM

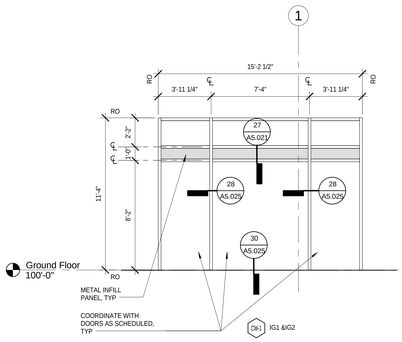

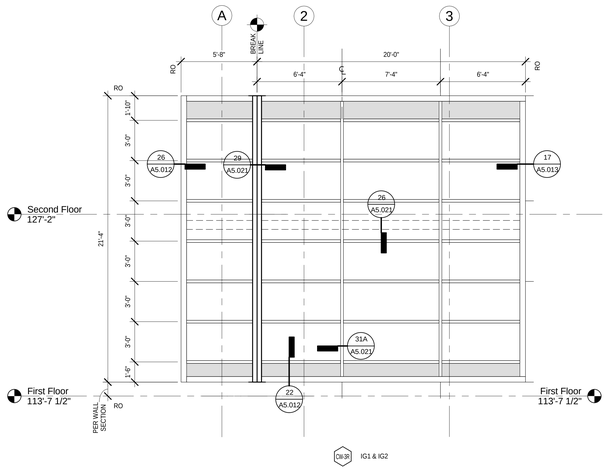

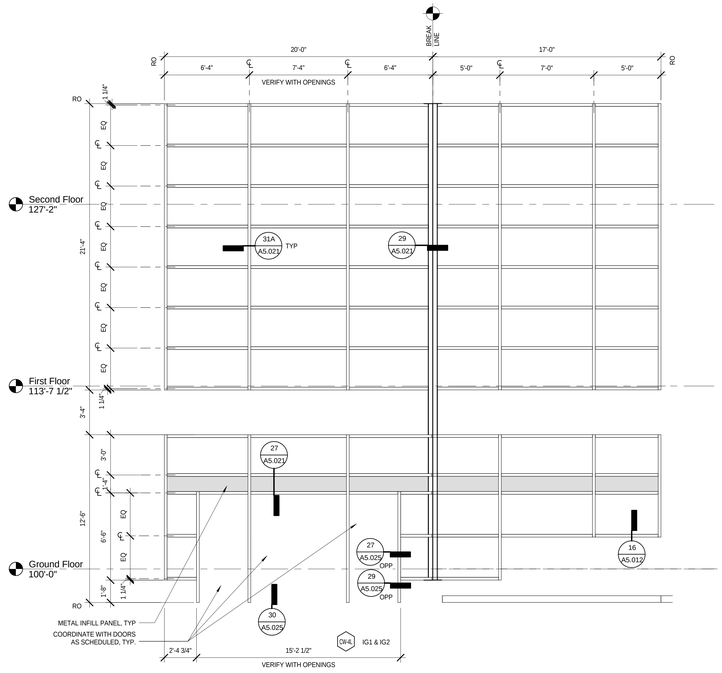

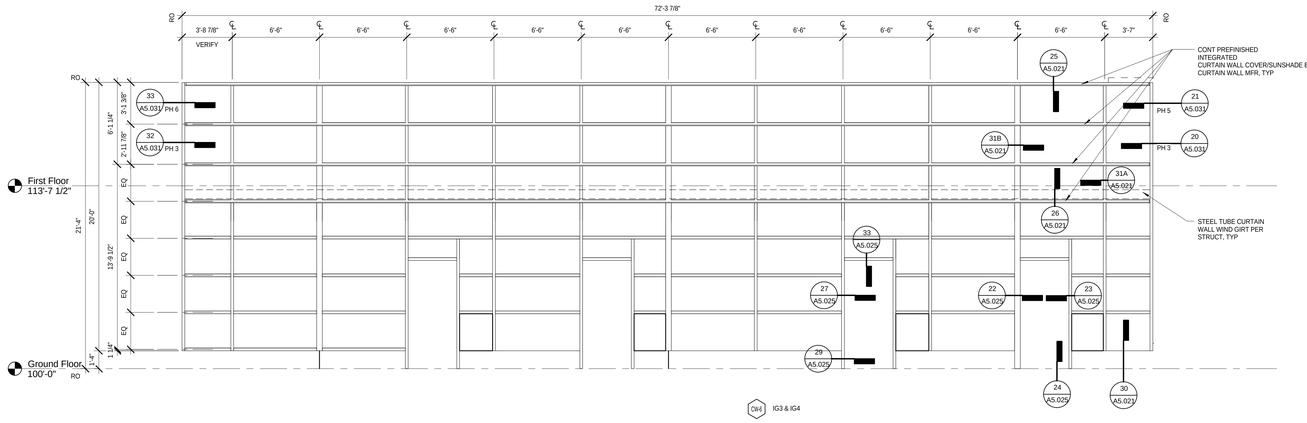

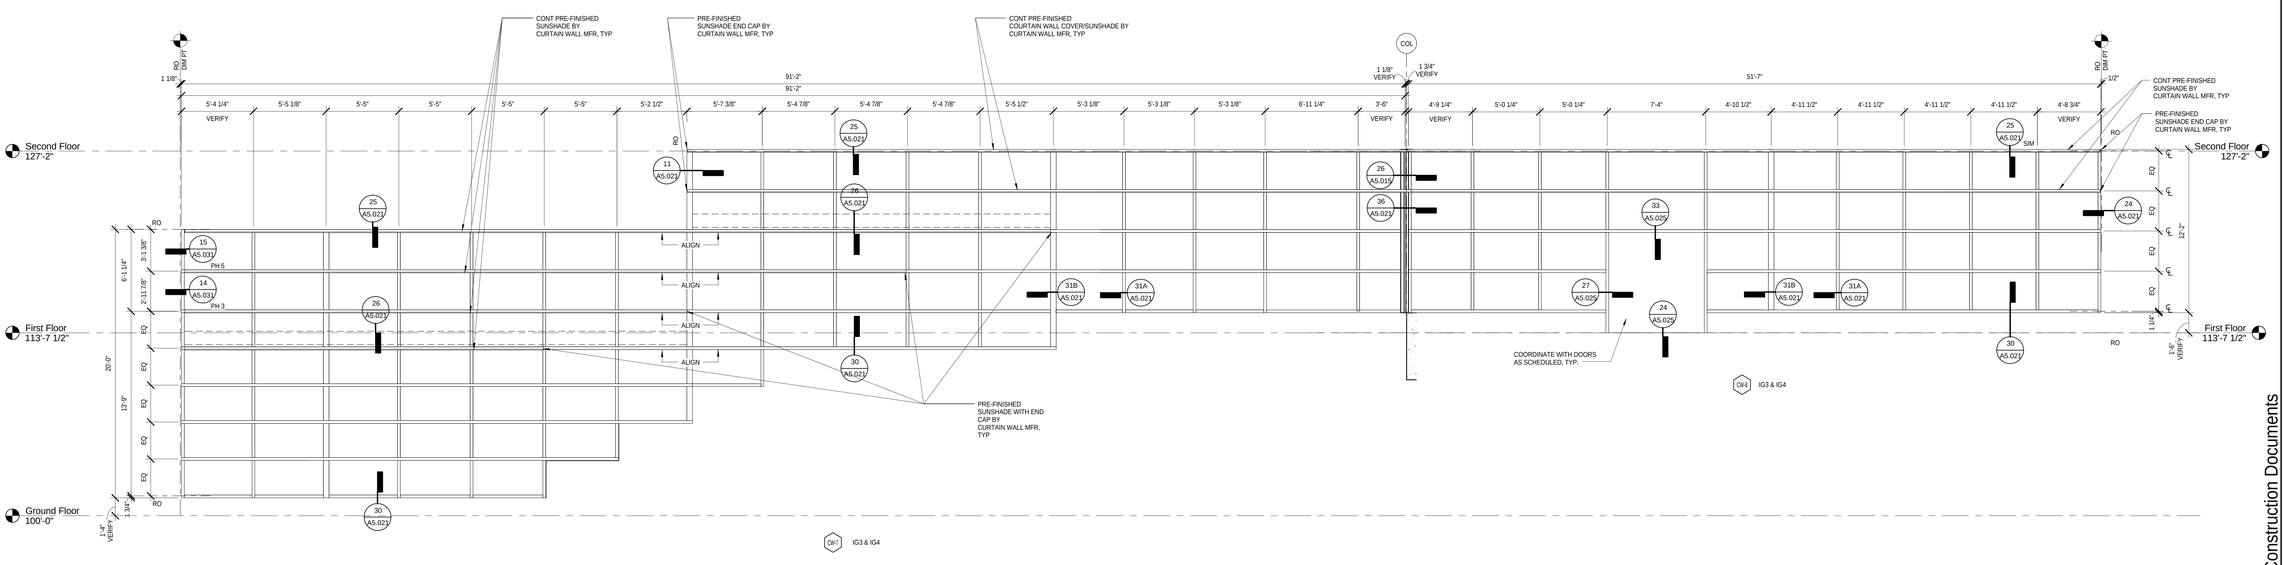

GENERAL NOTES:

1. VERIFY DIMENSIONS AND FIELD MEASURE OPENINGS. BRING INCONSISTENCIES TO ATTENTION OF ARCHITECT BEFORE PROCEEDING WITH WORK.
2. ALUMINUM STOREFRONT AND CURTAIN WALL SHALL BE PROVIDED BY ONLY ONE APPROVED MANUFACTURER
3. WINDOW AND CURTAINWALL INSTALLER SHALL PROVIDE ALUMINUM CLADDING INDICATED IN DETAILS. CLADDING FINISH SHALL MATCH ADJACENT STOREFRONT OR CURTAIN WALL FRAME FINISH UNLESS NOTED OTHERWISE.
4. PROVIDE GLAZING IN ACCORDANCE WITH SPECIFICATION SECTIONS 084313, 084413 & 088000.
5. U-VALUE AND SOLAR HEAT GAIN COEFFICIENT (SHGC) TO BE DETERMINED, CERTIFIED, AND LABELED IN ACCORDANCE WITH NFRC STANDARD, CERTIFIED BY INDEPENDENT TESTING AGENCY LICENSED BY NFRC.
6. SEE FINISH SCHEDULE FOR LOCATION AND TYPE OF ROLLERSHADE AT EXTERIOR GLAZING. EXTENT AND SECTIONALIZATION OF ROLLERSHADES INDICATED ON THE WINDOW AND CURTAIN WALL TYPES.
7. ALL OVERALL DIMENSIONS ARE NOMINAL DIMENSIONS. SEE OPENING DETAILS TO LOCATE ROUGH OPENINGS.

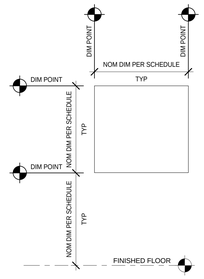

WINDOW, CURTAINWALL, AND STOREFRONT LEGEND:

- INDICATES METAL INFILL PANEL
- INDICATES IMPACT RESISTANT GLAZING INFILL PANEL
- INDICATES SPANDREL GLASS
- T INDICATES SAFETY GLAZING

INDICATES EXTENT AND SECTIONALIZATION OF ROLLER SHADE. SEE STOREFRONT & CURTAIN WALL GENERAL NOTES #7

EXTERIOR WINDOW AND CURTAINWALL COLOR AND GLAZING SCHEDULE:

CURTAIN WALL COLOR:
DARK BRONZE - CW-6, CW-7, CW-8, CW-9, CW-12 & CW-13
MEDIUM BRONZE - CW-1, CW-3, CW-4, CW-11 & CW-14

AW SERIES WINDOWS - IG1 AND IG2
W SERIES WINDOWS - IG1 AND IG2
CW1 - NA
CW2 - IG1 AND IG2
CW3 - IG1 AND IG2
CW3 - IG1 AND IG2
CW4 - IG1 AND IG2
CW5 - IG1 AND IG2
CW6 - IG3 AND IG4
CW7 - IG3 AND IG4
CW8 - IG3 AND IG4
CW9 - IG3 AND IG4
CW11 - IG1 AND IG2
CW12 - IG3 AND IG4
CW13 - IG3 AND IG4
CW14 - IG2

bassetti architects

71 Columbia Street, Suite 500
Seattle, Washington 98104
(206) 340 9500

ASSOCIATE ARCHITECT
AMUNDSEN ASSOCIATES LLC
212 E Second Street
Casper, WY 82601
(307) 234-9999

CIVIL ENGINEER
WLC ENGINEERING SURVEYING PLANNING
200 Pronghorn St.
Casper, WY 82601
(307) 266 2524

LANDSCAPE ARCHITECT
SWIFT COMPANY LLC
3131 Western Avenue Suite M423
Seattle, WA 98121
(206) 632 2038

STRUCTURAL ENGINEER
PCS STRUCTURAL SOLUTIONS
1250 Pacific Ave Suite 701
Tacoma, WA 98402
(253) 383-2797

MECHANICAL & ELECTRICAL ENGINEERS
WSP GROUP
600 University Street Suite 500
Seattle, WA 98101
(206) 342 9900

THEATER CONSULTANT
PLA DESIGNS INC.
6230 SW Zabaco Terrace
Aloha, OR 97007
(503) 642 2168

FOOD SERVICE CONSULTANT
JLR DESIGN GROUP
557 Roy Street Suite 175A
Seattle, WA 98109
(206) 625 0070

ACOUSTICAL & A/V CONSULTANT
SPARLING
4100 194th Street SW, Suite 400
Lynnwood, WA 98036
(206) 667 0555

CONSTRUCTION MANAGER AT RISK
AP WYOMING
1800 Carey Avenue, 4th Floor
Cheyenne, Wyoming 82001
(307) 426-4242

LICENSED ARCHITECT
C-2547
KEVIN BROCKETT
Date 11/25/14
STATE OF WYOMING

0" 1/2" 1" 2"

THIS DRAWING IS 30" X 48"
USE THIS SCALE TO VERIFY CORRECT DRAWING SIZE

REVISIONS	DATE
1	

NATRONA COUNTY SCHOOL DISTRICT

Natrona County High School

930 SOUTH ELM STREET
CASPER WY 82601

JOB NO: 11855.00
ISSUE DATE: 11/17/2014
DRAWN BY: HNC

EXTERIOR CURTAIN WALL TYPES

A6.033

100% Construction Documents

11/18/2014 2:32:48 PM

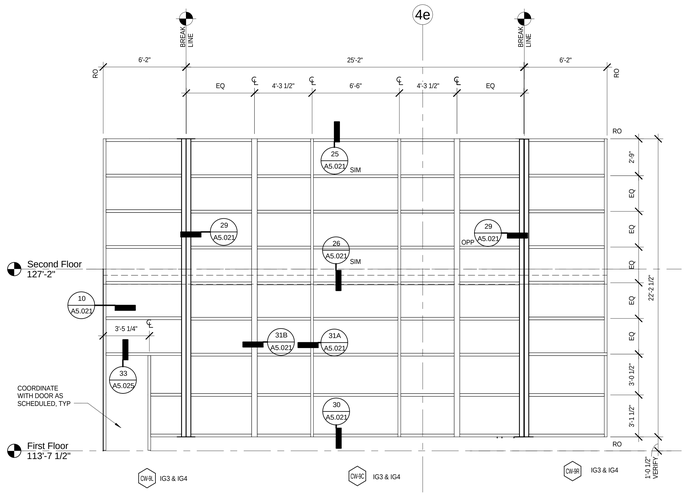

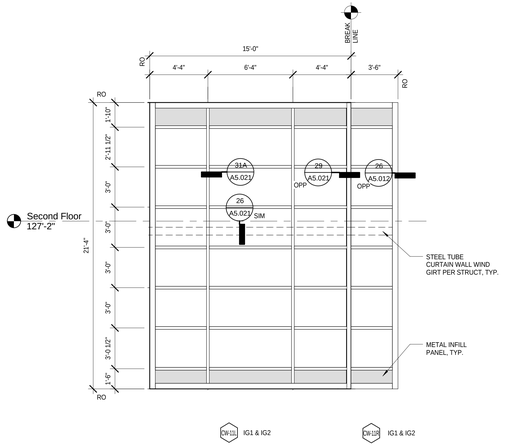

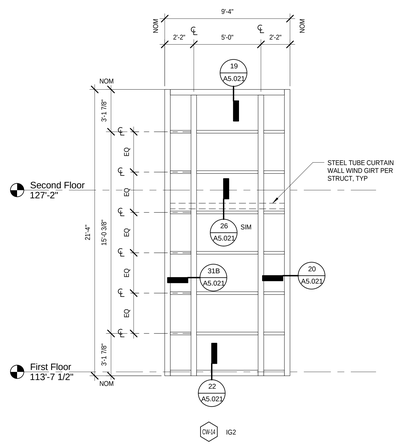

GENERAL NOTES:

1. VERIFY DIMENSIONS AND FIELD MEASURE OPENINGS. BRING INCONSISTENCIES TO ATTENTION OF ARCHITECT BEFORE PROCEEDING WITH WORK.
2. ALUMINUM STOREFRONT AND CURTAIN WALL SHALL BE PROVIDED BY ONLY ONE APPROVED MANUFACTURER
3. WINDOW AND CURTAINWALL INSTALLER SHALL PROVIDE ALUMINUM CLADDING INDICATED IN DETAILS. CLADDING FINISH SHALL MATCH ADJACENT STOREFRONT OR CURTAIN WALL FRAME FINISH UNLESS NOTED OTHERWISE.
4. PROVIDE GLAZING IN ACCORDANCE WITH SPECIFICATION SECTIONS 084313, 084413 & 088000.
5. U-VALUE AND SOLAR HEAT GAIN COEFFICIENT (SHGC) TO BE DETERMINED, CERTIFIED, AND LABELED IN ACCORDANCE WITH NFRC STANDARD, CERTIFIED BY INDEPENDENT TESTING AGENCY LICENSED BY NFRC.
6. SEE FINISH SCHEDULE FOR LOCATION AND TYPE OF ROLLERSHADE AT EXTERIOR GLAZING. EXTENT AND SECTIONALIZATION OF ROLLERSHADES INDICATED ON THE WINDOW AND CURTAIN WALL TYPES.
7. ALL OVERALL DIMENSIONS ARE NOMINAL DIMENSIONS. SEE OPENING DETAILS TO LOCATE ROUGH OPENINGS.

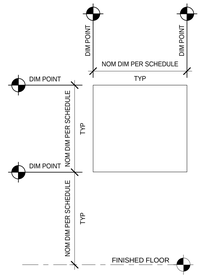

WINDOW, CURTAINWALL, AND STOREFRONT LEGEND:

- INDICATES METAL INFILL PANEL
- INDICATES IMPACT RESISTANT GLAZING INFILL PANEL
- INDICATES SPANDREL GLASS
- T INDICATES SAFETY GLAZING

INDICATES EXTENT AND SECTIONALIZATION OF ROLLER SHADE. SEE STOREFRONT & CURTAIN WALL GENERAL NOTES #7

EXTERIOR WINDOW AND CURTAINWALL COLOR AND GLAZING SCHEDULE:

CURTAIN WALL COLOR:
DARK BRONZE - CW-4, CW-7, CW-8, CW-9, CW-12 & CW-13
MEDIUM BRONZE - CW-1, CW-3, CW-4, CW-11 & CW-14

AW SERIES WINDOWS - IG1 AND IG2
W SERIES WINDOWS - IG1 AND IG2
CW1 - NA
CW2 - IG1 AND IG2
CW3 - IG1 AND IG2
CW3 - IG1 AND IG2
CW4 - IG1 AND IG2
CW5 - IG1 AND IG2
CW5 - IG3 AND IG4
CW7 - IG3 AND IG4
CW8 - IG3 AND IG4
CW9 - IG3 AND IG4
CW11 - IG1 AND IG2
CW12 - IG3 AND IG4
CW13 - IG3 AND IG4
CW14 - IG2

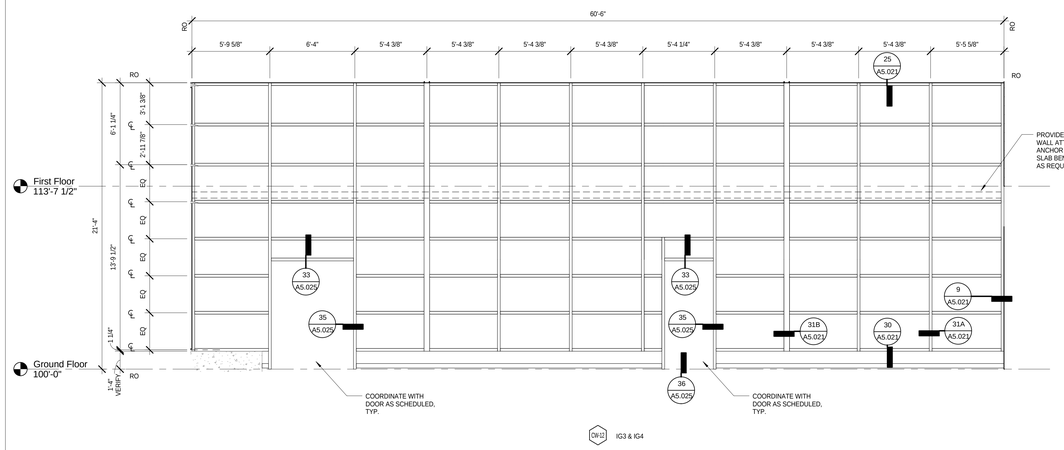

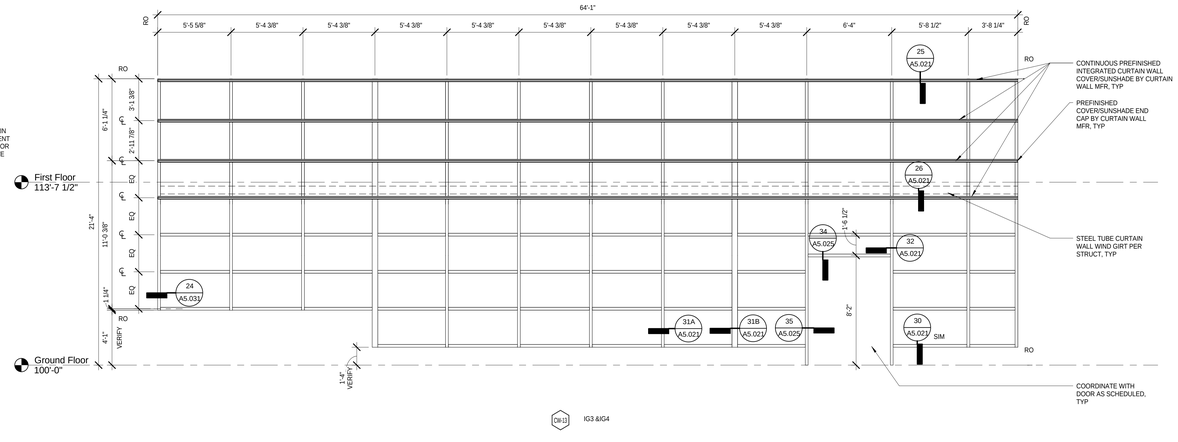

bassetti architects

71 Columbia Street, Suite 500
Seattle, Washington 98104
(206) 340 9500

ASSOCIATE ARCHITECT
AMUNDSEN ASSOCIATES LLC
212 E Second Street
Casper, WY 82601
(307) 234-9999

CIVIL ENGINEER
WLC ENGINEERING SURVEYING PLANNING
200 Pronghorn St.
Casper, WY 82601
(307) 266 2524

LANDSCAPE ARCHITECT
SWIFT COMPANY LLC
3131 Western Avenue Suite M423
Seattle, WA 98121
(206) 632 2038

STRUCTURAL ENGINEER
PCS STRUCTURAL SOLUTIONS
1250 Pacific Ave Suite 701
Tacoma, WA 98402
(253) 383-2797

MECHANICAL & ELECTRICAL ENGINEERS
WSP GROUP
600 University Street Suite 500
Seattle, WA 98101
(206) 342 9900

THEATER CONSULTANT
PLA DESIGNS INC.
6230 SW Zabaco Terrace
Aloha, OR 97007
(503) 642 2168

FOOD SERVICE CONSULTANT
JLR DESIGN GROUP
557 River Street Suite 175A
Seattle, WA 98109
(206) 625 0070

ACOUSTICAL & A/V CONSULTANT
SPARLING
4100 194th Street SW, Suite 400
Lynnwood, WA 98036
(206) 667 0555

CONSTRUCTION MANAGER AT RISK
AP WYOMING
1800 Carey Avenue, 4th Floor
Cheyenne, Wyoming 82001
(307) 426-4242

LICENSED ARCHITECT
KEVIN BROOKS
C-2547
Date 11/25/14
STATE OF WYOMING

0" 1/2" 1" 2"

THIS DRAWING IS 36" X 48"
USE THIS SCALE TO VERIFY CORRECT DRAWING SIZE

REVISIONS	DATE

NATRONA COUNTY SCHOOL DISTRICT

Natrona County High School

930 SOUTH ELM STREET
CASPER WY 82601

JOB NO.: 11855.00
ISSUE DATE: 11/17/2014
DRAWN BY: HNC

EXTERIOR CURTAIN WALL TYPES

A6.034

100% Construction Documents

11/18/2014 2:44:39 PM

DOOR SCHEDULE PHASE 4

DOOR NUMBER	DOOR WIDTH	DOOR HEIGHT	RATING/ LABEL	DOOR TYPE	DOOR MATERIAL	FRAME TYPE	HEAD DETAIL	JAMB DETAIL	SILL DETAIL	GLAZING TYPE	BLINDS	SOUND	ELEC LATCH	CARD READER	SECURITY CONTACT	DOOR HOLDER	ELECTRIC OPERATOR	FIRE ALARM	COMMENTS, (E) = EXISTING
0087	3'-0"	7'-0"	3/4-HR	F-1	SCW	1-S	3/A5.068	3/A5.068	-			STC 51							
0088	3'-0"	7'-0"	3/4-HR	F-1	SCW	1	1/A5.067	1/A5.067	-										
0088A	3'-0"	7'-0"	3/4-HR	F-1	SCW	1	1/A5.067	1/A5.067	-										
0090	6'-2"	8'-2"	3/4-HR	F-2	HM	2	1/A5.067	1/A5.067	-										
0092	3'-0"	7'-0"	3/4-HR	L-1	SCW	1	1/A5.067	1/A5.067	-										
241	0"	0"																	
242	0"	0"																	
243	0"	0"																	
1050A	7'-6"	8'-0"	3/4-HR	T-1	HM	3	27/A5.068	9/A5.067	-							X		X	
1050B	8'-0"	8'-0"	3/4-HR	T-1	HM	3	27/A5.068	10/A5.067	-							X		X	
1052A	3'-0"	7'-0"	3/4-HR	F-1	SCW	1	1/A5.067	1/2.3/A5.067	5/A5.067	G-3	X								
1052B	3'-0"	7'-0"	NR	F-1	SCW	5	1/2/A5.067	1/2.3/A5.067	5/A5.067	G-3	X								
1052C	3'-0"	7'-0"	NR	F-1	HM	1	1/A5.067	1/A5.067	-										
1052D	4'-0"	7'-0"	NR	F-1	HM	1	1/A5.067	1/A5.067	-										
1053	3'-0"	7'-0"	NR	F-1	SCW	1	1/A5.067	1/A5.067	-										
1055	3'-0"	7'-0"	NR	L-1	SCW	1	1/A5.067	1/A5.067	-										
1057	3'-0"	7'-0"	NR	L-1	SCW	1	1/A5.067	1/A5.067	-										
1058	3'-0"	7'-0"	NR	F-1	SCW	6	1/2/A5.067	1/2.3/A5.067	5/A5.067	G-3		AS							
1059	2'-0"	6'-7"	NR	F-4	STL	-	19/A5.068	19/A5.068	19/A5.068	-									
1060	3'-0"	7'-0"	NR	F-1	SCW	5	1/2/A5.067	1/2.3/A5.067	5/A5.067	G-3									
1062A	3'-0"	7'-0"	NR	F-1	SCW	5	1/2/A5.067	1/2.3/A5.067	5/A5.067	G-3	X								
1062B	3'-0"	7'-0"	NR	F-1	SCW	5	1/2/A5.067	1/2.3/A5.067	5/A5.067	G-3	X								
1063	2'-0"	6'-7"	NR	F-4	STL	-	19/A5.068	19/A5.068	19/A5.068	-									
1065A	3'-0"	7'-0"	NR	G-1	SCW	1T	2.3/A5.067	1,24/A5.067	-	G-3									2'-9" TRANSOM
1065B	3'-0"	7'-0"	NR	G-1	SCW	1T	2.3/A5.067	1,24/A5.067	-	G-3									2'-9" TRANSOM
1066	2'-0"	7'-0"	NR	F-1	SCW	5	1/2/A5.067	1/2.3/A5.067	5/A5.067	G-3	X								
1068	3'-0"	7'-0"	NR	F-1	SCW	5	1/A5.067	1/A5.067	-										
1070A	3'-0"	7'-0"	NR	F-1	SCW	5	1/2/A5.067	1/2.3/A5.067	5/A5.067	G-3	X								
1072	3'-0"	7'-0"	NR	F-1	SCW	(E)	-	-	-	-									
1074	7'-0"	7'-0"	3/4-HR	SR-1	WD	2	1/A5.067	1/A5.067	-	G-4						X		X	CUSTOM FINE RATED DOOR
1076A	5'-0"	7'-0"	NR	SR-1	HM	(E)	-	-	-	IG-2		X		X		X			CUSTOM DOOR TO MATCH HISTORIC DRAWINGS, PATCH AND REPAIR EXISTING FRAME AND TRANSOM
1076B	5'-0"	7'-0"	NR	SR-1	HM	(E)	-	-	-	IG-2				X					CUSTOM DOOR TO MATCH HISTORIC DRAWINGS, PATCH AND REPAIR EXISTING FRAME AND TRANSOM
1076C	5'-0"	7'-0"	NR	SR-1	HM	(E)	-	-	-	IG-2				X					CUSTOM DOOR TO MATCH HISTORIC DRAWINGS, PATCH AND REPAIR EXISTING FRAME
1076D	5'-0"	7'-0"	NR	SR-1	WD	(E)	-	-	-	-			X				X		CUSTOM DOOR TO MATCH HISTORIC DRAWINGS, PATCH AND REPAIR EXISTING FRAME
1076E	5'-0"	7'-0"	NR	SR-1	WD	(E)	-	-	-	-									CUSTOM DOOR TO MATCH HISTORIC DRAWINGS, PATCH AND REPAIR EXISTING FRAME
1076F	5'-0"	7'-0"	NR	SR-1	WD	(E)	-	-	-	-									CUSTOM DOOR TO MATCH HISTORIC DRAWINGS, PATCH AND REPAIR EXISTING FRAME
1080	6'-0"	8'-0"	NR	T-1	HM	3	27/A5.068	8/A5.069	-							X		X	
1082	3'-0"	7'-0"	3/4-HR	F-1	SCW	(E)	-	-	-										
1083A	3'-0"	7'-2"	3/4-HR	F-1	SCW	11	6/A5.067	7/A5.067	-			AS							
1083B	6'-0"	10'-4"	3/4-HR	CD	SST	-	22/A5.101	18/A5.068	-							X		X	ELECTRIC FIRE SHUTTER
1084B	6'-0"	7'-0"	NR	F-2	SCW	2-2	1/A5.067	1/A5.067	-			AS							
1084E	6'-0"	7'-0"	NR	F-2	SCW	2-2	1/A5.067	1/A5.067	-			AS							
1086A	8'-0"	10'-0"	3/4-HR	F-2	HM	2-S1	1/A5.067	1/A5.067	-			STC 51							
1086B	9'-0"	10'-0"	NR	SD	-	-	22/A5.101	18/A5.101	22/A5.101			STC 51							
1086C	9'-0"	9'-0"	NR	F-3	HM	12	2/A5.026	3,5,6/A5.026											ALT-9, CUSTOM DOOR TO MATCH HISTORIC DRAWINGS
1090	8'-0"	10'-0"	3/4-HR	F-2	HM	2	1/A5.067	1/A5.067	-										
1092	3'-0"	7'-0"	NR	L-1	SCW	1	1/A5.067	1/A5.067	-										
2050A	7'-0"	8'-0"	NR	T-1	HM	3	27/A5.068	9/A5.067	-							X		X	
2050B	7'-6"	8'-0"	NR	T-1	HM	3	27/A5.068	9/A5.067	-							X		X	
2052	3'-0"	7'-0"	NR	F-1	SCW	5	1/2/A5.067	1/2.3/A5.067	5/A5.067	G-3	X								
2053	3'-0"	7'-0"	NR	F-1	SCW	1	1/A5.067	1/A5.067	-	G-3									
2054A	3'-6"	7'-0"	NR	G-1	SCW	1	1/A5.067	1/A5.067	-	G-3									
2054B	3'-6"	7'-0"	NR	G-1	SCW	1	1/A5.067	1/A5.067	-	G-3									
2055	3'-0"	7'-0"	NR	L-1	SCW	1	1/A5.067	1/A5.067	-										
2056	3'-0"	7'-0"	NR	F-1	SCW	5	1/2/A5.067	1/2.3/A5.067	5/A5.067	G-3	X								
2057	3'-0"	7'-0"	NR	F-1	SCW	1	1/A5.067	1/A5.067	-										
2058	3'-0"	7'-0"	NR	F-1	SCW	5	1/2/A5.067	1/2.3/A5.067	5/A5.067	G-3	X								
2059	2'-0"	6'-7"	NR	F-4	STL	-	19/A5.068	19/A5.068	19/A5.068	-									
2060A	3'-6"	7'-0"	NR	G-1	SCW	1	1/A5.067	1/A5.067	-	G-3									
2060B	3'-6"	7'-0"	NR	G-1	SCW	1	1/A5.067	1/A5.067	-	G-3									
2061	2'-0"	6'-7"	NR	F-4	STL	-	19/A5.068	19/A5.068	19/A5.068	-									
2062	3'-0"	7'-0"	NR	F-1	SCW	5	1/2/A5.067	1/2.3/A5.067	5/A5.067	G-3	X								
2063	3'-0"	7'-0"	NR	F-1	SCW	5	1/2/A5.067	1/2.3/A5.067	5/A5.067	G-3	X	AS							
2064	3'-0"	7'-0"	NR	F-1	SCW	5	1/2/A5.067	1/2.3/A5.067	5/A5.067	G-3	X								
2065	3'-0"	7'-0"	NR	F-1	SCW	1	1/A5.067	1/A5.067	-										
2066A	3'-0"	7'-0"	NR	F-1	SCW	5	1/2/A5.067	1/2.3/A5.067	5/A5.067	G-3	X								
2066B	3'-0"	7'-0"	NR	F-1	SCW	5	1/2/A5.067	1/2.3/A5.067	5/A5.067	G-3	X								
2068A	3'-0"	7'-0"	NR	F-1	SCW	1	1/A5.067	1/A5.067	-										
2068B	3'-0"	7'-0"	NR	F-1	SCW	1	1/A5.067	1/A5.067	-										
2070A	3'-0"	7'-0"	NR	F-1	SCW	5	1/2/A5.067	1/2.3/A5.067	5/A5.067	G-3	X								
2070B	3'-0"	7'-0"	NR	F-1	SCW	5	1/2/A5.067	1/2.3/A5.067	5/A5.067	G-3	X								
2072	3'-0"	7'-0"	NR	F-1	SCW	1	1/A5.067	1/A5.067	-										
2074	3'-0"	7'-0"	NR	F-1	SCW	5	1/2/A5.067	1/2.3/A5.067	5/A5.067	G-3	X								
2083	3'-0"	7'-2"	NR	F-1	SCW	11	6/A5.067	7/A5.067	-			AS							
2084A	3'-0"	7'-0"	NR	F-1	SCW	1	1/A5.067	1/A5.067	-			AS							
2084D	3'-0"	7'-0"	NR	F-1	SCW	1	1/A5.067	1/A5.067	-			AS							
2084E	2'-6"	6'-6"	NR	F-1	SCW	1	1/A5.067	1/A5.067	-										
2084F	3'-0"	7'-0"	NR	F-1	SCW	1	1/A5.067	1/A5.067	-										
2092	3'-0"	7'-0"	NR	L-1	SCW	1	1/A5.067	1/A5.067	-										
3052	3'-0"	7'-0"	NR	F-1	SCW	5	1/2/A5.067	1/2.3/A5.067	5/A5.067	G-3	X								
3053	3'-0"	7'-0"	NR	F-1	SCW	1	1/A5.067	1/A5.067	-										
3054	3'-0"	7'-0"	NR	F-1	SCW	5	1/2/A5.067	1/2.3/A5.067	5/A5.067	G-3	X								
3055	3'-0"	7'-0"	NR	F-1	SCW	1	1/A5.067	1/A5.067	-										
3056	3'-0"	7'-0"	NR	F-1	SCW	5	1/2/A5.067	1/2.3/A5.067	5/A5.067	G-3	X								
3057	3'-0"	7'-0"	NR	F-1	SCW	1	1/A5.067	1/A5.067	-										
3058	3'-0"	7'-0"	NR	F-1	SCW	5	1/2/A5.067	1/2.3/A5.067	5/A5.067	G-3	X								
3059	2'-0"	6'-7"	NR	F-4	STL	-	19/A5.068	19/A5.068	19/A5.068	-									
3061	2'-0"	6'-7"	NR	F-4	STL	-	19/A5.068	19/A5.068	19/A5.068	-									
3062	3'-0"	7'-0"	NR	F-1	SCW	5	1/2/A5.067	1/2.3/A5.067	5/A5.067	G-3	X								

DOOR SCHEDULE PHASE 3 - ALTERNATE 1 DOORS

DOOR NUMBER	DOOR WIDTH	DOOR HEIGHT	RATING/ LABEL	DOOR TYPE	DOOR MATERIAL	FRAME TYPE	HEAD DETAIL	JAMB DETAIL	SILL DETAIL	GLAZING TYPE	BLINDS	SOUND	ELECTRIC LATCH	CARD READER	SECURITY CONTACT	DOOR HOLDER	ELECTRIC OPERATOR	FIRE ALARM	COMMENTS, (E) = EXISTING
0003A	4'-0"	8'-0"	NR	F-1	HM	19	15;16;26/A5.022	33;8/A5.022	11/A5.022				ALT. 5	ALT. 5	X				ALTERNATE 1, ALTERNATE 5
0003B	12'-2"	10'-0"	NR	S-2	-	21	26;27/A5.024	28;33/A5.024	30/A5.024						X				ALTERNATE 1
0003C	12'-2"	10'-0"	NR	S-2	-	21	26;27/A5.024	33;34/A5.024	30/A5.024						X				ALTERNATE 1
0004A	4'-0"	8'-0"	NR	F-1	HM	19	15;16;26/A5.022	33;8/A5.022	11/A5.022				ALT. 5	ALT. 5	X				ALTERNATE 1, ALTERNATE 5
0004B	8'-0"	10'-0"	NR	S-2	-	20	26;27/A5.024	33;34/A5.024	36/A5.024						X				ALTERNATE 1
0004C	6'-0"	7'-0"	3/4-HR	G1-2	SCW	2	1/A5.067	1/A5.067	-	G-4									ALTERNATE 1

DOOR SCHEDULE PHASE 3A

DOOR NUMBER	DOOR WIDTH	DOOR HEIGHT	RATING/ LABEL	DOOR TYPE	DOOR MATERIAL	FRAME TYPE	HEAD DETAIL	JAMB DETAIL	SILL DETAIL	GLAZING TYPE	BLINDS	SOUND	ELECTRIC LATCH	CARD READER	SECURITY CONTACT	DOOR HOLDER	ELECTRIC OPERATOR	FIRE ALARM	COMMENTS, (E) = EXISTING
0051A	3'-0"	7'-0"	NR	G-1	SCW	1T	1/A5.067	1,24/A5.067	-	G-3									1-5 1/2" TRANSOM
0051B	3'-0"	7'-0"		G-1	SCW	1T	1/A5.067	1,24/A5.067	-	G-3									1-5 1/2" TRANSOM
0051E	3'-0"	7'-0"	NR	F-1	SCW	1	6/A5.067	7/A5.067	-										
1024C	3'-0"	7'-0"	3/4-HR	F-1	SCW	1	1/A5.067	1/A5.067	4/A5.067										
1051	3'-0"	7'-0"	3/4-HR	F-1	SCW	1	1/A5.067	1/A5.067	-										
2022	3'-0"	7'-0"	NR	F-1	SCW	5	28/A5.068	29/A5.068	30/A5.068	G-3	X								
2030A	9'-1 1/2"	5'-4 3/4"	3/4-HR	CS	SST	-	15/A5.081	10; 11/A5.081								X	X		ELECTRIC FIRE SHUTTER
2051	3'-0"	7'-0"	NR	F-1	SCW	1	1/A5.067	1/A5.067	-										
3011	3'-0"	7'-0"	NR	F-1	SCW	1	1/A5.067	1/A5.067	-										
3011A	3'-0"	7'-0"	NR	F-1	SCW	1	1/A5.067	1/A5.067	-										
3020F	6'-0"	7'-0"	3/4-HR	F-2	HM	1	28/A5.068	29/A5.068	30/A5.068										
S004A	6'-6"	7'-1 1/2"	NR	SR-1	HM	(E)			IG-2					X					CUSTOM DOOR TO MATCH HISTORIC DRAWINGS, PATCH AND REPAIR EXISTING FRAME AND TRANSOM
S004B	7'-0"	8'-0"	1 1/2-HR	N-1	SCW	2	1/A5.067	1/A5.067	-	G-4						X		X	
S004C	5'-4"	3'-0"	NR	D-1	STL	-	-	3/A5.069	-							X		X	6'-0" WIDE DISCHARGE GATE
S104	7'-0"	8'-0"	1 1/2-HR	N-1	SCW	2	1/A5.067	1/A5.067	-	G-4						X		X	
S204	7'-0"	8'-0"	1 1/2-HR	N-1	SCW	2	1/A5.067	1/A5.067	-	G-4						X		X	
S304	7'-0"	8'-0"	1 1/2-HR	N-1	SCW	2	1/A5.067	1/A5.067	-	G-4						X		X	

DOOR SCHEDULE EXISTING DOORS PHASE 4

DOOR NUMBER	DOOR WIDTH	DOOR HEIGHT	RATING/ LABEL	DOOR TYPE	DOOR MATERIAL	FRAME TYPE	HEAD DETAIL	JAMB DETAIL	SILL DETAIL	GLAZING TYPE	BLINDS	SOUND	ELECTRIC LATCH	CARD READER	SECURITY CONTACT	DOOR HOLDER	ELECTRIC OPERATOR	FIRE ALARM	COMMENTS, (E) = EXISTING
0068	3'-0"	7'-0"	-	-	-	-													(E)
0069	3'-0"	7'-0"	-	-	-	-													(E), DEMOLISHED IN PHASE 6
213	3'-0"	7'-0"	-	-	-	-													
217	3'-0"	7'-0"	-	-	-	-													
218	14'-0"	10'-0"																	
224	0"	0"																	
225	14'-0"	10'-0"																	
226	14'-0"	10'-0"																	
227	3'-0"	7'-0"	-		-														
228	11'-0"	10'-0"																	
230	5'-0"	10'-0"																	
236	3'-0"	7'-0"	-		-														
237	3'-0"	7'-0"	-		-														
240	14'-0"	10'-0"																	
241	0"	0"																	
242	0"	0"																	
243	0"	0"																	
1078	2'-6"	6'-8"	-	-	-	-													(E) REFINISHED
1084A	6'-0"	7'-0"	-	-	-	-													(E) REFINISHED
1084C	6'-0"	7'-0"	-	-	-	-													(E) REFINISHED
1084D	6'-0"	7'-0"	-	-	-	-													(E) REFINISHED
1084F	6'-0"	7'-0"	-	-	-	-													(E) REFINISHED
2084B	2'-8"	6'-8"	-	-	-	-													(E) REFINISHED
2084C	2'-8"	6'-8"	-	-	-	-													(E) REFINISHED
3080	2'-6"	6'-8"	-	-	-	-					AS								(E) REFINISHED
3080B	2'-6"	7'-0"	-	-	-	-													(E) REFINISHED
4074A	2'-6"	7'-0"	-	-	-	-													(E) REFINISHED
4074B	3'-0"	7'-0"	-	-	-	-													(E) REFINISHED
4074C	3'-0"	7'-0"	-	-	-	-													(E) EXTERIOR
4074D	2'-6"	7'-0"	-	-	-	-													(E) REFINISHED
4074E	3'-0"	6'-8"	-	-	-	-													(E) REFINISHED
4074F	2'-6"	7'-0"	-	-	-	-													(E) REFINISHED
5308	2'-8"	4'-4"	-	-	-	-													(E) EXTERIOR, REFINISHED

DOOR SCHEDULE PHASE 4

DOOR NUMBER	DOOR WIDTH	DOOR HEIGHT	RATING/ LABEL	DOOR TYPE	DOOR MATERIAL	FRAME TYPE	HEAD DETAIL	JAMB DETAIL	SILL DETAIL	GLAZING TYPE	BLINDS	SOUND	ELEC LATCH	CARD READER	SECURITY CONTACT	DOOR HOLDER	ELECTRIC OPERATOR	FIRE ALARM	COMMENTS, (E) = EXISTING
0050	7'-6"	8'-0"	3/4-HR	T-1	HM	3	27/A5.068	9/A5.067	-							X		X	
0052	3'-0"	7'-0"	NR	F-1	SCW	5	1/2/A5.067	1/2.3/A5.067	5/A5.067	G-3	X								
0053	3'-0"	7'-0"	NR	-	-	1	1/A5.067	1/A5.067	-										
0054B	3'-0"	7'-0"	NR	-	-	1	35/A5.068	35/A5.068	-										CASED OPENING
0055	3'-0"	7'-0"	NR	L-1	SCW	1	1/A5.067	1/A5.067	-										
0056	3'-0"	7'-0"	NR	F-1	SCW	5	1/2/A5.067	1/2.3/A5.067	5/A5.067	G-3	X								
0057	3'-0"	7'-0"	NR	F-1	SCW	1	1/A5.067	1/A5.067	-										
0058	3'-0"	7'-0"	NR	F-1	SCW	5	1/2/A5.067	1/2.3/A5.067	5/A5.067	G-3	X	AS							
0058A	3'-0"	7'-0"	NR	F-1	SCW	1	1/A5.067	1/A5.067	-			AS							
0059	2'-0"	6'-7"	NR	F-4	STL	-	19/A5.068	19/A5.068	19/A5.068										
0061	2'-0"	6'-7"	NR	F-4	STL	-	19/A5.068	19/A5.068	19/A5.068										
0062A	3'-0"	7'-0"	NR	F-1	SCW	5	1/A5.067	1/A5.067	-	G-3									
0062B	3'-0"	7'-0"	NR	F-1	SCW	1	1/A5.067	1/A5.067	-										
0062C	3'-0"	7'-0"	NR	F-1	SCW	5	1/A5.067	1/A5.067	-	G-3									
0062D	3'-0"	7'-0"	NR	F-1	SCW	5	1/A5.067	1/A5.067	-	G-3									
0063	3'-0"	7'-0"	NR	F-1	SCW	1	1/A5.067	1/A5.067	-			AS							
0064	3'-0"	7'-0"	NR	F-1	SCW	5	1/2/A5.067	1/2.3/A5.067	5/A5.067	G-3	X	AS							DOOR AND FRAME MOVED FROM PHASE 3
0064A	3'-0"	7'-0"	NR	F-1	SCW	1	1/A5.067	1/A5.067	-										
0064B	3'-0"	7'-0"	NR	-	-	1	35/A5.068	35/A5.068	-										CASED OPENING
0065	6'-0"	7'-0"	NR	F-2	HM	1	1/A5.067	1/A5.067	-										
0066A	3'-0"	7'-0"	NR	G-1	SCW	1	1/A5.067	1/A5.067	-	G-3	X								
0070	4'-0"	7'-0"	NR	F-1	HM	1	1/A5.067	1/A5.067	-										
0081	4'-0"	7'-0"	3/4-HR	F-1	HM	1	1/A5.067	1/A5.067	-										
0083A	6'-0"	7'-0"	3/4-HR	F-2	HM	2	1/A5.067	1/A5.067	-			AS							
0083B	3'-0"	7'-0"	3/4-HR	F-1	SCW	1	1/A5.067	1/A5.067	-			AS							
0083C	7'-6"	6'-8"	NR	F-2	HM	2	34/A5.068	34/A5.068											COORDINATE SAFETY AN ELECTRICAL REQ WITH FORESTAGE LIFT
0084	3'-0"	7'-0"	3/4-HR	F-1	SCW	1	1/A5.067	1/A5.067	-										
0085	4'-0"	7'-0"	3/4-HR	F-1	HM	1	1/A5.067	1/A5.067	-										
0086	3'-0"	7'-0"	3/4-HR	F-1	SCW	1	1/A5.067	1/A5.067	-										
0086A	3'-0"	7'-0"	3/4-HR	F-1	SCW	1	1/A5.067	1/A5.067	-										

DOOR SCHEDULE PHASE 3 - BASE BID DOORS INCLUDED

DOOR NUMBER	DOOR WIDTH	DOOR HEIGHT	RATING / LABEL	DOOR TYPE	DOOR MATERIAL	FRAME TYPE	HEAD DETAIL	JAMB DETAIL	SILL DETAIL	GLAZING TYPE	BLINDS	SOUND	ELECTRIC LATCH	CARD READER	SECURITY CONTACT	DOOR HOLDER	ELECTRIC OPERATOR	FIRE ALARM	COMMENTS, (E) = EXISTING
0000A	3'-0"	7'-0"	NR	F-1	HM	11	7/A5.024	8/A5.024	11/A5.024										EXTERIOR, SERVICE YARD
0000H	3'-0"	6'-6"	NR	F-1	HM	11	7/A5.024	8/A5.024	11/A5.024										EXTERIOR, SERVICE YARD
0001A	3'-6"	8'-0"	NR	FG2-1	AL	CW-6	27/A5.021	23,29/A5.025	24/A5.025	IG-4									SEE A6.033 FOR FRAME, WEATHER STRIPPING
0001B	3'-6"	8'-0"	NR	FG2-1	AL	CW-6	27/A5.021	23,29/A5.025	24/A5.025	IG-4									SEE A6.033 FOR FRAME, WEATHER STRIPPING
0001C	3'-6"	8'-0"	NR	FG2-1	AL	CW-6	27/A5.021	23,29/A5.025	24/A5.025	IG-4									SEE A6.033 FOR FRAME, WEATHER STRIPPING
0001D	3'-6"	8'-0"	NR	FG2-1	AL	CW-6	27/A5.021	23,29/A5.025	24/A5.025	IG-4									SEE A6.033 FOR FRAME, WEATHER STRIPPING
0002A	3'-6"	8'-0"	NR	FG2-1	AL	CW-1	27/A5.021	27,28/A5.025	30/A5.025	IG-2					X				SEE A6.033 FOR FRAME
0002B	7'-0"	8'-0"	NR	FG2-2	AL	CW-1	27/A5.021	28/A5.025	30/A5.025	IG-2					X				SEE A6.033 FOR FRAME
0002C	3'-6"	8'-0"	NR	FG2-1	AL	CW-1	27/A5.021	27,28/A5.025	30/A5.025	IG-2				X	X	X		X	SEE A6.033 FOR FRAME
0002D	3'-6"	8'-0"	NR	FG2-1	AL	ICW-1	14/A5.068	28/A5.025; 15/A5.068	-	G-3				X	X	X		X	SEE A6.051 FOR FRAME
0002E	7'-0"	8'-0"	NR	FG2-2	AL	ICW-1	14/A5.068	28/A5.025	30/A5.025	G-3									SEE A6.051 FOR FRAME
0002F	3'-6"	8'-0"	NR	FG2-1	AL	ICW-1	14/A5.068	28/A5.025; 15/A5.068	-	G-3									SEE A6.051 FOR FRAME
0003A	4'-0"	8'-0"	NR	F-1	HM	19	15;16;26/A5.024	33;8/A5.024	11/A5.024	IG-1						ALT. 5	ALT. 5	X	BASE BID, ALTERNATE 5
0003B	12'-2"	10'-0"	NR	S-2	-	21	26;27/A5.024	28;33/A5.024	30/A5.024							X		X	BASE BID
0003C	12'-2"	10'-0"	NR	S-2	-	21	26;27/A5.024	28;33/A5.024	30/A5.024							X		X	BASE BID
0003D	4'-0"	7'-0 3/4"	3/4-HR	F-1	SCW	10-S	6/A5.067	7,8/A5.067	5/A5.067	G-4	X	AS							
0004A	4'-0"	8'-0"	NR	F-1	HM	19	15;16;26/A5.024	8;33/A5.024	11/A5.024	IG-1						ALT. 5	ALT. 5	X	BASE BID, ALTERNATE 5
0004B	8'-0"	10'-0"	NR	S-2	-	20	26;27/A5.024	33;34/A5.024	36/A5.024	-								X	BASE BID
0004D	4'-0"	7'-0 3/4"	3/4-HR	F-1	SCW	10-S	6/A5.067	7,8/A5.067	5/A5.067	G-4	X	AS							
0005	3'-0"	7'-0"	3/4-HR	F-1	SCW	7	1;2/A5.067	1,2.3/A5.067	5/A5.067	G-4	X								
0006

DOOR SCHEDULE PHASE 5

DOOR NUMBER	DOOR WIDTH	DOOR HEIGHT	RATING/ LABEL	DOOR TYPE	DOOR MATERIAL	FRAME TYPE	HEAD DETAIL	JAMB DETAIL	SILL DETAIL	GLAZING TYPE	BLINDS	SOUND	ELECTRIC LATCH	CARD READER	SECURITY CONTACT	DOOR HOLDER	ELECTRIC OPERATOR	FIRE ALARM	COMMENTS, (E) = EXISTING
3109A	3'-6"	7'-0"	NR		SCW	1	1/A5.067	1/A5.067	-										
3111A	3'-0"	7'-0"	NR	F-1	SCW	5	1;2/A5.067	1;2;3/A5.067	5/A5.067	G-3	X								
3111B	3'-0"	7'-0"	NR	F-1	SCW	5	1;2/A5.067	1;2;3/A5.067	5/A5.067	G-3	X								
3112	3'-0"	7'-0"	NR	F-1	SCW	5	1;2/A5.067	1;2;3/A5.067	5/A5.067	G-3									
3113	3'-0"	7'-0"	NR	F-1	SCW	5	1;2/A5.067	1;2;3/A5.067	5/A5.067	G-3	X								
3114	3'-0"	7'-0"	NR	F-1	SCW	5	1;2/A5.067	1;2;3/A5.067	5/A5.067	G-3									
3121	2'-0"	6'-7"	NR	F-4	STL	-	19/A5.068	19/A5.068	19/A5.068										
3125	3'-0"	7'-0"	NR	F-1	SCW	1	1/A5.067	1/A5.067	-										
3131	3'-0"	7'-0"	NR	F-1	SCW	1	1/A5.067	1/A5.067	-										
3133A	4'-0"	7'-0"	NR	F-1	HM	1	1/A5.067	1/A5.067	-										
3133B	3'-0"	7'-0"	NR	F-1	HM	13	19/A5.025	20/A5.025	21/A5.025										
4004	3'-0"	7'-0"	NR	F-1	HM	13	19/A5.025	20/A5.025	21/A5.025										
S011B	7'-0"	8'-0"	1 1/2-HR	N-1	SCW	2	1/A5.067	1/A5.067	-	G-4						X		X	
S012A	7'-0"	8'-0"	1 1/2-HR	N-1	SCW	2	1/A5.067	1/A5.067	-	G-4						X		X	
S012B	6'-6"	7'-1 1/2"	NR	SR-1	HM	(E)	-	-	-	-					X					CUSTOM DOOR TO MATCH HISTORIC DRAWINGS, PATCH AND REPAIR EXISTING FRAME AND TRANSOM
S012C	5'-4"	3'-0"	NR	D-1	STL	-	-	3/A5.069	-							X		X		6'-0" DISCHARGE GATE
S112	7'-0"	8'-0"	1 1/2-HR	N-1	SCW	2	1/A5.067	1/A5.067	-	G-4						X		X	
S212	7'-0"	8'-0"	1 1/2-HR	N-1	SCW	2	1/A5.067	1/A5.067	-	G-4						X		X	
S312	7'-0"	8'-0"	1 1/2-HR	N-1	SCW	2	1/A5.067	1/A5.067	-	G-4						X		X	

DOOR SCHEDULE PHASE 6

DOOR NUMBER	DOOR WIDTH	DOOR HEIGHT	RATING/ LABEL	DOOR TYPE	DOOR MATERIAL	FRAME TYPE	HEAD DETAIL	JAMB DETAIL	SILL DETAIL	GLAZING TYPE	BLINDS	SOUND	ELECTRIC LATCH	CARD READER	SECURITY CONTACT	DOOR HOLDER	ELECTRIC OPERATOR	FIRE ALARM	COMMENTS, (E) = EXISTING
0014A	3'-0"	7'-2"	3/4-HR	F-1	SCW	11	6/A5.067	7/A5.067	-										
0133	3'-0"	7'-0"	NR	F-1	SCW	5	1;2/A5.067	1;2;3/A5.067	5/A5.067	G-3	X								
0133A	3'-0"	7'-0"	NR	F-1	SCW	1	1/A5.067	1/A5.067	-										
0134	3'-0"	7'-0"	NR	F-1	SCW	5	1;2/A5.067	1;2;3/A5.067	5/A5.067	G-3	X	AS							
0135	3'-0"	7'-0"	NR	F-1	SCW	7	1;2/A5.067	1;2;3/A5.067	5/A5.067	G-3	X								
0136	3'-0"	7'-0"	NR	F-1	SCW	5	1;2/A5.067	1;2;3/A5.067	5/A5.067	G-3	X	AS							
0137A	3'-0"	7'-0"	NR	G-1	SCW	1T	2;3/A5.067	1;2/A5.067	-	G-3									2'9 TRANSOM
0137B	3'-0"	7'-0"	NR	G-1	SCW	1T	2;3/A5.067	1;2/A5.067	-	G-3									2'9 TRANSOM
0138	3'-0"	7'-0"	NR	F-1	SCW	5	1;2/A5.067	1;2;3/A5.067	5/A5.067	G-3	X	AS							
0139	3'-0"	7'-0"	NR	F-1	SCW	7	1;2/A5.067	1;2;3/A5.067	5/A5.067	G-3	X	AS							
0140	7'-0"	8'-0"	3/4-HR	T-1	HM	3	27/A5.068	9/A5.067	-							X		X	
0140A	3'-0"	7'-2"	NR	F-1	SCW	11	6/A5.067	7/A5.067	-										
0141	3'-0"	7'-2"	NR	F-1	SCW	11	6/A5.067	7/A5.067	-										
0143	3'-0"	7'-2"	NR	F-1	SCW	11	6/A5.067	7/A5.067	-										
0145	3'-0"	7'-2"	NR	F-1	SCW	11	6/A5.067	7/A5.067	-										
0147	3'-0"	7'-2"	NR	F-1	SCW	11	6/A5.067	7/A5.067	-										
0150C	3'-0"	7'-0"	NR	F-1	SCW	1	1/A5.067	1/A5.067	-										
0152	3'-0"	7'-0"	NR	F-1	SCW	5	1;2/A5.067	1;2;3/A5.067	5/A5.067	G-3	X	AS							
0153	3'-0"	7'-0"	NR	F-1	SCW	5	1;2/A5.067	1;2;3/A5.067	5/A5.067	G-3	X								
0154	3'-0"	7'-0"	NR	F-1	SCW	5	1;2/A5.067	1;2;3/A5.067	5/A5.067	G-3	X	AS							
0155	3'-0"	7'-0"	NR	F-1	SCW	1	1/A5.067	1/A5.067	-										
0156	3'-0"	7'-0"	NR	F-1	SCW	5	1;2/A5.067	1;2;3/A5.067	5/A5.067	G-3	X	AS							
0157	3'-0"	7'-0"	NR	F-1	SCW	7	1;2/A5.067	1;2;3/A5.067	5/A5.067	G-3	X	AS							
0158	3'-0"	7'-0"	NR	F-1	SCW	5	1;2/A5.067	1;2;3/A5.067	5/A5.067	G-3	X								
0160	3'-0"	7'-0"	NR	F-1	SCW	7	1;2/A5.067	1;2;3/A5.067	5/A5.067	G-3	X	AS							
0161	3'-0"	7'-0"	NR	F-1	SCW	1	1/A5.067	1/A5.067	-										
0163	3'-0"	7'-0"	NR	F-1	SCW	1	1/A5.067	1/A5.067	-										
0170	3'-0"	8'-0"	NR	G-1	SCW	1T	2;3/A5.067	1;2/A5.067	-	G-3									
0170A	3'-0"	7'-0"	NR	F-1	SCW	1	1/A5.067	1/A5.067	-										
0171	3'-0"	7'-0"	NR	F-1	SCW	7	1;2/A5.067	1;2;3/A5.067	-	G-3	X	AS							
0172	3'-0"	7'-0"	NR	F-1	SCW	5	1;2/A5.067	1;2;3/A5.067	-	G-3	X	AS							
0173	3'-0"	7'-0"	NR	F-1	SCW	7	1;2/A5.067	1;2;3/A5.067	-	G-3	X	AS							
0174	3'-0"	7'-0"	NR	F-1	SCW	5	1;2/A5.067	1;2;3/A5.067	-	G-3	X	AS							
0176	3'-0"	7'-0"	NR	F-1	SCW	5	1;2/A5.067	1;2;3/A5.067	-	G-3	X								
0178	3'-0"	7'-0"	NR	F-1	SCW	5	1;2/A5.067	1;2;3/A5.067	-	G-3	X								
0180	3'-0"	7'-0"	NR	F-1	SCW	5	1;2/A5.067	1;2;3/A5.067	-	G-3	X								
0181	3'-0"	7'-0"	NR	F-1	SCW	1	1/A5.067	1/A5.067	-	G-3	-								
0183	3'-0"	7'-0"	NR	F-1	SCW	7	1;2/A5.067	1;2;3/A5.067	-	G-3	X								
0184	3'-0"	7'-0"	NR	F-1	SCW	5	1;2/A5.067	1;2;3/A5.067	-	G-3	X								
0186	3'-0"	7'-0"	NR	F-1	SCW	5	1;2/A5.067	1;2;3/A5.067	-	G-3	X								
0190	7'-0"	8'-0"	NR	T-1	HM	3	27/A5.068	9/A5.067	-							X		X	
0192A	3'-0"	7'-0"	NR	F-1	SCW	5	1;2/A5.067	1;2;3/A5.067	5/A5.067	G-3									
0192B	3'-0"	7'-0"	NR	F-1	SCW	1	1/A5.067	1/A5.067	-				ALT. 5	ALT. 5					ALTERNATE 5
0193	3'-0"	7'-0"	NR	F-1	SCW	1	1/A5.067	1/A5.067	-										
0194	3'-0"	7'-0"	NR	F-1	SCW	5	1/A5.067	1/A5.067	-	G-3									
0195	3'-0"	7'-0"	NR	F-1	SCW	5	1/A5.067	1/A5.067	-	G-3									
0196	3'-0"	7'-0"	NR	F-1	SCW	5	1/A5.067	1/A5.067	-	G-3									
0197	3'-0"	7'-0"	NR	F-1	HM	1	1/A5.067	1/A5.067	-										
0200A	6'-4"	7'-0"	3/4-HR	FG2-2	HM	12	8/A5.068	9/A5.068	28/A5.072										
0200B	6'-4"	7'-0"	3/4-HR	FG2-2	HM	12	8/A5.068	9/A5.068	28/A5.072										
0200C	6'-4"	7'-0"	3/4-HR	FG2-2	HM	12	8/A5.068	9/A5.068	28/A5.072										
0200D	6'-4"	7'-0"	3/4-HR	FG2-2	HM	12	8/A5.068	9/A5.068	28/A5.072										
0200E	6'-4"	7'-10"	NR	N-1	SCW	12	6/A5.067	7/A5.067	28/A5.072										
0200F	6'-4"	7'-10"	NR	F-2	HM	12	6/A5.067	7/A5.067	28/A5.072										WEATHER STRIP
0200G	6'-4"	7'-10"	NR	F-2	HM	12	13/A5.024	14/A5.024	18/A5.024										WEATHER STRIP
0200H	6'-4"	7'-10"	NR	F-2	HM	12	13/A5.024	14/A5.024	18/A5.024										WEATHER STRIP
0201A	3'-0"	7'-2"	NR	N-1	SCW	11	6/A5.067	7/A5.067	-										
0201C	3'-0"	7'-2"	NR	N-1	SCW	11	6/A5.067	7/A5.067	28/A5.072										
0202A	3'-0"	7'-2"	3/4-HR	N-1	SCW	11	6/A5.067	7/A5.067	-										
0202B	3'-0"	7'-2"	NR	N-1	SCW	11	6/A5.067	7/A5.067	28/A5.072										
0203	3'-0"	7'-2"	NR	F-1	SCW	11	6/A5.067	7/A5.067	-										
0204	3'-0"	7'-2"	NR	F-1	SCW	11	6/A5.067	7/A5.067	-										
0205A	3'-0"	7'-2"	NR	F-1	SCW	25	6/A5.067	7/A5.067	-	G-3									
0205B	3'-0"	7'-2"	NR	F-1	SCW	25	6/A5.067	7/A5.067	-	G-3									
0205C	3'-0"	7'-2"	NR	F-1	SCW	11	6/A5.067	7/A5.067	-										
0206A	3'-0"	7'-2"	NR	F-1	SCW	25	6/A5.067	7/A5.067	-	G-3									
0206B	3'-0"	7'-2"	NR	F-1	SCW	25	6/A5.067	7/A5.067	-	G-3									
0206C	3'-0"	7'-2"	NR	F-1	SCW	11	6/A5.067	7/A5.067	-										
0207	3'-0"	7'-2"	NR	F-1	SCW	11	6/A5.067	7/A5.067	-										
0208	3'-0"	7'-2"	NR	F-1	SCW	11	6/A5.067	7/A5.067	-										
0209	3'-0"	7'-2"	NR	F-1	SCW	11	6/A5.067	7/A5.067	-										
0210	3'-0"	7'-2"	NR	F-1	SCW	11	6/A5.067	7/A5.067	-										
0215A	6'-4"	7'-10"	NR	F-2	HM	12	6/A5.067	7/A5.067	28/A5.072										FLUSH HARDWARE
0215B	3'-4"	7'-10"	NR	F-2	HM	12	6/A5.067	7/A5.067	28/A5.072										FLUSH HARDWARE
S013B	6'-4"	7'-10"	NR	F-2	HM	12	6/A5.067	7/A5.067	-						X				
S113	7'-0"	7'-0"	1-HR	N-1	SCW	2	1/A5.067	1/A5.067	-	G-4						X		X	
S213	7'-0"	7'-0"	1-HR	N-1	SCW	2	1/A5.067	1/A5.067	-	G-4						X		X	

RELITE SCHEDULE PHASE 3 & 3A

RELITE NUMBER	RATING/ LABEL	RELITE TYPE	SILL HEIGHT	WIDTH	HEIGHT	HEAD DETAIL	JAMB DETAIL	SILL DETAIL	GL TYPE	BLINDS	SOUND	COMMENTS (E) = EXISTING
R0004A	3/4-HR	R3	6"	6'-0"	4'-0"	2/A5.067	2/A5.067	4/A5.067	G-4			ALTERNATE 1
R0010	NR	R1	3'-0"	4'-0"	4'-0"	2/A5.067	2/A5.067	4/A5.067	G-3	X		
R0035	3/4-HR	R9	2'-8"	6'-0"	8/A5.067	8/A5.067	26/A5.068	G-4	X			ASTM E 119 or UL 263
R0040A	3/4-HR	R9	2'-8"	8'-0"	6'-0"	8/A5.067	8/A5.067	26/A5.068	G-4	X		ASTM E 119 or UL 263
R0040B	3/4-HR	R2	2'-8"	6'-0"	4'-0"	8/A5.067	8/A5.067	26/A5.068	G-4	X		ASTM E 119 or UL 263
R2018	NR	R5	3'-0"	12'-0"	4'-0"	2/A5.067	2/A5.067	4/A5.067	G-3	X		

RELITE SCHEDULE PHASE 4 & 4A

RELITE NUMBER	RATING/ LABEL	RELITE TYPE	SILL HEIGHT	WIDTH	HEIGHT	HEAD DETAIL	JAMB DETAIL	SILL DETAIL	GL TYPE	BLINDS	SOUND	COMMENTS (E) = EXISTING
R0052	3/4-HR	R8	2'-8"	8'-0"	5'-5 1/4"	2/A5.067	2/A5.067	4/A5.067	G-4	X		ASTM E 119 or UL 263
R1052	3/4-HR	R8	2'-8"	6'-0"	5'-5 1/4"	2/A5.067	2/A5.067	4/A5.067	G-4	X		ASTM E 119 or UL 263
R1072	NR	R10	2'-10 5/8"	3'-0"	4'-0"	36A/A5.068	35/A5.068	36B/A5.068	G-3	X		
R1082	NR	R1-WD	3'-1 5/8"	3'-0"	4'-0"	34/A5.069	34/A5.069	34/A5.069	G-3	X		
R1090	NR	R3	3'-0"	6'-0"	4'-0"	2/A5.067	2/A5.067	4/A5.067	G-3			

RELITE SCHEDULE PHASE 5

RELITE NUMBER	RATING/ LABEL	RELITE TYPE	SILL HEIGHT	WIDTH	HEIGHT	HEAD DETAIL	JAMB DETAIL	SILL DETAIL	GL TYPE	BLINDS	SOUND	COMMENTS (E) = EXISTING
R0101	NR	R8	3'-0"	6'-0"	4'-0"	7/A5.069	8/A5.069	7/A5.069	G-2	X	STC 51	
R0105	NR	R8	3'-0"	6'-0"	4'-0"	7/A5.069	8/A5.069	7/A5.069	G-2	X	STC 51	
R0111	NR	R8	3'-0"	6'-0"	4'-0"	7/A5.069	8/A5.069	7/A5.069	G-2	X	STC 51	

RELITE SCHEDULE PHASE 6

RELITE NUMBER	RATING/ LABEL	RELITE TYPE	SILL HEIGHT	WIDTH	HEIGHT	HEAD DETAIL	JAMB DETAIL	SILL DETAIL	GL TYPE	BLINDS	SOUND	COMMENTS (E) = EXISTING
R0134	NR	R8	3'-0"	8'-0"	4'-0"	2/A5.067	2/A5.067	4/A5.067	G-3	X		
R0135A	NR	R1	3'-0"	4'-0"	4'-0"	2/A5.067	2/A5.067	4/A5.067	G-3	X		
R0135B	NR	R1	3'-0"	2'-0"	4'-0"	2/A5.067	2/A5.067	4/A5.067	G-3	X		
R0195	NR	R3	3'-0"	6'-0"	4'-0"	2/A5.067	2/A5.067	4/A5.067	G-3	X		BLINDS IN ROOM 0195
R0205B	NR	R1	3'-4"	2'-8"	4'-0"	8/A5.067	8/A5.067	8/A5.067	G-3	X		
R0205C	NR	R1	3'-4"	2'-8"	4'-0"	8/A5.067	8/A5.067	8/A5.067	G-3	X		
R0206B	NR	R1	3'-4"	2'-8"	4'-0"	8/A5.067	8/A5.067	8/A5.067	G-3	X		
R0206C	NR	R1	3'-4"	2'-8"	4'-0"	8/A5.067	8/A5.067	8/A5.067	G-3	X		
R1202	NR	R5	1'-8 1/2"	12'-0"	4'-0"	2/A5.067	2/A5.067	2/A5.067	G-3			

ABBREVIATIONS

ALUM - ALUMINUM
HM - HOLLOW METAL
SCW - SOLID CORE WOOD
STL - STEEL
SST - STAINLESS STEEL
WD - WOOD
NR - NON RATED
SST - STAINLESS STEEL
AS - ACOUSTIC FULL SEAL

GLAZING

IG-1 SEALED INSULATING GLASS
IG-2 SEALED INSULATING TEMPERED GLASS
IG-3 SEALED INSULATING TINTED GLASS
IG-4 SEALED INSULATING TINTED TEMPERED GLASS
IG-5 TRANSLUCENT SKYLIGHT GLAZING
G-1 LAMINATED SINGLE EXTERIOR GLAZING
G-2 LAMINATED ACOUSTIC/SAFETY GLAZING
G-3 SINGLE SAFETY GLAZING NR
G-4 FIRE PROTECTION RATED GLAZING
G-5 SINGLE EXTERIOR GLASS MATCH EXISTING

GENERAL NOTES:

1. GLAZING IN ACCORDANCE WITH SECTION 088000.
2. SAFETY GLAZING TO CONFORM TO IBC SECTION 2406.
3. FIELD VERIFY ALL FRAME AND OPENING DIMENSIONS.
4. ALL EXTERIOR DOORS: U-VALUE = 0.60 MAXIMUM.
5. ALL EXTERIOR DOOR ASSEMBLIES: U-VALUE = 0.36 MAXIMUM.
6. REFER TO ELECTRICAL DRAWINGS FOR DOORS EQUIPPED WITH ELECTRICAL HARDWARE.
7. REFER TO SPECIFICATIONS FOR HARDWARE SCHEDULE
8. PROVIDE ROLLER WINDOW SHADES AT INTERIOR WINDOWS AND DOOR SIDE LITES AT ROOMS AS SCHEDULED, A10 SERIES.
9. STC 51 - SOUND CONTROL DOOR PROVIDE STC51 WOOD VENEER DOOR
10. RELITE BLINDS TO BE LV2 (HORIZONTAL LOUVER SHADES)
11. EXTERIOR HM DOOR AND FRAME COLORS: P-21 AT CMU VENEER, P-22 AT BRICK VENEER AND HISTORIC BLDG, P-23 AT MWP-2.

FOR LOW-E GLAZING:

MAXIMUM SHADING CO-EFFICIENT = 0.37
MAXIMUM U-VALUE = 0.26

FOR DOUBLE LOW-E GLAZING:

MAXIMUM SHADING CO-EFFICIENT = 0.36
MAXIMUM U-VALUE = 0.20

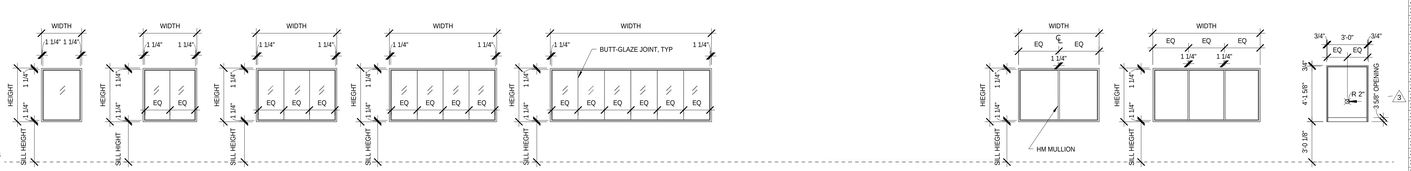

FLOOR LINE T.O.C.

NOTE: ALL HM FRAMES 2" FACE, UNLESS OTHERWISE NOTED

1 RELITE TYPES
1/4" = 1'-0"

DOOR SCHEDULE PHASE 4 CONT.

DOOR NUMBER	DOOR WIDTH	DOOR HEIGHT	RATING/ LABEL	DOOR TYPE	DOOR MATERIAL	FRAME TYPE	HEAD DETAIL	JAMB DETAIL	SILL DETAIL	GLAZING TYPE	BLINDS	SOUND	ELECTRIC LATCH	CARD READER	SECURITY CONTACT	DOOR HOLDER	ELECTRIC OPERATOR	FIRE ALARM	COMMENTS, (E) = EXISTING
3063A	3'-0"	7'-0"	NR	F-1	SCW	5	2;3/A5.067	1;2/A5.067	-	G-3									
3063B	3'-0"	7'-0"	NR	F-1	SCW	1	1;2/A5.067	1;2;3/A5.067	-		X								
3064	3'-0"	7'-0"	NR	F-1	SCW	5	1;2/A5.067	1;2;3/A5.067	5/A5.067	G-3	X								
3066A	3'-0"	7'-0"	NR	F-1	SCW	5	1;2/A5.067	1;2;3/A5.067	5/A5.067	G-3									
3066B	3'-0"	7'-0"	NR	F-1	SCW	1	1/A5.067	1/A5.067	-										
3068A	3'-0"	7'-0"	NR	F-1	SCW	1	1/A5.067	1/A5.067	-										
3068B	3'-0"	7'-0"	NR	F-1	SCW	1	1/A5.067	1/A5.067	-										
3070	3'-0"	7'-0"	NR	F-1	SCW	5	1;2/A5.067	1;2;3/A5.067	5/A5.067	G-3									
3070A	3'-0"	7'-0"	NR	F-1	SCW	5	1;2/A5.067	1;2;3/A5.067	5/A5.067	G-3									
3072	3'-0"	7'-0"	NR	F-1	SCW	1	1/A5.067	1/A5.067	-										
3074	3'-0"	7'-0"	NR	F-1	SCW	5	1;2/A5.067	1;2;3/A5.067	5/A5.067	G-3									
3082	3'-0"	7'-0"	NR	F-1	HM	1	1/A5.067	1/A5.067	-			AS							
3083	3'-0"	7'-2"	NR	F-1	SCW	11	6/A5.067	7/A5.067	-			AS							
3086	3'-0"	7'-0"	NR	F-1	SCW	5	1;2/A5.067	1;2;3/A5.067	5/A5.067	G-3	X								
3088	3'-0"	7'-0"	NR	F-1	SCW	5	1;2/A5.067	1;2;3/A5.067	5/A5.067	G-3	X								
3090	3'-0"	7'-0"	NR	F-1	SCW	5	1;2/A5.067	1;2;3/A5.067	5/A5.067	G-3	X								
3092	3'-0"	7'-0"	NR	L-1	SCW	1	1/A5.067	1/A5.067	-										
S005	7'-0"	8'-0"	1 1/2-HR	N-1	SCW	2	1/A5.067	1/A5.067	-	G-4						X		X	
S010	3'-0"	7'-0"	1 1/2-HR	F-1	SCW	1	34/A5.068	34/A5.068	-										
S105A	7'-0"	8'-0"	1 1/2-HR	N-1	SCW	2	1/A5.067	1/A5.067	-	G-4						X		X	
S105B	6'-6"	7'-1 1/2"	NR	SR-1	HM	(E)	-	-	-	IG-2					X				CUSTOM DOOR TO MATCH HISTORIC DRAWINGS, PATCH AND REPAIR EXISTING FRAME AND TRANSOM
S105C	5'-4"	3'-0"	NR	D-1	STL	-	-	3/A5.069	-							X		X	5'-0" DISCHARGE GATE
S110A	3'-0"	7'-0"	1 1/2-HR	F-1	SCW	1	1/A5.067	1/A5.067	2/A5.067			AS							
S110B	3'-0"	7'-2"	1 1/2-HR	F-1	SCW	11	6/A5.067	7/A5.067	2/A5.069			AS							
S110C	6'-0"	7'-0"	1 1/2-HR	SR-2	WD	2	1/A5.067	1/A5.067	-			AS							
S110D	6'-0"	7'-0"	NR	SR	HM	(E)	-	-	-	IG-2					X				CUSTOM DOOR TO MATCH HISTORIC DRAWINGS, REMOVE PLYWD TO EXPOSE ORIGINAL GLASS & MULLIONS. IF ORIGINAL GLASS & MULLIONS ARE NOT PRESENT, PROVIDE GLASS WITH APPLIED MULLIONS TO MATCH HISTORIC TRANSOM PER 11/A2.411.
S110E	3'-10"	3'-0"	NR	D-1	STL	-	-	3/A5.069	-							X		X	4'-0" DISCHARGE GATE
S111B	6'-6"	7'-1 1/2"	NR	SR-1	HM	(E)	-	-	-	IG-2					X				CUSTOM DOOR TO MATCH HISTORIC DRAWINGS, PATCH AND REPAIR EXISTING FRAME AND TRANSOM
S205	7'-0"	8'-0"	1 1/2-HR	N-1	SCW	2	1/A5.067	1/A5.067	-	G-4						X		X	
S210A	3'-0"	7'-0"	1 1/2-HR	F-1	SCW	1	34/A5.068	34/A5.068	-										
S210B	3'-0"	7'-2"	1 1/2-HR	F-1	SCW	11	6/A5.067	7/A5.067	-			AS							
S305	7'-0"	8'-0"	1 1/2-HR	N-1	SCW	2	1/A5.067	1/A5.067	-	G-4						X		X	
S310A	3'-0"	7'-0"	1 1/2-HR	F-1	SCW	1	34/A5.068	34/A5.068	-										
S310B	3'-0"	7'-2"	1 1/2-HR	F-1	SCW	11	6/A5.067	7/A5.067	-			AS							
S1006	6'-0"	9'-8"	NR	CG	SST	-	23/A5.069	18/A5.069	-								X		
S1007	6'-0"	9'-8"	NR	CG	SST	-	23/A5.069	18/A5.069	-								X		
T2080	3'-0"	7'-0"	NR	F-1	SCW														REFURBISHED EXISTING DOORS, DEMOLISHED IN PHASE 6
T2086	3'-0"	7'-0"	NR	F-1	SCW														REFURBISHED EXISTING DOORS, DEMOLISHED IN PHASE 6

DOOR SCHEDULE PHASE 4A

DOOR NUMBER	DOOR WIDTH	DOOR HEIGHT	RATING/ LABEL	DOOR TYPE	DOOR MATERIAL	FRAME TYPE	HEAD DETAIL	JAMB DETAIL	SILL DETAIL	GLAZING TYPE	BLINDS	SOUND	ELECTRIC LATCH	CARD READER	SECURITY CONTACT	DOOR HOLDER	ELECTRIC OPERATOR	FIRE ALARM	COMMENTS, (E) = EXISTING
0093	3'-0"	7'-0"	1 1/2-HR	F-1	SCW	1	1/A5.067	1/A5.067	-										
S011A	7'-0"	8'-0"	1 1/2-HR	N-1	SCW	2	1/A5.067	1/A5.067	-	G-4						X		X	
S111A	7'-0"	8'-0"	1 1/2-HR	N-1	SCW	2	1/A5.067	1/A5.067	-	G-4						X		X	
S111C	5'-4"	3'-0"	NR	D-1	STL	-	-	3/A5.069	-							X		X	6'-0" DISCHARGE GATE
S211	7'-0"	8'-0"	1 1/2-HR	N-1	SCW	2	1/A5.067	1/A5.067	-	G-4						X		X	
S311	7'-0"	8'-0"	1 1/2-HR	N-1	SCW	2	1/A5.067	1/A5.067	-	G-4						X		X	

DOOR SCHEDULE PHASE 5

DOOR NUMBER	DOOR WIDTH	DOOR HEIGHT	RATING/ LABEL	DOOR TYPE	DOOR MATERIAL	FRAME TYPE	HEAD DETAIL	JAMB DETAIL	SILL DETAIL	GLAZING TYPE	BLINDS	SOUND	ELECTRIC LATCH	CARD READER	SECURITY CONTACT	DOOR HOLDER	ELECTRIC OPERATOR	FIRE ALARM	COMMENTS, (E) = EXISTING

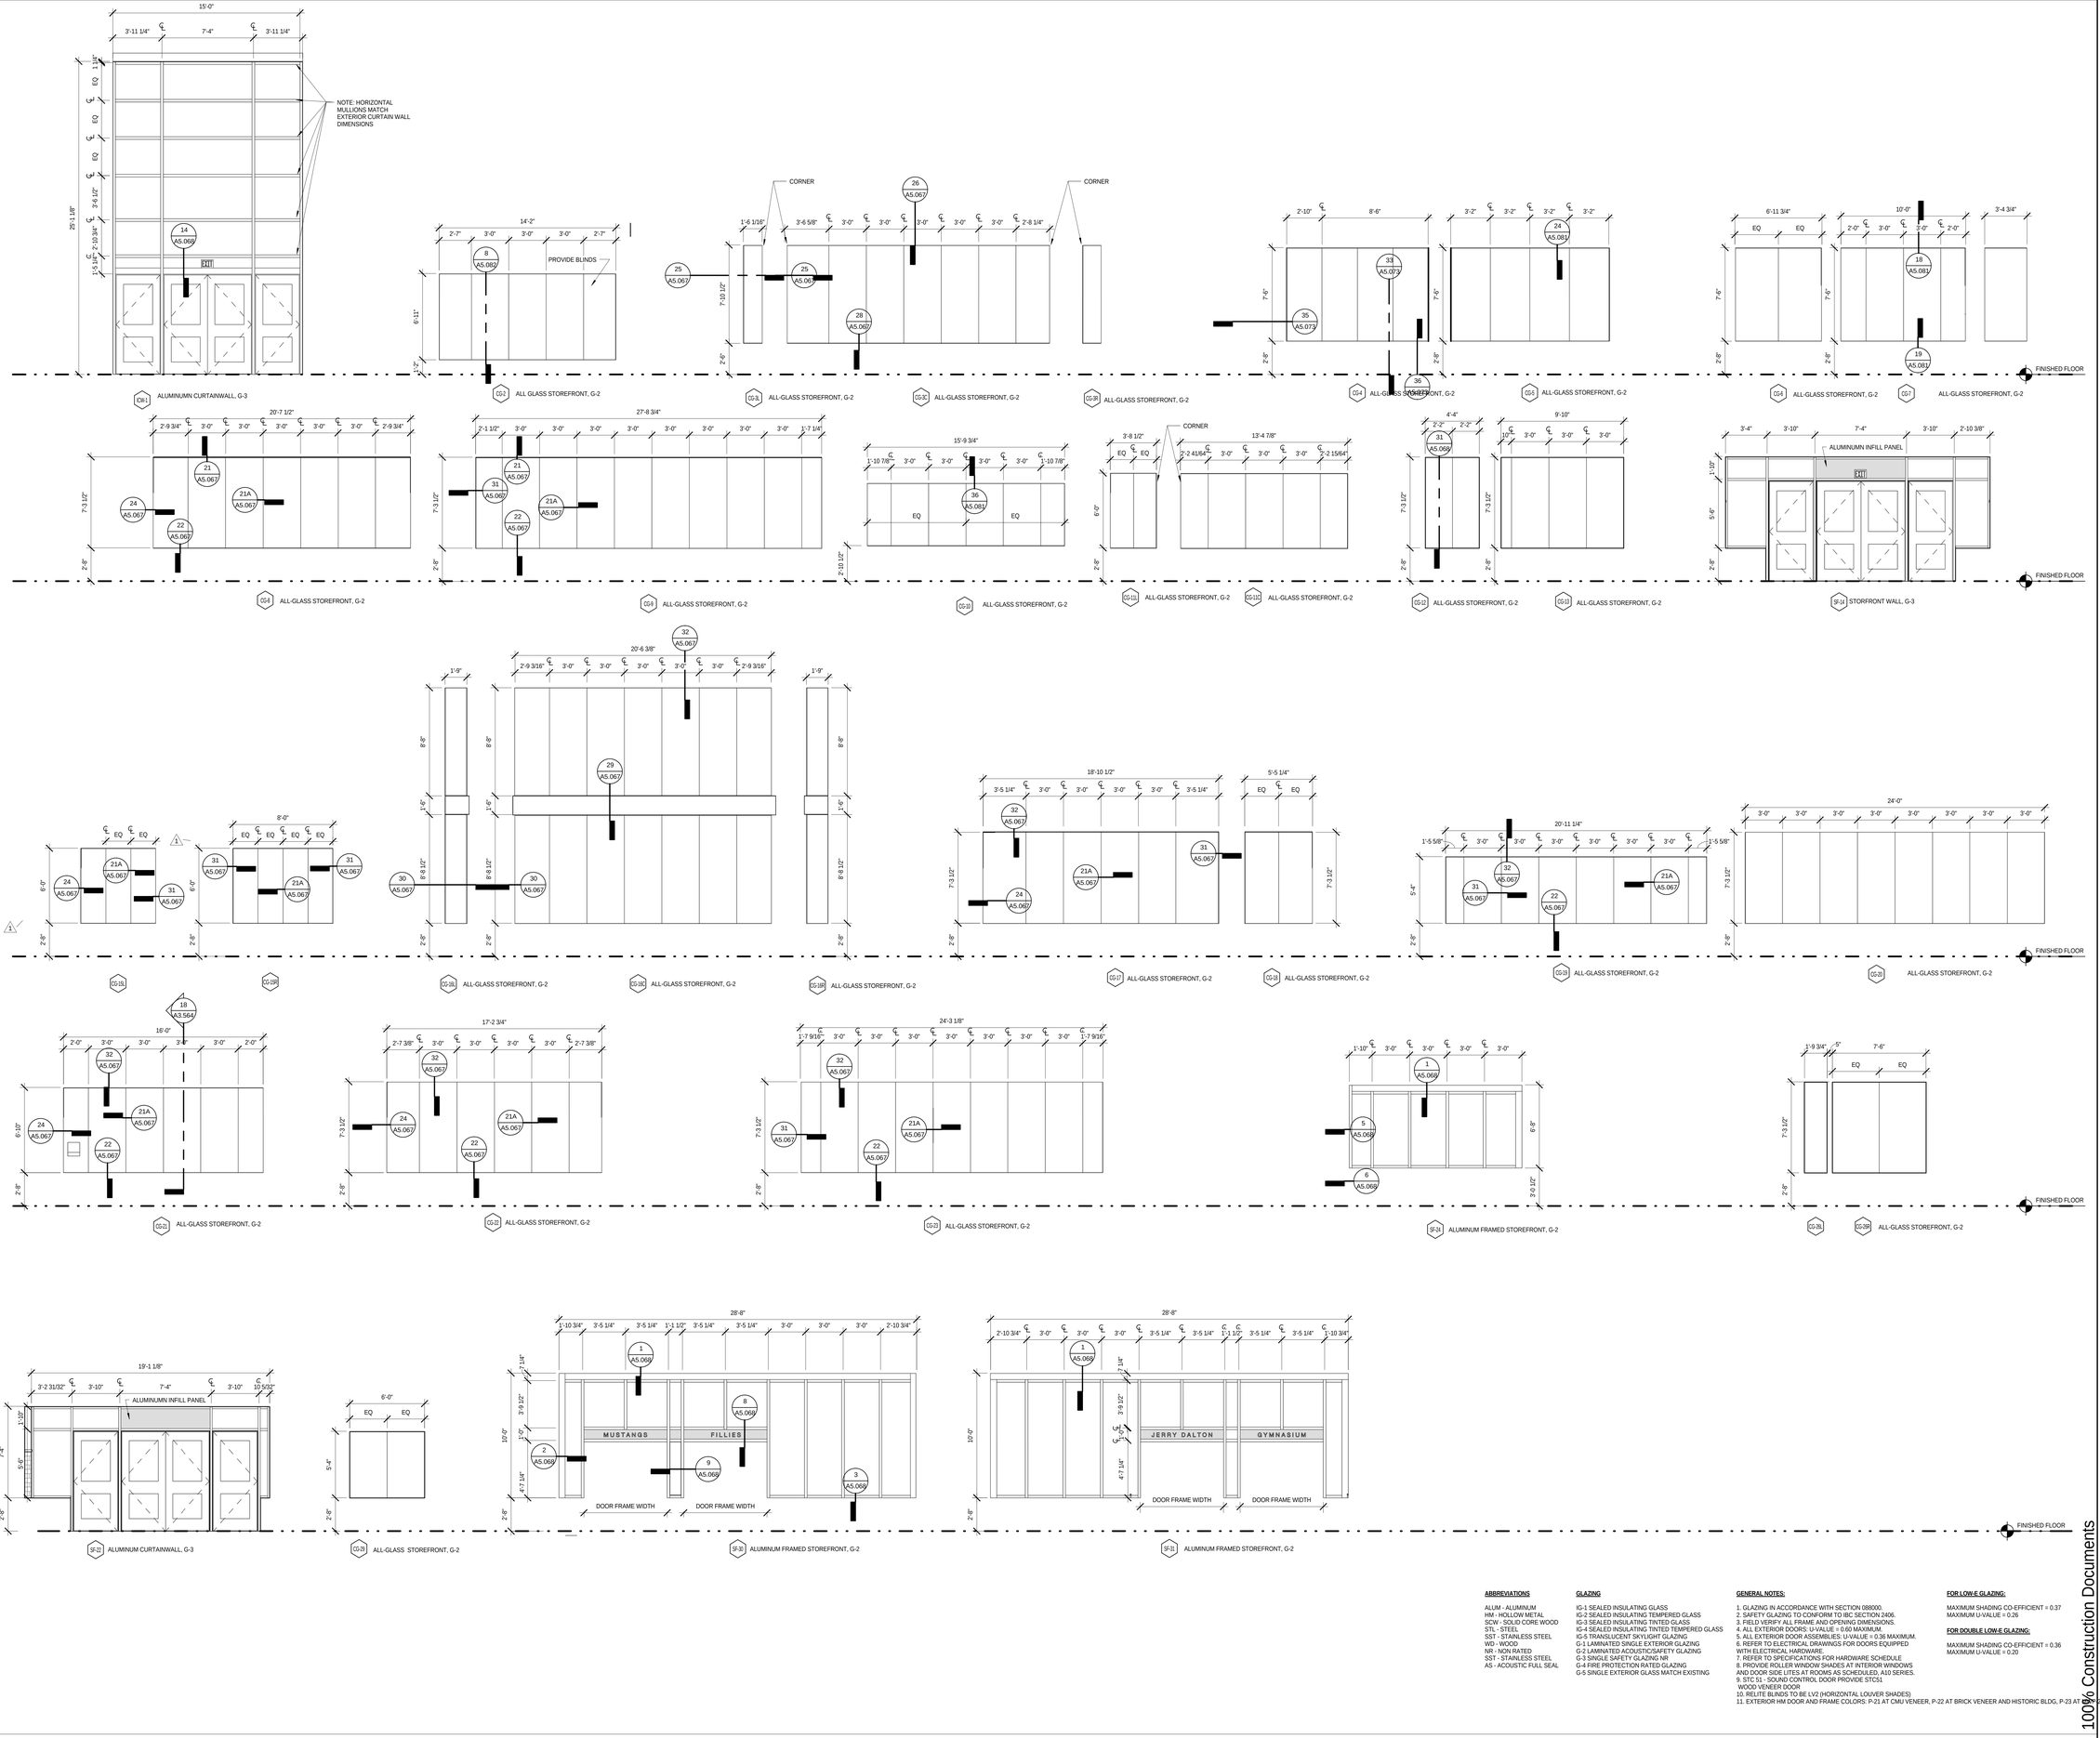

ABBREVIATIONS

ALUM - ALUMINUM
HM - HOLLOW METAL
SCW - SOLID CORE WOOD
STL - STEEL
SST - STAINLESS STEEL
WD - WOOD
NR - NON RATED
SST - STAINLESS STEEL
AS - ACOUSTIC FULL SEAL

GLAZING

IG-1 SEALED INSULATING GLASS
IG-2 SEALED INSULATING TEMPERED GLASS
IG-3 SEALED INSULATING TINTED GLASS
IG-4 SEALED INSULATING TINTED TEMPERED GLASS
IG-5 TRANSLUCENT SKYLIGHT GLAZING
G-1 LAMINATED SINGLE EXTERIOR GLAZING
G-2 LAMINATED ACOUSTICS/SAFETY GLAZING
G-3 SINGLE SAFETY GLAZING NR
G-4 FIRE PROTECTION RATED GLAZING
G-5 SINGLE EXTERIOR GLASS MATCH EXISTING

GENERAL NOTES:

1. GLAZING IN ACCORDANCE WITH SECTION 088000.
2. SAFETY GLAZING TO CONFORM TO IBC SECTION 2406.
3. FIELD VERIFY ALL FRAME AND OPENING DIMENSIONS.
4. ALL EXTERIOR DOORS: U-VALUE = 0.60 MAXIMUM.
5. ALL EXTERIOR DOOR ASSEMBLIES: U-VALUE = 0.36 MAXIMUM.
6. REFER TO ELECTRICAL DRAWINGS FOR DOORS EQUIPPED WITH ELECTRICAL HARDWARE.
7. REFER TO SPECIFICATIONS FOR HARDWARE SCHEDULE
8. PROVIDE ROLLER WINDOW SHADES AT INTERIOR WINDOWS AND DOOR SIDE LITES AT ROOMS AS SCHEDULED, A10 SERIES.
9. STC 51 - SOUND CONTROL DOOR PROVIDE STC51 WOOD VENEER DOOR
10. RELITE BLINDS TO BE LV2 (HORIZONTAL LOUVER SHADES)
11. EXTERIOR HM DOOR AND FRAME COLORS: P-21 AT CMU VENEER, P-22 AT BRICK VENEER AND HISTORIC BLDG, P-23 AT

FOR LOW-E GLAZING:

MAXIMUM SHADING CO-EFFICIENT = 0.37
MAXIMUM U-VALUE = 0.26

FOR DOUBLE LOW-E GLAZING:

MAXIMUM SHADING CO-EFFICIENT = 0.36
MAXIMUM U-VALUE = 0.20

100% Construction Documents

11/17/2014 4:09:19 PM

bassetti architects

71 Columbia Street, Suite 500
Seattle, Washington 98104
(206) 340 9500

ASSOCIATE ARCHITECT
AMUNDSEN ASSOCIATES LLC
212 E Second Street
Casper, WY 82601
(307) 234-9999

CIVIL ENGINEER
WLC ENGINEERING SURVEYING PLANNING
200 Pronghorn St.
Casper, WY 82601
(307) 266 2524

LANDSCAPE ARCHITECT
SWIFT COMPANY LLC
3131 Western Avenue Suite M423
Seattle, WA 98121
(206) 632 2038

STRUCTURAL ENGINEER
PCS STRUCTURAL SOLUTIONS
1250 Pacific Ave Suite 701
Tacoma, WA 98402
(253) 383-2797

MECHANICAL & ELECTRICAL ENGINEERS
WSP GROUP
600 University Street Suite 500
Seattle, WA 98101
(206) 342 9900

THEATER CONSULTANT
PLA DESIGNS INC.
6230 SW Zabaco Terrace
Aloha, OR 97007
(503) 642 2168

FOOD SERVICE CONSULTANT
JLR DESIGN GROUP
557 Roy Street Suite 175A
Seattle, WA 98109
(206) 625 0070

ACOUSTICAL & A/V CONSULTANT
SPARLING
4100 194th Street SW, Suite 400
Lynnwood, WA 98036
(206) 667 0555

CONSTRUCTION MANAGER AT RISK
AP WYOMING
1800 Carey Avenue, 4th Floor
Cheyenne, Wyoming 82001
(307) 426-4242

LICENSED ARCHITECT
C-2547
KEVIN BROOKS
Date 11/20/14
STATE OF WYOMING

0" 1/2" 1" 2"

THIS DRAWING IS 36" X 48"
USE THIS SCALE TO VERIFY
CORRECT DRAWING SIZE

1	PR-019	10/21/2014
0	REVISIONS	DATE

NATRONA COUNTY SCHOOL DISTRICT

Natrona County High School

930 SOUTH ELM STREET
CASPER WY 82601

JOB NO: 11855.00
ISSUE DATE: 11/20/2014
DRAWN BY: JRM

INTERIOR ALL-GLASS STOREFRONT, FRAMED STOREFRONT & CURTAIN WALL TYPES

A6.051

ROOM FINISH SCHEDULE - PHASE 4

NO.	ROOM NAME	BASE	WALLS NORTH	WALLS EAST	WALLS SOUTH	WALLS WEST	CEILING	WINDOW COVERINGS EXT WINDOW	CASEWORK VERTICAL	CASEWORK HORIZONTAL	COMMENTS
0050	GROUND FL SE HALLWAY	RB-2	P-1, P-2, PR	P-1, P-2, PR, TWS-1**	P-1, P-2	P-1, P-2**		-	-	-	GYP-B, SEE INT. ELEV
0052	CLASSROOM	RB-1	P-1	P-1	P-17	P-1	P-17 @ SOFFIT	LV-1, RS	PLAM-1	PLAM-2	
0053	STAFF M	MMA	P-1, CT-1**	P-1, CT-1**	P-1, CT-1**	P-1, CT-1**		-	-	-	GYP-A, SEE INT. ELEV
0054B	ROOM	RB-1	P-1, WALL PADS**	P-1, WALL PADS**	P-1, WALL PADS**	P-1, WALL PADS**		-	-	-	SEE INT. ELEV
0055	ELECTRICAL	-	PLYWD*, P-1	PLYWD*, P-1	PLYWD*, P-1	PLYWD*, P-1		-	-	-	FIRE TREATED
0056	CLASSROOM	RB-1	P-1	P-1	P-17	P-1	P-17 @ SOFFIT	LV-1, RS	PLAM-1	PLAM-2	
0057	IDF	-	PLYWD*, P-1	PLYWD*, P-1	PLYWD*, P-1	PLYWD*, P-1		-	-	-	FIRE TREATED
0058	CLASSROOM	RB-1	P-1, TWS-1**	P-1	P-1	P-17	P-17 @ SOFFIT	LV-1, RS	PLAM-1	PLAM-2	GYP-B, SEE INT. ELEV
0058A	TOILET	MMA	P-1, CT-1**	P-1, CT-1**	P-1, CT-1**	P-1, CT-1**		-	PLAM-1	PLAM-2	GYP-A, SEE INT. ELEV
0059	MEN	MMA	P-1, CT-1, CT-3**	P-1, CT-1**	P-1, CT-1, CT-3**	P-1, CT-1, CT-3**		-	-	-	GYP-A, SEE INT. ELEV
0061	WOMEN	MMA	P-1, CT-1, CT-3**	P-1, CT-1**	P-1, CT-1, CT-3**	P-1, CT-1, CT-3**		-	-	-	GYP-A, SEE INT. ELEV
0061A	CUST	RB-1	P-1	P-1	P-1, FRP	P-1		-	-	-	GYP-A
0062A	KITCHEN	RB-1	P-1, FRWC	P-1, FRWC	P-1, FRWC	P-1, FRWC		-	PLAM-1	PLAM-2	GYP-A
0062B	CHANGING	RB-1	P-1, FRWC	P-1, FRWC	P-1, FRWC	P-1, FRWC		-	PLAM-1	PLAM-2	GYP-A, SEE INT. ELEV
0063	SENSORY ROOM	RB-1	P-1	P-1, WALL PADS**	P-1	P-1, WALL PADS**		-	PLAM-1	-	SEE INT. ELEV
0064	CLASSROOM	RB-1	P-1, TWS**	P-1	P-1	P-17**	P-17 @ SOFFIT	LV-1, RS	PLAM-1	PLAM-2	GYP-B, PAINT SOFFIT IN PH6, SEE INT. ELEV
0064A	TOILET	MMA	P-1, CT-1**	P-1, CT-1**	P-1, CT-1**	P-1, CT-1**		-	PLAM-1	PLAM-2	GYP-A, SEE INT. ELEV
0064B	ROOM	RB-1	P-1, WALL PADS**	P-1, WALL PADS**	P-1, WALL PADS**	P-1, WALL PADS**		-	PLAM-1	-	
0065	CUSTODIAL	RB-1	P-1, FRWC	P-1, FRWC	P-1, FRWC	P-1, FRWC		-	-	-	GYP-A
0066	CLASSROOM	RB-1	P-17	P-1	P-1	P-1	P-17 @ SOFFIT		PLAM-1	PLAM-2	
0069	(E) MDF	-	-	-	-	-		-	-	-	
0080	GROUND FL SOUTH HALLWAY	RB-2	P-1, P-2, PR**	P-1, P-2, PR**	P-1, P-2, PR**	P-1, P-2, PR**		-	-	-	GYP-B, SEE INT. ELEV
0083	ORCHESTRA PIT	RB-1	P-1	P-1	P-1	P-1		-	-		
0084	FIRE SPRINKLER	RB-1	P-1	P-1	P-1	P-1		-	-		
0086	MEN DRESSING ROOM	RB-1	P-1	P-1	P-1	P-1		-	PLAM-2		
0086A	MEN	MMA	P-1, CT-1**	P-1, CT-1**	P-1, CT-1**	P-1, CT-1**		-	-	-	GYP-A, SEE INT. ELEV
0087	PRACTICE	RB-1	P-1	P-1	P-1, AFP-3	P-1		-	-	-	
0088	WOMEN DRESSING ROOM	RB-1	P-1	P-1	P-1	P-1		-	PLAM-2		
0088A	WOMEN	MMA	P-1, CT-1**	P-1, CT-1**	P-1, CT-1**	P-1, CT-1**		-	-	-	GYP-A, SEE INT. ELEV
0090	STORAGE	RB-1	-	P-1	P-1	P-1		-	-	-	
0092	ELECTRICAL	-	PLYWD*, P-1	PLYWD*, P-1	PLYWD*, P-1	PLYWD*, P-1		-	-	-	FIRE TREATED
101V	FLS CLASSROOM	-	P-1	P-1	P-1	P-1	P-1		SEE PLAN NOTES	SEE PLAN NOTES	VOAG (TEMPORARY)
104V	CHOIR ROOM	-	P-1*	P-1*	P-1*	P-1*	P-1*		-	-	VOAG (TEMPORARY), SEE PLAN NOTES
201V	CHEMISTRY LAB	-	P-1	P-1	P-1	P-1	P-1		SEE PLAN NOTES	SEE PLAN NOTES	VOAG (TEMPORARY)
228V	BIOLOGY	-	P-1	P-1	P-1	P-1	(E)		SEE PLAN NOTES	SEE PLAN NOTES	VOAG (TEMPORARY)
1040E	COMMONS	CT-1	CMU-3, P-1, CT-1, PR**	P-1, CT-1, PR	(E) GLAZED BRICK, P-1	P-1, CT-1, PR		-	-	-	GYP B
1050A	FIRST FL SE HALLWAY	RB-2	P-1, P-2, PR**	P-1, P-2, P-7, TWS-1, PR**	P-1, P-2, P-4, PR**	P-1, P-2, P-4, P-7, PR**	P-7 @ CLASSROOM SOFFITS**		-	-	GYP-B, SEE INT. ELEV, SEE RCP
1050B	FIRST FL SE HALLWAY	RB-2	P-1, P-2, P-4, PR**	P-1, P-2, PR**	P-1, P-2, P-7, PR**	P-1, P-2, P-7, PR**	P-7**		-	-	GYP-B, SEE RCP, SEE INT. ELEV
1052	NUTRITION LAB	MMA	P-1, P-17, FRWC**	P-1, FRWC	P-1, FRWC	P-1, FRWC	P-17 @ SOFFIT	LV-1, RS	PLAM-1	PLAM-2	GYP-A, SEE INT. ELEV
1052A	COOLER	-	-	-	-	-		-	-	-	
1052B	FREEZER	-	-	-	-	-		-	-	-	
1052C	SCULLERY	MMA	P-1, FRWC	P-1, FRWC	P-1, FRWC	P-1, FRWC		-	-	-	GYP-A
1052D	STORAGE	MMA	P-1, FRWC	P-1, FRWC	P-1, FRWC	P-1, FRWC		-	-	-	
1052E	CLOSET	RB-1	P-1	P-1	P-1	P-1		-	-	-	
1053	STAFF W	MMA	P-1, CT-1**	P-1, CT-1**	P-1, CT-1**	P-1, CT-1**		-	-	-	GYP-A
1055	ELECTRICAL	-	PLYWD*, P-1	PLYWD*, P-1	PLYWD*, P-1	PLYWD*, P-1		-	-	-	FIRE TREATED
1057	IDF	-	PLYWD*, P-1	PLYWD*, P-1	PLYWD*, P-1	PLYWD*, P-1		-	-	-	FIRE TREATED
1058	CONFERENCE	RB-1	P-16	P-1	P-1	P-1		-	-	-	
1059	MEN	MMA	P-1, CT-1, CT-3**	P-1, CT-1**	P-1, CT-1, CT-3**	P-1, CT-1, CT-3**		-	-	-	GYP-A, SEE INT. ELEV
1060	OFFICE	RB-1	P-16	P-1	P-1	P-1		-	-	-	
1062	LABORATORY	RB-1	P-1	P-1	P-17	P-1	P-17 @ SOFFIT	LV-1, RS	PLAM-1, PLAM -16	PLAM-2, EPOXY @ LABS	
1063	WOMEN	MMA	P-1, CT-3**	P-1, CT-1, CT-3**	P-1, CT-1, CT-3**	P-1, CT-1**		-	-	-	GYP-A, SEE INT. ELEV
1065	LEARNING LAB	RB-1	P-4**	P-1	P-4**	P-1	P-17 @ SOFFIT	LV-1, RS	PLAM-7, PLAM-16	PLAM-8	SEE INT. ELEV
1066	CLASSROOM	RB-1	P-17	P-1	P-1	P-1	P-17 @ SOFFIT	LV-1, RS	PLAM-1	PLAM-2	
1068	STORAGE	RB-1	P-1	P-1	P-1	P-1		-	-	-	
1070	CLASSROOM	RB-1	P-17	P-1	P-1	P-1	P-17 @ SOFFIT	LV-1, RS	PLAM-1	PLAM-2	
1072	TICKETS	RB-1	P-1	P-1	P-1	P-1		-	-	-	
1074	LOBBY	(E) MARBLE	(E) TRAVERTINE, DECORATIVE PAINT RESTORATION TO MATCH EXISTING**	(E) TRAVERTINE, DECORATIVE PAINT RESTORATION TO MATCH EXISTING**	(E) TRAVERTINE, DECORATIVE PAINT RESTORATION TO MATCH EXISTING**	(E) TRAVERTINE, DECORATIVE PAINT RESTORATION TO MATCH EXISINT**	AFP-7		STAIN EXISTING DISPLAY TO MATCH EXISTING DOORS	-	SEE INT. ELEV, TOUCH UP HISTORIC PAINT
1076	VESTIBULE	(E) MARBLE	(E) TRAVERTINE, DECORATIVE PAINT RESTORATION TO MATCH EXISTING**	(E) TRAVERTINE, DECORATIVE PAINT RESTORATION TO MATCH EXISTING**	(E) TRAVERTINE, DECORATIVE PAINT RESTORATION TO MATCH EXISTING**	(E) TRAVERTINE, DECORATIVE PAINT RESTORATION TO MATCH EXISINT**			-	-	SEE INT. ELEV
1078	STORAGE	RB-1	P-1	P-1	P-1	P-1			-	-	
1080	FIRST FL SE HALLWAY	(E), RESINOUS TERRAZZO WALL BASE	P-1, CT-1, PR**	P-1, CT-1, PR**	P-1, (E) GLAZED BRICK, LOCKERS	P-1, P-2, PR**			PLAM-1		GYP-B, PATCH & REPAIR
1080A	FIRST FL SOUTH HALLWAY	RB-2	P-1, P-2, PR	P-1, P-2, PR	P-1, P-2, PR	P-1, P-2, PR			-		GYP-B, RSTR @ STAIR
1082	OFFICE	RB-1	P-1	P-1	P-1	P-1			-		
1083	STAGE	VRB	P-9*	P-9*	P-9*	CMU-2, P-9*			-		FLAT BLACK PAINT
1084	THEATER	VRB, WD BASE PAINTED P-12	P-10, P-12, DECORATIVE PAINTING**	P-10, P-12, DECORATIVE PAINTING**	P-10, P-12, DECORATIVE PAINTING**	P-10, P-12, DECORATIVE PAINTING**	AFP-1, DECORATIVE PAINTING**	MRS-3	-		SEE INT. ELEV, SEE RCP
1084A	FOYER	RB-1	P-10	P-10	P-10	P-10	AFP-1		-		
1084B	FOYER	RB-1	P-10	P-10	P-10	P-10			-		
1084C	CONTROL BOOTH	RB-1	P-10	P-10	P-10	P-10			PLAM-2		
1086	CLASSROOM	VRB	P-9*	CMU-2, P-9*	P-9*	P-9*	ACP-5, P-9 ON SOFFITS	RS-2	PLAM-1	PLAM-2	FLAT BLACK PAINT
1090	STORAGE	RB-1	CMU-2, P-1*	P-1	P-1	P-1			-		LATEX ENAMEL PAINT
1092	ELECTRICAL	-	PLYWD*, P-1	PLYWD*, P-1	PLYWD*, P-1	PLYWD*, P-1			-		FIRE TREATED
2050	SECOND FL SE HALLWAY	RB-2	P-1, P-2, PR**	P-1, P-2, P-7, TWS-1, PR**	P-1, P-2, PR**	P-1, P-2, PR**	P-7**		-		GYP-B, SEE INT. ELEV, SEE RCP
2052	CLASSROOM	RB-1	P-17	P-1	P-1	P-1	P-17 @ SOFFIT	LV-1, RS	PLAM-1	PLAM-2	
2053	STAFF M	MMA	P-1, CT-1**	P-1, CT-1**	P-1, CT-1**	P-1, CT-1**			-		GYP-A
2054	OFFICE	RB-1	P-1	P-1	P-1	P-16			-		
2055	ELECTRICAL	-	PLYWD*, P-1	PLYWD*, P-1	PLYWD*, P-1	PLYWD*, P-1			-		FIRE TREATED
2056	CLASSROOM	RB-1	P-1	P-1	P-17	P-1	P-17 @ SOFFIT	LV-1, RS	PLAM-1	PLAM-2	
2057	IDF	-	PLYWD*, P-1	PLYWD*, P-1	PLYWD*, P-1	PLYWD*, P-1			-		FIRE TREATED
2058	CLASSROOM	RB-1	P-17	P-1	P-1	P-1	P-17 @ SOFFIT	LV-1, RS	PLAM-1	PLAM-2	
2086	CLASSROOM	RB-1	P-1	P-1, AWP-1 TO BE REMOVED IN PH6	P-1	P-1		RS-2	PLAM-1	PLAM-2	
2086A	STORAGE	RB-1	P-1	P-1	P-1	P-1			-		
2090	OFFICE	RB-1	P-1	P-1	P-1	P-1		LV-1, RS	-		
2092	ELECTRICAL	-	PLYWD*, P-1	PLYWD*, P-1	PLYWD*, P-1	PLYWD*, P-1			-		FIRE TREATED
3050	THIRD FL SE HALLWAY	RB-2	P-1, CT-1, PR**	P-1, P-2, P-7, CT-1, TWS-2, PR**	P-1, P-2, PR**	P-1, P-2, P-8, PR**	P-7 @ CLASSROOM SOFFITS**		-	-	GYP-B, SEE RCP
3052	CLASSROOM	RB-1	P-17	P-1	P-1	P-1	P-17 @ SOFFIT	LV-1, RS	PLAM-1	PLAM-2	
3053	STAFF W	MMA	P-1, CT-1**	P-1, CT-1**	P-1, CT-1**	P-1, CT-1**			-	-	GYP-A
3054	CONFERENCE	RB-1	P-1	P-16	P-1	P-1			-	-	
3055	ELECTRICAL	-	PLYWD*, P-1	PLYWD*, P-1	PLYWD*, P-1	PLYWD*, P-1			-	-	FIRE TREATED
3056	CLASSROOM	RB-1	P-1	P-1	P-17	P-1	P-17 @ SOFFIT	LV-1, RS	PLAM-1	PLAM-2	
3057	IDF	-	PLYWD*, P-1	PLYWD*, P-1	PLYWD*, P-1	PLYWD*, P-1			-	-	FIRE TREATED
3058	CLASSROOM	RB-1	P-1	P-1	P-17	P-1	P-17 @ SOFFIT	LV-1, RS	PLAM-1	PLAM-2	
3059	MEN	MMA	P-1, CT-1, CT-3**	P-1, CT-1**	P-1, CT-3**	P-1, CT-1, CT-3**			-	-	GYP-A, SEE INT. ELEV
3061	WOMEN	MMA	P-1, CT-1, CT-3**	P-1, CT-1**	P-1, CT-1, CT-3**	P-1, CT-1, CT-3**			-	-	GYP-A, SEE INT. ELEV
3062	CLASSROOM	RB-1	P-1	P-1	P-17	P-1	P-17 @ SOFFIT	LV-1, RS	PLAM-1	PLAM-2	
3063	LEARNING LAB	RB-1	P-8*	P-1, FRCW-MB*	P-8*	P-1			PLAM-13	PLAM-14	
3064	CLASSROOM	RB-1	P-17	P-1	P-1	P-1	P-17 @ SOFFIT	LV-1, RS	PLAM-1	PLAM-2	
3066	LABORATORY	RB-1	P-1	P-1	P-1	P-17	P-17 @ SOFFIT	LV-1, RS	PLAM-1	PLAM-2, EPOXY @ LABS	
3068	LAB PREP	RB-1	P-1	P-1	P-1	P-1		LV-1, RS	PLAM-1	EPOXY	
3070	LABORATORY	RB-1	P-1	P-1	P-1	P-17	P-17 @ SOFFIT	LV-1, RS	PLAM-1, PLAM-16	PLAM-2, EPOXY @ LABS	
3072	STORAGE	RB-1	P-1	P-1	P-1	P-1		-	-	-	
3074	CLASSROOM	RB-1	P-1	P-1	P-1	P-17	P-17 @ SOFFIT	LV-1, RS	PLAM-1	PLAM-2	
3080	THIRD FL SOUTH HALLWAY	(E), RESINOUS FLOOR WALL BASE	P-1, P-2, PR, LOCKERS**	P-1, P-2, PR**	P-1,P-2, PR, (E) GLAZED BRICK, LOCKERS**	P-1, P-2, PR**			-	PLAM-1	GYP-B
3080A	THIRD FL SOUTH HALLWAY	RB-2	P-1, P-2, P-8, PR**	P-1, P-2, PR	P-1, P-2, P-7, PR**	P-1, P-2, PR	P-7**		-	PLAM-1	GYP-B, SEE RCP
3080B	THIRD FL SOUTH HALLWAY	RB-2	P-1, P-2,PR	P-1, P-2, P-7, PR**	P-1, P-2, P-7, PR*	P-1, P-2, PR, (E) GLAZED BRICK	P-7**		-	-	GYP-B, SEE RCP
3080C	THIRD FL SOUTH HALLWAY	RB-2	P-1, P-2, PR	P-1, P-2, PR**	P-1, P-2, PR	P-1, P-2, PR**			-	-	GYP-B
3082	DIMMER ROOM	RB-1	P-9	P-9	P-9	P-9			-	-	
3083	UPPER LEVEL GALLERY	-	P-9	P-9	P-9	CMU-2, P-9*			-	-	LATEX ENAMEL PAINT
3086	CLASSROOM	RB-1	P-17	P-1	P-1	P-1	P-17 @ SOFFIT	LV-1, RS	PLAM-1	PLAM-2	
3088	OFFICE	RB-1	P-1	P-1	P-1	P-16			-	-	
3090A	TEMP MECHANICAL ROOM	RB-1	P-1	P-1	P-1	P-1		LV-1	-	-	
3092	ELECTRICAL	-	PLYWD*, P-1	PLYWD*, P-1	PLYWD*, P-1	PLYWD*, P-1			-	-	FIRE TREATED
4074	TEACHER COLLABORATION	RB-1	P-1	P-1	P-1	P-1		LV-1, RS	-	-	
4074A	STORAGE	RB-1	P-1	P-1	P-1	P-1			-	-	
4074B	STORAGE	RB-1	P-1	P-1	P-1	P-1			-	-	
S005	SE STAIR	(E)	(E) GLAZED BRICK, P-1	(E) GLAZED BRICK, P-1	(E) GLAZED BRICK, P-1	(E) GLAZED BRICK, P-1			-	-	ADD NEW NOSING, (E) TERRAZZO @ INTERMEDIATE LANDING TO REMAIN
S010	SOUTH STAIR	RB-1*	CONC, P-1	CONC, P-1	FRWC, P-1	FRWC, P-1			-	-	GYP-B, RUBBER STAIR TREAD @ RISER
S105	SE STAIR	(E)	(E) GLAZED BRICK, P-1	(E) GLAZED BRICK, P-1	(E) GLAZED BRICK, P-1	(E) GLAZED BRICK, P-1			-	-	ADD NEW NOSING, (E) TERRAZZO @ INTERMEDIATE LANDING TO REMAIN
S110	SOUTH STAIR	RB-1*	CONC, FRWC, P-1	CMU-2, P-1*	FRWC, P-1	FRWC, P-1			-	-	GYP-B, LATEX ENAMEL PAINT @ CMU, RUBBER STAIR TREAD & RISER
S110A	STAGE STAIR	RB-1	P-1, FRWC	P-1, FRWC	P-1, FRWC	CMU, P-1*			-	-	GYP-B, LATEX ENAMEL PAINT @ CMU, STEEL STAIR PAN W/ CONC
S205	SE STAIR	(E)	(E) BRICK, P-1	(E) BRICK, P-1	(E) BRICK, P-1	(E) BRICK, P-1			-	-	ADD NEW NOSING, REPLACE VCT @ INTERMEDIATE LANDINGS W/ RUBBER FLOOR TILE
S210	SOUTH STAIR	RB-1*	CONC, P-1	CMU-2, P-1*	FRWC, P-1	FRWC, P-1			-	-	GYP-B, RUBBER STAIR TREAD & RISER, LATEX ENAMEL PAINT@ CMU
S305	SE STAIR	(E)	(E) GLAZED BRICK, P-1	(E) GLAZED BRICK, P-1	(E) GLAZED BRICK, P-1	(E) GLAZED BRICK, P-1			-	-	ADD NEW NOSING, REPLACE VCT @ INTERMEDIATE LANDINGS W/ RUBBER FLOOR TILE
S306	TOWER STAIR	(E)	P-1		(E), P-1	(E) GLAZED BRICK, P-1			-	-	
S310	SOUTH STAIR	RB-1	CONC, P-1	CMU-2, P-1*	FRWC, P-1	FRWC, P-1			-	-	GYP-B, STEEL PAN CONC STAIR, LATEX ENAMEL PAINT @ CMU
S1006	THEATER STAIR SOUTH	(E)	P-10	P-10	P-10	P-10			-	-	
S1007	THEATER STAIR NORTH	(E)	P-10	P-10	P-10	P-10			-	-	

ROOM FINISH SCHEDULE - PHASE 4A

NO.	ROOM NAME	BASE	WALLS NORTH	WALLS EAST	WALLS SOUTH	WALLS WEST	CEILING	WINDOW COVERINGS EXT WINDOW	CASEWORK VERTICAL	CASEWORK HORIZONTAL	COMMENTS
0093	STORAGE	RB-1	P-1	P-1	P-1	P-1			-	-	
S011	SW STAIR	(E)	(E) GLAZED BRICK, P-1	(E) GLAZED BRICK, P-1	(E) GLAZED BRICK, P-1	(E) GLAZED BRICK, P-1			-	-	GYP B, EXISTING STAIR ADD NEW NOSING, (E) TERRAZZO @ INTERMEDIATE LANDING TO REMAIN
S111	SW STAIR	(E)	(E) GLAZED BRICK, P-1	(E) GLAZED BRICK, P-1	(E) GLAZED BRICK, P-1	(E) GLAZED BRICK, P-1			-	-	GYP B @ EAST WALL, ADD NEW NOSING, (E) TERRAZZO @ INTERMEDIATE FLOOR LANDING TO REMAIN
S211	SW STAIR	(E)	(E) GLAZED BRICK, P-1	(E) GLAZED BRICK, P-1	(E) GLAZED BRICK, P-1	(E) GLAZED BRICK, P-1			-	-	GYP B @ EAST WALL, ADD NEW NOSING, REPLACE VCT @ INTERMEDIATE LANDINGS W/ RUBBER FLOOR TILE
S311	SW STAIR	(E)	(E) GLAZED BRICK, P-1	(E) GLAZED BRICK, P-1	(E) GLAZED BRICK, P-1	(E) GLAZED BRICK, P-1			-	-	GYP B @ EAST WALL, ADD NEW NOSING, REPLACE VCT @ INTERMEDIATE LANDINGS W/ RUBBER FLOOR TILE

ROOM FINISH SCHEDULE - PHASE 3

NO.	ROOM NAME	BASE	WALLS NORTH	WALLS EAST	WALLS SOUTH	WALLS WEST	CEILING	WINDOW COVERINGS EXT WINDOW	CASEWORK VERTICAL	CASEWORK HORZONTAL	COMMENTS
000	DUMPSTER AREA	-	-	-	-	-	-	-	-	-	
0000	EXTERIOR STORAGE SHED	-	-	-	-	-	-	-	-	-	
0001	COMMONS	RB-2	P-1	CMU-1, P-1, CT-2, AFP, VOR**	P-1	CMU-1, P-1, CT-2, PLAM-15, AFP-2**	P-1 @ MTL DECK, P-15 @ LINEAR MTL	MRS-1	-	-	GYP-B, SEE INT. ELEV, CAST IN PLACE STAIR SEALED CONC TREADS AND POLISHED LANDING
0001A	EAST ENTRY HALL	CT-1, CT-2	P-1, CT-1, PR**	P-1, CT-1, PR**	P-1, CT-1, PR**	P-1, CT-1, PR**	P-15 @ LINEAR MTL		-	-	GYP-B, SEE INT. ELEV
0002	NORTH VESTIBULE	RB-2	P-1	P-1, FRL**	P-1	P-1			-	-	GYP-B
0003	AUTO LAB	RB-1	CMU-2, P-1*	CMU-2, P-1*	CMU-2, P-1*	CMU-2, P-1*			-	SST	EPOXY PAINT
0004	METAL LAB	RB-1	CMU-2, P-1*	CMU-2, P-1*	CMU-2, P-1*	CMU-2, P-1*			PLAM-1	PLAM-2	EPOXY PAINT
0005	OFFICE	RB-1	P-1	P-1	P-1	P-1			-	-	
0006	WOOD LAB	RB-1	CMU-2, P-1*	CMU-2, P-1*	CMU-2, P-1*	CMU-2, P-1*			PLAM-1	PLAM-2	EPOXY PAINT
0006A	MAIN ELECTRICAL	-	CMU-2, PLYWD*, P-1*	CMU-2, PLYWD*, P-1*	CMU-2, PLYWD*, P-1*	CMU-2, PLYWD*, P-1*			-	-	FIRE TREATED, EPOXY PAINT
0007	CUSTODIAL	RB-1	CMU-2, P-1*	CMU-2, P-1*	CMU-2, P-1*	CMU-2, P-1*			-	-	EPOXY PAINT
0008	RECEIVING	RB-1	CMU-2, P-1*	P-1, FRWC	P-1, FRWC	P-1, FRWC			-	-	GYP-A, EPOXY PAINT
0009	STAFF	MMA	CT-6	CT-6	CT-6	CT-6			-	-	GYP-A
0010	OFFICE	RB-1	P-1	P-1	P-1	P-1			-	-	
0011	MDF	-	PLYWD*, P-1	PLYWD*, P-1	PLYWD*, P-1	PLYWD*, P-1			-	-	FIRE TREATED
0012	WOMEN	MMA	P-1, CT-1**	P-1, CT-1, CT-3**	P-1, CT-2, CT-3**	CT-3, CMU-1**			-	-	GYP-A, EPOXY PAINT, SEE INT. ELEV
0013	MEN	MMA	P-1, CT-1, CT-3**	P-1, CT-1, CT-3**	P-1, CT-1**	CT-3, CMU-1**			-	-	GYP-A, EPOXY PAINT, SEE INT. ELEV
0015	SERVERY	RB-2	P-1, FRWC	P-1, FRWC	P-1, FRWC	P-1, FRWC			-	-	GYP-A
0015A	TRAY RETURN	MMA	P-1, FRWC	P-1, FRWC	P-1, FRWC	CMU-2, P-1*			-	-	GYP-A, EPOXY PAINT
0016	KITCHEN	MMA	P-1, FRWC	P-1, FRWC	P-1, FRWC	P-1, FRWC			-	-	GYP-A
0016A	SCULLERY	MMA	P-1, FRWC	P-1, FRWC	P-1, FRWC	P-1, FRWC			-	-	GYP-A
0016B	COOLER	-	-	-	-	-			-	-	
0016C	COOLER	-	-	-	-	-			-	-	
0016E	STORAGE	MMA	P-1, FRWC	P-1, FRWC	P-1, FRWC	P-1, FRWC			-	-	
0016F	FREEZER	-	-	-	-	-			-	-	
0016G	CUST.	MMA	P-1, FRWC	P-1, FRWC	P-1, FRWC	P-1, FRWC			-	-	
0016H	BAKERY	MMA	P-1, FRWC	P-1, FRWC	P-1, FRWC	P-1, FRWC			-	-	GYP-A
0017	OFFICE	RB-1	P-1	P-1	P-16	P-1			-	-	
0018	BREAK ROOM	MMA	P-1	P-1	P-1	P-1			-	-	
0019	FIRE CONTROL ROOM	RB-1	P-1	P-1	P-1	P-1			-	-	
0020A	ADMIN EAST HALLWAY	RB-2	P-1	P-1	P-1	P-1			PLAM-1, HDWD VENEER PLY @ DESK	PLAM-2, PLAM-17 @ DESK	GYP-B
0020B	ADMIN EAST HALLWAY	RB-2	P-1	P-1	P-17	P-1			-	-	GYP-B
0022	OFFICE	RB-1	P-16	P-1	P-1	P-1			LV-1, RS	-	
0023	STAFF W	MMA	P-1, CT-1**	P-1, CT-1**	P-1, CT-1**	P-1, CT-1**			-	-	GYP-A, SEE INT. ELEV
0024	OFFICE	RB-1	P-16	P-1	P-1	P-1			LV-1, RS	-	
0025	STAFF M	MMA	P-1, CT-1**	P-1, CT-1**	P-1, CT-1**	P-1, CT-1**			-	-	GYP-A, SEE INT. ELEV
0026	OFFICE	RB-1	P-16	P-1	P-1	P-16			LV-1, RS	-	
0027	WORK ROOM	RB-1	P-1	P-1	P-1	P-1			-	-	
0028	OFFICE	RB-1	P-16	P-1	P-1	P-1			LV-1, RS	-	
0030	OFFICE	RB-1	P-16	P-1	P-1	P-1			LV-1, RS	-	
0031	STORAGE	RB-1	P-1	P-1	P-1	P-1			-	-	
0032	OFFICE	RB-1	P-16	P-1	P-1	P-1			LV-1, RS	-	
0033	CONFERENCE	RB-1	P-16	P-1	P-1	P-1			-	-	
0034	RECEPTION	RB-2	P-1	P-1	P-1	P-17			HDWD VENEER PLY	SS, PLAM-17	SEE INT. ELEV
0035	OFFICE	RB-1	P-16	P-1	P-1	P-1			-	-	
0036	OFFICE	RB-1	P-1	P-1	P-1	P-16			-	-	
0038	OFFICE	RB-1	P-1	P-1	P-1	P-16			-	-	
0040	CONFERENCE	RB-1	P-1	P-16	P-1	P-1			-	-	
0042	EAST VESTIBULE	CT-1	P-1, CT-1, PR**	P-1, CT-1, PR**	P-1, CT-1, PR**	P-1, CT-1, PR**	P-15 @ LINEAR MTL		-	-	GYP-B
1000	FIRST FL NE HALLWAY	RB-2	P-1, P-2, PR*	P-1, P-2, P-7, TWS-1, PR**	P-1, P-2, P-3, PR**	P-1, P-2, P-3, PR**	P-7 @ CLASSROOM SOFFITS**		-	-	GYP-B, SEE INT. ELEV, SEE RCP
1001	CLASSROOM	RB-1	P-1	P-1	P-17	P-1	P-17 @ SOFFIT	LV-1, RS	PLAM-1	PLAM-2	
1002	CONFERENCE	RB-1	P-16	P-1	P-1	P-1			-	-	
1003	LEARNING LAB	RB-1	P-3**	P-1	P-3**	P-1			PLAM-5, PLAM-16	PLAM-6	SEE INT. ELEV
1004	LABORATORY	RB-1	P-17	P-1	P-1	P-1	P-17 @ SOFFIT	LV-1, RS	PLAM-1, PLAM-16**	PLAM-2, EPOXY @ LABS	SEE INT. ELEV
1004A	LAB PREP	RB-1	P-1	P-1	P-1	P-1			LV-1, RS	PLAM-1	EPOXY
1005	OFFICE	RB-1	P-16	P-1	P-1	P-1			-	-	
1006	CLASSROOM	RB-1	P-17	P-1	P-1	P-1	P-17 @ SOFFIT	LV-1, RS	PLAM-1	PLAM-2	
1007	CUSTODIAL	RB-1	P-1, FRWC	P-1, FRWC	P-1, FRWC	P-1, FRWC			-	-	GYP-A
1007A	ELECTRICAL	-	PLYWD*, P-1	PLYWD*, P-1	PLYWD*, P-1	CMU-2, PLYWD*, P-1			-	-	FIRE TREATED
1008	CLASSROOM	RB-1	P-1	P-1	P-17	P-1	P-17 @ SOFFIT	LV-1, RS	PLAM-1	PLAM-2	
1009	MEN	MMA	P-1, CT-1**	P-1, CT-1**	P-1, CT-1, CT-3**	P-1, CT-1, CT-3**			-	-	GYP-A, SEE INT. ELEV
1010	CLASSROOM	RB-1	P-17	P-1	P-1	P-1	P-17 @ SOFFIT	LV-1, RS	PLAM-1	PLAM-2	
1011	WOMEN	MMA	P-1, CT-1**	P-1, CT-1, CT-3**	P-1, CT-1, CT-3**	P-1, CT-1*			-	-	GYP-A, SEE INT. ELEV
1014	IDF	-	PLYWD*, P-1	PLYWD*, P-1	PLYWD*, P-1	PLYWD*, P-1			-	-	FIRE TREATED
1016	STORAGE	RB

ROOM FINISH SCHEDULE - PHASE 6

NO.	ROOM NAME	BASE	WALLS NORTH	WALLS EAST	WALLS SOUTH	WALLS WEST	CEILING	WINDOW COVERINGS EXT WINDOW	CASEWORK VERTICAL	CASEWORK HORIZONTAL	COMMENTS
0014	CONCESSIONS	RB-1	CMU-2, P-1*	P-1	P-1	CMU-2, P-1*			PLAM-1	SST	COATED CMU FINISH SEE SPEC
0130	GROUND FL NW HALLWAY	RB-2	P-1, P-2, PR**	P-1, P-2, PR**	P-1, P-2, PR**	P-1, P-2, PR**			-	-	GYP-B, SEE INT. ELEV
0133	HEALTH CENTER	MMA	P-1, FRWC	P-1, FRWC	P-1, FRWC	P-1, FRWC			PLAM-1	PLAM-2	GYP-A
0133A	TOILET	MMA	P-1, CT-1**	P-1, CT-1**	P-1, CT-1**	P-1, CT-1**			-	-	GYP-A
0134	OFFICE	RB-1	P-1	P-1	P-1	FRWC, P-1		LV-1, RS	-	-	GYP-A
0135	OFFICE	RB-1	P-16	P-1	P-1	P-1			-	-	
0136	OFFICE	RB-1	P-1	P-1	P-16	P-1		LV-1, RS	-	-	
0137	CAREER CENTER	RB-1	P-1	P-1	P-1	P-1			-	-	
0138	OFFICE	RB-1	P-16	P-1	P-1	P-1		LV-1, RS	-	-	
0139	CONFERENCE	RB-1	P-16	P-1	P-1	P-1			-	-	
0140	GROUND FL NORTH HALLWAY	RB-2	P-1, P-2, PR**	P-1, P-2, PR**	P-1, P-2, PR**	P-1, P-2, PR**			HDWD VENEER PLY		GYP-B
0141	CUSTODIAL	RB-1	P-1, FRWC	CMU-2, P-1*	CMU-2, P-1*	CMU-2, P-1*			-	-	GYP-A, LATEX ENAMEL PAINT
0143	IDF	-	CMU-2, PLYWD*, P-1*	CMU-2, PLYWD*, P-1*	PLYWD*, P-1	CMU-2, PLYWD*, P-1*			-	-	FIRE TREATED, LATEX ENAMEL PAINT
0145	ELECTRICAL	-	CMU-2, PLYWD*, P-1	CMU-2, PLYWD*, P-1	PLYWD*, P-1	CMU-2, PLYWD*, P-1			-	-	FIRE TREATED, LATEX ENAMEL PAINT
0147	STORAGE	RB-1	CMU-2, P-1*	CMU-2, P-1*	CMU-2, P-1*	CMU-2, P-1*			-	-	LATEX ENAMEL PAINT
0150	RECEPTION	RB-1	P-17	P-1	P-1	P-1			HDWD VENEER PLY	SS-2, PLAM-17	SEE INT. ELEV
0150A	ADMIN WEST HALLWAY	RB-2	P-1	P-1, P-17	P-1	P-1			PLAM-1	PLAM-2	GYP-B
0152	OFFICE	RB-1	P-1	P-1	P-16	P-1		LV-1, RS	-	-	
0153	OFFICE	RB-1	P-1	P-1	P-1	P-1			-	-	
0154	OFFICE	RB-1	P-16	P-1	P-1	P-1		LV-1, RS	-	-	
0155	STORAGE	RB-1	P-1	P-1	P-1	P-1			-	-	
0156	OFFICE	RB-1	P-1	P-1	P-16	P-1		LV-1, RS	-	-	
0157	CONFERENCE	RB-1	P-1	P-1	P-1, WC-1	P-1		LV-2	-	-	
0158	OFFICE	RB-1	P-1	P-1	P-16	P-1		LV-1, RS	-	-	
0159	WORK ROOM	RB-2	P-1	P-1	P-17	P-1			PLAM-1	PLAM-2	
0160	CONFERENCE	RB-1	P-16	P-1	P-1	P-1		LV-1, RS	-	-	
0161	STAFF M	MMA	P-1, CT-1**	P-1, CT-1**	P-1, CT-1**	P-1, CT-1**			-	-	GYP-A
0163	STAFF W	MMA	P-1, CT-1**	P-1, CT-1**	P-1, CT-1**	P-1, CT-1**			-	-	GYP-A
0170	RECEPTION	RB-1	P-17	P-1	P-1	P-1			HDWD PLY VENEER	SS-2, PLAM-17	
0170A	COUNSELING HALLWAY	RB-2	P-1	P-1	P-1	P-1			-	-	GYP-B
0170B	COUNSELING HALLWAY	RB-2	P-1	P-17	P-1	P-1			-	-	GYP-B
0171	CONFERENCE	RB-1	P-1	P-16	P-1	P-1			-	-	
0172	OFFICE	RB-1	P-1	P-1	P-16	P-1		LV-1, RS	-	-	
0173	CONFERENCE	RB-1	P-1	P-1	P-16	P-1			-	-	
0174	OFFICE	RB-1	P-16	P-1	P-1	P-1		LV-1, RS	-	-	
0176	OFFICE	RB-1	P-16	P-1	P-1	P-1		LV-1, RS	-	-	
0178	OFFICE	RB-1	P-1	P-1	P-16	P-1		LV-1, RS	-	-	
0180	OFFICE	RB-1	P-1	P-1	P-16	P-1		LV-1, RS	-	-	
0181	STORAGE	RB-1	P-1	P-1	P-1	P-1			-	-	
0182	OFFICE	RB-1	P-1	P-1	P-1	P-1		LV-1, RS	-	-	
0183	OFFICE	RB-1	P-1	P-1	P-1	P-1			-	-	
0183A	GENERAL STORAGE	RB-1	P-1	P-1	P-1	P-1			-	-	
0184	OFFICE	RB-1	P-1	P-1	P-16	P-1		LV-1, RS	-	-	
0186	OFFICE	RB-1	P-1	P-1	P-1	P-1		LV-1, RS	-	-	
0190	GROUND FLOOR NW HALLWAY	RB-2	P-1, P-2, PR**	P-1, P-2, PR**	P-1, P-2, PR**	P-1, P-2, PR**			-	-	GYP-B, SEE INT. ELEV
0192	CLASSROOM	RB-1	P-1	P-1, P-17	P-1	P-1	P-17 @ SOFFIT	LV-1, RS	PLAM-1	PLAM-2	
0193	SUPPLY ROOM	RB-1	P-1	CMU-2, P-1*	P-1	P-1			-	-	LATEX ENAMEL PAINT
0194	OFFICE	RB-1	P-1	P-1	P-1	P-1		LV-1, RS	-	-	
0195	OFFICE	RB-1	P-1	P-1	P-1	P-1		LV-1, RS	-	-	
0196	OFFICE	RB-1	P-1	P-1	P-1	P-1		LV-1, RS	-	-	
0197	STORAGE	RB-1	P-1	CMU-2, P-1*	P-1	P-1			-	-	LATEX ENAMEL PAINT
0200	GYMNASIUM	VRB	CMU-1, AWP-1**	CMU-1, AWP-1**	CMU-1**	CMU-1, AWP-1**	P-1		-	-	PAINT DUCTWORK P-15
0201	MEN'S LOCKER HALLWAY	MMA	CMU-2, P-1*	CMU-2, P-1*	CMU-2, P-1*	CMU-2, P-1*			-	-	COATED CMU FINISH SEE SPEC
0202	WOMEN'S LOCKER HALLWAY	MMA	CMU-2, P-1*	CMU-2, P-1*	CMU-2, P-1*	CMU-2, P-1*			-	-	COATED CMU FINISH SEE SPEC
0203	MEN'S LOCKERS	MMA	CMU-2, P-1*	CMU-2, P-1*	CMU-2, P-1*	CMU-2, P-1*			-	-	COATED CMU FINISH SEE SPEC
0204	WOMEN'S LOCKERS	MMA	CMU-2, P-1*	CMU-2, P-1*	CMU-2, P-1*	CMU-2, P-1*			-	-	COATED CMU FINISH SEE SPEC
0205	OFFICE	RB-1	CMU-2, P-1*	CMU-2, P-1*	CMU-2, P-1*	CMU-2, P-1*			-	-	COATED CMU FINISH SEE SPEC
0205A	STAFF	MMA	CMU-2, P-1*	CMU-2, P-1*	CMU-2, P-1*	CMU-2, P-1*			-	-	COATED CMU FINISH SEE SPEC
0206	OFFICE	RB-1	CMU-2, P-1*	CMU-2, P-1*	CMU-2, P-1*	CMU-2, P-1*			-	-	COATED CMU FINISH SEE SPEC
0206A	STAFF	MMA	CMU-2, P-1*	CMU-2, P-1*	CMU-2, P-1*	CMU-2, P-1*			-	-	COATED CMU FINISH SEE SPEC
0207	MEN'S LOCKERS	MMA	CMU-2, P-1*	CMU-2, P-1*	CMU-2, P-1*	CMU-2, P-1*			-	-	COATED CMU FINISH SEE SPEC
0208	WOMEN'S LOCKERS	MMA	CMU-2, P-1*	CMU-2, P-1*	CMU-2, P-1*	CMU-2, P-1*			-	-	COATED CMU FINISH SEE SPEC
0209	TOILET	MMA	CMU-2, P-1*	CMU-2, P-1*	CMU-2, P-1*	CMU-2, P-1*			-	-	COATED CMU FINISH SEE SPEC
0210	TOILET	MMA	CMU-2, P-1*	CMU-2, P-1*	CMU-2, P-1*	CMU-2, P-1*			-	-	COATED CMU FINISH SEE SPEC
0211	TOILET	MMA	CMU-2, P-1*	CMU-2, P-1*	CMU-2, P-1*	CMU-2, P-1*			-	-	COATED CMU FINISH SEE SPEC
0212	TOILET	MMA	CMU-2, P-1*	CMU-2, P-1*	CMU-2, P-1*	CMU-2, P-1*			-	-	COATED CMU FINISH SEE SPEC
0215	STORAGE	RB-1	CMU-2, P-1*	CMU-2, P-1*	CMU-2, P-1*	CMU-2, P-1*			-	-	LATEX ENAMEL PAINT
0220	NW VESTIBULE	RB-2	CMU-2, P-1*	CMU-2, P-1*	CMU-2, P-1*	CMU-2, P-1*			-	-	LATEX ENAMEL PAINT, GYP-B
0500A	HALLWAY	RB-2	P-1, MDF-1	P-1, MDF-1	P-1, MDF-1	P-1, MDF-1			-	-	GYP-B
1017	COLLAB- ORATION ROOM	RB-1	P-16	P-1	P-1	P-1		LV-1, RS	-	-	
1130	FIRST FLOOR NW HALLWAY	RB-2	P-1, P-2, PR	P-1, P-2, PR, P-7, PR**	P-1, P-2, PR**	P-1, P-2, P-6, P-7, TWS-1, PR**	P-7 @ CLASSROOM SOFFITS**		-	-	GYP-B, SEE RCP, SEE INT. ELEV
1130A	FIRST FL NW HALLWAY	RB-2	P-1, P-2, PR	P-1, P-2, PR	P-1, P-2, PR	-	-		-	-	GYP-B
1130B	FIRST FL NW HALLWAY	RB-2	P-1, P-2, P-7, PR**	P-1, P-2, PR**	P-1, P-2, PR**	P-1, P-2, PR**	P-7 @ CLASSROOM SOFFITS**		-	-	GYP-B, SEE RCP
1131	ELECTRICAL	-	PLYWD*, P-1	PLYWD*, P-1	PLYWD*, P-1	PLYWD*, P-1			-	-	FIRE TREATED
1132	LEARNING LAB	RB-1	P-6*	P-1	P-6*	P-1	P-6 @ SOFFIT		PLAM-11, PLAM-16	PLAM-12	
1133	LABORATORY	RB-1	P-17	P-1	P-1	P-1	P-17 @ SOFFIT		PLAM-1, PLAM-16	PLAM-2, EPOXY @ LABS	
1133A	LAB PREP	RB-1	P-1	P-1	P-1	P-1			PLAM-1	EPOXY	
1134	CLASSROOM	RB-1	P-17	P-1	P-1	P-1	P-17 @ SOFFIT	LV-1, RS	PLAM-1	PLAM-2	
1136	CLASSROOM	RB-1	P-1	P-1	P-17	P-1	P-17 @ SOFFIT	LV-1, RS	PLAM-1	PLAM-2	
1137	CONFERENCE	RB-1	P-1	P-1	P-16	P-1			-	-	
1138	CLASSROOM	RB-1	P-17	P-1	P-1	P-1	P-17 @ SOFFIT	LV-1, RS	PLAM-1	PLAM-2	
1139	CUSTODIAL	RB-1	CMU-2, P-1*	P-1, FRWC	P-1, FRWC	P-1, FRWC			-	-	GYP-A, EPOXY PAINT
1140	CLASSROOM	RB-1	P-1	P-1	P-17	P-1	P-17 @ SOFFIT	LV-1, RS	PLAM-1	PLAM-2	
1141	STAFF LOUNGE	RB-1	P-1	P-1	P-1	P-1		LV-1, RS	PLAM-1	PLAM-2	
1141A	COPY CENTER	RB-1	P-1	P-1	P-1	P-1		LV-1, RS	PLAM-1	PLAM-2	
1142	CLASSROOM	RB-1	P-1	P-17	P-1	P-1		LV-1, RS	PLAM-1	PLAM-2	GYP-B
1143	IDF	-	PLYWD*, P-1	PLYWD*, P-1	PLYWD*, P-1	PLYWD*, P-1			-	-	FIRE TREATED
1144	TOILET	MMA	P-1, CT-1**	P-1, CT-1**	P-1, CT-1**	P-1, CT-1**			-	-	
1145	ELECTRICAL	-	PLYWD*, P-1	PLYWD*, P-1	PLYWD*, P-1	PLYWD*, P-1			-	-	FIRE TREATED
1146	CLASSROOM	RB-1	P-1	P-1	P-1	P-17		LV-1, RS	PLAM-1	PLAM-2	GYP-B
1200	GYMNASIUM	RB-1	-	P-1	P-1	P-1			-	-	
1201	STORAGE	RB-1	P-1	P-1	P-1	P-1			-	-	
1202	BOOTH	RB-1	CMU-1	CMU-1	CMU-1	CMU-1			-	-	
1202A	STORAGE	RB-1	CMU-1	CMU-1	CMU-1	CMU-1			-	-	
2095	Circulation								-	-	
2130	SECOND FL NW HALLWAY	RB-2	P-1, P-2, PR	P-1, P-2, P-7, PR**	P-1, P-2, PR	P-1, P-2, P-6, P-7, TWS-1, PR**	P-7 @ CLASSROOM SOFFITS**		-	-	GYP-B, SEE RCP, SEE INT. ELEV
2132	STORAGE	RB-1	P-1	P-1	P-1	P-1			-	-	
2133	LABORATORY	RB-1	P-17	P-1	P-1	P-1	P-17 @ SOFFIT	LV-1, RS	PLAM-1, PLAM-16	PLAM-2, EPOXY @ LABS	
2134	CLASSROOM	RB-1	P-17	P-1	P-1	P-1	P-17 @ SOFFIT	LV-1, RS	PLAM-1	PLAM-2	
2135	LAB PREP	RB-1	P-1	P-1	P-1	P-1			PLAM-1	EPOXY	
2136	CLASSROOM	RB-1	P-1	P-1	P-17	P-1	P-17 @ SOFFIT	LV-1, RS	PLAM-1	PLAM-2	
2137	SECOND FL NORTH HALLWAY	RB-2	P-1, P-2, PR**	P-1, P-2, PR	P-1, P-2, PR**	P-1, P-2, PR			-	-	GYP-B, SEE INT. ELEV
2138	CLASSROOM	RB-1	P-17	P-1	P-1	P-1	P-17 @ SOFFIT	LV-1, RS	PLAM-1	PLAM-2	
2139	CUSTODIAL	RB-1	P-1, FRWC	CMU, P-1*	CMU, P-1*	P-1, FRWC			-	-	GYP-A, EPOXY PAINT
2140	CLASSROOM	RB-1	P-1	P-1	P-17	P-1	P-17 @ SOFFIT	LV-1, RS	PLAM-1	PLAM-2	
2141	STORAGE	RB-1	P-1	P-1	P-1	P-1			-	-	
2142	CLASSROOM	RB-1	P-1	P-1	P-1	P-1		LV-1, RS	PLAM-1	PLAM-2	
2143	IDF	-	PLYWD*, P-1	PLYWD*, P-1	PLYWD*, P-1	PLYWD*, P-1			-	-	FIRE TREATED
2144	CONFERENCE	RB-1	P-1	P-1	P-1	P-16			-	-	
2145	ELECTRICAL	-	PLYWD*, P-1	PLYWD*, P-1	PLYWD*, P-1	PLYWD*, P-1			-	-	FIRE TREATED
2146	OFFICE	RB-1	P-1	P-16	P-1	P-1		LV-1, RS	-	-	
S013	NW STAIR	RB-1	P-1, FRWC	P-1, FRWC	P-1, FRWC	P-1, FRWC			-	-	GYP-B, RUBBER TREAD, RISER, AND INTERMEDIATE LANDING
S113	NW STAIR	RB-1	P-1, FRWC	P-1, FRWC	P-1, FRWC	P-1, FRWC			-	-	GYP-B, RUBBER TREAD, RISER, AND INTERMEDIATE LANDING
S213	NW STAIR	RB-1	P-1, FRWC	P-1, FRWC	P-1, FRWC	P-1, FRWC			-	-	GYP-B, RUBBER TREAD, RISER, AND INTERMEDIATE LANDING

ROOM FINISH SCHEDULE - PHASE 5

NO.	ROOM NAME	BASE	WALLS NORTH	WALLS EAST	WALLS SOUTH	WALLS WEST	CEILING	WINDOW COVERINGS EXT WINDOW	CASEWORK VERTICAL	CASEWORK HORIZONTAL	COMMENTS
0001B	GROUND FL BRIDGE	RB-2	P-1	P-1	P-1	P-1			-	-	GYP-B
0100	GROUND FL SW HALLWAY	RB-2	P-1, P-2, PR**	P-1, P-2, P-7, PR**	P-1, P-2, PR**	P-1, P-2, P-7, PR**	P-7 @ CLASSROOM SOFFITS**		-	-	GYP-B, SEE INT. ELEV. SEE RCP
0100A	RAMP	RB-2	P-1	P-1	P-1	P-1			-	-	GYP-B
0101	OFFICE	RB-1	P-1	P-1	P-1	P-16			-	-	
0102	IDF	-	PLYWD*, P-1	PLYWD*, P-1	PLYWD*, P-1	PLYWD*, P-1			-	-	FIRE TREATED
0103	VOCAL LAB	RB-1	P-1, AFP-8**	P-1, AFP-8**	P-1, AFP-8**	P-1, AFP-8**	ACP-6		PLAM-1	PLAM-2	SEE INT. ELEV, PRECAST STAIRS
0103A	MECHANICAL ACCESS	RB-1	P-1	P-1	P-1	P-1			-	-	
0104	INSTRUMENT STORAGE	RB-1	P-1	P-1	P-1	P-1			-	-	
0105	INSTRUMENTAL LAB 2	RB-1	P-1, AFP-8**	P-1, AFP-8**	P-1, AFP-8**	P-1, AFP-8**	ACP-6		PLAM-1	PLAM-2	SEE INT. ELEV, PRECAST STAIRS
0105A	OFFICE	RB-1	P-1	P-1	P-1	P-1			-	-	
0108	PRACTICE	RB-1	P-1	P-1	P-1, AFP-3	P-1, AFP-4			-	-	
0110	PRACTICE	RB-1	P-1	P-1	P-1, AFP-3	P-1, AFP-4			-	-	
0111	INSTRUMENTAL LAB 1	RB-1	P-1, AFP-7, AFP-8**	P-1, AFP-7, AFP-8**	P-1, AFP-7, AFP-8**	P-1, AFP-7, AFP-8**		MRS-1	PLAM-1	PLAM-2	SEE INT. ELEV
0111A	OFFICE	RB-1	P-1	P-1	P-1	P-1			-	-	
0112	PRACTICE	RB-1	P-1, AFP-3	P-1	P-1	P-1, AFP-4			-	-	
0114	CLASSROOM	RB-1	P-17	P-1	P-1	P-1	P-17 @ SOFFIT	LV-1, RS	PLAM-1	PLAM-2	
0120	WEST ENTRY HALL	CT-1	P-1, CT-1, PR**	P-1, CT-1, PR**	P-1, CT-1, PR**	P-1, CT-1, PR**	P-15 @ LINEAR MTL		-	-	GYP-B, SEE INT. ELEV
0121	MEN	MMA	P-1, CT-1, CT-3**	P-1, CT-1**	P-1, CT-1, CT-3**	P-1, CT-1, CT-3**			-	-	GYP-A, SEE INT. ELEV
0123	WOMEN	MMA	P-1, CT-1, CT-3**	P-1, CT-1, CT-3**	P-1, CT-1, CT-3**	P-1, CT-1**			-	-	GYP-A, SEE INT. ELEV
0124	WEST VESTIBULE	RB-2	P-1, CT-1, PR**	P-1, CT-1, PR**	P-1, CT-1, PR**	P-1, CT-1, PR**	P-15 @ LINEAR MTL		-	-	GYP-B
0125	STAFF W	MMA	P-1, CT-1**	P-1, CT-1**	P-1, CT-1**	P-1, CT-1**			-	-	
0131	ELECTRICAL	-	PLYWD*, P-1	PLYWD*, P-1	PLYWD*, P-1	PLYWD*, P-1			-	-	FIRE TREATED
0144A	STORAGE	RB-1	P-1	P-1	P-1	P-1			-	-	
1100	FIRST FL SW HALLWAY	RB-2	P-1, P-2, PR	P-1, P-2, P-5, TWS-1, PR**	P-1, P-2, PR	P-1, P-2, P-7, TWS-1, PR**	P-7 @ CLASSROOM SOFFITS**		HDWD VENEER PLY		GYP-B, SEE INT. ELEV, SEE RCP
1101	CONFERENCE	RB-1	P-1	P-16	P-1	P-1			-	-	
1102	IDF	-	PLYWD*, P-1	PLYWD*, P-1	PLYWD*, P-1	PLYWD*, P-1			-	-	FIRE TREATED
1103	3D ART	RB-1	P-1	P-1	P-1, P-17	P-1		LV-1, RS	PLAM-1	PLAM-2	SEE INT. ELEV
1103A	STORAGE	RB-1	P-1	P-1	P-1	P-1			PLAM-1	PLAM-2	
1103B	KILN	RB-1	P-1	P-1	P-1	P-1		LV-1, RS	PLAM-1	PLAM-2	
1104	2D ART	RB-1	P-17	P-1	P-1	P-1	P-17 @ SOFFIT	RS-2	PLAM-1	PLAM-2	
1105	OFFICE	RB-1	P-1	P-16	P-1	P-1			-	-	
1106	STORAGE	RB-1	P-1	P-1	P-1	P-1			PLAM-1	-	
1107	LEARNING LAB	RB-1	P-5	P-1	P-5	P-1	P-5 @ SOFFIT		PLAM-9, PLAM-16	PLAM-10	SEE INT. ELEV
1107A	SPRAY RM	RB-1	P-1	P-1	P-1	P-1			-	-	
1108	2D ART	RB-1	P-1	P-1	P-17	P-1	P-17 @ SOFFIT	LV-1	PLAM-1	PLAM-2	
1114	CLASSROOM	RB-1	P-1	P-1	P-17	P-1	P-17 @ SOFFIT	LV-1, RS	PLAM-1	PLAM-2	
1120	FIRST FL WEST HALLWAY	CT-1	P-1, CT-1, PR**	P-1, CT-1, PR**	P-1, CT-1, PR**	P-1, CT-1, PR**			-	-	GYP-B, SEE INT. ELEV
1121	MEN	MMA	P-1, CT-1, CT-3**	P-1, CT-1**	P-1, CT-1, CT-3**	P-1, CT-1, CT-3**			-	-	GYP-A, SEE INT. ELEV
1123	WOMEN	MMA	P-1, CT-1**	P-1, CT-1, CT-3**	P-1, CT-1, CT-3**	P-1, CT-1**			-	-	GYP-A, SEE INT. ELEV
1124	CLASSROOM	RB-1	P-17	P-1, TWS-1**	P-1, TWS-1**	P-1	P-17 @ SOFFIT	LV-1, RS	PLAM-1	PLAM-2	SEE INT. ELEV
1125	STAFF M	MMA	P-1, CT-1**	P-1, CT-1**	P-1, CT-1**	P-1, CT-1**			-	-	GYP-A
1131	ELECTRICAL	-	PLYWD*, P-1	PLYWD*, P-1	PLYWD*, P-1	PLYWD*, P-1			-	-	FIRE TREATED
2100	SECOND FL SW HALLWAY	RB-2	P-1, P-2, PR	P-1, P-2, P-7, PR**	P-1, P-2, PR	P-1, P-2, P-7, TWS-1, PR**	P-7 @ CLASSROOM SOFFITS**		-	-	GYP-B, SEE INT. ELEV, SEE RCP
2101	CLASSROOM	RB-1	P-17	P-1	P-1	P-1	P-17 @ SOFFIT	LV-1, RS	PLAM-1	PLAM-2	
2102	IDF	-	PLYWD*, P-1	PLYWD*, P-1	PLYWD*, P-1	PLYWD*, P-1			-	-	FIRE TREATED
2102A	STORAGE	RB-1	P-1	P-1	P-1	P-1			-	-	
2103	LABORATORY	RB-1	P-1	P-1	P-1	P-17	P-17 @ SOFFIT	LV-1, RS	PLAM-1, PLAM-16	PLAM-2, EPOXY @ LABS	
2104	OFFICE	RB-1	P-16	P-1	P-1	P-1		LV-1, RS	-	-	
2105	LAB PREP	RB-1	P-1	P-1	P-1	P-1			PLAM-1	EPOXY	
2106	CLASSROOM	RB-1	P-1	P-1	P-17	P-1	P-17 @ SOFFIT	LV-1, RS	PLAM-1	PLAM-2	
2107	CONFERENCE	RB-1	P-1	P-16	P-1	P-1			-	-	
2108	CLASSROOM	RB-1	P-17	P-1	P-1	P-1	P-17 @ SOFFIT	LV-1, RS	PLAM-1	PLAM-2	
2109	STORAGE	RB-1	P-1	P-1	P-1	P-1			-	-	
2111	LABORATORY	RB-1	P-1	P-1	P-1	P-17	P-17 @ SOFFIT	LV-1, RS	PLAM-1, PLAM-16	PLAM-2, EPOXY @ LABS	
2112	CLASSROOM	RB-1	P-1	P-1	P-17	P-1	P-17 @ SOFFIT	LV-1, RS	PLAM-1	PLAM-2	
2113	CLASSROOM	RB-1	P-1	P-1	P-17	P-1		LV-1, RS	PLAM-1	PLAM-2	
2114	CLASSROOM	RB-1	P-17	P-1	P-1	P-1	P-17 @ SOFFIT	LV-1, RS	PLAM-1	PLAM-2	
2120	SECOND FL WEST HALLWAY	CT-1	P-1, CT-1, PR**	P-1, CT-1, PR**	P-1, CT-1, PR**	P-1, CT-1, PR**			-	-	GYP-B, SEE INT. ELEV
2121	MEN	MMA	P-1, CT-1, CT-3**	P-1, CT-1**	P-1, CT-1, CT-3**	P-1, CT-1, CT-3**			-	-	GYP-A, SEE INT. ELEV
2123	WOMEN	MMA	P-1, CT-1, CT-3**	P-1, CT-1, CT-3**	P-1, CT-1, CT-3**	P-1, CT-1**			-	-	GYP-A, SEE INT. ELEV
2124	CLASSROOM	RB-1	P-17	P-1	P-1	P-1	P-17 @ SOFFIT	LV-1, RS	PLAM-1	PLAM-2	
2125	STAFF W	MMA	P-1, CT-1**	P-1, CT-1**	P-1, CT-1**	P-1, CT-1**			-	-	GYP-A
2131	ELECTRICAL	-	PLYWD*, P-1	PLYWD*, P-1	PLYWD*, P-1	PLYWD*, P-1			-	-	FIRE TREATED
3090	OFFICE	RB-1	P-1	P-1	P-1	P-16		LV-1	-	-	
3100	THIRD FL SW HALLWAY	RB-2	P-1, P-2, PR	P-1, P-2, P-7, PR**	P-1, P-2, PR	P-1, P-2, P-7, TWS-1, PR**	P-7 @ CLASSROOM SOFFITS**		-	-	GYP-B, SEE INT. ELEV, SEE RCP
3101	OFFICE	RB-1	P-16	P-1	P-1	P-1		LV-1, RS	-	-	
3102	IDF	-	PLYWD*, P-1	PLYWD*, P-1	PLYWD*, P-1	PLYWD*, P-1			-	-	FIRE TREATED
3102A	STORAGE	RB-1	P-1	P-1	P-1	P-1			-	-	
3103	LABORATORY	RB-1	P-1	P-1	P-1	P-17	P-17 @ SOFFIT	LV-1, RS	PLAM-1, PLAM-16	PLAM-2, EPOXY @ LABS	
3104	CLASSROOM	RB-1	P-17	P-1	P-1	P-1	P-17 @ SOFFIT	LV-1, RS	PLAM-1	PLAM-2	
3105	LAB PREP	RB-1	P-1	P-1	P-1	P-1			PLAM-1	EPOXY	
3106	CLASSROOM	RB-1	P-1	P-1	P-17	P-1	P-17 @ SOFFIT	LV-1, RS	PLAM-1	PLAM-2	
3107	CONFERENCE	RB-1	P-1	P-1	P-16	P-1			-	-	
3108	CLASSROOM	RB-1	P-17	P-1	P-1	P-1	P-17 @ SOFFIT	LV-1, RS	PLAM-1	PLAM-2	
3109	STORAGE	RB-1	P-1	P-1	P-1	P-1			-	-	
3111	LABORATORY	RB-1	P-1	P-1	P-1	P-17	P-17 @ SOFFIT	LV-1, RS	PLAM-1, PLAM-16	PLAM-2, EPOXY @ LABS	
3112	CLASSROOM	RB-1	P-1	P-1	P-17	P-1	P-17 @ SOFFIT	LV-1, RS	PLAM-1	PLAM-2	
3113	CLASSROOM	RB-1	P-1	P-1	P-17	P-1	P-17 @ SOFFIT	LV-1, RS	PLAM-1	PLAM-2	
3114	CLASSROOM	RB-1	P-17	P-1	P-1	P-1	P-17 @ SOFFIT	LV-1, RS	PLAM-1	PLAM-2	
3120	THIRD FL WEST HALLWAY	CT-1	P-1, CT-1, PR**	P-1, CT-1, PR**	P-1, CT-1, PR**	P-1, CT-1, PR**			-	-	GYP-B, SEE INT. ELEV
3121	MEN	MMA	P-1, CT-1, CT-3**	P-1, CT-1**	P-1, CT-1, CT-3**	P-1, CT-1, CT-3**			-	-	GYP-A, SEE INT. ELEV
3123	WOMEN	MMA	P-1, CT-1, CT-3**	P-1, CT-1, CT-3**	P-1, CT-1, CT-3**	P-1, CT-1**			-	-	GYP-A, SEE INT. ELEV
3123A	ELEVATOR CONTROL PANEL	RB-1	P-1	P-1	P-1	P-1			-	-	
3125	STAFF M	MMA	P-1, CT-1**	P-1, CT-1**	P-1, CT-1**	P-1, CT-1**			-	-	GYP-A
3131	CUSTODIAL	RB-1	P-1, FRWC	P-1, FRWC	P-1, FRWC	P-1, FRWC			-	-	GYP-A
3133	MECHANICAL	-	-	-	-	-			-	-	GYP-A
4004	MECHANICAL	-	-	-	-	-			-	-	GYP-A
S012	WEST STAIR	(E)	(E) GLAZED BRICK, P-1	(E) GLAZED BRICK, P-1	(E) GLAZED BRICK, P-1	(E) GLAZED BRICK, P-1			-	-	GYP B @ EAST WALL, ADD NEW NOSING, (E) TERRAZZO @ INTERMEDIATE LANDING TO REMAIN
S112	WEST STAIR	(E)	(E) GLAZED BRICK, P-1	(E) GLAZED BRICK, P-1	(E) GLAZED BRICK, P-1	(E) GLAZED BRICK, P-1			-	-	GYP B, ADD NEW NOSING, (E) TERRAZZO @ INTERMEDIATE LANDING TO REMAIN
S212	WEST STAIR	(E)	(E) GLAZED BRICK, P-1	(E) GLAZED BRICK, P-1	(E) GLAZED BRICK, P-1	(E) GLAZED BRICK, P-1			-	-	GYP B @ EAST WALL, EXISTING STAIR ADD NEW NOSING, REPLACE VCT @ INTERMEDIATE LANDINGS WITH RUBBER FLOOR TILE
S312	WEST STAIR	(E)	(E) GLAZED BRICK, P-1	(E) GLAZED BRICK, P-1	(E) GLAZED BRICK, P-1	(E) GLAZED BRICK, P-1			-	-	EXISTING STAIR ADD NEW NOSING, REPLACE VCT @ INTERMEDIATE LANDINGS WITH RUBBER FLOOR TILE

FINISH SCHEDULE ABBREVIATIONS

ACP	ACOUSTICAL CEILING PANEL
ACT	ACOUSTICAL CEILING TILE
AFF	ABOVE FINISH FLOOR
AFP	ACOUSTIC FABRIC PANEL
ALUM	ALUMINUM
AWP	ACOUSTIC WALL PANEL
CPT	CARPET
CG	CORNER GUARD
CJ	CONTROL JOINT
CM

MUSIC CASEWORK SCHEDULE			
TYPE	WIDTH	HEIGHT	DEPTH
102W-S	3'-0"	2'-8 1/2"	2'-6"
W-1N	1'-9 1/2"	7'-1 5/8"	1'-7 1/4"
W-2N	1'-9 1/2"	7'-1 5/8"	2'-5 1/4"
W-3	2'-3 1/2"	7'-1 5/8"	2'-5 1/4"
W-4N	1'-9 1/2"	7'-1 5/8"	2'-5 1/4"
W-5	2'-3 1/2"	7'-1 5/8"	3'-3 1/4"
W-5N	1'-9 1/2"	7'-1 5/8"	3'-3 1/4"
W-8N	1'-9 1/2"	7'-1 5/8"	2'-5 1/4"
W-9	1'-9 1/2"	7'-1 5/8"	2'-5 1/4"
W-10N	1'-9 1/2"	7'-1 5/8"	2'-5 1/4"
W-11	2'-3 1/2"	7'-1 5/8"	3'-3 1/4"
W-11N	1'-9 1/2"	7'-1 5/8"	3'-3 1/4"
W-12	4'-0 1/2"	7'-1 5/8"	2'-5 1/4"
W-13	2'-3 1/2"	7'-1 5/8"	3'-3 1/4"
W-15	4'-0 1/2"	7'-1 5/8"	2'-5 1/4"

NOTE: ALL MUSIC LOCKERS IN CORRIDORS TO HAVE LOCKABLE DOORS.

LIBRARY SHELVING SCHEDULE					
Type Mark	Family and Type	Height	Width	Depth	Comments
CW-01	CW Double Faced - Stationary 3 shelf: 36"W x 42"H x 24"D 3 shelf	3'-6"	3'-0"	2'-0"	
CW-02	CW Single Faced - Stationary: 36"Wx42"Hx12"D 3 shelf	3'-6"	3'-0"	1'-0"	
CW-03	CW Single Faced - Stationary (E): 36"W x 84"H x 12"D 7 shelf	7'-0"	3'-0"	1'-0"	Existing Library Shelving, FOIO
CW-04	CW Single Faced - Stationary (E): 24"W x 84"H x 12"D 7 shelf	7'-0"	2'-0"	1'-0"	Existing Library Shelving, FOIO
CW-05	CW Double Faced - Stationary 4 shelf: 36"W x 54"H x 24"D 4 shelf	4'-6"	3'-0"	2'-0"	
CW-06	CW Media Single Faced - Stationary: 36"Wx42"Hx12"D 2 shelf	3'-6"	3'-0"	1'-0"	
CW-07	CW Kiosk Shelf End: 24"W x 34"H x 14"D	2'-10"	2'-0"	1'-2"	

CORNER GUARD SCHEDULE		
Type Mark	Height above 4" Base	Count
CG3	5'-10"	401

CASEWORK SCHEDULE				
TYPE	DESCRIPTION	WIDTH	HEIGHT	DEPTH
	Hutch w/ Mailbox Cubbies	4'-4 1/4"	7'-2"	1'-8"
100A	Base Cabinet Open	2'-9"	2'-6 1/2"	1'-0"
100B	Base Cabinet Open	2'-10 1/2"	2'-8 1/2"	2'-6"
100C	Base Cabinet Open	2'-10"	2'-6 1/2"	1'-0"
100D	Base Cabinet Open	3'-0"	2'-8 1/2"	2'-0"
100F	Base Cabinet Open	4'-0"	2'-8 1/2"	2'-6"
100J	Base Cabinet Open	3'-0"	2'-8 1/2"	2'-6"
101A	Base Cabinet w/o Drawers	1'-0"	2'-10 1/2"	2'-0"
101B	Base Cabinet w/o Drawers	1'-3"	2'-5 1/2"	1'-10"
101D	Base Cabinet w/o Drawers	1'-6"	2'-8 1/2"	1'-2"
101D-S	Base Cabinet w/o Drawers	1'-6"	2'-8 1/2"	2'-6"
101E	Base Cabinet w/o Drawers	1'-6"	2'-8 1/2"	2'-0"
101F	Base Cabinet w/o Drawers	1'-6"	2'-10 1/2"	2'-0"
101G-S	Base Cabinet w/o Drawers	1'-9"	2'-8 1/2"	2'-6"
101H	Base Cabinet w/o Drawers	1'-7 3/4"	2'-8 1/2"	1'-1"
101J	Base Cabinet w/o Drawers	1'-10"	2'-8 1/2"	1'-0"
102A	Base Cabinet w/o Drawers	1'-11"	2'-8 1/2"	2'-6"
102A-S	Base Cabinet w/o Drawers	1'-10"	2'-8 1/2"	2'-6"
102AA	Base Cabinet w/o Drawers	3'-2"	2'-8 1/2"	2'-6"
102B	Base Cabinet w/o Drawers	2'-0"	2'-8 1/2"	1'-4"
102BB	Base Cabinet w/o Drawers	3'-3"	2'-8 1/2"	2'-0"
102C	Base Cabinet w/o Drawers	2'-0"	2'-8 1/2"	2'-0"
102CC	Base Cabinet w/o Drawers	3'-9"	2'-8 1/2"	2'-0"
102D	Base Cabinet w/o Drawers	2'-0"	2'-8 1/2"	2'-6"
102D-S	Base Cabinet w/o Drawers	2'-0"	2'-8 1/2"	2'-6"
102DD-S	Base Cabinet w/o Drawers	4'-3"	2'-8 1/2"	2'-6"
102E	Base Cabinet w/o Drawers	2'-0"	2'-10 1/2"	2'-0"
102F	Base Cabinet w/o Drawers	2'-5"	2'-6 1/2"	1'-6"
102G	Base Cabinet w/o Drawers	2'-5"	2'-10 1/2"	2'-0"
102H	Base Cabinet w/o Drawers	2'-6"	2'-8 1/2"	2'-0"
102J	Base Cabinet w/o Drawers	2'-6"	2'-8 1/2"	2'-6"
102J-S	Base Cabinet w/o Drawers	2'-6"	2'-8 1/2"	2'-6"
102K	Base Cabinet w/o Drawers	2'-6"	2'-10 1/2"	2'-0"
102M	Base Cabinet w/o Drawers	2'-8"	2'-8 1/2"	2'-0"
102N	Base Cabinet w/o Drawers	2'-9 1/2"	2'-8 1/2"	2'-0"
102O	Base Cabinet w/o Drawers	2'-9"	2'-8 1/2"	2'-0"
102P	Base Cabinet w/o Drawers	2'-10"	2'-6 1/2"	2'-0"
102P-S	Base Cabinet w/o Drawers	2'-10"	2'-8 1/2"	2'-6"
102Q	Base Cabinet w/o Drawers	2'-10"	2'-8 1/2"	1'-2"
102R	Base Cabinet w/o Drawers	2'-10"	2'-8 1/2"	2'-0"
102R-S	Base Cabinet w/o Drawers	2'-10"	2'-8 1/2"	2'-0"
102S	Base Cabinet w/o Drawers	2'-10"	2'-8 1/2"	2'-6"
102T	Base Cabinet w/o Drawers	3'-0"	2'-8 1/2"	1'-2"
102U	Base Cabinet w/o Drawers	3'-0"	2'-8 1/2"	1'-4"
102V	Base Cabinet w/o Drawers	3'-0"	2'-8 1/2"	2'-0"
102W	Base Cabinet w/o Drawers	3'-0"	2'-8 1/2"	2'-6"
102X	Base Cabinet w/o Drawers	3'-0"	2'-10 1/2"	1'-2"
102Y	Base Cabinet w/o Drawers	3'-0"	2'-10 1/2"	2'-0"
102Z	Base Cabinet w/o Drawers	3'-2"	2'-6 1/2"	2'-0"
153A	Base Cabinet Sink	2'-6"	2'-8 1/2"	2'-0"
153B	Base Cabinet Sink	3'-0"	2'-8 1/2"	2'-0"
153C	Base Cabinet Sink	3'-0"	2'-8 1/2"	2'-6"
153C-S	Base Cabinet Sink	3'-0"	2'-8 1/2"	2'-6"
153S-A	Base Cabinet Sink	2'-0"	2'-8 1/2"	2'-6"
155A	Base Cabinet Sink	3'-0"	2'-8 1/2"	2'-0"
155B	Base Cabinet Sink	3'-0"	2'-8 1/2"	2'-6"
155B-S	Base Cabinet Sink	3'-0"	2'-8 1/2"	2'-6"
211B	Base Cabinet w/ Drawers	1'-9"	2'-8 1/2"	2'-6"
212A	Base Cabinet w/ Drawers	3'-0"	2'-8 1/2"	2'-0"
212A-S	Base Cabinet w/ Drawers	2'-0"	2'-8 1/2"	2'-6"
212B	Base Cabinet w/ Drawers	2'-6"	2'-8 1/2"	2'-0"
212B-S	Base Cabinet w/ Drawers	2'-5"	2'-8 1/2"	2'-6"
212C-S	Base Cabinet w/ Drawers	2'-6"	2'-8 1/2"	2'-6"
212D	Base Cabinet w/ Drawers	3'-4"	2'-8 1/2"	2'-6"
212D-S	Base Cabinet w/ Drawers	2'-8"	2'-8 1/2"	2'-6"
212E	Base Cabinet w/ Drawers	3'-6"	2'-8 1/2"	2'-0"
212E-S	Base Cabinet w/ Drawers	3'-0"	2'-8 1/2"	2'-6"
223A	Base Cabinet w/ Drawers	10"	2'-8 1/2"	1'-0"
224A	Base Cabinet w/ Drawers	3'-0"	2'-4"	1'-6"
224B	Base Cabinet w/ Drawers	3'-0"	2'-8 1/2"	1'-1"
224C	Base Cabinet w/ Drawers	3'-0"	2'-8 1/2"	2'-0"
230A	Base Cabinet w/ Drawers	1'-3"	2'-8 1/2"	2'-0"
230B	Base Cabinet w/ Drawers	1'-3"	2'-4 1/2"	1'-8"

CASEWORK SCHEDULE				
TYPE	DESCRIPTION	WIDTH	HEIGHT	DEPTH
254A	Base Cabinet w/ Drawers	1'-0"	2'-8 1/2"	2'-0"
254B	Base Cabinet w/ Drawers	1'-6"	2'-8 1/2"	2'-0"
254D	Base Cabinet w/ Drawers	1'-6"	2'-10 1/2"	2'-0"
254E	Base Cabinet w/ Drawers	1'-8"	2'-8 1/2"	2'-0"
254F	Base Cabinet w/ Drawers	1'-8"	2'-8 1/2"	2'-0"
254G	Base Cabinet w/ Drawers	1'-8"	2'-10 1/2"	2'-0"
254H	Base Cabinet w/ Drawers	1'-8"	3'-0 1/2"	2'-0"
254J	Base Cabinet w/ Drawers	1'-10"	2'-8 1/2"	2'-0"
254K	Base Cabinet w/ Drawers	2'-0"	2'-8 1/2"	2'-0"
254M	Base Cabinet w/ Drawers	3'-0"	2'-8 1/2"	2'-0"
254N	Base Cabinet w/ Drawers	3'-6"	2'-8 1/2"	2'-6"
300A	Open Shelving	3'-0"	2'-0"	1'-2"
301A	Wall Hung Cabinet	1'-0"	2'-0"	1'-2"
301B	Wall Hung Cabinet	1'-0"	2'-6"	1'-2"
301C	Wall Hung Cabinet	1'-4"	2'-6"	1'-2"
301D	Wall Hung Cabinet	1'-6"	2'-6"	1'-2"
301E	Wall Hung Cabinet	1'-8"	2'-6"	1'-2"
301F	Wall Hung Cabinet	2'-0"	2'-6"	1'-2"
302A	Wall Hung Cabinet	2'-0"	2'-6"	1'-2"
302C	Wall Hung Cabinet	2'-6"	1'-6"	1'-2"
302D	Wall Hung Cabinet	2'-6"	2'-6"	1'-2"
302E	Wall Hung Cabinet	2'-7"	2'-6"	1'-2"
302F	Wall Hung Cabinet	2'-8"	2'-6"	1'-2"
302G	Wall Hung Cabinet	2'-9 1/2"	2'-6"	1'-2"
302H	Wall Hung Cabinet	2'-10"	2'-6"	1'-2"
302J	Wall Hung Cabinet	3'-0"	2'-0"	1'-2"
302K	Wall Hung Cabinet	3'-0"	2'-6"	1'-2"
302L	Wall Hung Cabinet	3'-3"	2'-6"	1'-2"
302M	Wall Hung Cabinet	3'-6"	2'-6"	1'-2"
303A	Wall Hung Cabinet	2'-10"	2'-0"	1'-2"
303B	Wall Hung Cabinet	3'-2"	2'-0"	1'-2"
323A	Wall Hung Cabinet	1'-6"	2'-6"	1'-2"
323B	Wall Hung Cabinet	1'-10 1/2"	2'-6"	1'-2"
324A	Wall Hung Cabinet	1'-11"	2'-6"	1'-2"
324B	Wall Hung Cabinet	2'-0"	2'-6"	1'-2"
324C	Wall Hung Cabinet	2'-5"	2'-6"	1'-2"
324D	Wall Hung Cabinet	2'-6"	2'-6"	1'-2"
324E	Wall Hung Cabinet	2'-9"	2'-6"	1'-2"
324F	Wall Hung Cabinet	2'-10"	2'-6"	1'-2"
324G	Wall Hung Cabinet	3'-0"	2'-6"	1'-2"
324J	Wall Hung Cabinet	3'-5"	2'-6"	1'-2"
324K	Wall Hung Cabinet	4'-0"	2'-6"	1'-2"
326A	Wall Hung Cabinet	3'-0"	2'-6"	1'-2"
412A	Tall Storage Cabinet	2'-0"	7'-0"	2'-6"
412B	Tall Storage Cabinet	2'-9"	7'-0"	2'-0"
412C	Tall Storage Cabinet	3'-0"	7'-0"	1'-2"
412D	Tall Storage Cabinet	3'-0"	7'-0"	2'-0"
412E	Tall Storage Cabinet	3'-0"	7'-0"	2'-6"
412F	Tall Storage Cabinet	4'-0"	7'-0"	2'-0"
412G	Tall Storage Cabinet	4'-0"	7'-0"	2'-6"
413A	Tall Storage Cabinet	1'-8"	7'-0"	1'-8"
415A	Tall Storage Cabinet	1'-1"	7'-0"	2'-0"
415B	Tall Storage Cabinet	1'-6"	7'-0"	2'-0"
415C	Tall Storage Cabinet	1'-9"	7'-0"	2'-0"
418A	Tall Storage Cabinet	3'-0"	9'-0"	2'-0"
418B	Tall Storage Cabinet	3'-6"	9'-0"	2'-0"
418C	Tall Storage Cabinet	4'-0"	9'-0"	2'-0"
433A	Tall Storage Cabinet	4'-0"	7'-0"	2'-6"
511A	Tall Wardrobe Cabinet	3'-0"	7'-0"	1'-2"
511B	Tall Wardrobe Cabinet	3'-0"	7'-0"	1'-10"
511C	Tall Wardrobe Cabinet	3'-0"	7'-0"	2'-0"
511D	Tall Wardrobe Cabinet	3'-0"	7'-0"	2'-6"
541A	Rod & Shelf			1'-0"
609A	Tall Storage Open	2'-0"	2'-8 1/2"	2'-0"
609B	Tall Storage Open	2'-4"	2'-8 1/2"	1'-2"
611A	Tall Storage Cabinet	3'-6"	7'-0"	2'-6"
611B	Tall Storage Cabinet	3'-6"	7'-0"	2'-6"
611C	Tall Storage Cabinet	3'-6"	7'-0"	2'-6"
612A	Tall Storage Cabinet	3'-0"	7'-0"	1'-0"
800A	Sliding Marker Board	8'-3"	7'-0"	1'-2"
800B	Sliding Marker Board		7'-0"	1'-10"
801A	Sliding Marker Board	8'-0"	7'-0"	1'-10"
802A	Sliding Marker Board		7'-0"	1'-10"

NOTE: SEE DETAILS @ SCIENCE LABS FOR CASEWORK TYPES 101S, 102S, 153S, 155S, 212S

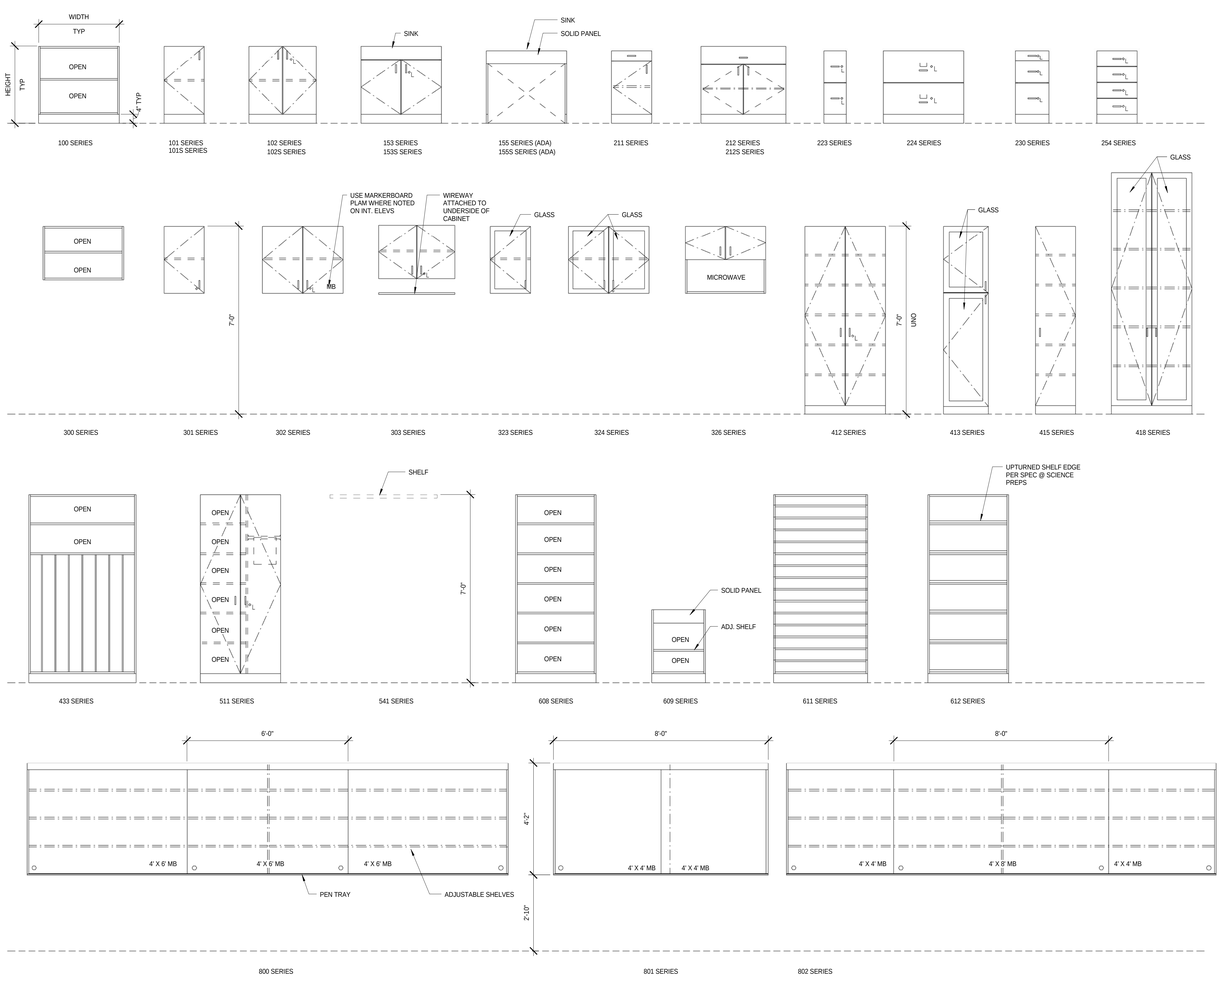

CASEWORK TYPES

1/2" = 1'-0"

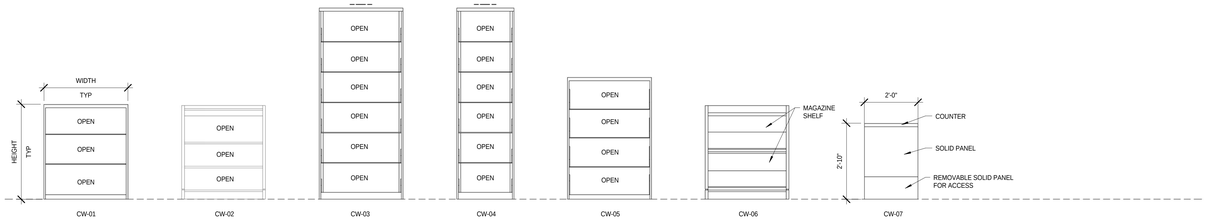

LIBRARY SHELVING TYPES

1/2" = 1'-0"

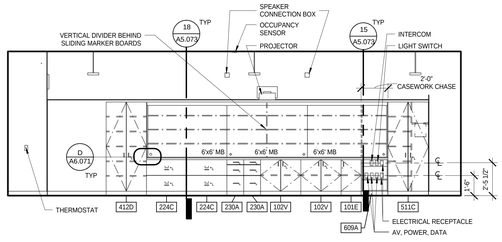

TYPICAL TEACHING WALL W/ AV, POWER, & DATA

1/4" = 1'-0"

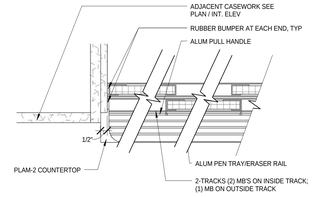

SLIDING MARKERBOARD - PLAN

3" = 1'-0"

11/17/2014 4:10:51 PM

bassetti architects

71 Columbia Street, Suite 500
Seattle, Washington 98104
(206) 340 9500

ASSOCIATE ARCHITECT
AMUNDSEN ASSOCIATES LLC
212 E Second Street
Casper, WY 82601
(307) 234-9999

CIVIL ENGINEER
WLC ENGINEERING SURVEYING PLANNING
200 Pronghorn St.
Casper, WY 82601
(307) 266 2524

LANDSCAPE ARCHITECT
SWIFT COMPANY LLC
3131 Western Avenue Suite M423
Seattle, WA 98121
(206) 632 2038

STRUCTURAL ENGINEER
PCS STRUCTURAL SOLUTIONS
1250 Pacific Ave Suite 701
Tacoma, WA 98402
(253) 383-2797

MECHANICAL & ELECTRICAL ENGINEERS
WSP GROUP
600 University Street Suite 500
Seattle, WA 98101
(206) 342 9900

THEATER CONSULTANT
PLA DESIGNS INC.
6230 SW Zabaco Terrace
Aloha, OR 97007
(503) 642 2168

FOOD SERVICE CONSULTANT
JLR DESIGN GROUP
557 Roy Street Suite 175A
Seattle, WA 98109
(206) 625 0070

ACOUSTICAL & A/V CONSULTANT
SPARLING
4100 194th Street SW, Suite 400
Lynnwood, WA 98036
(206) 667 0555

CONSTRUCTION MANAGER AT RISK
AP WYOMING
1800 Carey Avenue, 4th Floor
Cheyenne, Wyoming 82001
(307) 426-4242

LICENSED ARCHITECT
KEVIN BROOKS
C-2547
Date 11/20/14
STATE OF WYOMING

0 1/2" 1" 2"

THIS DRAWING IS 36" X 48"
USE THIS SCALE TO VERIFY CORRECT DRAWING SIZE

#	REVISIONS	DATE

KEY PLAN

NATRONA COUNTY SCHOOL DISTRICT

Natrona County High School

930 SOUTH ELM STREET
CASPER WY 82601

JOB NO: 11855.00
ISSUE DATE: 11/20/2014
DRAWN BY: ARC

CASEWORK TYPES

A6.071

100% Construction Documents

SPECIALTY EQUIPMENT SCHEDULE - PHASE 3 (CTE BASE BID)

TYPE MARK	RESPONSIBILITY	DESCRIPTION	COUNT	MANUFACTURER	MODEL	ELECTRICAL			ADDITIONAL REQUIREMENTS	COMMENTS	INSTALL RM NO.	INSTALL ROOM NAME
						VOLTAGE	AMPERAGE	PHASE				
EQ-01	FIC	12-EQ Hose Reel: Hose Reel-wall mounted	4			-	-	-	Compressed Air		0003	AUTO LAB
EQ-02	SOSO, FCC	EQ Auto Shop Equip NCHS: Parts Steam Cleaner	1	n/a (Blue Equipment)	n/a	230V			Water, Drain	Salvage from Rm #104V Auto	0003	AUTO LAB
EQ-03	SOSO	EQ Auto Shop Equip NCHS: Parts Washer	1	Walter (Bio Circle)	600B	120V	7A			Salvage from Rm #104V Auto	0003	AUTO LAB
EQ-04	FVIC	EQ Auto Shop Equip NCHS: Pedestal Grinder	1	Baldor	1021W	115V/230V	4.8/2.4A				0003	AUTO LAB
EQ-05	SOSO	EQ Auto Shop Equip NCHS: Tire Balancer	1	Coats	Baseline 225	115V	5A	1		Salvage from Rm #104V Auto	0003	AUTO LAB
EQ-06	SOSO	EQ Auto Shop Equip NCHS: Tire Mounting Machine	1	Coats	Baseline 200	115V	15A	1	Compressed Air	Salvage from Rm #104V Auto	0003	AUTO LAB
EQ-07	SOSO, FCC	EQ Auto Lift Post: Hydraulic Auto Lift	1	Rotary	FA7147	208V/230V	17-16A	1	Compressed Air	Salvage from Rm #104V Auto	0003	AUTO LAB
EQ-09	FVIC	EQ Auto Shop Equip NCHS: Drill Press	1	Laguna	MDP1750002						0003	AUTO LAB
EQ-10A	FOIO	EQ Metal Shop Equip NCHS: Plasma Cutter	1	Hypertherm	HYP088017	208V		1			0004	METAL LAB
EQ-10B	FOIO	EQ Metal Shop Equip NCHS: CNC Table with Water Option	1	Torchmate	Growth Series 4x4	110V	20A	1	Compressed Air, Exhaust		0004	METAL LAB
EQ-11	FIV	EQ Metal Shop Equip NCHS: Cutting Station	2	FS Industries	PWB-6036	110V, 208V	50A	1			0004	METAL LAB
EQ-12	SOSO, FCC	EQ Wood Shop Equip NCHS: Laser Cutter	1	Universal Laser System	n/a	110V			Provide 208V conection for future	Salvage from Rm #201V Wood	0006	WOOD LAB
EQ-13	SOSO	EQ Metal Shop Equip NCHS: Industrial Shear	1	Scotchman	5014CM	208V		3		Salvage from #102V Metal	0004	METAL LAB
EQ-14A	FIC	EQ Metal Shop Equip NCHS: Welding Booth A	10	AVAINI	WB-1000	110V, 208V		1	Piping for C25		0004	METAL LAB
EQ-14B	FIC	EQ Metal Shop Equip NCHS: Welding Booth B	8	AVAINI	WB-1000	110V, 208V		1	Piping for O2, ACET, C25, ARG		0004	METAL LAB
EQ-15	FIC	EQ Metal Shop Equip NCHS: Grinding Booth	1	AVAINI	GR-6000						0004	METAL LAB
EQ-16	FIV	EQ Metal Shop Equip NCHS: Work Bench	4	FS Industries	PWB-6036	-	-	-			0004	METAL LAB
EQ-17	SOSO	EQ Metal Shop Equip NCHS: Horizontal Band Saw	1	Jet	6K123BA	115V/208-230 V	11/5.4-5.5A	1		Salvage from Rm #102V Metal	0004	METAL LAB
EQ-18	SOSO	EQ Metal Shop Equip NCHS: Wire Wheel	1	Clark	3H9A4B	220V	14A	3		Salvage from Rm #102V Metal	0004	METAL LAB
EQ-20	SOSO	EQ Metal Shop Equip NCHS: Drill Press	1	Baldor	1200	208-220V/440	3.4-3.2/1.8A	3		Salvage from Rm #102V Metal	0004	METAL LAB
EQ-21A	SOSO	EQ Metal Shop Equip NCHS: Pedestal Grinder 208V	2	Baldor	1216W	208-230V/460	7.7-7.3/3.65A	3		Salvage from Rm #102V Metal	0004	METAL LAB
EQ-22	FIV	EQ Wood Shop Equip NCHS: Side Clamp Glue Bench	1	Diversified Woodcraft	GCT-7236	-	-	-			0006	WOOD LAB
EQ-23A	SOSO	EQ Wood Shop Equip NCHS: Drill Press (Powermatic)	1	Powermatic	2800	115/230V	15/8A	1		Salvage from Rm #201V Wood	0006	WOOD LAB
EQ-23B	SOSO	EQ Wood Shop Equip NCHS: Drill Press (Century)	1	Century	CS-68 PN5-3F					Salvage from Rm #201V Wood	0006	WOOD LAB
EQ-24	SOSO	EQ Wood Shop Equip NCHS: Disk / Belt Sander	4	Powermatic	BD31A	230V/460	6/3A	3		Salvage from Rm #201V Wood	0006	WOOD LAB
EQ-25	SOSO	EQ Wood Shop Equip NCHS: Lathe	4	Powermatic	3520B	220V	6.2A	3		Salvage from Rm #201V Wood	0006	WOOD LAB
EQ-26A	SOSO	EQ Wood Shop Equip NCHS: Jointer (Delta)	1	Delta	DJ-20	120/240V		1		Salvage from Rm #201V Wood	0006	WOOD LAB
EQ-26B	SOSO	EQ Wood Shop Equip NCHS: Jointer (Baldor)	1	Baldor	n/a	208-230V/460	5.7-5.9/2.7A	3		Salvage from Rm #201V Wood	0006	WOOD LAB
EQ-27A	SOSO	EQ Wood Shop Equip NCHS: Scroll Saw (Dewalt)	1	Dewalt	DW788					Salvage from Rm #201V Wood	0006	WOOD LAB
EQ-27B	SOSO	EQ Wood Shop Equip NCHS: Scroll Saw (Delta)	1	Delta	40-691	102V	1.3A	1		Salvage from Rm #201V Wood	0006	WOOD LAB
EQ-28	SOSO	EQ Wood Shop Equip NCHS: Spindle Sander	1	Boice Crane Ind. Inc.	2031	120V	1A	1		Salvage from Rm #201V Wood	0006	WOOD LAB
EQ-29	SOSO	EQ Wood Shop Equip NCHS: 25" Planer	1	Powermatic	WP2510					Salvage from Rm #201V Wood	0006	WOOD LAB
EQ-30	SOSO	EQ Wood Shop Equip NCHS: Table Saw	2	Saw Stop	CB51230	230V	19.7A	1		Salvage from Rm #201V Wood	0006	WOOD LAB
EQ-31	SOSO	EQ Wood Shop Equip NCHS: Panel Saw	1	Milwaulkie	6410	120V	15A	1		Salvage from Rm #201V Wood	0006	WOOD LAB
EQ-32	SOSO	EQ Wood Shop Equip NCHS: Radial Arm Saw	1	Original Saw	152-663DV	230V		1		Salvage from Rm #201V Wood	0006	WOOD LAB
EQ-34	SOSO	EQ Wood Shop Equip NCHS: 20" Planer	1	Powermatic	209 HH	230V				Salvage from Rm #201V Wood	0006	WOOD LAB
EQ-38	SOSO	EQ Metal Shop Equip NCHS: Portable Welders	18	Miller	XMT 304 CC/CV	208V	50A	1		Salvage from Rm #102V Metal	0004	METAL LAB
EQ-40	FIV	EQ Work Island: 5'-6"x4'-6"x 3'-0" Wood Top with Lockers	7	Diversified Woodcraft	WB12-4V	-	-	-			0006	WOOD LAB
EQ-59	FVIC	EQ Metal Shop Equip NCHS: Belt Sander	1	Baldor	248-153TD	208-230V/460	5.4-6/2.3A	3		Salvage from Rm #102V Metal	0004	METAL LAB
EQ-64	SOSO	EQ Metal Shop Equip NCHS: Vertical Band Saw 14"	1	Jet	VSF-14-1	110V		3		Salvage from Rm #102V Metal	0004	METAL LAB
1 EQ-66	FVIC	EQ Work Bench, Mobile: Work Bench, Mobile, Adjust Ht	4	Shure	811069	-	-	-			0003	AUTO LAB
EQ-67	SOSO	EQ Auto Shop Equip NCHS: Wire Wheel on Pedestal Grinder	1	Wissota	E-1010	220V	2.2A	3		Alternate; Existing from Rm #104V Auto	0003	AUTO LAB
FLAM-02	FVIC	EQ Flammable Chemical Cabinet: 45 Gal Cabinet	1	SE-CUR-ALL	A345	-	-	-			0004	METAL LAB
FLAM-02	FVIC	EQ Flammable Chemical Cabinet: 45 Gal Cabinet	1	SE-CUR-ALL	A345	-	-	-			0006	WOOD LAB
FLAM-03	FVIC	EQ Flammable Chemical Cabinet: 60 Gal Cabinet	1	SE-CUR-ALL	A360	-	-	-			0003	AUTO LAB
STG-02	FIV	EQ Wood Shop Equip NCHS: Tool Storage Cabinet	2	Diversified Woodcraft	TC-10	-	-	-			0006	WOOD LAB
STG-05	SOSO	EQ Tool_Cart_Mobile: Rolling Tool Cabinet	2	Existing		-	-	-		Salvage from Rm #104V Auto	0003	AUTO LAB
STG-07	FIV	EQ Wood Shop Equip NCHS: Powertool Cabinet	2	Diversified Woodcraft	TC-16						0006	WOOD LAB
STG-08	FVIC	EQ Wood Shop Equip NCHS: 8'L x 5'W x 7'H Cantilever Wood Storage Rack	1	Steel King Industries, Inc.	Standard Duty						0006	WOOD LAB

SPECIALTY EQUIPMENT SCHEDULE - PHASE 3

TYPE MARK	RESPONSIBILITY	DESCRIPTION	COUNT	MANUFACTURER	MODEL	ELECTRICAL			ADDITIONAL REQUIREMENTS	COMMENTS	INSTALL RM NO.	INSTALL ROOM NAME
						VOLTAGE	AMPERAGE	PHASE				
ACD-01	FVIC	EQ Corrosive Acid Stg Cabinet: EQ Corrosive Acid Stg Cabinet	1	Justrite Sure-Grip	892202	-	-	-			1004A	LAB PREP
ACD-01	FVIC	EQ Corrosive Acid Stg Cabinet: EQ Corrosive Acid Stg Cabinet	1	Justrite Sure-Grip	892202	-	-	-			2004A	LAB PREP
CPY	FOIO	EQ Copier: 11_Copier	1							Owner Furnished	0027	WORK ROOM
DP-01	FIC	EQ Detection Panels: EQ Detection Panels	3	3M	3802	110/120V	6-8A	1			1024	LIBRARY
DW-02	FOIC	EQ Dishwasher: 23-3/4"W x 24"D x 34"H	1	GE	GDF510PGDBB	120V	6.7A				2004A	LAB PREP
FLAM-01	FVIC	EQ Flammable Chemical Cabinet: 30 Gal Cabinet	1	SE-CUR-ALL	A330	-	-	-			1004A	LAB PREP
FLAM-01	FVIC	EQ Flammable Chemical Cabinet: 30 Gal Cabinet	1	SE-CUR-ALL	A330	-	-	-			2004A	LAB PREP
MW-01	FOIC	EQ Microwave: 14"H x 24"W x 19-3/4"D	1	GE	PEB7226DFBB	120V	15A				1004A	LAB PREP
MW-01	FOIC	EQ Microwave: 14"H x 24"W x 19-3/4"D	1	GE	PEB7226DFBB	120V	15A				2004A	LAB PREP
REF-00	SOSO, FCC	11-EQ Refrigerator: 21.5"W x 22.25"D x 62.75"H	1	Avanti	Existing				Water	Salvage from Admin Location	0020A	ADMIN EAST HALLWAY
REF-01	FOIC	11-EQ Refrigerator: 29 1/2" x 32 1/8" LF	1	GE	GTH18IBDBB	120V	15A		Water		2004A	LAB PREP
REF-02	FOIC	11-EQ Refrigerator: 29 1/2" x 32 1/8" RH	1	GE	GTH18IBDBB						0018	BREAK ROOM
STG-03	SCIC	EQ High Density Storage Unit: High Density Storage Unit-(E)	1	Spacesaver	146853	-	-	-		Salvage from Library	1020	STORAGE
VND	FOIO	12-EQ Vending Machine: 12-EQ vending machine	2	n/a	n/a					Owner Furnished	0001	COMMONS

SPECIALTY EQUIPMENT SCHEDULE ABBREVIATIONS

FCC	FINAL CONNECTION BY CONTRACTOR
FIC	FURNISHED AND INSTALLED BY CONTRACTOR
FIV	FURNISHED AND INSTALLED BY VENDOR
FOIC	FURNISHED BY OWNER, INSTALLED BY CONTRACTOR
FOIO	FURNISHED BY OWNER, INSTALLED BY OWNER
FVIC	FURNISHED BY VENDOR, INSTALLED BY CONTRACTOR
NIC	NOT IN CONTRACT
SCIC	SALVAGED BY CONTRACTOR, INSTALLED BY CONTRACTOR
SOSO	SALVAGED BY OWNER, SET IN PLACE BY OWNER

GENERAL NOTES - SPECIALTY EQUIPMENT

1. EQUIPMENT TO BE COORDINATED AS NECESSARY WITH OWNER AND VENDORS AS SPECIFIED UNDER 011100 SUMMARY OF WORK.
2. REFER TO MECHANICAL, ELECTRICAL AND PLUMBING PLANS FOR DISCONNECT REQUIREMENTS, LOCATION AND CONNECTION REQUIREMENTS.
3. ANY EQUIPMENT TO BE STORED FOR FUTURE PHASE INSTALLATION TO BE COORDINATED WITH OWNER.
4. CONTRACTOR TO VERIFY ALL MECHANICAL, ELECTRICAL AND PLUMBING REQUIREMENTS FOR EQUIPMENT PROVIDED BY OTHERS.
5. CONTRACTOR SHALL PROVIDE ALL MECHANICAL, ELECTRICAL AND PLUMBING REQUIREMENTS AND CONNECTION TO EQUIPMENT.
6. CONTRACTOR SHALL WARRANTY ALL NEW EQUIPMENT, MATERIALS AND LABOR AS SPECIFIED IN 017836 GENERAL REQUIREMENT WARRANTIES.

SPECIALTY EQUIPMENT SCHEDULE - PHASE 3 (CTE ALTERNATE 1)

TYPE MARK	RESPONSIBILITY	DESCRIPTION	COUNT	MANUFACTURER	MODEL	ELECTRICAL			ADDITIONAL REQUIREMENTS	COMMENTS	INSTALL RM NO.	INSTALL ROOM NAME
						VOLTAGE	AMPERAGE	PHASE				
EQ-01	FIC	12-EQ Hose Reel: Hose Reel-wall mounted	4						Compressed Air		0003	AUTO LAB
EQ-02	SOSO, FCC	EQ Auto Shop Equip NCHS: Parts Steam Cleaner	1	n/a (Blue Equipment)	n/a	230V	20A-30A		Water, Drain	Salvage from Rm #104V Auto	0003	AUTO LAB
EQ-03	SOSO	EQ Auto Shop Equip NCHS: Parts Washer	1	Walter (Bio Circle)	600B	120V	7A			Salvage from Rm #104V Auto	0003	AUTO LAB
EQ-04	FVIC	EQ Auto Shop Equip NCHS: Pedestal Grinder	1	Baldor	1021W	208V	4.8/2.4A	3		10" 1 1/2 HP Grinder	0003	AUTO LAB
EQ-05	SOSO	EQ Auto Shop Equip NCHS: Tire Balancer	1	Coats	Baseline 225	115V	5A	1		Salvage from Rm #104V Auto	0003	AUTO LAB
EQ-06	SOSO	EQ Auto Shop Equip NCHS: Tire Mounting Machine	1	Coats	Baseline 200	115V	15A	1	Compressed Air	Salvage from Rm #104V Auto	0003	AUTO LAB
EQ-07	SOSO, FCC	EQ Auto Lift Post: Hydraulic Auto Lift	1	Rotary	FA7147	208V/230V	17-16A	1	Compressed Air	Salvage from Rm #104V Auto	0003	AUTO LAB
EQ-09	FVIC	EQ Auto Shop Equip NCHS: Drill Press	1	Laguna	MDP1750002						0003	AUTO LAB
EQ-10A	FOIO	EQ Metal Shop Equip NCHS: Plasma Cutter	1	Hypertherm	HYP088017	208V	20-45A	1	Compressed Air	Future	0006	METAL LAB
EQ-10B	FOIO	EQ Metal Shop Equip NCHS: CNC Table with Water Option	1	Torchmate	Growth Series 4x4	110V	50A	1	Compressed Air, Exhaust	Future	0006	METAL LAB
EQ-11	FIV	EQ Metal Shop Equip NCHS: Cutting Station	2	FS Industries	PWB-6036	110V, 208V	50A	1			0006	METAL LAB
EQ-12	SOSO, FCC	EQ Wood Shop Equip NCHS: Laser Cutter	1	Universal Laser System	n/a	110V			Provide 208V connection for future, Exhaust	Salvage from Rm #206 Wood	0004	WOOD LAB
EQ-13	SOSO	EQ Metal Shop Equip NCHS: Industrial Shear	1	Scotchman	5014CM	208V		3		Salvage from #102V Metal	0006	METAL LAB
EQ-14A	FIC	EQ Metal Shop Equip NCHS: Welding Booth A	10	AVAINI	WB-1000	110V, 208V		1	Piping for C25		0006	METAL LAB
EQ-14B	FIC	EQ Metal Shop Equip NCHS: Welding Booth B	8	AVAINI	WB-1000	110V, 208V		1	Piping for O2, ACET, C25, ARG		0006	METAL LAB
EQ-15	FIC	EQ Metal Shop Equip NCHS: Grinding Booth	1	AVAINI	GR-6000						0006	METAL LAB
EQ-16	FIV	EQ Metal Shop Equip NCHS: Work Bench	1	FS Industries	PWB-6036	-	-	-			0006	METAL LAB
EQ-17	SOSO	EQ Metal Shop Equip NCHS: Horizontal Band Saw	1	Jet	6K123BA	115V/208-230 V	11/5.4-5.5A	1		Salvage from Rm #102V Metal	0006	METAL LAB
EQ-18	SOSO	EQ Metal Shop Equip NCHS: Wire Wheel	1	Clark	3H9A4B	220V	14A	3		Salvage from Rm #102V Metal	0006	METAL LAB
EQ-20	SOSO	EQ Metal Shop Equip NCHS: Drill Press	1	Baldor	1200	208-220V/440	3.4-3.2/1.8A	3		Alternate; Existing from Rm #102V Metal	0006	METAL LAB
EQ-21A	SOSO	EQ Metal Shop Equip NCHS: Pedestal Grinder 208V	2	Baldor	1216W	208V	7.7-7.3/3.65A	3		Salvage from Rm #102V Metal	0006	METAL LAB
EQ-21B	SOSO	EQ Metal Shop Equip NCHS: Pedestal Grinder 110V	1	n/a	n/a	208V	20A-30A	3		Alternate; Salvage from Rm #102V Metal	0006	METAL LAB
EQ-22	FIV	EQ Wood Shop Equip NCHS: Side Clamp Glue Bench	1	Diversified Woodcraft	GCT-7236	-	-	-			0004	WOOD LAB
EQ-23A	SOSO	EQ Wood Shop Equip NCHS: Drill Press (Powermatic)	1	Powermatic	2800	115/230V	15/8A	1		Salvage from Rm #201V Wood	0004	WOOD LAB
EQ-23B	SOSO	EQ Wood Shop Equip NCHS: Drill Press (Century)	1	Century	CS-68 PN5-3F	115/230V	10.4/5.2A	1		Salvage from Rm #201V Wood	0004	WOOD LAB
EQ-24	SOSO	EQ Wood Shop Equip NCHS: Disk / Belt Sander	1	Powermatic	BD31A	230/460	6/3A	3		Salvage from Rm #201V Wood	0004	WOOD LAB
EQ-25	SOSO	EQ Wood Shop Equip NCHS: Lathe	4	Powermatic	3520B	220V	6.2A	3		Salvage from Rm #201V Wood	0004	WOOD LAB
EQ-26A	SOSO	EQ Wood Shop Equip NCHS: Jointer (Delta)	1	Delta	DJ-20	120/240V		1		Salvage from Rm #201V Wood	0004	WOOD LAB
EQ-26B	SOSO	EQ Wood Shop Equip NCHS: Jointer (Baldor)	1	Baldor	n/a	208-230V/460	5.7-5.9/2.7A	3		Salvage from Rm #201V Wood	0004	WOOD LAB
EQ-27A	SOSO	EQ Wood Shop Equip NCHS: Scroll Saw (Dewalt)	1	Dewalt	DW788	120V	1.3A	1		Salvage from Rm #201V Wood	0004	WOOD LAB
EQ-27B	SOSO	EQ Wood Shop Equip NCHS: Scroll Saw (Delta)	2	Delta	40-691					Salvage from Rm #201V Wood	0004	WOOD LAB
EQ-28	SOSO	EQ Wood Shop Equip NCHS: Spindle Sander	1	Boice Crane Ind. Inc.	2031	120V	1A	1		Salvage from Rm #201V Wood	0004	WOOD LAB
EQ-29	SOSO	EQ Wood Shop Equip NCHS: 25" Planer	1	Powermatic	WP2510	220V		3		Salvage from Rm #201V Wood	0004	WOOD LAB
EQ-30	SOSO	EQ Wood Shop Equip NCHS: Table Saw	2	Saw Stop	CB51230	230V	19.7A	1		Salvage from Rm #201V Wood	0004	WOOD LAB
EQ-31	SOSO	EQ Wood Shop Equip NCHS: Panel Saw	1	Milwaulkie	6410	120V	15A	1		Salvage from Rm #201V Wood	0004	WOOD LAB
EQ-32	SOSO	EQ Wood Shop Equip NCHS: Radial Arm Saw	1	Original Saw	152-663DV	230V		1		Alternate; Existing from Rm #201V Wood	0004	WOOD LAB
EQ-34	SOSO	EQ Wood Shop Equip NCHS: 20" Planer	1	Powermatic	209 HH	230V		1		Alternate; Existing from Rm #201V Wood	0004	WOOD LAB
EQ-38	SOSO	EQ Metal Shop Equip NCHS: Portable Welders	18	Miller	XMT 304 CC/CV	208V	50A	1			0006	METAL LAB
EQ-40	FIV	EQ Work Island: 5'-6"x4'-6"x 3'-0" Wood Top with Lockers	6	Diversified Woodcraft	WB12-4V	-	-	-			0004	WOOD LAB
EQ-41	SOSO	EQ Metal Shop Equip NCHS: Sheet Metal Break	1	Jet	n/a					Alternate; Existing from Rm #104V Auto	0003	AUTO LAB
EQ-42	SOSO	EQ Metal Shop Equip NCHS: Sheet Metal Shear	1	Jet	n/a	none	none	-	Manual Powered	Alternate; Existing from Rm #104V Auto	0003	AUTO LAB
EQ-43	SOSO	EQ Metal Shop Equip NCHS: Hydraulic Press	1	OTC	19-0450					Alternate; Existing from Rm #104V Auto	0003	AUTO LAB
EQ-47	SOSO, FCC	EQ Auto Lift Drive On: EQ Auto Lift Drive On	1	Rotary Lift	SM14	208V/230V	17-16A	1	Compressed Air	Alternate; Existing from Rm #104V Auto	0003	AUTO LAB
EQ-48	SOSO	EQ Wood Shop Equip NCHS: Pocket Hole Machine	1	Kreg	DB27969	115V	8A	1		Alternate; Existing from Rm #201V Wood	0004	WOOD LAB
EQ-49	SOSO	EQ Wood Shop Equip NCHS: Edge Sander	1	Woodtek	876789	115/230V	22/11A	1		Alternate; Existing from Rm #201V Wood	0004	WOOD LAB
EQ-50	SOSO	EQ Wood Shop Equip NCHS: Compound Miter Saw	2	Bosch	GCM125D	120V	15A			Alternate; Existing from Rm #201V Wood	0004	WOOD LAB
EQ-51	SOSO	EQ Wood Shop Equip NCHS: Radial Arm Saw Long	1	Rockwell	152-663DV	115/230V	14/7.0A	1		Alternate; Existing from Rm #201V Wood	0004	WOOD LAB
EQ-52	SOSO	EQ Wood Shop Equip NCHS: Surface Sander	1	Woodmaster Tools, Inc.	3820	220V	23A	1		Alternate; Existing from Rm #201V Wood	0004	WOOD LAB
EQ-53	SOSO	EQ Wood Shop Equip NCHS: Band Saw (Jet)	2	Jet	n/a	230V					0004	WOOD LAB
EQ-54	FVIC	EQ Wood Shop Equip NCHS: Helmet/Face Shield Storage Cabinet	1	Jamco	MJ260-BL	-	-	-			0006	METAL LAB
EQ-56	SOSO	EQ Auto Shop Equip NCHS: Mig Welder	1	Hobart	500550	115V	30-125A			Alternate; Existing from Rm #104V Auto	0003	AUTO LAB
EQ-57	FVIC	EQ Metal Shop Equip NCHS: Electrode Rod Oven	1	Dryrod	1200200	208V	50A	1			0006	METAL LAB
EQ-58	FIV	EQ Metal Shop Equip NCHS: Work Bench with Steel Top and Lockers	4	Diversified Woodcraft	WB12A-4V-MOD	-	-	-			0006	METAL LAB
EQ-59	FVIC	EQ Metal Shop Equip NCHS: Belt Sander	1	Baldor	248-153TD	208-230V/460	5.4-6/2.3A	3			0006	METAL LAB
EQ-60	SOSO	EQ Metal Shop Equip NCHS: ANVIL	1	n/a	n/a	-	-	-		Salvage from Rm #102V Metal	0006	METAL LAB
EQ-61	SOSO	EQ Metal Shop Equip NCHS: Tubing / Pipe Bender	1	n/a	n/a	-	-	-		Salvage from Rm #102V Metal	0006	METAL LAB
EQ-63	SOSO	EQ Wood Shop Equip NCHS: Rolling Tool Box	1	n/a	n/a	-	-	-		Salvage from Rm #102V Metal	0006	METAL LAB
EQ-64	SOSO	EQ Metal Shop Equip NCHS: Vertical Band Saw 14"	1	Jet	VSF-14-1	230V/460		3		Salvage from Rm #102V Metal	0006	METAL LAB
EQ-66	FVIC	EQ Work Bench, Mobile: Work Bench, Mobile, Adjust Ht	4	Shure	811069	-	-	-			0003	AUTO LAB
EQ-67	SOSO	EQ Auto Shop Equip NCHS: Wire Wheel on Pedestal Grinder	1	Wissota	E-1010	220V	2.2A	3		Salvage from Rm #104V Auto	0003	AUTO LAB
EQ-68	SOSO	EQ Wood Shop Equip NCHS: Milling Machine	1	Skyey						Alternate; Existing from Rm #102V Metal	0006	METAL LAB
EQ-69	SOSO	EQ Wood Shop Equip NCHS: Tool Sharpening Machine	1	Woodtek	n/a					Alternate; Existing from Rm #201V Wood	0004	WOOD LAB
EQ-70	SOSO	EQ Auto Shop Equip NCHS: Sand Blaster	1	n/a	n/a	110V			Compressed Air	Alternate; Existing from Rm #104V Auto	0003	AUTO LAB
EQ-71	SOSO	EQ Metal Shop Equip NCHS: Heat Lamp, Portable	2	Infratech	PHO 6000-C	208V	25A	1		Salvage from Rm #102V Metal	0006	METAL LAB
FLAM-02	FVIC	EQ Flammable Chemical Cabinet: 45 Gal Cabinet	1	SE-CUR-ALL	A345	-	-	-			0004	WOOD LAB
FLAM-02	FVIC	EQ Flammable Chemical Cabinet: 45 Gal Cabinet	1	SE-CUR-ALL	A345	-	-	-			0006	METAL LAB
FLAM-03	FVIC	EQ Flammable Chemical Cabinet: 60 Gal Cabinet	1	SE-CUR-ALL	A360	-	-	-			0003	AUTO LAB
STG-02	FIV	EQ Wood Shop Equip NCHS: Tool Storage Cabinet	1	Diversified Woodcraft	TC-10						0004	WOOD LAB
STG-05	SOSO	EQ Tool_Cart_Mobile: Rolling Tool Cabinet	2	Existing		-	-	-		Salvage from Rm #104V Auto	0003	AUTO LAB
STG-07	FIV	EQ Wood Shop Equip NCHS: Powertool Cabinet	2	Diversified Woodcraft	TC-16	-	-	-			0004	WOOD LAB
STG-07	FIV	EQ Wood Shop Equip NCHS: Powertool Cabinet	2	Diversified Woodcraft	TC-16	-	-	-			0006	METAL LAB
STG-08	FVIC	EQ Wood Shop Equip NCHS: 8'L x 5'W x 7'H Cantilever Wood Storage Rack	2	Steel King Industries, Inc.	Standard Duty	-	-	-			0004	WOOD LAB
TBL-01	SOSO	EQ Wood Shop Equip NCHS: Table for Compound Miter Saw	2	n/a	n/a	-	-	-		Salvage from Rm #201V Wood	0004	WOOD LAB

bassetti architects

71 Columbia Street, Suite 500
Seattle, Washington 98104
(206) 340 9500

ASSOCIATE ARCHITECT
AMUNDSEN ASSOCIATES LLC
212 E Second Street
Casper, WY 82601
(307) 234-9999

CIVIL ENGINEER
WLC ENGINEERING SURVEYING PLANNING
200 Pronghorn St.
Casper, WY 82601
(307) 266 2524

LANDSCAPE ARCHITECT
SWIFT COMPANY LLC
3131 Western Avenue Suite M423
Seattle, WA 98121
(206) 632 2038

STRUCTURAL ENGINEER
PCS STRUCTURAL SOLUTIONS
1250 Pacific Ave Suite 701
Tacoma, WA 98402
(253) 383-2797

MECHANICAL & ELECTRICAL ENGINEERS
WSP GROUP
600 University Street Suite 500
Seattle, WA 98101
(206) 342 9900

THEATER CONSULTANT
PLA DESIGNS INC.
6230 SW Zabaco Terrace
Aloha, OR 97007
(503) 642 2168

FOOD SERVICE CONSULTANT
JLR DESIGN GROUP
557 Roy Street Suite 175A
Seattle, WA 98109
(206) 625 0070

ACOUSTICAL & A/V CONSULTANT
SPARLING
4100 194th Street SW, Suite 400
Lynnwood, WA 98036
(206) 667 0555

CONSTRUCTION MANAGER AT RISK
AP WYOMING
1800 Carey Avenue, 4th Floor
Cheyenne, Wyoming 82001
(307) 426-4242

LICENSED ARCHITECT MELVIN BROSSARD C-2547 Date 11/20/14 STATE OF WYOMING

0" 1/2" 1" 2"

THIS DRAWING IS 36" X 48"
USE THIS SCALE TO VERIFY CORRECT DRAWING SIZE

1	95% CD-ADDENDUM NO.3	06/25/2014
1	REVISIONS	DATE

NATRONA COUNTY SCHOOL DISTRICT

Natrona County High School

930 SOUTH ELM STREET
CASPER WY 82601

JOB NO: 11855.00
ISSUE DATE: 11/20/2014
DRAWN BY: MCP

100% Construction Documents

SPECIALTY EQUIPMENT SCHEDULES

A6.081

11/17/2014 4:11:17 PM

SPECIALTY EQUIPMENT SCHEDULE - PHASE 4

TYPE MARK	RESPONSIBILITY	DESCRIPTION	COUNT	MANUFACTURER	MODEL	ELECTRICAL			ADDITIONAL REQUIREMENTS	COMMENTS	INSTALL RM NO.	INSTALL ROOM NAME
						VOLTAGE	AMPERAGE	Phase				
ACD-01	FVIC	EQ Corrosive Acid Stg Cabinet: EQ Corrosive Acid Stg Cabinet	1	Justrite Sure-Grip	892202	-	-	-			2068	LAB PREP
ACD-01	FVIC	EQ Corrosive Acid Stg Cabinet: EQ Corrosive Acid Stg Cabinet	1	Justrite Sure-Grip	892202	-	-	-			3068	LAB PREP
APL-01	SOSO, FCC	EQ Range: 30" x 30" (E)	1	GE	JBS45DFWW	240V	40A			Salvage from VoAg #101V	0062A	KITCHEN
APL-03	FOIC	11-EQ Washer: 3.6 CuFt Washer, Front Loading	1	GE	GFWH1200DWW	120V	12A		Water		0062B	CHANGING
APL-04	FOIC	11-EQ Dryer: 7.0 CuFt Dryer, Front Loading	1	GE	GFDN120EDWW	240V	24A				0062B	CHANGING
APL-07	FOIC	EQ RangeTop: 30" x 30"	1	GE	PHP900DMBB						2068	LAB PREP
APL-08	FOIC	11-EQ Washer_Dryer_Stacked: 11-EQ Washer_Dryer_Stacked	1	GE	GTUP240EMWW	120/240V	30A		Water		1052E	CLOSET
DW-01.E	SOSO, FCC	EQ Dishwasher: 24"W x 24"D x 32 11/32" (E)	1	GE	GLDA690FBB	120V	6.7A		Water	Salvage from VoAg #101V FLS	0062A	KITCHEN
DW-02	FOIC	EQ Dishwasher: 23-3/4"W x 24"D x 34"H	1	GE	GDF510PGDBB	120V	6.7A		Water		2068	LAB PREP
DW-02	FOIC	EQ Dishwasher: 23-3/4"W x 24"D x 34"H	1	GE	GDF510PGDBB	120V	6.7A		Water		3068	LAB PREP
EQ-39	SOSO	EQ Drivers Ed: EQ - Driver Simulator	15	Simulator Systems International, Inc.	Ultra					Salvage from Drivers Ed	0066	CLASSROOM
FLAM-01	FVIC	EQ Flammable Chemical Cabinet: 30 Gal Cabinet	1	SE-CUR-ALL	A330	-	-	-			3068	LAB PREP
FLAM-02	FVIC	EQ Flammable Chemical Cabinet: 45 Gal Cabinet	1	SE-CUR-ALL	A345	-	-	-			2068	LAB PREP
FRE-01	SOSO	EQ Freezer: 39" x 34"	1	True	T-35F	240V	5.5A	1		Salvage from Rm #101 Food Lab	2068	LAB PREP
HD-02	FOIC	EQ Range Hood: 30" Wall Mounted with Vertical Exhaust	1	GE	CV936MSS	120V	4.1A				0062A	KITCHEN
HST-01	FIC	EQ Patient Hoist: Ceiling Mounted Patient Hoist	1	Guldmann							0062B	CHANGING
LAB-01	FIC	11-EQ Laboratory Systems: 8' Kidney Shaped Laboratory Unit	6	Sheldon Labs	Axis Infinity 26000				Gas, Water		2066	LABORATORY
MAT-02	FOIC	EQ Table-Rectangular: 48" x 84" Physical Therapy Table, Fold Down	1	Clinton Industries	243-47	-	-	-			0063	SENSORY ROOM
MAT-03	FOIC	EQ Table-Rectangular: 84" x 36" Changing Table	1	Clinton Industries	251-37						0062B	CHANGING
MIR-04	FIV	LT MakeUp Station w Lights: LT MakeUp Station w Lights	4	Wenger	187A011						1086	CLASSROOM
MW-01	FOIC	EQ Microwave: 14"H x 24"W x 19-3/4"D	1	GE	PEB7226DFBB	120V	15A				2068	LAB PREP
MW-01	FOIC	EQ Microwave: 14"H x 24"W x 19-3/4"D	1	GE	PEB7226DFBB	120V	15A				3068	LAB PREP
MW-02	SOSO	EQ Microwave: Existing	1	Magic Chef		120V	15A			Salvage from VoAg #101V FLS	0062A	KITCHEN
REF-01	FOIC	11-EQ Refrigerator: 29 1/2" x 32 1/8" LF	1	GE	GTH18IBDBB	120V	15A		Water		2068	LAB PREP
REF-01	FOIC	11-EQ Refrigerator: 29 1/2" x 32 1/8" LF	1	GE	GTH18IBDBB	120V	15A		Water		3068	LAB PREP
REF-03	SOSO, FCC	11-EQ Refrigerator: 27 1/2" x 28 1/2" LF	1	Magic Chef	CTB1722AR	120V	15A		Water	Salvage from #10 Special Ed	0062A	KITCHEN
TSW-01	FOIO	11-EQ Therapy Swing: 11-Therapy Swing	1	Southpaw	120035						0063	SENSORY ROOM
WTR-01	FOIC	12-EQ Water Distiller Countertop: 12-EQ Water Distiller Countertop	1	Lab Water-Durastill	30J-16	115V			Water		2068	LAB PREP

SPECIALTY EQUIPMENT SCHEDULE VOAG BUILDING - PHASE 3A

TYPE MARK	RESPONSIBILITY	DESCRIPTION	COUNT	MANUFACTURER	MODEL	ELECTRICAL			ADDITIONAL REQUIREMENTS	COMMENTS	INSTALL RM NO.	INSTALL ROOM NAME
						VOLTAGE	AMPERAGE	Phase				
APL-01	FOIC	EQ Range: 30" x 30"	1	GE	JBS45DFWW	240V	40A				101V	FLS CLASSROOM
APL-11	SOSO, FCC	11 EQ Stacked Washer-Dryer: 27" x 30"	1	Whirlpool	Existing	120/240V	30A		Water	Salvage from CTE Food #101	101V	FLS CLASSROOM
DW-01	FOIC	EQ Dishwasher: 24"W x 24"D x 32 11/32"	1	GE	GLDA690FBB	120V	6.7A		Water		101V	FLS CLASSROOM
HD-02	FOIC	EQ Range Hood: 30" Wall Mounted with Vertical Exhaust	1	GE	CV936MSS	120V	4.1A				101V	FLS CLASSROOM
MW-02	SOSO	EQ Microwave: Existing	1	Magic Chef		n/a	n/a			Salvage from Rm #102 Special Ed	101V	FLS CLASSROOM
REF-03	SOSO, FCC	11-EQ Refrigerator: 27 1/2" x 28 1/2" LF	1	Magic Chef	CTB1722AR	115V	7.2A			Salvage from Rm #102 Special Ed	101V	FLS CLASSROOM

SPECIALTY EQUIPMENT SCHEDULE - PHASE 6

TYPE MARK	RESPONSIBILITY	DESCRIPTION	COUNT	MANUFACTURER	MODEL	ELECTRICAL			ADDITIONAL REQUIREMENTS	COMMENTS	INSTALL RM NO.	INSTALL ROOM NAME
						VOLTAGE	AMPERAGE	PHASE				
ACL-01	FVIC	11 -EQ Autoclave: Autoclave	1	Tuttnauer	Valueklave 1730						1133A	LAB PREP
APL-07	FOIC	EQ RangeTop: 30" x 30"	1	GE	PHP900DMBB	208V	40A				1133A	LAB PREP
CPY	FOIO	EQ Copier: 11_Copier	2								0159	WORK ROOM
CPY	FOIO	EQ Copier: 11_Copier	2							Owner Furnished	1141A	COPY CENTER
DW-01	FOIC	EQ Dishwasher: 24"W x 24"D x 32 11/32"	1	GE	GLDA690FBB	120V	6.7A		Water		1141	STAFF LOUNGE
DW-02	FOIC	EQ Dishwasher: 23-3/4"W x 24"D x 34"H	1	GE	GDF510PGDBB	120V	6.7A		Water		1133A	LAB PREP
DW-02	FOIC	EQ Dishwasher: 23-3/4"W x 24"D x 34"H	1	GE	GDF510PGDBB	120V	6.7A		Water		2135	LAB PREP
FLAM-02	FVIC	EQ Flammable Chemical Cabinet: 45 Gal Cabinet	1	SE-CUR-ALL	A345	-	-	-			1133A	LAB PREP
FRE-02	FOIC	11-EQ Freezer_Under Cabinet: 32"Hx18"W	1	Summit	FSM50LESADA				Water		0205	OFFICE
FRE-02	FOIC	11-EQ Freezer_Under Cabinet: 32"Hx18"W	1	Summit	FSM50LESADA				Water		0206	OFFICE
GUN-01	SCIC	EQ Gun Rack: EQ - Gun Rack 96"W x 91"H x 8"D	3	n/a	n/a	-	-	-		Salvaged from JROTC Storage Armory	0197	STORAGE
HD-01	FOIC	AX - Range Hood: AX - Range Hood	1	GE	JV338HBB						1133A	LAB PREP
LAB-01	FIC	11-EQ Laboratory Systems: 8' Kidney Shaped Laboratory Unit	6	Sheldon Labs	Axis Infinity 26000				Gas, Water		2133	LABORATORY
MAT-04	FOIC	EQ Recovery Cot: 27"x72"	3	Clinton Industries, Inc.	3600-27						0133	HEALTH CENTER
MW-01	FOIC	EQ Microwave: 14"H x 24"W x 19-3/4"D	1	GE	PEB7226DFBB	120V	15A				1133A	LAB PREP
MW-01	FOIC	EQ Microwave: 14"H x 24"W x 19-3/4"D	2	GE	PEB7226DFBB	120V	15A				1141	STAFF LOUNGE
MW-01	FOIC	EQ Microwave: 14"H x 24"W x 19-3/4"D	1	GE	PEB7226DFBB	120V	15A				1142	CLASSROOM
MW-01	FOIC	EQ Microwave: 14"H x 24"W x 19-3/4"D	1	GE	PEB7226DFBB	120V	15A				1146	CLASSROOM
MW-01	FOIC	EQ Microwave: 14"H x 24"W x 19-3/4"D	1	GE	PEB7226DFBB	120V	15A				2135	LAB PREP
REF-01	FOIC	11-EQ Refrigerator: 29 1/2" x 32 1/8" LF	1	GE	GTH18IBDBB	120V	15A		Water		0133	HEALTH CENTER
REF-01	FOIC	11-EQ Refrigerator: 29 1/2" x 32 1/8" LF	1	GE	GTH18IBDBB				Water		0150A	ADMIN WEST HALLWAY
REF-02	FOIC	11-EQ Refrigerator: 29 1/2" x 32 1/8" RH	1	GE	GTH18IBDBB	120V	15A		Water		1133A	LAB PREP
REF-02	FOIC	11-EQ Refrigerator: 29 1/2" x 32 1/8" RH	2	GE	GTH18IBDBB	120V	15A		Water		1141	STAFF LOUNGE
REF-02	FOIC	11-EQ Refrigerator: 29 1/2" x 32 1/8" RH	1	GE	GTH18IBDBB	120V	15A		Water		2135	LAB PREP
REF-05	FOIC	11-EQ Refrigerator_under cabinet: 32"Hx18"W	1	SUMMIT	FF41ESADA	120V	15A				1142	CLASSROOM
REF-05	FOIC	11-EQ Refrigerator_under cabinet: 32"Hx18"W	1	SUMMIT	FF41ESADA	120V	15A				1146	CLASSROOM
STG-04	FIC	EQ High Density Storage Unit: 5'x12' High Density Storage Unit	1	Spacesaver	Wellhouse	-	-	-			0193	SUPPLY ROOM
SWC-01	FIV	EQ Security Cabinet Wall Mounted: Keyless Electronic Wall Cabinet	1	Sandusky	KDEW3012						0134	OFFICE
VND	FOIO	12-EQ Vending Machine: 12-EQ vending machine	2	n/a	n/a					Owner Furnished	1141	STAFF LOUNGE
WTR-01	FOIC	12-EQ Water Distiller Countertop: 12-EQ Water Distiller Countertop	1	Lab Water-Durastill	30J-16				Water		1133A	LAB PREP

SPECIALTY EQUIPMENT SCHEDULE - PHASE 5

TYPE MARK	RESPONSIBILITY	DESCRIPTION	COUNT	MANUFACTURER	MODEL	ELECTRICAL			ADDITIONAL REQUIREMENTS	COMMENTS	INSTALL RM NO.	INSTALL ROOM NAME
						VOLTAGE	AMPERAGE	PHASE				
ACD-01	FVIC	EQ Corrosive Acid Stg Cabinet: EQ Corrosive Acid Stg Cabinet	1	Justrite Sure-Grip	892202	-	-	-			2105	LAB PREP
ACD-01	FVIC	EQ Corrosive Acid Stg Cabinet: EQ Corrosive Acid Stg Cabinet	1	Justrite Sure-Grip	892202	-	-	-			3105	LAB PREP
APL-05	FOIC	11-EQ Washer: 4.5 CuFt Washer, Front Loading	1	GE	GFWS2600FWW	120V	15A		Water		0114	CLASSROOM
APL-06	FOIC	11-EQ Dryer: 8.1 CuFt Dryer, Front Loading	1	GE	GFDS260EFWW						0114	CLASSROOM
DW-02	FOIC	EQ Dishwasher: 23-3/4"W x 24"D x 34"H	1	GE	GDF510PGDBB	120V	6.7A		Water		2105	LAB PREP
DW-02	FOIC	EQ Dishwasher: 23-3/4"W x 24"D x 34"H	1	GE	GDF510PGDBB	120V	6.7A		Water		3105	LAB PREP
EQ-36	SOSO	EQ Potters Wheel: EQ Potters Wheel	12	Existing	n/a	tbv	tbv			Salvage from Rm #53 Art	1103	3D ART
EQ-45	SOSO	EQ Slab Roller: Slab Roller	1	Existing	n/a	-	-	-		Salvage from Rm #53 Art	1103	3D ART
EQ-46	FVIC	EQ Table-Rectangular: 36" x 48" Wedge Table	1	Bailey	M-402-22	-	-	-			1103	3D ART
FLAM-01	FVIC	EQ Flammable Chemical Cabinet: 30 Gal Cabinet	1	SE-CUR-ALL	A330	-	-	-			2105	LAB PREP
FLAM-03	FVIC	EQ Flammable Chemical Cabinet: 60 Gal Cabinet	1	SE-CUR-ALL	A360	-	-	-			1103A	STORAGE
FLAM-03	FVIC	EQ Flammable Chemical Cabinet: 60 Gal Cabinet	1	SE-CUR-ALL	A360	-	-	-			3105	LAB PREP
FLAM-04	FVIC	EQ Flammable Chemical Cabinet: 60 Gal Paint & Ink	1	SE-CUR-ALL	P360	-	-	-			1106	STORAGE
KLN-01	FVIC	EQ Kiln Skutt: EQ Kiln Skutt	2	Skutt	KM-1227PK	208V	46.7A	3			1103B	KILN
MW-01	FOIC	EQ Microwave: 14"H x 24"W x 19-3/4"D	1	GE	PEB7226DFBB	120V	15A				2105	LAB PREP
MW-01	FOIC	EQ Microwave: 14"H x 24"W x 19-3/4"D	1	GE	PEB7226DFBB	120V	15A				3105	LAB PREP
REF-01	FOIC	11-EQ Refrigerator: 29 1/2" x 32 1/8" LF	1	GE	GTH18IBDBB	120V	15A		Water		3105	LAB PREP
REF-02	FOIC	11-EQ Refrigerator: 29 1/2" x 32 1/8" RH	1	GE	GTH18IBDBB	120V	15A		Water		2105	LAB PREP

SPECIALTY EQUIPMENT SCHEDULE ABBREVIATIONS

FCC	FINAL CONNECTION BY CONTRACTOR
FIC	FURNISHED AND INSTALLED BY CONTRACTOR
FIV	FURNISHED AND INSTALLED BY VENDOR
FOIC	FURNISHED BY OWNER, INSTALLED BY CONTRACTOR
FOIO	FURNISHED BY OWNER, INSTALLED BY OWNER
FVIC	FURNISHED BY VENDOR, INSTALLED BY CONTRACTOR
NIC	NOT IN CONTRACT
SCIC	SALVAGED BY CONTRACTOR, INSTALLED BY CONTRACTOR
SOSO	SALVAGED BY OWNER, SET IN PLACE BY OWNER

GENERAL NOTES - SPECIALTY EQUIPMENT

1. EQUIPMENT TO BE COORDINATED AS NECESSARY WITH OWNER AND VENDORS AS SPECIFIED UNDER 011100 SUMMARY OF WORK.
2. REFER TO MECHANICAL, ELECTRICAL AND PLUMBING PLANS FOR DISCONNECT REQUIREMENTS, LOCATION AND CONNECTION REQUIREMENTS.
3. ANY EQUIPMENT TO BE STORED FOR FUTURE PHASE INSTALLATION TO BE COORDINATED WITH OWNER.
4. CONTRACTOR TO VERIFY ALL MECHANICAL, ELECTRICAL AND PLUMBING REQUIREMENTS FOR EQUIPMENT PROVIDED BY OTHERS.
5. CONTRACTOR SHALL PROVIDE ALL MECHANICAL, ELECTRICAL AND PLUMBING REQUIREMENTS AND CONNECTION TO EQUIPMENT.
6. CONTRACTOR SHALL WARRANTY ALL NEW EQUIPMENT, MATERIALS AND LABOR AS SPECIFIED IN 017836 GENERAL REQUIREMENT WARRANTIES.

METAL SHELVING SCHEDULE

TYPE	DESCRIPTION	HEIGHT	WIDTH	DEPTH
MTL-1	5 Adj. Metal Shelves	7'-0"	2'-0"	1'-0"
MTL-2	5 Adj. Metal Shelves	7'-0"	3'-0"	1'-0"
MTL-3	5 Adj. Metal Shelves	7'-0"	3'-0"	1'-6"
MTL-4	5 Adj. Metal Shelves	7'-0"	3'-0"	2'-0"
MTL-5	5 Adj. Metal Shelves	7'-0"	3'-6"	1'-0"
MTL-6	5 Adj. Metal Shelves	7'-0"	3'-6"	1'-6"
MTL-7	5 Adj. Metal Shelves	7'-0"	3'-6"	2'-0"
MTL-8	5 Adj. Metal Shelves	7'-0"	4'-0"	1'-6"
MTL-9	5 Adj. Metal Shelves	7'-0"	4'-0"	2'-0"

LOCKER SCHEDULE

Type Mark	Locker Type	Number of Tiers	Height	Width	Depth	Comments
LK-01	Corridor	1	5'-0"	1'-3"	1'-3"	Flat Top on 6" Plinth (PLAM-1 Top by Other)
LK-02	Corridor	2	5'-0"	1'-3"	1'-0"	Flat Top on 6" Plinth
LK-03	Shop	3	5'-6"	1'-3"	1'-6"	Sloped Top on 6" Plinth
LK-04	Athletic	2	6'-0"	1'-6"	1'-6"	Sloped Top on 6" Plinth
LK-05	Athletic	1	3'-0"	1'-6"	1'-6"	Sloped Top on 6" Plinth
LK-06	Staff	2	5'-0"	1'-0"	1'-3"	Sloped Top on 6" Plinth
LK-E	Salvaged	2	5'-0"	1'-0"	1'-0"	Reused Existing Lockers @ base bid on 6" Plinth

bassetti architects

71 Columbia Street, Suite 500
Seattle, Washington 98104
(206) 340 9500

ASSOCIATE ARCHITECT
AMUNDSEN ASSOCIATES LLC
212 E Second Street
Casper, WY 82601
(307) 234-9999

CIVIL ENGINEER
WLC ENGINEERING SURVEYING PLANNING
200 Pronghorn St.
Casper, WY 82601
(307) 266 2524

LANDSCAPE ARCHITECT
SWIFT COMPANY LLC
3131 Western Avenue Suite M423
Seattle, WA 98121
(206) 632 2038

STRUCTURAL ENGINEER
PCS STRUCTURAL SOLUTIONS
1250 Pacific Ave Suite 701
Tacoma, WA 98402
(253) 383-2797

MECHANICAL & ELECTRICAL ENGINEERS
WSP GROUP
600 University Street Suite 500
Seattle, WA 98101
(206) 342 9900

THEATER CONSULTANT
PLA DESIGNS INC.
6230 SW Zabaco Terrace
Aloha, OR 97007
(503) 642 2168

FOOD SERVICE CONSULTANT
JLR DESIGN GROUP
557 Roy Street Suite 175A
Seattle, WA 98109
(206) 625 0070

ACOUSTICAL & A/V CONSULTANT
SPARLING
4100 194th Street SW, Suite 400
Lynnwood, WA 98036
(206) 667 0555

CONSTRUCTION MANAGER AT RISK
AP WYOMING
1800 Carey Avenue, 4th Floor
Cheyenne, Wyoming 82001
(307) 426-4242

LICENSED ARCHITECT C-2547 MELVIN BROSSARD Date: 11/25/14 STATE OF WYOMING

0" 1/2" 1" 2"

THIS DRAWING IS 36" X 48"
USE THIS SCALE TO VERIFY
CORRECT DRAWING SIZE

1 95% CD-ADDENDUM NO.3 06/25/2014
REVISIONS DATE

NATRONA COUNTY SCHOOL DISTRICT

Natrona County High School

930 SOUTH ELM STREET
CASPER WY 82601

JOB NO: 11855.00
ISSUE DATE: 11/17/2014
DRAWN BY: MCP

SPECIALTY EQUIPMENT SCHEDULES

A6.082

100% Construction Documents

11/18/2014 8:07:37 AM

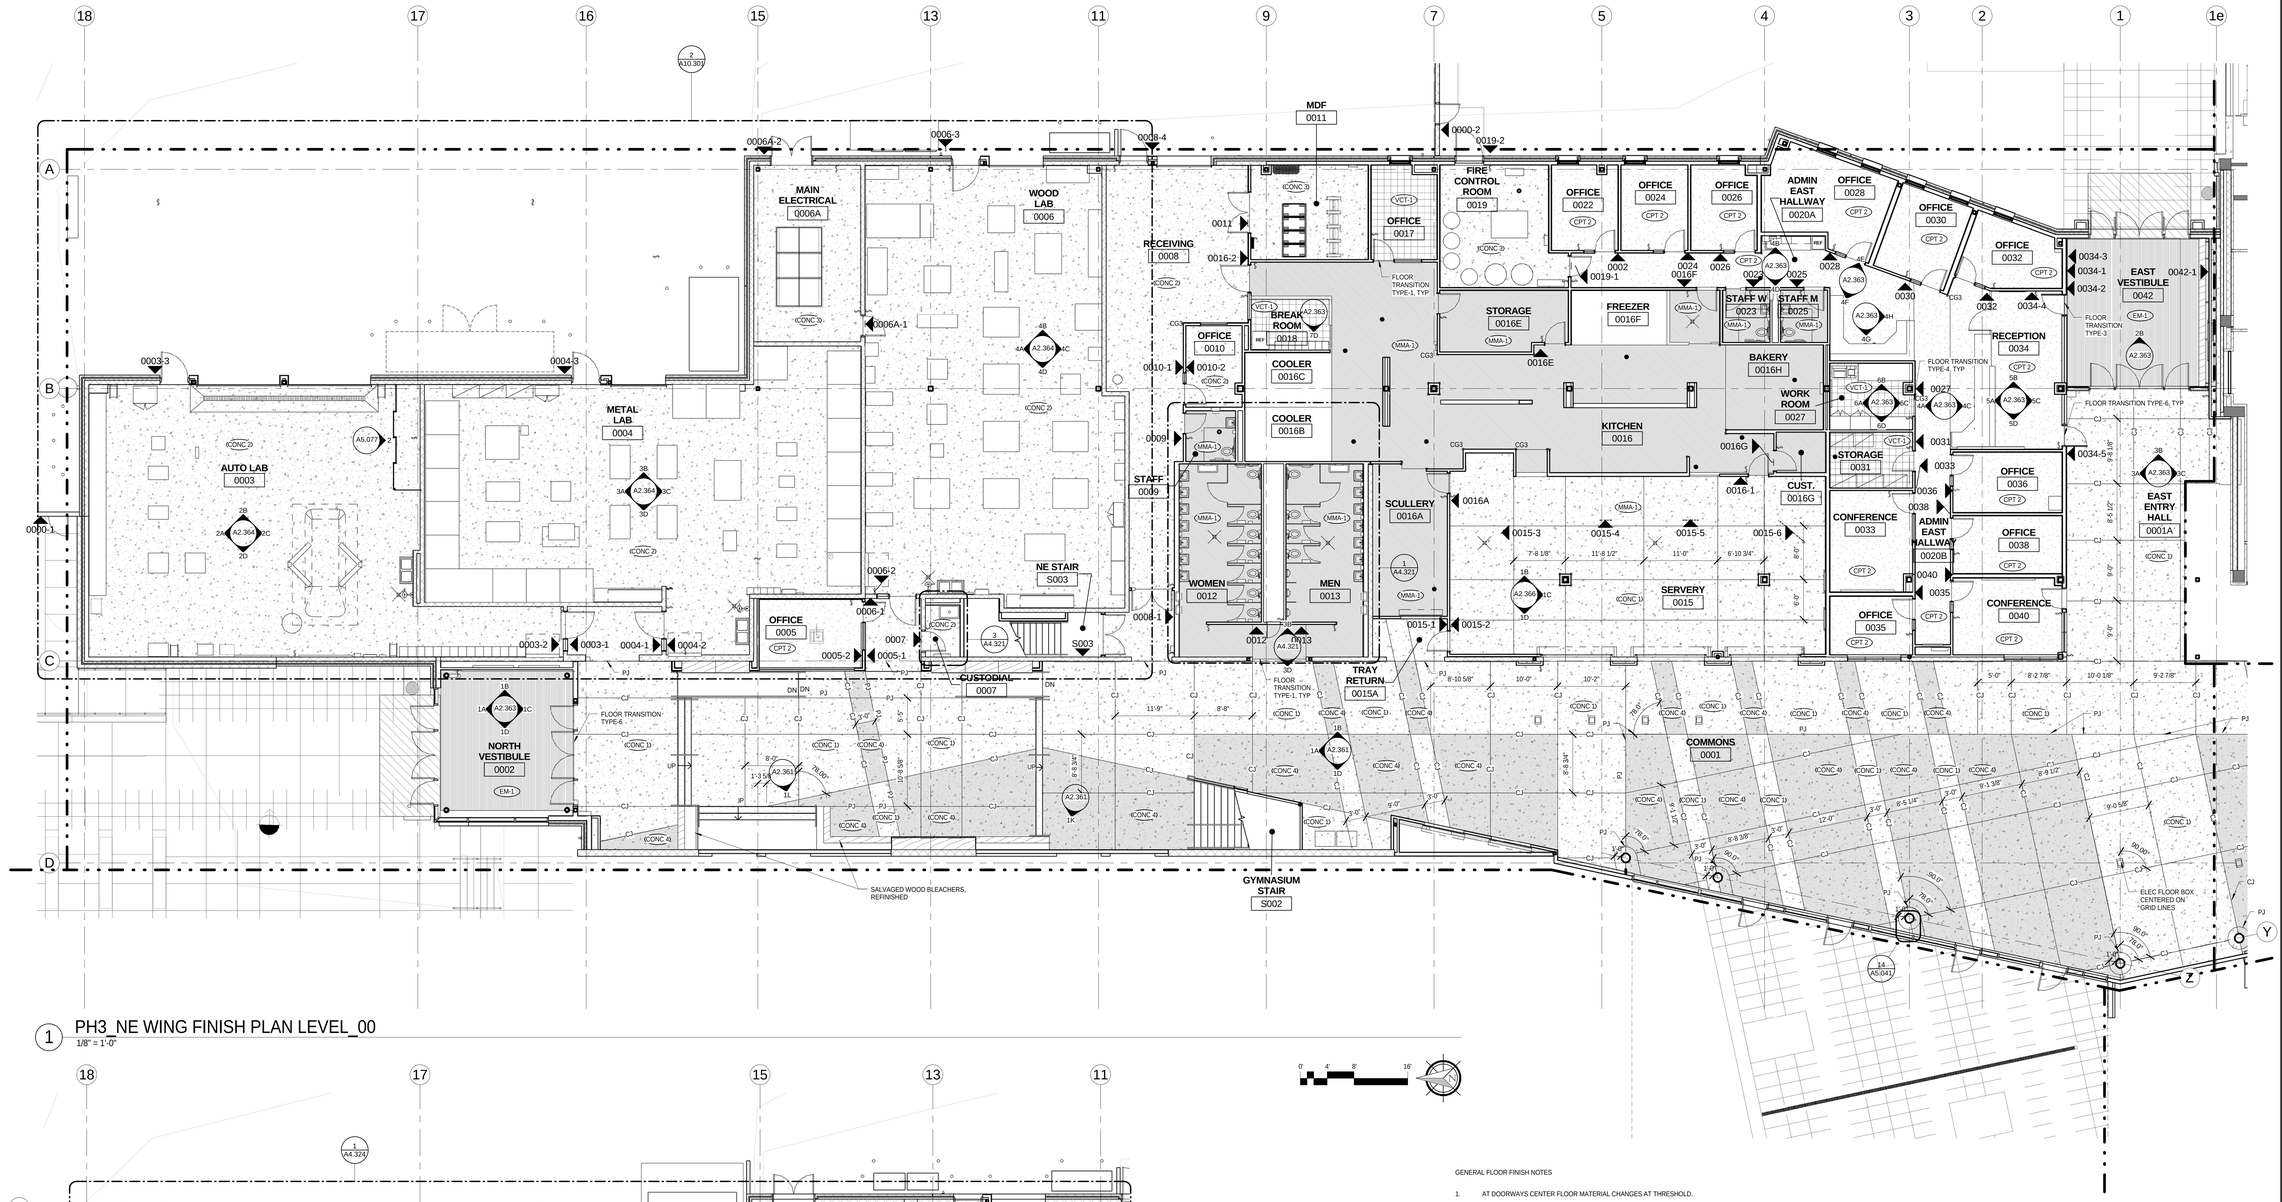

1 PH3_NE WING FINISH PLAN LEVEL_00
1/8" = 1'-0"

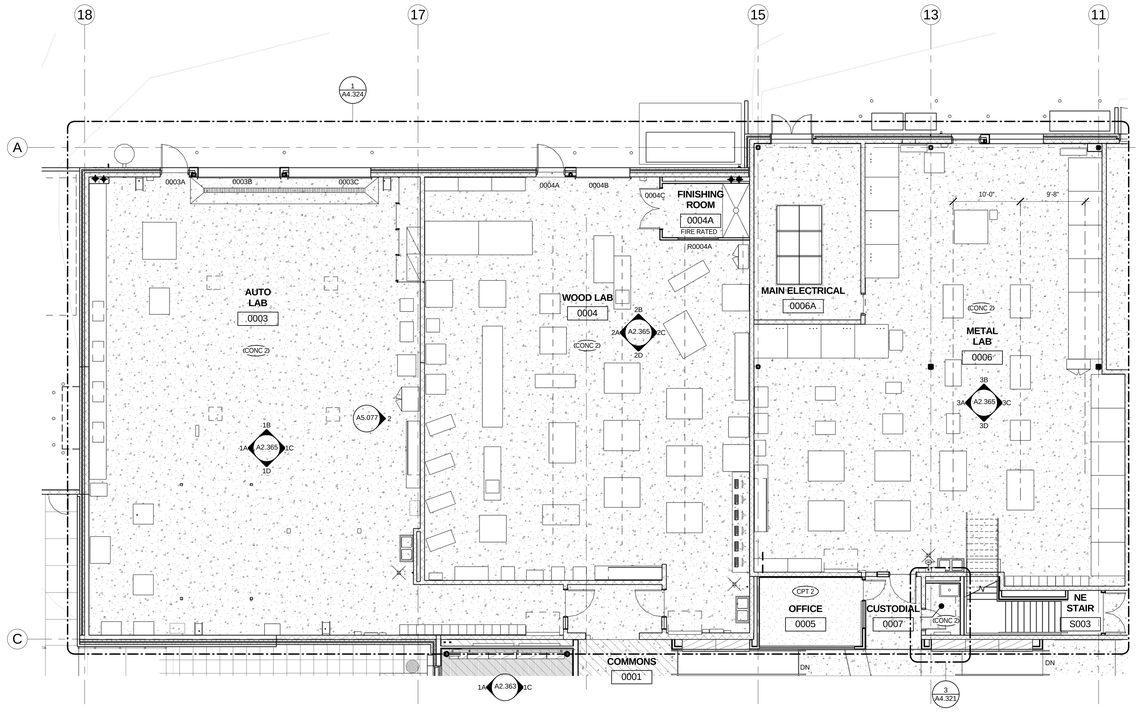

2 PH3_ALTERNATE 1 - CTE LABS - FINISH PLAN LEVEL_00
1/8" = 1'-0"

GENERAL FLOOR FINISH NOTES

1. AT DOORWAYS CENTER FLOOR MATERIAL CHANGES AT THRESHOLD.
2. SEE SHEET A5.071 FOR TYPICAL FLOOR TRANSITION DETAILS
3. SEE A10.301-A10.621 FLOOR FINISH PLANS FOR FLOORING MATERIAL TYPE AND LOCATION.
4. ELEVATOR FLOOR FINISH TO BE VCT TO MATCH CORRIDOR.
5. ALL STAIRS NOT CALLED OUT AS CAST IN PLACE CONCRETE TO BE INTEGRAL RUBBER STAIR TREAD AND RISER (RSTR).
6. INTERMEDIATE STAIR LANDINGS TO BE RESILENT FLOOR TILE, COLOR TO MATCH STAIR TREAD EXCEPT WHERE NOTED FOR EXISTING TERRAZZO TO REMAIN.
7. AT EXISTING STAIRS, TERRAZZO LANDINGS AND STAIRS TO REMAIN, PROVIDE NEW NOSING PER DRAWINGS.

GENERAL FLOOR FINISH NOTES - INTERIOR
1/4" = 1'-0"

FLOOR FINISH TYPES

- CONCRETE (CONC)
- CARPET (CPT)
- ENTRY MAT (EM)
- (E) RESILIENT FLOOR TILE ((E) RFT)
- VINYL COMPOSITION TILE (VCT-1)
- ACCENT VCT (VCT-# PER PLANS)
- ACCENT VCT (VCT-# PER PLANS)
- METHYL METHACRYLATE RESINOUS FLOORING (MMA)
- TERRAZZO (TER)
- EXISTING TERRAZZO FLOOR ((E) TER)
- WOOD ATHLETIC FLOORING (WAF)

FINISH SCHEDULE ABBREVIATIONS

ACP	ACOUSTICAL CEILING PANEL
ACT	ACOUSTICAL CEILING TILE
AFF	ABOVE FINISH FLOOR
AFP	ACOUSTIC FABRIC PANEL
ALUM	ALUMINUM
AWP	ACOUSTIC WALL PANEL
CPT	CARPET
CG	CORNER GUARD
CJ	CONTROL JOINT
CMU-1	CONCRETE MASONRY UNIT GROUND FACED, COLOR: CHARCOAL
CMU-2	CONCRETE MASONRY UNIT SMOOTH FACED, COLOR: STANDARD GREY
CONC-1	CONCRETE - POLISHED
CONC-2	CONCRETE - SEALED
CONC-3	CONCRETE - HARDENER AND DENSIFIER ADDED
CONC-4	CONCRETE - STAINED
CT	CERAMIC TILE
EM	ENTRY MAT
EP	EPOXY (COUNTERTOP)
FRWC	FIBERGLASS REINFORCED WALL COVERING
GWB	GYPSUM WALL BOARD
GYP	GYPSUM
HDWD	HARDWOOD
HDWD PLYWD	HARDWOOD WITH VENEER
HM	HOLLOW METAL
LV-1	LOUVER SHADES W/ DAYLIGHT OPTIMIZING
LV-2	LOUVER SHADES
MMA	METHYL-METHACRYLATE FLOORING
MDF	MEDIUM DENSITY FIBERBOARD
MDO	MEDIUM DENSITY OVERLAY
MRS	MOTORIZED WINDOW ROLLER SHADES (ELECTRIC)
MTL	METAL
P	PAINT
PJ	POUR JOINT
PLAM	PLASTIC LAMINATE
PLYWD	PLYWOOD
PNL	PANEL
PR	PICTURE RAIL
RB-1	RUBBER BASE 4"
RB-2	RUBBER BASE 6"
RFT	RESILIENT (RUBBER) FLOOR TILES
RSTR	RESILIENT (RUBBER) STAIR TREAD AND RISER
SS	SOLID SURFACE
SST	STAINLESS STEEL
TWS	TACKABLE WALL SURFACE
VDR	VISUAL DISPLAY RAIL
VCT	VINYL COMPOSITION TILE
VRB	VENTILATED RUBBER BASE
WC	WALL COVERING
WD	WOOD

FINISH SCHEDULE ABBREVIATIONS
1/4" = 1'-0"

11/17/2014 4:15:50 PM

bassetti architects
71 Columbia Street, Suite 500
Seattle, Washington 98104
(206) 340 9500

ASSOCIATE ARCHITECT
AMUNDSEN ASSOCIATES LLC
212 E Second Street
Casper, WY 82601
(307) 234-9999

CIVIL ENGINEER
WLC ENGINEERING SURVEYING PLANNING
200 Pronghorn St.
Casper, WY 82601
(307) 266 2524

LANDSCAPE ARCHITECT
SWIFT COMPANY LLC
3131 Western Avenue Suite M423
Seattle, WA 98121
(206) 632 2038

STRUCTURAL ENGINEER
PCS STRUCTURAL SOLUTIONS
1250 Pacific Ave Suite 701
Tacoma, WA 98402
(253) 383-2797

MECHANICAL & ELECTRICAL ENGINEERS
WSP GROUP
600 University Street Suite 500
Seattle, WA 98101
(206) 342 9900

THEATER CONSULTANT
PLA DESIGNS INC.
6230 SW Zabaco Terrace
Aloha, OR 97007
(503) 642 2168

FOOD SERVICE CONSULTANT
JLR DESIGN GROUP
557 Roy Street Suite 175A
Seattle, WA 98109
(206) 625 0070

ACOUSTICAL & A/V CONSULTANT
SPARLING
4100 194th Street SW, Suite 400
Lynnwood, WA 98036
(206) 667 0555

CONSTRUCTION MANAGER AT RISK
AP WYOMING
1800 Carey Avenue, 4th Floor
Cheyenne, Wyoming 82001
(307) 426-4242

LICENSED ARCHITECT KEVIN BROOKHART C-2547 Date 11/20/14 STATE OF WYOMING

THIS DRAWING IS 36" X 48"
USE THIS SCALE TO VERIFY
CORRECT DRAWING SIZE

	REVISIONS	DATE
3		

P3

KEY PLAN

NATRONA COUNTY SCHOOL DISTRICT

Natrona County High School

930 SOUTH ELM STREET
CASPER WY 82601

JOB NO: 11855.00
ISSUE DATE: 11/20/2014
DRAWN BY: ARC

PHASE 3
NE WING
GROUND
FLOOR FINISH
PLAN

A10.301

100% Construction Documents

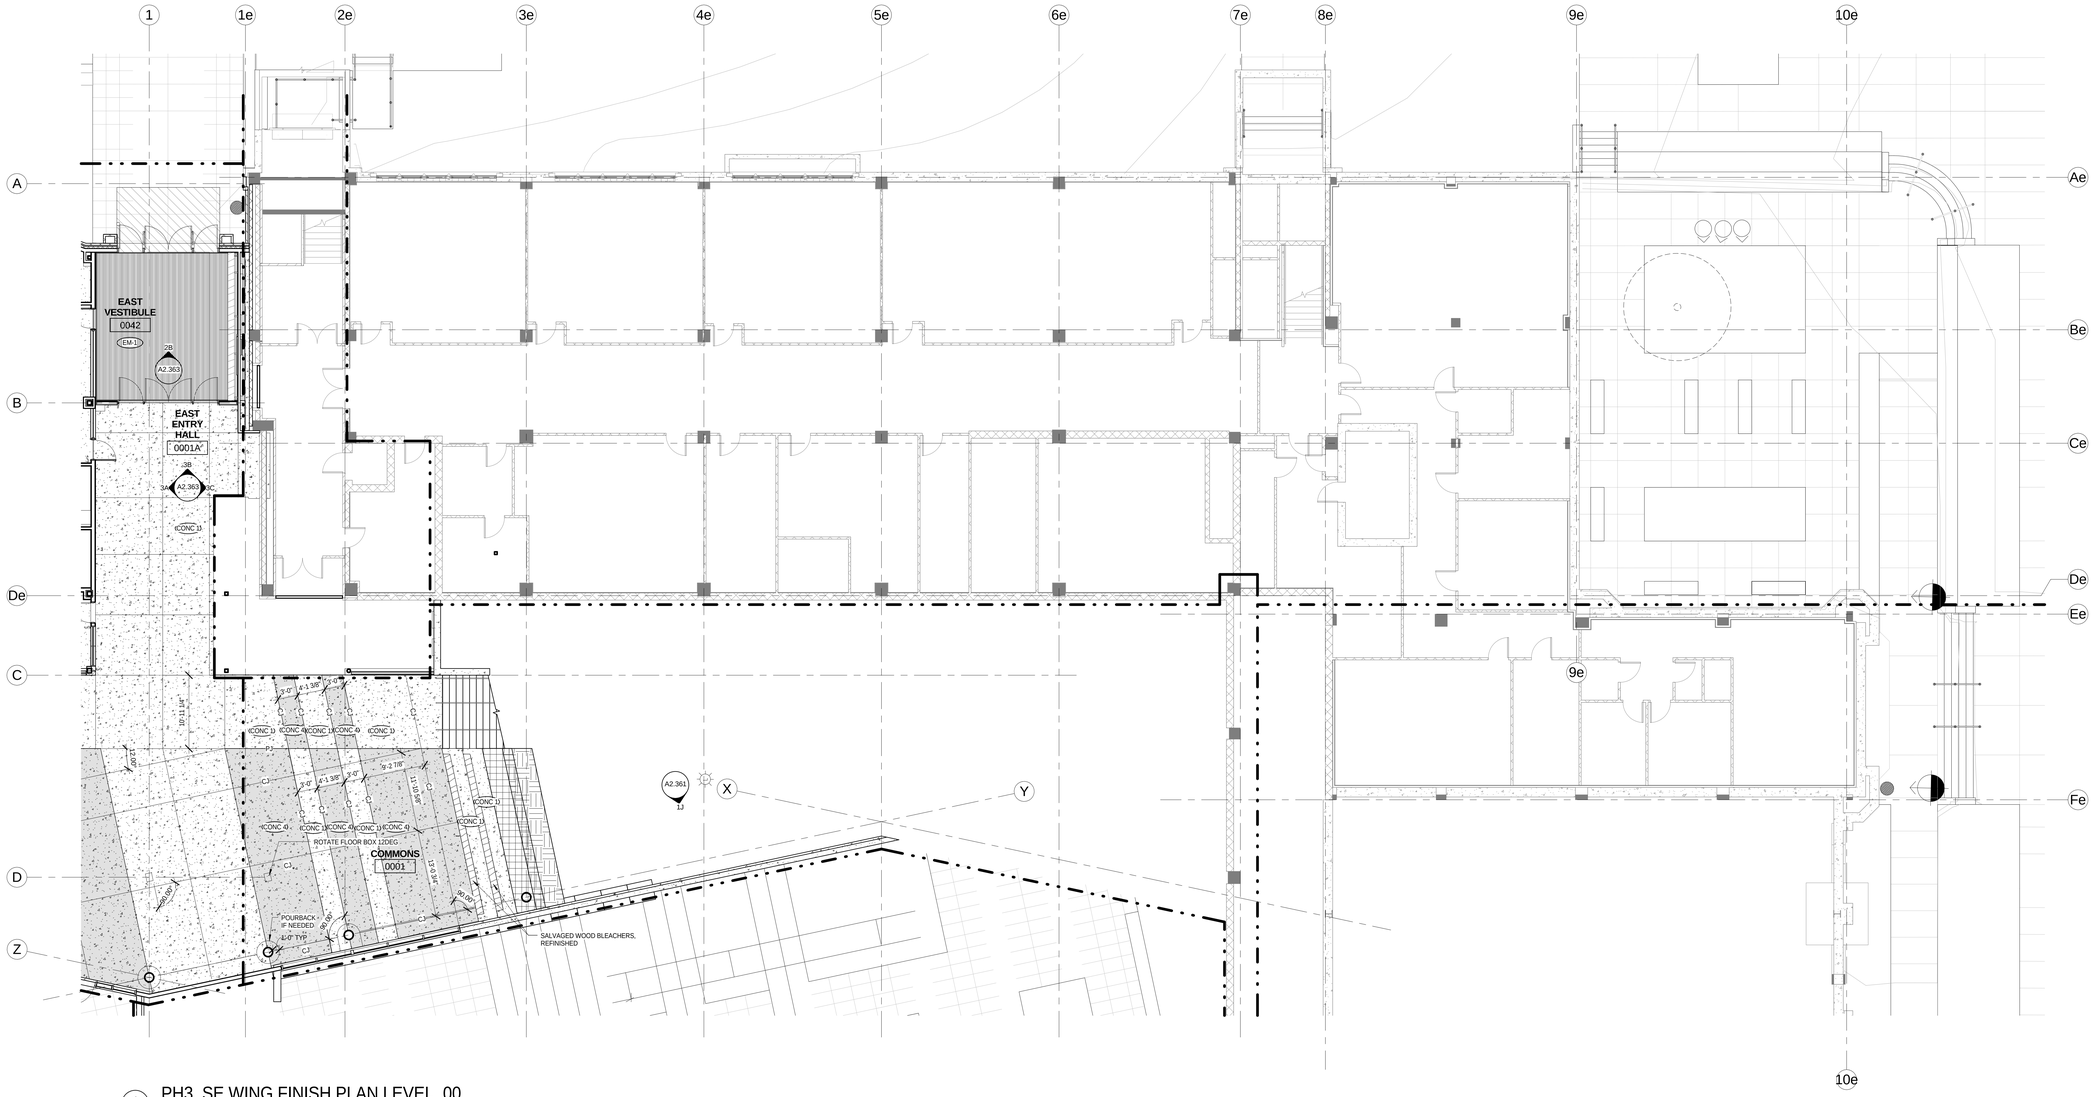

1 PH3_SE WING FINISH PLAN LEVEL_00
1/8" = 1'-0"

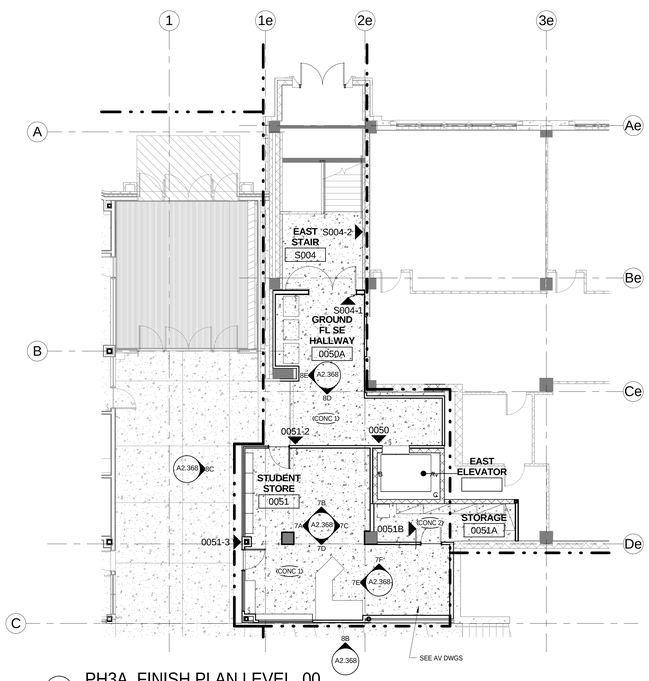

2 PH3A_FINISH PLAN LEVEL_00
1/8" = 1'-0"

GENERAL FLOOR FINISH NOTES

1. AT DOORWAYS CENTER FLOOR MATERIAL CHANGES AT THRESHOLD.
2. SEE SHEET A5.071 FOR TYPICAL FLOOR TRANSITION DETAILS
3. SEE A10.301-A10.621 FLOOR FINISH PLANS FOR FLOORING MATERIAL TYPE AND LOCATION.
4. ELEVATOR FLOOR FINISH TO BE VCT TO MATCH CORRIDOR.
5. ALL STAIRS NOT CALLED OUT AS CAST IN PLACE CONCRETE TO BE INTEGRAL RUBBER STAIR TREAD AND RISER (RSTR).
6. INTERMEDIATE STAIR LANDINGS TO BE RESILENT FLOOR TILE, COLOR TO MATCH STAIR TREAD EXCEPT WHERE NOTED FOR EXISTING TERRAZZO TO REMAIN.
7. AT EXISTING STAIRS, TERRAZZO LANDINGS AND STAIRS TO REMAIN, PROVIDE NEW NOSING PER DRAWINGS.

GENERAL FLOOR FINISH NOTES - INTERIOR
1/4" = 1'-0"

FINISH SCHEDULE ABBREVIATIONS

ACP	ACOUSTICAL CEILING PANEL
ACT	ACOUSTICAL CEILING TILE
AFF	ABOVE FINISH FLOOR
AFP	ACOUSTIC FABRIC PANEL
ALUM	ALUMINUM
AWP	ACOUSTIC WALL PANEL
CPT	CARPET
CG	CORNER GUARD
CJ	CONTROL JOINT
CMU-1	CONCRETE MASONRY UNIT GROUND FACED, COLOR: CHARCOAL
CMU-2	CONCRETE MASONRY UNIT SMOOTH FACED, COLOR: STANDARD GREY
CONC-1	CONCRETE - POLISHED
CONC-2	CONCRETE - SEALED
CONC-3	CONCRETE - HARDENER AND DENSIFIER ADDED
CONC-4	CONCRETE - STAINED
CT	CERAMIC TILE
EM	ENTRY MAT
EP	EPOXY (COUNTERTOP)
FRWC	FIBERGLASS REINFORCED WALL COVERING
GWB	GYPSUM WALL BOARD
GYP	GYPSUM
HDWD	HARDWOOD
HDWD PLYWD	HARDWOOD WITH VENEER
HM	HOLLOW METAL
LV-1	LOUVER SHADES W/ DAYLIGHT OPTIMIZING
LV-2	LOUVER SHADES
MMA	METHYL-METHACRYLATE FLOORING
MDF	MEDIUM DENSITY FIBERBOARD
MDO	MEDIUM DENSITY OVERLAY
MRS	MOTORIZED WINDOW ROLLER SHADES (ELECTRIC)
MTL	METAL
P	PAINT
PJ	POUR JOINT
PLAM	PLASTIC LAMINATE
PLYWD	PLYWOOD
PNL	PANEL
PR	PICTURE RAIL
RB-1	RUBBER BASE 4"
RB-2	RUBBER BASE 6"
RFT	RESILIENT (RUBBER) FLOOR TILES
RSTR	RESILIENT (RUBBER) STAIR TREAD AND RISER
SS	SOLID SURFACE
SST	STAINLESS STEEL
TWS	TACKABLE WALL SURFACE
VDR	VISUAL DISPLAY RAIL
VCT	VINYL COMPOSITION TILE
VRB	VENTILATED RUBBER BASE
WC	WALL COVERING
WD	WOOD

FINISH SCHEDULE ABBREVIATIONS
1/4" = 1'-0"

FLOOR FINISH TYPES

- CONCRETE (CONC)
- CARPET (CPT)
- ENTRY MAT (EM)
- (E) RESILIENT FLOOR TILE ((E) RFT)
- VINYL COMPOSITION TILE (VCT-1)
- ACCENT VCT (VCT-# PER PLANS)
- ACCENT VCT (VCT-# PER PLANS)
- METHYL METHACRYLATE RESINOUS FLOORING (MMA)
- TERRAZZO (TER)
- EXISTING TERRAZZO FLOOR ((E) TER)
- WOOD ATHLETIC FLOORING (WAF)

0' 4' 8' 16'

11/18/2014 1:12:28 PM

100% Construction Documents

bassetti architects

71 Columbia Street, Suite 500
Seattle, Washington 98104
(206) 340 9500

ASSOCIATE ARCHITECT
AMUNDSEN ASSOCIATES LLC
212 E Second Street
Casper, WY 82601
(307) 234-9999

CIVIL ENGINEER
WLC ENGINEERING SURVEYING PLANNING
200 Pronghorn St.
Casper, WY 82601
(307) 266 2524

LANDSCAPE ARCHITECT
SWIFT COMPANY LLC
3131 Western Avenue Suite M423
Seattle, WA 98121
(206) 632 2038

STRUCTURAL ENGINEER
PCS STRUCTURAL SOLUTIONS
1250 Pacific Ave Suite 701
Tacoma, WA 98402
(253) 383-2797

MECHANICAL & ELECTRICAL ENGINEERS
WSP GROUP
600 University Street Suite 500
Seattle, WA 98101
(206) 342 9900

THEATER CONSULTANT
PLA DESIGNS INC.
6230 SW Zabaco Terrace
Aloha, OR 97007
(503) 642 2168

FOOD SERVICE CONSULTANT
JLR DESIGN GROUP
557 Roy Street Suite 175A
Seattle, WA 98109
(206) 625 0070

ACOUSTICAL & A/V CONSULTANT
SPARLING
4100 194th Street SW, Suite 400
Lynnwood, WA 98036
(206) 667 0555

CONSTRUCTION MANAGER AT RISK
AP WYOMING
1800 Carey Avenue, 4th Floor
Cheyenne, Wyoming 82001
(307) 426-4242

LICENSED ARCHITECT C-2547 DARWIN BROCKETT Date 11/25/14 STATE OF WYOMING

0' 1/2" 1" 2"

THIS DRAWING IS 36" X 48"
USE THIS SCALE TO VERIFY
CORRECT DRAWING SIZE

	REVISIONS	DATE

P3A
P3

KEY PLAN

NATRONA COUNTY SCHOOL DISTRICT

Natrona County High School

930 SOUTH ELM STREET
CASPER WY 82601

JOB NO: 11855.00
ISSUE DATE: 11/17/2014
DRAWN BY: ARC

PHASE 3 SE WING GROUND FLOOR FINISH PLAN

A10.302

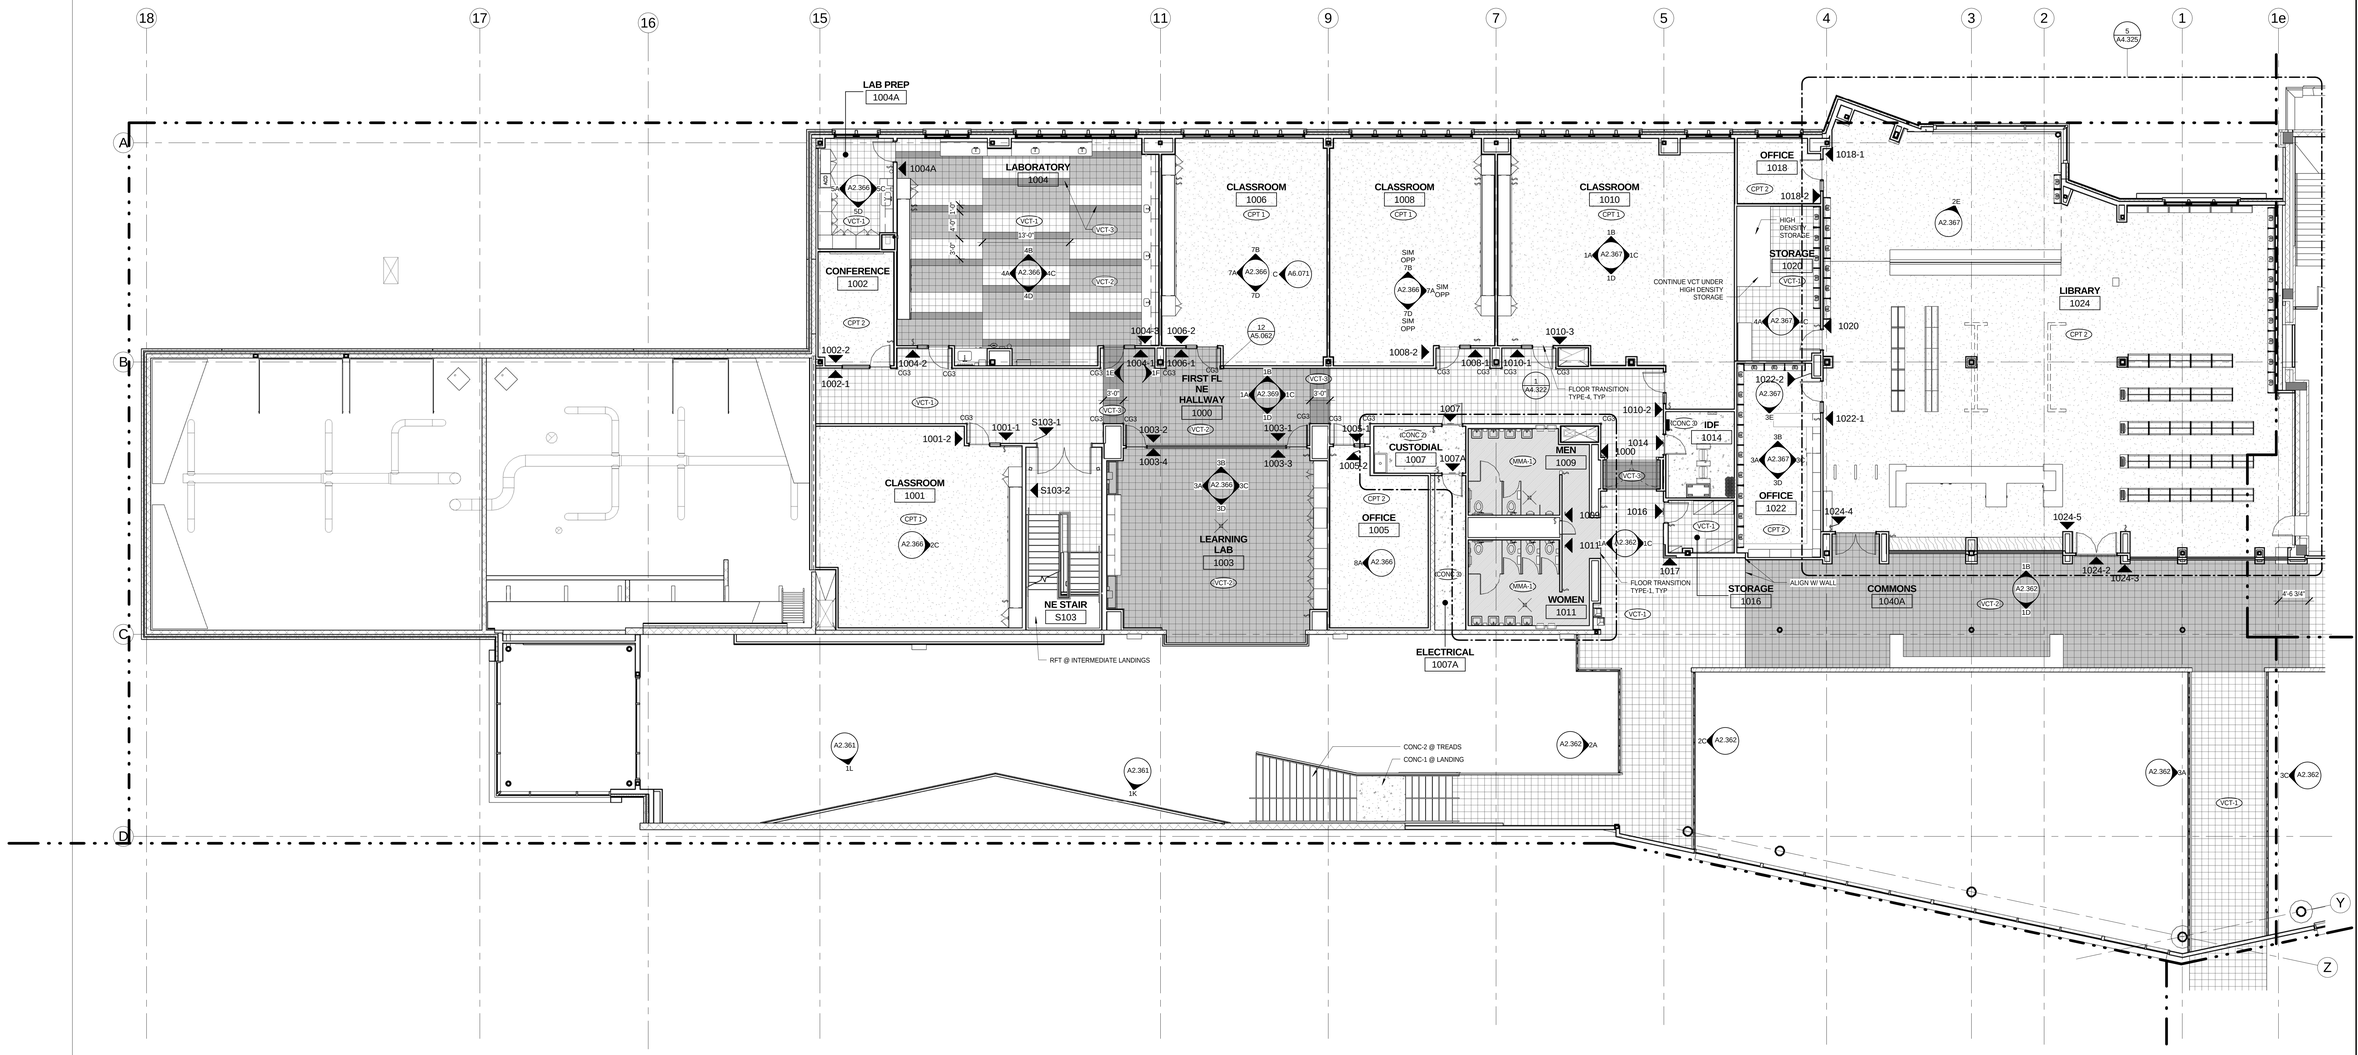

1 PH3_NE WING FINISH PLAN LEVEL_01
1/8" = 1'-0"

GENERAL FLOOR FINISH NOTES

1. AT DOORWAYS CENTER FLOOR MATERIAL CHANGES AT THRESHOLD.
2. SEE SHEET A5.071 FOR TYPICAL FLOOR TRANSITION DETAILS
3. SEE A10.301-A10.621 FLOOR FINISH PLANS FOR FLOORING MATERIAL TYPE AND LOCATION.
4. ELEVATOR FLOOR FINISH TO BE VCT TO MATCH CORRIDOR.
5. ALL STAIRS NOT CALLED OUT AS CAST IN PLACE CONCRETE TO BE INTEGRAL RUBBER STAIR TREAD AND RISER (RSTR).
6. INTERMEDIATE STAIR LANDINGS TO BE RESILENT FLOOR TILE, COLOR TO MATCH STAIR TREAD EXCEPT WHERE NOTED FOR EXISTING TERRAZZO TO REMAIN.
7. AT EXISTING STAIRS, TERRAZZO LANDINGS AND STAIRS TO REMAIN, PROVIDE NEW NOSING PER DRAWINGS.

GENERAL FLOOR FINISH NOTES - INTERIOR
1/4" = 1'-0"

FINISH SCHEDULE ABBREVIATIONS

ACP	ACOUSTICAL CEILING PANEL
ACT	ACOUSTICAL CEILING TILE
AFF	ABOVE FINISH FLOOR
AFP	ACOUSTIC FABRIC PANEL
ALUM	ALUMINUM
AWP	ACOUSTIC WALL PANEL
CPT	CARPET
CG	CORNER GUARD
CJ	CONTROL JOINT
CMU-1	CONCRETE MASONRY UNIT GROUND FACED, COLOR: CHARCOAL
CMU-2	CONCRETE MASONRY UNIT SMOOTH FACED, COLOR: STANDARD GREY
CONC-1	CONCRETE - POLISHED
CONC-2	CONCRETE - SEALED
CONC-3	CONCRETE - HARDENER AND DENSIFIER ADDED
CONC-4	CONCRETE - STAINED
CT	CERAMIC TILE
EM	ENTRY MAT
EP	EPOXY (COUNTERTOP)
FRWC	FIBERGLASS REINFORCED WALL COVERING
GWB	GYPSUM WALL BOARD
GYP	GYPSUM
HDWD	HARDWOOD
HDWD PLYWD	HARDWOOD WITH VENEER
HM	HOLLOW METAL
LV-1	LOUVER SHADES W/ DAYLIGHT OPTIMIZING
LV-2	LOUVER SHADES
MMA	METHYL-METHACRYLATE FLOORING
MDF	MEDIUM DENSITY FIBERBOARD
MDO	MEDIUM DENSITY OVERLAY
MRS	MOTORIZED WINDOW ROLLER SHADES (ELECTRIC)
MTL	METAL
P	PAINT
PJ	POUR JOINT
PLAM	PLASTIC LAMINATE
PLYWD	PLYWOOD
PNL	PANEL
PR	PICTURE RAIL
RB-1	RUBBER BASE 4"
RB-2	RUBBER BASE 6"
RFT	RESILIENT (RUBBER) FLOOR TILES
RSTR	RESILIENT (RUBBER) STAIR TREAD AND RISER
SS	SOLID SURFACE
SST	STAINLESS STEEL
TWS	TACKABLE WALL SURFACE
VDR	VISUAL DISPLAY RAIL
VCT	VINYL COMPOSITION TILE
VRB	VENTILATED RUBBER BASE
WC	WALL COVERING
WD	WOOD

FINISH SCHEDULE ABBREVIATIONS
1/4" = 1'-0"

CONCRETE (CONC)
CARPET (CPT)
ENTRY MAT (EM)
(E) RESILIENT FLOOR TILE ((E) RFT)
VINYL COMPOSITION TILE (VCT-1)
ACCENT VCT (VCT-# PER PLANS)
ACCENT VCT (VCT-# PER PLANS)
METHYL METHACRYLATE RESINOUS FLOORING (MMA)
TERRAZZO (TER)
EXISTING TERRAZZO FLOOR ((E) TER)
WOOD ATHLETIC FLOORING (WAF)

FLOOR FINISH TYPES

0' 4' 8' 16'

0' 1/2" 1" 2"

THIS DRAWING IS 36" X 48"
USE THIS SCALE TO VERIFY
CORRECT DRAWING SIZE

bassetti architects
71 Columbia Street, Suite 500
Seattle, Washington 98104
(206) 340 9500

ASSOCIATE ARCHITECT
AMUNDSEN ASSOCIATES LLC
212 E Second Street
Casper, WY 82601
(307) 234-9999

CIVIL ENGINEER
WLC ENGINEERING SURVEYING PLANNING
200 Pronghorn St.
Casper, WY 82601
(307) 266 2524

LANDSCAPE ARCHITECT
SWIFT COMPANY LLC
3131 Western Avenue Suite M423
Seattle, WA 98121
(206) 632 2038

STRUCTURAL ENGINEER
PCS STRUCTURAL SOLUTIONS
1250 Pacific Ave Suite 701
Tacoma, WA 98402
(253) 383-2797

MECHANICAL & ELECTRICAL ENGINEERS
WSP GROUP
600 University Street Suite 500
Seattle, WA 98101
(206) 342 9900

THEATER CONSULTANT
PLA DESIGNS INC.
6230 SW Zabaco Terrace
Aloha, OR 97007
(503) 642 2168

FOOD SERVICE CONSULTANT
JLR DESIGN GROUP
557 Roy Street Suite 175A
Seattle, WA 98109
(206) 625 0070

ACOUSTICAL & A/V CONSULTANT
SPARLING
4100 194th Street SW, Suite 400
Lynnwood, WA 98036
(206) 667 0555

CONSTRUCTION MANAGER AT RISK
AP WYOMING
1800 Carey Avenue, 4th Floor
Cheyenne, Wyoming 82001
(307) 426-4242

LICENSED ARCHITECT
C-2547
MELVIN BROCKMAN
Date 11/20/14
STATE OF WYOMING

REVISIONS DATE

P3

KEY PLAN

NATRONA COUNTY SCHOOL DISTRICT

Natrona County High School

930 SOUTH ELM STREET
CASPER WY 82601

JOB NO: 11855.00
ISSUE DATE: 11/20/2014
DRAWN BY: ARC

PHASE 3
NE WING FIRST FLOOR FINISH PLAN

A10.311

100% Construction Documents

11/17/2014 4:17:18 PM

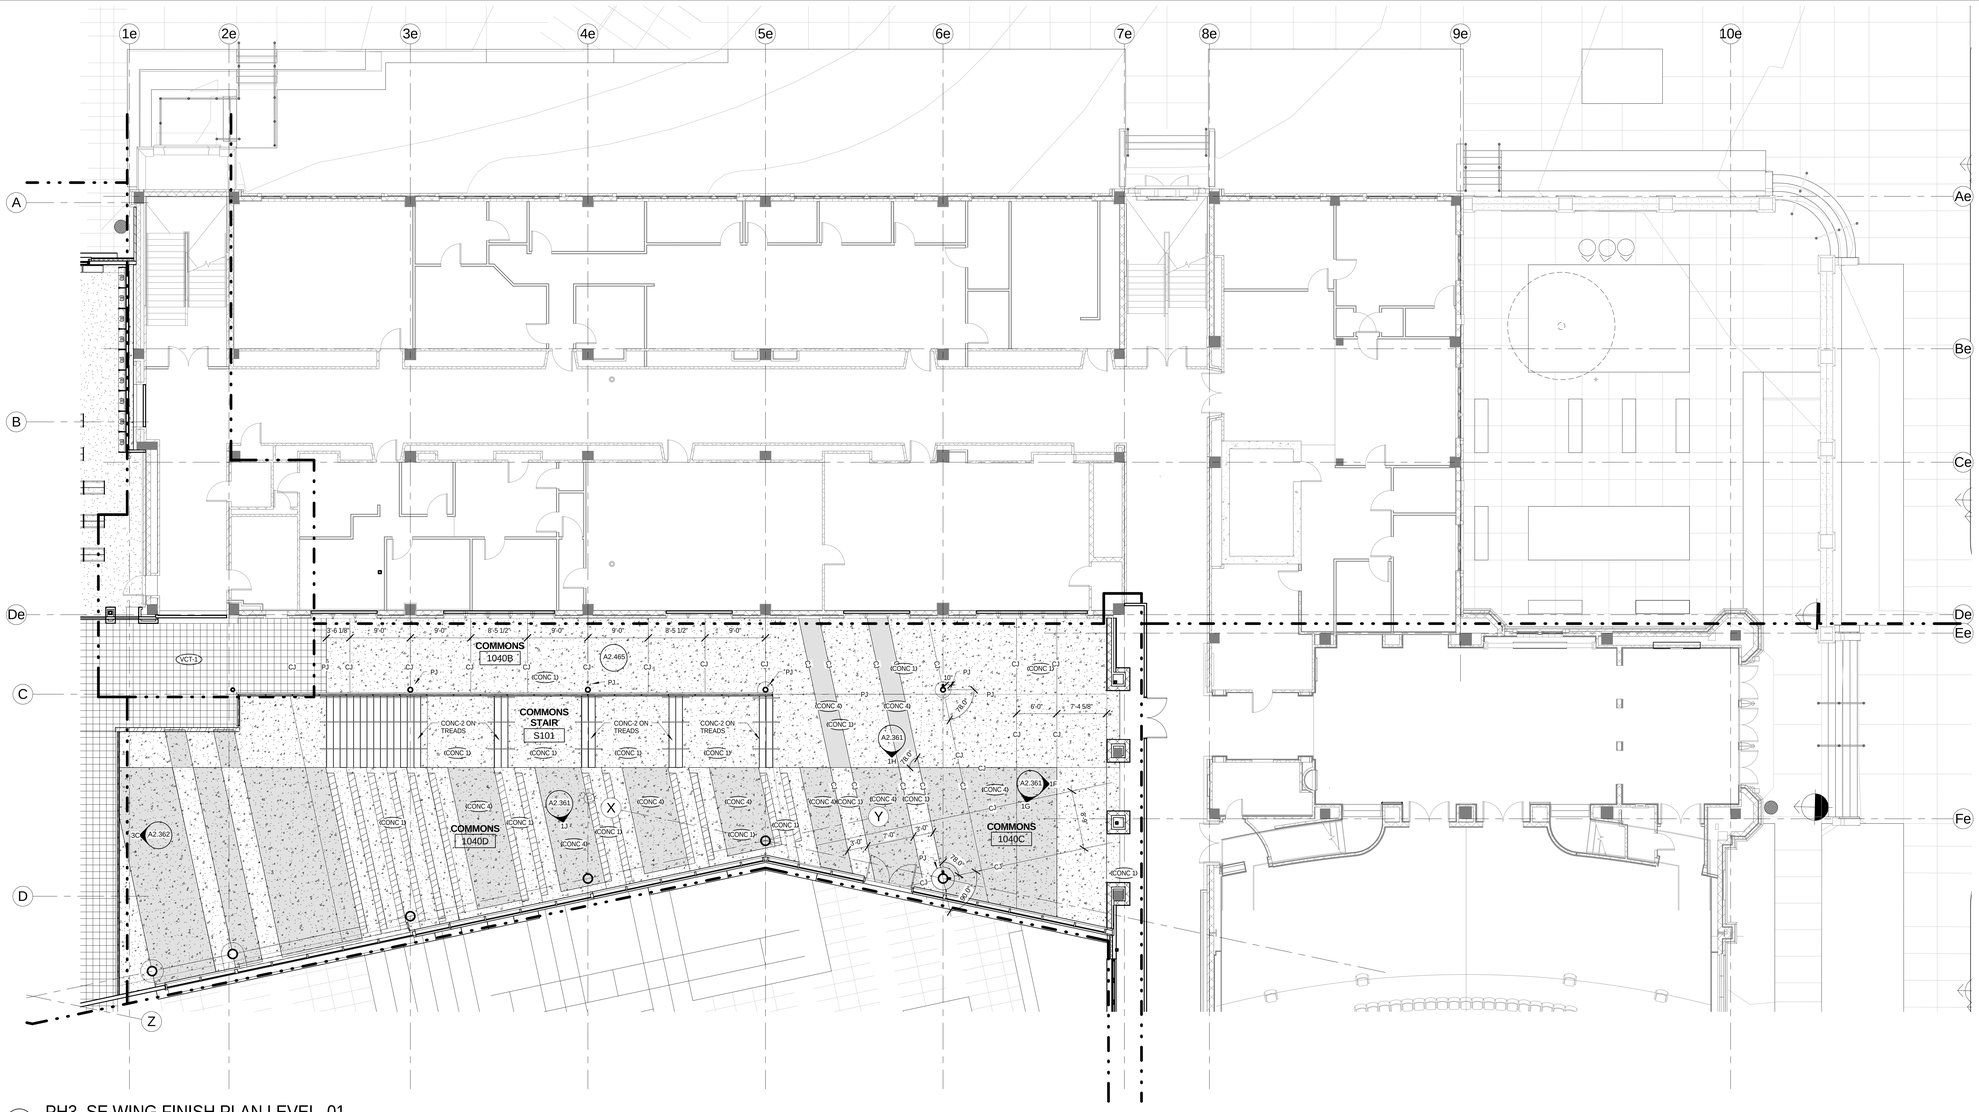

1 PH3_SE WING FINISH PLAN LEVEL_01
1/8" = 1'-0"

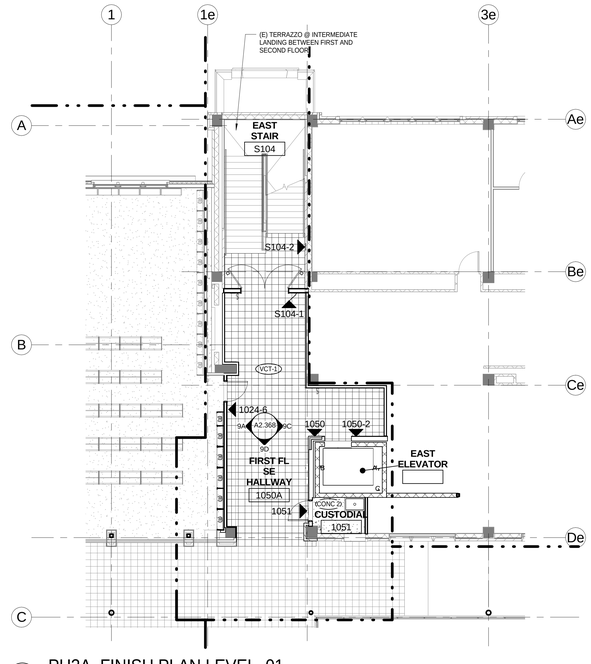

2 PH3A_FINISH PLAN LEVEL_01
1/8" = 1'-0"

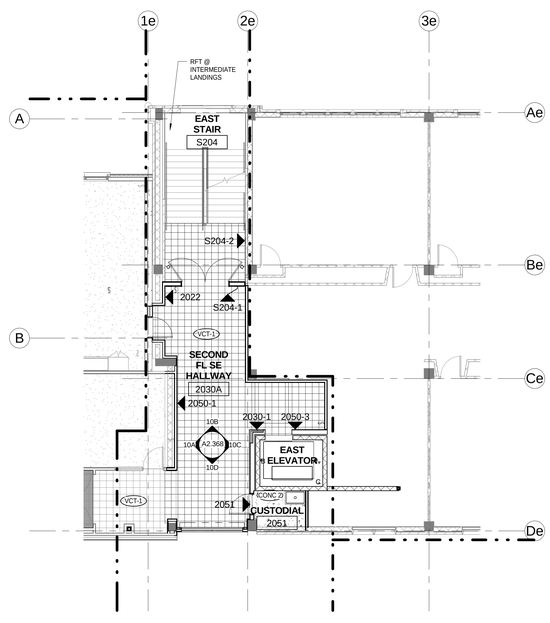

3 PH3A_FINISH PLAN LEVEL_02
1/8" = 1'-0"

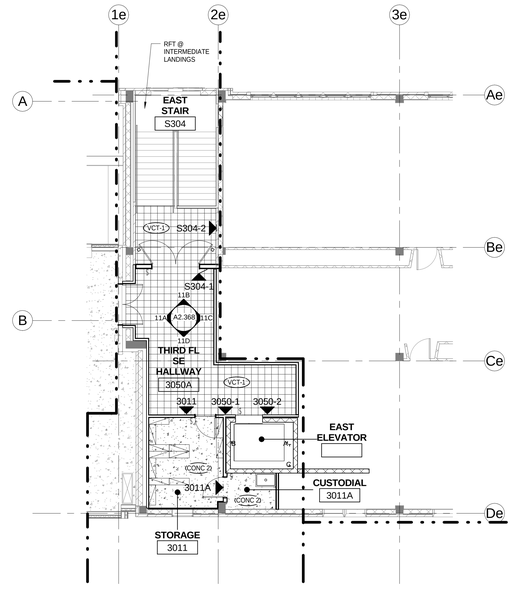

4 PH3A_FINISH PLAN LEVEL_03
1/8" = 1'-0"

0' 4' 8' 16'

SEE TYPICAL NOTES AND ABBREVIATIONS ON SHEET A10.311

- CONCRETE (CONC)
- CARPET (CPT)
- ENTRY MAT (EM)
- (E) RESILIENT FLOOR TILE ((E) RFT)
- VINYL COMPOSITION TILE (VCT-1)
- ACCENT VCT (VCT-# PER PLANS)
- ACCENT VCT (VCT-# PER PLANS)
- METHYL METHACRYLATE RESINOUS FLOORING (MMA)
- TERRAZZO (TER)
- EXISTING TERRAZZO FLOOR ((E) TER)
- WOOD ATHLETIC FLOORING (WAF)

FLOOR FINISH TYPES

bassetti architects

71 Columbia Street, Suite 500
Seattle, Washington 98104
(206) 340 9500

ASSOCIATE ARCHITECT
AMUNDSEN ASSOCIATES LLC
212 E Second Street
Casper, WY 82601
(307) 234-9999

CIVIL ENGINEER
WLC ENGINEERING SURVEYING PLANNING
200 Pronghorn St.
Casper, WY 82601
(307) 266 2524

LANDSCAPE ARCHITECT
SWIFT COMPANY LLC
3131 Western Avenue Suite M423
Seattle, WA 98121
(206) 632 2038

STRUCTURAL ENGINEER
PCS STRUCTURAL SOLUTIONS
1250 Pacific Ave Suite 701
Tacoma, WA 98402
(253) 383-2797

MECHANICAL & ELECTRICAL ENGINEERS
WSP GROUP
600 University Street Suite 500
Seattle, WA 98101
(206) 342 9900

THEATER CONSULTANT
PLA DESIGNS INC.
6230 SW Zabaco Terrace
Aloha, OR 97007
(503) 642 2168

FOOD SERVICE CONSULTANT
JLR DESIGN GROUP
557 Roy Street Suite 175A
Seattle, WA 98109
(206) 625 0070

ACOUSTICAL & A/V CONSULTANT
SPARLING
4100 194th Street SW, Suite 400
Lynnwood, WA 98036
(206) 667 0555

CONSTRUCTION MANAGER AT RISK
AP WYOMING
1800 Carey Avenue, 4th Floor
Cheyenne, Wyoming 82001
(307) 426-4242

LICENSED ARCHITECT
C-2547
KEVIN BROOKS
Date 11/20/14
STATE OF WYOMING

0' 1/2" 1" 2'?

THIS DRAWING IS 36" X 48"
USE THIS SCALE TO VERIFY
CORRECT DRAWING SIZE

#	REVISIONS	DATE

P3A
P3

KEY PLAN

NATRONA COUNTY SCHOOL DISTRICT

Natrona County High School

930 SOUTH ELM STREET
CASPER WY 82601

JOB NO: 11855.00
ISSUE DATE: 11/17/2014
DRAWN BY: ARC

PHASE 3 & 3A SE WING FIRST FLOOR FINISH PLAN

A10.312

100% Construction Documents

11/18/2014 1:13:05 PM

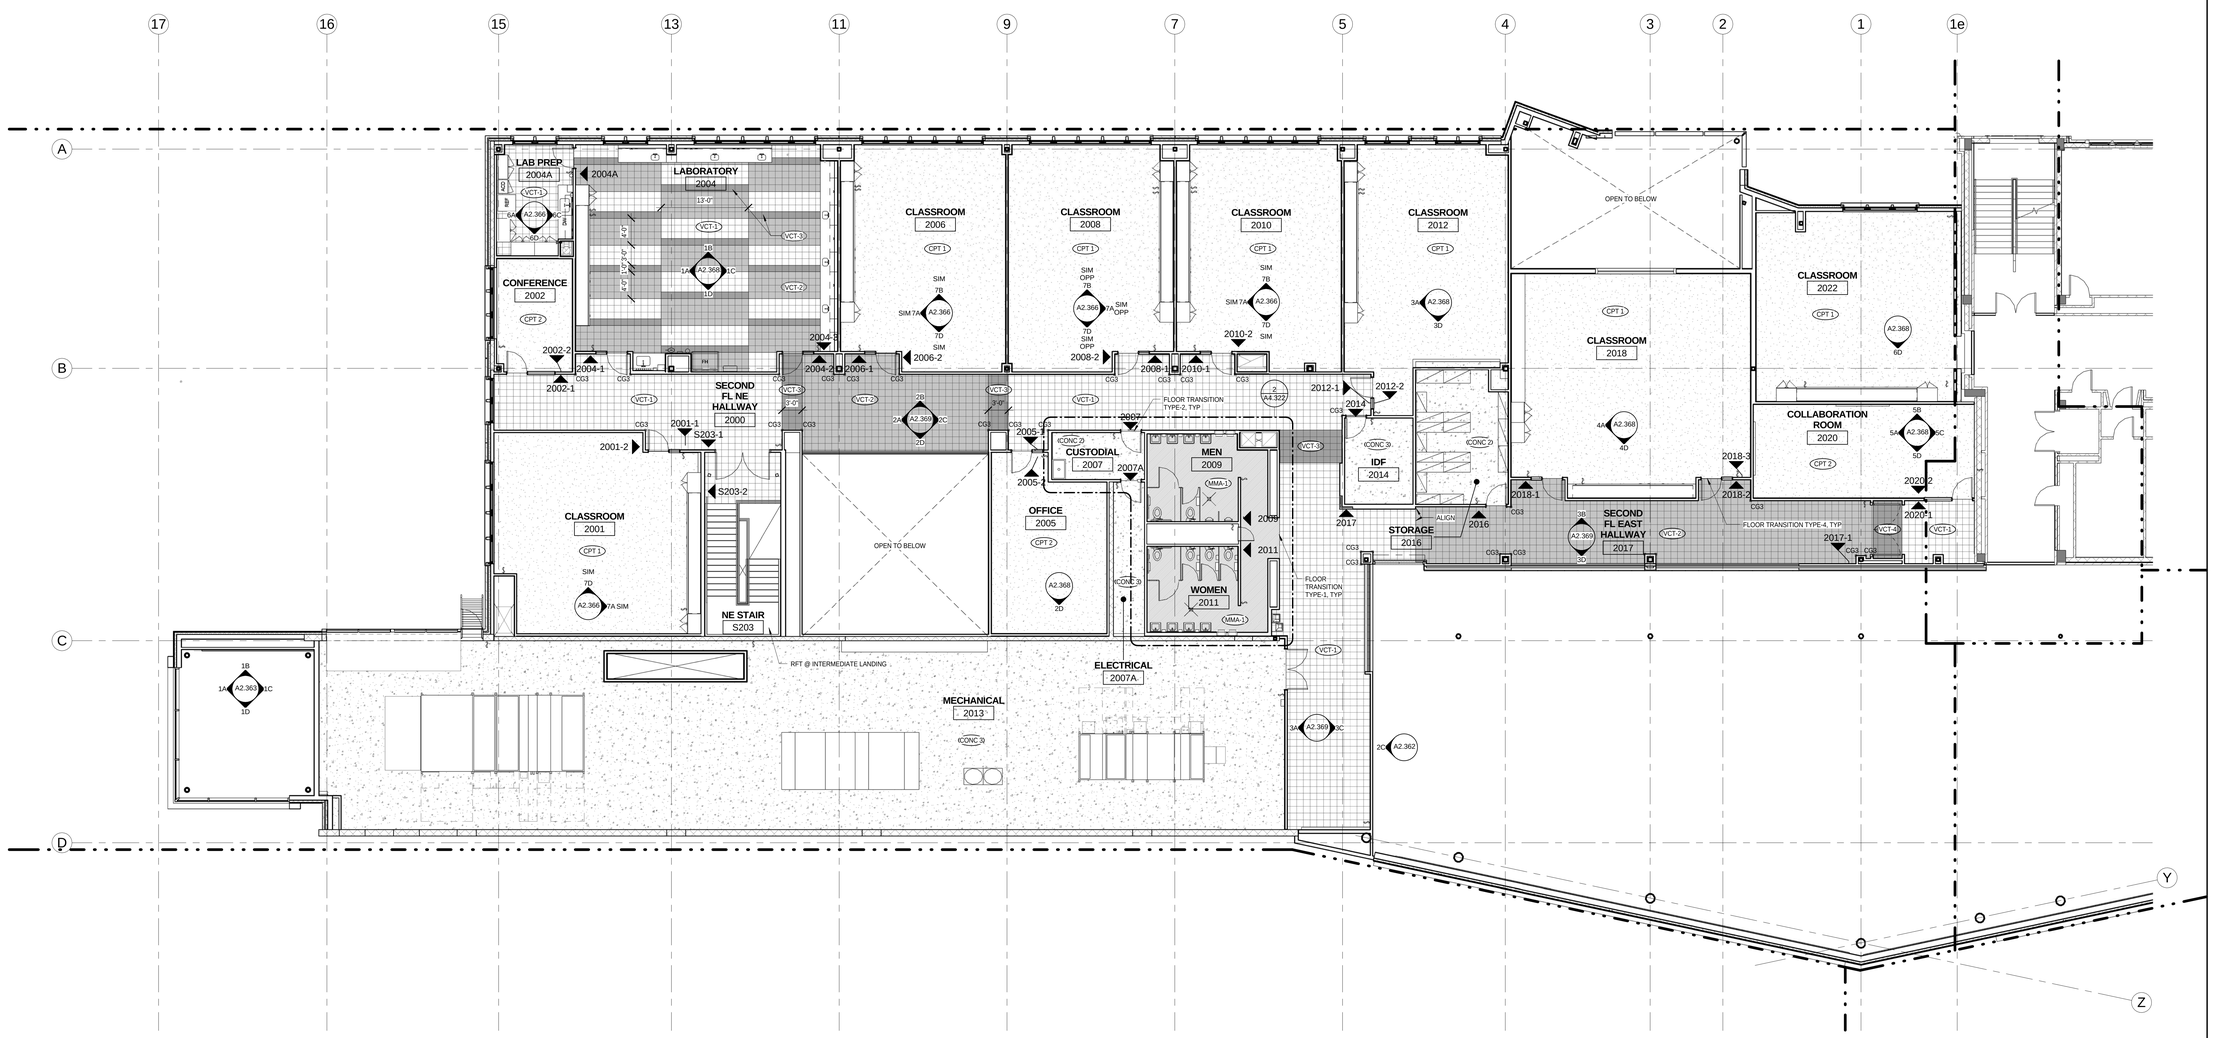

1 PH3_NE WING FINISH PLAN LEVEL_02
1/8" = 1'-0"

0' 4' 8' 16'

GENERAL FLOOR FINISH NOTES

1. AT DOORWAYS CENTER FLOOR MATERIAL CHANGES AT THRESHOLD.
2. SEE SHEET A5.071 FOR TYPICAL FLOOR TRANSITION DETAILS
3. SEE A10.301-A10.621 FLOOR FINISH PLANS FOR FLOORING MATERIAL TYPE AND LOCATION.
4. ELEVATOR FLOOR FINISH TO BE VCT TO MATCH CORRIDOR.
5. ALL STAIRS NOT CALLED OUT AS CAST IN PLACE CONCRETE TO BE INTEGRAL RUBBER STAIR TREAD AND RISER (RSTR).
6. INTERMEDIATE STAIR LANDINGS TO BE RESILENT FLOOR TILE, COLOR TO MATCH STAIR TREAD EXCEPT WHERE NOTED FOR EXISTING TERRAZZO TO REMAIN.
7. AT EXISTING STAIRS, TERRAZZO LANDINGS AND STAIRS TO REMAIN, PROVIDE NEW NOSING PER DRAWINGS.

GENERAL FLOOR FINISH NOTES - INTERIOR
1/4" = 1'-0"

FINISH SCHEDULE ABBREVIATIONS

ACP	ACOUSTICAL CEILING PANEL
ACT	ACOUSTICAL CEILING TILE
AFF	ABOVE FINISH FLOOR
AFP	ACOUSTIC FABRIC PANEL
ALUM	ALUMINUM
AWP	ACOUSTIC WALL PANEL
CPT	CARPET
CG	CORNER GUARD
CJ	CONTROL JOINT
CMU-1	CONCRETE MASONRY UNIT GROUND FACED, COLOR: CHARCOAL
CMU-2	CONCRETE MASONRY UNIT SMOOTH FACED, COLOR: STANDARD GREY
CONC-1	CONCRETE - POLISHED
CONC-2	CONCRETE - SEALED
CONC-3	CONCRETE - HARDENER AND DENSIFIER ADDED
CONC-4	CONCRETE - STAINED
CT	CERAMIC TILE
EM	ENTRY MAT
EP	EPOXY (COUNTERTOP)
FRWC	FIBERGLASS REINFORCED WALL COVERING
GWB	GYPSUM WALL BOARD
GYP	GYPSUM
HDWD	HARDWOOD
HDWD PLYWD	HARDWOOD WITH VENEER
HM	HOLLOW METAL
LV-1	LOUVER SHADES W/ DAYLIGHT OPTIMIZING
LV-2	LOUVER SHADES
MMA	METHYL-METHACRYLATE FLOORING
MDF	MEDIUM DENSITY FIBERBOARD
MDO	MEDIUM DENSITY OVERLAY
MRS	MOTORIZED WINDOW ROLLER SHADES (ELECTRIC)
MTL	METAL
P	PAINT
PJ	POUR JOINT
PLAM	PLASTIC LAMINATE
PLYWD	PLYWOOD
PNL	PANEL
PR	PICTURE RAIL
RB-1	RUBBER BASE 4"
RB-2	RUBBER BASE 6"
RFT	RESILIENT (RUBBER) FLOOR TILES
RSTR	RESILIENT (RUBBER) STAIR TREAD AND RISER
SS	SOLID SURFACE
SST	STAINLESS STEEL
TWS	TACKABLE WALL SURFACE
VDR	VISUAL DISPLAY RAIL
VCT	VINYL COMPOSITION TILE
VRB	VENTILATED RUBBER BASE
WC	WALL COVERING
WD	WOOD

FINISH SCHEDULE ABBREVIATIONS
1/4" = 1'-0"

CONCRETE (CONC)
CARPET (CPT)
ENTRY MAT (EM)
(E) RESILIENT FLOOR TILE ((E) RFT)
VINYL COMPOSITION TILE (VCT-1)
ACCENT VCT (VCT-# PER PLANS)
ACCENT VCT (VCT-# PER PLANS)
METHYL METHACRYLATE RESINOUS FLOORING (MMA)
TERRAZZO (TER)
EXISTING TERRAZZO FLOOR ((E) TER)
WOOD ATHLETIC FLOORING (WAF)

FLOOR FINISH TYPES

11/17/2014 4:18:48 PM

100% Construction Documents

bassetti architects
71 Columbia Street, Suite 500
Seattle, Washington 98104
(206) 340 9500

ASSOCIATE ARCHITECT
AMUNDSEN ASSOCIATES LLC
212 E Second Street
Casper, WY 82601
(307) 234-9999

CIVIL ENGINEER
WLC ENGINEERING SURVEYING PLANNING
200 Pronghorn St.
Casper, WY 82601
(307) 266 2524

LANDSCAPE ARCHITECT
SWIFT COMPANY LLC
3131 Western Avenue Suite M423
Seattle, WA 98121
(206) 632 2038

STRUCTURAL ENGINEER
PCS STRUCTURAL SOLUTIONS
1250 Pacific Ave Suite 701
Tacoma, WA 98402
(253) 383-2797

MECHANICAL & ELECTRICAL ENGINEERS
WSP GROUP
600 University Street Suite 500
Seattle, WA 98101
(206) 342 9900

THEATER CONSULTANT
PLA DESIGNS INC.
6230 SW Zabaco Terrace
Aloha, OR 97007
(503) 642 2168

FOOD SERVICE CONSULTANT
JLR DESIGN GROUP
557 Roy Street Suite 175A
Seattle, WA 98109
(206) 625 0070

ACOUSTICAL & A/V CONSULTANT
SPARLING
4100 194th Street SW, Suite 400
Lynnwood, WA 98036
(206) 667 0555

CONSTRUCTION MANAGER AT RISK
AP WYOMING
1800 Carey Avenue, 4th Floor
Cheyenne, Wyoming 82001
(307) 426-4242

LICENSED ARCHITECT
C-2547
KEVIN BROOKS
Date 11/20/14
STATE OF WYOMING

0' 1/2" 1' 2'1"
THIS DRAWING IS 36" X 48"
USE THIS SCALE TO VERIFY CORRECT DRAWING SIZE

REVISIONS	DATE

P3

KEY PLAN

NATRONA COUNTY SCHOOL DISTRICT

Natrona County High School

930 SOUTH ELM STREET
CASPER WY 82601

JOB NO.: 11855.00
ISSUE DATE: 11/20/2014
DRAWN BY: ARC

PHASE 3
NE WING
SECOND
FLOOR FINISH
PLAN

A10.321

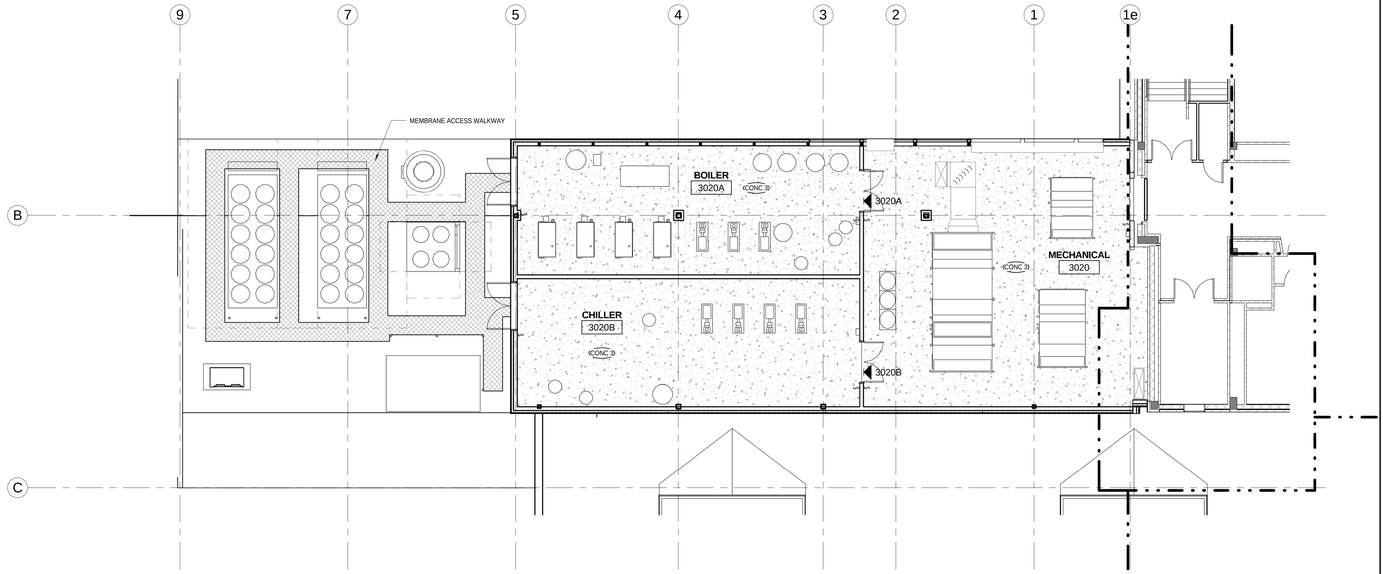

1 PH3_NE WING FINISH PLAN LEVEL_03
1/8" = 1'-0"

0' 4' 8' 16'

GENERAL FLOOR FINISH NOTES

1. AT DOORWAYS CENTER FLOOR MATERIAL CHANGES AT THRESHOLD.
2. SEE SHEET A5.071 FOR TYPICAL FLOOR TRANSITION DETAILS
3. SEE A10.301-A10.621 FLOOR FINISH PLANS FOR FLOORING MATERIAL TYPE AND LOCATION.
4. ELEVATOR FLOOR FINISH TO BE VCT TO MATCH CORRIDOR.
5. ALL STAIRS NOT CALLED OUT AS CAST IN PLACE CONCRETE TO BE INTEGRAL RUBBER STAIR TREAD AND RISER (RSTR).
6. INTERMEDIATE STAIR LANDINGS TO BE RESILENT FLOOR TILE, COLOR TO MATCH STAIR TREAD EXCEPT WHERE NOTED FOR EXISTING TERRAZZO TO REMAIN.
7. AT EXISTING STAIRS, TERRAZZO LANDINGS AND STAIRS TO REMAIN, PROVIDE NEW NOSING PER DRAWINGS.

GENERAL FLOOR FINISH NOTES - INTERIOR
1/4" = 1'-0"

FINISH SCHEDULE ABBREVIATIONS

ACP	ACOUSTICAL CEILING PANEL
ACT	ACOUSTICAL CEILING TILE
AFF	ABOVE FINISH FLOOR
AFP	ACOUSTIC FABRIC PANEL
ALUM	ALUMINUM
AWP	ACOUSTIC WALL PANEL
CPT	CARPET
CG	CORNER GUARD
CJ	CONTROL JOINT
CMU-1	CONCRETE MASONRY UNIT GROUND FACED, COLOR: CHARCOAL
CMU-2	CONCRETE MASONRY UNIT SMOOTH FACED, COLOR: STANDARD GREY
CONC-1	CONCRETE - POLISHED
CONC-2	CONCRETE - SEALED
CONC-3	CONCRETE - HARDENER AND DENSIFIER ADDED
CONC-4	CONCRETE - STAINED
CT	CERAMIC TILE
EM	ENTRY MAT
EP	EPOXY (COUNTERTOP)
FRWC	FIBERGLASS REINFORCED WALL COVERING
GWB	GYPSUM WALL BOARD
GYP	GYPSUM
HDWD	HARDWOOD
HDWD PLYWD	HARDWOOD WITH VENEER
HM	HOLLOW METAL
LV-1	LOUVER SHADES W/ DAYLIGHT OPTIMIZING
LV-2	LOUVER SHADES
MMA	METHYL-METHACRYLATE FLOORING
MDF	MEDIUM DENSITY FIBERBOARD
MDO	MEDIUM DENSITY OVERLAY
MRS	MOTORIZED WINDOW ROLLER SHADES (ELECTRIC)
MTL	METAL
P	PAINT
PJ	POUR JOINT
PLAM	PLASTIC LAMINATE
PLYWD	PLYWOOD
PNL	PANEL
PR	PICTURE RAIL
RB-1	RUBBER BASE 4"
RB-2	RUBBER BASE 6"
RFT	RESILIENT (RUBBER) FLOOR TILES
RSTR	RESILIENT (RUBBER) STAIR TREAD AND RISER
SS	SOLID SURFACE
SST	STAINLESS STEEL
TWS	TACKABLE WALL SURFACE
VDR	VISUAL DISPLAY RAIL
VCT	VINYL COMPOSITION TILE
VRB	VENTILATED RUBBER BASE
WC	WALL COVERING
WD	WOOD

FINISH SCHEDULE ABBREVIATIONS
1/4" = 1'-0"

CONCRETE (CONC)
CARPET (CPT)
ENTRY MAT (EM)
(E) RESILIENT FLOOR TILE ((E) RFT)
VINYL COMPOSITION TILE (VCT-1)
ACCENT VCT (VCT-# PER PLANS)
ACCENT VCT (VCT-# PER PLANS)
METHYL METHACRYLATE RESINOUS FLOORING (MMA)
TERRAZZO (TER)
EXISTING TERRAZZO FLOOR ((E) TER)
WOOD ATHLETIC FLOORING (WAF)

FLOOR FINISH TYPES

100% Construction Documents

11/17/2014 4:19:04 PM

bassetti architects

71 Columbia Street, Suite 500
Seattle, Washington 98104
(206) 340 9500

ASSOCIATE ARCHITECT
AMUNDSEN ASSOCIATES LLC
212 E Second Street
Casper, WY 82601
(307) 234-9999

CIVIL ENGINEER
WLC ENGINEERING SURVEYING PLANNING
200 Pronghorn St.
Casper, WY 82601
(307) 266 2524

LANDSCAPE ARCHITECT
SWIFT COMPANY LLC
3131 Western Avenue Suite M423
Seattle, WA 98121
(206) 632 2038

STRUCTURAL ENGINEER
PCS STRUCTURAL SOLUTIONS
1250 Pacific Ave Suite 701
Tacoma, WA 98402
(253) 383-2797

MECHANICAL & ELECTRICAL ENGINEERS
WSP GROUP
600 University Street Suite 500
Seattle, WA 98101
(206) 342 9900

THEATER CONSULTANT
PLA DESIGNS INC.
6230 SW Zabaco Terrace
Aloha, OR 97007
(503) 642 2168

FOOD SERVICE CONSULTANT
JLR DESIGN GROUP
557 Roy Street Suite 175A
Seattle, WA 98109
(206) 625 0070

ACOUSTICAL & A/V CONSULTANT
SPARLING
4100 194th Street SW, Suite 400
Lynnwood, WA 98036
(206) 667 0555

CONSTRUCTION MANAGER AT RISK
AP WYOMING
1800 Carey Avenue, 4th Floor
Cheyenne, Wyoming 82001
(307) 426-4242

LICENSED ARCHITECT
C-2547
KEVIN BROOKS
Date 11/20/14
STATE OF WYOMING

0' 1/2" 1' 2'-0"
THIS DRAWING IS 36" X 48"
USE THIS SCALE TO VERIFY
CORRECT DRAWING SIZE

	REVISIONS	DATE

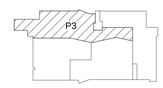

KEY PLAN

NATRONA COUNTY SCHOOL DISTRICT

Natrona County High School

930 SOUTH ELM STREET
CASPER WY 82601

JOB NO.: 11855.00
ISSUE DATE: 11/20/2014
DRAWN BY: ARC

PHASE 3
NE WING
THIRD FLOOR
FINISH PLAN

A10.331

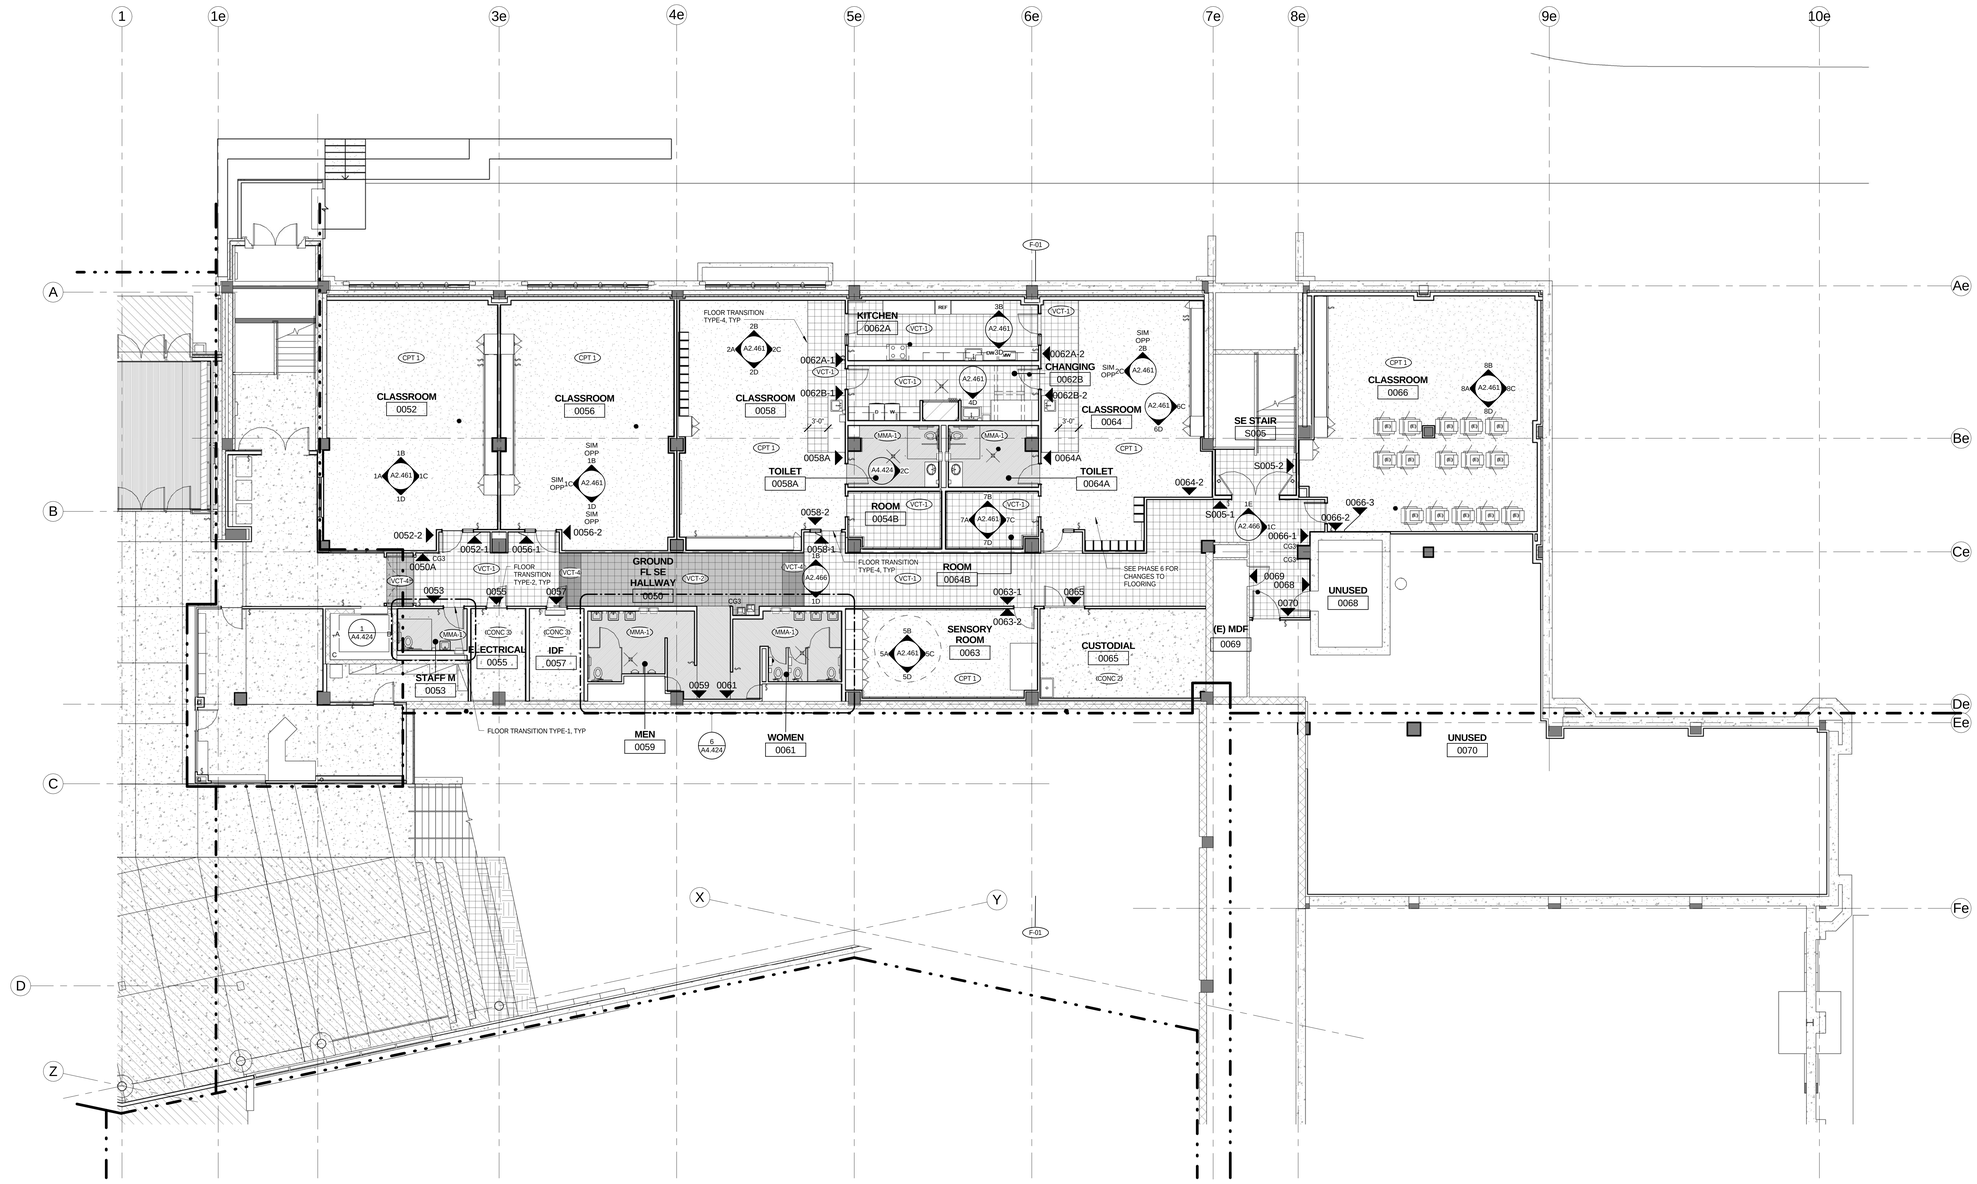

1 PH4_SE WING FINISH PLAN LEVEL_00
1/8" = 1'-0"

GENERAL FLOOR FINISH NOTES

1. AT DOORWAYS CENTER FLOOR MATERIAL CHANGES AT THRESHOLD.
2. SEE SHEET A5.071 FOR TYPICAL FLOOR TRANSITION DETAILS
3. SEE A10.301-A10.621 FLOOR FINISH PLANS FOR FLOORING MATERIAL TYPE AND LOCATION.
4. ELEVATOR FLOOR FINISH TO BE VCT TO MATCH CORRIDOR.
5. ALL STAIRS NOT CALLED OUT AS CAST IN PLACE CONCRETE TO BE INTEGRAL RUBBER STAIR TREAD AND RISER (RSTR).
6. INTERMEDIATE STAIR LANDINGS TO BE RESILIENT FLOOR TILE, COLOR TO MATCH STAIR TREAD EXCEPT WHERE NOTED FOR EXISTING TERRAZZO TO REMAIN.
7. AT EXISTING STAIRS, TERRAZZO LANDINGS AND STAIRS TO REMAIN, PROVIDE NEW NOSING PER DRAWINGS.

GENERAL FLOOR FINISH NOTES - INTERIOR
1/4" = 1'-0"

FINISH SCHEDULE ABBREVIATIONS

ACP	ACOUSTICAL CEILING PANEL
ACT	ACOUSTICAL CEILING TILE
AFF	ABOVE FINISH FLOOR
AFP	ACOUSTIC FABRIC PANEL
ALUM	ALUMINUM
AWP	ACOUSTIC WALL PANEL
CPT	CARPET
CG	CORNER GUARD
CJ	CONTROL JOINT
CMU-1	CONCRETE MASONRY UNIT GROUND FACED, COLOR: CHARCOAL
CMU-2	CONCRETE MASONRY UNIT SMOOTH FACED, COLOR: STANDARD GREY
CONC-1	CONCRETE - POLISHED
CONC-2	CONCRETE - SEALED
CONC-3	CONCRETE - HARDENER AND DENSIFIER ADDED
CONC-4	CONCRETE - STAINED
CT	CERAMIC TILE
EM	ENTRY MAT
EP	EPOXY (COUNTERTOP)
FRWC	FIBERGLASS REINFORCED WALL COVERING
GWB	GYPSUM WALL BOARD
GYP	GYPSUM
HDWD	HARDWOOD
HDWD PLYWD	HARDWOOD WITH VENEER
HM	HOLLOW METAL
LV-1	LOUVER SHADES W/ DAYLIGHT OPTIMIZING
LV-2	LOUVER SHADES
MMA	METHYL METHACRYLATE FLOORING
MDF	MEDIUM DENSITY FIBERBOARD
MDO	MEDIUM DENSITY OVERLAY
MRS	MOTORIZED WINDOW ROLLER SHADES (ELECTRIC)
MTL	METAL
P	PAINT
PJ	POUR JOINT
PLAM	PLASTIC LAMINATE
PLYWD	PLYWOOD
PNL	PANEL
PR	PICTURE RAIL
RB-1	RUBBER BASE 4"
RB-2	RUBBER BASE 6"
RFT	RESILIENT (RUBBER) FLOOR TILES
RSTR	RESILIENT (RUBBER) STAIR TREAD AND RISER
SS	SOLID SURFACE
SST	STAINLESS STEEL
TWS	TACKABLE WALL SURFACE
VDR	VISUAL DISPLAY RAIL
VCT	VINYL COMPOSITION TILE
VRB	VENTILATED RUBBER BASE
WC	WALL COVERING
WD	WOOD

FINISH SCHEDULE ABBREVIATIONS
1/4" = 1'-0"

0' 4' 8' 16'

CONCRETE (CONC)
CARPET (CPT)
ENTRY MAT (EM)
(E) RESILIENT FLOOR TILE ((E) RFT)
VINYL COMPOSITION TILE (VCT-1)
ACCENT VCT (VCT-# PER PLANS)
ACCENT VCT (VCT-# PER PLANS)
METHYL METHACRYLATE RESINOUS FLOORING (MMA)
TERRAZZO (TER)
EXISTING TERRAZZO FLOOR ((E) TER)
WOOD ATHLETIC FLOORING (WAF)

FLOOR FINISH TYPES

11/17/2014 4:19:27 PM

100% Construction Documents

bassetti architects
71 Columbia Street, Suite 500
Seattle, Washington 98104
(206) 340 9500

ASSOCIATE ARCHITECT
AMUNDSEN ASSOCIATES LLC
212 E Second Street
Casper, WY 82601
(307) 234-9999

CIVIL ENGINEER
WLC ENGINEERING SURVEYING PLANNING
200 Pronghorn St.
Casper, WY 82601
(307) 266 2524

LANDSCAPE ARCHITECT
SWIFT COMPANY LLC
3131 Western Avenue Suite M423
Seattle, WA 98121
(206) 632 2038

STRUCTURAL ENGINEER
PCS STRUCTURAL SOLUTIONS
1250 Pacific Ave Suite 701
Tacoma, WA 98402
(253) 383-2797

MECHANICAL & ELECTRICAL ENGINEERS
WSP GROUP
600 University Street Suite 500
Seattle, WA 98101
(206) 342 9900

THEATER CONSULTANT
PLA DESIGNS INC.
6230 SW Zabaco Terrace
Aloha, OR 97007
(503) 642 2168

FOOD SERVICE CONSULTANT
JLR DESIGN GROUP
557 Roy Street Suite 175A
Seattle, WA 98109
(206) 625 0070

ACOUSTICAL & A/V CONSULTANT
SPARLING
4100 194th Street SW, Suite 400
Lynnwood, WA 98036
(206) 667 0555

CONSTRUCTION MANAGER AT RISK
AP WYOMING
1800 Carey Avenue, 4th Floor
Cheyenne, Wyoming 82001
(307) 426-4242

LICENSED ARCHITECT
C-2547
KEVIN BROOKHART
Date: 11/20/14
STATE OF WYOMING

0' 1/2" 1" 2"

THIS DRAWING IS 36" X 48"
USE THIS SCALE TO VERIFY
CORRECT DRAWING SIZE

REVISIONS DATE

P4

KEY PLAN

NATRONA COUNTY SCHOOL DISTRICT

Natrona County High School

930 SOUTH ELM STREET
CASPER WY 82601

JOB NO: 11855.00
ISSUE DATE: 11/20/2014
DRAWN BY: ARC

PHASE 4
SE WING
GROUND
FLOOR FINISH
PLAN

A10.401

FINISH SCHEDULE ABBREVIATIONS

ACP	ACOUSTICAL CEILING PANEL
ACT	ACOUSTICAL CEILING TILE
AFF	ABOVE FINISH FLOOR
AFP	ACOUSTIC FABRIC PANEL
ALUM	ALUMINUM
AWP	ACOUSTIC WALL PANEL
CPT	CARPET
CG	CORNER GUARD
CJ	CONTROL JOINT
CMU-1	CONCRETE MASONRY UNIT GROUND FACED, COLOR: CHARCOAL
CMU-2	CONCRETE MASONRY UNIT SMOOTH FACED, COLOR: STANDARD GREY
CONC-1	CONCRETE - POLISHED
CONC-2	CONCRETE - SEALED
CONC-3	CONCRETE - HARDENER AND DENSIFIER ADDED
CONC-4	CONCRETE - STAINED
CT	CERAMIC TILE
EM	ENTRY MAT
EP	EPOXY (COUNTERTOP)
FRWC	FIBERGLASS REINFORCED WALL COVERING
GWB	GYPSUM WALL BOARD
GYP	GYPSUM
HDWD	HARDWOOD
HDWD PLYWD	HARDWOOD WITH VENEER
HM	HOLLOW METAL
LV-1	LOUVER SHADES W/ DAYLIGHT OPTIMIZING
LV-2	LOUVER SHADES
MMA	METHYL-METHACRYLATE FLOORING
MDF	MEDIUM DENSITY FIBERBOARD
MDO	MEDIUM DENSITY OVERLAY
MRS	MOTORIZED WINDOW ROLLER SHADES (ELECTRIC)
MTL	METAL
P	PAINT
PJ	POUR JOINT
PLAM	PLASTIC LAMINATE
PLYWD	PLYWOOD
PNL	PANEL
PR	PICTURE RAIL
RB-1	RUBBER BASE 4"
RB-2	RUBBER BASE 6"
RFT	RESILIENT (RUBBER) FLOOR TILES
RSTR	RESILIENT (RUBBER) STAIR TREAD AND RISER
SS	SOLID SURFACE
SST	STAINLESS STEEL
TWS	TACKABLE WALL SURFACE
VDR	VISUAL DISPLAY RAIL
VCT	VINYL COMPOSITION TILE
VRB	VENTILATED RUBBER BASE
WC	WALL COVERING
WD	WOOD

FINISH SCHEDULE ABBREVIATIONS
1/4" = 1'-0"

CONCRETE (CONC)

CARPET (CPT)

ENTRY MAT (EM)

(E) RESILIENT FLOOR TILE ((E) RFT)

VINYL COMPOSITION TILE (VCT-1)

ACCENT VCT (VCT-# PER PLANS)

ACCENT VCT (VCT-# PER PLANS)

METHYL METHACRYLATE RESINOUS FLOORING (MMA)

TERRAZZO (TER)

EXISTING TERRAZZO FLOOR ((E) TER)

WOOD ATHLETIC FLOORING (WAF)

FLOOR FINISH TYPES

GENERAL FLOOR FINISH NOTES

1. AT DOORWAYS CENTER FLOOR MATERIAL CHANGES AT THRESHOLD.
2. SEE SHEET A5.071 FOR TYPICAL FLOOR TRANSITION DETAILS
3. SEE A10.301-A10.621 FLOOR FINISH PLANS FOR FLOORING MATERIAL TYPE AND LOCATION.
4. ELEVATOR FLOOR FINISH TO BE VCT TO MATCH CORRIDOR.
5. ALL STAIRS NOT CALLED OUT AS CAST IN PLACE CONCRETE TO BE INTEGRAL RUBBER STAIR TREAD AND RISER (RSTR).
6. INTERMEDIATE STAIR LANDINGS TO BE RESILENT FLOOR TILE, COLOR TO MATCH STAIR TREAD EXCEPT WHERE NOTED FOR EXISTING TERRAZZO TO REMAIN.
7. AT EXISTING STAIRS, TERRAZZO LANDINGS AND STAIRS TO REMAIN, PROVIDE NEW NOSING PER DRAWINGS.

GENERAL FLOOR FINISH NOTES - INTERIOR
1/4" = 1'-0"

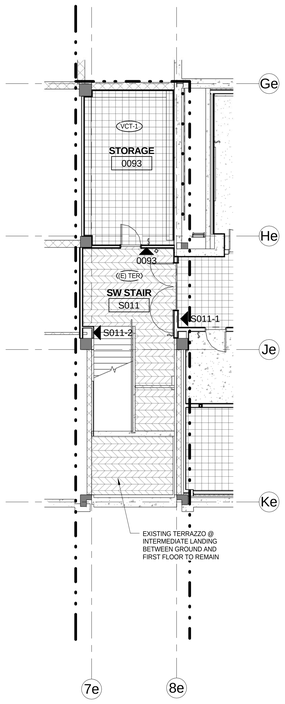

2 PH4A_FINISH PLAN LEVEL_00
1/8" = 1'-0"

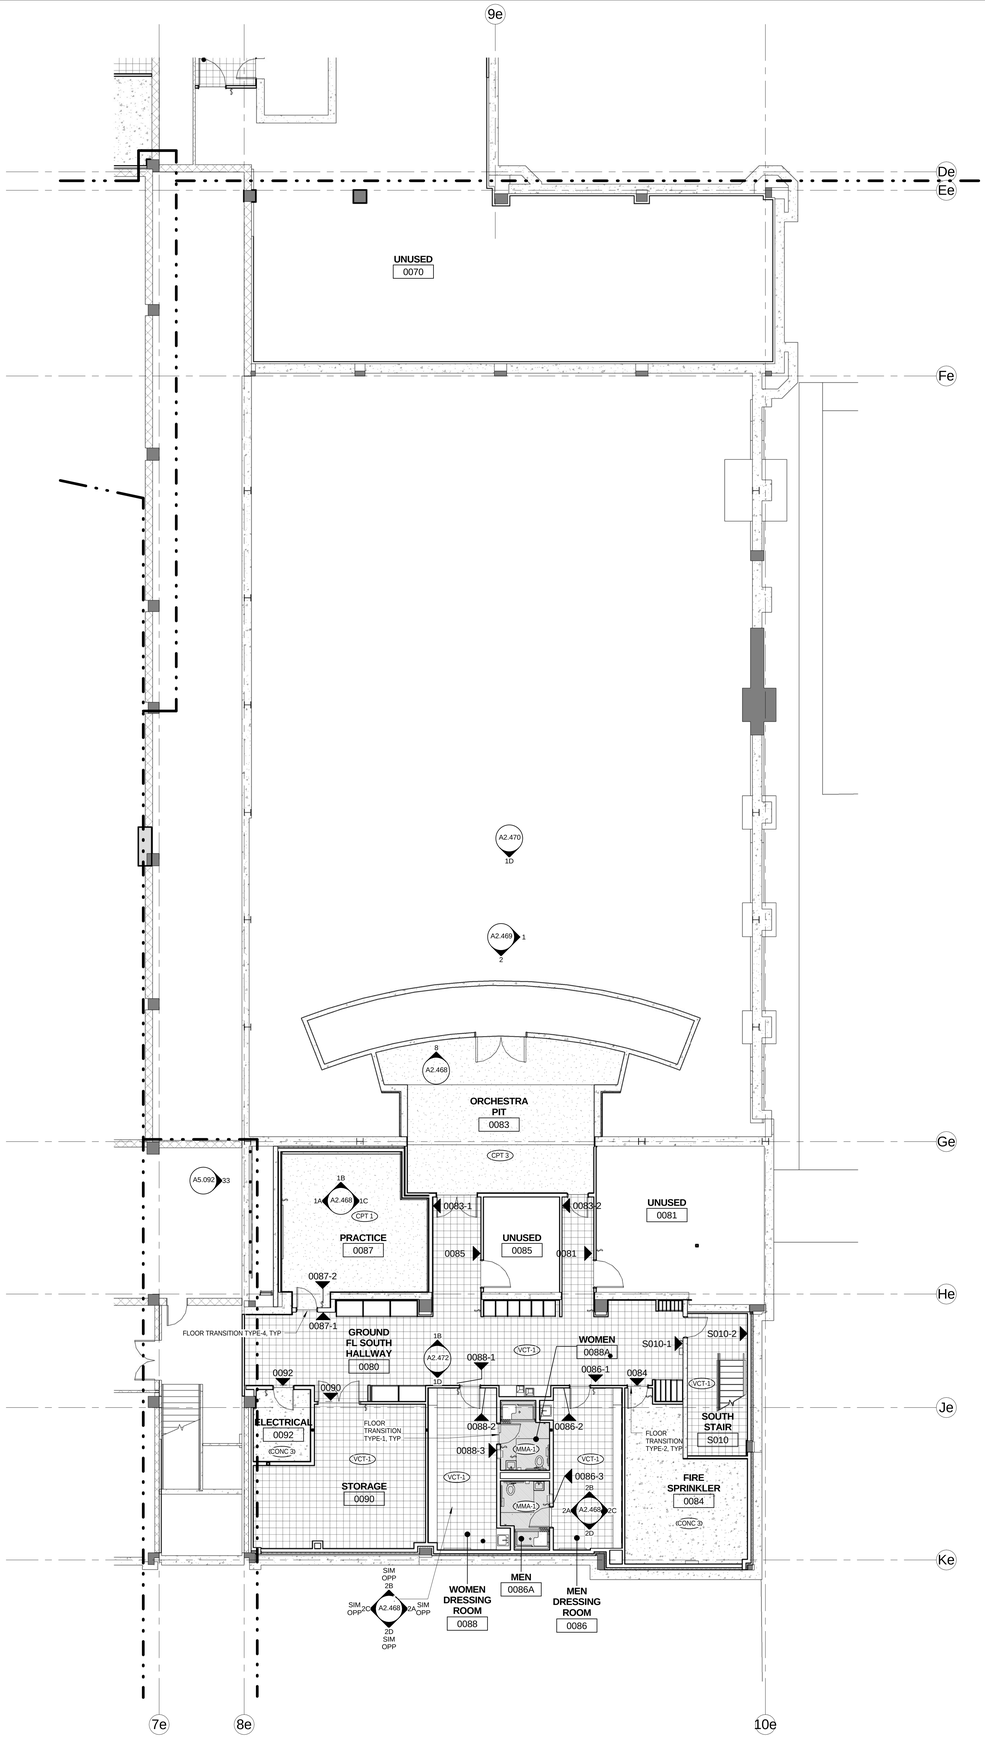

1 PH4_THEATER WING FINISH PLAN LEVEL_00
1/8" = 1'-0"

0' 4' 8' 16'

bassetti architects
71 Columbia Street, Suite 500
Seattle, Washington 98104
(206) 340 9500

ASSOCIATE ARCHITECT
AMUNDSEN ASSOCIATES LLC
212 E Second Street
Casper, WY 82601
(307) 234-9999

CIVIL ENGINEER
WLC ENGINEERING SURVEYING PLANNING
200 Pronghorn St.
Casper, WY 82601
(307) 266 2524

LANDSCAPE ARCHITECT
SWIFT COMPANY LLC
3131 Western Avenue Suite M423
Seattle, WA 98121
(206) 632 2038

STRUCTURAL ENGINEER
PCS STRUCTURAL SOLUTIONS
1250 Pacific Ave Suite 701
Tacoma, WA 98402
(253) 383-2797

MECHANICAL & ELECTRICAL ENGINEERS
WSP GROUP
600 University Street Suite 500
Seattle, WA 98101
(206) 342 9900

THEATER CONSULTANT
PLA DESIGNS INC.
6230 SW Zabaco Terrace
Aloha, OR 97007
(503) 642 2168

FOOD SERVICE CONSULTANT
JLR DESIGN GROUP
557 Roy Street Suite 175A
Seattle, WA 98109
(206) 625 0070

ACOUSTICAL & A/V CONSULTANT
SPARLING
4100 194th Street SW, Suite 400
Lynnwood, WA 98036
(206) 667 0555

CONSTRUCTION MANAGER AT RISK
AP WYOMING
1800 Carey Avenue, 4th Floor
Cheyenne, Wyoming 82001
(307) 426-4242

LICENSED ARCHITECT C-2547 KEVIN BROOKS STATE OF WYOMING Date 11/20/14

THIS DRAWING IS 36" X 48"
USE THIS SCALE TO VERIFY CORRECT DRAWING SIZE

	REVISIONS	DATE

P4 P4A

KEY PLAN

NATRONA COUNTY SCHOOL DISTRICT

Natrona County High School

930 SOUTH ELM STREET
CASPER WY 82601

JOB NO: 11855.00
ISSUE DATE: 11/20/2014
DRAWN BY: ARC

PHASE 4 THEATER WING GROUND FLOOR FINISH PLAN

A10.402

100% Construction Documents

11/17/2014 4:19:51 PM

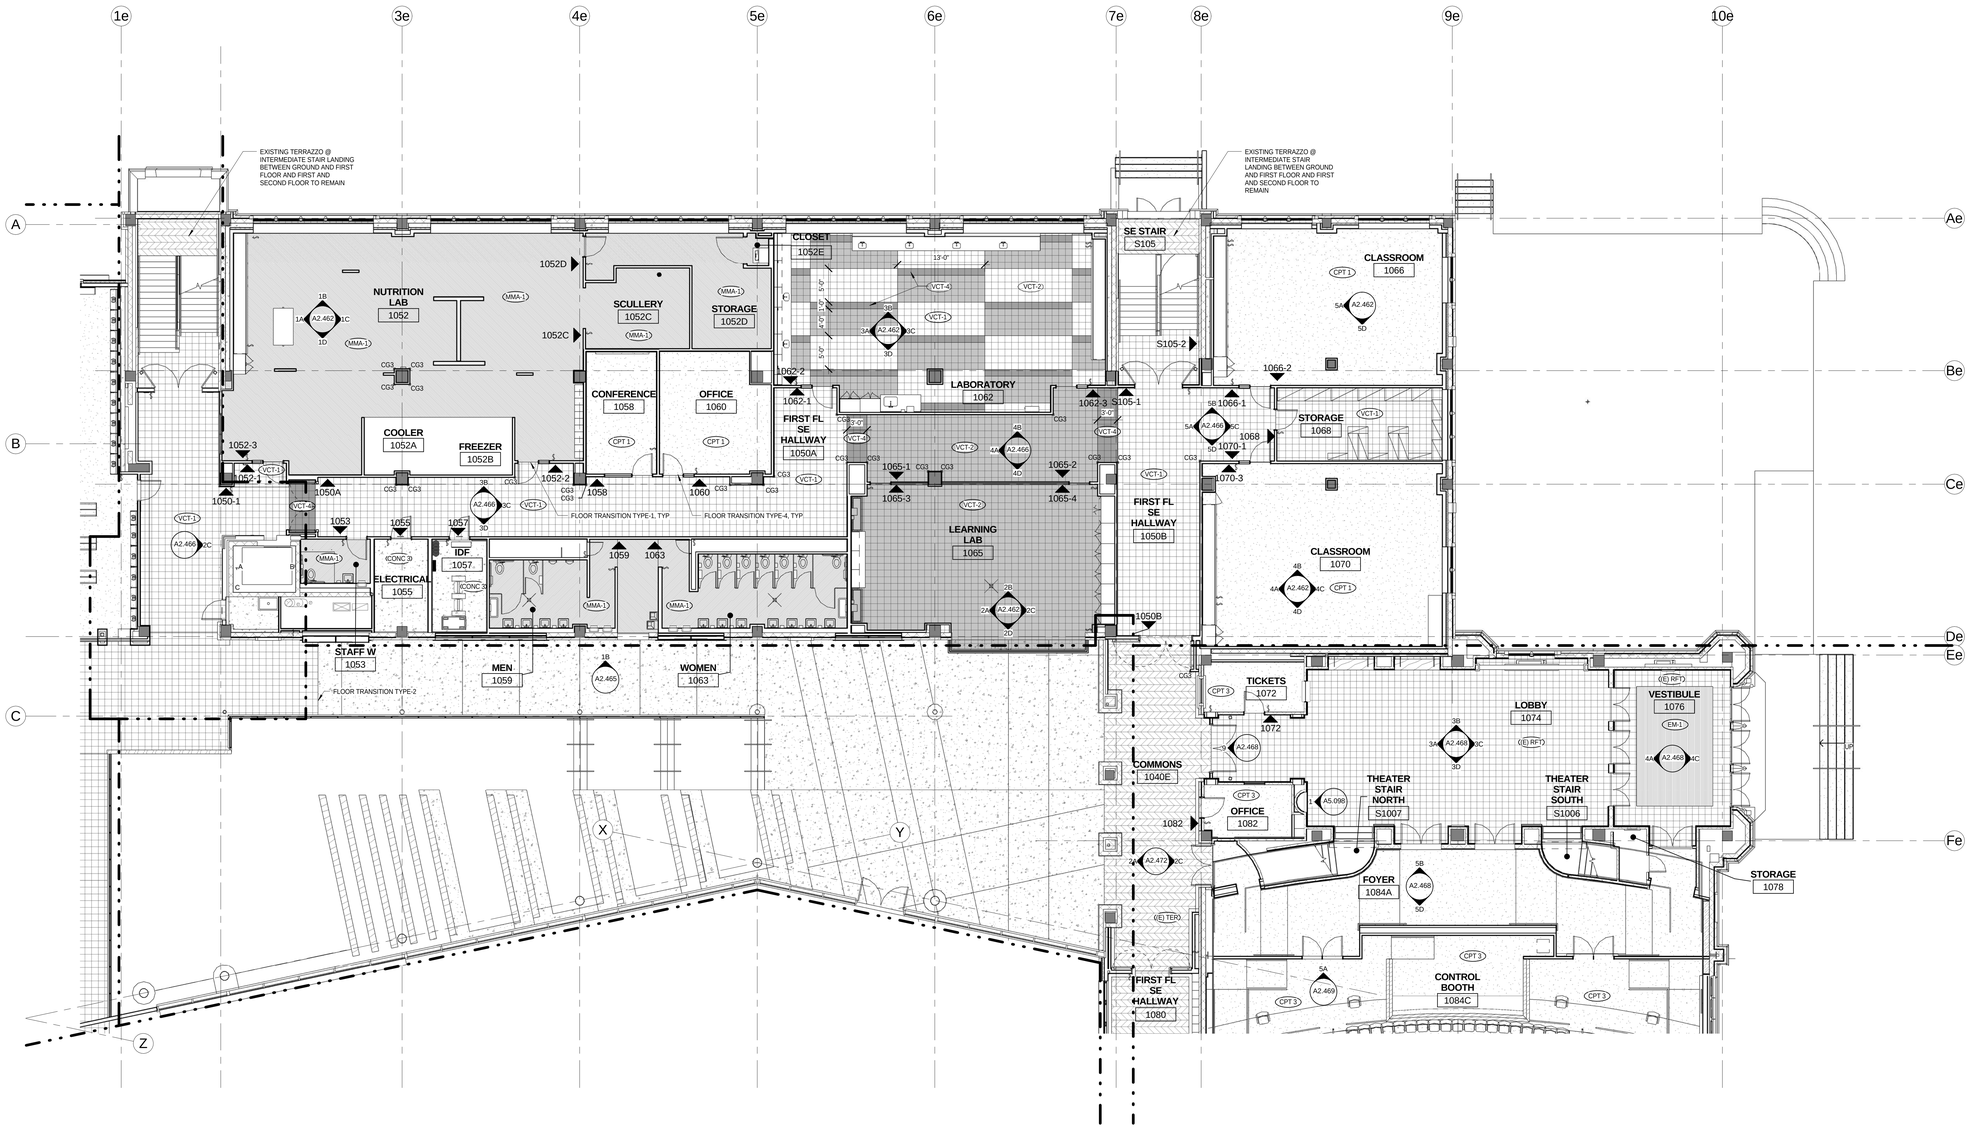

1 PH4_SE WING FINISH PLAN LEVEL_01
1/8" = 1'-0"

GENERAL FLOOR FINISH NOTES

1. AT DOORWAYS CENTER FLOOR MATERIAL CHANGES AT THRESHOLD.
2. SEE SHEET A5.071 FOR TYPICAL FLOOR TRANSITION DETAILS
3. SEE A10.301-A10.621 FLOOR FINISH PLANS FOR FLOORING MATERIAL TYPE AND LOCATION.
4. ELEVATOR FLOOR FINISH TO BE VCT TO MATCH CORRIDOR.
5. ALL STAIRS NOT CALLED OUT AS CAST IN PLACE CONCRETE TO BE INTEGRAL RUBBER STAIR TREAD AND RISER (RSTR).
6. INTERMEDIATE STAIR LANDINGS TO BE RESILENT FLOOR TILE, COLOR TO MATCH STAIR TREAD EXCEPT WHERE NOTED FOR EXISTING TERRAZZO TO REMAIN.
7. AT EXISTING STAIRS, TERRAZZO LANDINGS AND STAIRS TO REMAIN, PROVIDE NEW NOSING PER DRAWINGS.

GENERAL FLOOR FINISH NOTES - INTERIOR
1/4" = 1'-0"

FINISH SCHEDULE ABBREVIATIONS

ACP	ACOUSTICAL CEILING PANEL
ACT	ACOUSTICAL CEILING TILE
AFF	ABOVE FINISH FLOOR
AFP	ACOUSTIC FABRIC PANEL
ALUM	ALUMINUM
AWP	ACOUSTIC WALL PANEL
CPT	CARPET
CG	CORNER GUARD
CJ	CONTROL JOINT
CMU-1	CONCRETE MASONRY UNIT GROUND FACED, COLOR: CHARCOAL
CMU-2	CONCRETE MASONRY UNIT SMOOTH FACED, COLOR: STANDARD GREY
CONC-1	CONCRETE - POLISHED
CONC-2	CONCRETE - SEALED
CONC-3	CONCRETE - HARDENER AND DENSIFIER ADDED
CONC-4	CONCRETE - STAINED
CT	CERAMIC TILE
EM	ENTRY MAT
EP	EPOXY (COUNTERTOP)
FRWC	FIBERGLASS REINFORCED WALL COVERING
GWB	GYPSUM WALL BOARD
GYP	GYPSUM
HDWD	HARDWOOD
HDWD PLYWD	HARDWOOD WITH VENEER
HM	HOLLOW METAL
LV-1	LOUVER SHADES W/ DAYLIGHT OPTIMIZING
LV-2	LOUVER SHADES
MMA	METHYL-METHACRYLATE FLOORING
MDF	MEDIUM DENSITY FIBERBOARD
MDO	MEDIUM DENSITY OVERLAY
MRS	MOTORIZED WINDOW ROLLER SHADES (ELECTRIC)
MTL	METAL
P	PAINT
PJ	POUR JOINT
PLAM	PLASTIC LAMINATE
PLYWD	PLYWOOD
PNL	PANEL
PR	PICTURE RAIL
RB-1	RUBBER BASE 4"
RB-2	RUBBER BASE 6"
RFT	RESILIENT (RUBBER) FLOOR TILES
RSTR	RESILIENT (RUBBER) STAIR TREAD AND RISER
SS	SOLID SURFACE
SST	STAINLESS STEEL
TWS	TACKABLE WALL SURFACE
VDR	VISUAL DISPLAY RAIL
VCT	VINYL COMPOSITION TILE
VRB	VENTILATED RUBBER BASE
WC	WALL COVERING
WD	WOOD

FINISH SCHEDULE ABBREVIATIONS
1/4" = 1'-0"

CONCRETE (CONC)
CARPET (CPT)
ENTRY MAT (EM)
(E) RESILIENT FLOOR TILE ((E) RFT)
VINYL COMPOSITION TILE (VCT-1)
ACCENT VCT (VCT-# PER PLANS)
ACCENT VCT (VCT-# PER PLANS)
METHYL METHACRYLATE RESINOUS FLOORING (MMA)
TERRAZZO (TER)
EXISTING TERRAZZO FLOOR ((E) TER)
WOOD ATHLETIC FLOORING (WAF)

FLOOR FINISH TYPES

0' 4' 8' 16'

bassetti architects
71 Columbia Street, Suite 500
Seattle, Washington 98104
(206) 340 9500

ASSOCIATE ARCHITECT
AMUNDSEN ASSOCIATES LLC
212 E Second Street
Casper, WY 82601
(307) 234-9999

CIVIL ENGINEER
WLC ENGINEERING SURVEYING PLANNING
200 Pronghorn St.
Casper, WY 82601
(307) 266 2524

LANDSCAPE ARCHITECT
SWIFT COMPANY LLC
3131 Western Avenue Suite M423
Seattle, WA 98121
(206) 632 2038

STRUCTURAL ENGINEER
PCS STRUCTURAL SOLUTIONS
1250 Pacific Ave Suite 701
Tacoma, WA 98402
(253) 383-2797

MECHANICAL & ELECTRICAL ENGINEERS
WSP GROUP
600 University Street Suite 500
Seattle, WA 98101
(206) 342 9900

THEATER CONSULTANT
PLA DESIGNS INC.
6230 SW Zabaco Terrace
Aloha, OR 97007
(503) 642 2168

FOOD SERVICE CONSULTANT
JLR DESIGN GROUP
557 Roy Street Suite 175A
Seattle, WA 98109
(206) 625 0070

ACOUSTICAL & A/V CONSULTANT
SPARLING
4100 194th Street SW, Suite 400
Lynnwood, WA 98036
(206) 667 0555

CONSTRUCTION MANAGER AT RISK
AP WYOMING
1800 Carey Avenue, 4th Floor
Cheyenne, Wyoming 82001
(307) 426-4242

LICENSED ARCHITECT KEVIN BROOKS C-2547 Date 11/20/14 STATE OF WYOMING

0' 1/2" 1" 2'?

THIS DRAWING IS 36" X 48"
USE THIS SCALE TO VERIFY CORRECT DRAWING SIZE

#	REVISIONS	DATE

KEY PLAN

NATRONA COUNTY SCHOOL DISTRICT

Natrona County High School

930 SOUTH ELM STREET
CASPER WY 82601

JOB NO: 11855.00
ISSUE DATE: 11/20/2014
DRAWN BY: ARC

PHASE 4
SE WING FIRST FLOOR FINISH PLAN

A10.411

100% Construction Documents

11/17/2014 4:20:17 PM

FINISH SCHEDULE ABBREVIATIONS

ACP	ACOUSTICAL CEILING PANEL
ACT	ACOUSTICAL CEILING TILE
AFF	ABOVE FINISH FLOOR
AFP	ACOUSTIC FABRIC PANEL
ALUM	ALUMINUM
AWP	ACOUSTIC WALL PANEL
CPT	CARPET
CG	CORNER GUARD
CJ	CONTROL JOINT
CMU-1	CONCRETE MASONRY UNIT GROUND FACED, COLOR: CHARCOAL
CMU-2	CONCRETE MASONRY UNIT SMOOTH FACED, COLOR: STANDARD GREY
CONC-1	CONCRETE - POLISHED
CONC-2	CONCRETE - SEALED
CONC-3	CONCRETE - HARDENER AND DENSIFIER ADDED
CONC-4	CONCRETE - STAINED
CT	CERAMIC TILE
EM	ENTRY MAT
EP	EPOXY (COUNTERTOP)
FRWC	FIBERGLASS REINFORCED WALL COVERING
GWB	GYPSUM WALL BOARD
GYP	GYPSUM
HDWD	HARDWOOD
HDWD PLYWD	HARDWOOD WITH VENEER
HM	HOLLOW METAL
LV-1	LOUVER SHADES W/ DAYLIGHT OPTIMIZING
LV-2	LOUVER SHADES
MMA	METHYL-METHACRYLATE FLOORING
MDF	MEDIUM DENSITY FIBERBOARD
MDO	MEDIUM DENSITY OVERLAY
MRS	MOTORIZED WINDOW ROLLER SHADES (ELECTRIC)
MTL	METAL
P	PAINT
PJ	POUR JOINT
PLAM	PLASTIC LAMINATE
PLYWD	PLYWOOD
PNL	PANEL
PR	PICTURE RAIL
RB-1	RUBBER BASE 4"
RB-2	RUBBER BASE 6"
RFT	RESILIENT (RUBBER) FLOOR TILES
RSTR	RESILIENT (RUBBER) STAIR TREAD AND RISER
SS	SOLID SURFACE
SST	STAINLESS STEEL
TWS	TACKABLE WALL SURFACE
VDR	VISUAL DISPLAY RAIL
VCT	VINYL COMPOSITION TILE
VRB	VENTILATED RUBBER BASE
WC	WALL COVERING
WP	WOOD PANEL

FINISH SCHEDULE ABBREVIATIONS
1/4" = 1'-0"

CONCRETE (CONC)

CARPET (CPT)

ENTRY MAT (EM)

(E) RESILIENT FLOOR TILE ((E) RFT)

VINYL COMPOSITION TILE (VCT-1)

ACCENT VCT (VCT-# PER PLANS)

ACCENT VCT (VCT-# PER PLANS)

METHYL METHACRYLATE RESINOUS FLOORING (MMA)

TERRAZZO (TER)

EXISTING TERRAZZO FLOOR ((E) TER)

WOOD ATHLETIC FLOORING (WAF)

FLOOR FINISH TYPES

GENERAL FLOOR FINISH NOTES

1. AT DOORWAYS CENTER FLOOR MATERIAL CHANGES AT THRESHOLD.
2. SEE SHEET A5.071 FOR TYPICAL FLOOR TRANSITION DETAILS
3. SEE A10.301-A10.621 FLOOR FINISH PLANS FOR FLOORING MATERIAL TYPE AND LOCATION.
4. ELEVATOR FLOOR FINISH TO BE VCT TO MATCH CORRIDOR.
5. ALL STAIRS NOT CALLED OUT AS CAST IN PLACE CONCRETE TO BE INTEGRAL RUBBER STAIR TREAD AND RISER (RSTR).
6. INTERMEDIATE STAIR LANDINGS TO BE RESILENT FLOOR TILE, COLOR TO MATCH STAIR TREAD EXCEPT WHERE NOTED FOR EXISTING TERRAZZO TO REMAIN.
7. AT EXISTING STAIRS, TERRAZZO LANDINGS AND STAIRS TO REMAIN, PROVIDE NEW NOSING PER DRAWINGS.

GENERAL FLOOR FINISH NOTES - INTERIOR
1/4" = 1'-0"

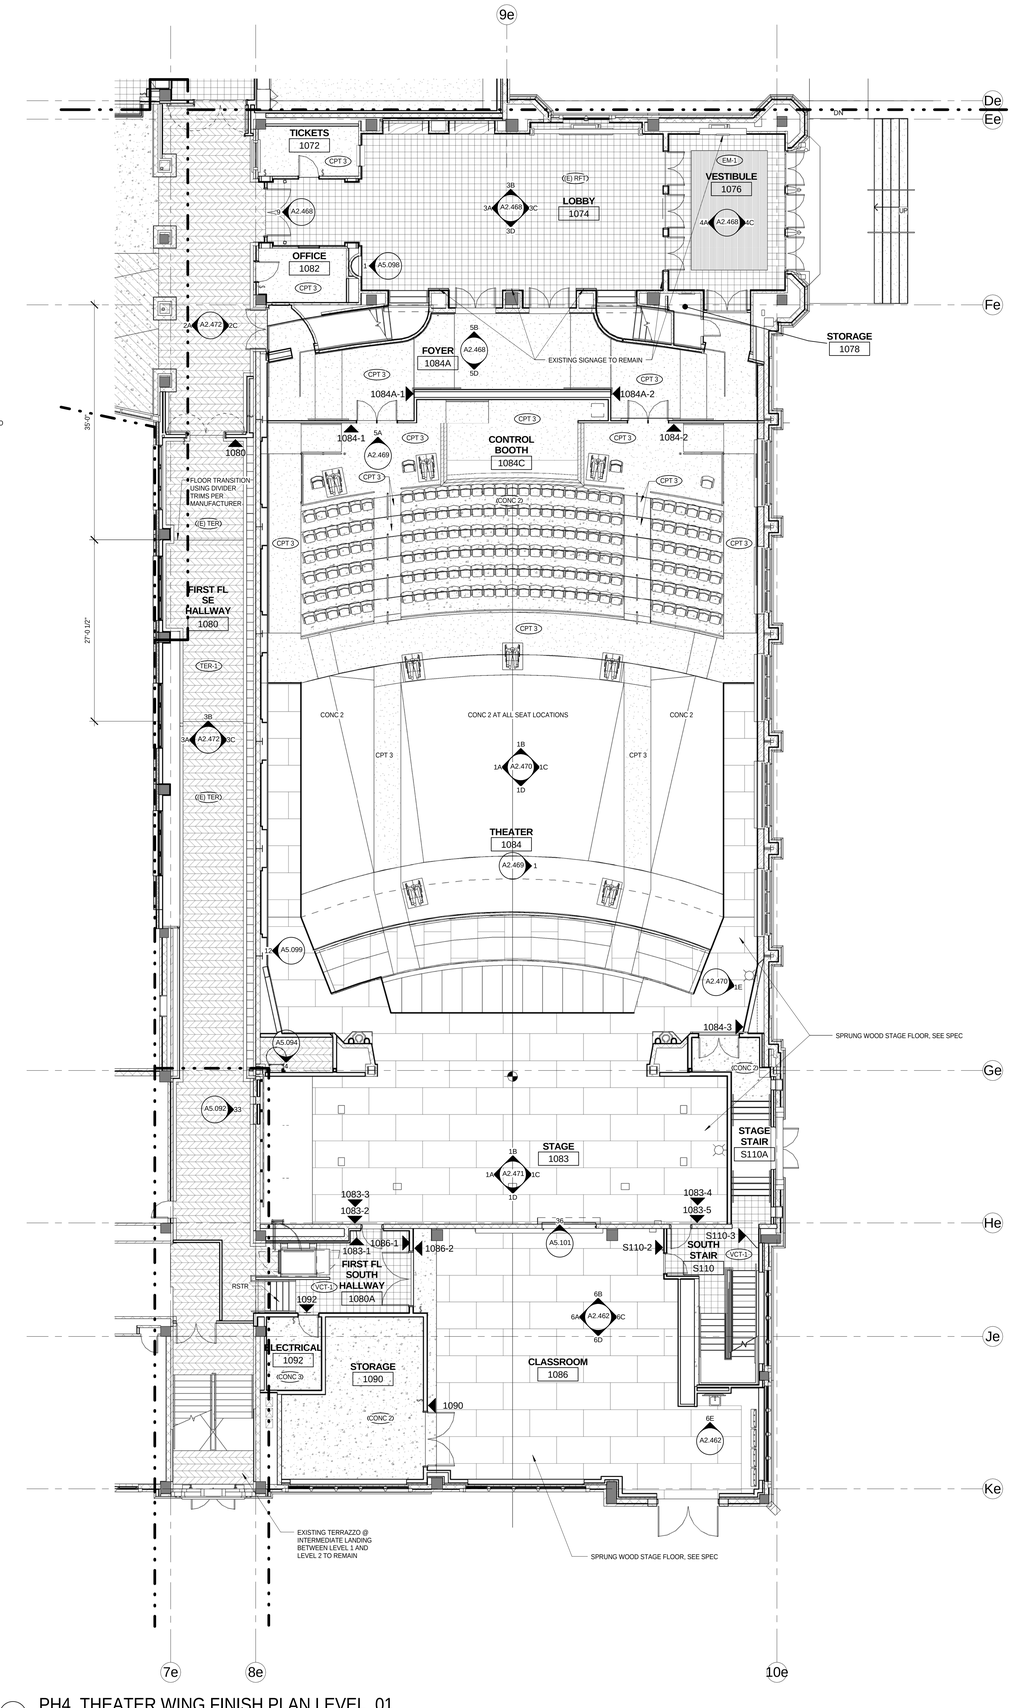

1 PH4_THEATER WING FINISH PLAN LEVEL_01
1/8" = 1'-0"

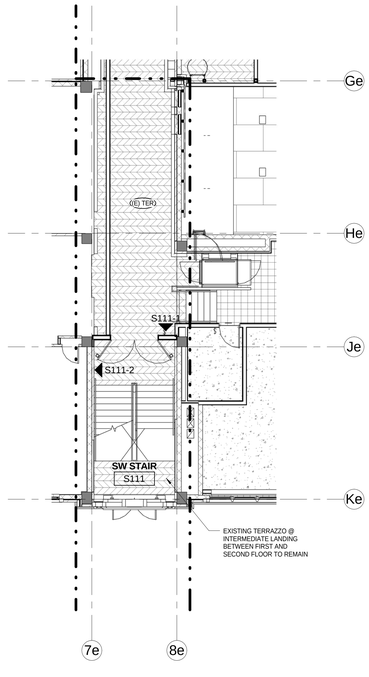

2 PH4A_FINISH PLAN LEVEL_01
1/8" = 1'-0"

bassetti architects
71 Columbia Street, Suite 500
Seattle, Washington 98104
(206) 340 9500

ASSOCIATE ARCHITECT
AMUNDSEN ASSOCIATES LLC
212 E Second Street
Casper, WY 82601
(307) 234-9999

CIVIL ENGINEER
WLC ENGINEERING SURVEYING PLANNING
200 Pronghorn St.
Casper, WY 82601
(307) 266 2524

LANDSCAPE ARCHITECT
SWIFT COMPANY LLC
3131 Western Avenue Suite M423
Seattle, WA 98121
(206) 632 2038

STRUCTURAL ENGINEER
PCS STRUCTURAL SOLUTIONS
1250 Pacific Ave Suite 701
Tacoma, WA 98402
(253) 383-2797

MECHANICAL & ELECTRICAL ENGINEERS
WSP GROUP
600 University Street Suite 500
Seattle, WA 98101
(206) 342 9900

THEATER CONSULTANT
PLA DESIGNS INC.
6230 SW Zabaco Terrace
Aloha, OR 97007
(503) 642 2168

FOOD SERVICE CONSULTANT
JLR DESIGN GROUP
557 Roy Street Suite 175A
Seattle, WA 98109
(206) 625 0070

ACOUSTICAL & A/V CONSULTANT
SPARLING
4100 194th Street SW, Suite 400
Lynnwood, WA 98036
(206) 667 0555

CONSTRUCTION MANAGER AT RISK
AP WYOMING
1800 Carey Avenue, 4th Floor
Cheyenne, Wyoming 82001
(307) 426-4242

LICENSED ARCHITECT C-2547 DARWIN BROCKUS Date 11/20/14 STATE OF WYOMING

0' 1/2" 1" 2'?

THIS DRAWING IS 36" X 48"
USE THIS SCALE TO VERIFY
CORRECT DRAWING SIZE

REVISIONS	DATE

KEY PLAN

NATRONA COUNTY SCHOOL DISTRICT

Natrona County High School

930 SOUTH ELM STREET
CASPER WY 82601

JOB NO: 11855.00
ISSUE DATE: 11/20/2014
DRAWN BY: ARC

PHASE 4
THEATER WING FIRST FLOOR FINISH PLAN

A10.412

100% Construction Documents

11/17/2014 4:20:45 PM

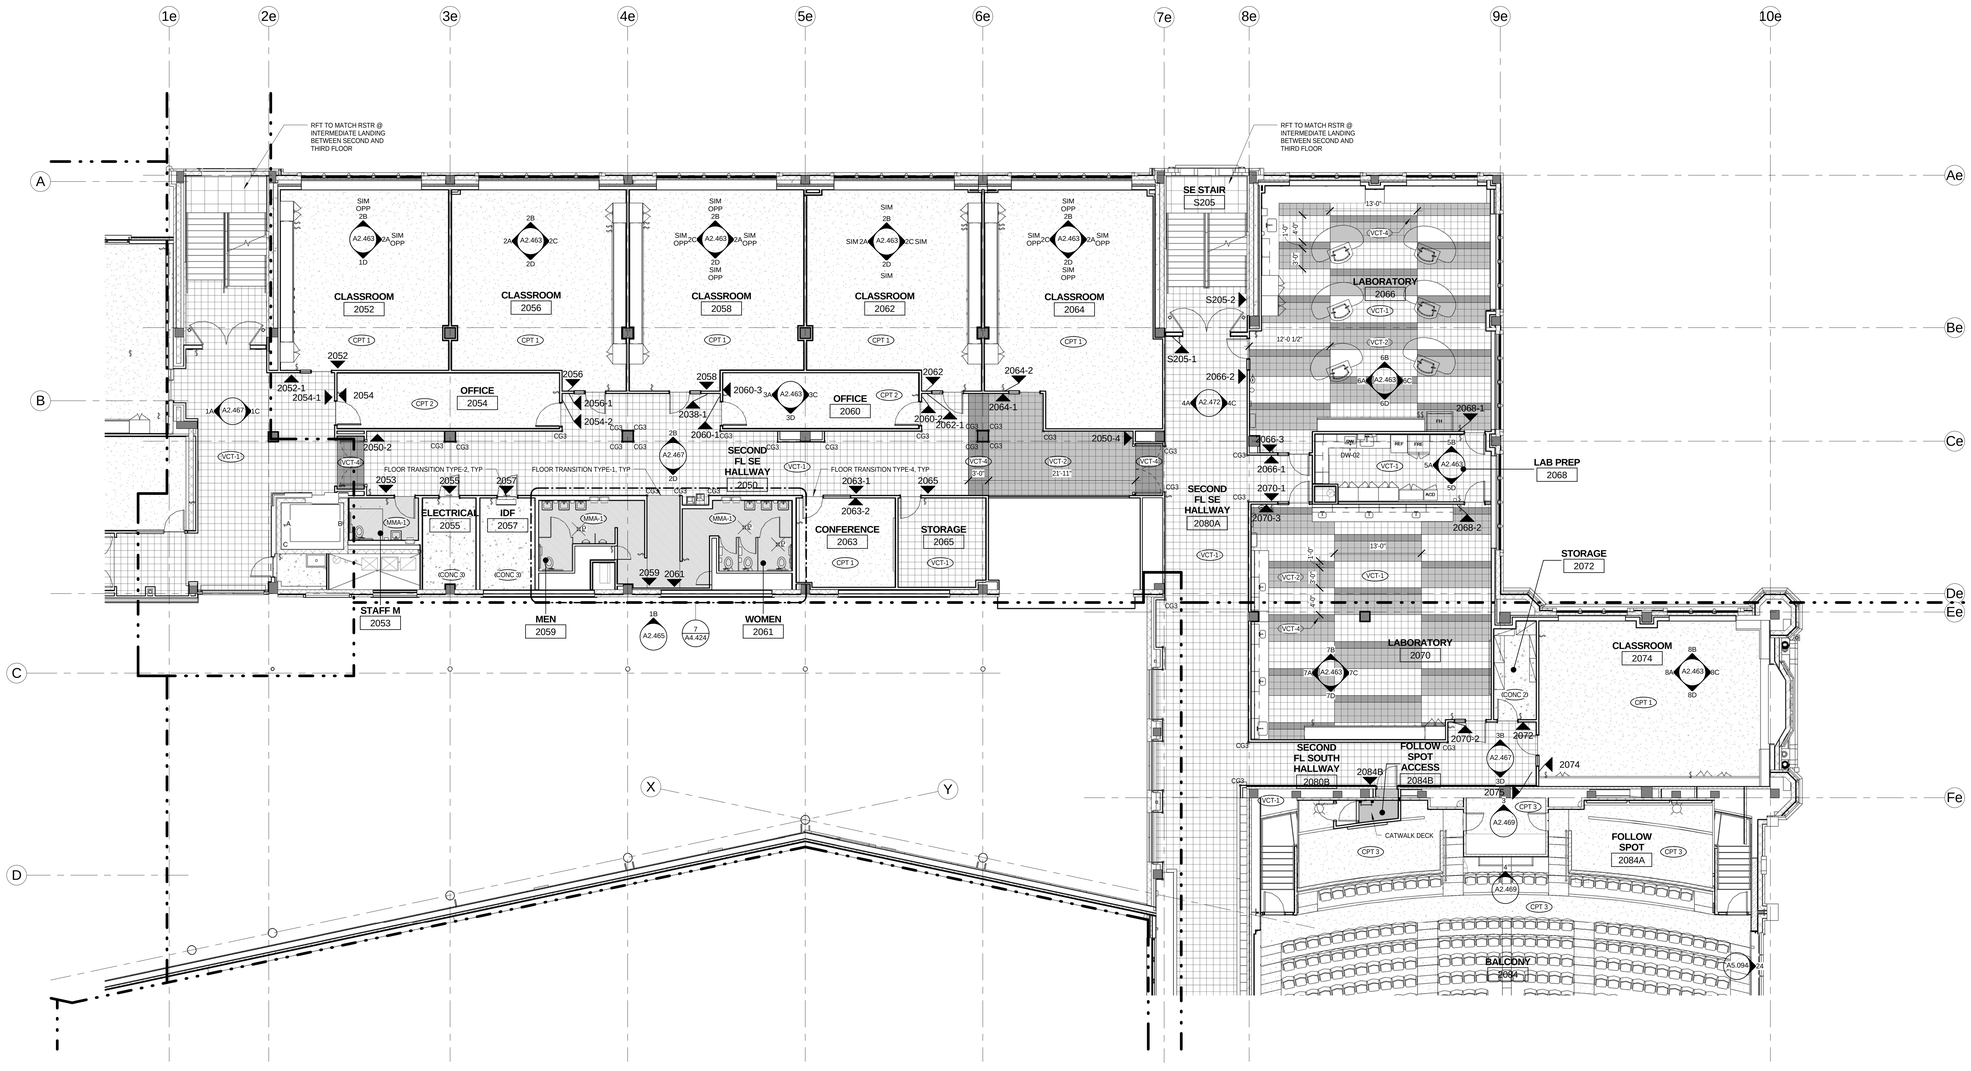

1 PH4_SE WING FINISH PLAN LEVEL_02
1/8" = 1'-0"

GENERAL FLOOR FINISH NOTES

1. AT DOORWAYS CENTER FLOOR MATERIAL CHANGES AT THRESHOLD.
2. SEE SHEET A5.071 FOR TYPICAL FLOOR TRANSITION DETAILS
3. SEE A10.301-A10.621 FLOOR FINISH PLANS FOR FLOORING MATERIAL TYPE AND LOCATION.
4. ELEVATOR FLOOR FINISH TO BE VCT TO MATCH CORRIDOR.
5. ALL STAIRS NOT CALLED OUT AS CAST IN PLACE CONCRETE TO BE INTEGRAL RUBBER STAIR TREAD AND RISER (RSTR).
6. INTERMEDIATE STAIR LANDINGS TO BE RESILENT FLOOR TILE, COLOR TO MATCH STAIR TREAD EXCEPT WHERE NOTED FOR EXISTING TERRAZZO TO REMAIN.
7. AT EXISTING STAIRS, TERRAZZO LANDINGS AND STAIRS TO REMAIN, PROVIDE NEW NOSING PER DRAWINGS.

GENERAL FLOOR FINISH NOTES - INTERIOR
1/4" = 1'-0"

FINISH SCHEDULE ABBREVIATIONS

ACP	ACOUSTICAL CEILING PANEL
ACT	ACOUSTICAL CEILING TILE
AFF	ABOVE FINISH FLOOR
AFP	ACOUSTIC FABRIC PANEL
ALUM	ALUMINUM
AWP	ACOUSTIC WALL PANEL
CPT	CARPET
CG	CORNER GUARD
CJ	CONTROL JOINT
CMU-1	CONCRETE MASONRY UNIT GROUND FACED, COLOR: CHARCOAL
CMU-2	CONCRETE MASONRY UNIT SMOOTH FACED, COLOR: STANDARD GREY
CONC-1	CONCRETE - POLISHED
CONC-2	CONCRETE - SEALED
CONC-3	CONCRETE - HARDENER AND DENSIFIER ADDED
CONC-4	CONCRETE - STAINED
CT	CERAMIC TILE
EM	ENTRY MAT
EP	EPOXY (COUNTERTOP)
FRWC	FIBERGLASS REINFORCED WALL COVERING
GWB	GYPSUM WALL BOARD
GYP	GYPSUM
HDWD	HARDWOOD
HDWD PLYWD	HARDWOOD WITH VENEER
HM	HOLLOW METAL
LV-1	LOUVER SHADES W/ DAYLIGHT OPTIMIZING
LV-2	LOUVER SHADES
MMA	METHYL-METHACRYLATE FLOORING
MDF	MEDIUM DENSITY FIBERBOARD
MDO	MEDIUM DENSITY OVERLAY
MRS	MOTORIZED WINDOW ROLLER SHADES (ELECTRIC)
MTL	METAL
P	PAINT
PJ	POUR JOINT
PLAM	PLASTIC LAMINATE
PLYWD	PLYWOOD
PNL	PANEL
PR	PICTURE RAIL
RB-1	RUBBER BASE 4"
RB-2	RUBBER BASE 6"
RFT	RESILIENT (RUBBER) FLOOR TILES
RSTR	RESILIENT (RUBBER) STAIR TREAD AND RISER
SS	SOLID SURFACE
SST	STAINLESS STEEL
TWS	TACKABLE WALL SURFACE
VDR	VISUAL DISPLAY RAIL
VCT	VINYL COMPOSITION TILE
VRB	VENTILATED RUBBER BASE
WC	WALL COVERING
WD	WOOD

FINISH SCHEDULE ABBREVIATIONS
1/4" = 1'-0"

CONCRETE (CONC)
CARPET (CPT)
ENTRY MAT (EM)
(E) RESILIENT FLOOR TILE ((E) RFT)
VINYL COMPOSITION TILE (VCT-1)
ACCENT VCT (VCT-# PER PLANS)
ACCENT VCT (VCT-# PER PLANS)
METHYL METHACRYLATE RESINOUS FLOORING (MMA)
TERRAZZO (TER)
EXISTING TERRAZZO FLOOR ((E) TER)
WOOD ATHLETIC FLOORING (WAF)

FLOOR FINISH TYPES

0' 4' 8' 16'

11/17/2014 4:21:11 PM

bassetti architects
71 Columbia Street, Suite 500
Seattle, Washington 98104
(206) 340 9500

ASSOCIATE ARCHITECT
AMUNDSEN ASSOCIATES LLC
212 E Second Street
Casper, WY 82601
(307) 234-9999

CIVIL ENGINEER
WLC ENGINEERING SURVEYING PLANNING
200 Pronghorn St.
Casper, WY 82601
(307) 266 2524

LANDSCAPE ARCHITECT
SWIFT COMPANY LLC
3131 Western Avenue Suite M423
Seattle, WA 98121
(206) 632 2038

STRUCTURAL ENGINEER
PCS STRUCTURAL SOLUTIONS
1250 Pacific Ave Suite 701
Tacoma, WA 98402
(253) 383-2797

MECHANICAL & ELECTRICAL ENGINEERS
WSP GROUP
600 University Street Suite 500
Seattle, WA 98101
(206) 342 9900

THEATER CONSULTANT
PLA DESIGNS INC.
6230 SW Zabaco Terrace
Aloha, OR 97007
(503) 642 2168

FOOD SERVICE CONSULTANT
JLR DESIGN GROUP
557 Roy Street Suite 175A
Seattle, WA 98109
(206) 625 0070

ACOUSTICAL & A/V CONSULTANT
SPARLING
4100 194th Street SW, Suite 400
Lynnwood, WA 98036
(206) 667 0555

CONSTRUCTION MANAGER AT RISK
AP WYOMING
1800 Carey Avenue, 4th Floor
Cheyenne, Wyoming 82001
(307) 426-4242

LICENSED ARCHITECT KEVIN BROOKS C-2547 Date 11/20/14 STATE OF WYOMING

0' 1/2" 1" 2'

THIS DRAWING IS 36" X 48"
USE THIS SCALE TO VERIFY CORRECT DRAWING SIZE

	REVISIONS	DATE
4		

P4

KEY PLAN

NATRONA COUNTY SCHOOL DISTRICT

Natrona County High School

930 SOUTH ELM STREET
CASPER WY 82601

JOB NO: 11855.00
ISSUE DATE: 11/20/2014
DRAWN BY: ARC

PHASE 4
SE WING
SECOND
FLOOR FINISH
PLAN

A10.421

100% Construction Documents

FINISH SCHEDULE ABBREVIATIONS

ACP	ACOUSTICAL CEILING PANEL
ACT	ACOUSTICAL CEILING TILE
AFF	ABOVE FINISH FLOOR
AFP	ACOUSTIC FABRIC PANEL
ALUM	ALUMINUM
AWP	ACOUSTIC WALL PANEL
CPT	CARPET
CG	CORNER GUARD
CJ	CONTROL JOINT
CMU-1	CONCRETE MASONRY UNIT GROUND FACED, COLOR: CHARCOAL
CMU-2	CONCRETE MASONRY UNIT SMOOTH FACED, COLOR: STANDARD GREY
CONC-1	CONCRETE - POLISHED
CONC-2	CONCRETE - SEALED
CONC-3	CONCRETE - HARDENER AND DENSIFIER ADDED
CONC-4	CONCRETE - STAINED
CT	CERAMIC TILE
EM	ENTRY MAT
EP	EPOXY (COUNTERTOP)
FRWC	FIBERGLASS REINFORCED WALL COVERING
GWB	GYPSUM WALL BOARD
GYP	GYPSUM
HDWD	HARDWOOD
HDWD PLYWD	HARDWOOD WITH VENEER
HM	HOLLOW METAL
LV-1	LOUVER SHADES W/ DAYLIGHT OPTIMIZING
LV-2	LOUVER SHADES
MMA	METHYL-METHACRYLATE FLOORING
MDF	MEDIUM DENSITY FIBERBOARD
MDO	MEDIUM DENSITY OVERLAY
MRS	MOTORIZED WINDOW ROLLER SHADES (ELECTRIC)
MTL	METAL
P	PAINT
PJ	POUR JOINT
PLAM	PLASTIC LAMINATE
PLYWD	PLYWOOD
PNL	PANEL
PR	PICTURE RAIL
RB-1	RUBBER BASE 4"
RB-2	RUBBER BASE 6"
RFT	RESILIENT (RUBBER) FLOOR TILES
RSTR	RESILIENT (RUBBER) STAIR TREAD AND RISER
SS	SOLID SURFACE
SST	STAINLESS STEEL
TWS	TACKABLE WALL SURFACE
VDR	VISUAL DISPLAY RAIL
VCT	VINYL COMPOSITION TILE
VRB	VENTILATED RUBBER BASE
WC	WALL COVERING
WD	WOOD

FINISH SCHEDULE ABBREVIATIONS
1/4" = 1'-0"

CONCRETE (CONC)

CARPET (CPT)

ENTRY MAT (EM)

(E) RESILIENT FLOOR TILE ((E) RFT)

VINYL COMPOSITION TILE (VCT-1)

ACCENT VCT (VCT-# PER PLANS)

ACCENT VCT (VCT-# PER PLANS)

METHYL METHACRYLATE RESINOUS FLOORING (MMA)

TERRAZZO (TER)

EXISTING TERRAZZO FLOOR ((E) TER)

WOOD athletic FLOORING (WAF)

FLOOR FINISH TYPES

GENERAL FLOOR FINISH NOTES

1. AT DOORWAYS CENTER FLOOR MATERIAL CHANGES AT THRESHOLD.
2. SEE SHEET A5.071 FOR TYPICAL FLOOR TRANSITION DETAILS
3. SEE A10.301-A10.621 FLOOR FINISH PLANS FOR FLOORING MATERIAL TYPE AND LOCATION.
4. ELEVATOR FLOOR FINISH TO BE VCT TO MATCH CORRIDOR.
5. ALL STAIRS NOT CALLED OUT AS CAST IN PLACE CONCRETE TO BE INTEGRAL RUBBER STAIR TREAD AND RISER (RSTR).
6. INTERMEDIATE STAIR LANDINGS TO BE RESILENT FLOOR TILE, COLOR TO MATCH STAIR TREAD EXCEPT WHERE NOTED FOR EXISTING TERRAZZO TO REMAIN.
7. AT EXISTING STAIRS, TERRAZZO LANDINGS AND STAIRS TO REMAIN, PROVIDE NEW NOSING PER DRAWINGS.

GENERAL FLOOR FINISH NOTES - INTERIOR
1/4" = 1'-0"

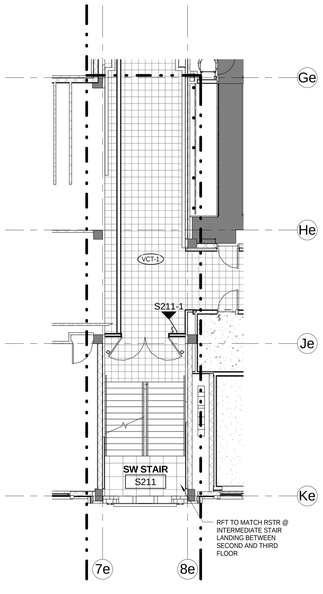

2 PH4A_FINISH PLAN LEVEL_02
1/8" = 1'-0"

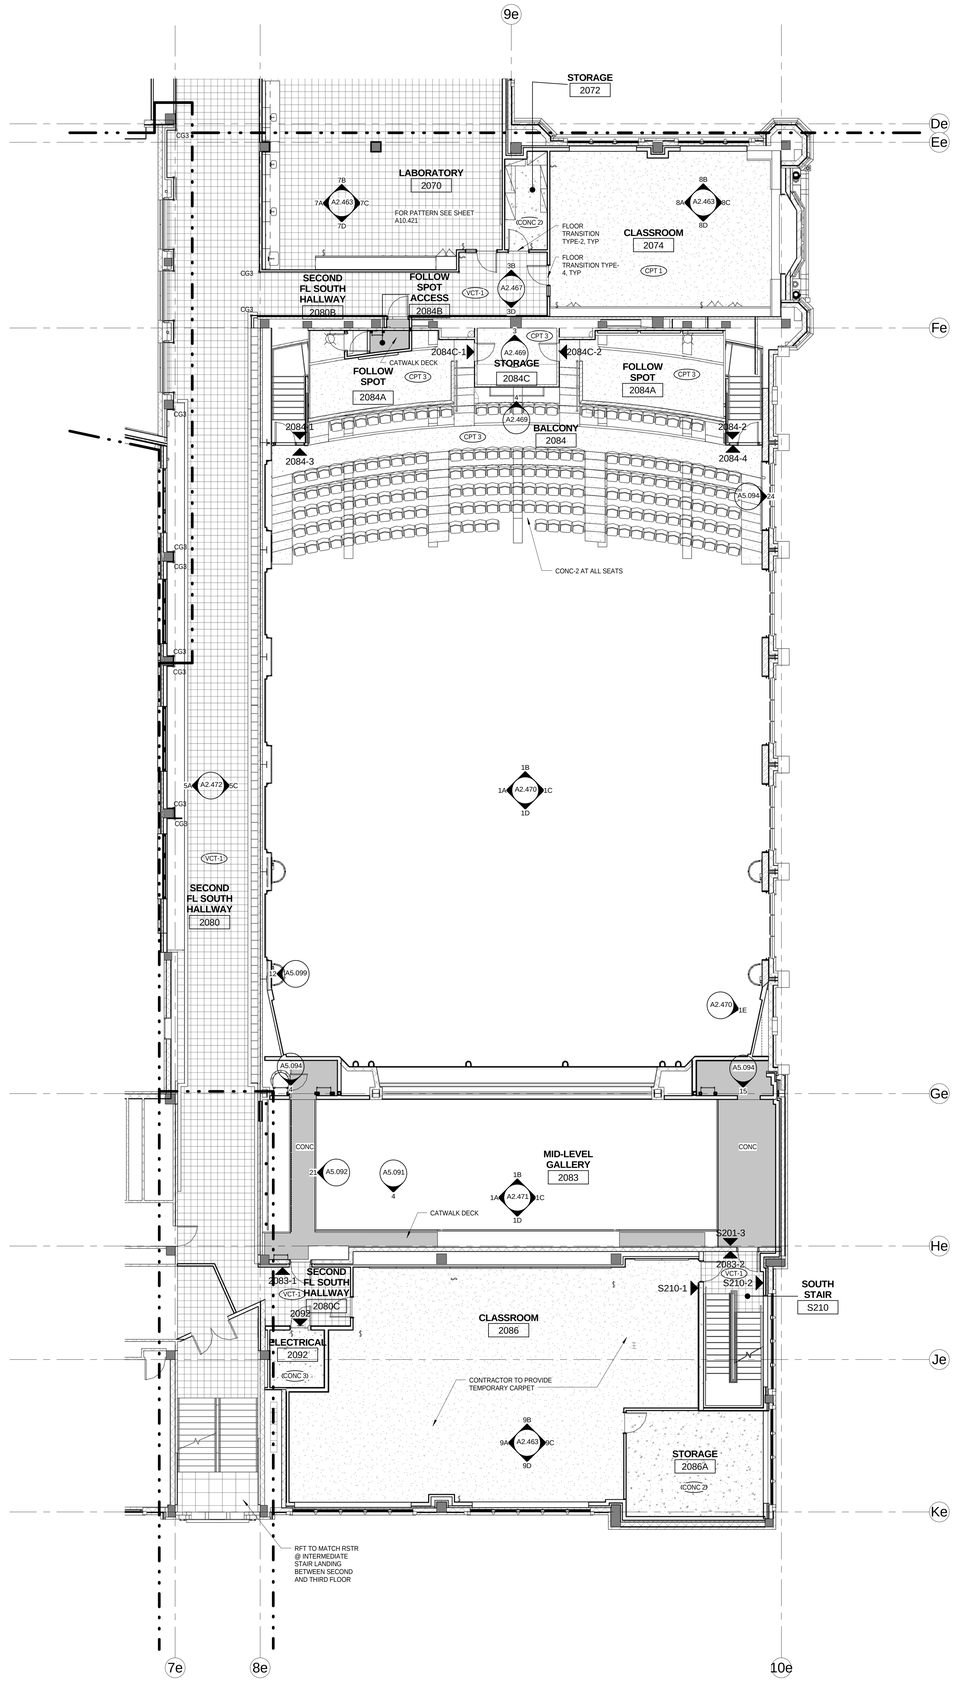

1 PH4_THEATER WING FINISH PLAN LEVEL_02
1/8" = 1'-0"

0' 4' 8' 16'

11/17/2014 4:21:37 PM

100% Construction Documents

bassetti architects

71 Columbia Street, Suite 500
Seattle, Washington 98104
(206) 340 9500

ASSOCIATE ARCHITECT
AMUNDSEN ASSOCIATES LLC
212 E Second Street
Casper, WY 82601
(307) 234-9999

CIVIL ENGINEER
WLC ENGINEERING SURVEYING PLANNING
200 Pronghorn St.
Casper, WY 82601
(307) 266 2524

LANDSCAPE ARCHITECT
SWIFT COMPANY LLC
3131 Western Avenue Suite M423
Seattle, WA 98121
(206) 632 2038

STRUCTURAL ENGINEER
PCS STRUCTURAL SOLUTIONS
1250 Pacific Ave Suite 701
Tacoma, WA 98402
(253) 383-2797

MECHANICAL & ELECTRICAL ENGINEERS
WSP GROUP
600 University Street Suite 500
Seattle, WA 98101
(206) 342 9900

THEATER CONSULTANT
PLA DESIGNS INC.
6230 SW Zabaco Terrace
Aloha, OR 97007
(503) 642 2168

FOOD SERVICE CONSULTANT
JLR DESIGN GROUP
557 Roy Street Suite 175A
Seattle, WA 98109
(206) 625 0070

ACOUSTICAL & A/V CONSULTANT
SPARLING
4100 194th Street SW, Suite 400
Lynnwood, WA 98036
(206) 667 0555

CONSTRUCTION MANAGER AT RISK
AP WYOMING
1800 Carey Avenue, 4th Floor
Cheyenne, Wyoming 82001
(307) 426-4242

LICENSED ARCHITECT
C-2547
KEVIN BROOKS
Date 11/20/14
STATE OF WYOMING

0' 1/2" 1" 2"?

THIS DRAWING IS 36" X 48"
USE THIS SCALE TO VERIFY
CORRECT DRAWING SIZE

REVISIONS DATE

P4
P4A

KEY PLAN

NATRONA COUNTY SCHOOL DISTRICT

Natrona County High School

930 SOUTH ELM STREET
CASPER WY 82601

JOB NO: 11855.00
ISSUE DATE: 11/20/2014
DRAWN BY: ARC

PHASE 4 THEATER WING SECOND FLOOR FINISH PLAN

A10.422

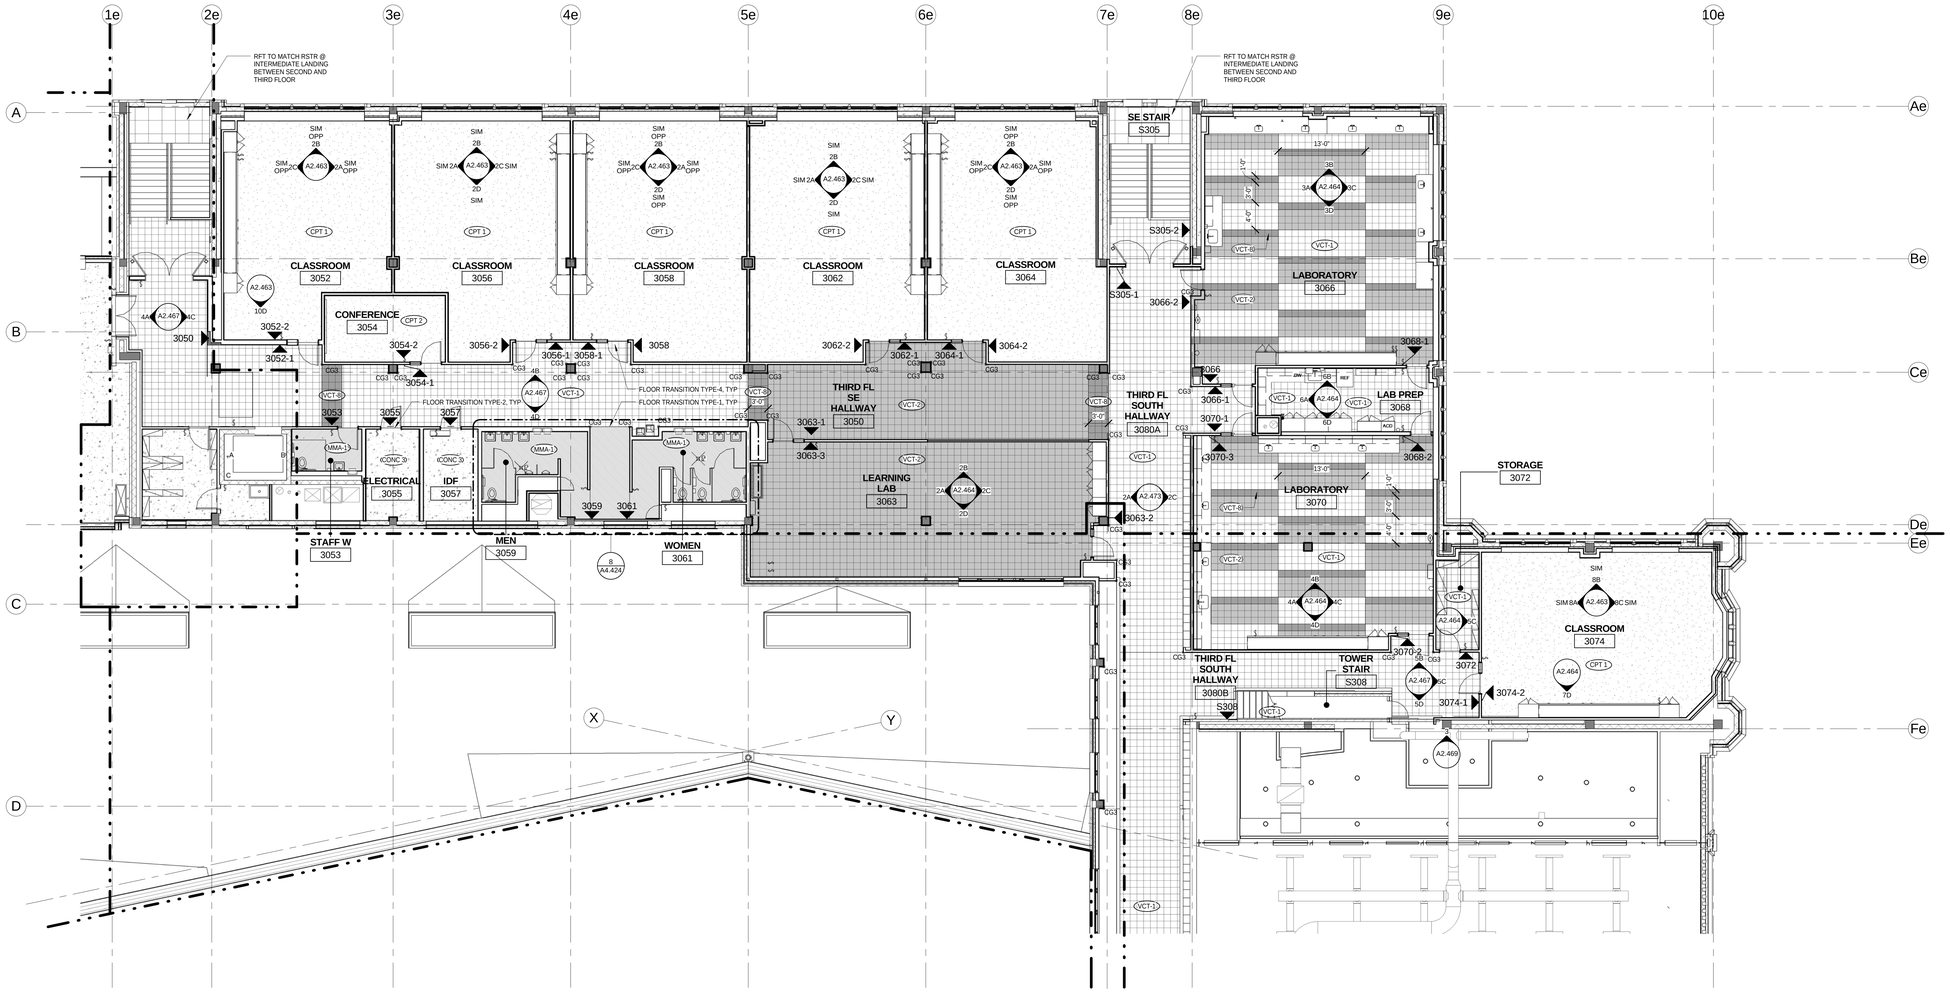

1 PH4_SE WING FINISH PLAN LEVEL_03
1/8" = 1'-0"

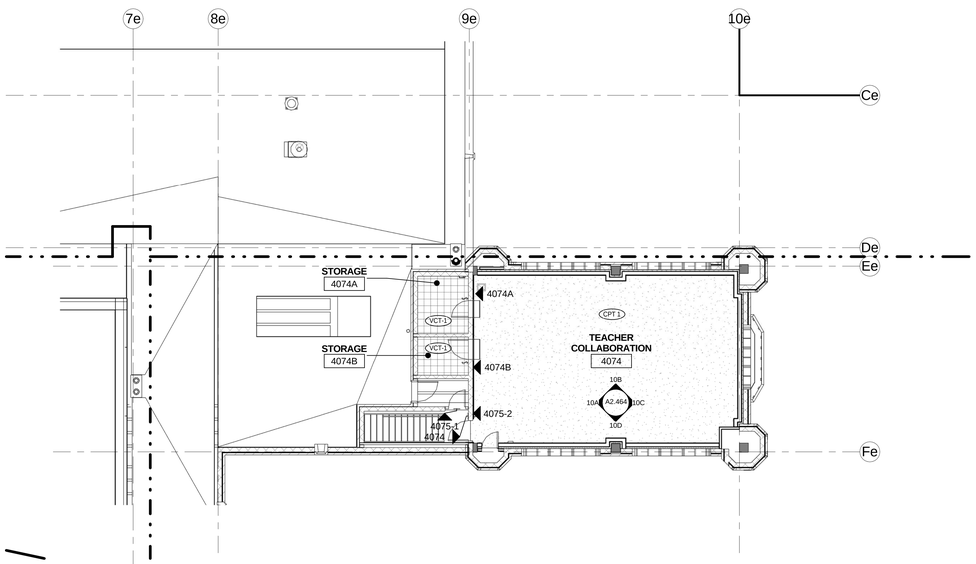

2 PH4_SE WING FINISH PLAN LEVEL_04
1/8" = 1'-0"

CONCRETE (CONC)

CARPET (CPT)

ENTRY MAT (EM)

(E) RESILIENT FLOOR TILE ((E) RFT)

VINYL COMPOSITION TILE (VCT-1)

ACCENT VCT (VCT-# PER PLANS)

ACCENT VCT (VCT-# PER PLANS)

METHYL METHACRYLATE RESINOUS FLOORING (MMA)

TERRAZZO (TER)

EXISTING TERRAZZO FLOOR ((E) TER)

WOOD ATHLETIC FLOORING (WAF)

FLOOR FINISH TYPES

11/17/2014 4:22:06 PM

bassetti architects
71 Columbia Street, Suite 500
Seattle, Washington 98104
(206) 340 9500

ASSOCIATE ARCHITECT
AMUNDSEN ASSOCIATES LLC
212 E Second Street
Casper, WY 82601
(307) 234-9999

CIVIL ENGINEER
WLC ENGINEERING SURVEYING PLANNING
200 Pronghorn St.
Casper, WY 82601
(307) 266 2524

LANDSCAPE ARCHITECT
SWIFT COMPANY LLC
3131 Western Avenue Suite M423
Seattle, WA 98121
(206) 632 2038

STRUCTURAL ENGINEER
PCS STRUCTURAL SOLUTIONS
1250 Pacific Ave Suite 701
Tacoma, WA 98402
(253) 383-2797

MECHANICAL & ELECTRICAL ENGINEERS
WSP GROUP
600 University Street Suite 500
Seattle, WA 98101
(206) 342 9900

THEATER CONSULTANT
PLA DESIGNS INC.
6230 SW Zabaco Terrace
Aloha, OR 97007
(503) 642 2168

FOOD SERVICE CONSULTANT
JLR DESIGN GROUP
557 Roy Street Suite 175A
Seattle, WA 98109
(206) 625 0070

ACOUSTICAL & A/V CONSULTANT
SPARLING
4100 194th Street SW, Suite 400
Lynnwood, WA 98036
(206) 667 0555

CONSTRUCTION MANAGER AT RISK
AP WYOMING
1800 Carey Avenue, 4th Floor
Cheyenne, Wyoming 82001
(307) 426-4242

LICENSED ARCHITECT
C-2547
KEVIN BROOKS
Date 11/20/14
STATE OF WYOMING

0' 1/2" 1" 2'9"
THIS DRAWING IS 36" X 48"
USE THIS SCALE TO VERIFY
CORRECT DRAWING SIZE

	REVISIONS	DATE

P4

KEY PLAN

NATRONA COUNTY SCHOOL DISTRICT

Natrona County High School

930 SOUTH ELM STREET
CASPER WY 82601

JOB NO: 11855.00
ISSUE DATE: 11/20/2014
DRAWN BY: ARC

PHASE 4
SE WING
THIRD AND
FOURTH
FLOOR FINISH
PLAN

A10.431

100% Construction Documents

FINISH SCHEDULE ABBREVIATIONS

ACP	ACOUSTICAL CEILING PANEL
ACT	ACOUSTICAL CEILING TILE
AFF	ABOVE FINISH FLOOR
AFP	ACOUSTIC FABRIC PANEL
ALUM	ALUMINUM
AWP	ACOUSTIC WALL PANEL
CPT	CARPET
CG	CORNER GUARD
CJ	CONTROL JOINT
CMU-1	CONCRETE MASONRY UNIT GROUND FACED, COLOR: CHARCOAL
CMU-2	CONCRETE MASONRY UNIT SMOOTH FACED, COLOR: STANDARD GREY
CONC-1	CONCRETE - POLISHED
CONC-2	CONCRETE - SEALED
CONC-3	CONCRETE - HARDENER AND DENSIFIER ADDED
CONC-4	CONCRETE - STAINED
CT	CERAMIC TILE
EM	ENTRY MAT
EP	EPOXY (COUNTERTOP)
FRWC	FIBERGLASS REINFORCED WALL COVERING
GWB	GYPSUM WALL BOARD
GYP	GYPSUM
HDWD	HARDWOOD
HDWD PLYWD	HARDWOOD WITH VENEER
HM	HOLLOW METAL
LV-1	LOUVER SHADES W/ DAYLIGHT OPTIMIZING
LV-2	LOUVER SHADES
MMA	METHYL-METHACRYLATE FLOORING
MDF	MEDIUM DENSITY FIBERBOARD
MDO	MEDIUM DENSITY OVERLAY
MRS	MOTORIZED WINDOW ROLLER SHADES (ELECTRIC)
MTL	METAL
P	PAINT
PJ	POUR JOINT
PLAM	PLASTIC LAMINATE
PLYWD	PLYWOOD
PNL	PANEL
PR	PICTURE RAIL
RB-1	RUBBER BASE 4"
RB-2	RUBBER BASE 6"
RFT	RESILIENT (RUBBER) FLOOR TILES
RSTR	RESILIENT (RUBBER) STAIR TREAD AND RISER
SS	SOLID SURFACE
SST	STAINLESS STEEL
TWS	TACKABLE WALL SURFACE
VDR	VISUAL DISPLAY RAIL
VCT	VINYL COMPOSITION TILE
VRB	VENTILATED RUBBER BASE
WC	WALL COVERING
WD	WOOD

FLOOR FINISH TYPES

- CONCRETE (CONC)
- CARPET (CPT)
- ENTRY MAT (EM)
- (E) RESILIENT FLOOR TILE ((E) RFT)
- VINYL COMPOSITION TILE (VCT-1)
- ACCENT VCT (VCT-# PER PLANS)
- ACCENT VCT (VCT-# PER PLANS)
- METHYL METHACRYLATE RESINOUS FLOORING (MMA)
- TERRAZZO (TER)
- EXISTING TERRAZZO FLOOR ((E) TER)
- WOOD athletic FLOORING (WAF)

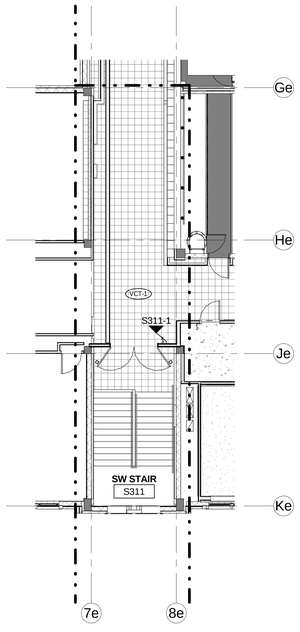

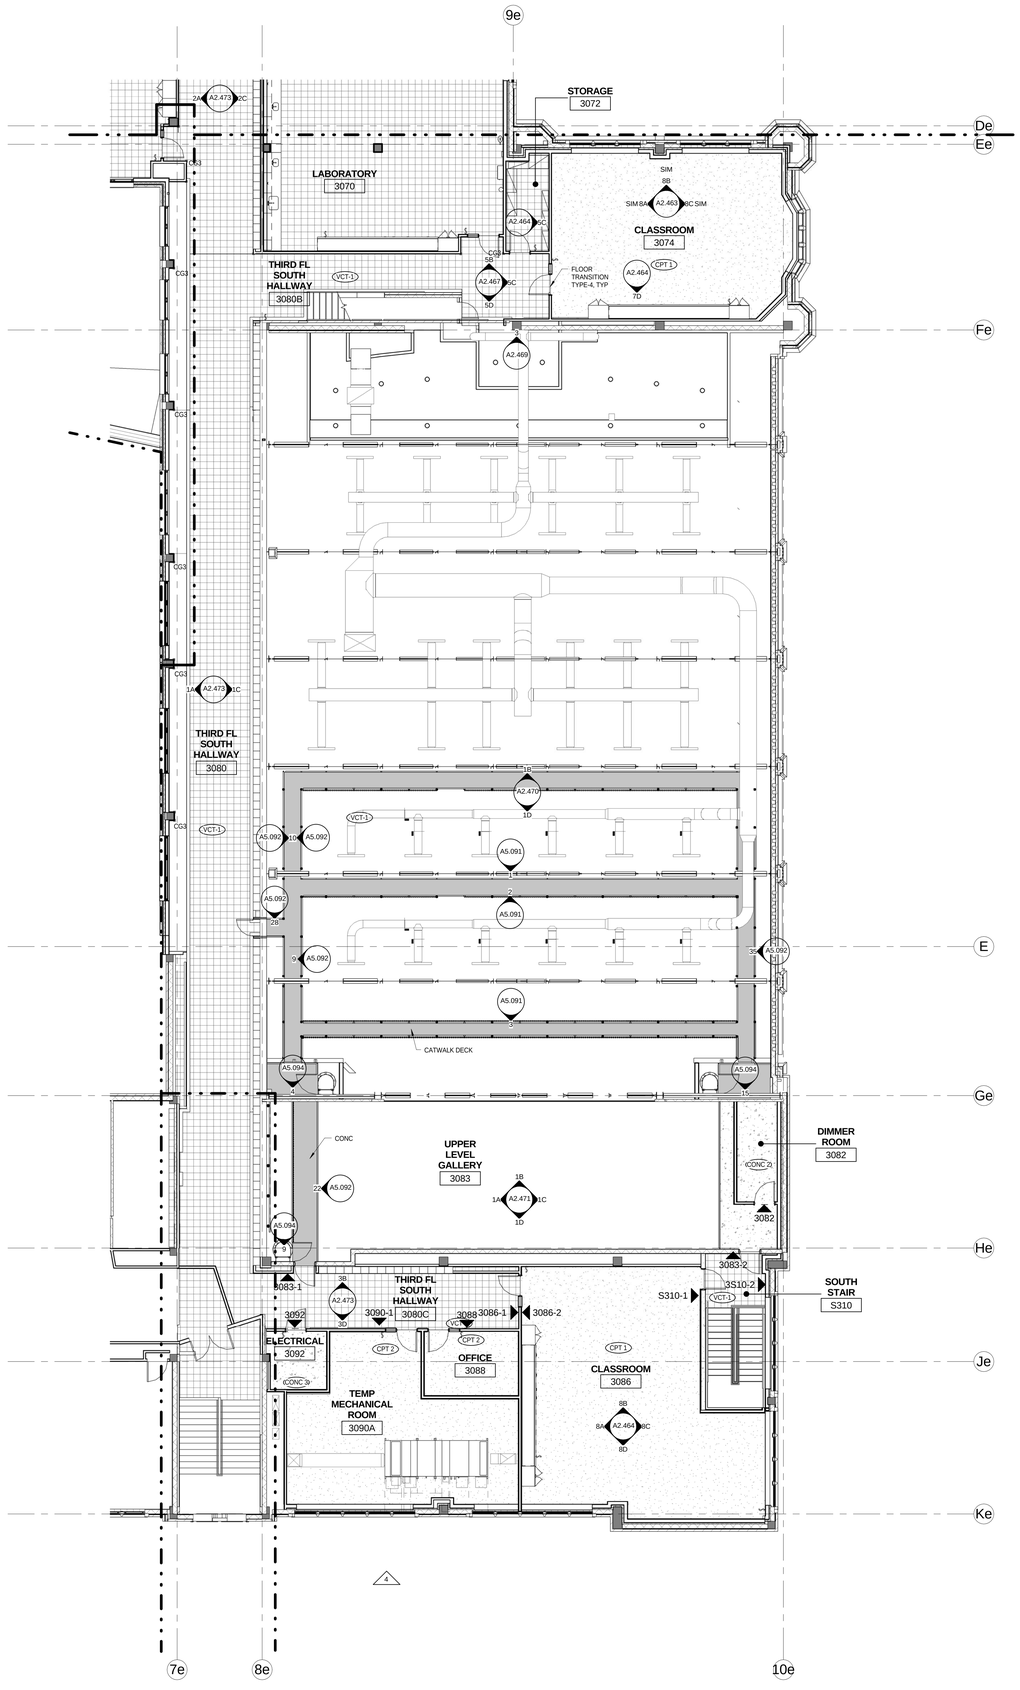

1 PH4_THEATER WING FINISH PLAN LEVEL_03
1/8" = 1'-0"

2 PH4A_FINISH PLAN LEVEL_03
1/8" = 1'-0"

FINISH SCHEDULE ABBREVIATIONS
1/4" = 1'-0"

bassetti architects
71 Columbia Street, Suite 500
Seattle, Washington 98104
(206) 340 9500

ASSOCIATE ARCHITECT
AMUNDSEN ASSOCIATES LLC
212 E Second Street
Casper, WY 82601
(307) 234-9999

CIVIL ENGINEER
WLC ENGINEERING SURVEYING PLANNING
200 Pronghorn St.
Casper, WY 82601
(307) 266 2524

LANDSCAPE ARCHITECT
SWIFT COMPANY LLC
3131 Western Avenue Suite M423
Seattle, WA 98121
(206) 632 2038

STRUCTURAL ENGINEER
PCS STRUCTURAL SOLUTIONS
1250 Pacific Ave Suite 701
Tacoma, WA 98402
(253) 383-2797

MECHANICAL & ELECTRICAL ENGINEERS
WSP GROUP
600 University Street Suite 500
Seattle, WA 98101
(206) 342 9900

THEATER CONSULTANT
PLA DESIGNS INC.
6230 SW Zabaco Terrace
Aloha, OR 97007
(503) 642 2168

FOOD SERVICE CONSULTANT
JLR DESIGN GROUP
557 Roy Street Suite 175A
Seattle, WA 98109
(206) 625 0070

ACOUSTICAL & A/V CONSULTANT
SPARLING
4100 194th Street SW, Suite 400
Lynnwood, WA 98036
(206) 667 0555

CONSTRUCTION MANAGER AT RISK
AP WYOMING
1800 Carey Avenue, 4th Floor
Cheyenne, Wyoming 82001
(307) 426-4242

LICENSED ARCHITECT
C-2547
DARWIN BROCKETT
Date 11/20/14
STATE OF WYOMING

0' 1/2" 1' 2'Y

THIS DRAWING IS 36" X 48"
USE THIS SCALE TO VERIFY
CORRECT DRAWING SIZE

	REVISIONS	DATE

P4
P4A
KEY PLAN

NATRONA COUNTY SCHOOL DISTRICT

Natrona County High School

930 SOUTH ELM STREET
CASPER WY 82601

JOB NO.: 11855.00
ISSUE DATE: 11/20/2014
DRAWN BY: ARC

PHASE 4 THEATER WING THIRD FLOOR FINISH PLAN

A10.432

100% Construction Documents

11/17/2014 4:22:35 PM

GENERAL FLOOR FINISH NOTES

1. AT DOORWAYS CENTER FLOOR MATERIAL CHANGES AT THRESHOLD.
2. SEE SHEET A5.071 FOR TYPICAL FLOOR TRANSITION DETAILS
3. SEE A10.301-A10.621 FLOOR FINISH PLANS FOR FLOORING MATERIAL TYPE AND LOCATION.
4. ELEVATOR FLOOR FINISH TO BE VCT TO MATCH CORRIDOR.
5. ALL STAIRS NOT CALLED OUT AS CAST IN PLACE CONCRETE TO BE INTEGRAL RUBBER STAIR TREAD AND RISER (RSTR).
6. INTERMEDIATE STAIR LANDINGS TO BE RESILIENT FLOOR TILE, COLOR TO MATCH STAIR TREAD EXCEPT WHERE NOTED FOR EXISTING TERRAZZO TO REMAIN.
7. AT EXISTING STAIRS, TERRAZZO LANDINGS AND STAIRS TO REMAIN, PROVIDE NEW NOSING PER DRAWINGS.

GENERAL FLOOR FINISH NOTES - INTERIOR
1/4" = 1'-0"

FINISH SCHEDULE ABBREVIATIONS

ACP	ACOUSTICAL CEILING PANEL
ACT	ACOUSTICAL CEILING TILE
AFF	ABOVE FINISH FLOOR
APP	ACOUSTIC FABRIC PANEL
ALUM	ALUMINUM
AWP	ACOUSTIC WALL PANEL
CPT	CARPET
CG	CORNER GUARD
CJ	CONTROL JOINT
CMU-1	CONCRETE MASONRY UNIT GROUND FACED, COLOR: CHARCOAL
CMU-2	CONCRETE MASONRY UNIT SMOOTH FACED, COLOR: STANDARD GREY
CONC-1	CONCRETE - POLISHED
CONC-2	CONCRETE - SEALED
CONC-3	CONCRETE - HARDENER AND DENSIFIER ADDED
CONC-4	CONCRETE - STAINED
CT	CERAMIC TILE
EM	ENTRY MAT
EP	EPOXY (COUNTERTOP)
FRWC	FIBERGLASS REINFORCED WALL COVERING
GWB	GYPSUM WALL BOARD
GYP	GYPSUM
HDWD	HARDWOOD
HDWD PLYWD	HARDWOOD WITH VENEER
HM	HOLLOW METAL
LV-1	LOUVER SHADES W/ DAYLIGHT OPTIMIZING
LV-2	LOUVER SHADES
MMA	METHYL-METHACRYLATE FLOORING
MDF	MEDIUM DENSITY FIBERBOARD
MDO	MEDIUM DENSITY OVERLAY
MRS	MOTORIZED WINDOW ROLLER SHADES (ELECTRIC)
MTL	METAL
P	PAINT
PJ	POUR JOINT
PLAM	PLASTIC LAMINATE
PLYWD	PLYWOOD
PNL	PANEL
PR	PICTURE RAIL
RB-1	RUBBER BASE 4"
RB-2	RUBBER BASE 6"
RFT	RESILIENT (RUBBER) FLOOR TILES
RSTR	RESILIENT (RUBBER) STAIR TREAD AND RISER
SS	SOLID SURFACE
SST	STAINLESS STEEL
TWS	TACKABLE WALL SURFACE
VDR	VISUAL DISPLAY RAIL
VCT	VINYL COMPOSITION TILE
VRB	VENTILATED RUBBER BASE
WC	WALL COVERING
WD	WOOD

FINISH SCHEDULE ABBREVIATIONS
1/4" = 1'-0"

- CONCRETE (CONC)
- CARPET (CPT)
- ENTRY MAT (EM)
- (E) RESILIENT FLOOR TILE ((E) RFT)
- VINYL COMPOSITION TILE (VCT-1)
- ACCENT VCT (VCT-# PER PLANS)
- ACCENT VCT (VCT-# PER PLANS)
- METHYL METHACRYLATE RESINOUS FLOORING (MMA)
- TERRAZZO (TER)
- EXISTING TERRAZZO FLOOR ((E) TER)
- WOOD ATHLETIC FLOORING (WAF)

FLOOR FINISH TYPES

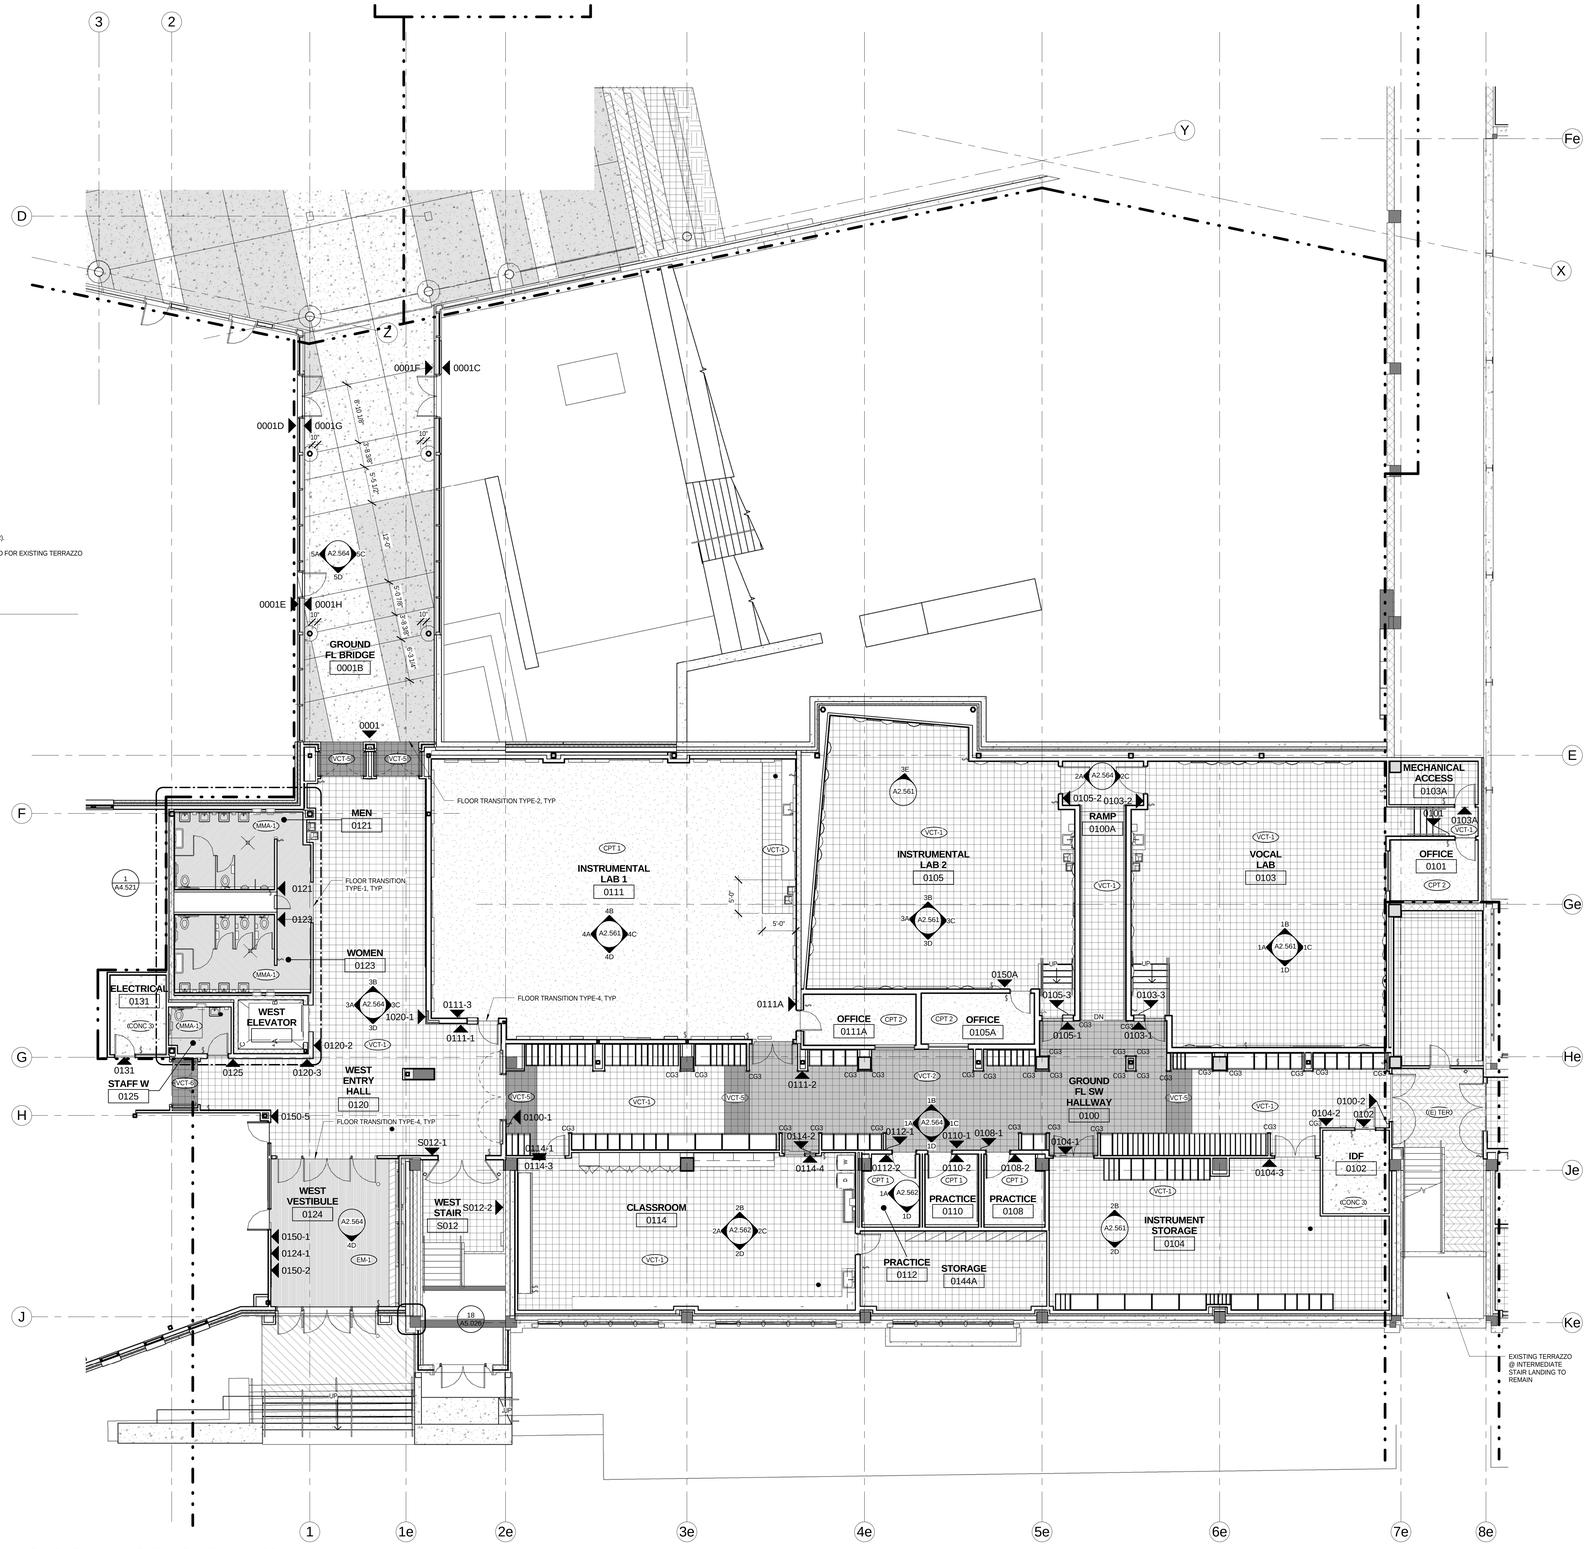

PH5_SW WING FINISH PLAN_00
1/8" = 1'-0"

bassetti architects
71 Columbia Street, Suite 500
Seattle, Washington 98104
(206) 340 9500

ASSOCIATE ARCHITECT
AMUNDSEN ASSOCIATES LLC
212 E Second Street
Casper, WY 82601
(307) 234-9999

CIVIL ENGINEER
WLC ENGINEERING SURVEYING PLANNING
200 Pronghorn St.
Casper, WY 82601
(307) 266 2524

LANDSCAPE ARCHITECT
SWIFT COMPANY LLC
3131 Western Avenue Suite M423
Seattle, WA 98121
(206) 632 2038

STRUCTURAL ENGINEER
PCS STRUCTURAL SOLUTIONS
1250 Pacific Ave Suite 701
Tacoma, WA 98402
(253) 383-2797

MECHANICAL & ELECTRICAL ENGINEERS
WSP GROUP
600 University Street Suite 500
Seattle, WA 98101
(206) 342 9900

THEATER CONSULTANT
PLA DESIGNS INC.
6230 SW Zabaco Terrace
Aloha, OR 97007
(503) 642 2168

FOOD SERVICE CONSULTANT
JLR DESIGN GROUP
557 Roy Street Suite 175A
Seattle, WA 98109
(206) 625 0070

ACOUSTICAL & A/V CONSULTANT
SPARLING
4100 194th Street SW, Suite 400
Lynnwood, WA 98036
(206) 667 0555

CONSTRUCTION MANAGER AT RISK
AP WYOMING
1800 Carey Avenue, 4th Floor
Cheyenne, Wyoming 82001
(307) 426-4242

LICENSED ARCHITECT C-2547 MARVIN BROCKIE STATE OF WYOMING
Date: 11/20/14

0 1/2" 1" 2"
THIS DRAWING IS 36" X 48"
USE THIS SCALE TO VERIFY CORRECT DRAWING SIZE

REVISIONS DATE

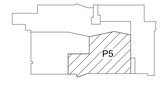

KEY PLAN

NATRONA COUNTY SCHOOL DISTRICT

Natrona County High School

930 SOUTH ELM STREET
CASPER WY 82601

JOB NO: 11855.00
ISSUE DATE: 11/20/2014
DRAWN BY: ARC

PHASE 5
SW WING
GROUND
FLOOR FINISH
PLAN

A10.501

100% Construction Documents

11/17/2014 4:23:04 PM

GENERAL FLOOR FINISH NOTES

1. AT DOORWAYS CENTER FLOOR MATERIAL CHANGES AT THRESHOLD.
2. SEE SHEET A5.071 FOR TYPICAL FLOOR TRANSITION DETAILS
3. SEE A10.301-A10.621 FLOOR FINISH PLANS FOR FLOORING MATERIAL TYPE AND LOCATION.
4. ELEVATOR FLOOR FINISH TO BE VCT TO MATCH CORRIDOR.
5. ALL STAIRS NOT CALLED OUT AS CAST IN PLACE CONCRETE TO BE INTEGRAL RUBBER STAIR TREAD AND RISER (RSTR).
6. INTERMEDIATE STAIR LANDINGS TO BE RESILENT FLOOR TILE, COLOR TO MATCH STAIR TREAD EXCEPT WHERE NOTED FOR EXISTING TERRAZZO TO REMAIN.
7. AT EXISTING STAIRS, TERRAZZO LANDINGS AND STAIRS TO REMAIN, PROVIDE NEW NOSING PER DRAWINGS.

GENERAL FLOOR FINISH NOTES - INTERIOR

1/4" = 1'-0"

FINISH SCHEDULE ABBREVIATIONS

ACP	ACOUSTICAL CEILING PANEL
ACT	ACOUSTICAL CEILING TILE
AFF	ABOVE FINISH FLOOR
AFP	ACOUSTIC FABRIC PANEL
ALUM	ALUMINUM
AWP	ACOUSTIC WALL PANEL
CPT	CARPET
CG	CORNER GUARD
CJ	CONTROL JOINT
CMU-1	CONCRETE MASONRY UNIT GROUND FACED, COLOR: CHARCOAL
CMU-2	CONCRETE MASONRY UNIT SMOOTH FACED, COLOR: STANDARD GREY
CONC-1	CONCRETE - POLISHED
CONC-2	CONCRETE - SEALED
CONC-3	CONCRETE - HARDENER AND DENSIFIER ADDED
CONC-4	CONCRETE - STAINED
CT	CERAMIC TILE
EM	ENTRY MAT
EP	EPOXY (COUNTERTOP)
FRWC	FIBERGLASS REINFORCED WALL COVERING
GWB	GYPSUM WALL BOARD
GYP	GYPSUM
HDWD	HARDWOOD
HDWD PLYWD	HARDWOOD WITH VENEER
HM	HOLLOW METAL
LV-1	LOUVER SHADES W/ DAYLIGHT OPTIMIZING
LV-2	LOUVER SHADES
MMA	METHYL METHACRYLATE FLOORING
MDF	MEDIUM DENSITY FIBERBOARD
MDO	MEDIUM DENSITY OVERLAY
MRS	MOTORIZED WINDOW ROLLER SHADES (ELECTRIC)
MTL	METAL
P	PAINT
PJ	POUR JOINT
PLAM	PLASTIC LAMINATE
PLYWD	PLYWOOD
PNL	PANEL
PR	PICTURE RAIL
RB-1	RUBBER BASE 4"
RB-2	RUBBER BASE 6"
RFT	RESILIENT (RUBBER) FLOOR TILES
RSTR	RESILIENT (RUBBER) STAIR TREAD AND RISER
SS	SOLID SURFACE
SST	STAINLESS STEEL
TWS	TACKABLE WALL SURFACE
VDR	VISUAL DISPLAY RAIL
VCT	VINYL COMPOSITION TILE
VRB	VENTILATED RUBBER BASE
WC	WALL COVERING
WD	WOOD

FINISH SCHEDULE ABBREVIATIONS

1/4" = 1'-0"

- CONCRETE (CONC)
- CARPET (CPT)
- ENTRY MAT (EM)
- (E) RESILIENT FLOOR TILE ((E) RFT)
- VINYL COMPOSITION TILE (VCT-1)
- ACCENT VCT (VCT-# PER PLANS)
- ACCENT VCT (VCT-# PER PLANS)
- METHYL METHACRYLATE RESINOUS FLOORING (MMA)
- TERRAZZO (TER)
- EXISTING TERRAZZO FLOOR ((E) TER)
- WOOD ATHLETIC FLOORING (WAF)

FLOOR FINISH TYPES

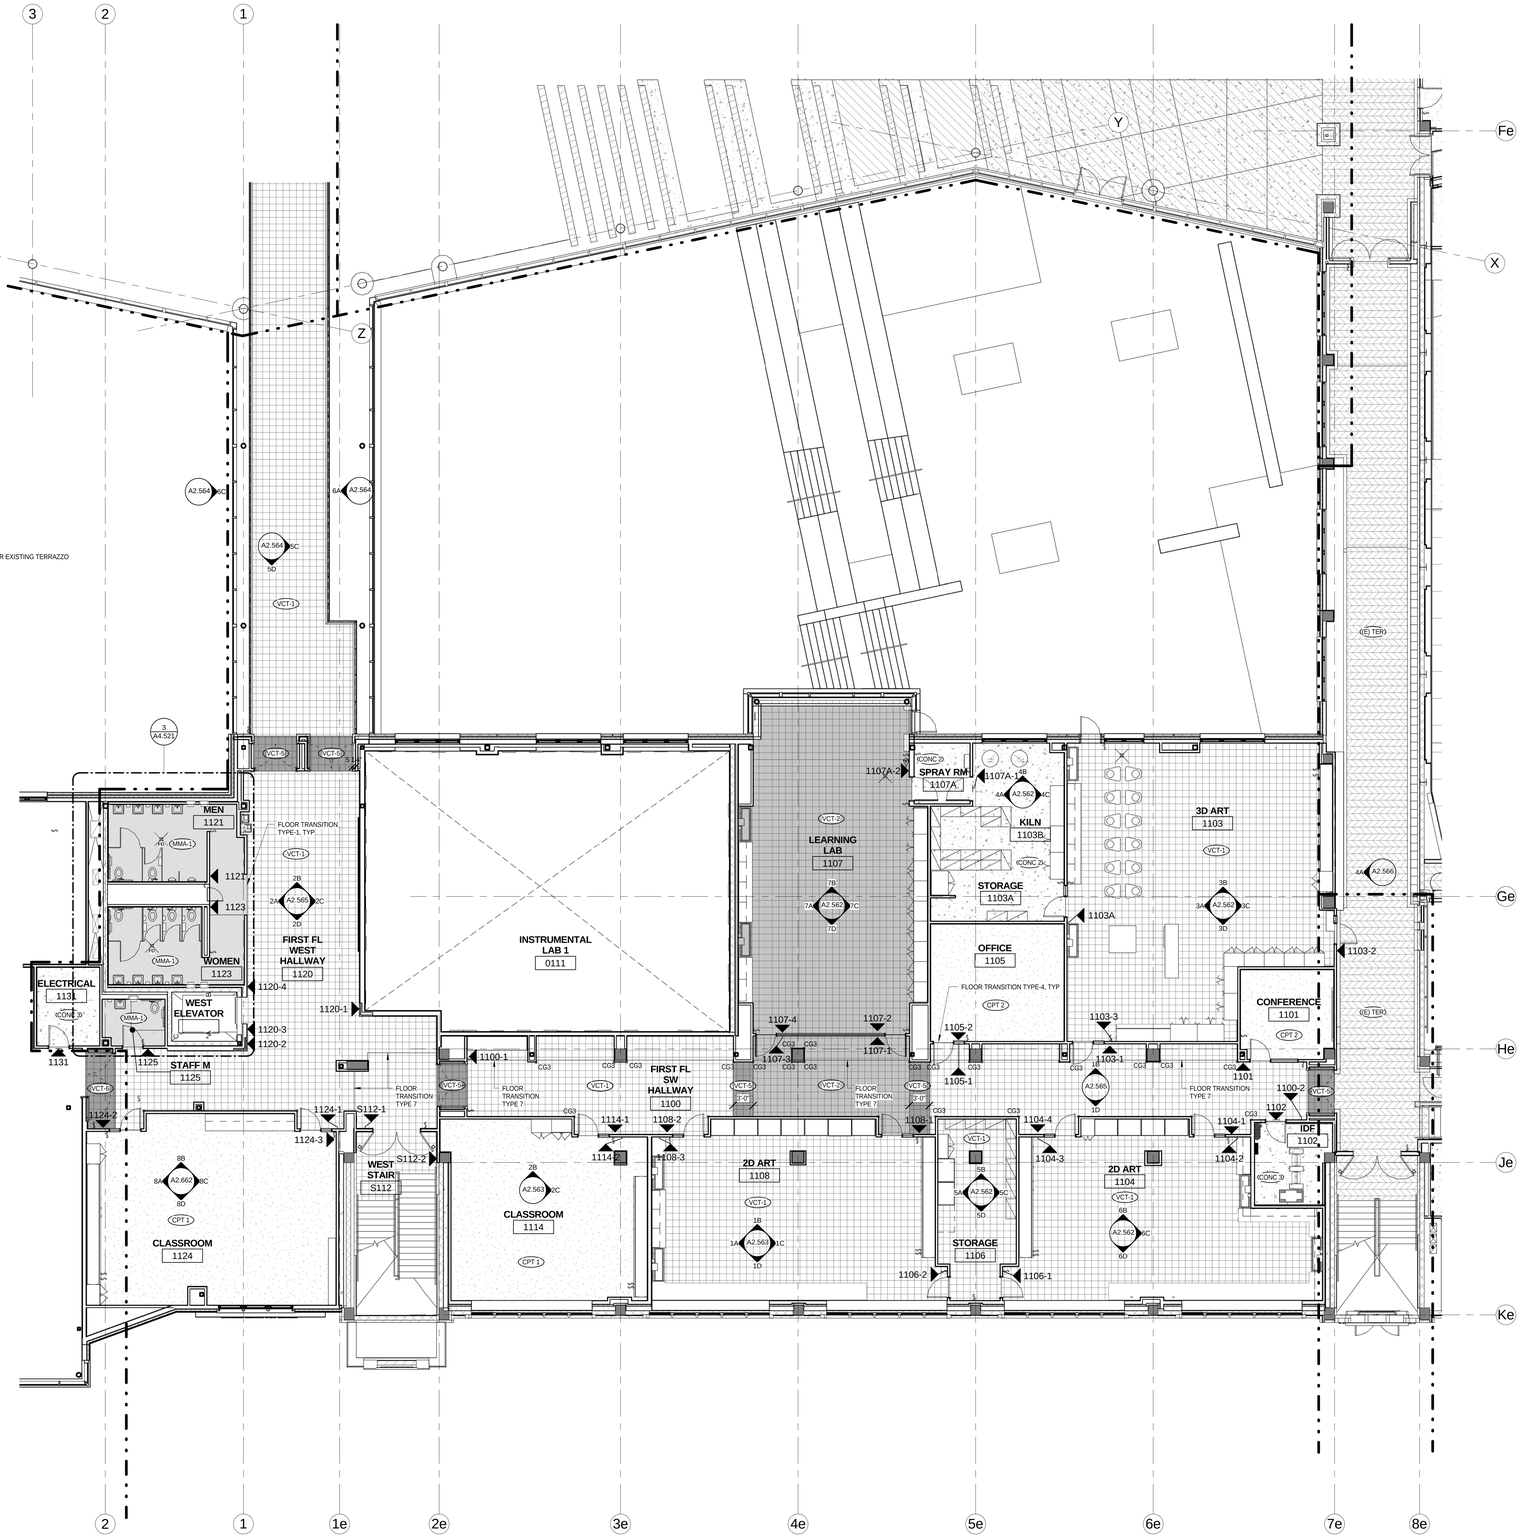

PH5_SW WING FINISH PLAN_01

1/8" = 1'-0"

bassetti architects

71 Columbia Street, Suite 500
Seattle, Washington 98104
(206) 340 9500

ASSOCIATE ARCHITECT
AMUNDSEN ASSOCIATES LLC
212 E Second Street
Casper, WY 82601
(307) 234-9999

CIVIL ENGINEER
WLC ENGINEERING SURVEYING PLANNING
200 Pronghorn St.
Casper, WY 82601
(307) 266 2524

LANDSCAPE ARCHITECT
SWIFT COMPANY LLC
3131 Western Avenue Suite M423
Seattle, WA 98121
(206) 632 2038

STRUCTURAL ENGINEER
PCS STRUCTURAL SOLUTIONS
1250 Pacific Ave Suite 701
Tacoma, WA 98402
(253) 383-2797

MECHANICAL & ELECTRICAL ENGINEERS
WSP GROUP
600 University Street Suite 500
Seattle, WA 98101
(206) 342 9900

THEATER CONSULTANT
PLA DESIGNS INC.
6230 SW Zabaco Terrace
Aloha, OR 97007
(503) 642 2168

FOOD SERVICE CONSULTANT
JLR DESIGN GROUP
557 Roy Street Suite 175A
Seattle, WA 98109
(206) 625 0070

ACOUSTICAL & A/V CONSULTANT
SPARLING
4100 194th Street SW, Suite 400
Lynnwood, WA 98036
(206) 667 0555

CONSTRUCTION MANAGER AT RISK
AP WYOMING
1800 Carey Avenue, 4th Floor
Cheyenne, Wyoming 82001
(307) 426-4242

LICENSED ARCHITECT
C-2547
MARVIN BROCKMAN
Date: 11/20/14
STATE OF WYOMING

0' 1/2" 1" 2"

THIS DRAWING IS 36" X 48"
USE THIS SCALE TO VERIFY
CORRECT DRAWING SIZE

	REVISIONS	DATE

P5

KEY PLAN

NATRONA COUNTY SCHOOL DISTRICT

Natrona County High School

930 SOUTH ELM STREET
CASPER WY 82601

JOB NO: 11855.00
ISSUE DATE: 11/20/2014
DRAWN BY: ARC

PHASE 5
SW WING
FIRST FLOOR
FINISH PLAN

A10.511

100% Construction Documents

11/17/2014 4:26:46 PM

GENERAL FLOOR FINISH NOTES

1. AT DOORWAYS CENTER FLOOR MATERIAL CHANGES AT THRESHOLD.
2. SEE SHEET A5.071 FOR TYPICAL FLOOR TRANSITION DETAILS
3. SEE A10.301-A10.621 FLOOR FINISH PLANS FOR FLOORING MATERIAL TYPE AND LOCATION.
4. ELEVATOR FLOOR FINISH TO BE VCT TO MATCH CORRIDOR.
5. ALL STAIRS NOT CALLED OUT AS CAST IN PLACE CONCRETE TO BE INTEGRAL RUBBER STAIR TREAD AND RISER (RSTR).
6. INTERMEDIATE STAIR LANDINGS TO BE RESILENT FLOOR TILE, COLOR TO MATCH STAIR TREAD EXCEPT WHERE NOTED FOR EXISTING TERRAZZO TO REMAIN.
7. AT EXISTING STAIRS, TERRAZZO LANDINGS AND STAIRS TO REMAIN, PROVIDE NEW NOSING PER DRAWINGS.

GENERAL FLOOR FINISH NOTES - INTERIOR

1/4" = 1'-0"

FINISH SCHEDULE ABBREVIATIONS

ACP	ACOUSTICAL CEILING PANEL
ACT	ACOUSTICAL CEILING TILE
AFF	ABOVE FINISH FLOOR
AFP	ACOUSTIC FABRIC PANEL
ALUM	ALUMINUM
AWP	ACOUSTIC WALL PANEL
CPT	CARPET
CG	CORNER GUARD
CJ	CONTROL JOINT
CMU-1	CONCRETE MASONRY UNIT GROUND FACED, COLOR: CHARCOAL
CMU-2	CONCRETE MASONRY UNIT SMOOTH FACED, COLOR: STANDARD GREY
CONC-1	CONCRETE - POLISHED
CONC-2	CONCRETE - SEALED
CONC-3	CONCRETE - HARDENER AND DENSIFIER ADDED
CONC-4	CONCRETE - STAINED
CT	CERAMIC TILE
EM	ENTRY MAT
EP	EPOXY (COUNTERTOP)
FRWC	FIBERGLASS REINFORCED WALL COVERING
GWB	GYPSUM WALL BOARD
GYP	GYPSUM
HDWD	HARDWOOD
HDWD PLYWD	HARDWOOD WITH VENEER
HM	HOLLOW METAL
LV-1	LOUVER SHADES W/ DAYLIGHT OPTIMIZING
LV-2	LOUVER SHADES
MMA	METHYL-METHACRYLATE FLOORING
MDF	MEDIUM DENSITY FIBERBOARD
MDO	MEDIUM DENSITY OVERLAY
MRS	MOTORIZED WINDOW ROLLER SHADES (ELECTRIC)
MTL	METAL
P	PAINT
PJ	POUR JOINT
PLAM	PLASTIC LAMINATE
PLYWD	PLYWOOD
PNL	PANEL
PR	PICTURE RAIL
RB-1	RUBBER BASE 4"
RB-2	RUBBER BASE 6"
RFT	RESILIENT (RUBBER) FLOOR TILES
RSTR	RESILIENT (RUBBER) STAIR TREAD AND RISER
SS	SOLID SURFACE
SST	STAINLESS STEEL
TWS	TACKABLE WALL SURFACE
VDR	VISUAL DISPLAY RAIL
VCT	VINYL COMPOSITION TILE
VRB	VENTILATED RUBBER BASE
WC	WALL COVERING
WD	WOOD

FINISH SCHEDULE ABBREVIATIONS

1/4" = 1'-0"

CONCRETE (CONC)

CARPET (CPT)

ENTRY MAT (EM)

(E) RESILIENT FLOOR TILE ((E) RFT)

VINYL COMPOSITION TILE (VCT-1)

ACCENT VCT (VCT-# PER PLANS)

ACCENT VCT (VCT-# PER PLANS)

METHYL METHACRYLATE RESINOUS FLOORING (MMA)

TERRAZZO (TER)

EXISTING TERRAZZO FLOOR ((E) TER)

WOOD ATHLETIC FLOORING (WAF)

FLOOR FINISH TYPES

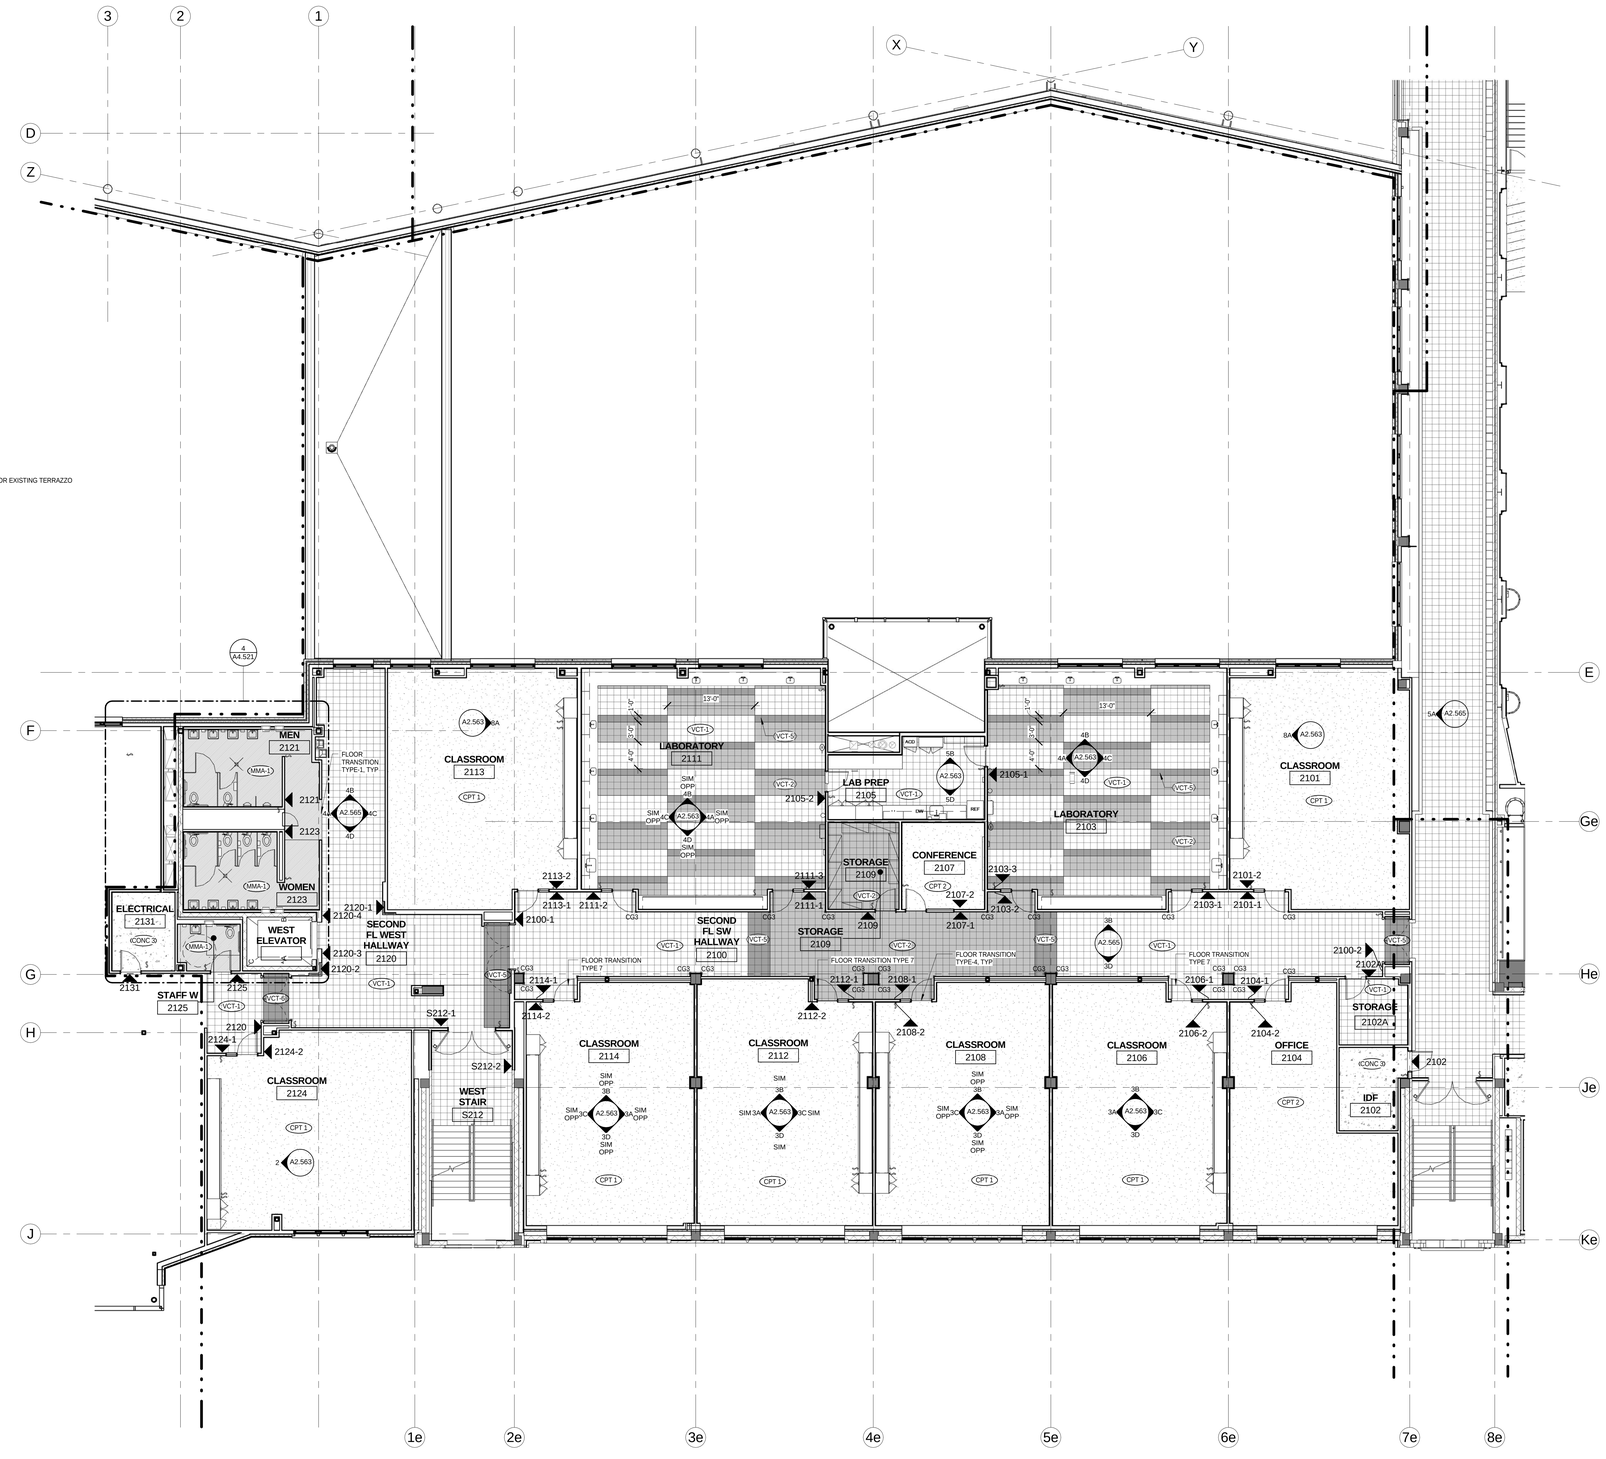

PH5_SW WING FINISH PLAN_02

1/8" = 1'-0"

bassetti architects

71 Columbia Street, Suite 500
Seattle, Washington 98104
(206) 340 9500

ASSOCIATE ARCHITECT
AMUNDSEN ASSOCIATES LLC
212 E Second Street
Casper, WY 82601
(307) 234-9999

CIVIL ENGINEER
WLC ENGINEERING SURVEYING PLANNING
200 Pronghorn St.
Casper, WY 82601
(307) 266 2524

LANDSCAPE ARCHITECT
SWIFT COMPANY LLC
3131 Western Avenue Suite M423
Seattle, WA 98121
(206) 632 2038

STRUCTURAL ENGINEER
PCS STRUCTURAL SOLUTIONS
1250 Pacific Ave Suite 701
Tacoma, WA 98402
(253) 383-2797

MECHANICAL & ELECTRICAL ENGINEERS
WSP GROUP
600 University Street Suite 500
Seattle, WA 98101
(206) 342 9900

THEATER CONSULTANT
PLA DESIGNS INC.
6230 SW Zabaco Terrace
Aloha, OR 97007
(503) 642 2168

FOOD SERVICE CONSULTANT
JLR DESIGN GROUP
557 Roy Street Suite 175A
Seattle, WA 98109
(206) 625 0070

ACOUSTICAL & A/V CONSULTANT
SPARLING
4100 194th Street SW, Suite 400
Lynnwood, WA 98036
(206) 667 0555

CONSTRUCTION MANAGER AT RISK
AP WYOMING
1800 Carey Avenue, 4th Floor
Cheyenne, Wyoming 82001
(307) 426-4242

LICENSED ARCHITECT C-2547 DARWIN BROCKMEIER STATE OF WYOMING Date: 11/20/14

0 1/2" 1" 2"

THIS DRAWING IS 36" X 48"
USE THIS SCALE TO VERIFY
CORRECT DRAWING SIZE

#	REVISIONS	DATE

P5

KEY PLAN

NATRONA COUNTY SCHOOL DISTRICT

Natrona County High School

930 SOUTH ELM STREET
CASPER WY 82601

JOB NO: 11855.00
ISSUE DATE: 11/20/2014
DRAWN BY: ARC

PHASE 5
SW WING
SECOND
FLOOR FINISH
PLAN

A10.521

100% Construction Documents

11/17/2014 4:27:14 PM

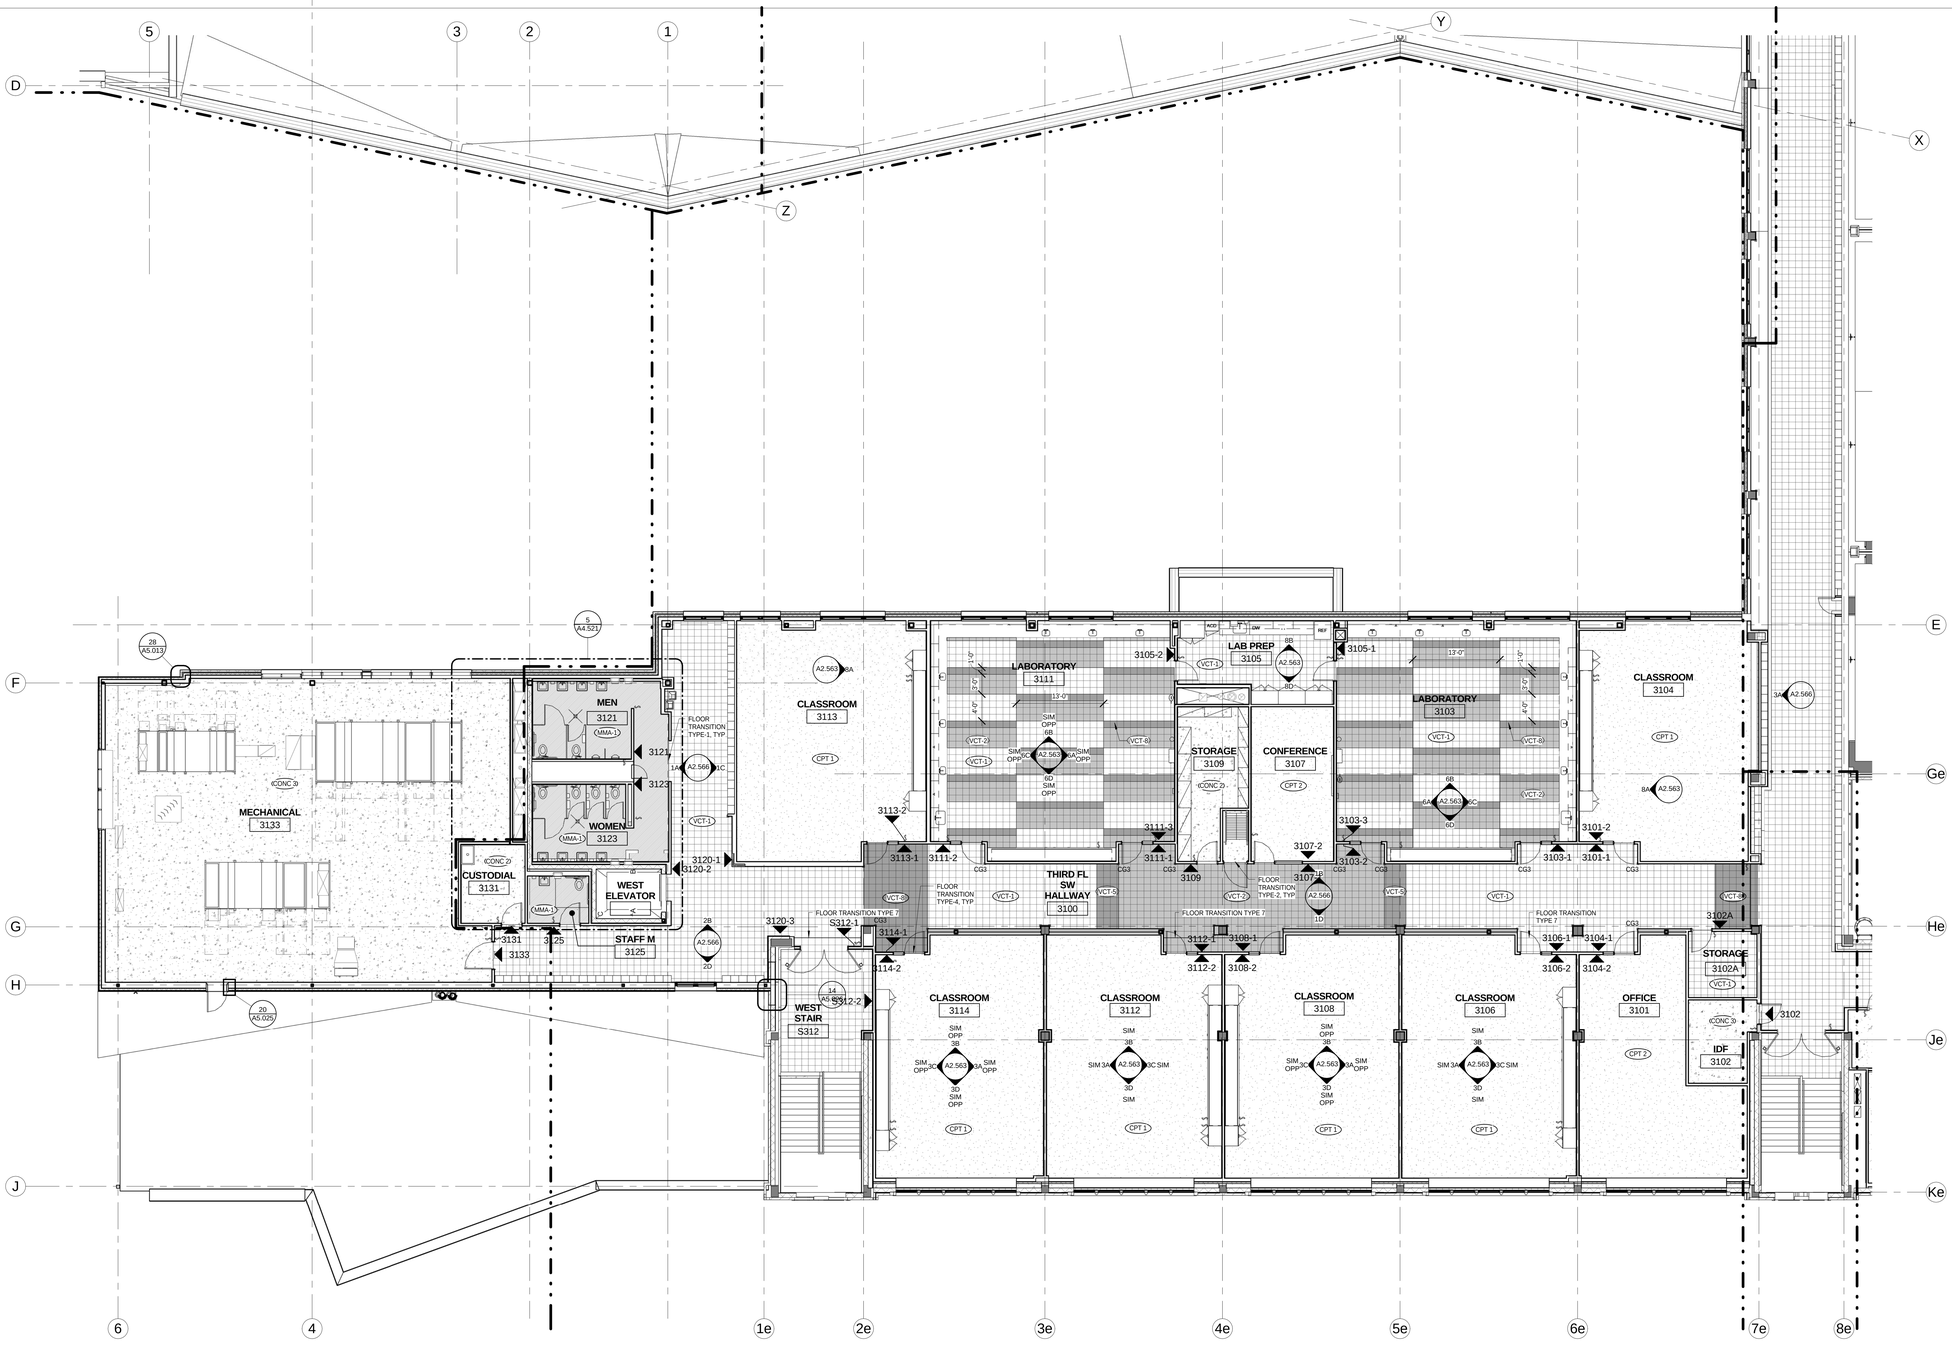

1 PH5_SW WING FINISH PLAN_03
1/8" = 1'-0"

GENERAL FLOOR FINISH NOTES

1. AT DOORWAYS CENTER FLOOR MATERIAL CHANGES AT THRESHOLD.
2. SEE SHEET A5.071 FOR TYPICAL FLOOR TRANSITION DETAILS
3. SEE A10.301-A10.621 FLOOR FINISH PLANS FOR FLOORING MATERIAL TYPE AND LOCATION.
4. ELEVATOR FLOOR FINISH TO BE VCT TO MATCH CORRIDOR.
5. ALL STAIRS NOT CALLED OUT AS CAST IN PLACE CONCRETE TO BE INTEGRAL RUBBER STAIR TREAD AND RISER (RSTR).
6. INTERMEDIATE STAIR LANDINGS TO BE RESILENT FLOOR TILE, COLOR TO MATCH STAIR TREAD EXCEPT WHERE NOTED FOR EXISTING TERRAZZO TO REMAIN.
7. AT EXISTING STAIRS, TERRAZZO LANDINGS AND STAIRS TO REMAIN, PROVIDE NEW NOSING PER DRAWINGS.

GENERAL FLOOR FINISH NOTES - INTERIOR
1/4" = 1'-0"

FINISH SCHEDULE ABBREVIATIONS

ACP	ACOUSTICAL CEILING PANEL
ACT	ACOUSTICAL CEILING TILE
AFF	ABOVE FINISH FLOOR
AFP	ACOUSTIC FABRIC PANEL
ALUM	ALUMINUM
AWP	ACOUSTIC WALL PANEL
CPT	CARPET
CG	CORNER GUARD
CJ	CONTROL JOINT
CMU-1	CONCRETE MASONRY UNIT GROUND FACED, COLOR: CHARCOAL
CMU-2	CONCRETE MASONRY UNIT SMOOTH FACED, COLOR: STANDARD GREY
CONC-1	CONCRETE - POLISHED
CONC-2	CONCRETE - SEALED
CONC-3	CONCRETE - HARDENER AND DENSIFIER ADDED
CONC-4	CONCRETE - STAINED
CT	CERAMIC TILE
EM	ENTRY MAT
EP	EPOXY (COUNTERTOP)
FRWC	FIBERGLASS REINFORCED WALL COVERING
GWB	GYPSUM WALL BOARD
GYP	GYPSUM
HDWD	HARDWOOD
HDWD PLYWD	HARDWOOD WITH VENEER
HM	HOLLOW METAL
LV-1	LOUVER SHADES W/ DAYLIGHT OPTIMIZING
LV-2	LOUVER SHADES
MMA	METHYL-METHACRYLATE FLOORING
MDF	MEDIUM DENSITY FIBERBOARD
MDO	MEDIUM DENSITY OVERLAY
MRS	MOTORIZED WINDOW ROLLER SHADES (ELECTRIC)
MTL	METAL
P	PAINT
PJ	POUR JOINT
PLAM	PLASTIC LAMINATE
PLYWD	PLYWOOD
PNL	PANEL
PR	PICTURE RAIL
RB-1	RUBBER BASE 4"
RB-2	RUBBER BASE 6"
RFT	RESILIENT (RUBBER) FLOOR TILES
RSTR	RESILIENT (RUBBER) STAIR TREAD AND RISER
SS	SOLID SURFACE
SST	STAINLESS STEEL
TWS	TACKABLE WALL SURFACE
VDR	VISUAL DISPLAY RAIL
VCT	VINYL COMPOSITION TILE
VRB	VENTILATED RUBBER BASE
WC	WALL COVERING
WD	WOOD

FINISH SCHEDULE ABBREVIATIONS
1/4" = 1'-0"

CONCRETE (CONC)
CARPET (CPT)
ENTRY MAT (EM)
(E) RESILIENT FLOOR TILE ((E) RFT)
VINYL COMPOSITION TILE (VCT-1)
ACCENT VCT (VCT-# PER PLANS)
ACCENT VCT (VCT-# PER PLANS)
METHYL METHACRYLATE RESINOUS FLOORING (MMA)
TERRAZZO (TER)
EXISTING TERRAZZO FLOOR ((E) TER)
WOOD ATHLETIC FLOORING (WAF)

FLOOR FINISH TYPES

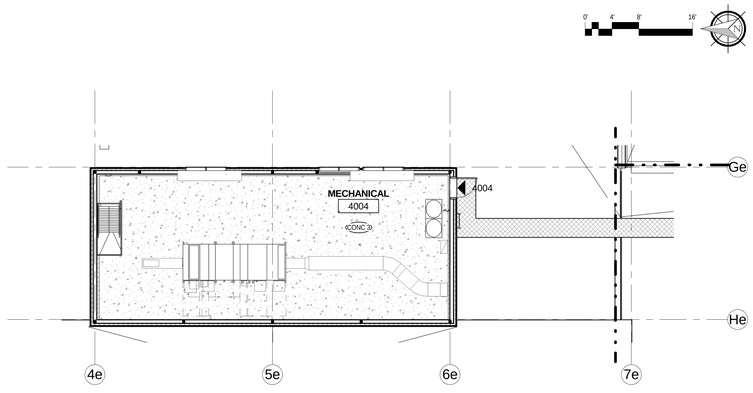

2 PH5_SW WING FINISH PLAN_04
1/8" = 1'-0"

11/17/2014 4:27:44 PM

bassetti architects
71 Columbia Street, Suite 500
Seattle, Washington 98104
(206) 340 9500

ASSOCIATE ARCHITECT
AMUNDSEN ASSOCIATES LLC
212 E Second Street
Casper, WY 82601
(307) 234-9999

CIVIL ENGINEER
WLC ENGINEERING SURVEYING PLANNING
200 Pronghorn St.
Casper, WY 82601
(307) 266 2524

LANDSCAPE ARCHITECT
SWIFT COMPANY LLC
3131 Western Avenue Suite M423
Seattle, WA 98121
(206) 632 2038

STRUCTURAL ENGINEER
PCS STRUCTURAL SOLUTIONS
1250 Pacific Ave Suite 701
Tacoma, WA 98402
(253) 383-2797

MECHANICAL & ELECTRICAL ENGINEERS
WSP GROUP
600 University Street Suite 500
Seattle, WA 98101
(206) 342 9900

THEATER CONSULTANT
PLA DESIGNS INC.
6230 SW Zabaco Terrace
Aloha, OR 97007
(503) 642 2168

FOOD SERVICE CONSULTANT
JLR DESIGN GROUP
557 Roy Street Suite 175A
Seattle, WA 98109
(206) 625 0070

ACOUSTICAL & A/V CONSULTANT
SPARLING
4100 194th Street SW, Suite 400
Lynnwood, WA 98036
(206) 667 0555

CONSTRUCTION MANAGER AT RISK
AP WYOMING
1800 Carey Avenue, 4th Floor
Cheyenne, Wyoming 82001
(307) 426-4242

LICENSED ARCHITECT KEVIN BROOKS C-2547 Date: 11/20/14 STATE OF WYOMING

0' 1/2" 1" 2'1"
THIS DRAWING IS 36" X 48"
USE THIS SCALE TO VERIFY CORRECT DRAWING SIZE

	REVISIONS	DATE

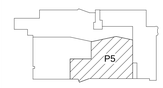

KEY PLAN

NATRONA COUNTY SCHOOL DISTRICT

Natrona County High School

930 SOUTH ELM STREET
CASPER WY 82601

JOB NO: 11855.00
ISSUE DATE: 11/20/2014
DRAWN BY: ARC

PHASE 5
SW WING
THIRD AND FOURTH FLOOR FINISH PLAN

A10.531

100% Construction Documents

CONCRETE (CONC)

CARPET (CPT)

ENTRY MAT (EM)

(E) RESILIENT FLOOR TILE ((E) RFT)

VINYL COMPOSITION TILE (VCT-1)

ACCENT VCT (VCT-# PER PLANS)

ACCENT VCT (VCT-# PER PLANS)

METHYL METHACRYLATE RESINOUS FLOORING (MMA)

TERRAZZO (TER)

EXISTING TERRAZZO FLOOR ((E) TER)

WOOD ATHLETIC FLOORING (WAF)

FLOOR FINISH TYPES

FINISH SCHEDULE ABBREVIATIONS

ACP	ACOUSTICAL CEILING PANEL
ACT	ACOUSTICAL CEILING TILE
AFF	ABOVE FINISH FLOOR
APP	ACOUSTIC FABRIC PANEL
ALUM	ALUMINUM
AWP	ACOUSTIC WALL PANEL
CPT	CARPET
CG	CORNER GUARD
CJ	CONTROL JOINT
CMU-1	CONCRETE MASONRY UNIT GROUND FACED, COLOR: CHARCOAL
CMU-2	CONCRETE MASONRY UNIT SMOOTH FACED, COLOR: STANDARD GREY
CONC-1	CONCRETE - POLISHED
CONC-2	CONCRETE - SEALED
CONC-3	CONCRETE - HARDENER AND DENSIFIER ADDED
CONC-4	CONCRETE - STAINED
CT	CERAMIC TILE
EM	ENTRY MAT
EP	EPOXY (COUNTERTOP)
FRWC	FIBERGLASS REINFORCED WALL COVERING
GWB	GYPSUM WALL BOARD
GYP	GYPSUM
HDWD	HARDWOOD
HDWD PLYWD	HARDWOOD WITH VENEER
HM	HOLLOW METAL
LV-1	LOUVER SHADES W/ DAYLIGHT OPTIMIZING
LV-2	LOUVER SHADES
MMA	METHYL-METHACRYLATE FLOORING
MDF	MEDIUM DENSITY FIBERBOARD
MDO	MEDIUM DENSITY OVERLAY
MRS	MOTORIZED WINDOW ROLLER SHADES (ELECTRIC)
MTL	METAL
P	PAINT
PJ	POUR JOINT
PLAM	PLASTIC LAMINATE
PLYWD	PLYWOOD
PNL	PANEL
PR	PICTURE RAIL
RB-1	RUBBER BASE 4"
RB-2	RUBBER BASE 6"
RFT	RESILIENT (RUBBER) FLOOR TILES
RSTR	RESILIENT (RUBBER) STAIR TREAD AND RISER
SS	SOLID SURFACE
SST	STAINLESS STEEL
TWS	TACKABLE WALL SURFACE
VDR	VISUAL DISPLAY RAIL
VCT	VINYL COMPOSITION TILE
VRB	VENTILATED RUBBER BASE
WC	WALL COVERING
WD	WOOD

FINISH SCHEDULE ABBREVIATIONS
1/4" = 1'-0"

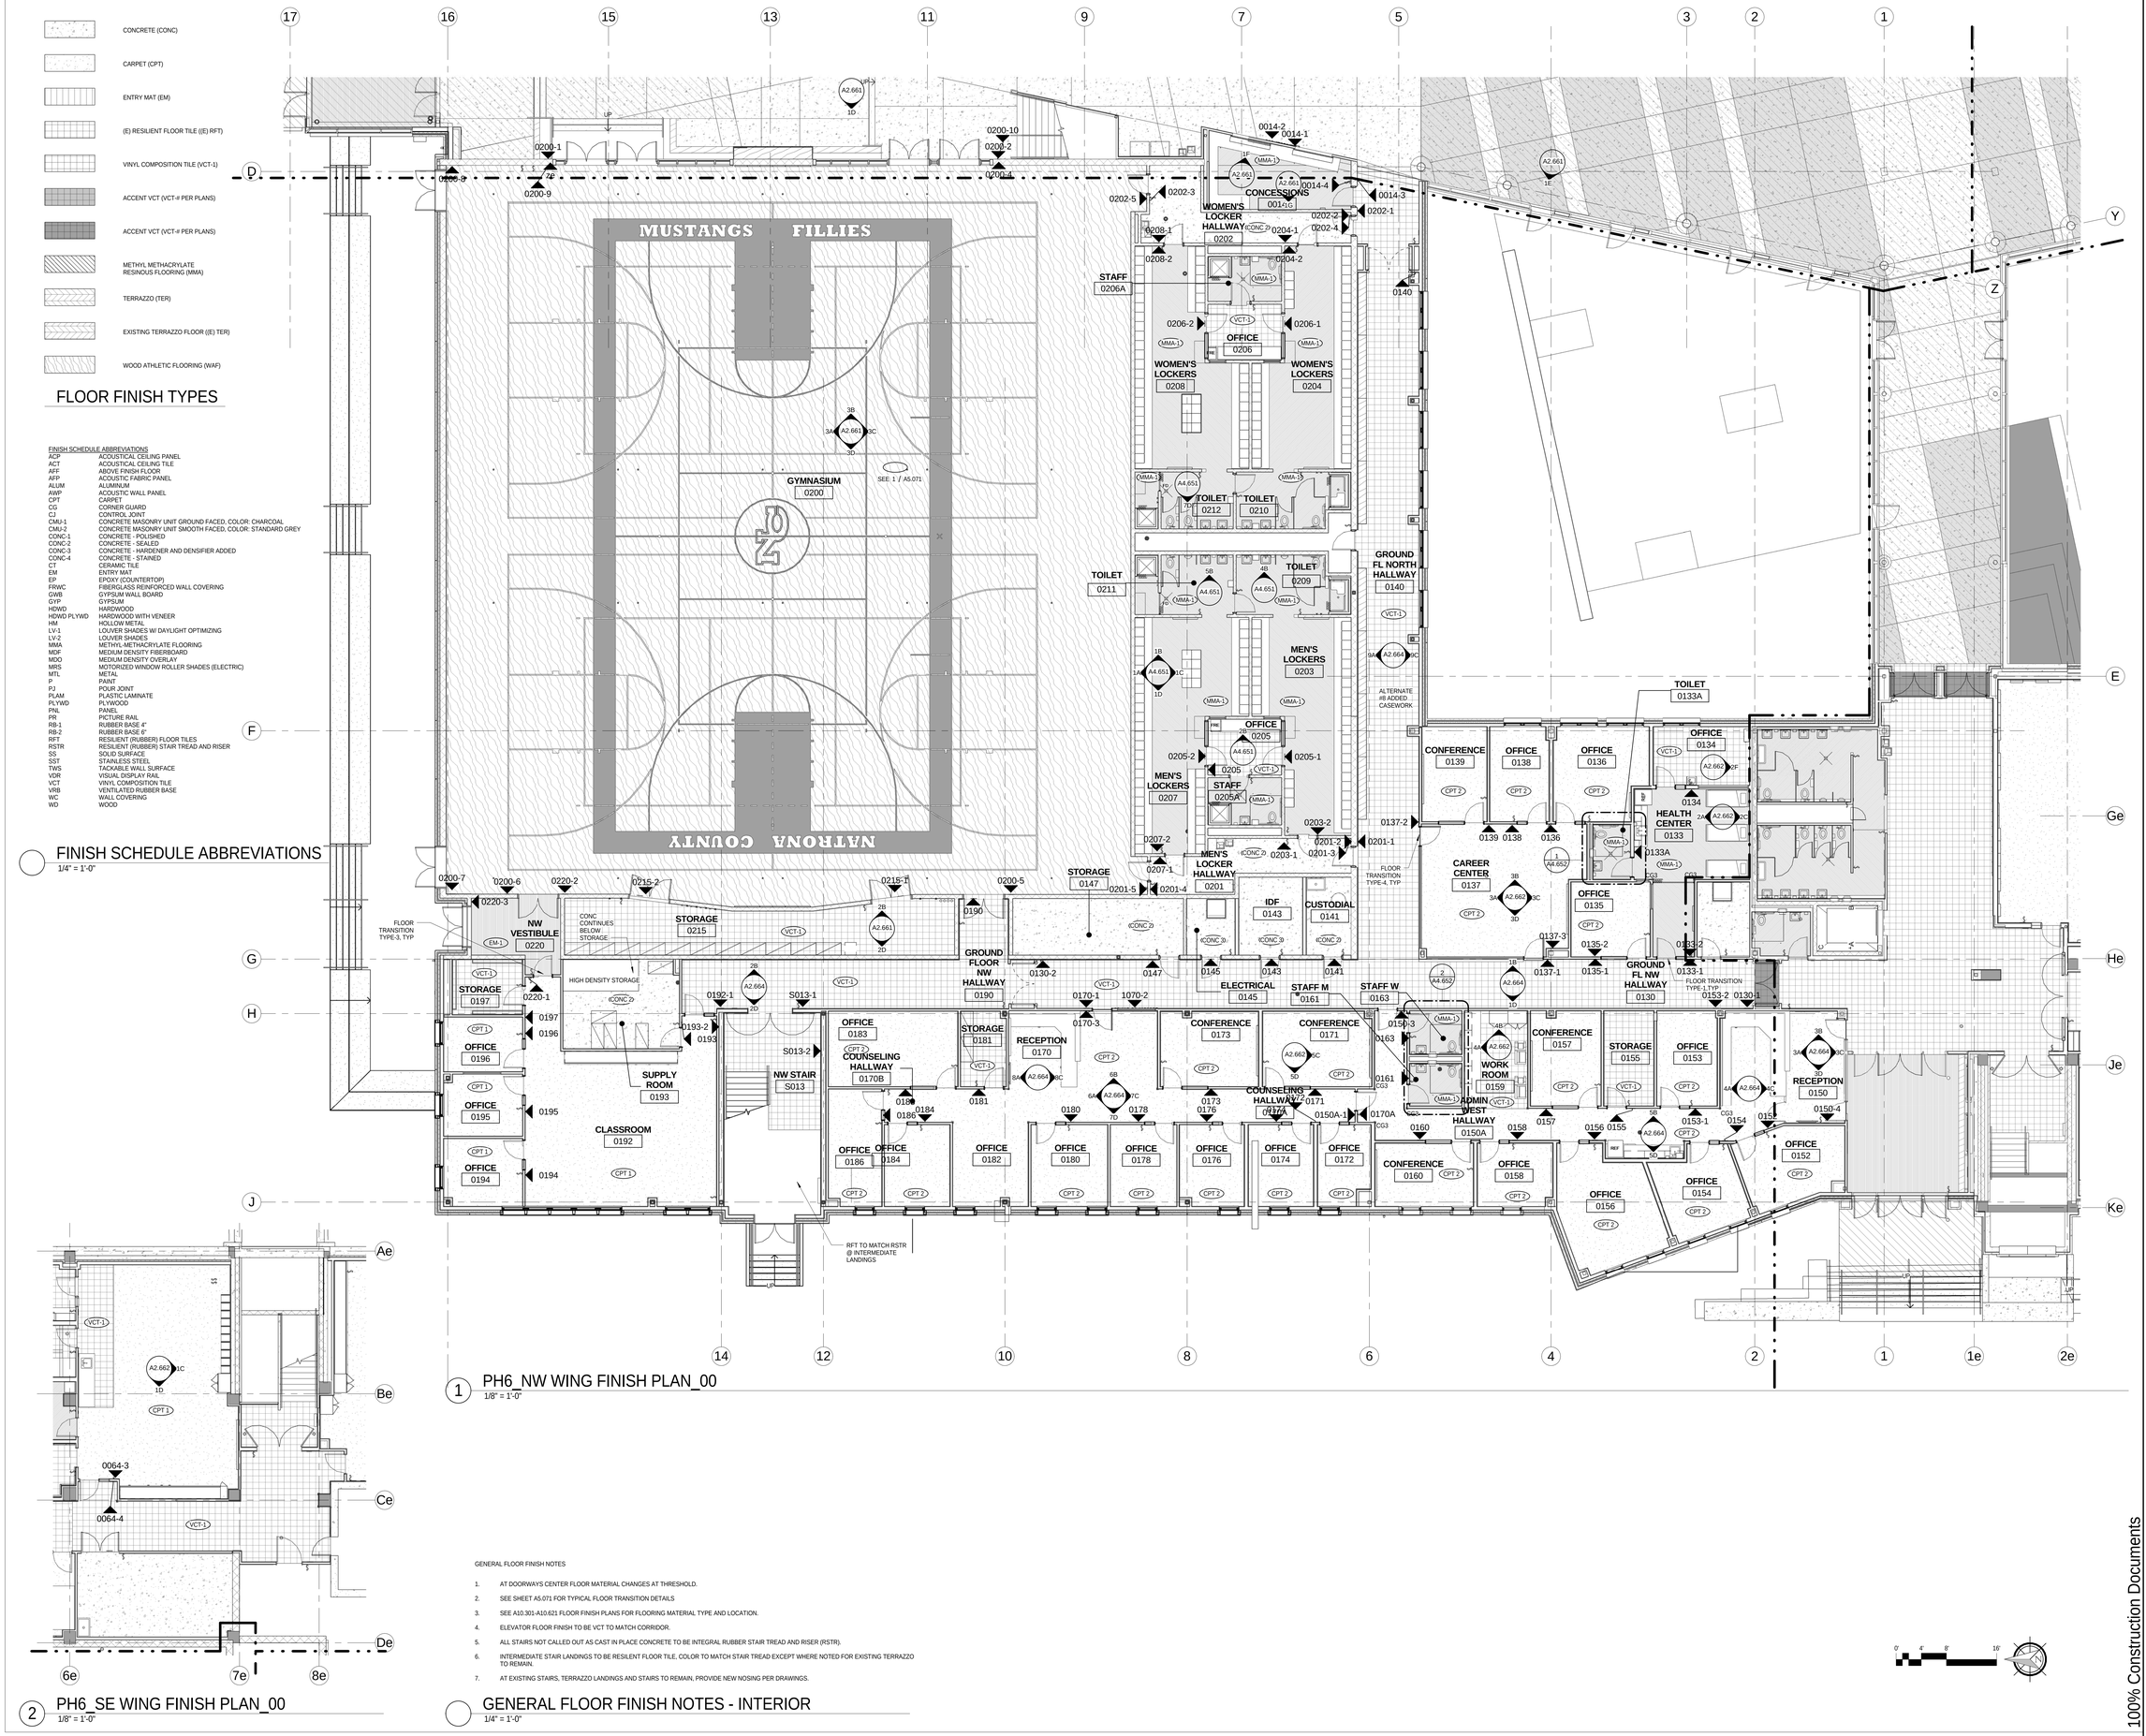

1 PH6_NW WING FINISH PLAN_00
1/8" = 1'-0"

2 PH6_SE WING FINISH PLAN_00
1/8" = 1'-0"

GENERAL FLOOR FINISH NOTES

1. AT DOORWAYS CENTER FLOOR MATERIAL CHANGES AT THRESHOLD.
2. SEE SHEET A5.071 FOR TYPICAL FLOOR TRANSITION DETAILS
3. SEE A10.301-A10.621 FLOOR FINISH PLANS FOR FLOORING MATERIAL TYPE AND LOCATION.
4. ELEVATOR FLOOR FINISH TO BE VCT TO MATCH CORRIDOR.
5. ALL STAIRS NOT CALLED OUT AS CAST IN PLACE CONCRETE TO BE INTEGRAL RUBBER STAIR TREAD AND RISER (RSTR).
6. INTERMEDIATE STAIR LANDINGS TO BE RESILENT FLOOR TILE, COLOR TO MATCH STAIR TREAD EXCEPT WHERE NOTED FOR EXISTING TERRAZZO TO REMAIN.
7. AT EXISTING STAIRS, TERRAZZO LANDINGS AND STAIRS TO REMAIN, PROVIDE NEW NOSING PER DRAWINGS.

GENERAL FLOOR FINISH NOTES - INTERIOR
1/4" = 1'-0"

11/17/2014 4:28:19 PM

bassetti architects
71 Columbia Street, Suite 500
Seattle, Washington 98104
(206) 340 9500

ASSOCIATE ARCHITECT
AMUNDSEN ASSOCIATES LLC
212 E Second Street
Casper, WY 82601
(307) 234-9999

CIVIL ENGINEER
WLC ENGINEERING SURVEYING PLANNING
200 Pronghorn St.
Casper, WY 82601
(307) 266 2524

LANDSCAPE ARCHITECT
SWIFT COMPANY LLC
3131 Western Avenue Suite M423
Seattle, WA 98121
(206) 632 2038

STRUCTURAL ENGINEER
PCS STRUCTURAL SOLUTIONS
1250 Pacific Ave Suite 701
Tacoma, WA 98402
(253) 383-2797

MECHANICAL & ELECTRICAL ENGINEERS
WSP GROUP
600 University Street Suite 500
Seattle, WA 98101
(206) 342 9900

THEATER CONSULTANT
PLA DESIGNS INC.
6230 SW Zabaco Terrace
Aloha, OR 97007
(503) 642 2168

FOOD SERVICE CONSULTANT
JLR DESIGN GROUP
557 Roy Street Suite 175A
Seattle, WA 98109
(206) 625 0070

ACOUSTICAL & A/V CONSULTANT
SPARLING
4100 194th Street SW, Suite 400
Lynnwood, WA 98036
(206) 667 0555

CONSTRUCTION MANAGER AT RISK
AP WYOMING
1800 Carey Avenue, 4th Floor
Cheyenne, Wyoming 82001
(307) 426-4242

LICENSED ARCHITECT C-2547 MARVIN BROCKETT Date: 11/20/14 STATE OF WYOMING

0' 1/2" 1" 2'1"
THIS DRAWING IS 36" X 48"
USE THIS SCALE TO VERIFY CORRECT DRAWING SIZE

#	REVISIONS	DATE

P6

KEY PLAN

NATRONA COUNTY SCHOOL DISTRICT

Natrona County High School

930 SOUTH ELM STREET
CASPER WY 82601

JOB NO: 11855.00
ISSUE DATE: 11/20/2014
DRAWN BY: ARC

PHASE 6
NW WING
GROUND
FLOOR FINISH
PLAN

A10.601

100% Construction Documents

CONCRETE (CONC)

CARPET (CPT)

ENTRY MAT (EM)

(E) RESILIENT FLOOR TILE ((E) RFT)

VINYL COMPOSITION TILE (VCT-1)

ACCENT VCT (VCT-# PER PLANS)

ACCENT VCT (VCT-# PER PLANS)

METHYL METHACRYLATE RESINOUS FLOORING (MMA)

TERRAZZO (TER)

EXISTING TERRAZZO FLOOR ((E) TER)

WOOD ATHLETIC FLOORING (WAF)

FLOOR FINISH TYPES

GENERAL FLOOR FINISH NOTES

1. AT DOORWAYS CENTER FLOOR MATERIAL CHANGES AT THRESHOLD.
2. SEE SHEET A5.071 FOR TYPICAL FLOOR TRANSITION DETAILS
3. SEE A10.301-A10.621 FLOOR FINISH PLANS FOR FLOORING MATERIAL TYPE AND LOCATION.
4. ELEVATOR FLOOR FINISH TO BE VCT TO MATCH CORRIDOR.
5. ALL STAIRS NOT CALLED OUT AS CAST IN PLACE CONCRETE TO BE INTEGRAL RUBBER STAIR TREAD AND RISER (RSTR).
6. INTERMEDIATE STAIR LANDINGS TO BE RESILENT FLOOR TILE, COLOR TO MATCH STAIR TREAD EXCEPT WHERE NOTED FOR EXISTING TERRAZZO TO REMAIN.
7. AT EXISTING STAIRS, TERRAZZO LANDINGS AND STAIRS TO REMAIN, PROVIDE NEW NOSING PER DRAWINGS.

GENERAL FLOOR FINISH NOTES - INTERIOR

1/4" = 1'-0"

FINISH SCHEDULE ABBREVIATIONS

ACP	ACOUSTICAL CEILING PANEL
ACT	ACOUSTICAL CEILING TILE
AFF	ABOVE FINISH FLOOR
AFP	ACOUSTIC FABRIC PANEL
ALUM	ALUMINUM
AWP	ACOUSTIC WALL PANEL
CPT	CARPET
CG	CORNER GUARD
CJ	CONTROL JOINT
CMU-1	CONCRETE MASONRY UNIT GROUND FACED, COLOR: CHARCOAL
CMU-2	CONCRETE MASONRY UNIT SMOOTH FACED, COLOR: STANDARD GREY
CONC-1	CONCRETE - POLISHED
CONC-2	CONCRETE - SEALED
CONC-3	CONCRETE - HARDENER AND DENSIFIER ADDED
CONC-4	CONCRETE - STAINED
CT	CERAMIC TILE
EM	ENTRY MAT
EP	EPOXY (COUNTERTOP)
FRWC	FIBERGLASS REINFORCED WALL COVERING
GWB	GYPSUM WALL BOARD
GYP	GYPSUM
HDWD	HARDWOOD
HDWD PLYWD	HARDWOOD WITH VENEER
HM	HOLLOW METAL
LV-1	LOUVER SHADES W/ DAYLIGHT OPTIMIZING
LV-2	LOUVER SHADES
MMA	METHYL METHACRYLATE FLOORING
MDF	MEDIUM DENSITY FIBERBOARD
MDO	MEDIUM DENSITY OVERLAY
MRS	MOTORIZED WINDOW ROLLER SHADES (ELECTRIC)
MTL	METAL
P	PAINT
PJ	POUR JOINT
PLAM	PLASTIC LAMINATE
PLYWD	PLYWOOD
PNL	PANEL
PR	PICTURE RAIL
RB-1	RUBBER BASE 4"
RB-2	RUBBER BASE 6"
RFT	RESILIENT (RUBBER) FLOOR TILES
RSTR	RESILIENT (RUBBER) STAIR TREAD AND RISER
SS	SOLID SURFACE
SST	STAINLESS STEEL
TWS	TACKABLE WALL SURFACE
VDR	VISUAL DISPLAY RAIL
VCT	VINYL COMPOSITION TILE
VRB	VENTILATED RUBBER BASE
WC	WALL COVERING
WD	WOOD

FINISH SCHEDULE ABBREVIATIONS

1/4" = 1'-0"

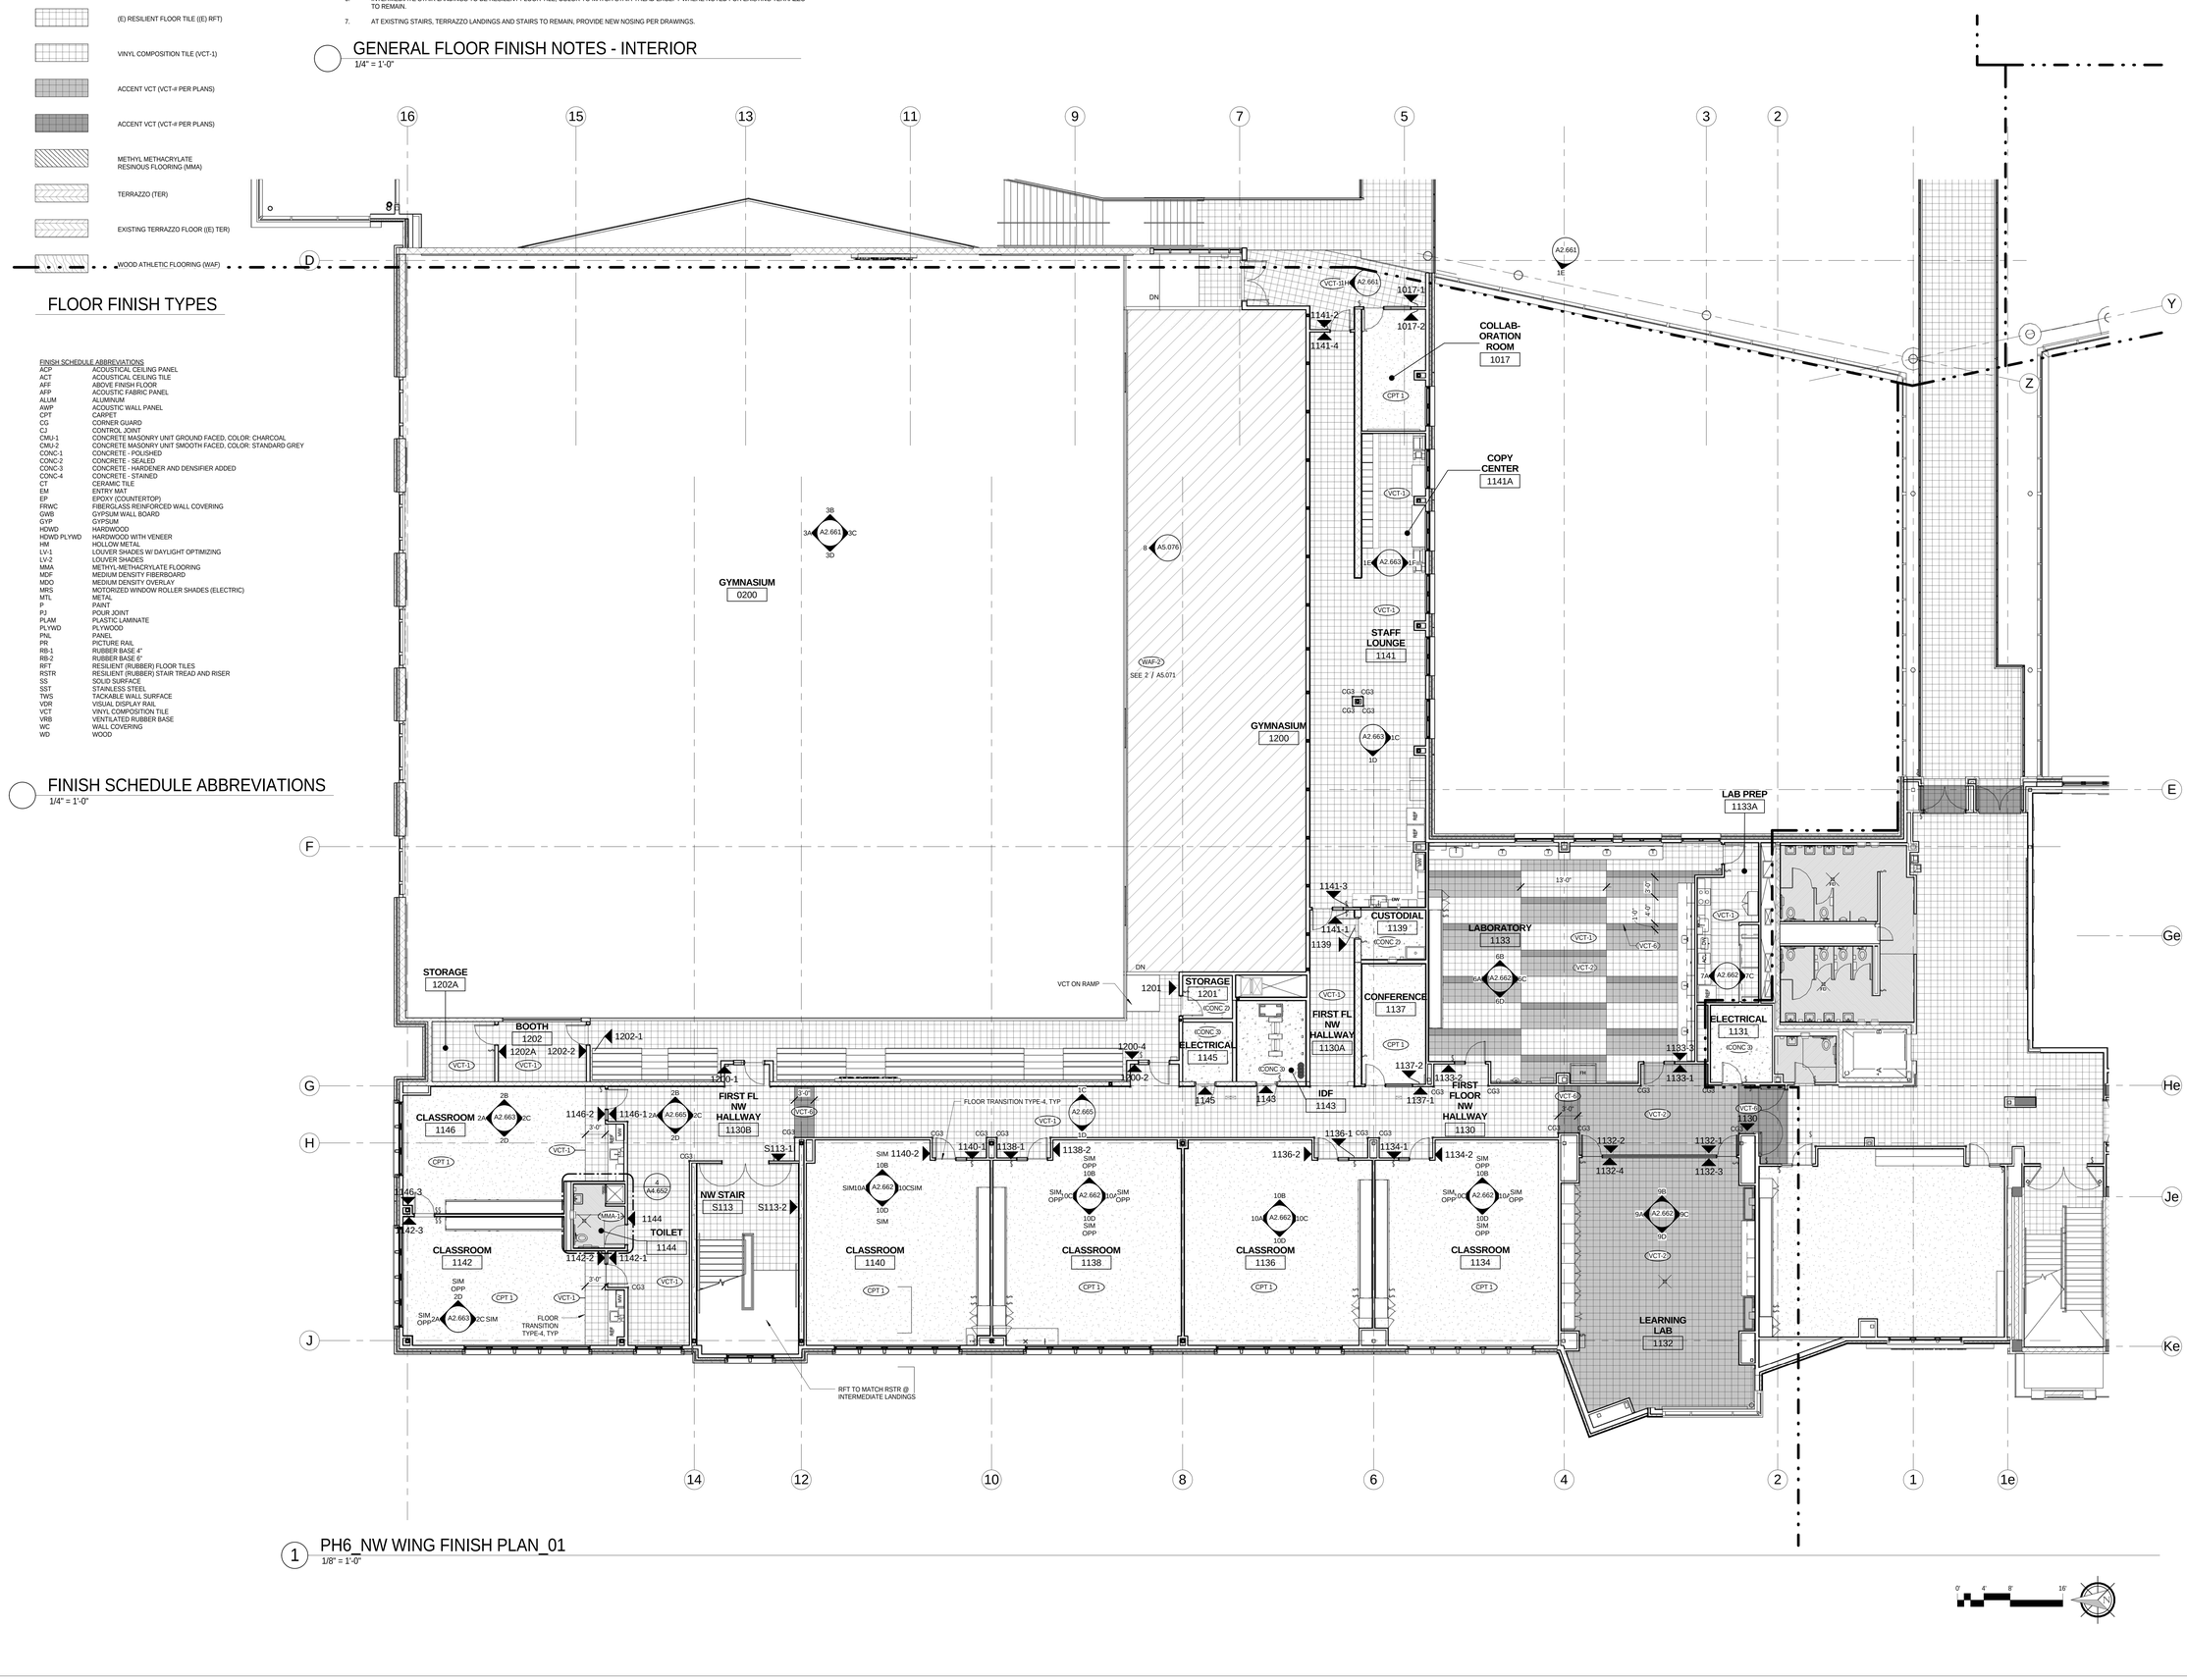

PH6_NW WING FINISH PLAN_01

1/8" = 1'-0"

bassetti architects

71 Columbia Street, Suite 500
Seattle, Washington 98104
(206) 340 9500

ASSOCIATE ARCHITECT
AMUNDSEN ASSOCIATES LLC
212 E Second Street
Casper, WY 82601
(307) 234-9999

CIVIL ENGINEER
WLC ENGINEERING SURVEYING PLANNING
200 Pronghorn St.
Casper, WY 82601
(307) 266 2524

LANDSCAPE ARCHITECT
SWIFT COMPANY LLC
3131 Western Avenue Suite M423
Seattle, WA 98121
(206) 632 2038

STRUCTURAL ENGINEER
PCS STRUCTURAL SOLUTIONS
1250 Pacific Ave Suite 701
Tacoma, WA 98402
(253) 383-2797

MECHANICAL & ELECTRICAL ENGINEERS
WSP GROUP
600 University Street Suite 500
Seattle, WA 98101
(206) 342 9900

THEATER CONSULTANT
PLA DESIGNS INC.
6230 SW Zabaco Terrace
Aloha, OR 97007
(503) 642 2168

FOOD SERVICE CONSULTANT
JLR DESIGN GROUP
557 Roy Street Suite 175A
Seattle, WA 98109
(206) 625 0070

ACOUSTICAL & A/V CONSULTANT
SPARLING
4100 194th Street SW, Suite 400
Lynnwood, WA 98036
(206) 667 0555

CONSTRUCTION MANAGER AT RISK
AP WYOMING
1800 Carey Avenue, 4th Floor
Cheyenne, Wyoming 82001
(307) 426-4242

LICENSED ARCHITECT KEVIN BROOKS C-2547 Date: 11/20/14 STATE OF WYOMING

THIS DRAWING IS 36" X 48"
USE THIS SCALE TO VERIFY
CORRECT DRAWING SIZE

#	REVISIONS	DATE

KEY PLAN

NATRONA COUNTY SCHOOL DISTRICT

Natrona County High School

930 SOUTH ELM STREET
CASPER WY 82601

JOB NO: 11855.00
ISSUE DATE: 11/20/2014
DRAWN BY: ARC

PHASE 6
NW WING
FIRST FLOOR
FINISH PLAN

A10.611

100% Construction Documents

11/17/2014 4:28:51 PM

CONCRETE (CONC)

CARPET (CPT)

ENTRY MAT (EM)

(E) RESILIENT FLOOR TILE ((E) RFT)

VINYL COMPOSITION TILE (VCT-1)

ACCENT VCT (VCT-# PER PLANS)

ACCENT VCT (VCT-# PER PLANS)

METHYL METHACRYLATE RESINOUS FLOORING (MMA)

TERRAZZO (TER)

EXISTING TERRAZZO FLOOR ((E) TER)

WOOD ATHLETIC FLOORING (WAF)

FLOOR FINISH TYPES

FINISH SCHEDULE ABBREVIATIONS

ACP	ACOUSTICAL CEILING PANEL
ACT	ACOUSTICAL CEILING TILE
AFF	ABOVE FINISH FLOOR
AFP	ACOUSTIC FABRIC PANEL
ALUM	ALUMINUM
AWP	ACOUSTIC WALL PANEL
CPT	CARPET
CG	CORNER GUARD
CJ	CONTROL JOINT
CMU-1	CONCRETE MASONRY UNIT GROUND FACED, COLOR: CHARCOAL
CMU-2	CONCRETE MASONRY UNIT SMOOTH FACED, COLOR: STANDARD GREY
CONC-1	CONCRETE - POLISHED
CONC-2	CONCRETE - SEALED
CONC-3	CONCRETE - HARDENER AND DENSIFIER ADDED
CONC-4	CONCRETE - STAINED
CT	CERAMIC TILE
EM	ENTRY MAT
EP	EPOXY (COUNTERTOP)
FRWC	FIBERGLASS REINFORCED WALL COVERING
GWB	GYPSUM WALL BOARD
GYP	GYPSUM
HDWD	HARDWOOD
HDWD PLYWD	HARDWOOD WITH VENEER
HM	HOLLOW METAL
LV-1	LOUVER SHADES W/ DAYLIGHT OPTIMIZING
LV-2	LOUVER SHADES
MMA	METHYL METHACRYLATE FLOORING
MDF	MEDIUM DENSITY FIBERBOARD
MDO	MEDIUM DENSITY OVERLAY
MRS	MOTORIZED WINDOW ROLLER SHADES (ELECTRIC)
MTL	METAL
P	PAINT
PJ	POUR JOINT
PLAM	PLASTIC LAMINATE
PLYWD	PLYWOOD
PNL	PANEL
PR	PICTURE RAIL
RB-1	RUBBER BASE 4"
RB-2	RUBBER BASE 6"
RFT	RESILIENT (RUBBER) FLOOR TILES
RSTR	RESILIENT (RUBBER) STAIR TREAD AND RISER
SS	SOLID SURFACE
SST	STAINLESS STEEL
TWS	TACKABLE WALL SURFACE
VDR	VISUAL DISPLAY RAIL
VCT	VINYL COMPOSITION TILE
VRB	VENTILATED RUBBER BASE
WC	WALL COVERING
WD	WOOD

FINISH SCHEDULE ABBREVIATIONS
1/4" = 1'-0"

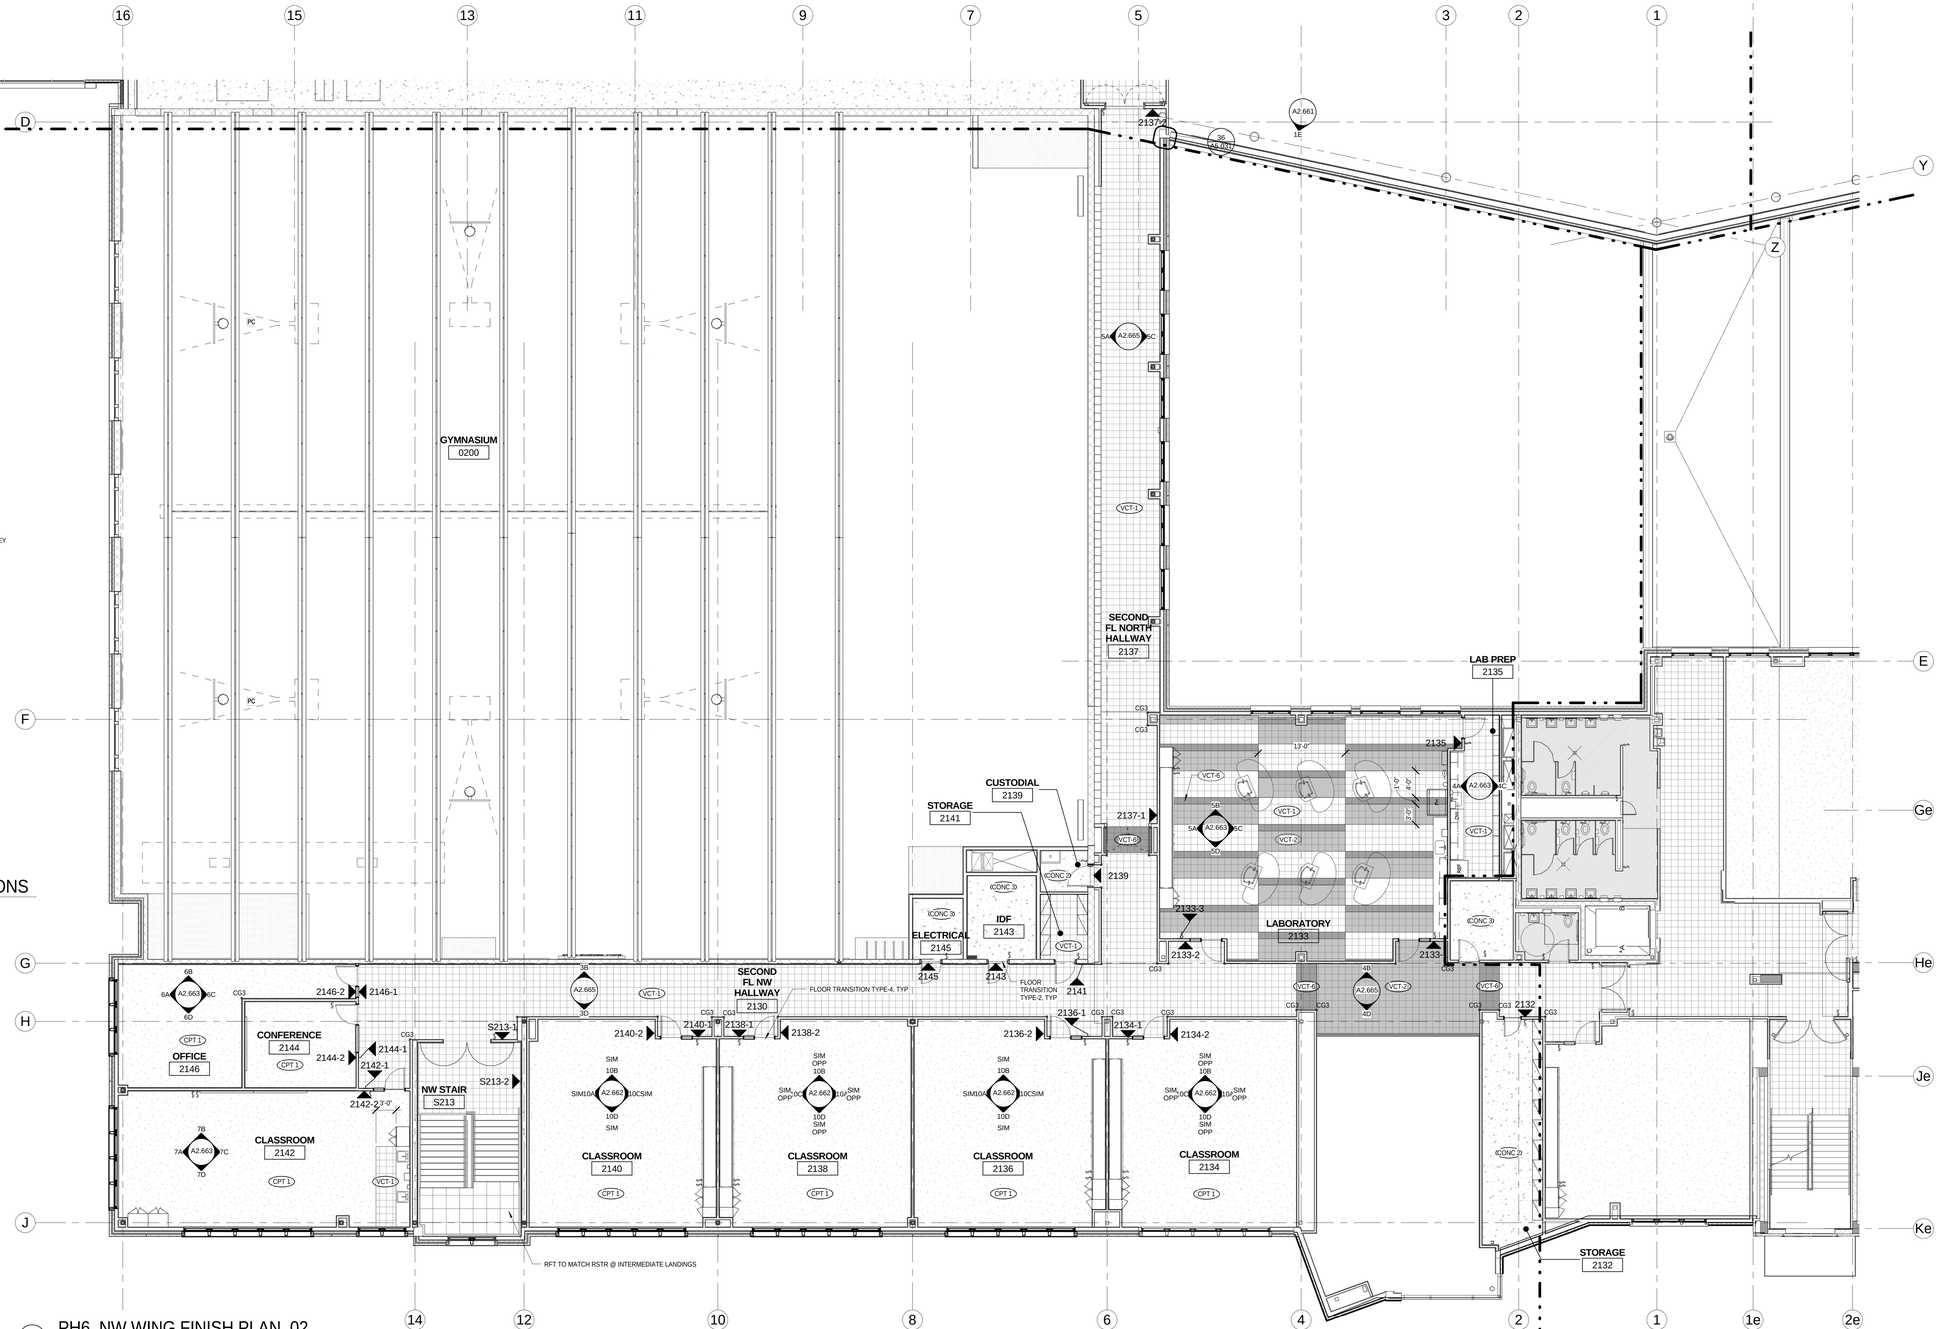

1 PH6_NW WING FINISH PLAN_02
1/8" = 1'-0"

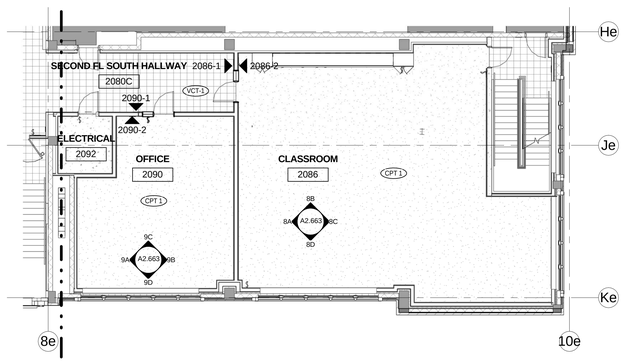

2 PH6_THEATER WING FINISH PLAN_02
1/8" = 1'-0"

GENERAL FLOOR FINISH NOTES

1. AT DOORWAYS CENTER FLOOR MATERIAL CHANGES AT THRESHOLD.
2. SEE SHEET A5.071 FOR TYPICAL FLOOR TRANSITION DETAILS
3. SEE A10.301-A10.621 FLOOR FINISH PLANS FOR FLOORING MATERIAL TYPE AND LOCATION.
4. ELEVATOR FLOOR FINISH TO BE VCT TO MATCH CORRIDOR.
5. ALL STAIRS NOT CALLED OUT AS CAST IN PLACE CONCRETE TO BE INTEGRAL RUBBER STAIR TREAD AND RISER (RSTR).
6. INTERMEDIATE STAIR LANDINGS TO BE RESILENT FLOOR TILE, COLOR TO MATCH STAIR TREAD EXCEPT WHERE NOTED FOR EXISTING TERRAZZO TO REMAIN.
7. AT EXISTING STAIRS, TERRAZZO LANDINGS AND STAIRS TO REMAIN, PROVIDE NEW NOSING PER DRAWINGS.

GENERAL FLOOR FINISH NOTES - INTERIOR
1/4" = 1'-0"

11/17/2014 4:29:27 PM

bassetti architects

71 Columbia Street, Suite 500
Seattle, Washington 98104
(206) 340 9500

ASSOCIATE ARCHITECT
AMUNDSEN ASSOCIATES LLC
212 E Second Street
Casper, WY 82601
(307) 234-9999

CIVIL ENGINEER
WLC ENGINEERING SURVEYING PLANNING
200 Pronghorn St.
Casper, WY 82601
(307) 266 2524

LANDSCAPE ARCHITECT
SWIFT COMPANY LLC
3131 Western Avenue Suite M423
Seattle, WA 98121
(206) 632 2038

STRUCTURAL ENGINEER
PCS STRUCTURAL SOLUTIONS
1250 Pacific Ave Suite 701
Tacoma, WA 98402
(253) 383-2797

MECHANICAL & ELECTRICAL ENGINEERS
WSP GROUP
600 University Street Suite 500
Seattle, WA 98101
(206) 342 9900

THEATER CONSULTANT
PLA DESIGNS INC.
6230 SW Zabaco Terrace
Aloha, OR 97007
(503) 642 2168

FOOD SERVICE CONSULTANT
JLR DESIGN GROUP
557 Roy Street Suite 175A
Seattle, WA 98109
(206) 625 0070

ACOUSTICAL & A/V CONSULTANT
SPARLING
4100 194th Street SW, Suite 400
Lynnwood, WA 98036
(206) 667 0555

CONSTRUCTION MANAGER AT RISK
AP WYOMING
1800 Carey Avenue, 4th Floor
Cheyenne, Wyoming 82001
(307) 426-4242

LICENSED ARCHITECT C-2547 MELVIN BROCKETT Date: 11/20/14 STATE OF WYOMING

0' 1/2" 1" 2'Y

THIS DRAWING IS 36" X 48"
USE THIS SCALE TO VERIFY
CORRECT DRAWING SIZE

	REVISIONS	DATE

P6

KEY PLAN

NATRONA COUNTY SCHOOL DISTRICT

Natrona County High School

930 SOUTH ELM STREET
CASPER WY 82601

JOB NO: 11855.00
ISSUE DATE: 11/20/2014
DRAWN BY: ARC

PHASE 6
NW WING
SECOND
FLOOR FINISH
PLAN

A10.621

100% Construction Documents

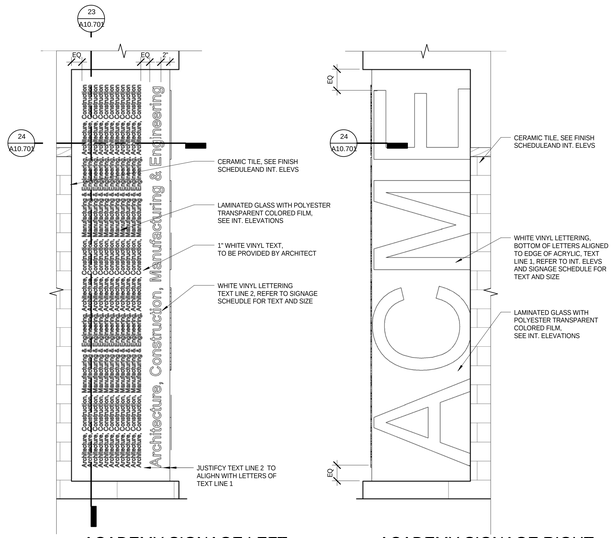

32 ACADEMY SIGNAGE LEFT
1" = 1'-0"

26 ACADEMY SIGNAGE RIGHT
1" = 1'-0"

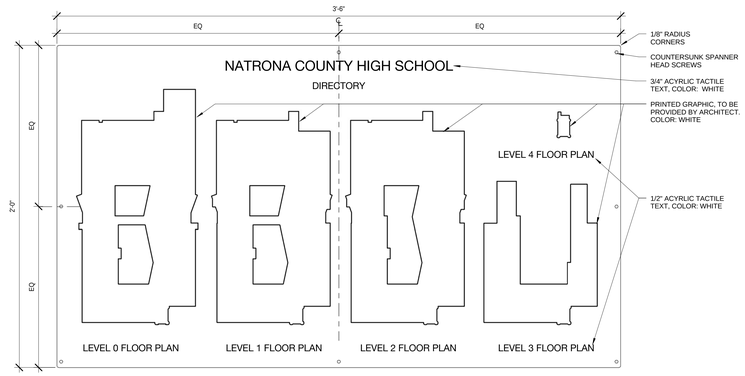

19 BUILDING DIRECTORY L0
3" = 1'-0"

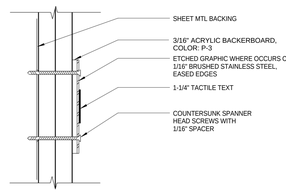

20 SECTION @ TYP SIGN WITH NO INSERT
6" = 1'-0"

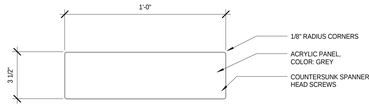

13 RELITE MOUNTED BACKER SIGN
3" = 1'-0"

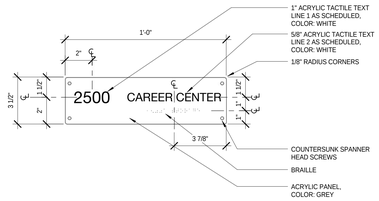

8 TYP ROOM SIGN WITH NO INSERT
3" = 1'-0"

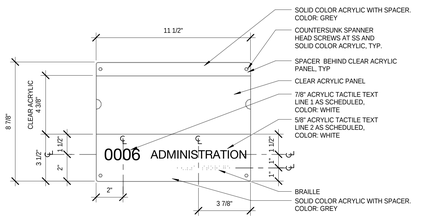

7 TYP. ROOM SIGNAGE WITH INSERT
3" = 1'-0"

LEGEND AND GENERAL NOTES:

1. SEE FINISHCG/SIGNAGE PLANS FOR SIGNAGE LOCATIONS
2. SEE SHEET A10.41 FOR SIGNAGE SCHEDULE
3. CONSIDER ALL SIGNS TYPICAL ROOM SIGN WITHOUT INSERT UNO
4. FONT: SWIS721 BT ON ALL SIGNS UNO

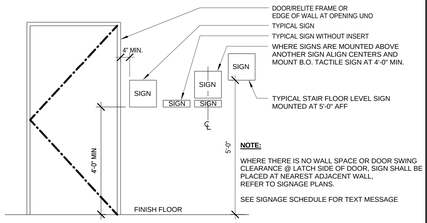

1 TACTILE SIGN LOCATION
1/2" = 1'-0"

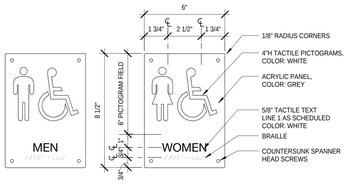

2 RESTROOM
3" = 1'-0"

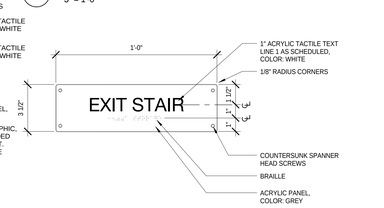

9 EXIT SIGN
3" = 1'-0"

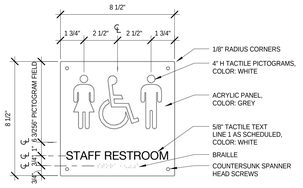

3 STAFF RESTROOM
3" = 1'-0"

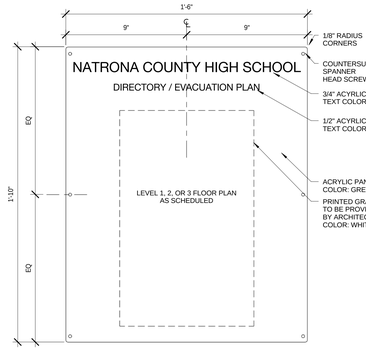

14 BUILDING DIRECTORY L1 / L2 / L3
3" = 1'-0"

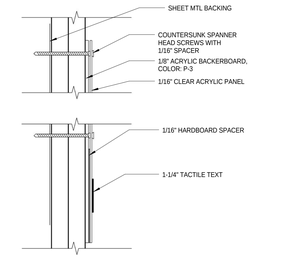

21 SECTION @ TYP ROOM SIGN WITH INSERT
6" = 1'-0"

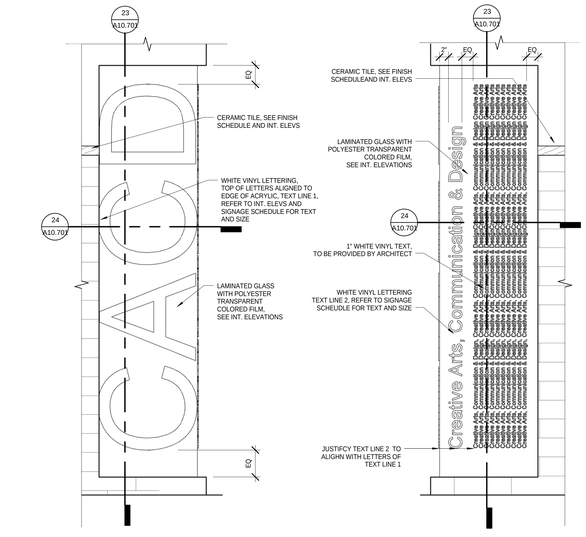

34 ACADEMY SIGNAGE ALTERNATE - LEFT
1" = 1'-0"

28 ACADEMY SIGNAGE ALTERNATE - RIGHT
1" = 1'-0"

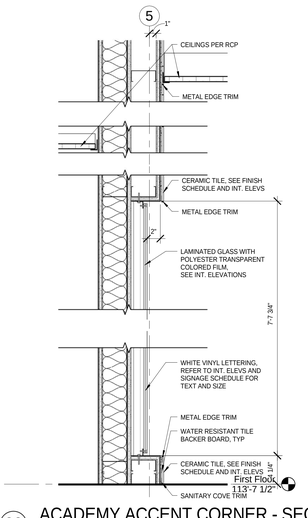

23 ACADEMY ACCENT CORNER - SECTION
1 1/2" = 1'-0"

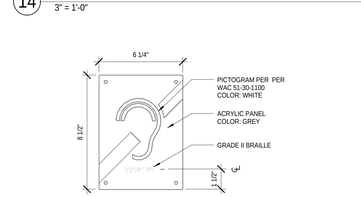

16 COMMEMORATIVE PLAQUE
3" = 1'-0"

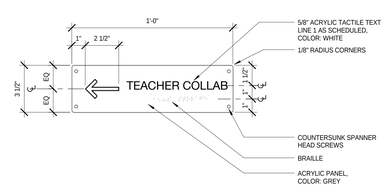

11 MAX OCCUPANCY
3" = 1'-0"

5 EVACUATION PLAN
3" = 1'-0"

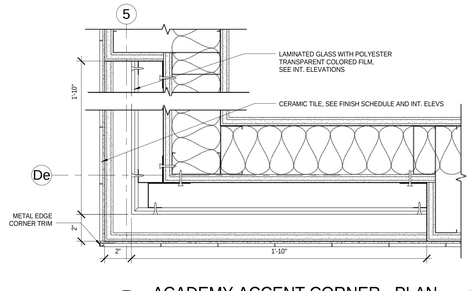

24 ACADEMY ACCENT CORNER - PLAN
3" = 1'-0"

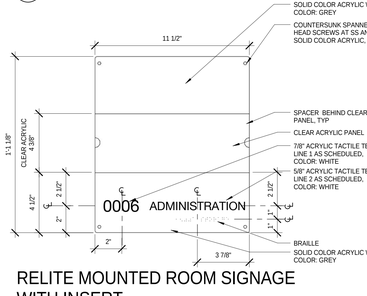

17 RELITE MOUNTED ROOM SIGNAGE WITH INSERT
3" = 1'-0"

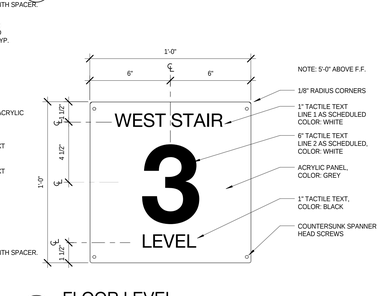

12 FLOOR LEVEL
3" = 1'-0"

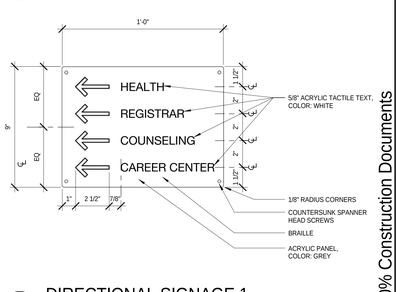

6 DIRECTIONAL SIGNAGE 1
3" = 1'-0"

15 ASSISTIVE LSITENING
3" = 1'-0"

10 DIRECTIONAL SIGNAGE 2
3" = 1'-0"

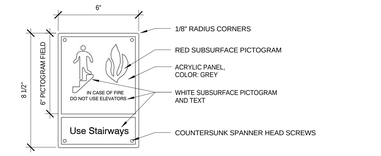

4 INT'L SYMBOL IN CASE OF FIRE
3" = 1'-0"

bassetti architects
71 Columbia Street, Suite 500
Seattle, Washington 98104
(206) 340 9500

ASSOCIATE ARCHITECT
AMUNDSEN ASSOCIATES LLC
212 E Second Street
Casper, WY 82601
(307) 234-9999

CIVIL ENGINEER
WLC ENGINEERING SURVEYING PLANNING
200 Pronghorn St.
Casper, WY 82601
(307) 266 2524

LANDSCAPE ARCHITECT
SWIFT COMPANY LLC
3131 Western Avenue Suite M423
Seattle, WA 98121
(206) 632 2038

STRUCTURAL ENGINEER
PCS STRUCTURAL SOLUTIONS
1250 Pacific Ave Suite 701
Tacoma, WA 98402
(253) 383-2797

MECHANICAL & ELECTRICAL ENGINEERS
WSP GROUP
600 University Street Suite 500
Seattle, WA 98101
(206) 342 9900

THEATER CONSULTANT
PLA DESIGNS INC.
6230 SW Zabaco Terrace
Aloha, OR 97007
(503) 642 2168

FOOD SERVICE CONSULTANT
JLR DESIGN GROUP
557 Roy Street Suite 175A
Seattle, WA 98109
(206) 625 0070

ACOUSTICAL & A/V CONSULTANT
SPARLING
4100 194th Street SW, Suite 400
Lynnwood, WA 98036
(206) 667 0555

CONSTRUCTION MANAGER AT RISK
AP WYOMING
1800 Carey Avenue, 4th Floor
Cheyenne, Wyoming 82001
(307) 426-4242

LICENSED ARCHITECT KEVIN BROOKHART C-2547 Date: 11/20/14 STATE OF WYOMING

0" 1/2" 1" 2"
THIS DRAWING IS 36" X 48"
USE THIS SCALE TO VERIFY CORRECT DRAWING SIZE

REVISIONS	DATE

NATRONA COUNTY SCHOOL DISTRICT

Natrona County High School

930 SOUTH ELM STREET
CASPER WY 82601

JOB NO: 11855.00
ISSUE DATE: 11/20/2014
DRAWN BY: JRM

SIGNAGE DETAILS - INTERIOR

A10.701

100% Construction Documents

11/17/2014 4:29:57 PM

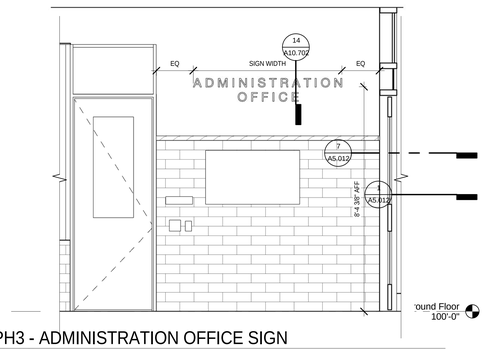

4 PH3 - ADMINISTRATION OFFICE SIGN
1/2" = 1'-0"

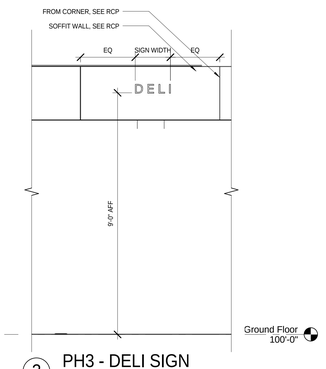

3 PH3 - DELI SIGN
1/2" = 1'-0"

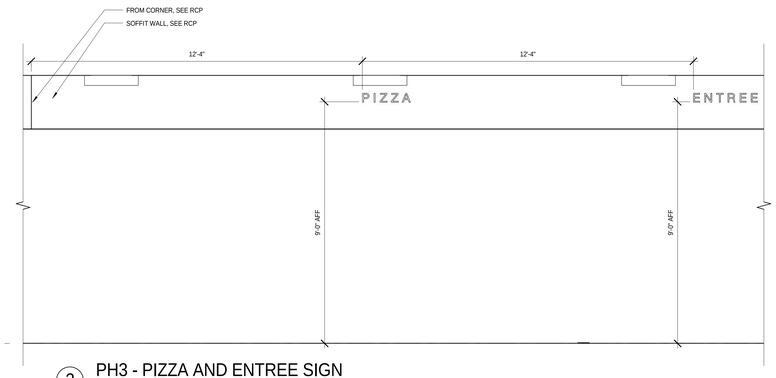

2 PH3 - PIZZA AND ENTREE SIGN
1/2" = 1'-0"

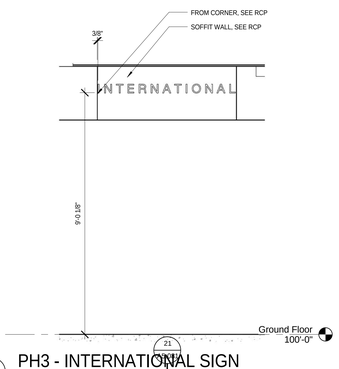

1 PH3 - INTERNATIONAL SIGN
1/2" = 1'-0"

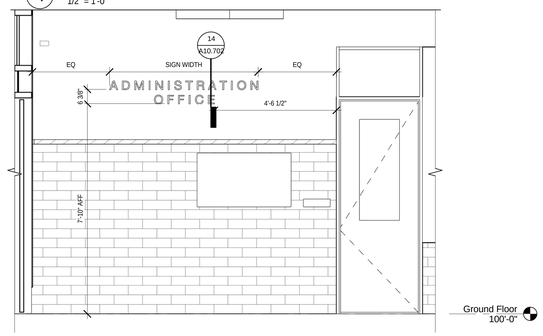

8 PH5 - ADMINISTRATION OFFICE SIGN
1/2" = 1'-0"

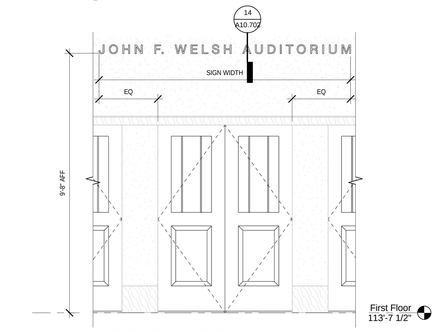

7 PH4 - AUDITORIUM SIGN
1/2" = 1'-0"

6 PH3A - MUSTANG MARKET SIGN
1/2" = 1'-0"

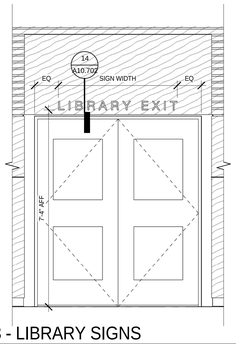

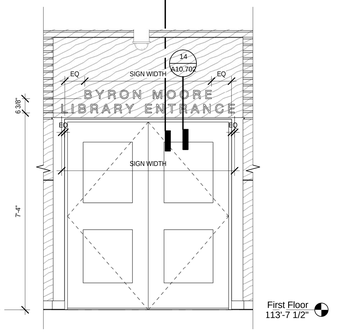

5 PH3 - LIBRARY SIGNS
1/2" = 1'-0"

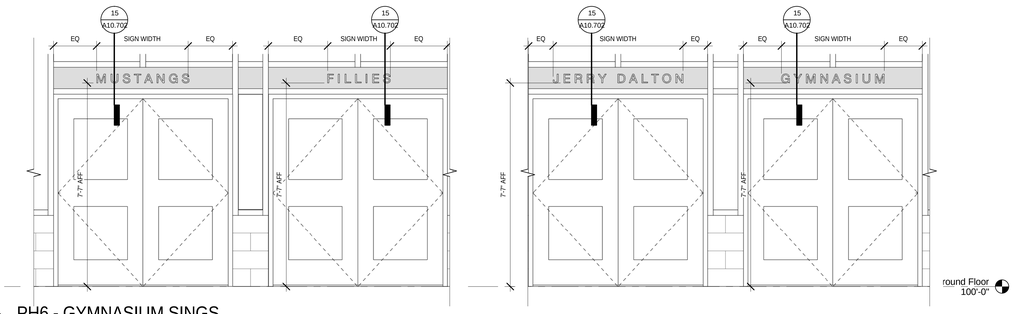

11 PH6 - GYMNASIUM SINGS
1/2" = 1'-0"

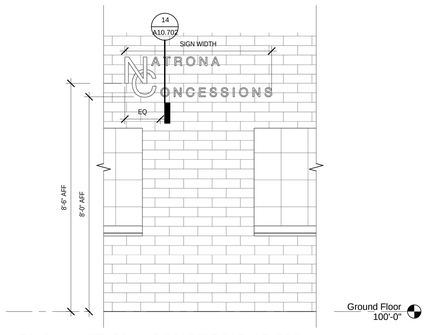

10 PH6 - NATRONA CONCESSIONS SIGN
1/2" = 1'-0"

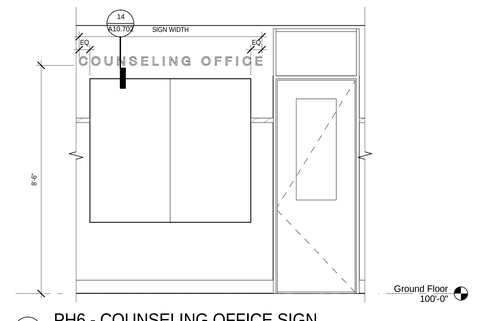

9 PH6 - COUNSELING OFFICE SIGN
1/2" = 1'-0"

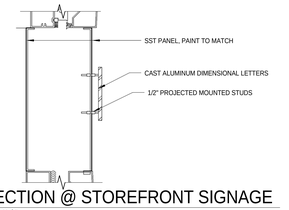

15 SECTION @ STOREFRONT SIGNAGE
3" = 1'-0"

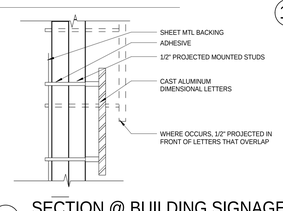

14 SECTION @ BUILDING SIGNAGE
6" = 1'-0"

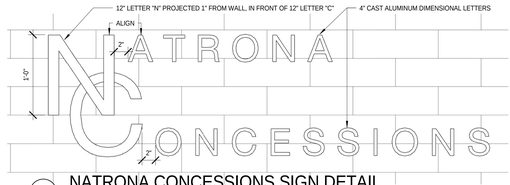

13 NATRONA CONCESSIONS SIGN DETAIL
1 1/2" = 1'-0"

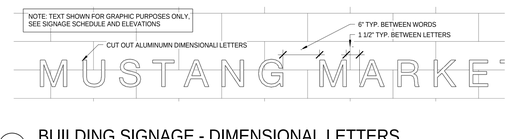

12 BUILDING SIGNAGE - DIMENSIONAL LETTERS
1 1/2" = 1'-0"

bassetti architects
71 Columbia Street, Suite 500
Seattle, Washington 98104
(206) 340 9500

ASSOCIATE ARCHITECT
AMUNDSEN ASSOCIATES LLC
212 E Second Street
Casper, WY 82601
(307) 234-9999

CIVIL ENGINEER
WLC ENGINEERING SURVEYING PLANNING
200 Pronghorn St.
Casper, WY 82601
(307) 266 2524

LANDSCAPE ARCHITECT
SWIFT COMPANY LLC
3131 Western Avenue Suite M423
Seattle, WA 98121
(206) 632 2038

STRUCTURAL ENGINEER
PCS STRUCTURAL SOLUTIONS
1250 Pacific Ave Suite 701
Tacoma, WA 98402
(253) 383-2797

MECHANICAL & ELECTRICAL ENGINEERS
WSP GROUP
600 University Street Suite 500
Seattle, WA 98101
(206) 342 9900

THEATER CONSULTANT
PLA DESIGNS INC.
6230 SW Zabaco Terrace
Aloha, OR 97007
(503) 642 2168

FOOD SERVICE CONSULTANT
JLR DESIGN GROUP
557 Roy Street Suite 175A
Seattle, WA 98109
(206) 625 0070

ACOUSTICAL & A/V CONSULTANT
SPARLING
4100 194th Street SW, Suite 400
Lynnwood, WA 98036
(206) 667 0555

CONSTRUCTION MANAGER AT RISK
AP WYOMING
1800 Carey Avenue, 4th Floor
Cheyenne, Wyoming 82001
(307) 426-4242

LICENSED ARCHITECT
C-2547
KEVIN BROOKS
Date 11/20/14
STATE OF WYOMING

0" 1/2" 1" 2"
THIS DRAWING IS 36" X 48"
USE THIS SCALE TO VERIFY
CORRECT DRAWING SIZE

	REVISIONS	DATE

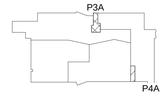

KEY PLAN

NATRONA COUNTY SCHOOL DISTRICT

Natrona County High School

930 SOUTH ELM STREET
CASPER WY 82601

JOB NO: 11855.00
ISSUE DATE: 11/20/2014
DRAWN BY: Author

SIGNAGE DETAILS - INTERIOR

A10.702

100% Construction Documents

11/17/2014 4:30:46 PM

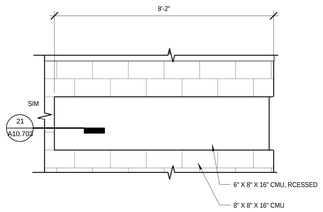

25 EXTERIOR SIGN ELEVATION AT NORTH ENTRY - NORTH
1/2" = 1'-0"

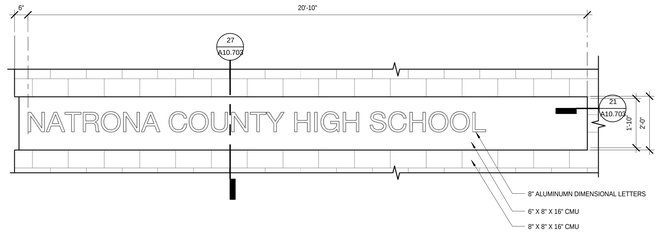

19 EXTERIOR SIGN ELEVATION AT NORTH ENTRY - WEST
1/2" = 1'-0"

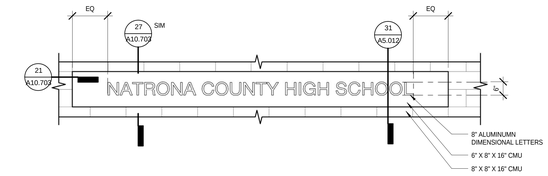

1 EXTERIOR SIGNAGE ELEVATION AT EAST AND WEST ENTRY
1/2" = 1'-0"

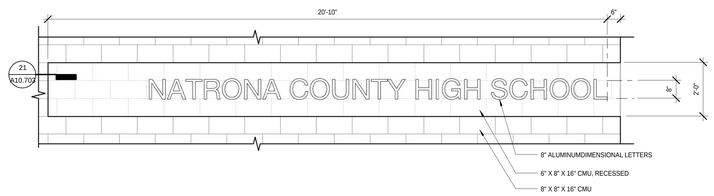

20 EXTERIOR SIGN ELEVATION AT SERVICE YARD - EAST
1/2" = 1'-0"

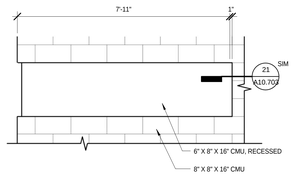

3 EXTERIOR SIGN ELEVATION AT SERVICE YARD - NORTH
1/2" = 1'-0"

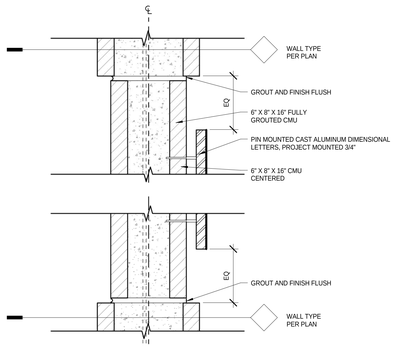

27 EXTERIOR SIGNAGE SECTION AT CMU
3" = 1'-0"

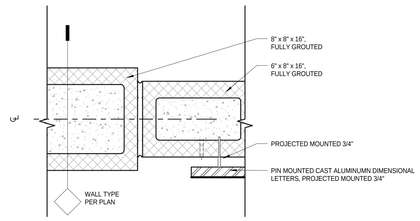

21 EXTERIOR SIGN - PLAN DETAIL AT CMU EDGE
3" = 1'-0"

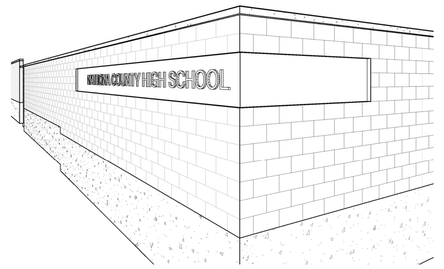

4 EXTERIOR SIGN PERSPECTIVE AT SERVICE YARD

bassetti architects
71 Columbia Street, Suite 500
Seattle, Washington 98104
(206) 340 9500

ASSOCIATE ARCHITECT
AMUNDSEN ASSOCIATES LLC
212 E Second Street
Casper, WY 82601
(307) 234-9999

CIVIL ENGINEER
WLC ENGINEERING SURVEYING PLANNING
200 Pronghorn St.
Casper, WY 82601
(307) 266 2524

LANDSCAPE ARCHITECT
SWIFT COMPANY LLC
3131 Western Avenue Suite M423
Seattle, WA 98121
(206) 632 2038

STRUCTURAL ENGINEER
PCS STRUCTURAL SOLUTIONS
1250 Pacific Ave Suite 701
Tacoma, WA 98402
(253) 383-2797

MECHANICAL & ELECTRICAL ENGINEERS
WSP GROUP
600 University Street Suite 500
Seattle, WA 98101
(206) 342 9900

THEATER CONSULTANT
PLA DESIGNS INC.
6230 SW Zabaco Terrace
Aloha, OR 97007
(503) 642 2168

FOOD SERVICE CONSULTANT
JLR DESIGN GROUP
557 Roy Street Suite 175A
Seattle, WA 98109
(206) 625 0070

ACOUSTICAL & A/V CONSULTANT
SPARLING
4100 194th Street SW, Suite 400
Lynnwood, WA 98036
(206) 667 0555

CONSTRUCTION MANAGER AT RISK
AP WYOMING
1800 Carey Avenue, 4th Floor
Cheyenne, Wyoming 82001
(307) 426-4242

LICENSED ARCHITECT
C-2547
Date 11/20/14
STATE OF WYOMING

0" 1/2" 1" 2"
THIS DRAWING IS 36" X 48"
USE THIS SCALE TO VERIFY
CORRECT DRAWING SIZE

	REVISIONS	DATE

NATRONA COUNTY SCHOOL DISTRICT

Natrona County High School

930 SOUTH ELM STREET
CASPER WY 82601

JOB NO: 11855.00
ISSUE DATE: 11/20/2014
DRAWN BY: JRM

SIGNAGE DETAILS - EXTERIOR

A10.703

100% Construction Documents

11/17/2014 4:31:14 PM

SIGNAGE SCHEDULE PHASE 5

SIGN NO	TEXT LINE 1	TEXT LINE 2	DETAIL NUMBER	SIGN TYPE	COMMENTS
S012-2	WEST STAIR	0	7/A10.701	TYP SIGN WITH INSERT	
S112-1	EXIT		9/A10.701	EXIT SIGN	
S112-2	WEST STAIR	1	13/A10.701	FLOOR LEVEL	
S212-1	EXIT		9/A10.701	EXIT SIGN	
S212-2	WEST STAIR	2	13/A10.701	FLOOR LEVEL	
S311-2	SW STAIR	3	13/A10.701	FLOOR LEVEL	
S312-1	EXIT		9/A10.701	EXIT SIGN	
S312-2	WEST STAIR	3	13/A10.701	FLOOR LEVEL	

SIGNAGE SCHEDULE PHASE 6

SIGN NO	TEXT LINE 1	TEXT LINE 2	DETAIL NUMBER	SIGN TYPE	COMMENTS
0002-1	GYMNASIUM		12/A10.702	BUILDING SIGN	SEE 11/A10.702 FOR LOCATION
0002-2	JERRY DALTON		12/A10.702	BUILDING SIGN	SEE 11/A10.702 FOR LOCATION
0002-3	FILLIES		12/A10.702	BUILDING SIGN	SEE 11/A10.702 FOR LOCATION
0002-4	MUSTANGS		12/A10.702	BUILDING SIGN	SEE 11/A10.702 FOR LOCATION
0014-1	NATRONA		13/A10.702	BUILDING SIGN	SEE 10/A10.702 FOR LOCATION
0014-2	CONCESSIONS		13/A10.702	BUILDING SIGN	SEE 10/A10.702 FOR LOCATION
0014-3	0202	W. LOCKERS	8/A10.701	TYP SIGN WITH NO INSERT	
0014-4	EVACUATION PLAN		5/A10.701	EVACUATION PLAN	
0130-1	EXIT		9/A10.701	EXIT SIGN	
0130-2	EXIT		9/A10.701	EXIT SIGN	
0133-1	0133	HEALTH CENTER	7/A10.701	TYP SIGN WITH INSERT	
0133-2	EVACUATION PLAN		5/A10.701	EVACUATION PLAN	
0133A	TOILET		2/A10.701	UNISEX RESTROOM	
0134	0134	OFFICE	7/A10.701	TYP SIGN WITH INSERT	
0135-1	0135	OFFICE	7/A10.701	TYP SIGN WITH INSERT	
0135-2	EVACUATION PLAN		5/A10.701	EVACUATION PLAN	
0136	0136	OFFICE	7/A10.701	TYP SIGN WITH INSERT	
0137-1	0137	CAREER CENTER	7/A10.701	TYP SIGN WITH INSERT	
0137-2	0137	CAREER CENTER	8/A10.701	TYP SIGN WITH NO INSERT	
0137-3	EVACUATION PLAN		5/A10.701	EVACUATION PLAN	
0138	0138	OFFICE	7/A10.701	TYP SIGN WITH INSERT	
0139	0139	CONFERENCE	7/A10.701	TYP SIGN WITH INSERT	
0140	EXIT		9/A10.701	EXIT SIGN	
0141	CUSTODIAL		8/A10.701	TYP SIGN WITH NO INSERT	DOOR MOUNTED
0143	0143	IDF	8/A10.701	TYP SIGN WITH NO INSERT	DOOR MOUNTED
0145	0145	ELECTRICAL	8/A10.701	TYP SIGN WITH NO INSERT	DOOR MOUNTED
0147	0147	STORAGE	8/A10.701	TYP SIGN WITH NO INSERT	
0150-3	EVACUATION PLAN		5/A10.701	EVACUATION PLAN	
0150-4	EVACUATION PLAN		5/A10.701	EVACUATION PLAN	
0150A-1	0150	ADMINISTRATION	8/A10.701	TYP SIGN WITH NO INSERT	
0152	0152	OFFICE	7/A10.701	TYP SIGN WITH INSERT	
0153-1	0153	OFFICE	7/A10.701	TYP SIGN WITH INSERT	
0153-2	0153	OFFICE	7/A10.701	TYP SIGN WITH INSERT	
0154	0154	OFFICE	7/A10.701	TYP SIGN WITH INSERT	
0155	0155	OFFICE	7/A10.701	TYP SIGN WITH INSERT	
0156	0156	OFFICE	7/A10.701	TYP SIGN WITH INSERT	
0157	0157	CONFERENCE	7/A10.701	TYP SIGN WITH INSERT	
0158	0158	OFFICE	7/A10.701	TYP SIGN WITH INSERT	
0160	0160	CONFERENCE	7/A10.701	TYP SIGN WITH INSERT	
0161	MEN		7/A10.701	RESTROOM	MALE PICTOGRAM
0163	WOMEN		7/A10.701	RESTROOM	FEMALE PICTOGRAM
0170-1	0170	COUNSELING	7/A10.701	TYP SIGN WITH INSERT	
0170-3	EVACUATION PLAN		5/A10.701	EVACUATION PLAN	
0170A	0170	COUNSELING	8/A10.701	TYP SIGN WITH NO INSERT	
0171	0171	CONFERENCE	7/A10.701	TYP SIGN WITH INSERT	
0172	0172	OFFICE	7/A10.701	TYP SIGN WITH INSERT	
0173	0173	CONFERENCE	7/A10.701	TYP SIGN WITH INSERT	
0174	0174	OFFICE	7/A10.701	TYP SIGN WITH INSERT	
0176	0176	OFFICE	7/A10.701	TYP SIGN WITH INSERT	
0178	0178	OFFICE	7/A10.701	TYP SIGN WITH INSERT	
0180	0180	OFFICE	7/A10.701	TYP SIGN WITH INSERT	
0181	0181	STORAGE	8/A10.701	TYP SIGN WITH NO INSERT	
0183	0183	OFFICE	7/A10.701	TYP SIGN WITH INSERT	
0184	0184	OFFICE	7/A10.701	TYP SIGN WITH INSERT	
0186	0186	OFFICE	7/A10.701	TYP SIGN WITH INSERT	
0190	0200	GYMNASIUM	9/A10.701	EXIT SIGN	DOOR MOUNTED
0192-1	0192	CLASSROOM	7/A10.701	TYP SIGN WITH INSERT	
0193	0193	SUPPLY ROOM	8/A10.701	TYP SIGN WITH NO INSERT	
0193-2	EVACUATION PLAN		5/A10.701	EVACUATION PLAN	
0194	0194	OFFICE	7/A10.701	TYP SIGN WITH INSERT	
0195	0195	OFFICE	7/A10.701	TYP SIGN WITH INSERT	
0196	0196	OFFICE	7/A10.701	TYP SIGN WITH INSERT	
0197	0197	STORAGE	8/A10.701	TYP SIGN WITH NO INSERT	
0200-1	0200	GYMNASIUM	8/A10.701	TYP SIGN WITH NO INSERT	
0200-2	0200	GYMNASIUM	8/A10.701	TYP SIGN WITH NO INSERT	
0200-4	EXIT SIGN		9/A10.701	EXIT SIGN	
0200-5	EXIT		9/A10.701	EXIT SIGN	
0200-6	1843		11/A10.701	MAXIMUM OCCUPANCY	
0200-7	EXIT		9/A10.701	EXIT SIGN	
0200-8	EXIT		9/A10.701	EXIT SIGN	
0200-9	1843		11/A10.701	MAXIMUM OCCUPANCY	
0200-10			15/A10.701	ASSITIVE LISTENING	
0201-1	0202	W LOCKERS	8/A10.701	TYP SIGN WITH NO INSERT	
0201-2	EXIT		9/A10.701	EXIT SIGN	
0201-3	EXIT		9/A10.701	EXIT SIGN	
0201-4	0200	GYMNASIUM	8/A10.701	TYP SIGN WITH NO INSERT	
0201-5	0201	M LOCKERS	8/A10.701	TYP SIGN WITH NO INSERT	
0202-1	0202	W LOCKERS	8/A10.701	TYP SIGN WITH NO INSERT	
0202-2	EXIT		9/A10.701	EXIT SIGN	
0202-3	0200	GYMNASIUM	8/A10.701	TYP SIGN WITH NO INSERT	
0202-4	EXIT		9/A10.701	EXIT SIGN	
0202-5	0202	W LOCKERS	8/A10.701	TYP SIGN WITH NO INSERT	
0203-1	0203	M LOCKERS	8/A10.701	TYP SIGN WITH NO INSERT	
0203-2	EVACUATION PLAN		5/A10.701	EVACUATION PLAN	
0204-1	W LOCKERS	W LOCKERS	8/A10.701	TYP SIGN WITH NO INSERT	
0204-2	EVACUATION PLAN		5/A10.701	EVACUATION PLAN	
0205	EVACUATION PLAN		5/A10.701	EVACUATION PLAN	
0205-1	0205	OFFICE	8/A10.701	TYP SIGN WITH NO INSERT	DOOR MOUNTED
0205-2	0205	OFFICE	8/A10.701	TYP SIGN WITH NO INSERT	DOOR MOUNTED
0206-1	0206	OFFICE	8/A10.701	TYP SIGN WITH NO INSERT	DOOR MOUNTED
0206-2	0206	OFFICE	8/A10.701	TYP SIGN WITH NO INSERT	DOOR MOUNTED
0207-1	0207	M LOCKERS	8/A10.701	TYP SIGN WITH NO INSERT	
0207-2	EVACUATION PLAN		5/A10.701	EVACUATION PLAN	
0208-1	0208	W LOCKERS	8/A10.701	TYP SIGN WITH NO INSERT	
0208-2	EVACUATION PLAN		5/A10.701	EVACUATION PLAN	
0215-1	0215	STORAGE	8/A10.701	TYP SIGN WITH NO INSERT	
0215-2	0215	STORAGE	8/A10.701	TYP SIGN WITH NO INSERT	
0220-1	EXIT		9/A10.701	EXIT SIGN	
0220-2	EXIT		9/A10.701	EXIT SIGN	
0220-3	EXIT		9/A10.701	EXIT SIGN	DOOR MOUNTED
1017-1	1017	COLLABORATION	7/A10.701	TYP SIGN WITH INSERT	
1017-2	EVACUATION PLAN		5/A10.701	EVACUATION PLAN	
1070-2	COUNSELING OFFICE		12/A10.702	BUILDING SIGN	SEE 9/A10.702 FOR LOCATION
1130	EXIT		9/A10.701	EXIT SIGN	
1132-1	LEARNING LAB		17/A10.701	RELITE SIGN W/ INSERT	RELITE MOUNTED
1132-2	1132	LEARNING LAB	8/A10.701	TYP SIGN WITH NO INSERT	RELITE MOUNTED
1132-3	EVACUATION PLAN		5/A10.701	EVACUATION PLAN	
1132-4		13/A10.701	RELITE MOUNTED BACKER		
1133-1	1133	LABORATORY	8/A10.701	TYP SIGN WITH NO INSERT	
1133-2	1133	LABORATORY	7/A10.701	TYP SIGN WITH INSERT	
1133-3	EVACUATION PLAN		5/A10.701	EVACUATION PLAN	
1134-1	1134	CLASSROOM	7/A10.701	TYP SIGN WITH INSERT	
1134-2	EVACUATION PLAN		5/A10.701	EVACUATION PLAN	
1136-1	1136	CLASSROOM	7/A10.701	TYP SIGN WITH INSERT	
1136-2	EVACUATION PLAN		5/A10.701	EVACUATION PLAN	
1137-1	1137	CONFERENCE	7/A10.701	TYP SIGN WITH INSERT	
1137-2	EVACUATION PLAN		5/A10.701	EVACUATION PLAN	
1138-1	1138	CLASSROOM	7/A10.701	TYP SIGN WITH INSERT	
1138-2	EVACUATION PLAN		5/A10.701	EVACUATION PLAN	
1139	1139	CUSTODIAL	8/A10.701	TYP SIGN WITH NO INSERT	DOOR MOUNTED
1140-1	1140	CLASSROOM	7/A10.701	TYP SIGN WITH INSERT	
1140-2	EVACUATION PLAN		5/A10.701	EVACUATION PLAN	
1141-1	1141	STAFF LOUNGE	7/A10.701	TYP SIGN WITH INSERT	
1141-2	1141	STAFF LOUNGE	7/A10.701	TYP SIGN WITH INSERT	
1141-3	EVACUATION PLAN		5/A10.701	EVACUATION PLAN	
1141-4	EVACUATION PLAN		5/A10.701	EVACUATION PLAN	
1142-1	1142	CLASSROOM	7/A10.701	TYP SIGN WITH INSERT	RELITE MOUNTED
1142-2	EVACUATION PLAN		5/A10.701	EVACUATION PLAN	RELITE MOUNTED
1142-3	1146	CLASSROOM	8/A10.701	TYP SIGN WITH NO INSERT	
1143	1143	IDF	8/A10.701	TYP SIGN WITH NO INSERT	DOOR MOUNTED
1144	TOILET		2/A10.701	UNISEX RESTROOM	
1145	1145	ELECTRICAL	8/A10.701	TYP SIGN WITH NO INSERT	DOOR MOUNTED
1146-1	1146	CLASSROOM	17/A10.701	RELITE SIGN W/ INSERT	RELITE MOUNTED
1146-2	EVACUATION PLAN		5/A10.701	EVACUATION PLAN	RELITE MOUNTED
1146-3	1142	CLASSROOM	8/A10.701	TYP SIGN WITH NO INSERT	
1200-1	1200	GYMNASIUM	8/A10.701	TYP SIGN WITH NO INSERT	
1200-2	1200	GYMNASIUM	8/A10.701	TYP SIGN WITH NO INSERT	
1200-4	EVACUATION PLAN		5/A10.701	EVACUATION PLAN	
1201	1201	STORAGE	8/A10.701	TYP SIGN WITH NO INSERT	
1202-1	1202	BOOTH	8/A10.701	TYP SIGN WITH NO INSERT	
1202-2	EVACUATION PLAN		5/A10.701	EVACUATION PLAN	
1202A	1202A	STORAGE	8/A10.701	TYP SIGN WITH NO INSERT	
2086-1	2086	CLASSROOM	7/A10.701	TYP SIGN WITH INSERT	
2086-2	EVACUATION PLAN		5/A10.701	EVACUATION PLAN	
2090-1	2090	OFFICE	7/A10.701	TYP SIGN WITH INSERT	
2090-2	EVACUATION PLAN		5/A10.701	EVACUATION PLAN	
2132	2132	STORAGE	8/A10.701	TYP SIGN WITH NO INSERT	
2133-1	2133	LABORATORY	8/A10.701	TYP SIGN WITH NO INSERT	
2133-2	2133	LABORATORY	7/A10.701	TYP SIGN WITH INSERT	
2133-3	EVACUATION PLAN		5/A10.701	EVACUATION PLAN	
2134-1	2134	CLASSROOM	7/A10.701	TYP SIGN WITH INSERT	
2134-2	EVACUATION PLAN		5/A10.701	EVACUATION PLAN	
2135	2135	LAB PREP	8/A10.701	TYP SIGN WITH NO INSERT	
2136-1	2136	CLASSROOM	7/A10.701	TYP SIGN WITH INSERT	
2136-2	EVACUATION PLAN		5/A10.701	EVACUATION PLAN	
2137-1	EXIT		9/A10.701	EXIT SIGN	
2137-2	EXIT		9/A10.701	EXIT SIGN	
2138-1	2138	CLASSROOM	7/A10.701	TYP SIGN WITH INSERT	
2138-2	EVACUATION PLAN		5/A10.701	EVACUATION PLAN	
2139	2139	CUSTODIAL	8/A10.701	TYP SIGN WITH NO INSERT	DOOR MOUNTED
2140-1	2140	CLASSROOM	7/A10.701	TYP SIGN WITH INSERT	
2140-2	EVACUATION PLAN		5/A10.701	EVACUATION PLAN	
2141	2141	STORAGE	8/A10.701	TYP SIGN WITH NO INSERT	
2142-1	2142	CLASSROOM	7/A10.701	TYP SIGN WITH INSERT	
2142-2	EVACUATION PLAN		5/A10.701	EVACUATION PLAN	
2143	2143	IDF	8/A10.701	TYP SIGN WITH NO INSERT	DOOR MOUNTED
2144-1	2144	CONFERENCE	7/A10.701	TYP SIGN WITH INSERT	
2144-2	EVACUATION PLAN		5/A10.701	EVACUATION PLAN	
2145	2145	ELECTRICAL	8/A10.701	TYP SIGN WITH NO INSERT	DOOR MOUNTED
2146-1	2146	OFFICE	17/A10.701	RELITE SIGN W/ INSERT	RELITE MOUNTED
2146-2	EVACUATION PLAN		5/A10.701	EVACUATION PLAN	RELITE MOUNTED
S013-1	EXIT		9/A10.701	EXIT SIGN	
S013-2	0	NW STAIR	13/A10.701	FLOOR LEVEL	
S113-1	EXIT		9/A10.701	EXIT SIGN	
S113-2	1	NW STAIR	13/A10.701	FLOOR LEVEL	
S213-1	EXIT STAIR		9/A10.701	EXIT SIGN	
S213-2	2	NW STAIR	13/A10.701	FLOOR LEVEL	
ze	EXIT SIGN		9/A10.701	EXIT SIGN	

SIGNAGE SCHEDULE PHASE 4

SIGN NO	TEXT LINE 1	TEXT LINE 2	DETAIL NUMBER	SIGN TYPE	COMMENTS
S210-1	EXIT		9/A10.701	EXIT SIGN	
S210-2	SOUTH STAIR	2	13/A10.701	FLOOR LEVEL	
S305-1	EXIT		9/A10.701	EXIT SIGN	
S305-2	SE STAIR	3	13/A10.701	FLOOR LEVEL	
5308	TEACHER COLLAB		10/A10.701	DIRECTIONAL SIGNAGE 2	
S310-1	EXIT		9/A10.701	EXIT SIGN	

SIGNAGE SCHEDULE PHASE 4A

SIGN NO	TEXT LINE 1	TEXT LINE 2	DETAIL NUMBER	SIGN TYPE	COMMENTS
0093	0093	STORAGE	8/A10.701	TYP SIGN WITH NO INSERT	
S011-1	EXIT		9/A10.701	EXIT SIGN	
S011-2	SW STAIR	0	13/A10.701	FLOOR LEVEL	
S111-1	EXIT		9/A10.701	EXIT SIGN	
S111-2	SW STAIR	1	13/A10.701	FLOOR LEVEL	
S211-1	EXIT		9/A10.701	EXIT SIGN	
S311-1	EXIT		9/A10.701	EXIT SIGN	

SIGNAGE SCHEDULE PHASE 5

SIGN NO	TEXT LINE 1	TEXT LINE 2	DETAIL NUMBER	SIGN TYPE	COMMENTS
0001	EXIT		9/A10.701	EXIT SIGN	
0001C	EXIT		9/A10.701	EXIT SIGN	EXTERIOR, CW MOUNTED
0001D	EXIT		9/A10.701	EXIT SIGN	EXTERIOR, CW MOUNTED
0001E	EXIT		9/A10.701	EXIT SIGN	EXTERIOR, CW MOUNTED
0001F			13/A10.701	RELITE MOUNTED BACKER	CW MOUNTED
0001G			13/A10.701	RELITE MOUNTED BACKER	EXTERIOR CW MOUNTED
0001H			13/A10.701	RELITE MOUNTED BACKER	CW MOUNTED
0100-1	EXIT		9/A10.701	EXIT SIGN	
0100-2	EXIT		9/A10.701	EXIT SIGN	
0101	0101	OFFICE	7/A10.701	TYP SIGN WITH INSERT	
0102	0102	IDF	8/A10.701	TYP SIGN WITH NO INSERT	DOOR MOUNTED
0103-1	0103	VOCAL LAB	17/A10.701	RELITE SIGN W/ INSERT	RELITE MOUNTED
0103-2	0103	VOCAL LAB	8/A10.701	TYP SIGN WITH NO INSERT	
0103-3	EVACUATION PLAN		5/A10.701	EVACUATION PLAN	RELITE MOUNTED
0103A	0103A	MECHANICAL	8/A10.701	TYP SIGN WITH NO INSERT	DOOR MOUNTED
0104-1	0104-1	INST. STORAGE	8/A10.701	TYP SIGN WITH NO INSERT	DOOR MOUNTED
0104-2	0104	INST. STORAGE	8/A10.701	TYP SIGN WITH NO INSERT	
0104-3	EVACUATION PLAN		5/A10.701	EVACUATION PLAN	
0105-1	0105	INSTRUMENT LAB	17/A10.701	RELITE SIGN W/ INSERT	RELITE MOUNTED
0105-2	0105	INSTRUMENT LAB	8/A10.701	TYP SIGN WITH NO INSERT	
0105-3	EVACUATION PLAN		5/A10.701	EVACUATION PLAN	RELITE MOUNTED
0108-1	0108	PRACTICE	7/A10.701	TYP SIGN WITH INSERT	
0108-2	EVACUATION PLAN		5/A10.701	EVACUATION PLAN	
0110-1	0110	PRACTICE	7/A10.701	TYP SIGN WITH INSERT	
0110-2	EVACUATION PLAN		5/A10.701	EVACUATION PLAN	
0111-1	0111	CLASSROOM	7/A10.701	TYP SIGN WITH INSERT	
0111-2	0111	INSTRUMENT LAB	7/A10.701	TYP SIGN WITH INSERT	
0111-3	EVACUATION PLAN		5/A10.701	EVACUATION PLAN	
0111A	0111A	OFFICE	7/A10.701	TYP SIGN WITH INSERT	
0112-1	0112	PRACTICE	7/A10.701	TYP SIGN WITH INSERT	
0112-2	EVACUATION PLAN		5/A10.701	EVACUATION PLAN	
0114-1	0114	CLASSROOM	17/A10.701	RELITE SIGN W/ INSERT	RELITE MOUNTED
0114-2	0114	CLASSROOM	8/A10.701	TYP SIGN WITH NO INSERT	RELITE MOUNTED
0114-3	EVACUATION PLAN		5/A10.701	EVACUATION PLAN	RELITE MOUNTED
0114-4			13/A10.701	RELITE MOUNTED BACKER	RELITE MOUNTED
0120-2			4/A10.701	INT'L SYMBOL IN CASE OF FIRE	
0120-3			6/A10.701	DIRECTIONAL SIGNAGE 1	4'-0" AFF
0121	MEN		7/A10.701	RESTROOM	MALE PICTOGRAM
0123	WOMEN		7/A10.701	RESTROOM	FEMALE PICTOGRAM
0124-1			19/A10.701	BUILDING DIRECTORY L1	
0125	STAFF W		7/A10.701	RESTROOM	
0131	0131	ELECTRICAL	8/A10.701	TYP SIGN WITH NO INSERT	DOOR MOUNTED
0150-1	0150	RECEPTION	8/A10.701	TYP SIGN WITH NO INSERT	
0150-2	ADMINISTRATION OFFICE		12/A10.702	BUILDING SIGN	SEE 8/A10.702 FOR LOCATION
0150-5	0150	RECEPTION	8/A10.701	TYP SIGN WITH NO INSERT	
0150A	0150A	OFFICE	7/A10.701	TYP SIGN WITH INSERT	
1020-1	CACD	Creative Arts, Communication & Design	28,34/A10.701	ACADEMY SIGN ALTERNATE	TEXT LINE 1 = 1'-10", TEXT LINE 2 = 3"
1100-1	EXIT		9/A10.701	EXIT SIGN	
1100-2	EXIT		9/A10.701	EXIT SIGN	
1101	1101	CONFERENCE	7/A10.701	TYP SIGN WITH INSERT	
1102	1102	IDF	8/A10.701	TYP SIGN WITH NO INSERT	DOOR MOUNTED
1103-1	1103	3D ART	7/A10.701	TYP SIGN WITH INSERT	
1103-2	1103	3D ART	8/A10.701	TYP SIGN WITH NO INSERT	
1103-3	EVACUATION PLAN		5/A10.701	EVACUATION PLAN	
1103A	1103A	STORAGE	8/A10.701	TYP SIGN WITH NO INSERT	
1104-1	1104	2D ART	7/A10.701	TYP SIGN WITH INSERT	
1104-2	EVACUATION PLAN		5/A10.701	EVACUATION PLAN	
1104-3	EVACUATION PLAN		5/A10.701	EVACUATION PLAN	
1104-4	1104	2D ART	7/A10.701	TYP SIGN WITH INSERT	
1105-1	1105	OFFICE	17/A10.701	RELITE SIGN W/ INSERT	RELITE MOUNTED
1105-2	EVACUATION PLAN		5/A10.701	EVACUATION PLAN	RELITE MOUNTED
1106-1	1106	STORAGE	8/A10.701	TYP SIGN WITH NO INSERT	
1106-2	1106	STORAGE	8/A10.701	TYP SIGN WITH NO INSERT	
1107-1	1107	LEARNING LAB	8/A10.701	TYP SIGN WITH NO INSERT	RELITE MOUNTED
1107-2			13/A10.701	RELITE MOUNTED BACKER	
1107-3	1107	LEARNING LAB	17/A10.701	RELITE SIGN W/ INSERT	RELITE MOUNTED
1107-4	EVACUATION PLAN		5/A10.701	EVACUATION PLAN	
1107A-1	1107A	SPRAY ROOM	8/A10.701	TYP SIGN WITH NO INSERT	DOOR MOUNTED
1107A-2	1107A	SPRAY ROOM	8/A10.701	TYP SIGN WITH NO INSERT	DOOR MOUNTED
1108-1	1108	2D ART	7/A10.701	TYP SIGN WITH INSERT	
1108-2	1108	2D ART	7/A10.701	TYP SIGN WITH INSERT	
1108-3	EVACUATION PLAN		5/A10.701	EVACUATION PLAN	
1114-1	1114	CLASSROOM	7/A10.701	TYP SIGN WITH INSERT	
1114-2	EVACUATION PLAN		5/A10.701	EVACUATION PLAN	
1120-1	CACD	Creative Arts, Communication & Design	28,34/A10.701	ACADEMY SIGN ALTERNATE	TEXT LINE 1 = 1'-10", TEXT LINE 2 = 3"
1120-2	HSHS	Health Sciences & Health Services	26,32/A10.701	ACADEMY SIGN	TEXT LINE 1 = 1'-10", TEXT LINE 2 = 3"
1120-3			4/A10.701	INT'L SYMBOL IN CASE OF FIRE	
1120-4	FLOOR LEVEL 1		14/A10.701	BUILDING DIRECTORY L1,L2,L3	FLOOR LEVEL 1 GRAPHIC
1121	MEN		7/A10.701	RESTROOM	MALE PICTOGRAM
1123	WOMEN		7/A10.701	RESTROOM	FEMALE PICTOGRAM
1124-1	1124	CLASSROOM	7/A10.701	TYP SIGN WITH INSERT	
1124-2	1124	CLASSROOM	8/A10.701	TYP SIGN WITH NO INSERT	
1124-3	EVACUATION PLAN		5/A10.701	EVACUATION PLAN	
1125	STAFF M		7/A10.701	RESTROOM	MALE PICTOGRAM
1131	1131	ELECTRICAL	8/A10.701	TYP SIGN WITH NO INSERT	DOOR MOUNTED
2100-1	EXIT		9/A10.701	EXIT SIGN	
2100-2	EXIT		9/A10.701	EXIT SIGN	
2101-1	2101	OFFICE	7/A10.701	TYP SIGN WITH INSERT	
2101-2	EVACUATION PLAN		5/A10.701	EVACUATION PLAN	
2102	2102	IDF	8/A10.701	TYP SIGN WITH NO INSERT	DOOR MOUNTED
2102A	2102A	STORAGE	8/A10.701	TYP SIGN WITH NO INSERT	
2103-1	2103	LABORATORY	7/A10.701	TYP SIGN WITH INSERT	
2103-2	2103	LABORATORY	7/A10.701	TYP SIGN WITH INSERT	
2103-3	EVACUATION PLAN		5/A10.701	EVACUATION PLAN	
2104-1	2104	CLASSROOM	7/A10.701	TYP SIGN WITH INSERT	
2104-2	EVACUATION PLAN		5/A10.701	EVACUATION PLAN	
2105-1	2105	LAB PREP	8/A10.701	TYP SIGN WITH NO INSERT	
2105-2	2105	LAB PREP	8/A10.701	TYP SIGN WITH NO INSERT	
2106-1	2106	CLASSROOM	7/A10.701	TYP SIGN WITH INSERT	
2106-2	EVACUATION PLAN		5/A10.701	EVACUATION PLAN	
2107-1	2107	CONFERENCE	7/A10.701	TYP SIGN WITH INSERT	
2107-2	EVACUATION PLAN		5/A10.701	EVACUATION PLAN	
2108-1	2108	CLASSROOM	7/A10.701	TYP SIGN WITH INSERT	
2108-2	EVACUATION PLAN		5/A10.701	EVACUATION PLAN	
2109	2109	STORAGE	8/A10.701	TYP SIGN WITH NO INSERT	
2111-1	2111	LABORATORY	8/A10.701	TYP SIGN WITH NO INSERT	
2111-2	2111	CLASSROOM	7/A10.701	TYP SIGN WITH INSERT	
2111-3	EVACUATION PLAN		5/A10.701	EVACUATION PLAN	
2112-1	2112	CLASSROOM	7/A10.701	TYP SIGN WITH INSERT	
2112-2	EVACUATION PLAN		5/A10.701	EVACUATION PLAN	
2113-1	2113	CLASSROOM	7/A10.701	TYP SIGN WITH INSERT	
2113-2	EVACUATION PLAN		5/A10.701	EVACUATION PLAN	
2114-1	2114	CLASSROOM	7/A10.701	TYP SIGN WITH INSERT	
2114-2	EVACUATION PLAN		5/A10.701	EVACUATION PLAN	
2120	EXIT		9/A10.701	EXIT SIGN	
2120-1	CACD	Createive Arts, Communication & Design	28,34/A10.701	ACADEMY SIGN ALTERNATE	TEXT LINE 1 = 1'-10", TEXT LINE 2 = 3"
2120-2	HSHS	Health Sciences & Health Services	26,32/A10.701	ACADEMY SIGN	TEXT LINE 1 = 1'-10", TEXT LINE 2 = 3"
2120-3			4/A10.701	INT'L SYMBOL IN CASE OF FIRE	
2120-4	FLOOR LEVEL 2		14/A10.701	BUILDING DIRECTORY L1,L2,L3	FLOOR LEVEL 2 GRAPHIC
2121	MEN		7/A10.701	RESTROOM	MALE PICTOGRAM
2123	WOMEN		7/A10.701	RESTROOM	FEMALE PICTOGRAM
2124-1	2124	CLASSROOM	7/A10.701	TYP SIGN WITH INSERT	
2124-2	EVACUATION PLAN		5/A10.701	EVACUATION PLAN	
2125	STAFF W		7/A10.701	RESTROOM	FEMALE PICTOGRAM
2131	2131	ELECTRICAL	8/A10.701	TYP SIGN WITH NO INSERT	DOOR MOUNTED
3101-1	3101	OFFICE	7/A10.701	TYP SIGN WITH INSERT	
3101-2	EVACUATION PLAN		5/A10.701	EVACUATION PLAN	
3102	3102	IDF	8/A10.701	TYP SIGN WITH NO INSERT	DOOR MOUNTED
3102A	3102A	STORAGE	8/A10.701	TYP SIGN WITH NO INSERT	
3103-1	3103	LABORATORY	7/A10.701	TYP SIGN WITH INSERT	
3103-2	3103	LABORATORY	8/A10.701	TYP SIGN WITH NO INSERT	
3103-3	EVACUATION PLAN		5/A10.701	EVACUATION PLAN	
3104-1	3104	CLASSROOM	7/A10.701	TYP SIGN WITH INSERT	
3104-2	EVACUATION PLAN		5/A10.701	EVACUATION PLAN	
3105-1	3105	LAB PREP	8/A10.701	TYP SIGN WITH NO INSERT	
3105-2	3105	LAB PREP	8/A10.701	TYP SIGN WITH NO INSERT	
3106-1	3106	CLASSROOM	7/A10.701	TYP SIGN WITH INSERT	
3106-2	EVACUATION PLAN		5/A10.701	EVACUATION PLAN	
3107-1	3107	CONFERENCE	7/A10.701	TYP SIGN WITH INSERT	
3107-2	EVACUAT