PARTS LIST			
ITEM	QTY	PART NUMBER	DESCRIPTION
1	2	12401349	Elbow, 400mm dia., 90deg., R=2D, 2mm thk., carbon steel
2	2	12401060	End Welding, 400mm, 55mm lg., 2mm thk., carbon steel
3	3	12401010	Tube, 400mm dia., 2000mm lg. (nominal), 2mm thk., carbon steel
4	2	11401110	Slip Tube, 400mm dia., 1000mm lg. (nominal), 1.5mm thk., carbon steel
5	8	12402903	Quick connect pull ring, 400mm dia., for 1mm-2mm tubing, galvanized
6	6	10406952	U-shaped gasket, 400mm dia., for 2mm tubing, Perbunan (NBR)
7	2	10406155	Ring seal for slip tubes 1.5mm thick, 400mm dia., Perbunan (NBR)

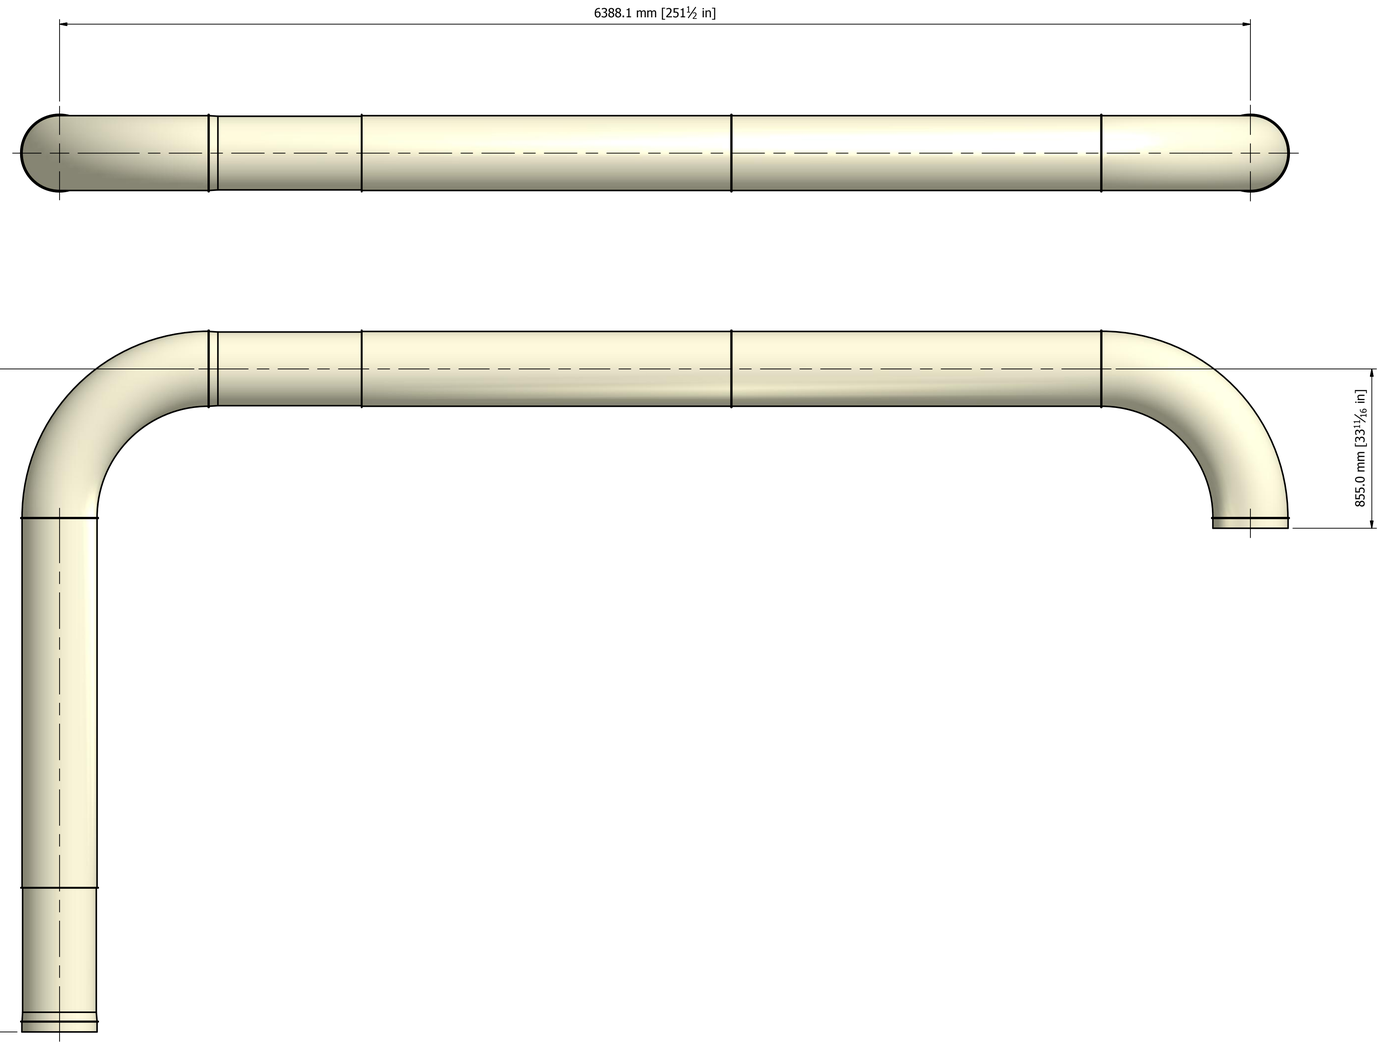

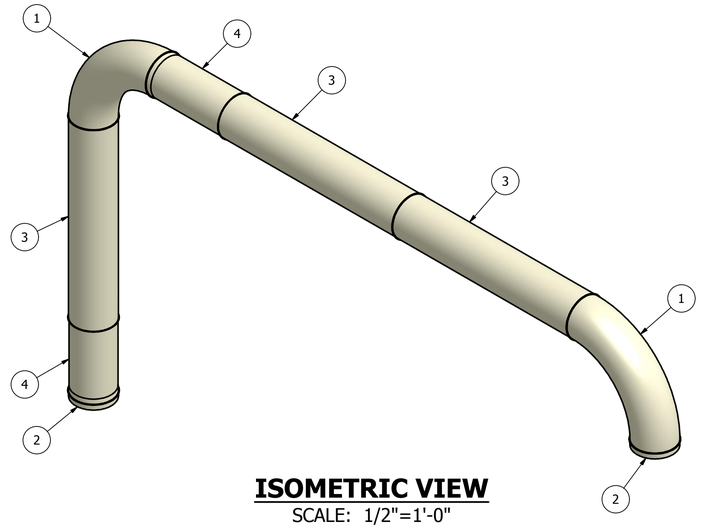

ISOMETRIC VIEW
SCALE: 1/2"=1'-0"

DISCLAIMER: This drawing has been generated based on verbal/written information provided to JACOB TUBING. JACOB TUBING takes no responsibility for the accuracy of the scope of material. The End-user is responsible for verifying the scope of the material.

FOR APPROVAL

Please review this drawing for accuracy; Fabrication will not proceed until this drawing is approved by the customer and returned to the JACOB TUBING Engineering department.

- ☐ APPROVED AS SUBMITTED _____(signed/dated)
- ☐ APPROVED AS NOTED _____(signed/dated)
- ☐ REVISE AS NOTED & RE-SUBMIT _____(signed/dated)

SPECIAL NOTES:

1.) All carbon steel tubing components to be painted outside RAL-7047.

This drawing is the property of Jacob Tubing LP. It is to be treated as a confidential disclosure, and is to be returned upon request. It is not to be used, in whole or in part, to the disadvantage of it's owner. All rights of design and invention are reserved. Jacob Tubing LP is not responsible for the design of systems using Jacob products.

DRAWN	J.D.Hall	6/22/2012
CHECKED		
QA		
MFG		
APPROVED		

TITLE: Tubing System - based on dwg. #Tool North MIST COLLECTOR DUCTING
CUSTOMER: AVANI
SIZE: D | DWG NO: Q080312-L01-00 | REV: 00
SCALE: 1/16"=1" | SHEET 1 OF 1